PLANS
NOT
TO
SCALE

FED. ROAD DIST. NO.	STATE	N.R.S. PROJ. NO.	FISCAL YEAR	SHEET NO.	TOT. SHE
1	MONT.	302		1	4

STATE OF MONTANA

STATE HIGHWAY COMMISSION

PLAT SHOWING LAND REQUIRED FOR RIGHT OF WAY

PRAIRIE COUNTY

SCALE 1" = 400' MAP COMPLETED 11-8-33

DESCRIPTIONS WRITTEN BY E.O.P. DATE 11-9-

DESCRIPTIONS CHECKED BY T.P.J. DATE 11-10-

APPROVED BY ______ PLANS DE

APPROVED BY ______ R/W ENGIN

NRS 302 SHT 1 OF 4

FED. ROAD DIST. NO.	STATE	NRS PROJ. NO.	FISCAL YEAR	SHEET NO.	TOTAL SHEETS
1	MONT.	302		2	4

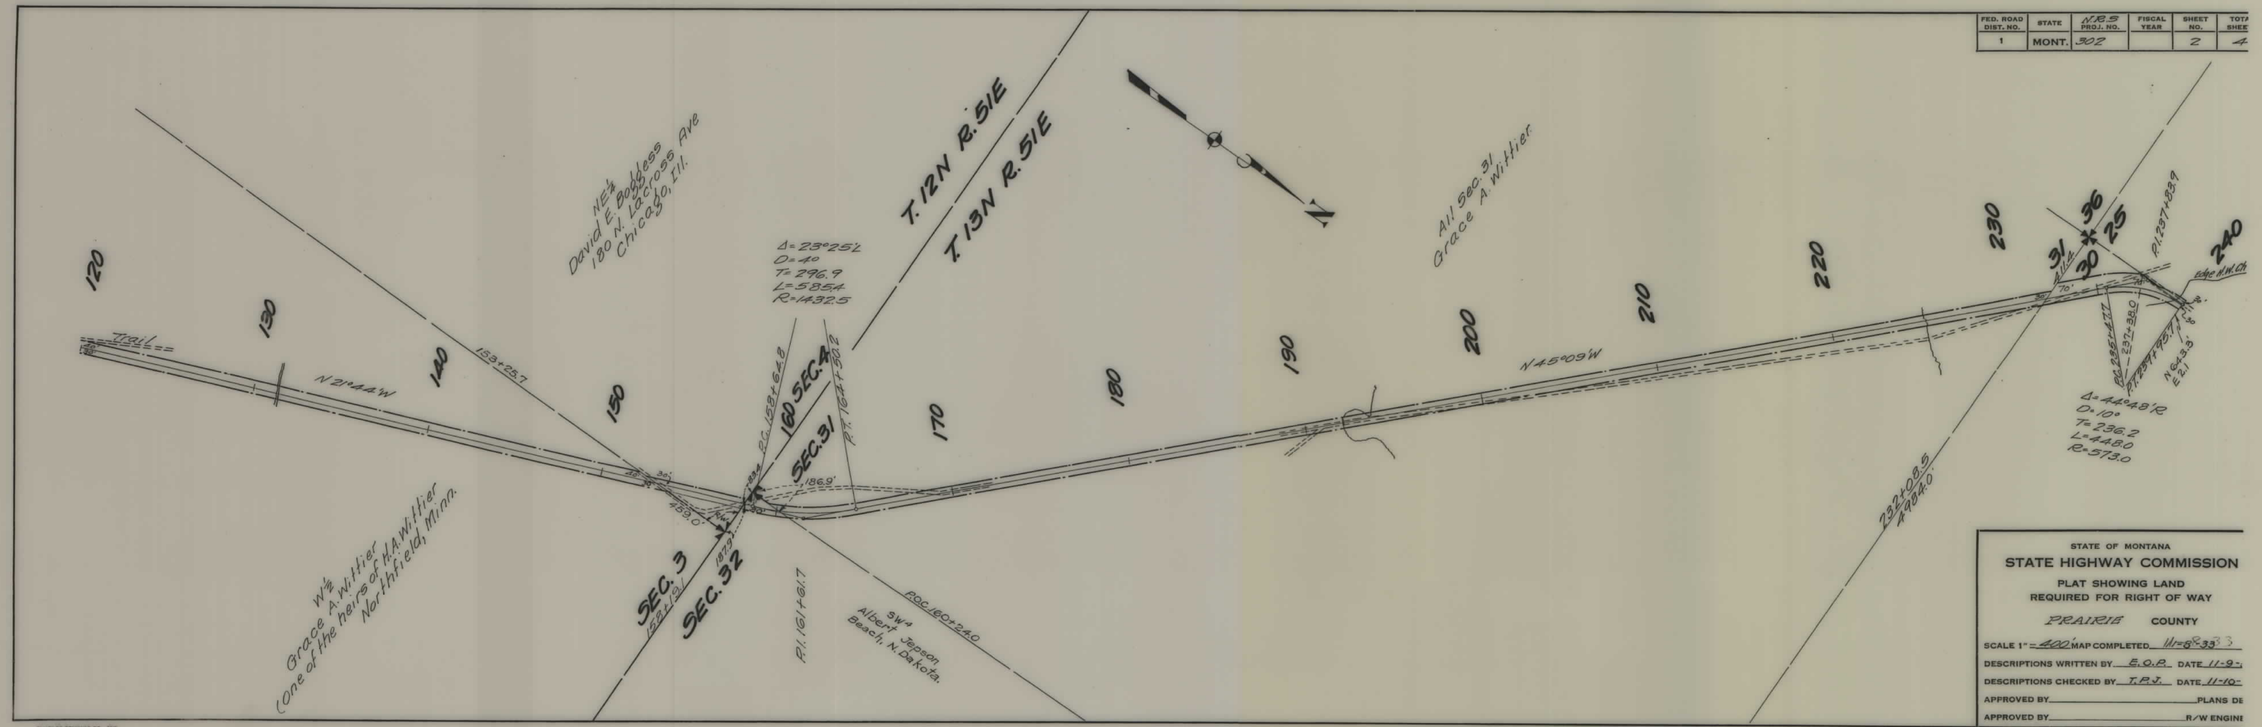

STATE OF MONTANA

STATE HIGHWAY COMMISSION

PLAT SHOWING LAND REQUIRED FOR RIGHT OF WAY

PRAIRIE COUNTY

SCALE 1" = 400' MAP COMPLETED 11-8-33

DESCRIPTIONS WRITTEN BY E.O.R. DATE 11-9-

DESCRIPTIONS CHECKED BY T.P.J. DATE 11-10-

APPROVED BY _____ PLANS DE

APPROVED BY _____ R/W ENGINE

CHARLES BRUNING CO., INC.

NRS 302 SHT 2 OF 4

5

FED. ROAD DIST. NO.	STATE	N.R.S PROJ. NO.	FISCAL YEAR	SHEET NO.	TOTAL SHEETS
1	MONT.	302		3	4

STATE OF MONTANA

STATE HIGHWAY COMMISSION

PLAT SHOWING LAND
REQUIRED FOR RIGHT OF WAY

PRAIRIE COUNTY

SCALE 1" = 400' MAP COMPLETED 11-8-33

DESCRIPTIONS WRITTEN BY E.O.R. DATE 11-9-3

DESCRIPTIONS CHECKED BY T.P.J. DATE 11-10-

APPROVED BY _____ PLANS DE

APPROVED BY _____ R/W ENGINE

NRS 302 SHT 3 OF 4

5

CHARLES PRINTING CO., INC.

FED. ROAD DIST. NO.	STATE	NRS PROJ. NO.	FISCAL YEAR	SHEET NO.	TO SHE
1	MONT.	302		4	4

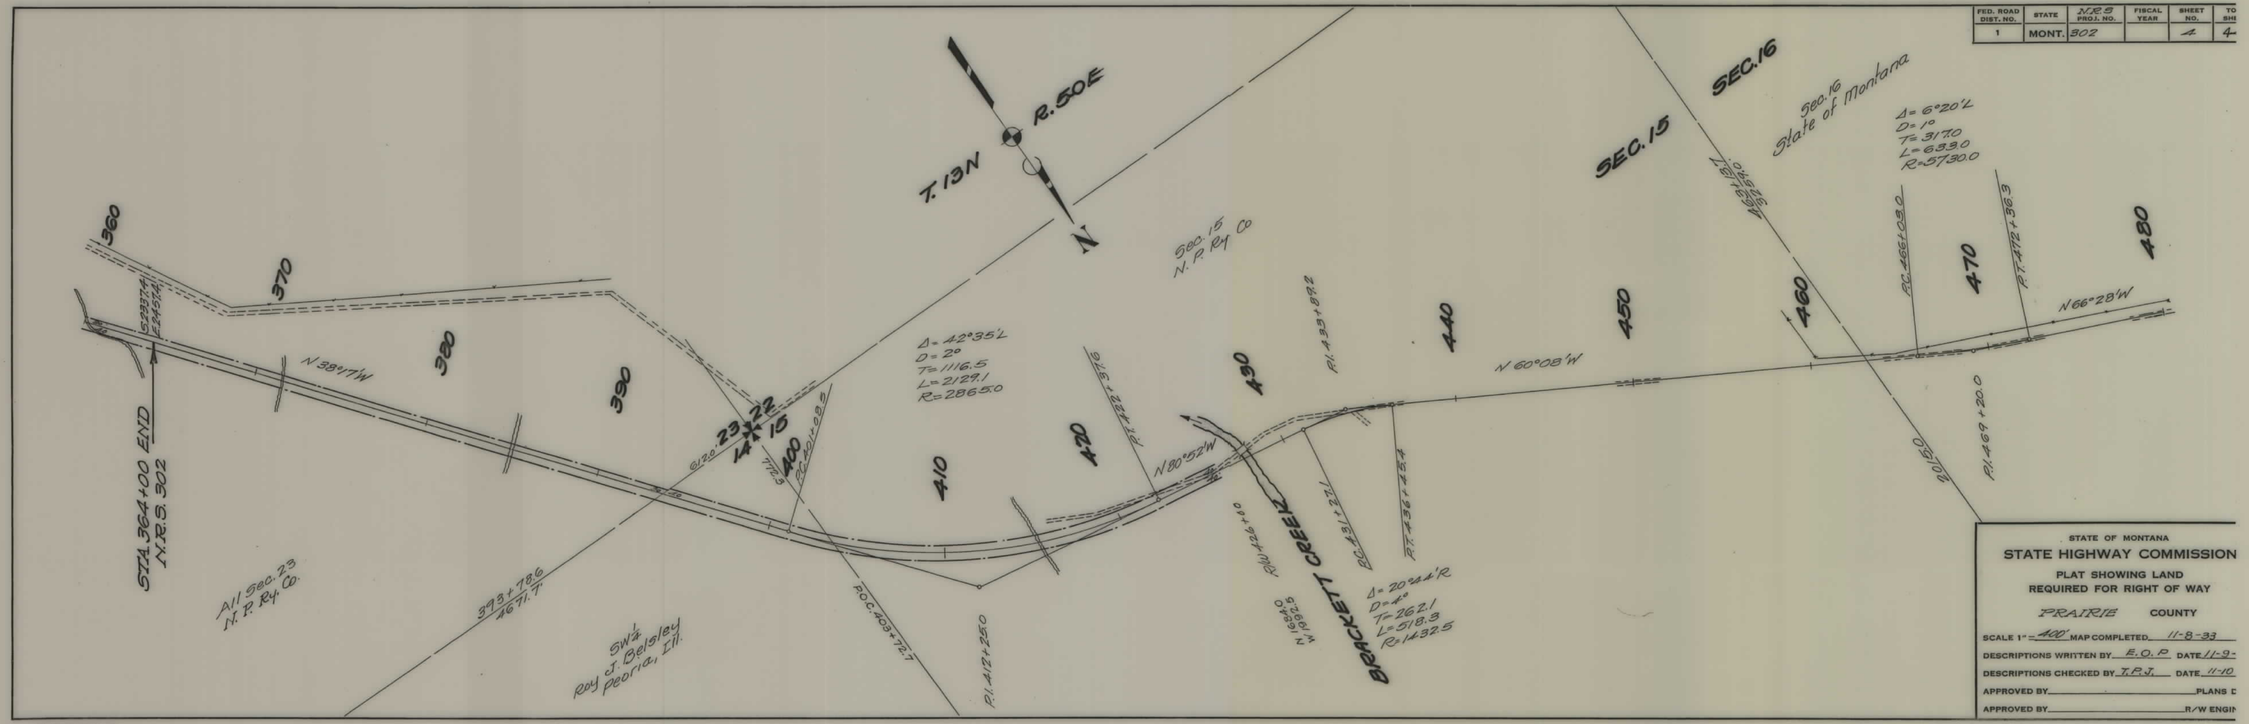

STATE OF MONTANA

STATE HIGHWAY COMMISSION

PLAT SHOWING LAND
REQUIRED FOR RIGHT OF WAY

PRAIRIE COUNTY

SCALE 1" = 400' MAP COMPLETED 11-8-33

DESCRIPTIONS WRITTEN BY E.O.P. DATE 11-9-

DESCRIPTIONS CHECKED BY T.P.J. DATE 11-10

APPROVED BY _____ PLANS E

APPROVED BY _____ R/W ENGIN

CHARLES BRUNING CO., INC.

NRS 302 SHT 4 OF 4

4