PLANS
NOT
TO
SCALE

FED. ROAD DIST. NO	STATE	FED. AID PROJ. NO.	R/W No.	SHEET No	TOTAL SHEETS
8	MONT.	S 321(3)	3321-03	1	7

Construction Contract Awarded June 17, 1953

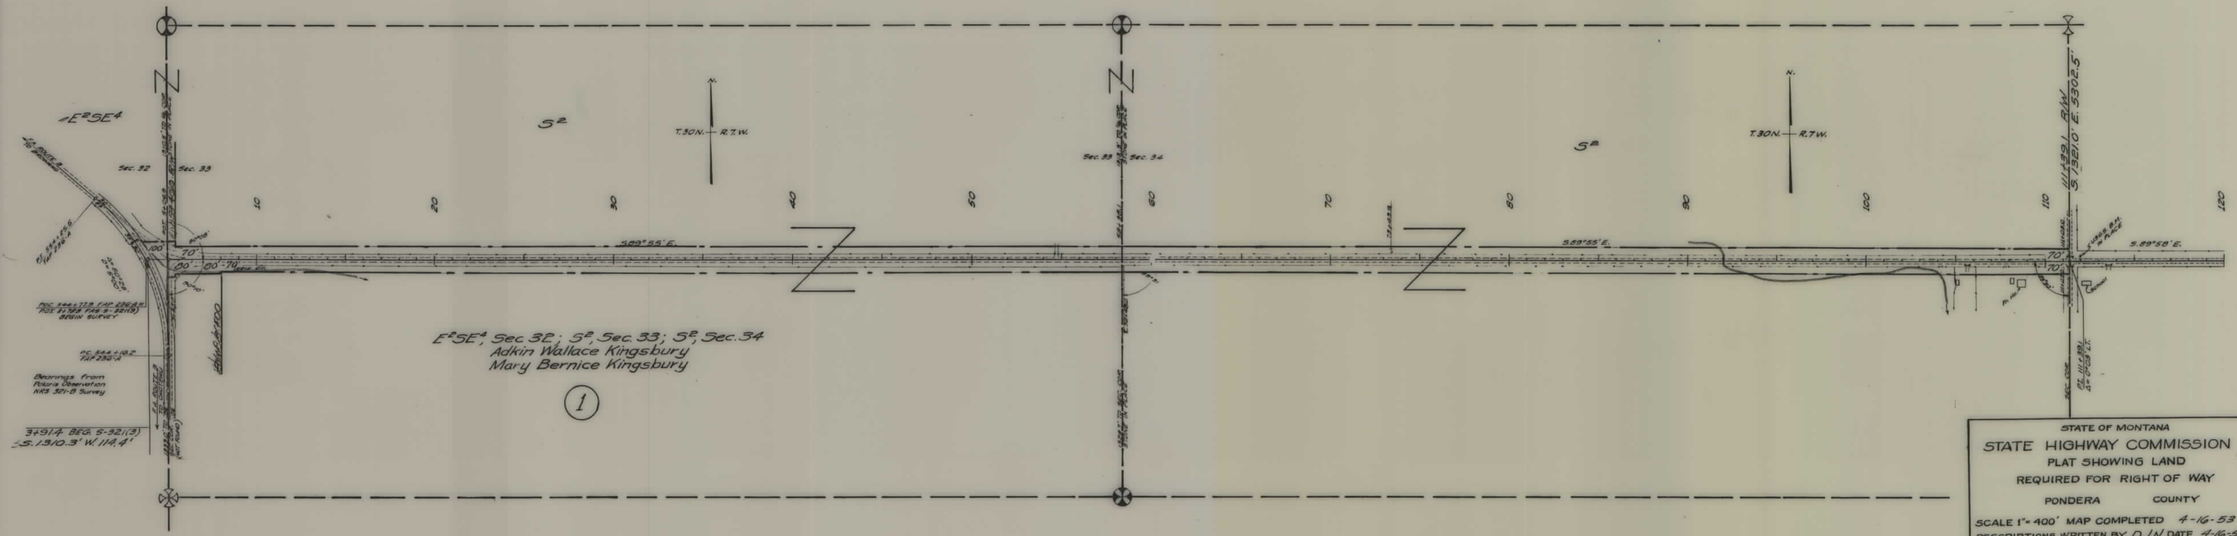

STATE OF MONTANA

STATE HIGHWAY COMMISSION

PLAT SHOWING LAND REQUIRED FOR RIGHT OF WAY

PONDERA COUNTY

SCALE 1" = 400' MAP COMPLETED 4-16-53

DESCRIPTIONS WRITTEN BY D.J.N. DATE 4-16-53

DESCRIPTIONS CHECKED BY J.R. DATE 4-17-53

APPROVED BY _____ R/W ENGINEER

S 321(3) SHT 1

5