PLANS
NOT
TO
SCALE

FED. ROAD DIST NO	STATE	FED. AID PROJ. NO.	R/W NO.	SHEET No.	TOTAL SHEETS
8	MONT.	S 335(5)	333545	1	2

Construction Contract Awarded July 30, 1954

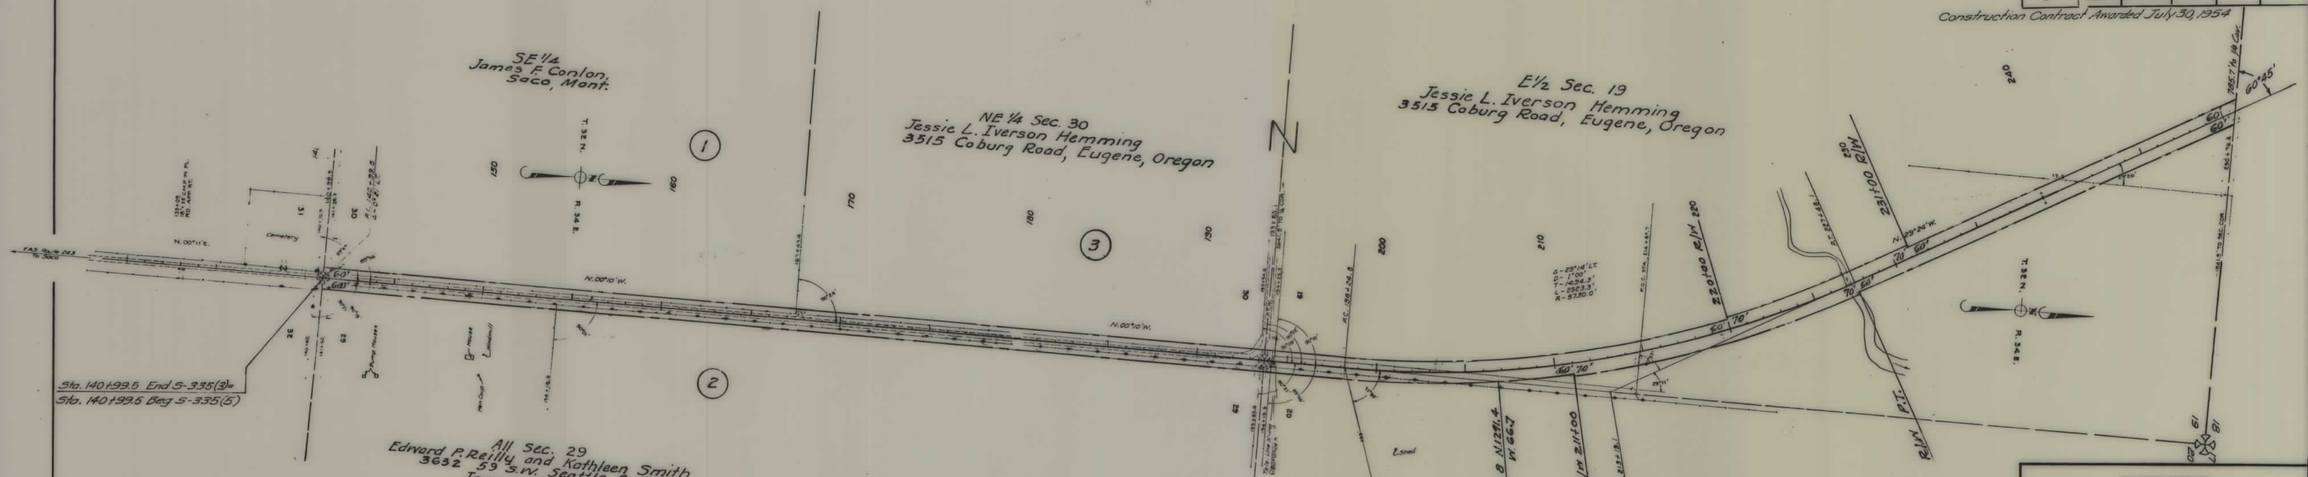

STATE OF MONTANA

STATE HIGHWAY COMMISSION

PLAT SHOWING LAND REQUIRED FOR RIGHT OF WAY

Phillips COUNTY

SCALE 1"= 400' MAP COMPLETED 7-9-53

DESCRIPTIONS WRITTEN BY J.R. DATE 7-9-53

DESCRIPTIONS CHECKED BY M.B. DATE 7-10-53

APPROVED BY _____ R/W ENGINEER

S 335(5) SHT 1 OF 2

4

FED. ROAD DIST. NO	STATE	FED. AID PROJ. NO.	R/W No.	SHEET No.	TOTAL SHEETS
8	MONT.	S 335(5)	3335-05	2	2

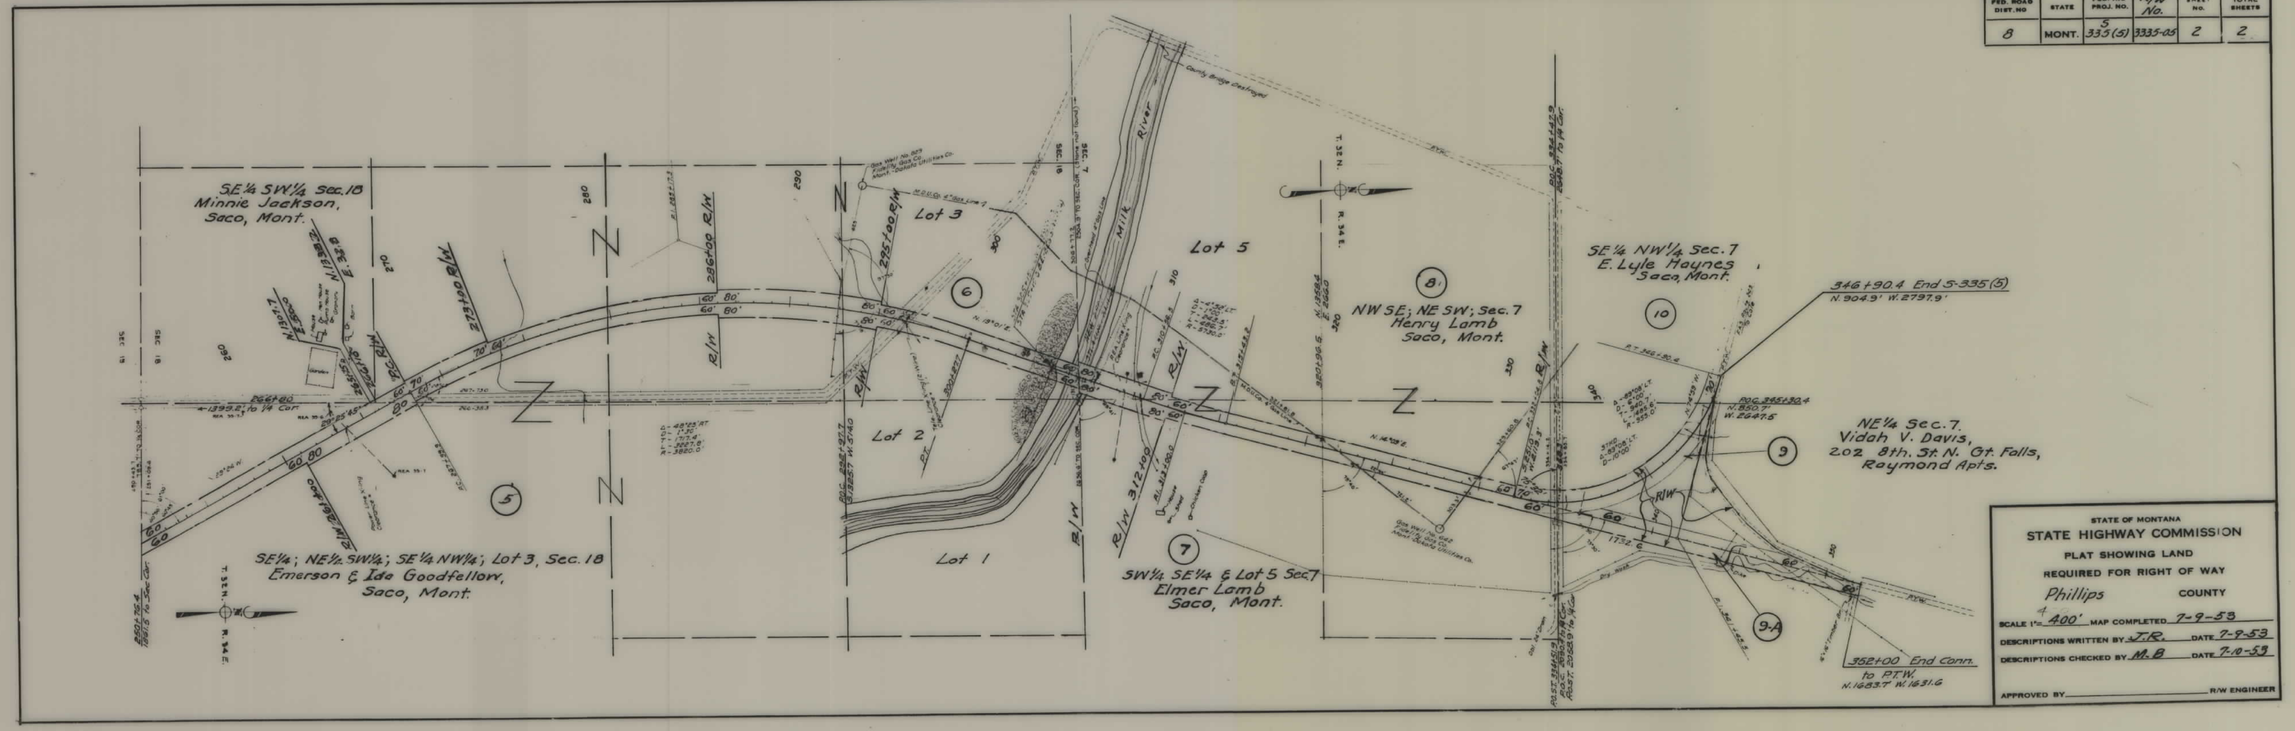

S 335(5) SHT 2 OF 2

4