PLANS
NOT
TO
SCALE

FED. ROAD DIST. NO.	STATE	FED. AID PROJECT NUMBERS CONST. NO.	R/W NO.	STATE NO.	SHEET NO.	TOTAL SHEETS
8	MONT.		S 399 (2)		1	1

MELSTONE - MOSBY

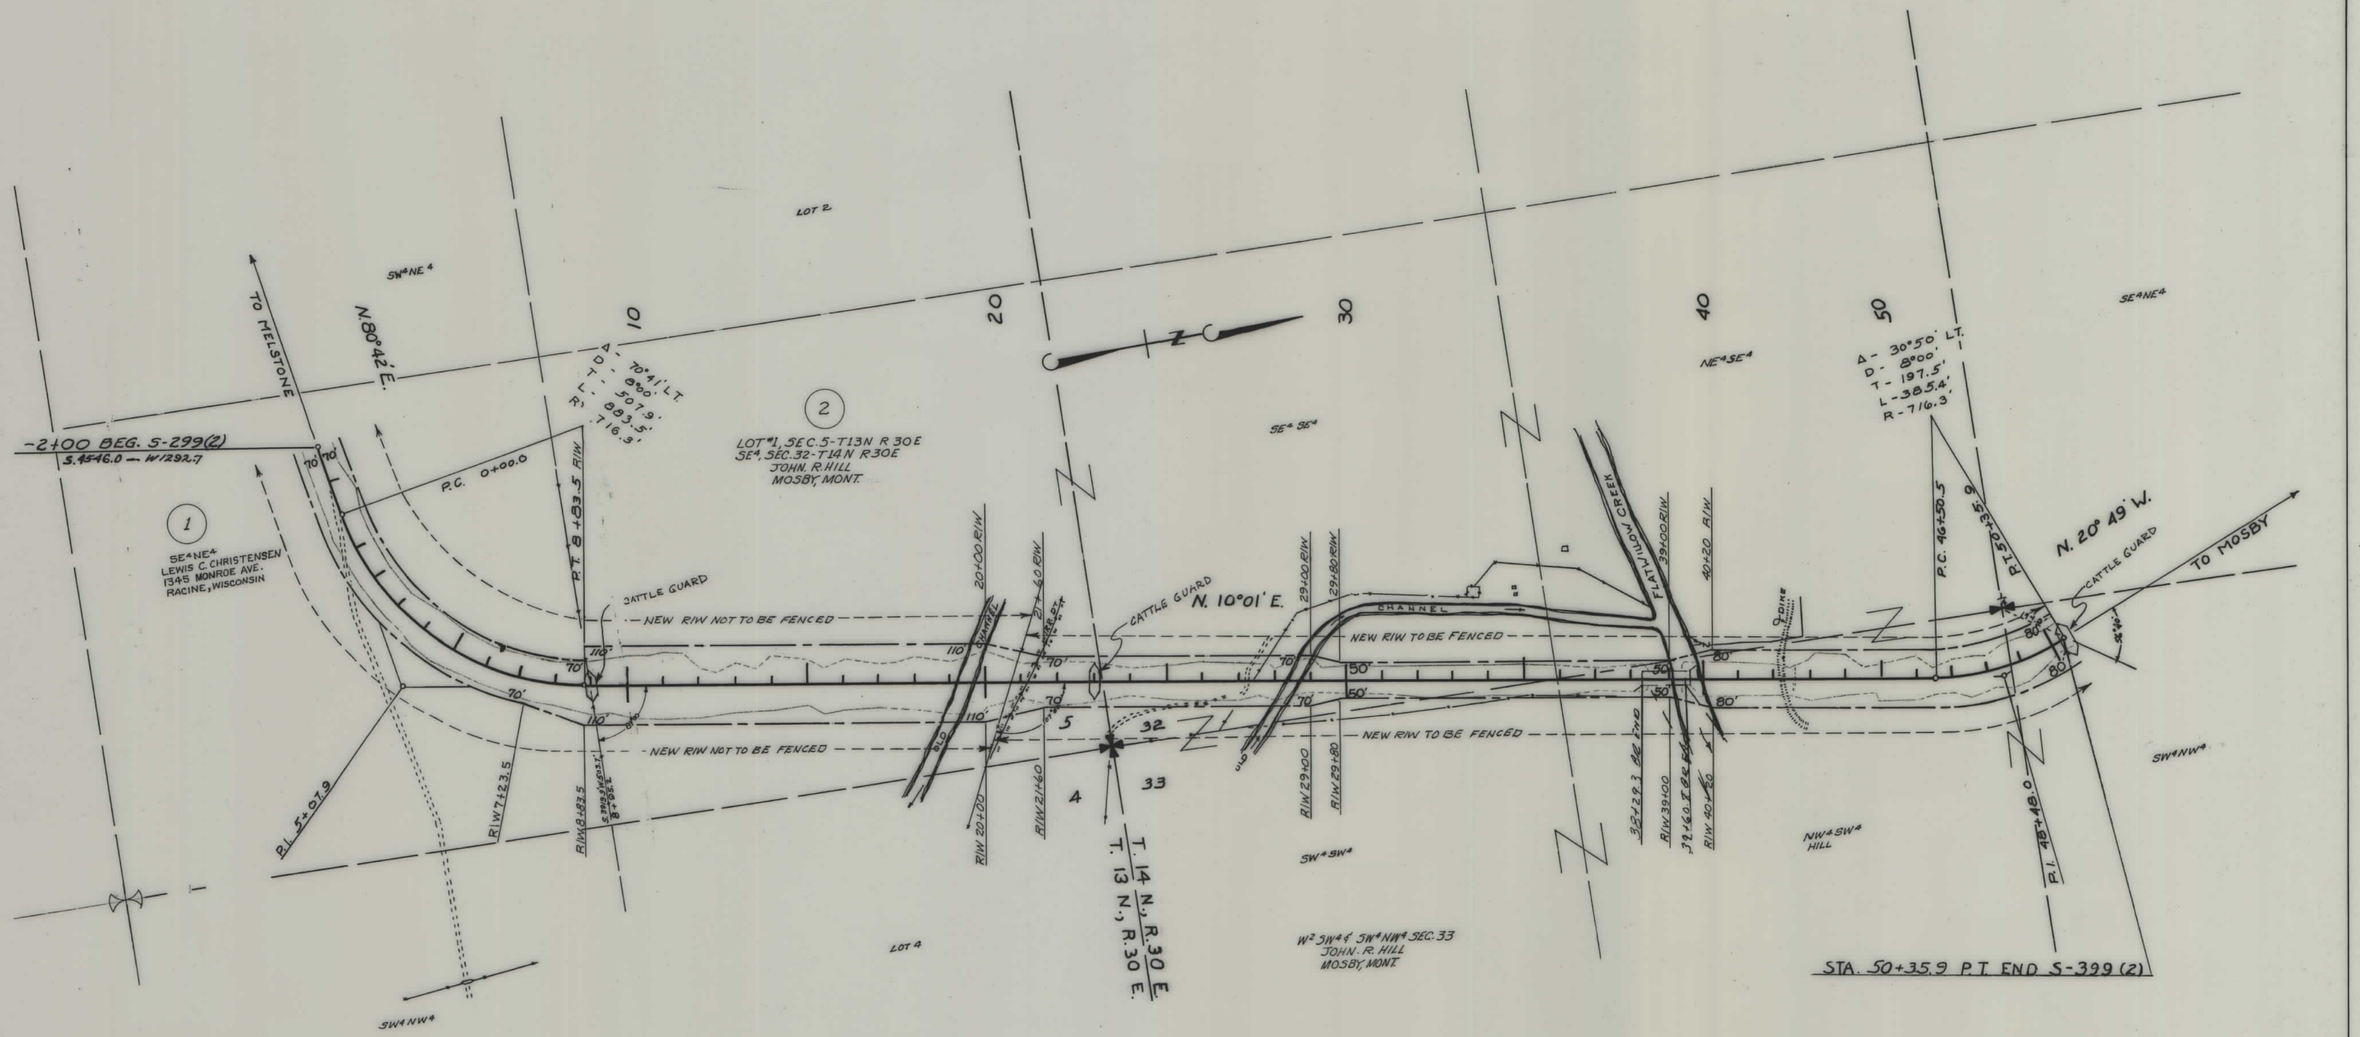

STATE-APPR- 6/14/61

CONSTRUCTION LIMITS	STATE OF MONTANA
TOP OF CUT ————	STATE HIGHWAY COMMISSION
TOE OF FILL - - - - - - - -	LAND REQUIRED FOR RIGHT OF WAY
MAP TRANS. TO R/W ————	
MAP REVISED 6-13-61	PETROLEUM COUNTY
B.P.R. APPROVAL ————	SCALE 1"=200' MAP COMPLETED ————