PLANS
NOT
TO
SCALE

STATE	RIGHT OF WAY ID.	SHEET NO.	TOTAL SHEETS
MONTANA	RRS 1022 (5)	1	1
PROJECT NUMBER 1957-005			

BILLINGS-13TH STREET UNDERPASS

SITE PLAN

OWNERSHIP

PARCEL	NAME	ADDRESS	TOTAL AREA	GROSS R/W AREA	EX. EASE. AREA	NET AREA	REMAINDER LEFT	REMAINDER RIGHT	CONST. PMT. AREA	EASE. AREA
1	BURLINGTON NORTHERN RAILROAD									800 SF.

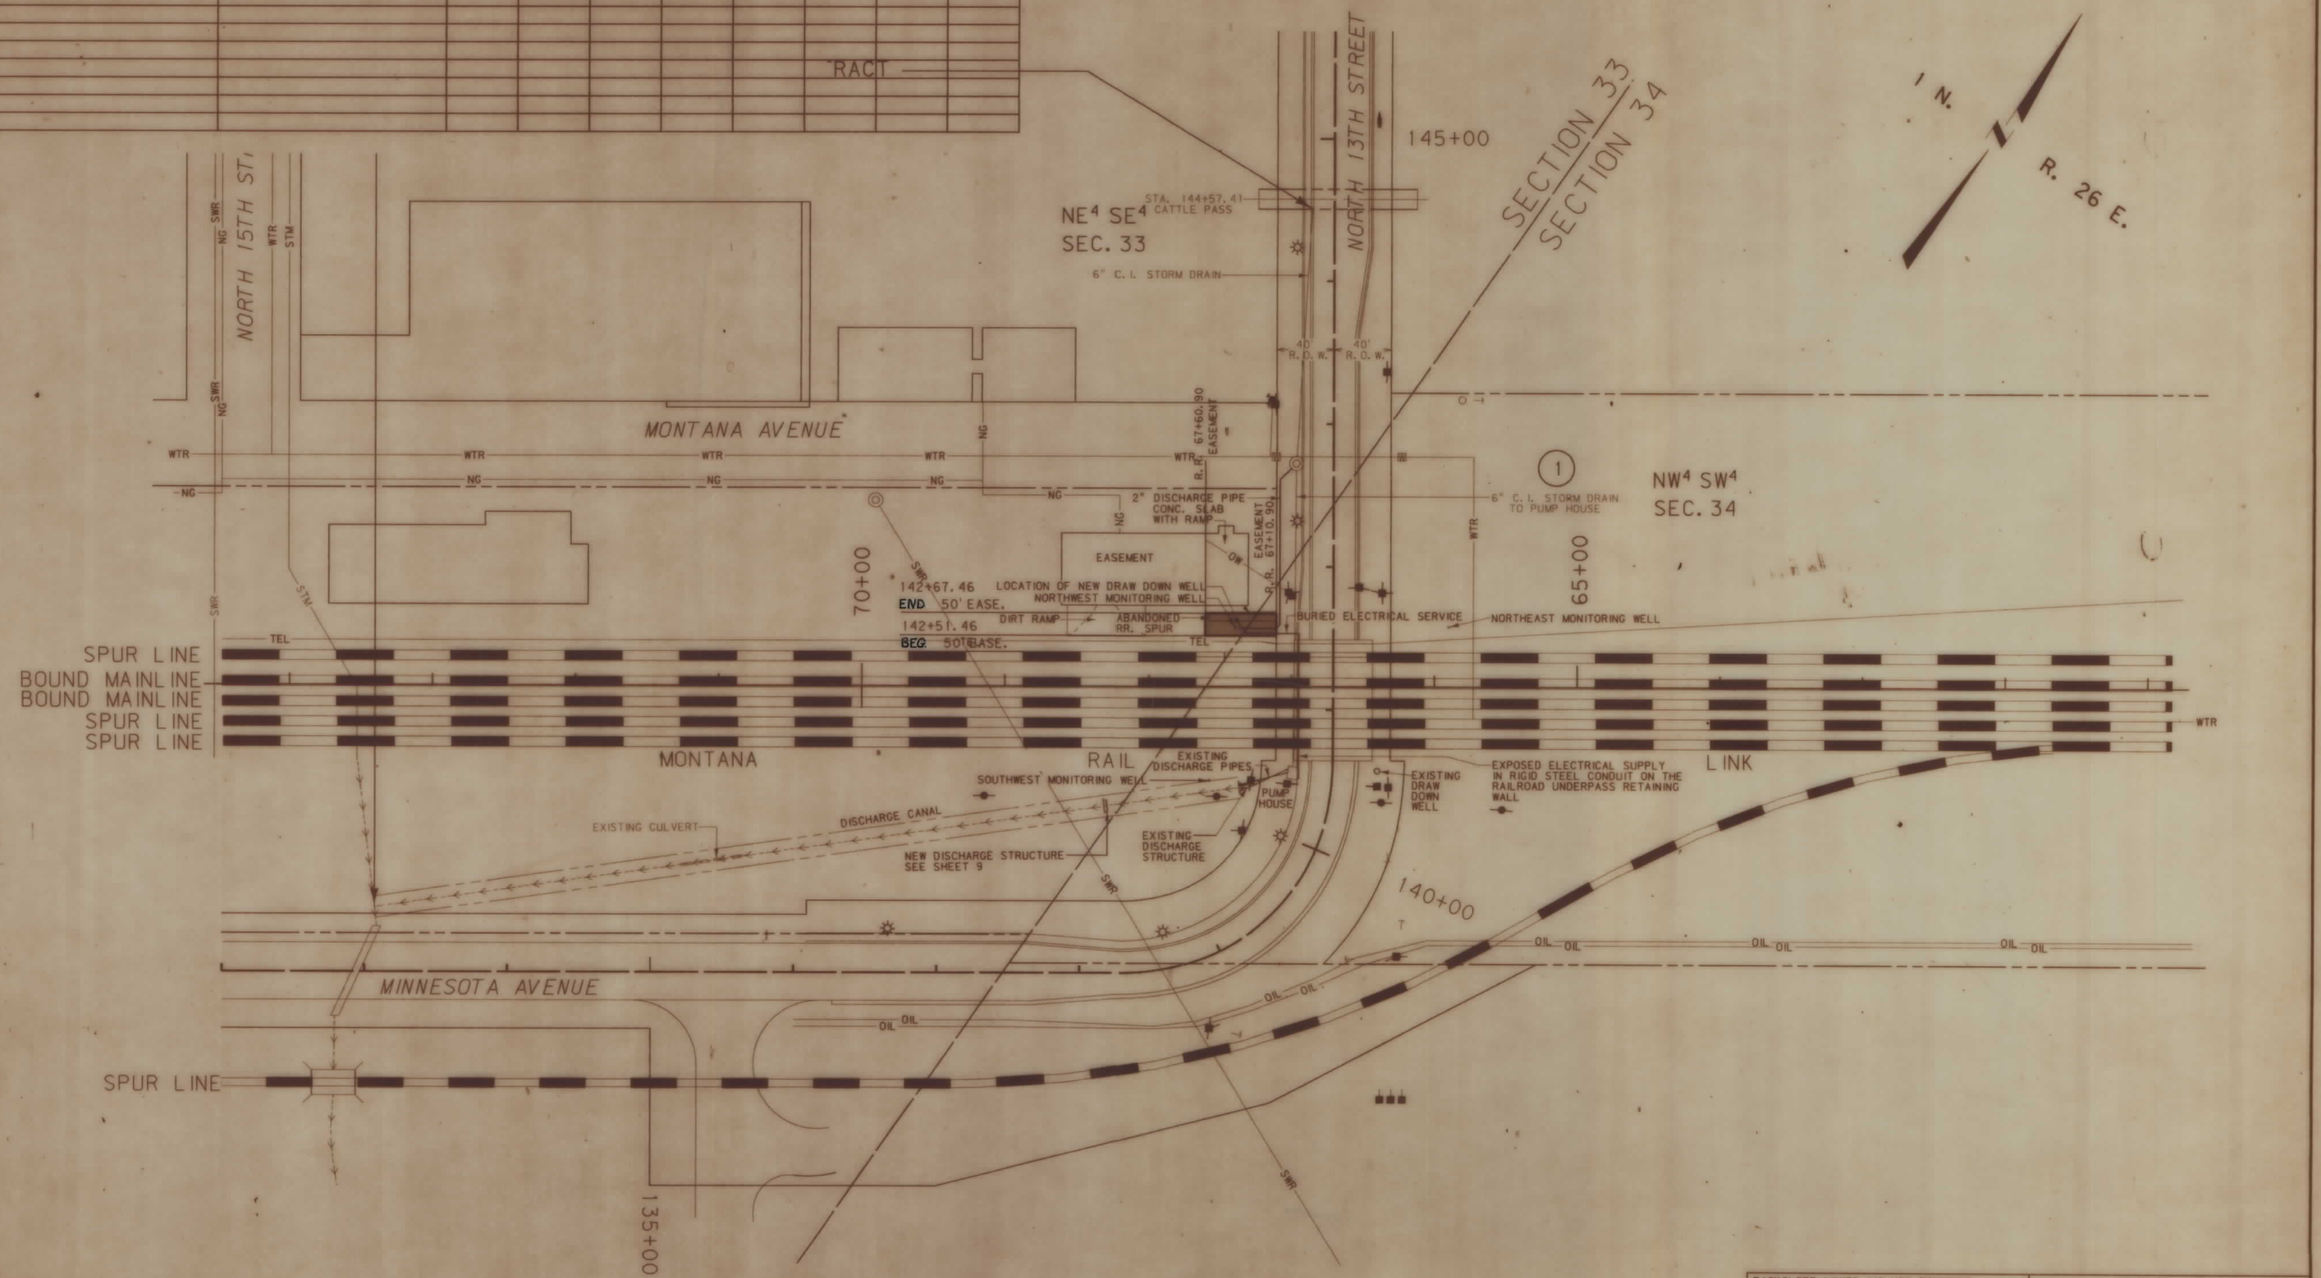

BACKSLOPE LIMITS INCLUDE ROUNDING
CONSTRUCTION LIMITS: CUT SECTION (TOP OF CUT), TOE OF FILL (DITCH BOTTOM)

FHWA/DOT APPROVAL 11-3-93

MAP REVISED

STATE OF MONTANA
DEPARTMENT OF TRANSPORTATION
HIGHWAYS DIVISION
RIGHT OF WAY PLAN
YELLOWSTONE COUNTY

SCALE: 0 25' 50' 100' 150'

MTRO: 1957U2.ROW

MONTANA DEPARTMENT OF TRANSPORTATION

RDROW

DATE:

MONTANA CADD

9	8	7
6	5	
3	2	1