PLANS
NOT
TO
SCALE

STATE OF MONTANA	FED. AID PROJECT NUMBERS CONST. NO.	R/W NO.	STATE NO.	SHEET NO.	TOTAL SHEETS
		S-224(2)	3224-2	38	9
	STATE	RIGHT OF WAY ID. M-STPU 8103 (4)		1	1
	MONTANA	PROJECT NUMBER 0374-004			
	RESERVE STREET SETTLING BASINS				

OWNERSHIPS

PARCEL	NAME	ADDRESS	TOTAL AREA	GROSS R/W AREA	P.T.W. AREA	AREA TO BE ACQUIRED	REMAINDER LEFT	REMAINDER RIGHT	CONST. PERM. AREA	EASEMENT AREA
1	FRANK KOLENDICH, SR.			22700 S.F.	17228 S.F.	5472 S.F.			11171 S.F.	

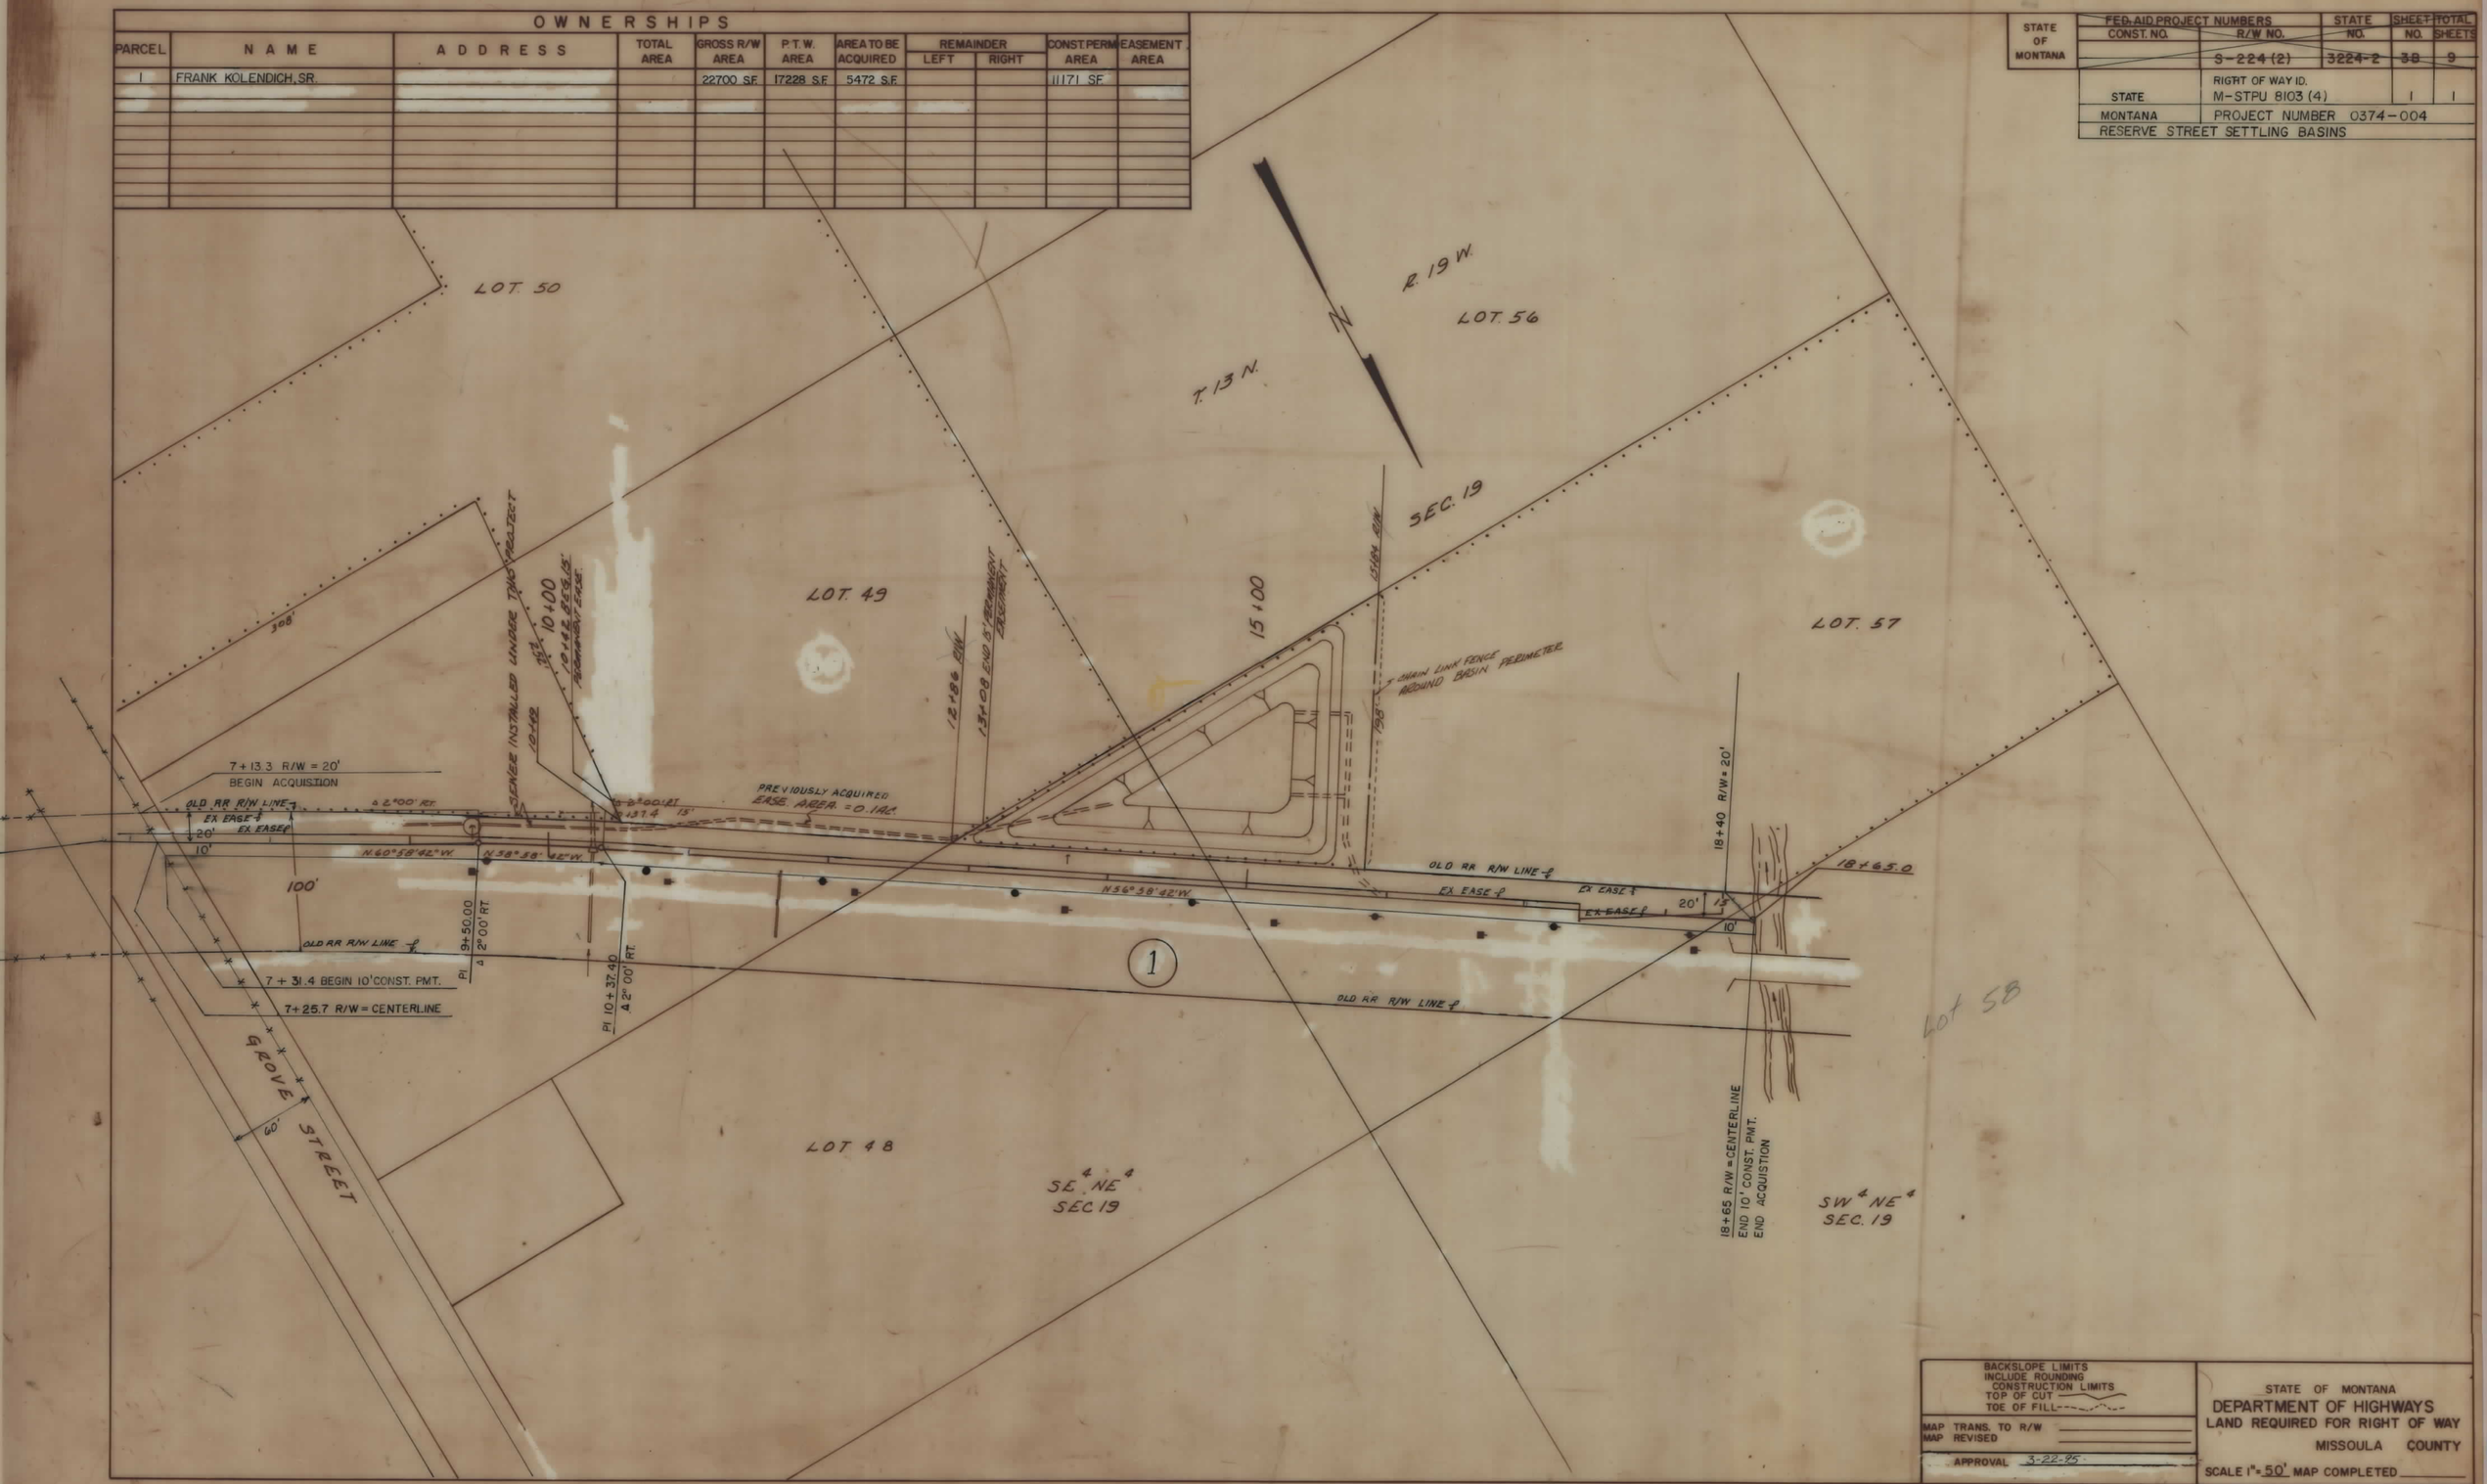

BACKSLOPE LIMITS INCLUDE ROUNDING
CONSTRUCTION LIMITS
TOP OF CUT
TOE OF FILL

MAP TRANS. TO R/W
MAP REVISED
APPROVAL 3-22-95

STATE OF MONTANA
DEPARTMENT OF HIGHWAYS
LAND REQUIRED FOR RIGHT OF WAY
MISSOULA COUNTY

SCALE 1" = 50' MAP COMPLETED