PLANS
NOT
TO
SCALE

STATE	PROJECT NO.	SHEET NO.	TOTAL SHEETS
MONT.	BR 9022(9)	1	1

CARDWELL - JEFFERSON RIVER BRIDGE

OWNERSHIPS

PARCEL	NAME	ADDRESS	TOTAL AREA	GROSS R/W AREA	P.T.W. AREA	AREA TO BE ACQUIRED	REMAINDER LEFT	REMAINDER RIGHT	CONST. PERMIT AREA
1	TRAVIS V. & GWEN L. SCHLEMMER	BOX 2109 WHITEHALL, MT. 59759		2.36 AC.	1.37 AC.	0.99 AC.			
2	STATE OF MONTANA					0.44 AC.			

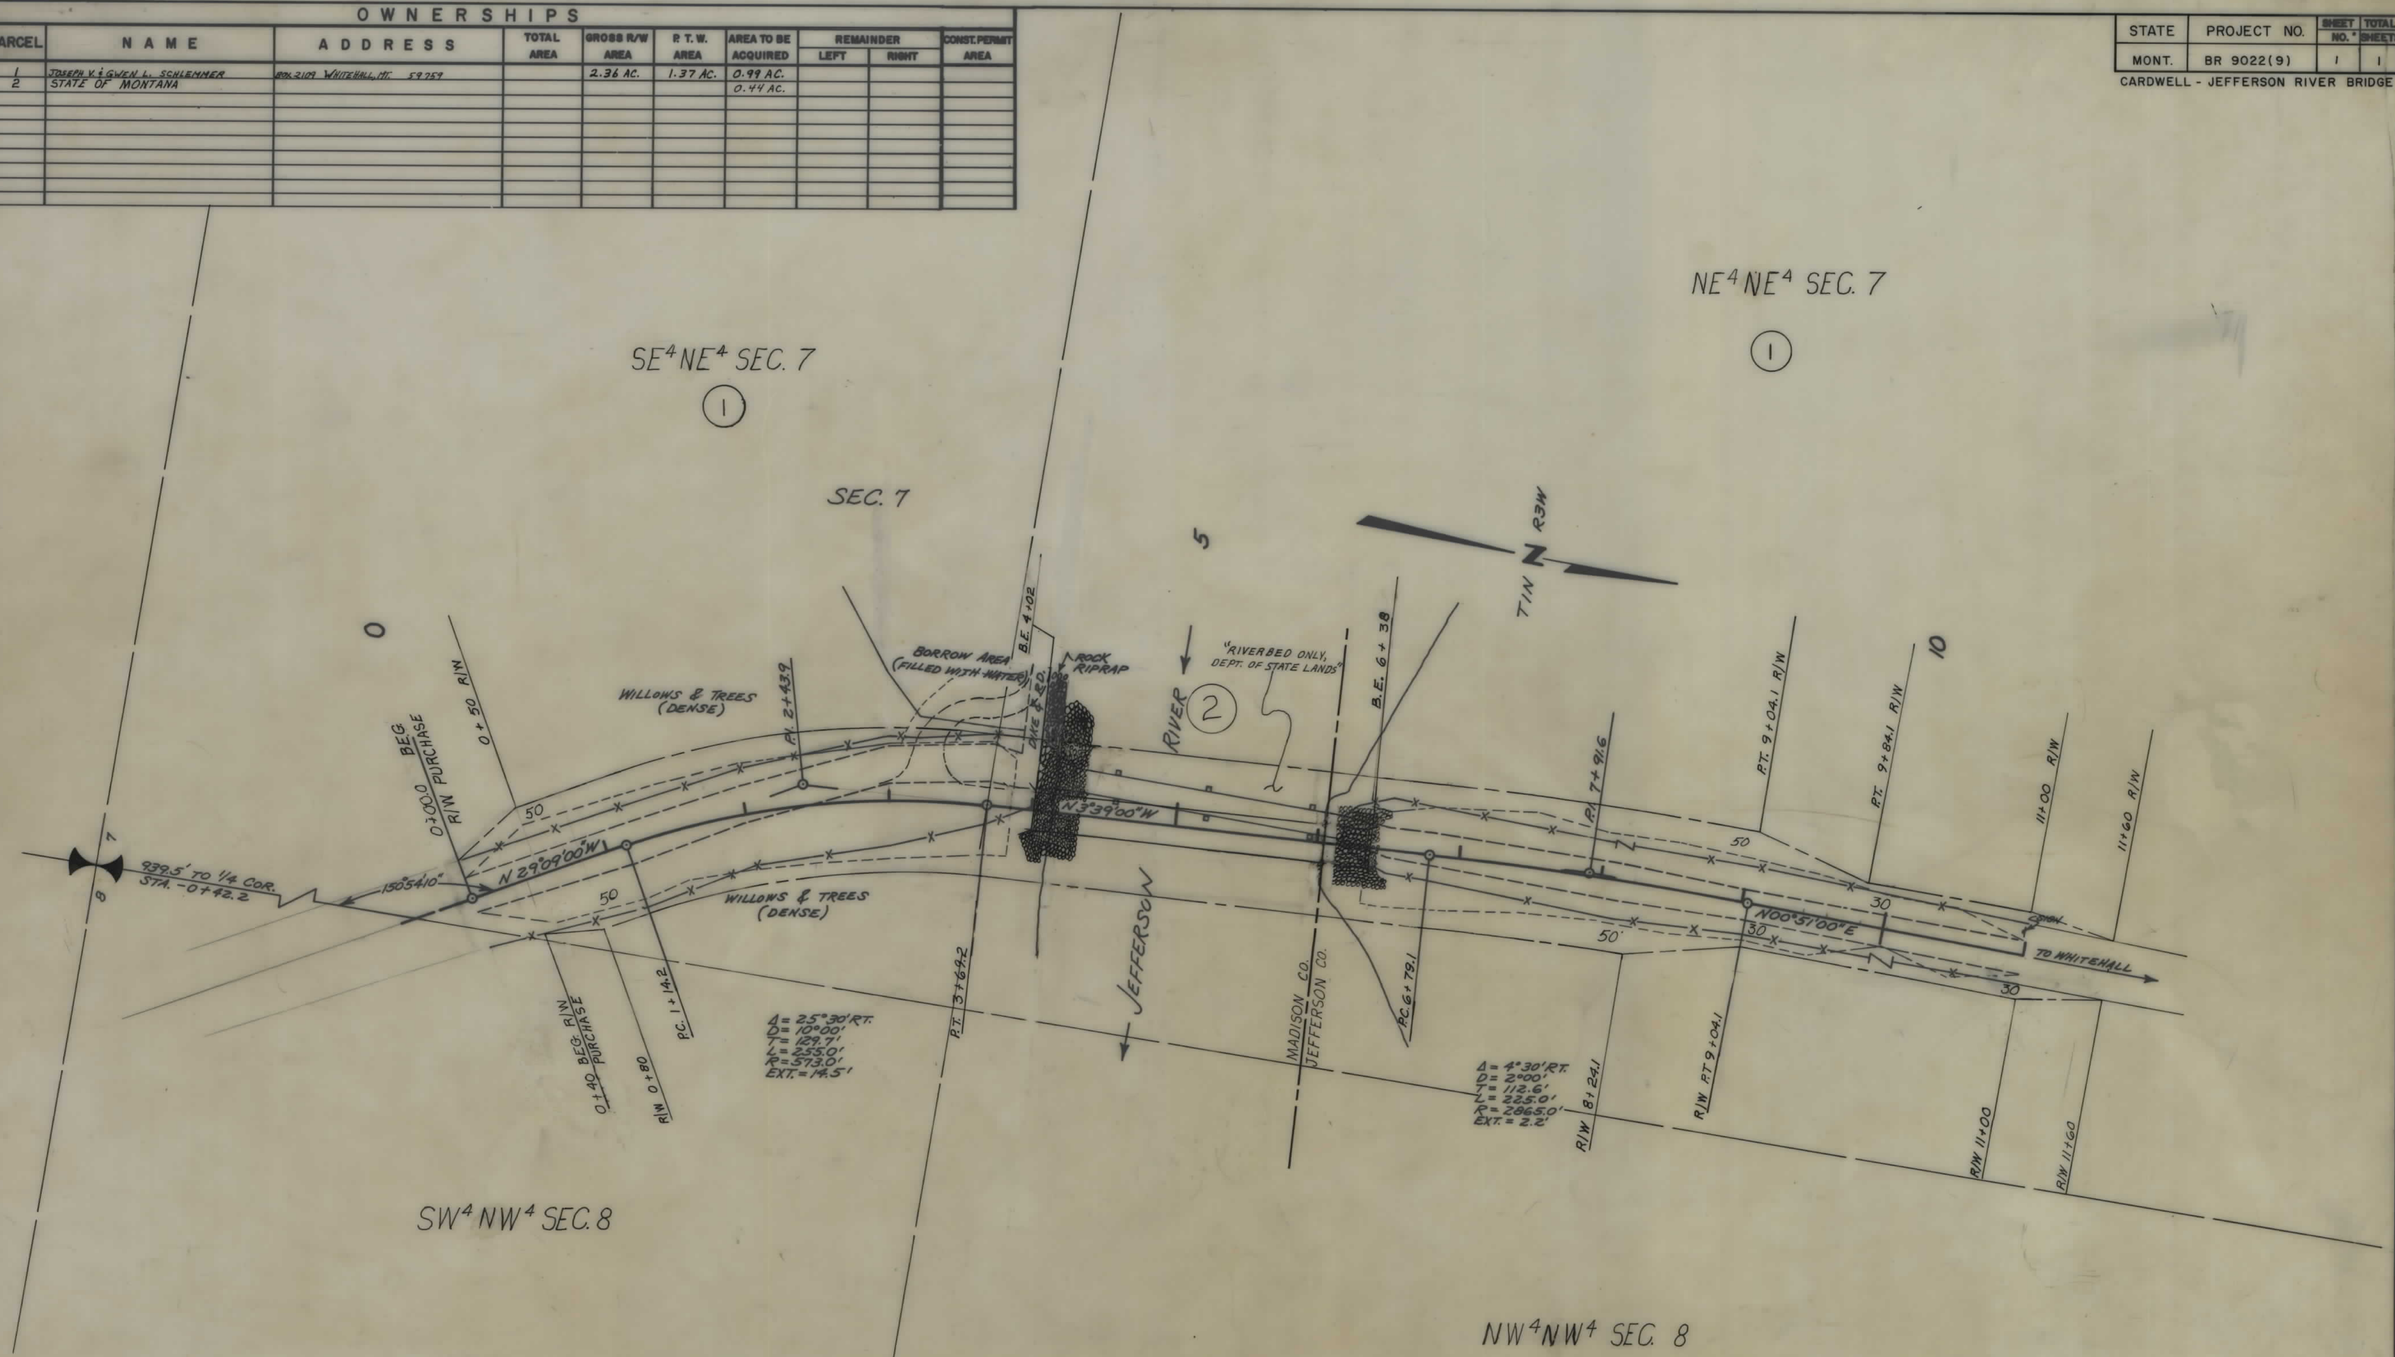

NOTE

CONSTRUCTION LIMITS INCLUDE BACKSLOPE ROUNDING

CONSTRUCTION LIMITS
TOP OF CUT
TOE OF FILL

MAP TRANS. TO R/W
MAP REVISED 8-1-89, 11-27-84, 1-3-85, 2-11-85
7-10-85, 9-11-85, 3-20-85

STATE APPROVED: 7-26-89

STATE OF MONTANA
DEPARTMENT OF HIGHWAYS
LAND REQUIRED FOR RIGHT OF WAY
JEFFERSON & MADISON COUNTY
SCALE 1" = 50' MAP COMPLETED

BR 9022(9) SHT 1 OF 1