KEUFFEL & ESSER CO.
TRACE STANDARD WARE
REAL & ART ART
PROFILE PLATE A 4 X 20

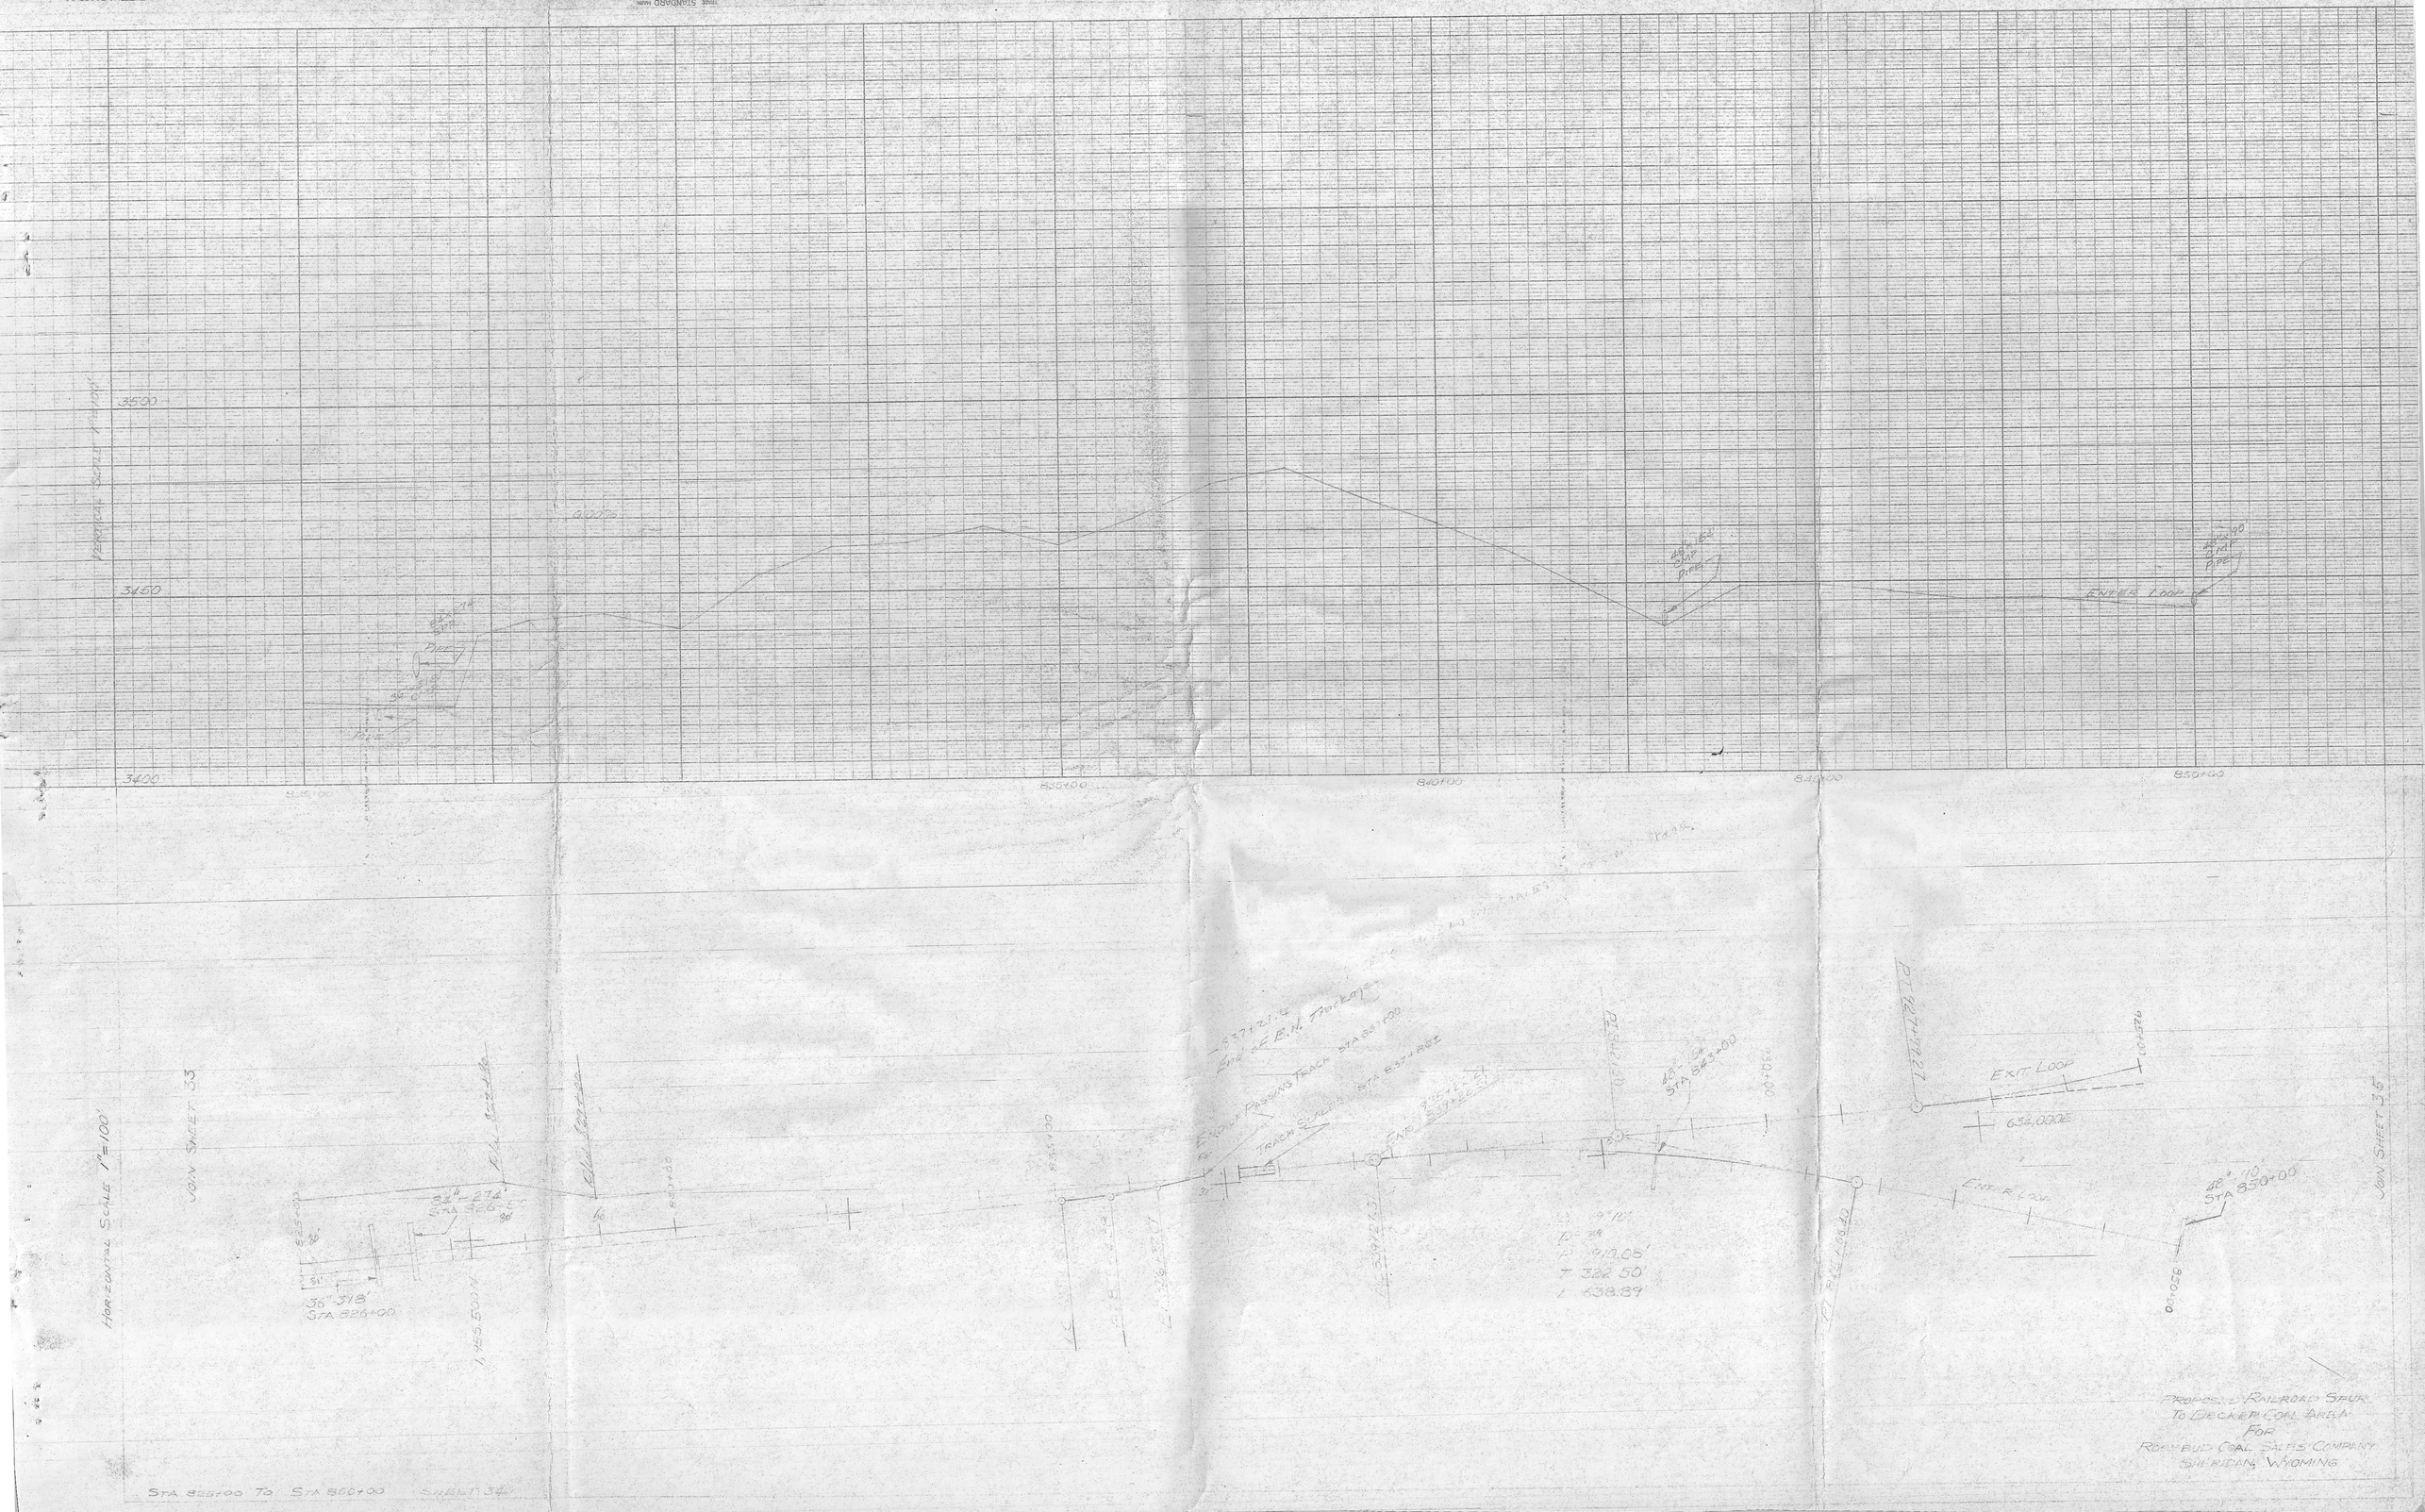

PROPOSED RAILROAD SPUR
TO DECKER COAL AREA
FOR
ROSEBUD COAL SALES COMPANY
SHERIDAN, WYOMING

KEUFFEL & ESSER CO.
TRACE STANDARD WARE
REAL & ART ART
PROFILE PLATE A 4 X 20