

Public Road

510 NORTH
510 SOUTH

628+50.3 End
+60

12

50
+50 E. Tipple
+600
+620

KINGLEY
STA 615+75.0

48.3
75
50.0
50

61 Private Road Xing
35.4 W.I. Pipe R

610

27
R. 33E
600

390
BR. 11.26

50
50

580

Private Xing
22.5' Stone

Public Road Xing + 43

576+23


Scale 1" = 400'

KINGLEY
48323-11

Hardin North Line
11/18



Scale 1" = 400'

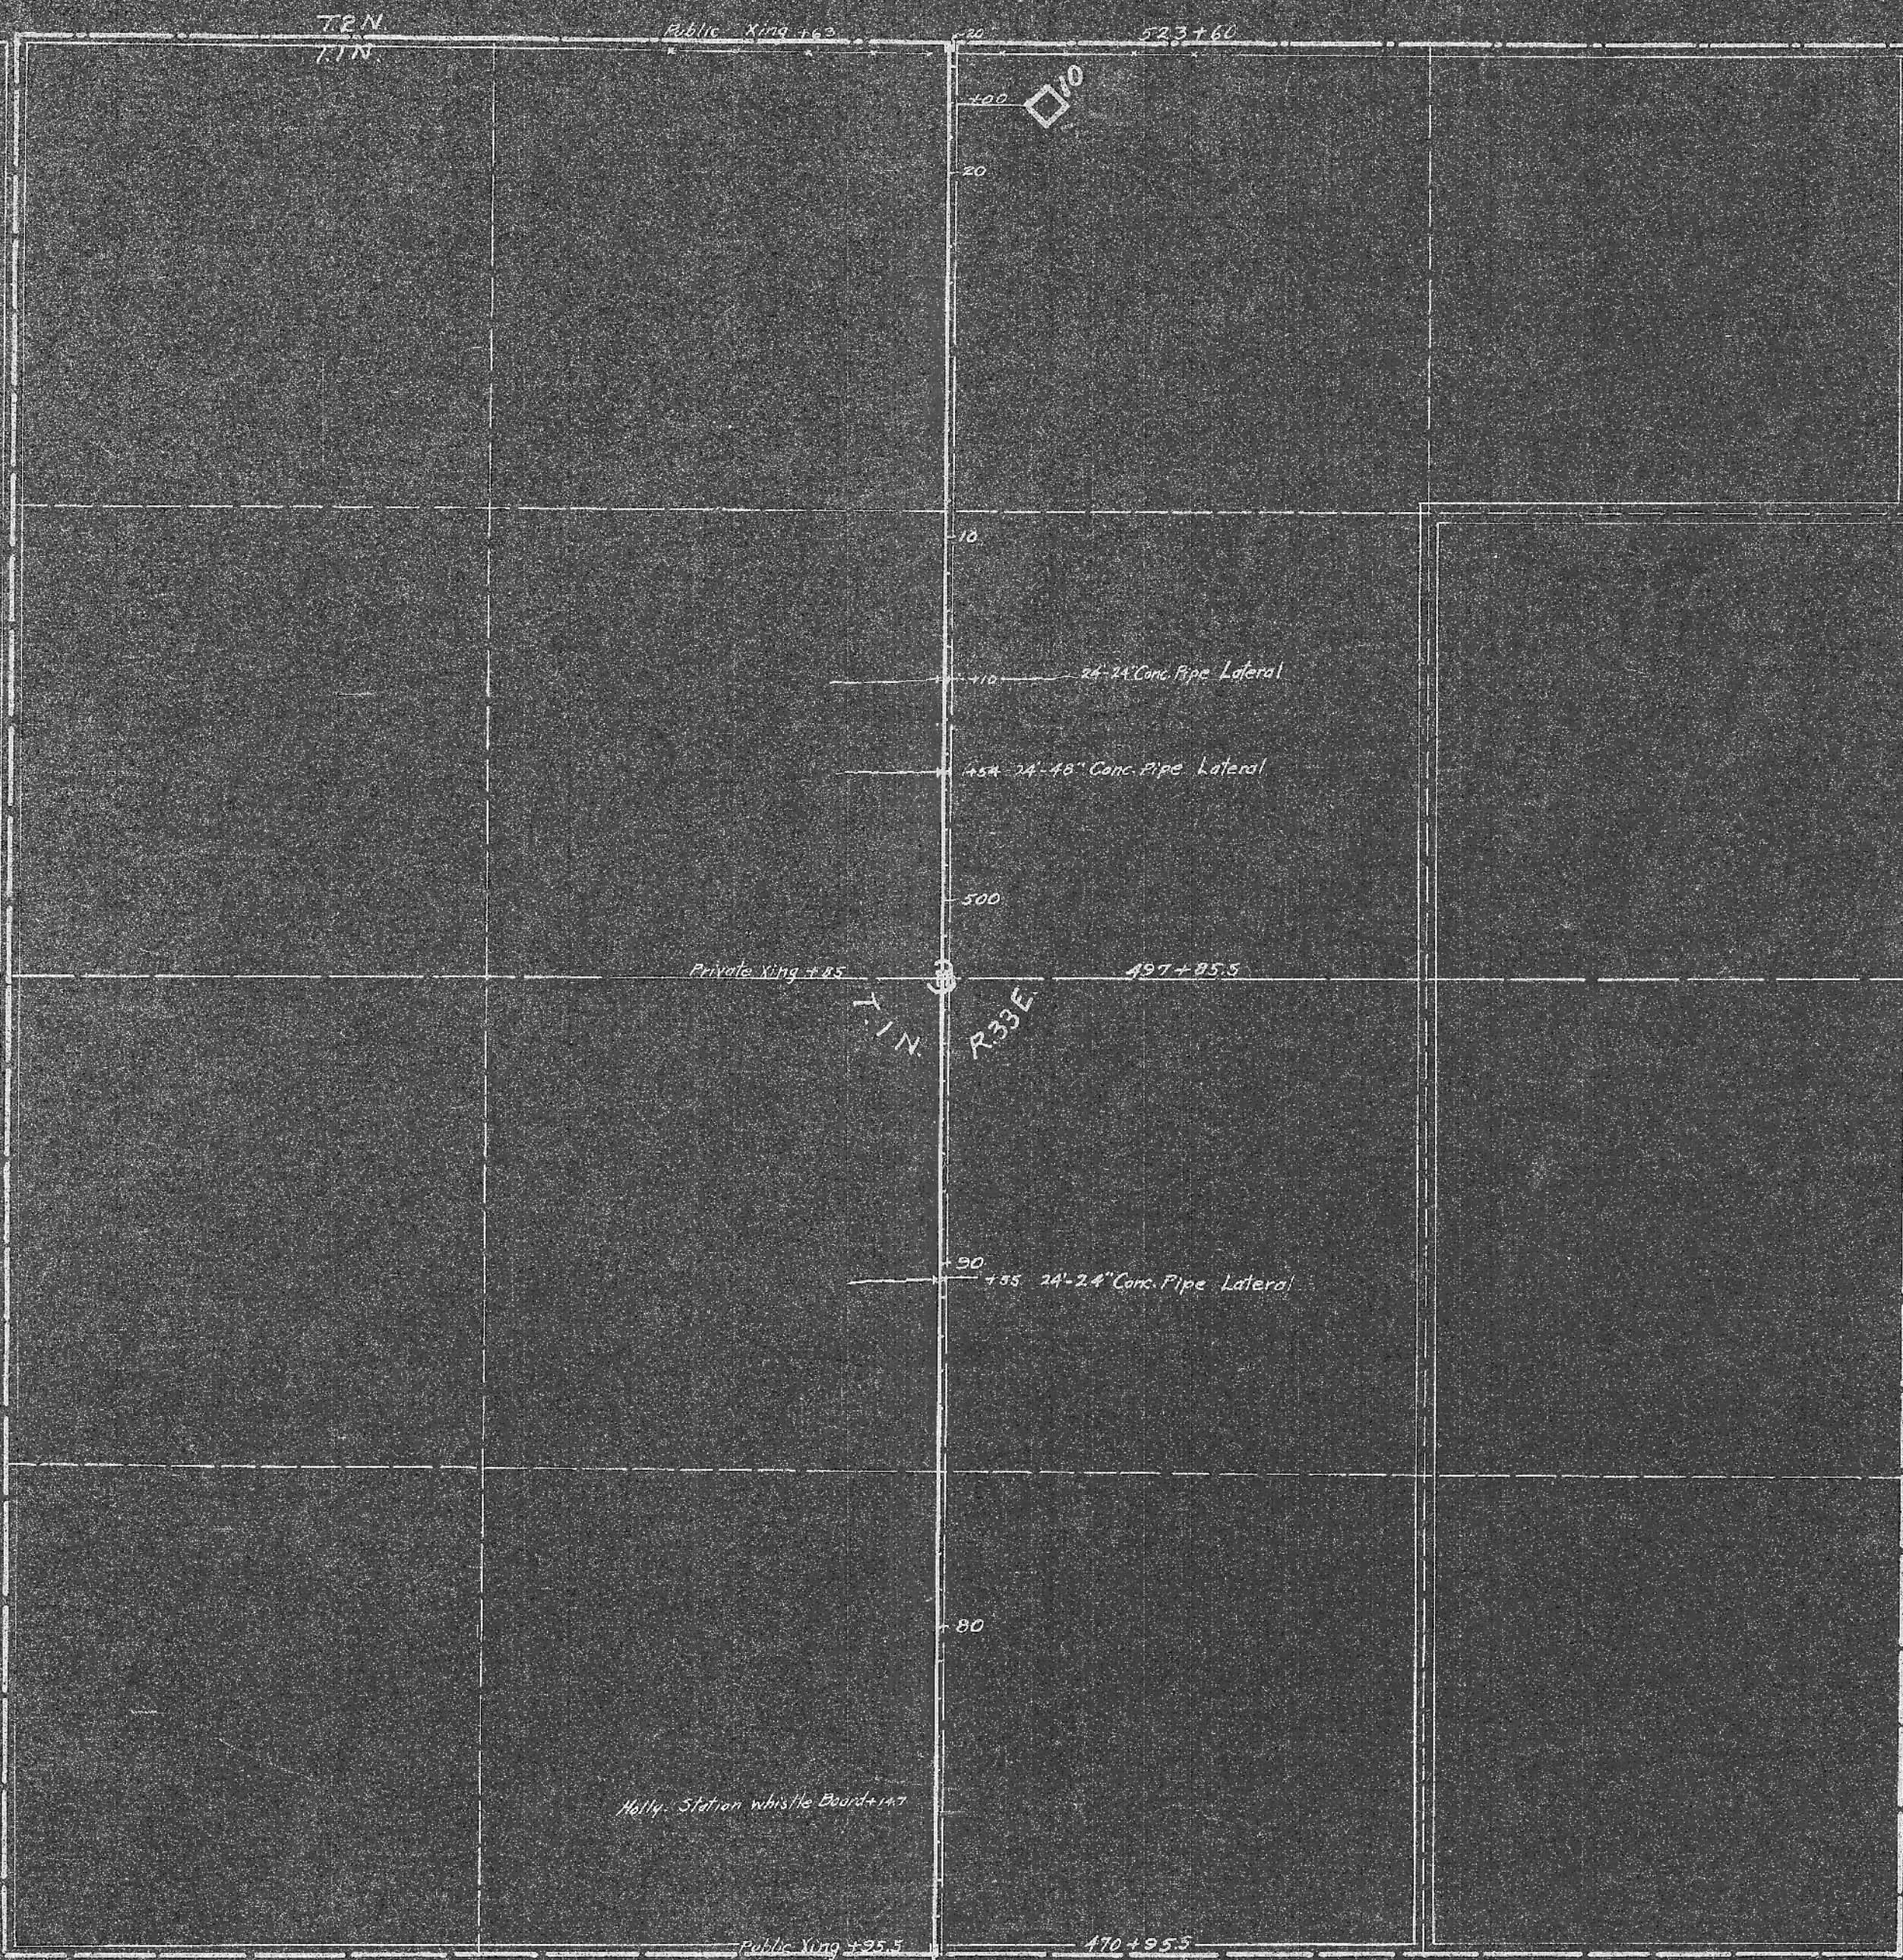

Scale 1" = 400'

Meridian North Line
Public Xing 155.5

470+95.5

470
+20

PT 460+00
SA-2°42' PS 459+10

460

6°00' C
Δ=44°06'
TA=49°30'
PC 451+75
PS 450+85

BR-878

Private Road Xing +8.5
450
420

439+37.5

T/N 10
R33E

HOLLY
STA 414+82

6°00' C
Δ=37°51'
TA=43°15'
422+28.7 PE


421+38.7 PS SA-2°42'
Public Xing
+8.6 Private Road Xing in pipe
old store

410
+20


408+32.0


Scale 1"=400'

HOLLY
48323-8

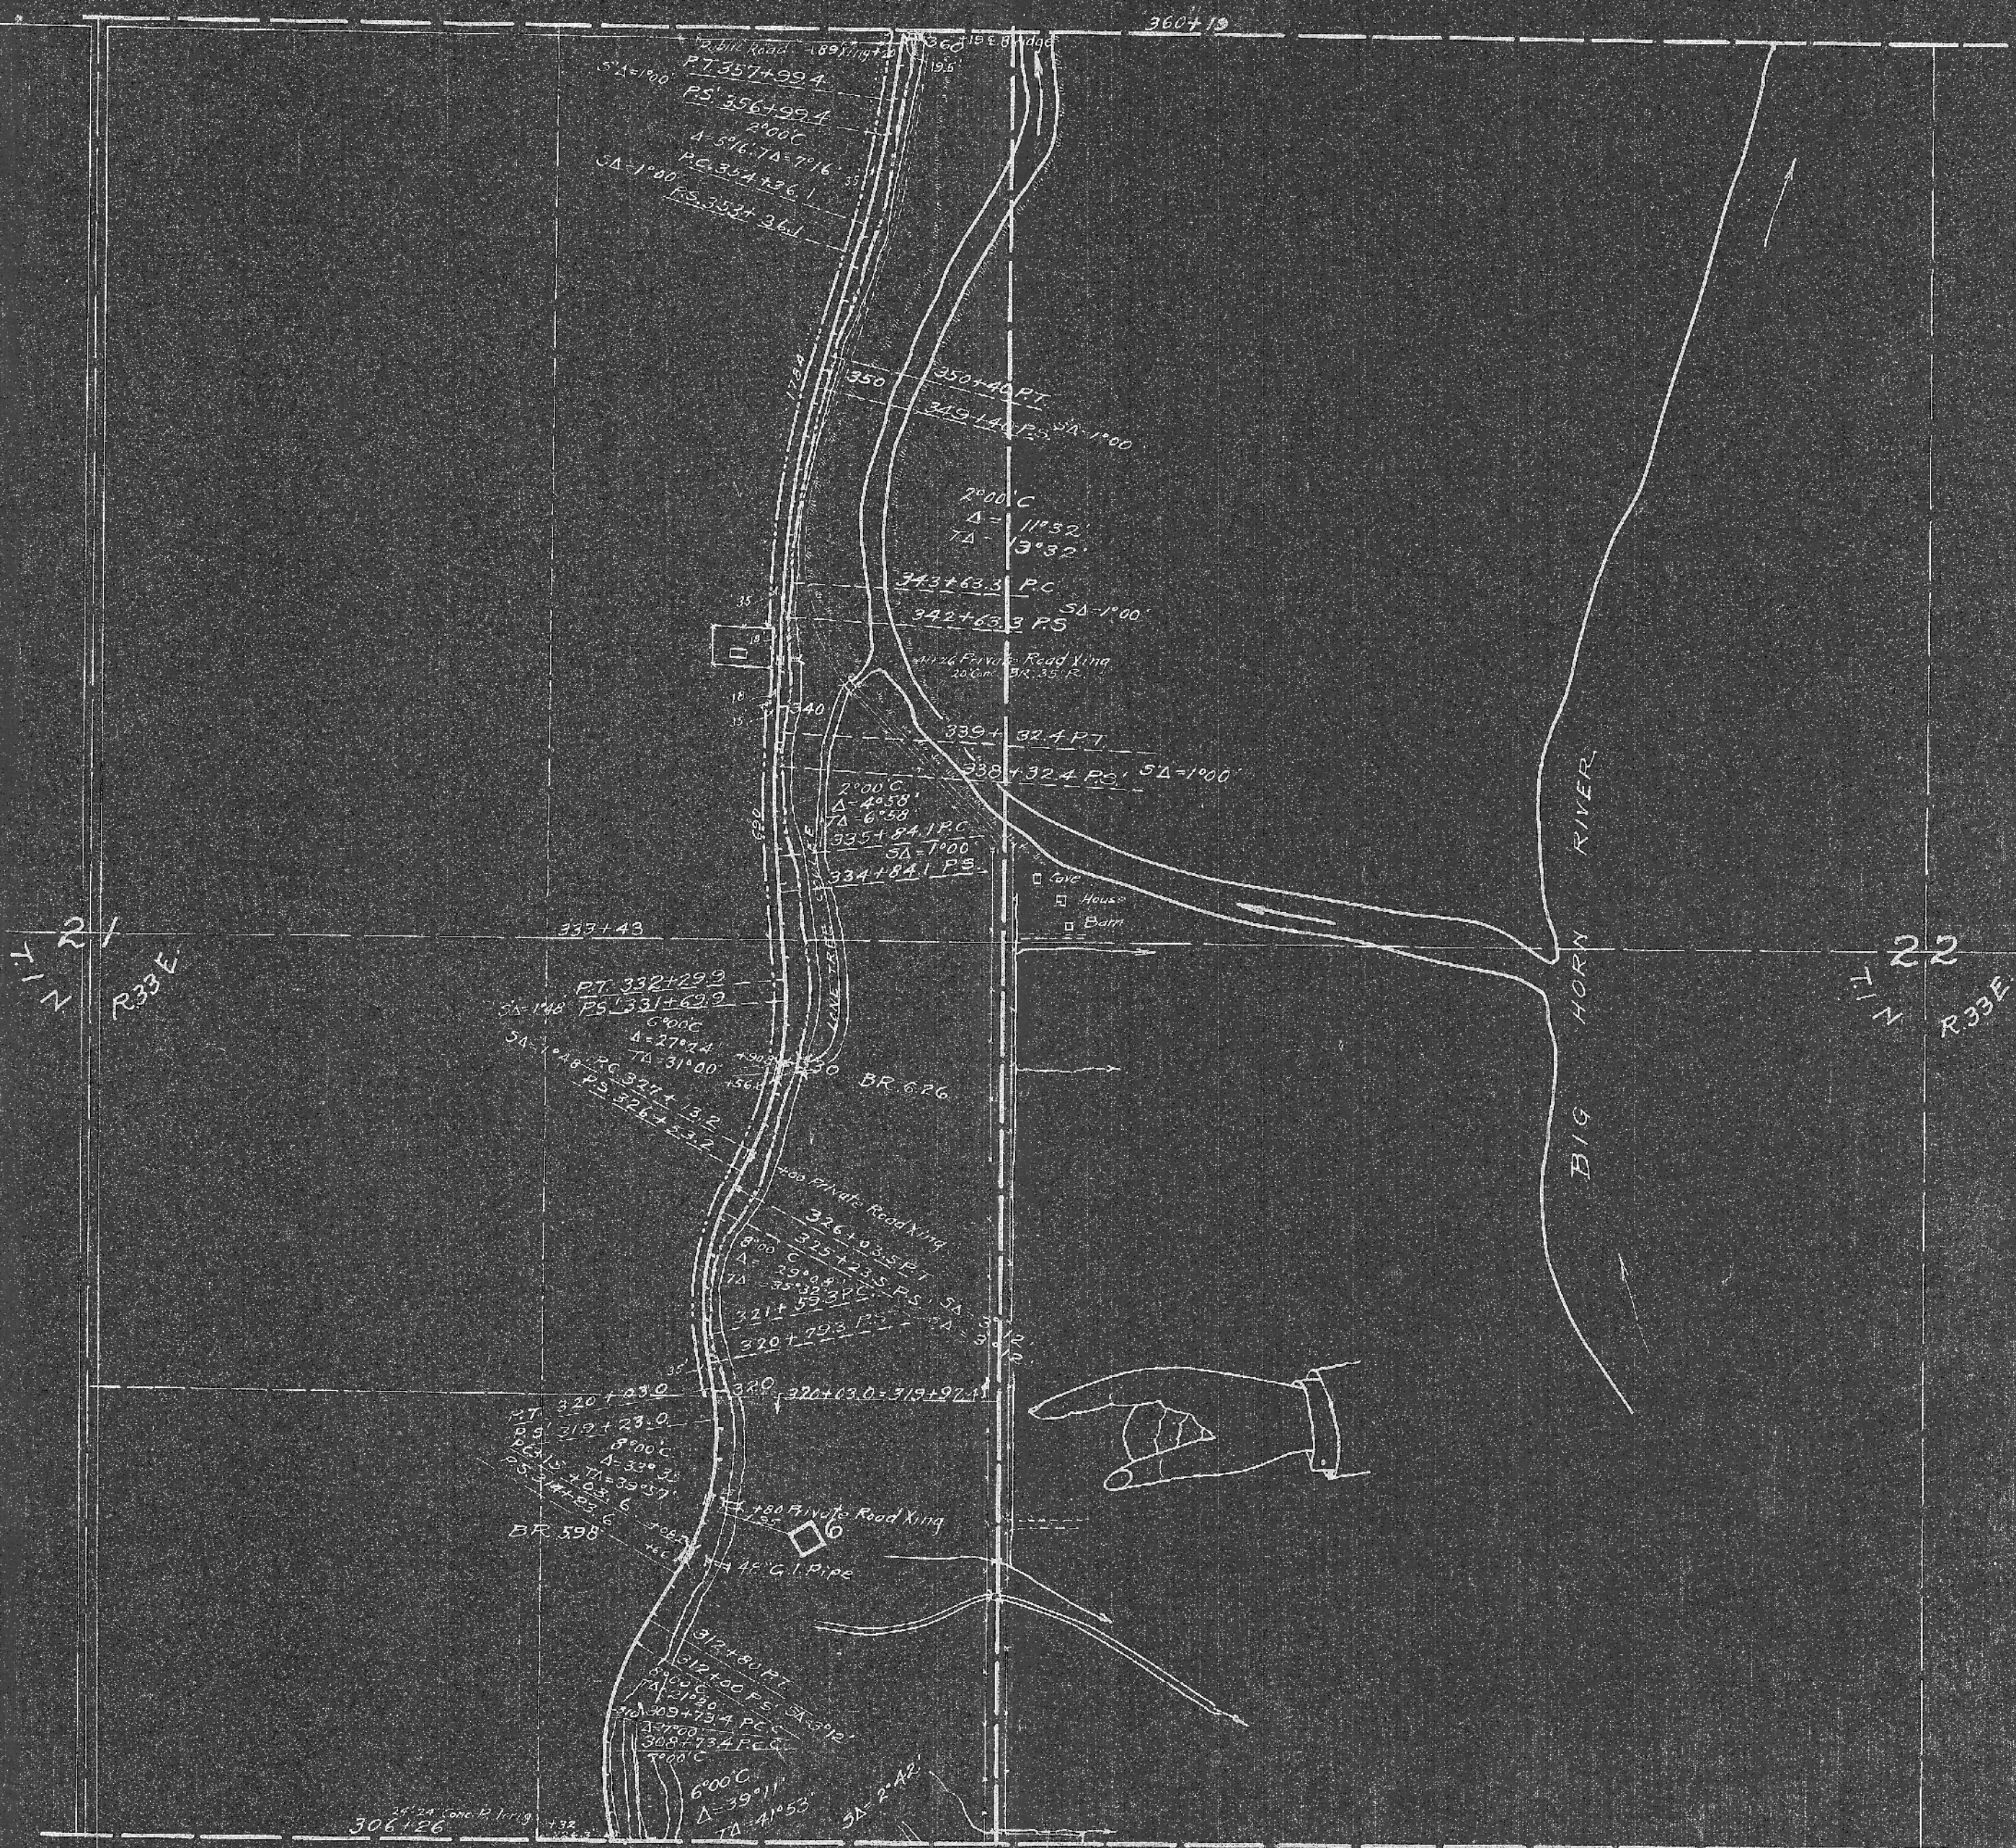

Scale 1"=400'

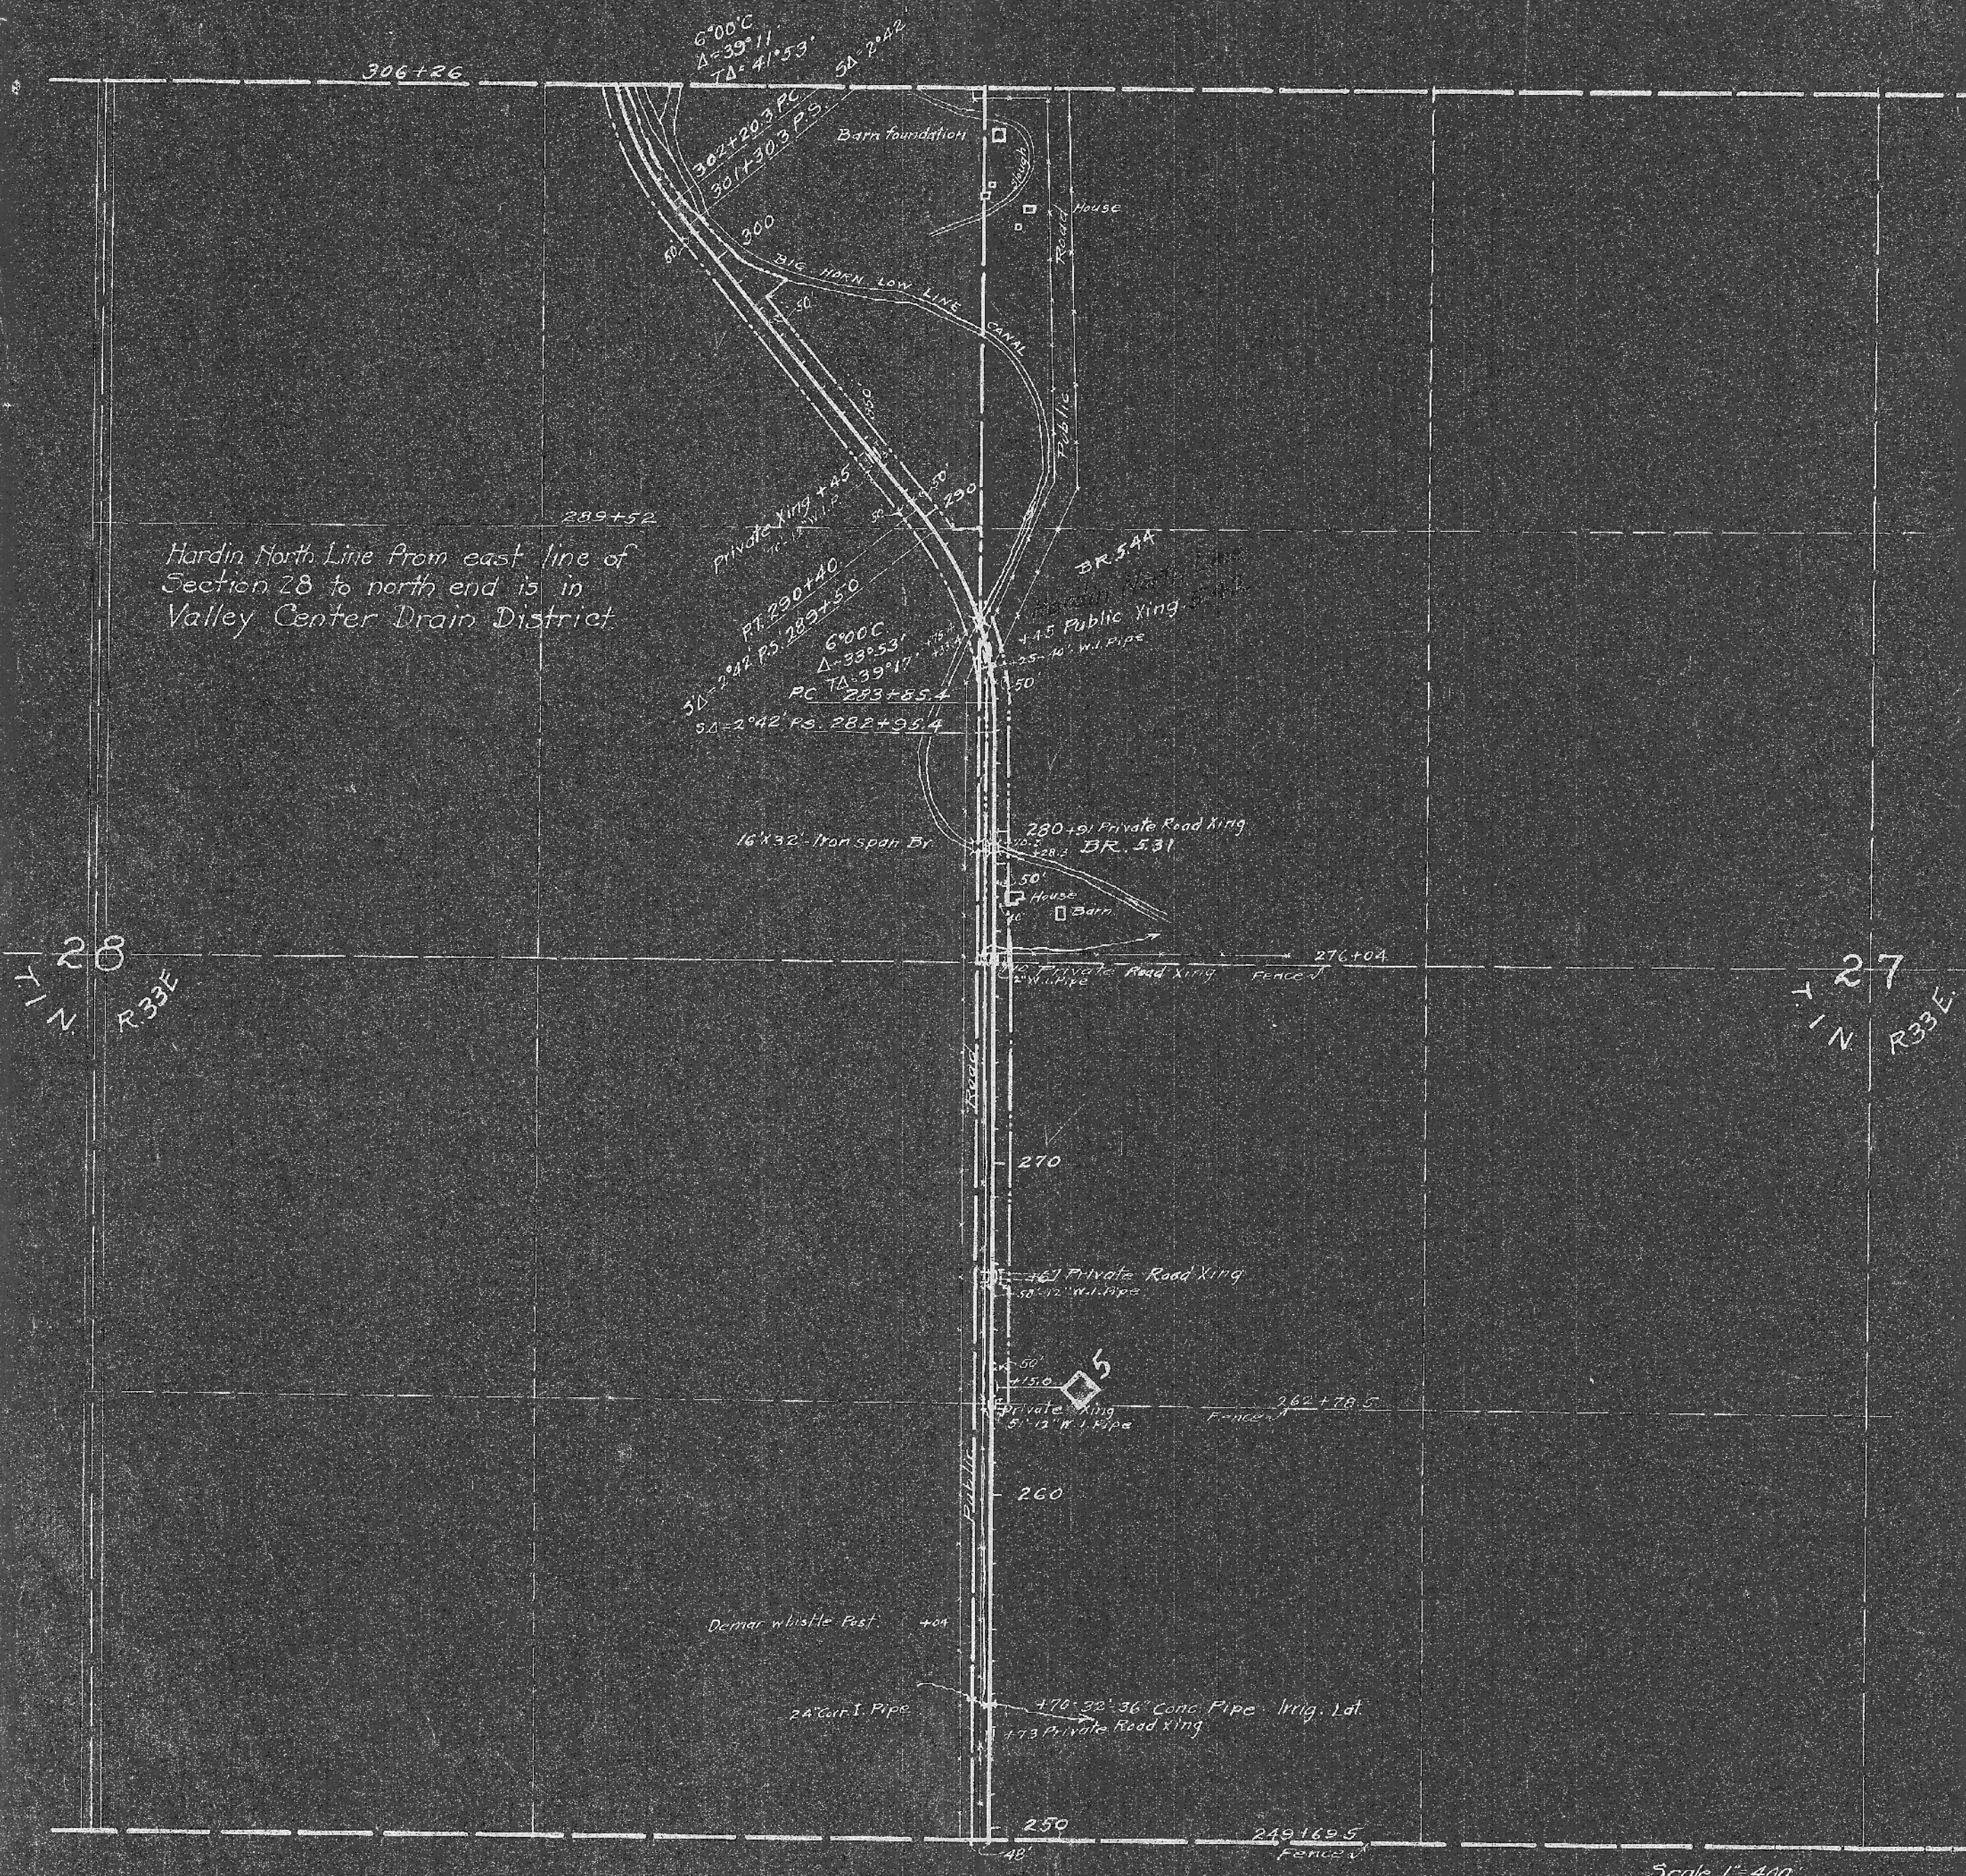

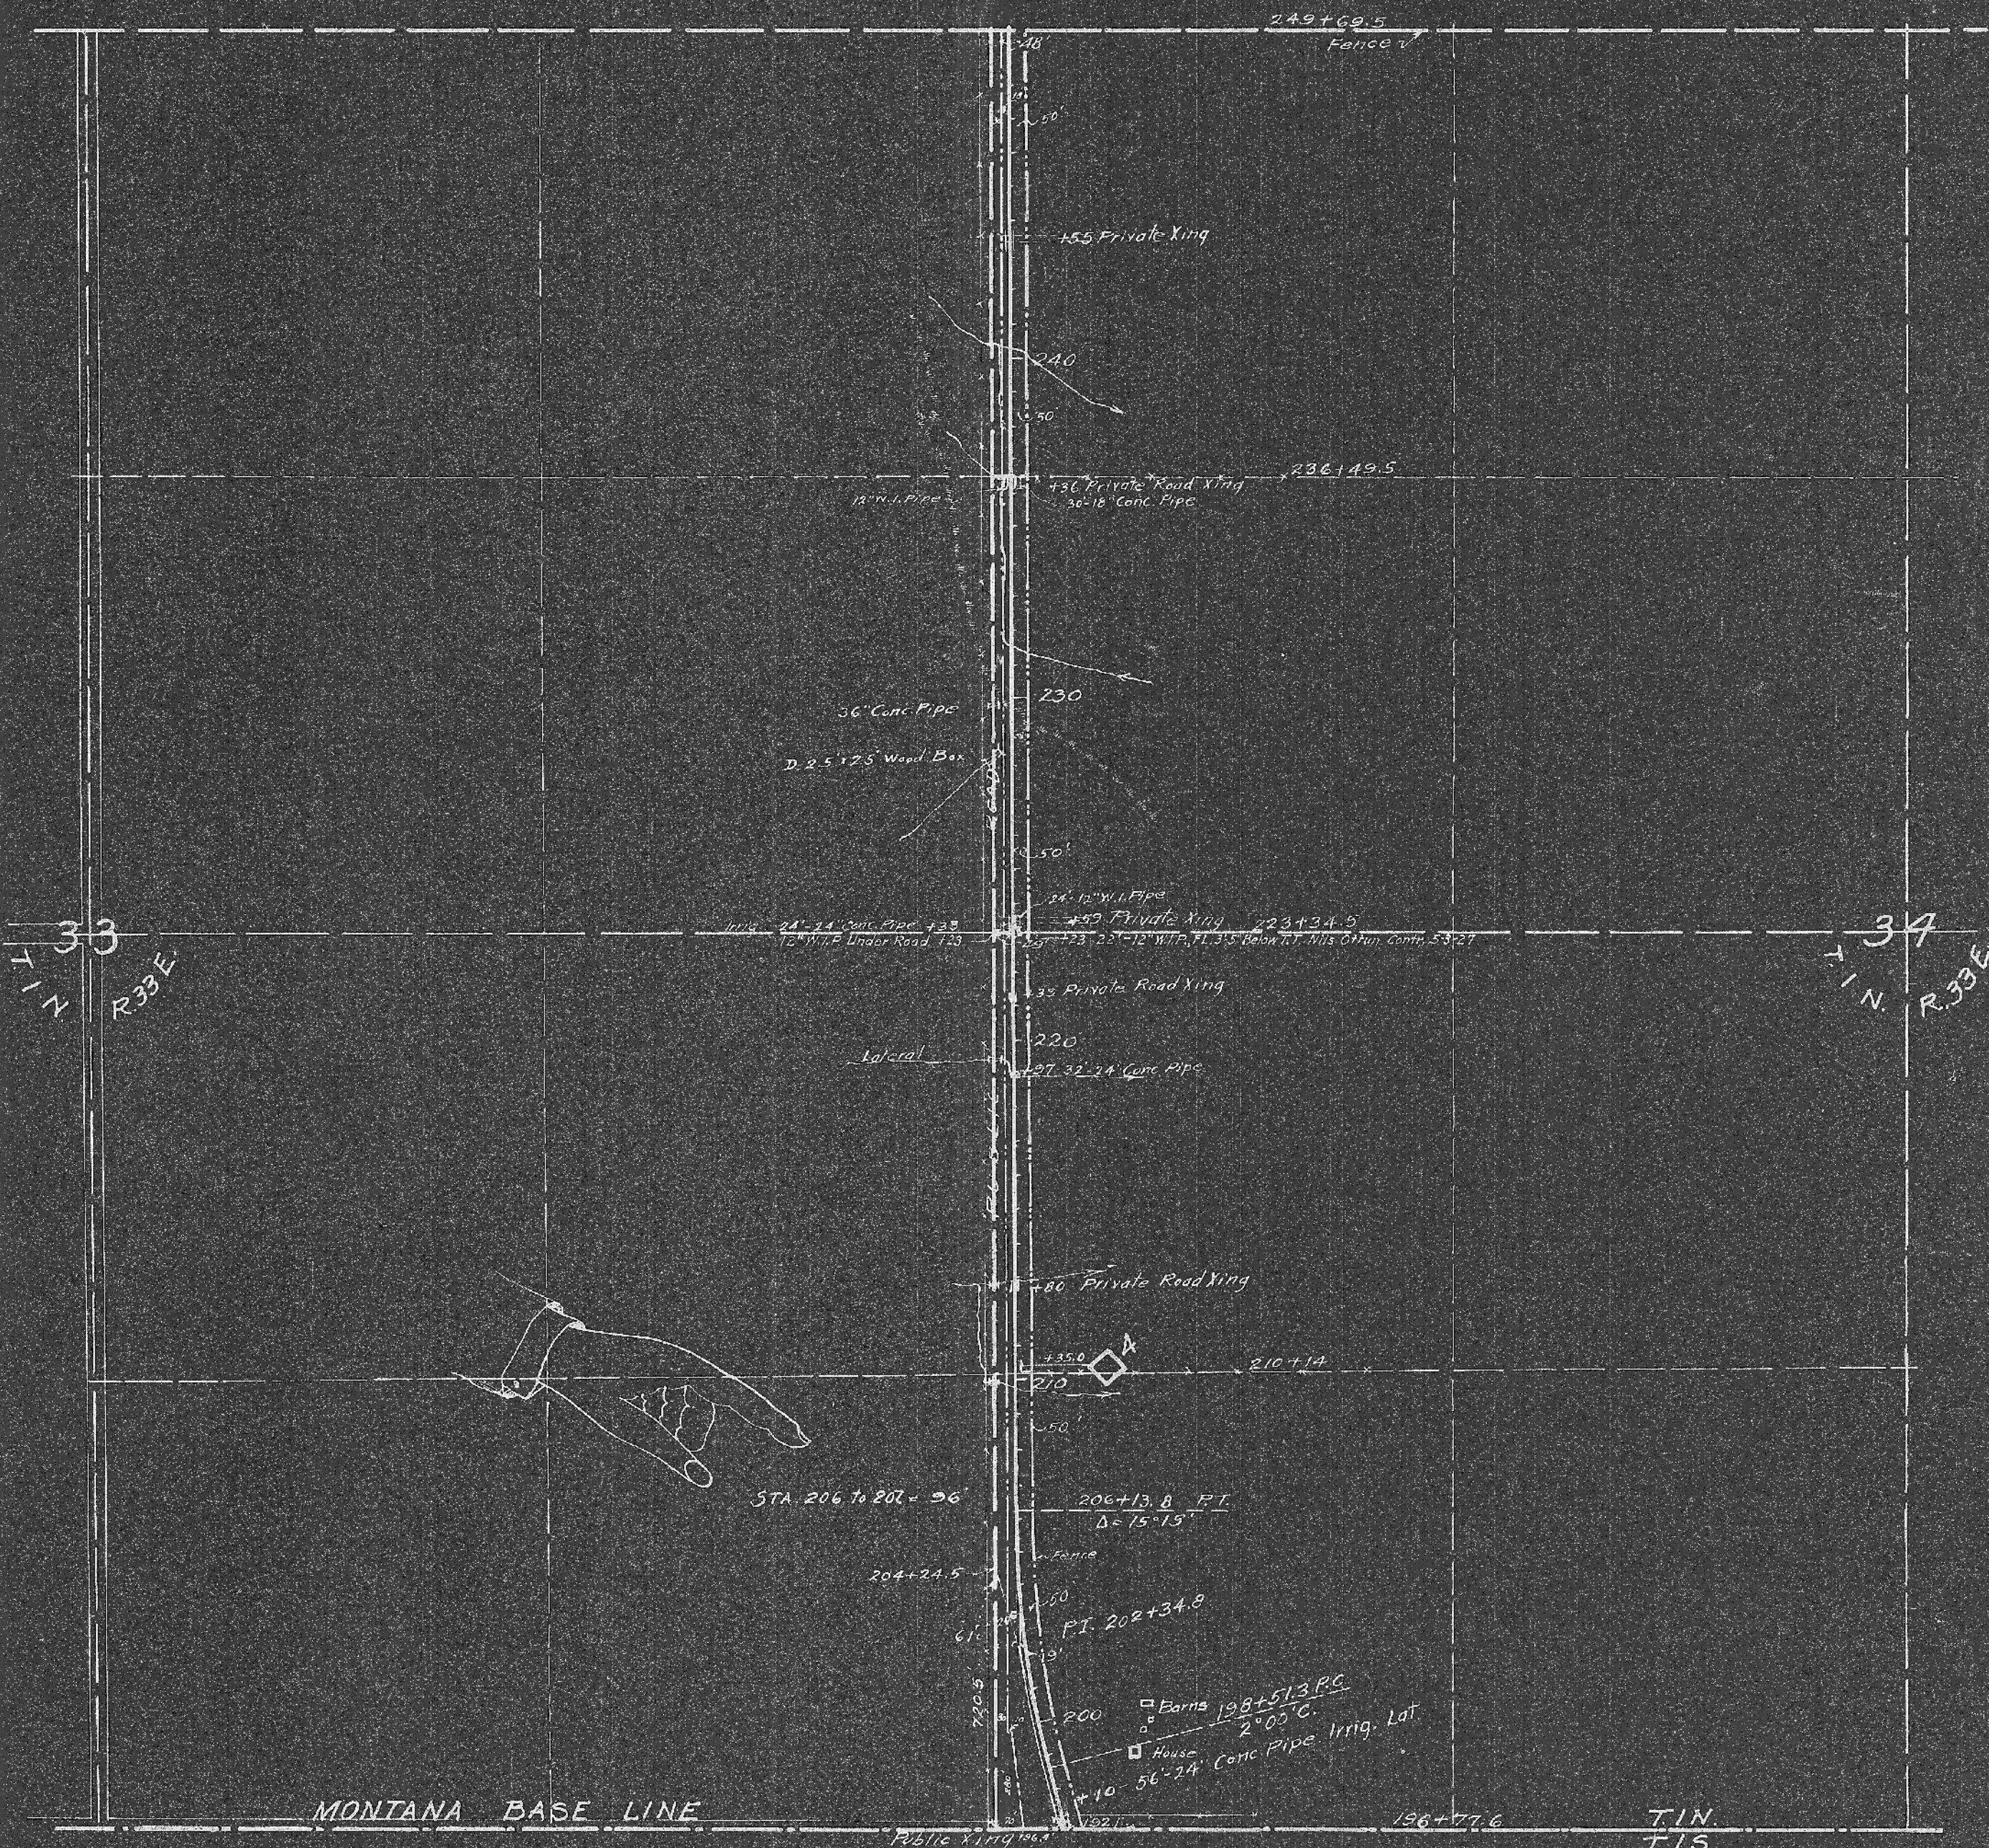

Scale 1"=400'

DEMAR
48323-4

MONTANA BASE LINE

196+77.6

T.1N
T.1S

Public Xing
36" Corr. Iron Pipe

+43-56-36 Conc. Pipe

Graveling
to
to
to

+22-48-36 Conc. Pipe
+50-48-12" W.I. Pipe
+00-48-12" W.I. Pipe

+05-24-18" Conc. Pipe Irrig. Lat

DEMAR.

STA. 196+70 Lot 1

LOT 4

LOT 3

LOT 2

130

Lateral +19-29.3-12" W.I. Pipe

287

Barn

178+75.6

House

170

+66 Private Xing

+14 24-18" Conc. Pipe Irrig. Lat

+03-24-18" Conc. Pipe Irrig. Lat

+03-24-18" Conc. Pipe Irrig. Lat

LOT 5

LOT 6

LOT 7

LOT 8

House

MILITARY RESERVATION LINE

130+93.1

P.C. 139+06.3


S.D. 1-34

P.S. 137+81.3

193.1 Public Xing

Scale 1"=400'

DEMAR
48323-3

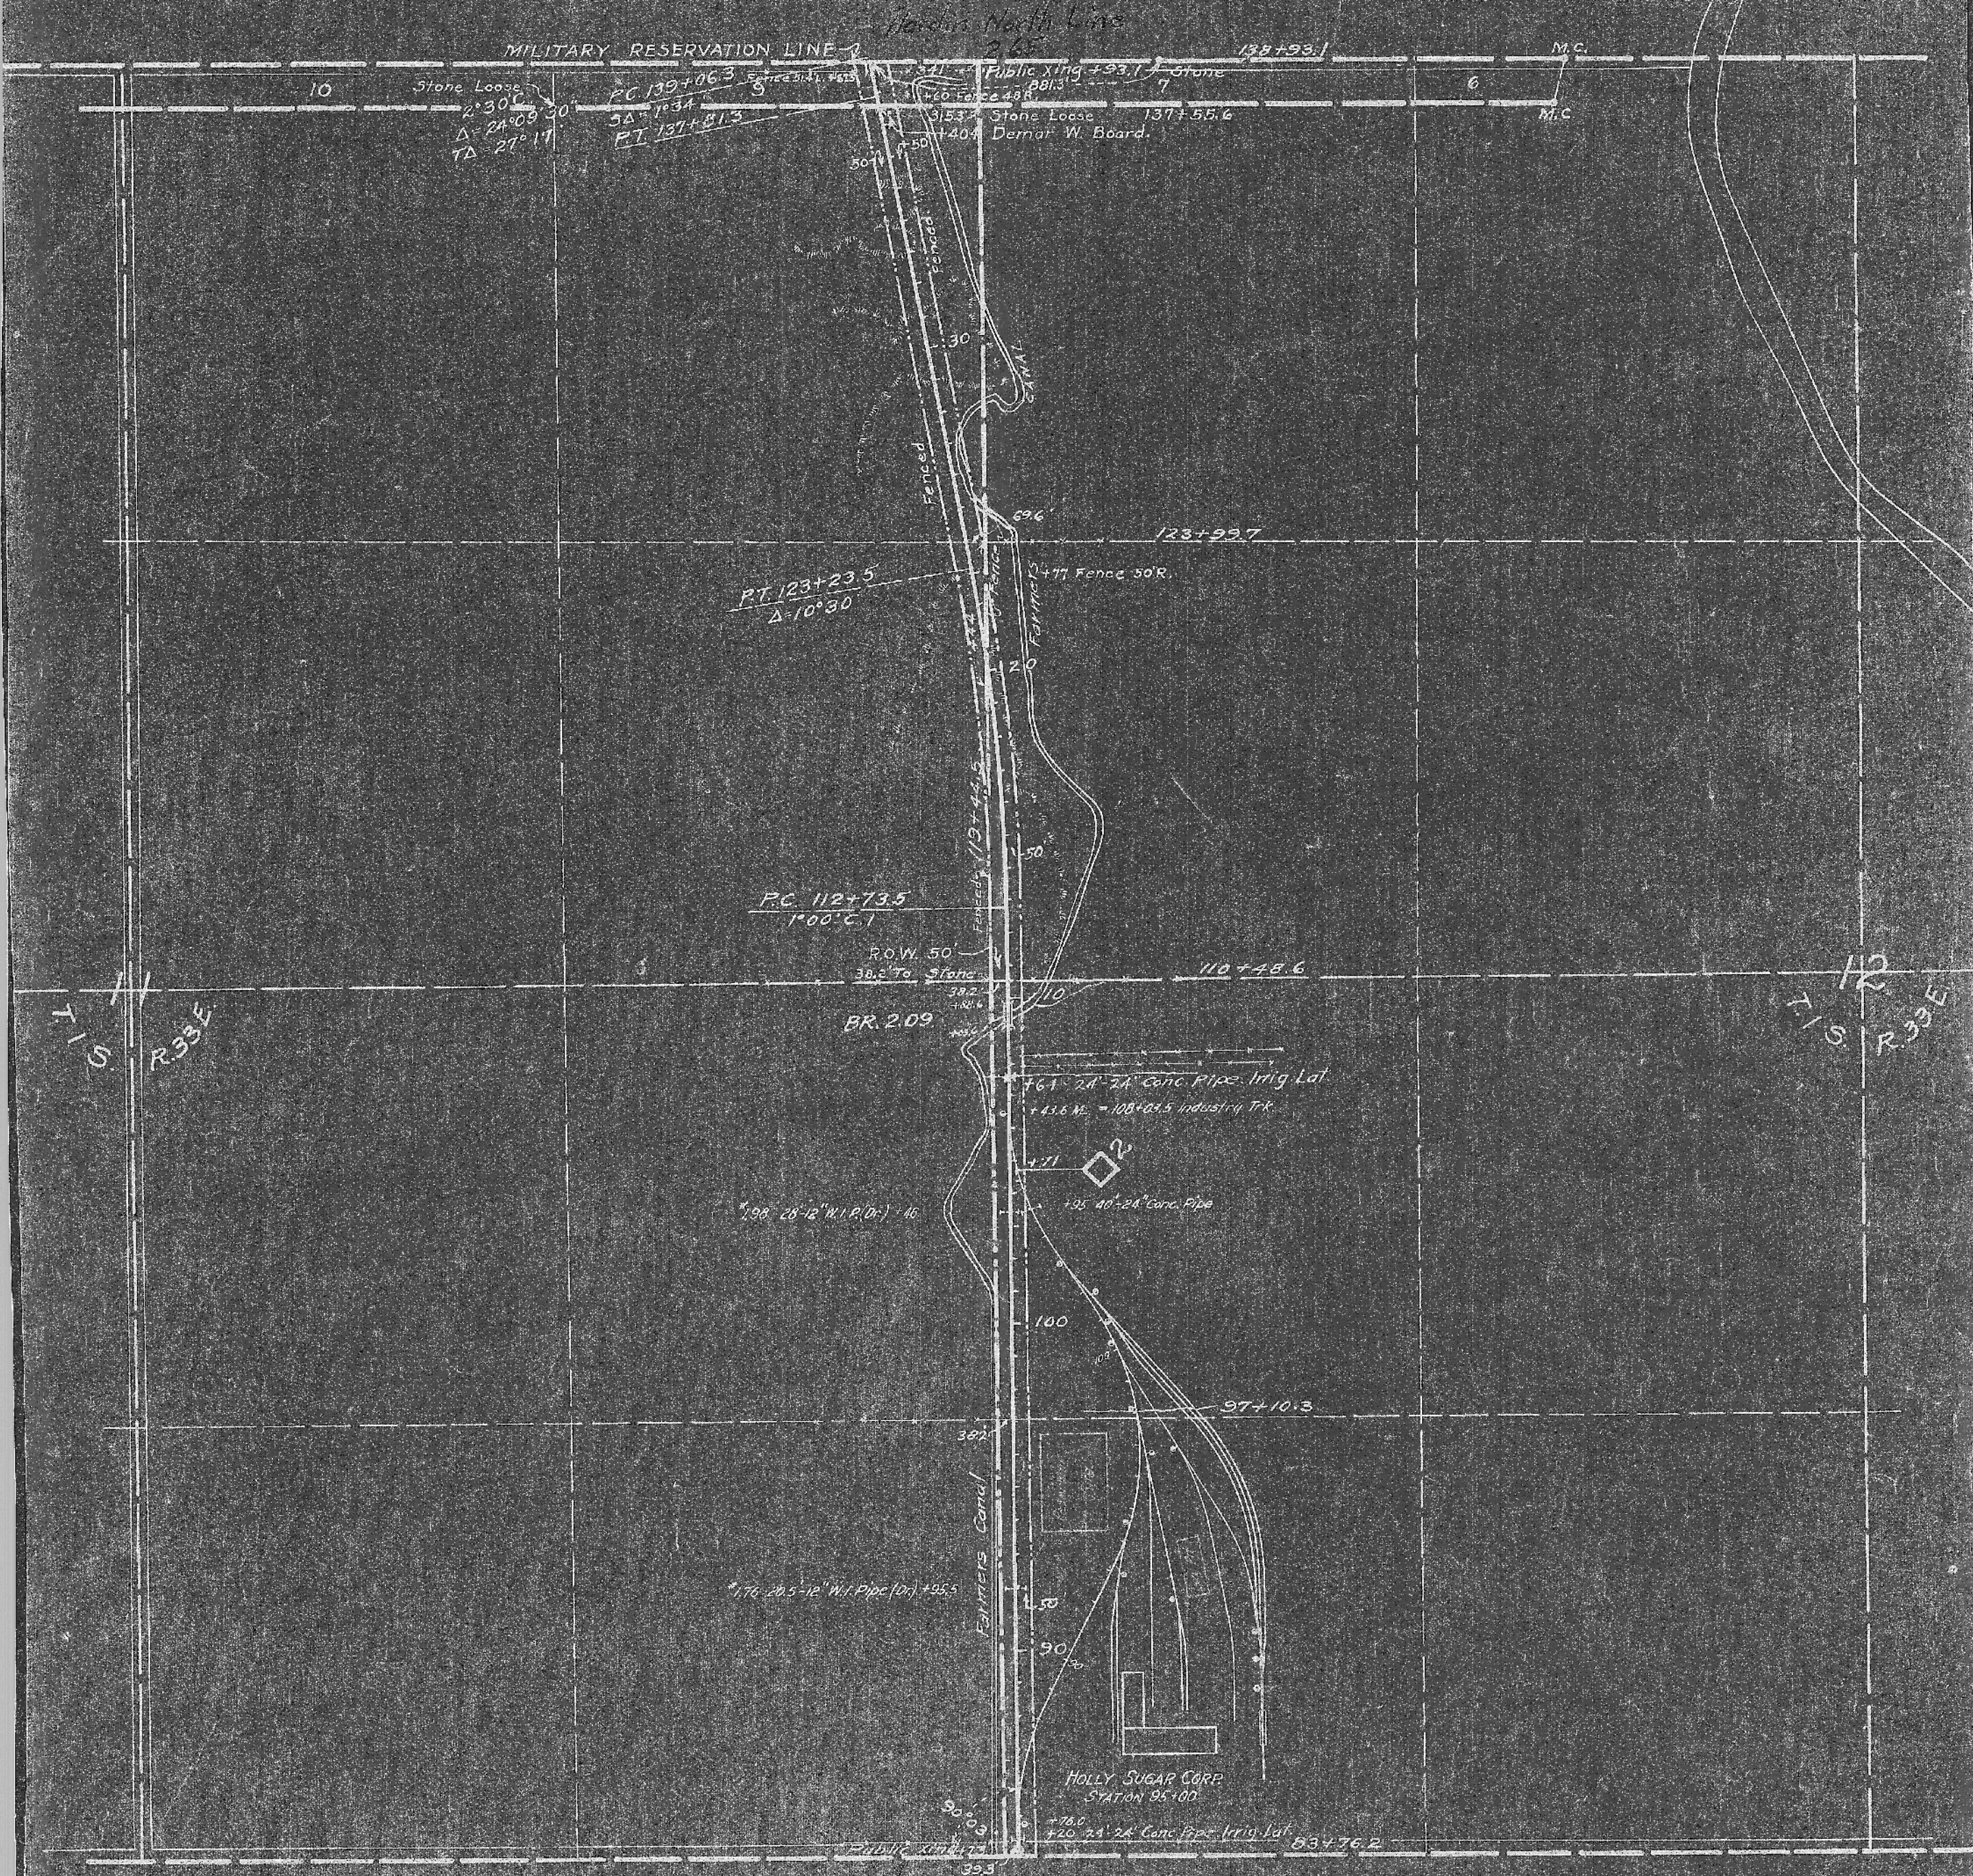

Harding North Line














