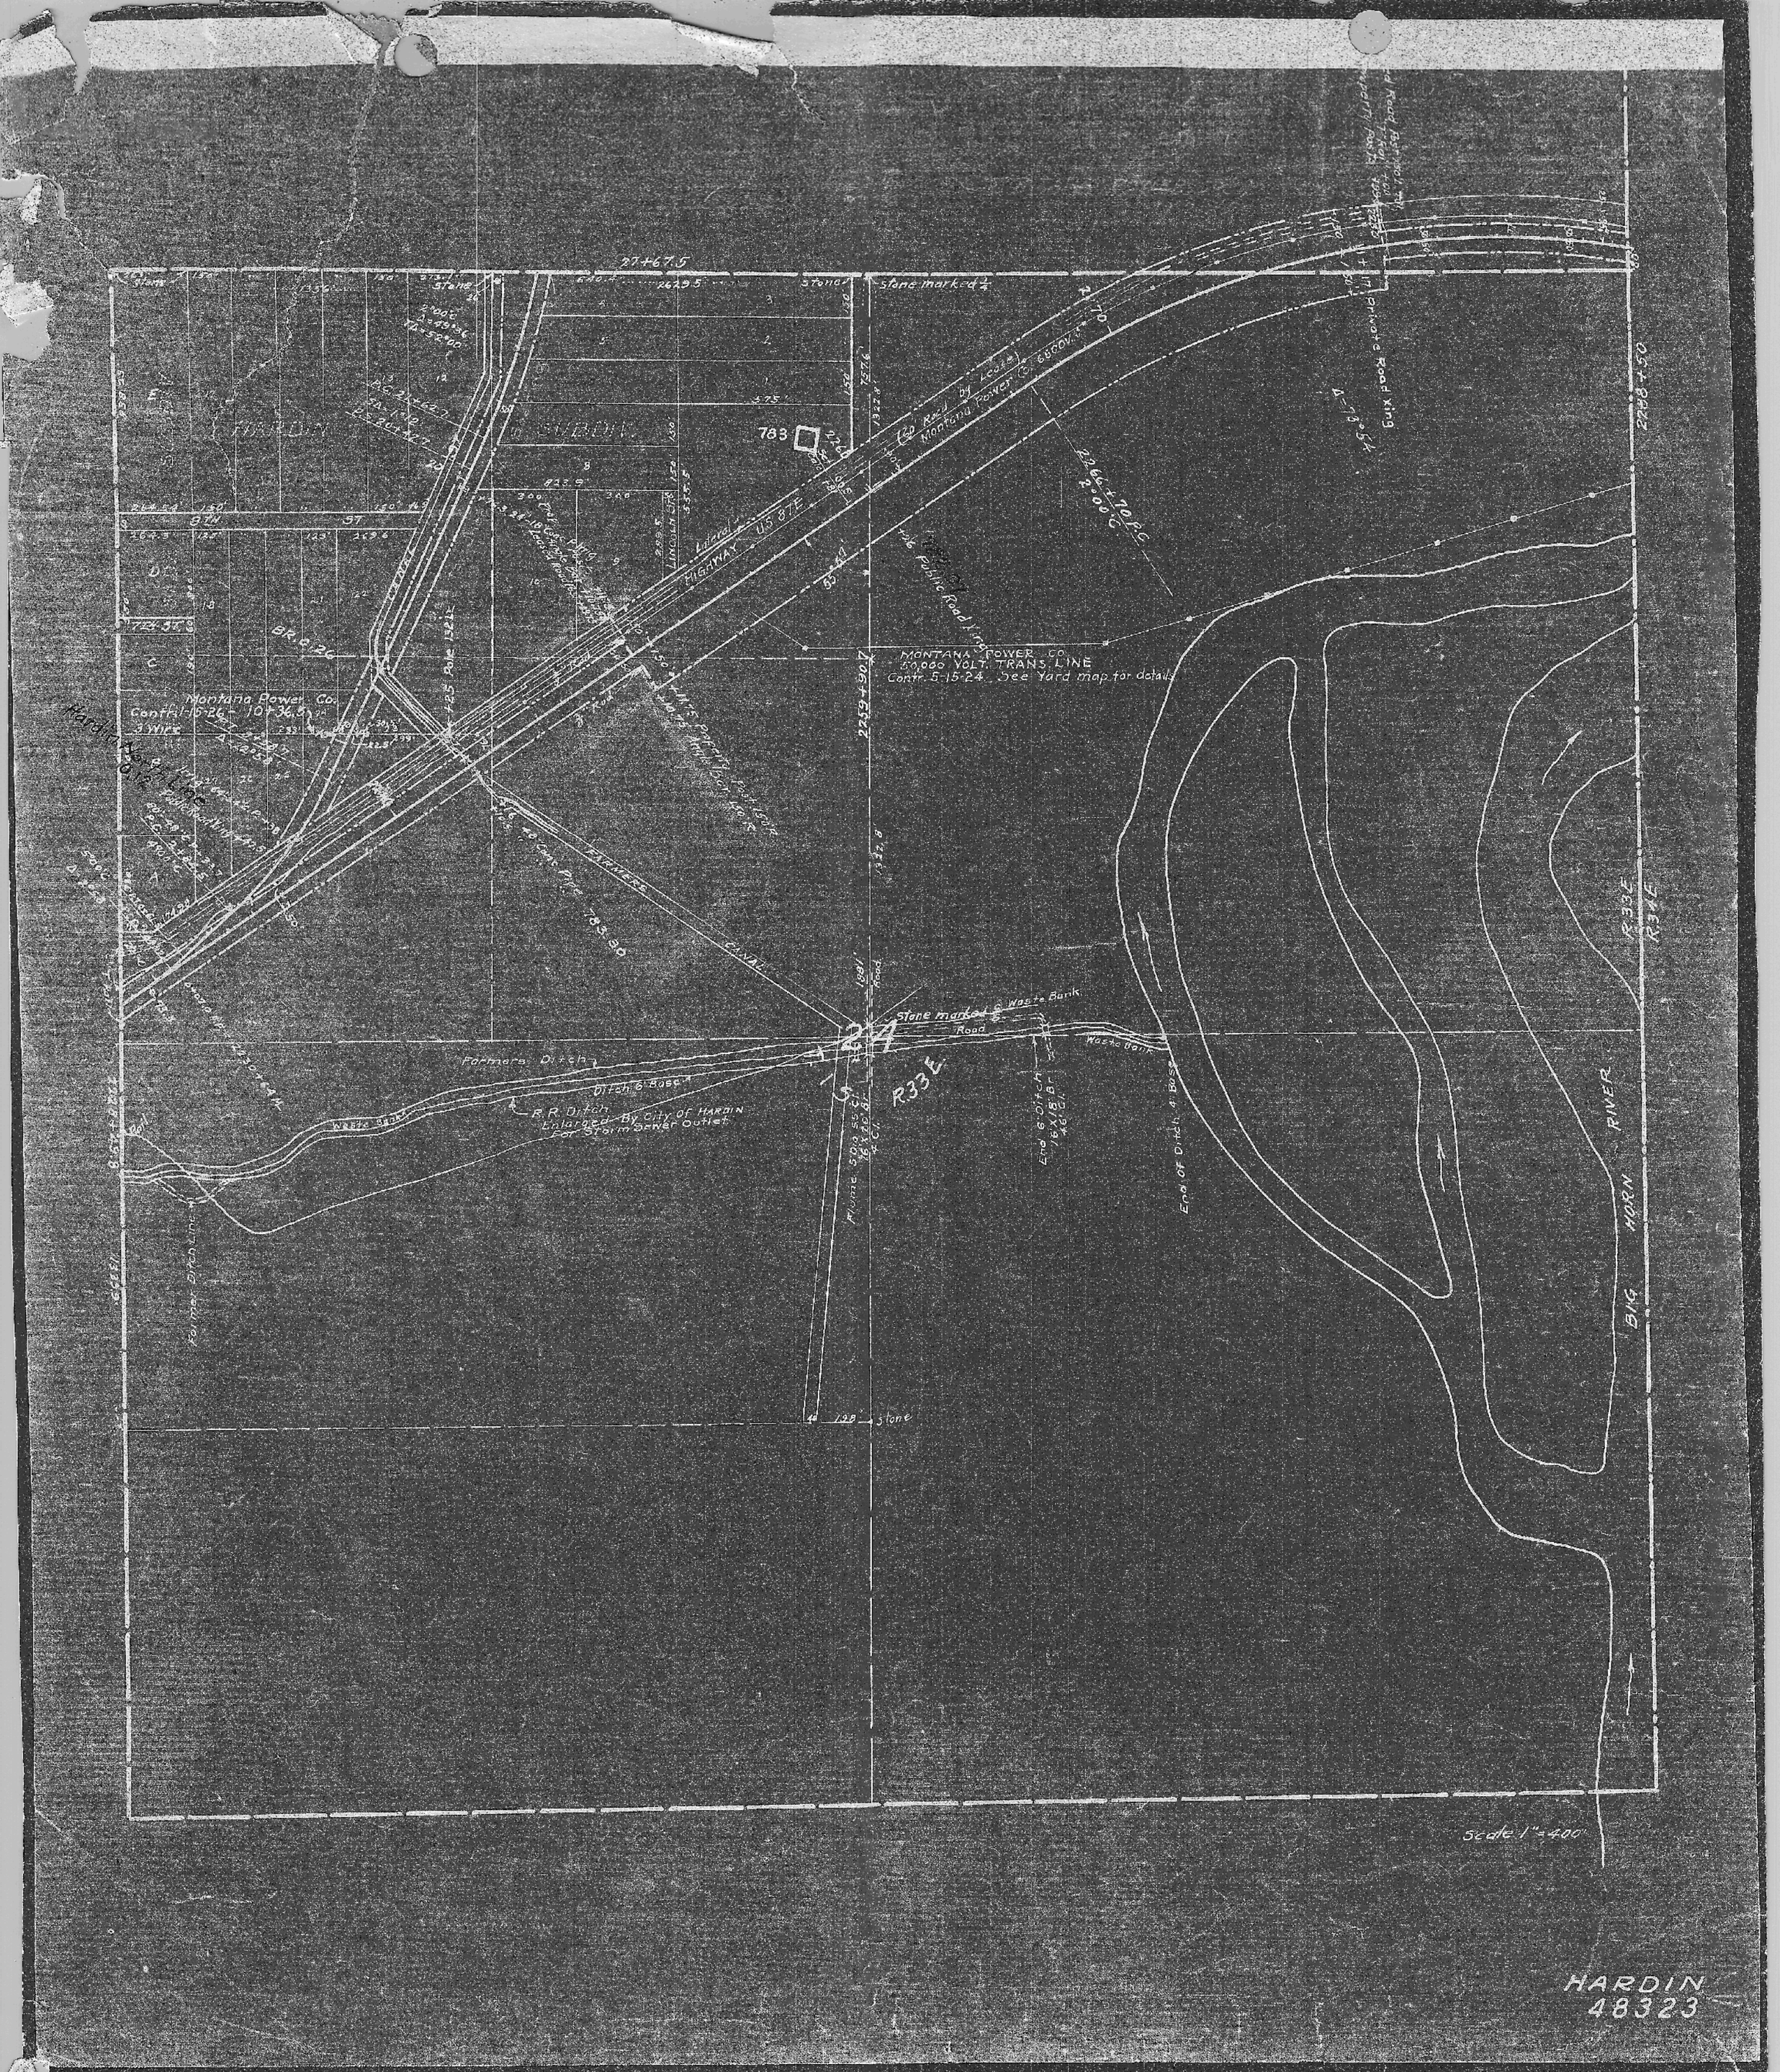
27+67.5
Stone
Stone marked ¼
2629.5
783
Private Road Xing
Lateral
HIGHWAY - US 87E
Montana Power Co. 66000 V.
Public Road Xing
MONTANA POWER CO.
50,000 VOLT. TRANS. LINE
Contr. 5-15-24. See Yard map for details
Montana Power Co.
Contr. 1-15-26 - 10+36.6
3 WIRE
Hardin Corp. Line
FARMERS CANAL
Stone marked ¼
Waste Bank
Road
Farmers Ditch
Ditch 6' Base
R.R. Ditch
Enlarged By City of HARDIN
For Storm Sewer Outlet
Weed Spray
End 6' Ditch
End OF Ditch 4' Base
BIG HORN RIVER
R33E
R34E
T3S
Scale 1"=400'
HARDIN
48323