State of Montana County of Missoula

Section 32 Township 12 N. Range 20 W. of Mont. Prin. Meridi

Scale 400 ft. 1 Inch

Note: Boundary of Right

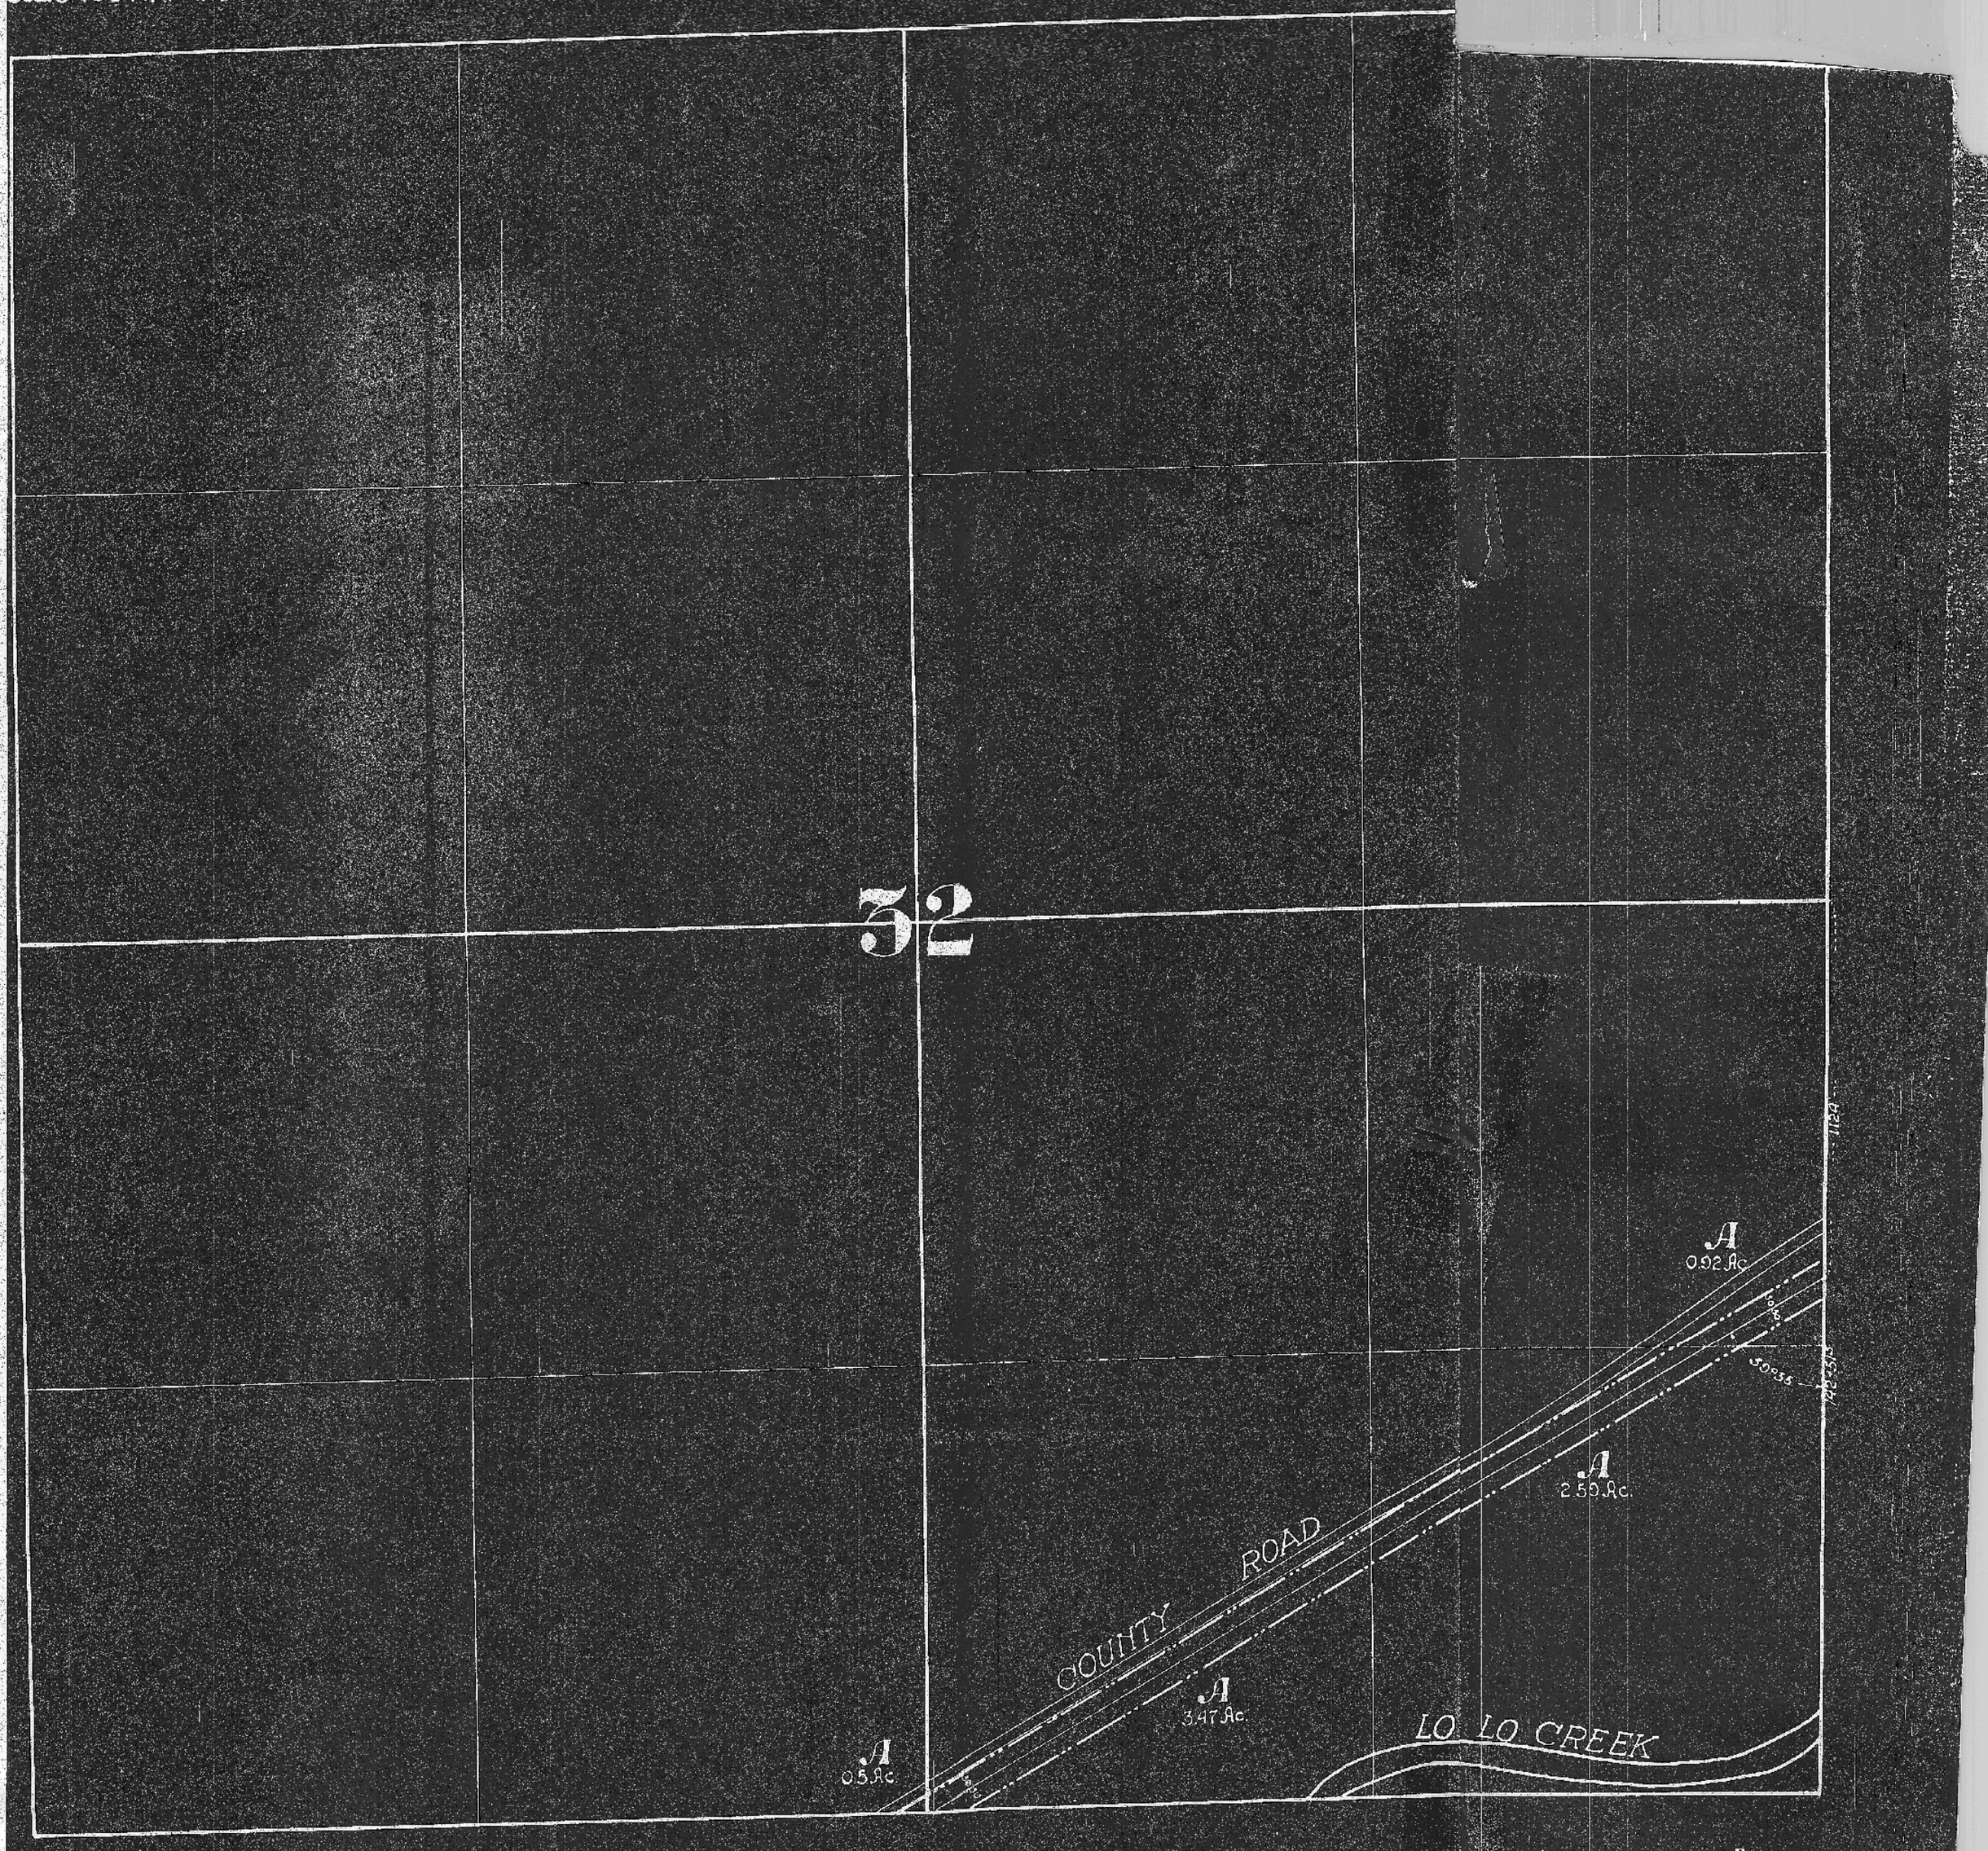

Deed No.	Grantor	Grantee	Title	Acres	Date	When and Where recorded	Brief Description	Cor. File & Memo.
A	24 August Hollenstainer et ux	C.S.L. Ry Co.	War Deed	1620	July 22-1909	Aug. 23-1909 Bk 49 Deeds P. 284	100' R/way over E½SE¼SW¼SE¼ & SE¼SW¼	-5- 6623 -7- 6623-1 836/09
B	Title Memo 600	N. P. Ry Co. claims no further interest in R/W and considers it as abandoned property.					Dec. 20, 1929.	
C								
D								