N.P.R.

Lo Lo Pass Line Right of Way Plat

State of Montana County of Missoula

Section 29 Township 12 N. Range 21 W. of Mont. Prin. Meridian

Scale 400 ft. 1 Inch

Note: Boundary of Right of Way denoted thus _ _ _ | _ _

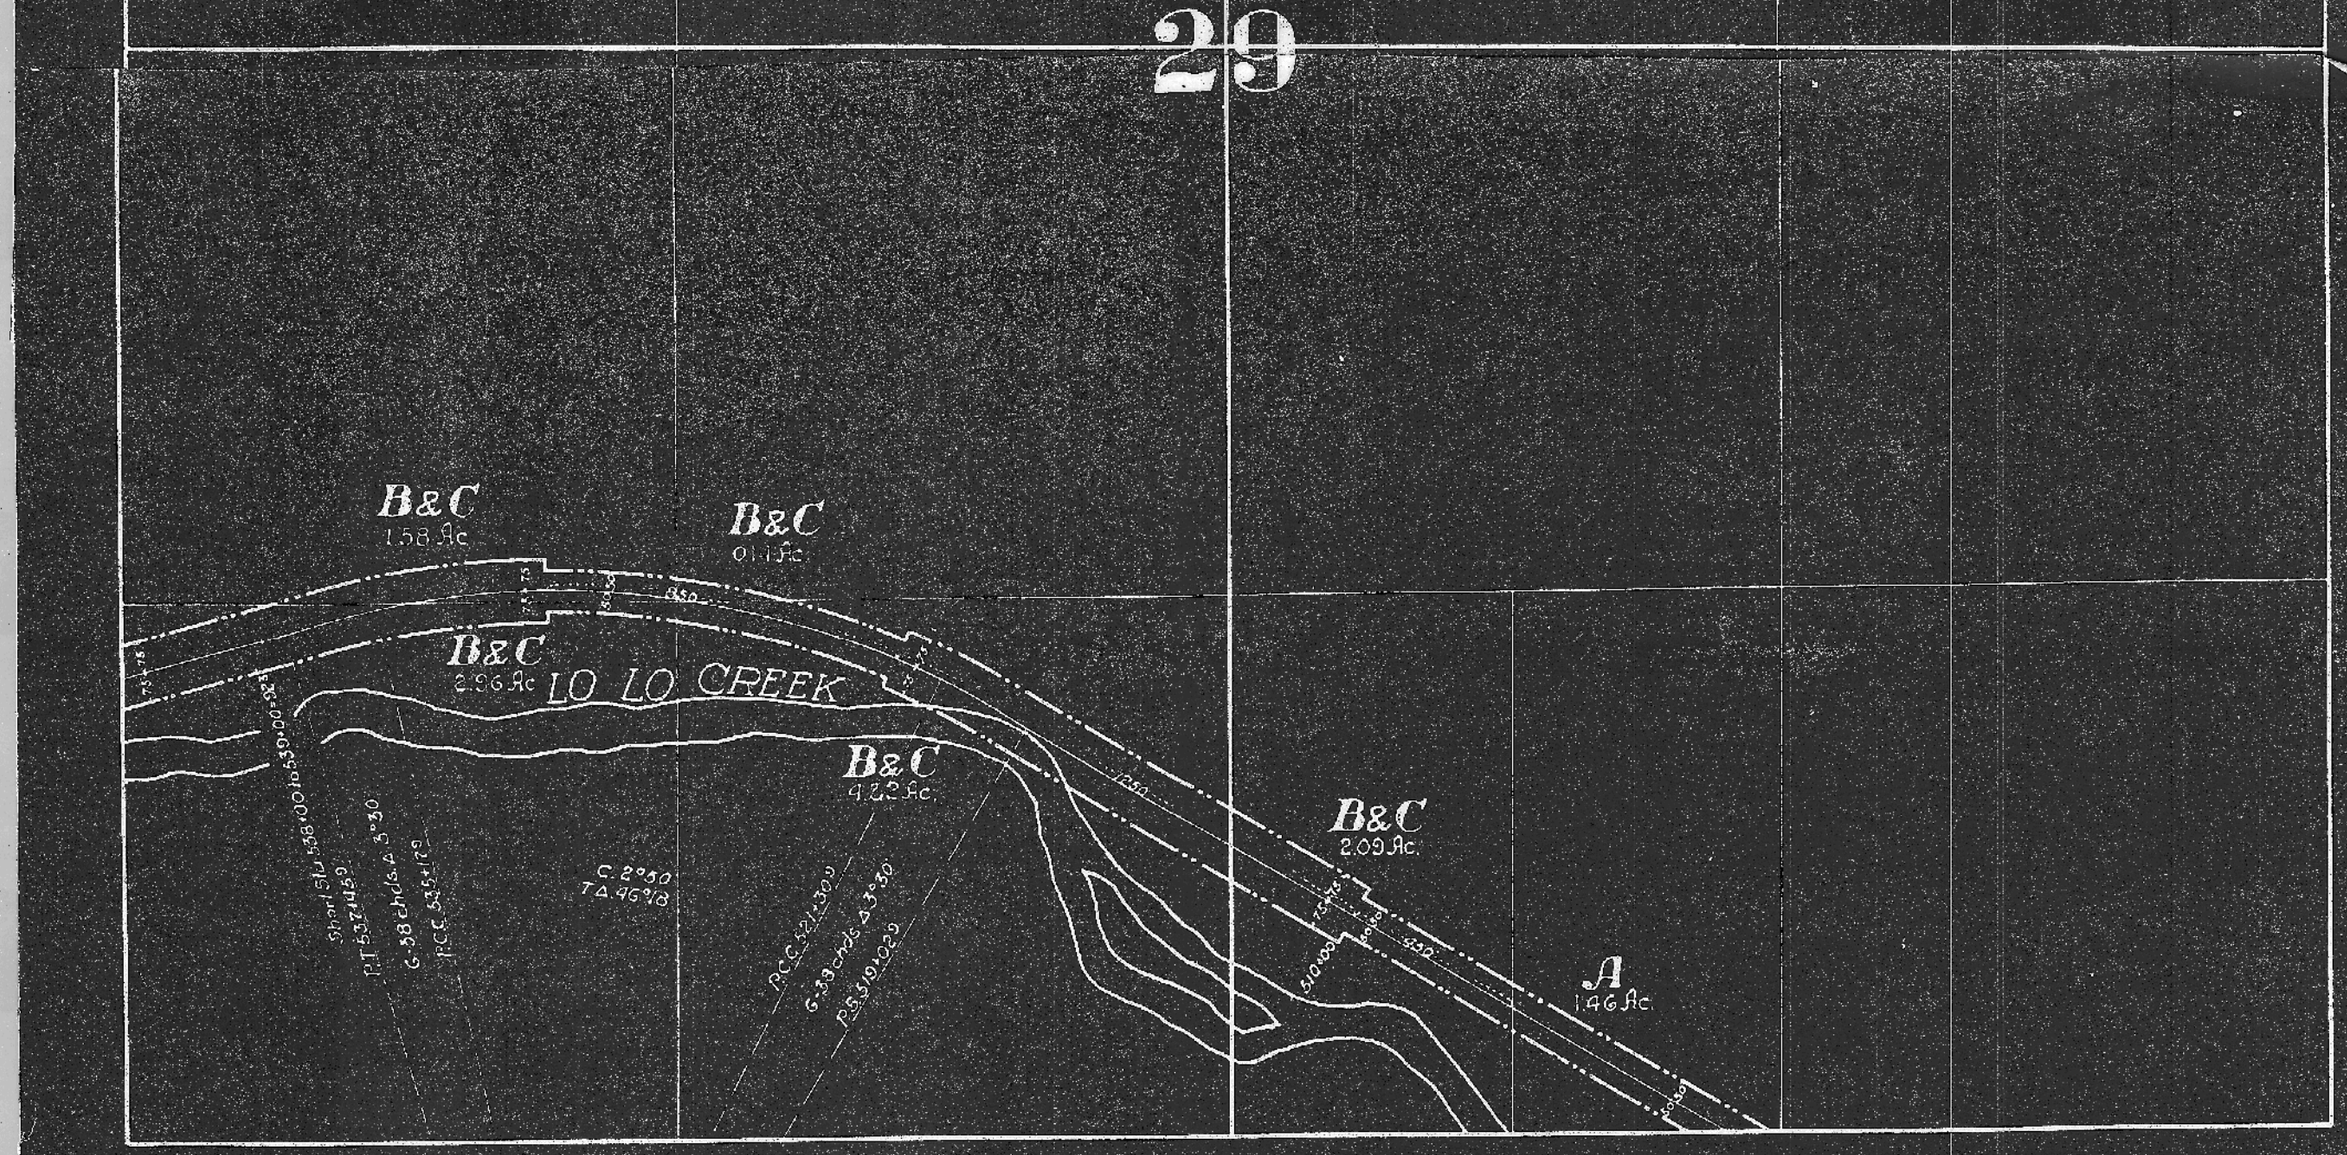

Deed No.	Grantor	Grantee	Title	Acres	Date	When and Where recorded	Brief Description	Cor. File	R/W Memo.
A	19	Phillip M. Magee et ux.	C.S.L. Ry. Co.	War Deed	8.32	Jan. 9-1911	Jan. 12-1911 Bk. 57 Deeds P. 383	100' R/W across E½SW¼SE¼	-19- GG23	83/11
B	41	Constantina Lachmanchus	do	do	12.50	Mar. 3-1911	Apr. 29-1911 Bk. 57 Deeds P. 506	R/W across W½SW¼SE¼ and SW¼	-20- GG23	270/11
C	29	John Lacausse et ux.	do	QC Deed	12.50	Oct. 22-1909	Oct. 22-1909 Bk. 49 Deeds P. 396	do	-20- GG23	1112/09
D	12	Constantina Lachmanchus	do	Release		Apr. 4-1911		From building an irrigation flume over R/W	-20- GG23	271/11
E	Title Memo 600	N.P. Ry. Co. claims no further interest in R/W and considers it as abandoned property.						Dec. 20, 1929.	-2- 6623-1	
F										
G										
H										
I										
J										
K										