N.P.R.

Lo Lo Pass Line Right of Way Plat

State of Montana **County of** Missoula

Section 31 **Township** 12 N. **Range** 21 W. **of** Mont. Prin. **Meridian**

Scale 400 ft. 1 Inch

Note: Boundary of Right of Way denoted thus _ _ _ _

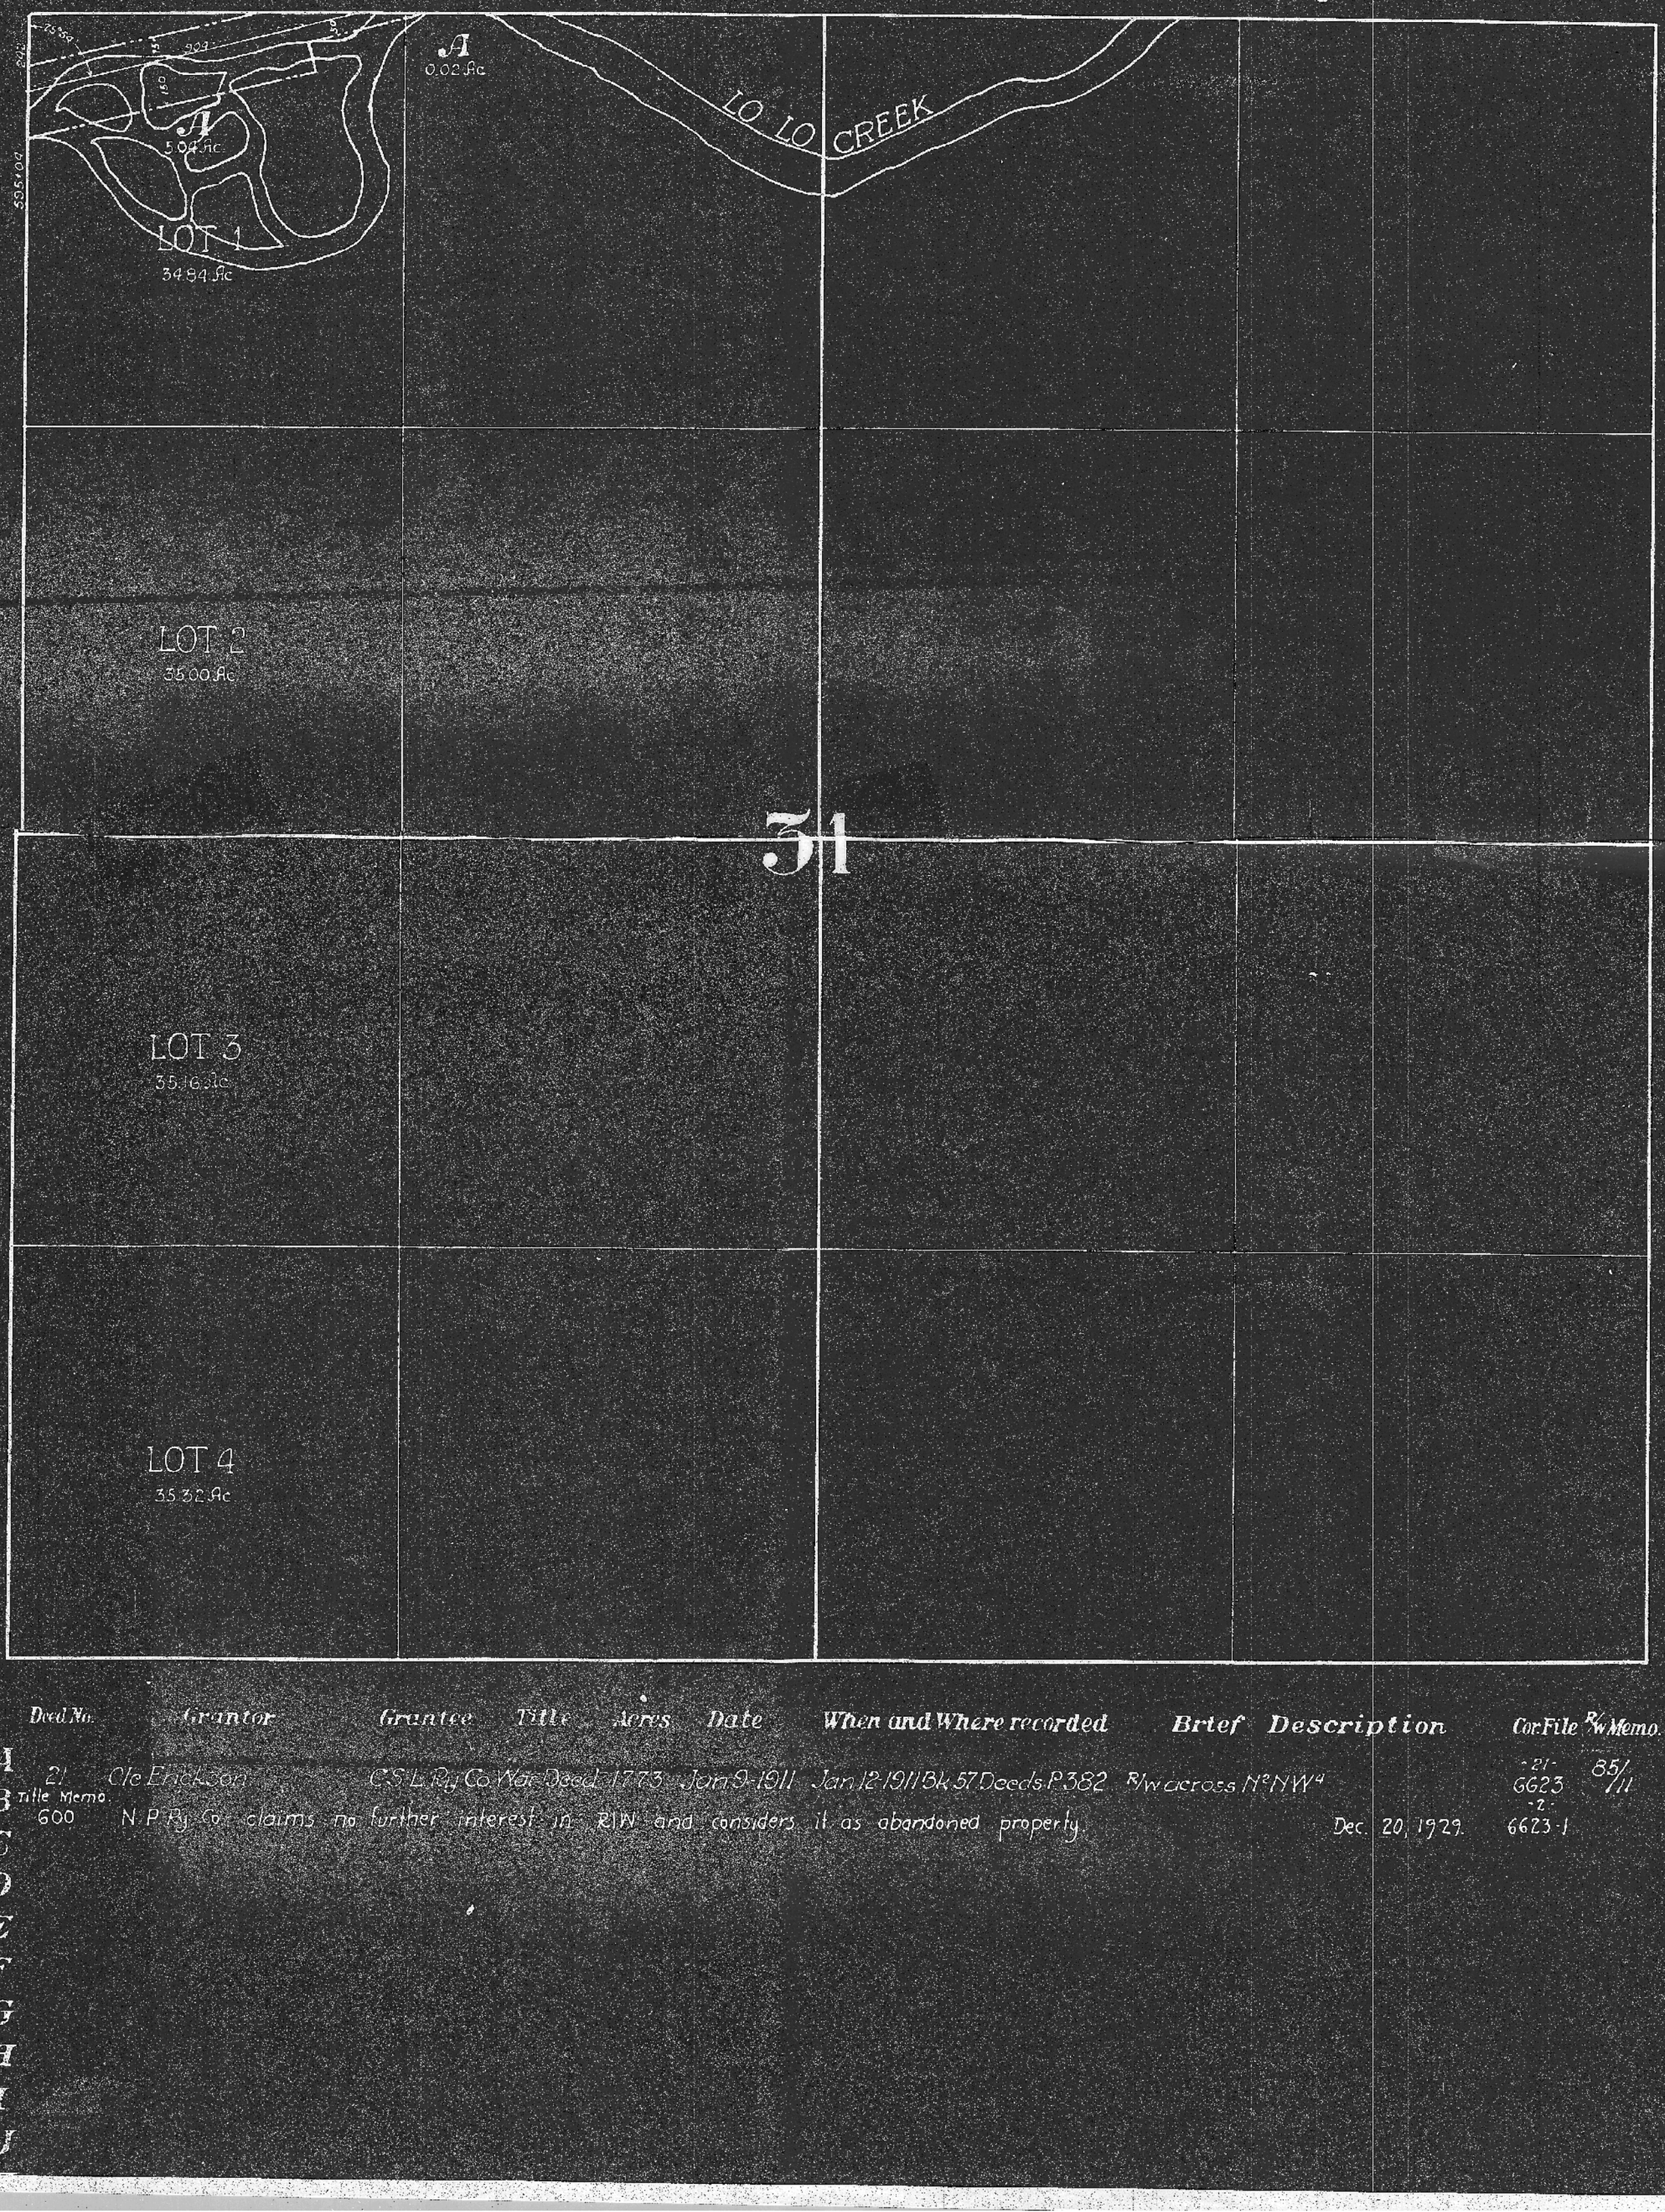

	Deed No.	Grantor	Grantee	Title	Acres	Date	When and Where recorded	Brief Description	Cor. File	R/W Memo.
A	21 Title Memo. 600	C/c Erickson	C S L Ry Co. War Deed 1773			Jan 9-1911	Jan 12-1911 Bk 57 Deeds P 382	R/w across N½ NW¼	-21- GG23 -2- 6623-1	85/11
B		N P Ry Co. claims no further interest in R/W and considers it as abandoned property						Dec. 20, 1929.		
C										
D										
E										
F										
G										
H										
I										
J										