17

N.P.R.

Lo Lo Pass Line Right of Way Plat

State of Montana County of Missoula

Section 36 Township 12 N. Range 22 W. of Mont. Prin. Meridian

Scale 400 ft. 1 Inch

Note: Boundary of Right of Way denoted thus _ _ _ _

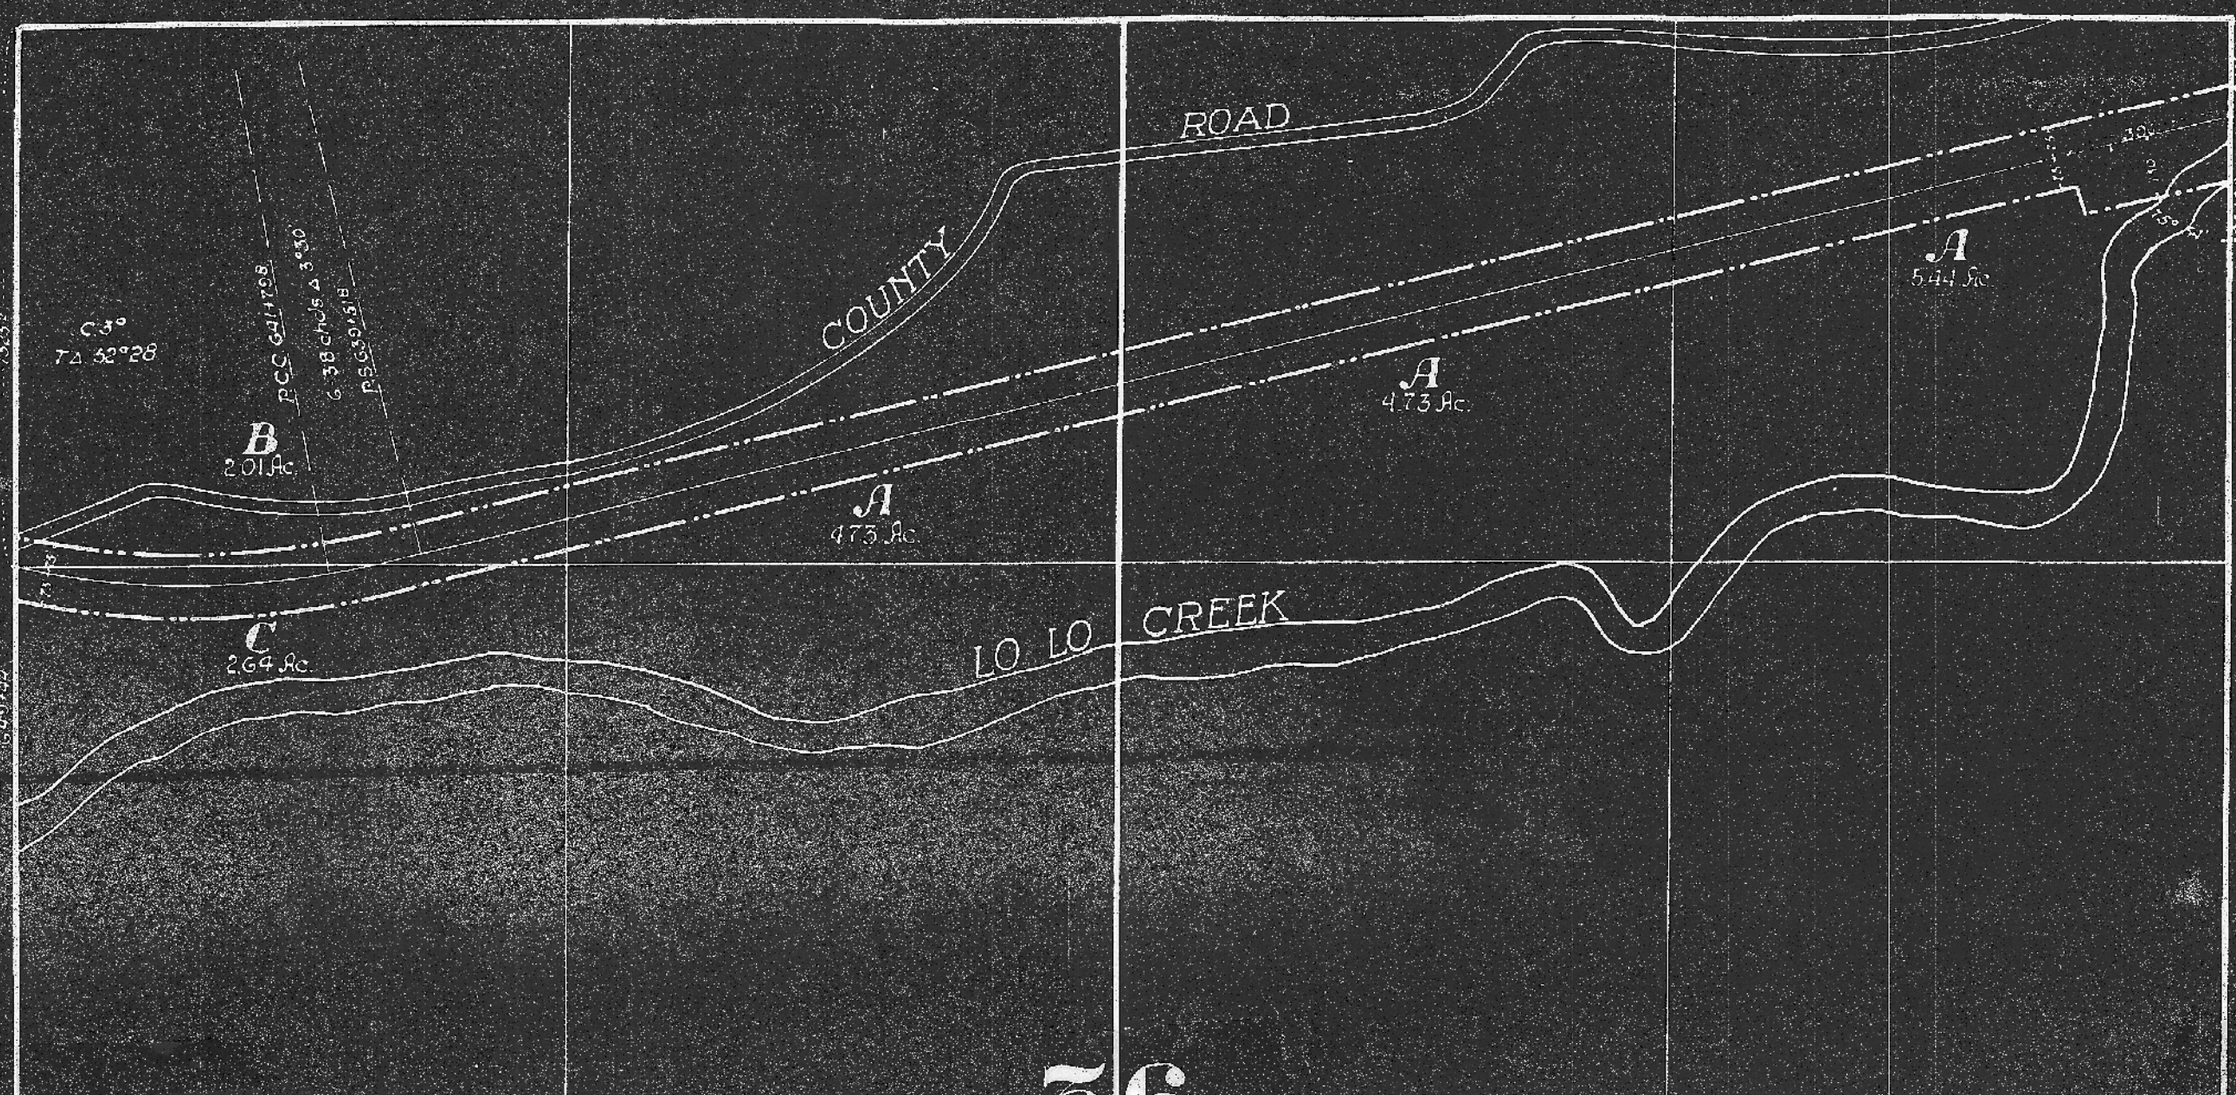

36

	Deed No.	Grantor	Grantee	Title	Acres	Date	When and Where recorded	Brief Description	Cor. File	R/W Memo.
A	26	Frank Vogel et ux	C.S.L. Ry. Co.	War. Deed	35.55	Apr. 15-1911	Apr. 22-1911 Bk. 43 Deeds P. 95	150' R/W over N½ NE¼ NE¼ NW¼ & add'l 75 strip	6623	265/11
B	39	Wm. Edward Bassett ux	do	do	18.00	Aug. 18-1909	Sept. 21-1909 Bk. 49 Deeds P. 335	R/W across NW¼ NW¼	-25- 6623	998/09
C	30	State of Montana	do	R/W Deed	2.64	Aug. 25-1909	Sept. 7-1909 Bk. 49 Deeds P. 304	R/W across SW¼ NW¼	-23- 6623	881/09
D	Title Memo. 600	N.P. Ry. Co. claims no further interest in R/W and considers it as abandoned property.						Dec. 20, 1929.	-2- 6623-1	
E										
F										
G										
H										
I										
J										