19

N.P.R.

Lo Lo Pass Line **Right of Way Plat**

State of Montana **County of** Missoula

Section 26 **Township** 12N. **Range** 22W. **of** Mont. Prin. **Meridian**

Scale 400 ft. 1 Inch

Note: Boundary of Right of Way denoted thus _ _ _ _

26

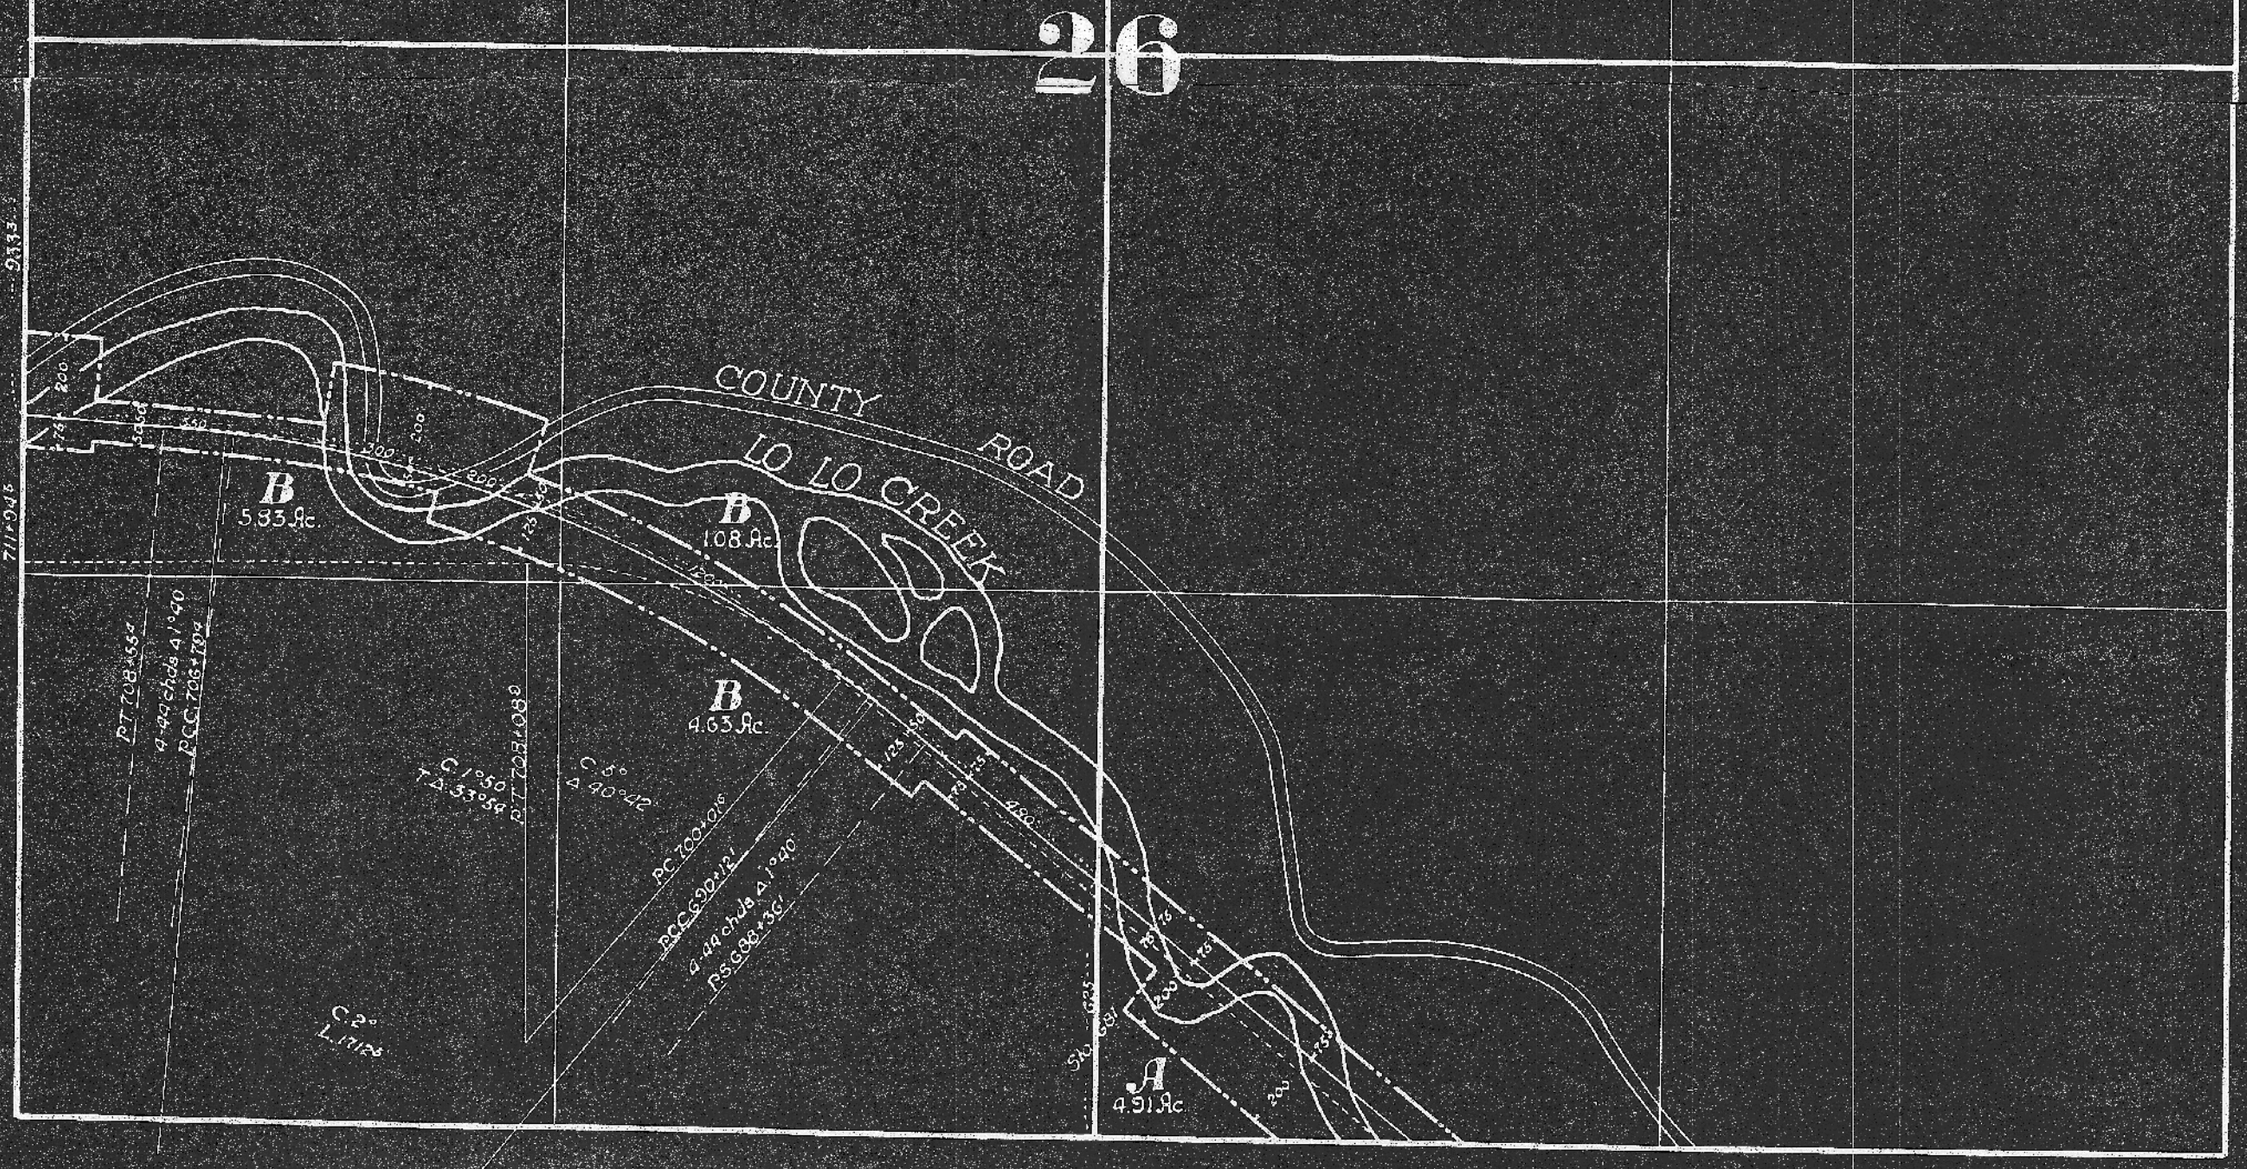

	Deed No.	Grantor	Grantee	Title	Acres	Date	When and Where recorded	Brief Description	Cor. File	R/W Memo.
A	39	Wm. Edward Bassetux	C.S.L. Ry. Co	War Deed	18.00	Aug. 18 1909	Sept. 21-1909 Bk 49 Deeds P. 335	R/w across SW¼SE¼	-25-6623	998/09
B	16	Wm. R. Spicer et ux	do	Decree	1.64	July 12-1910	July 15-1910 Bk 10 & D P. 636	R/w across N½SW¼ and SE¼SW¼	-26-6623	880/10
C	Title Memo 600	N. P. Ry. Co. claims no further interest in R/W and considers it as abandoned property						Dec. 20, 1929	-2-6623-1	
D										
E										
F										
G										
H										
I										
J										
K										