


V-24

19 leveld within

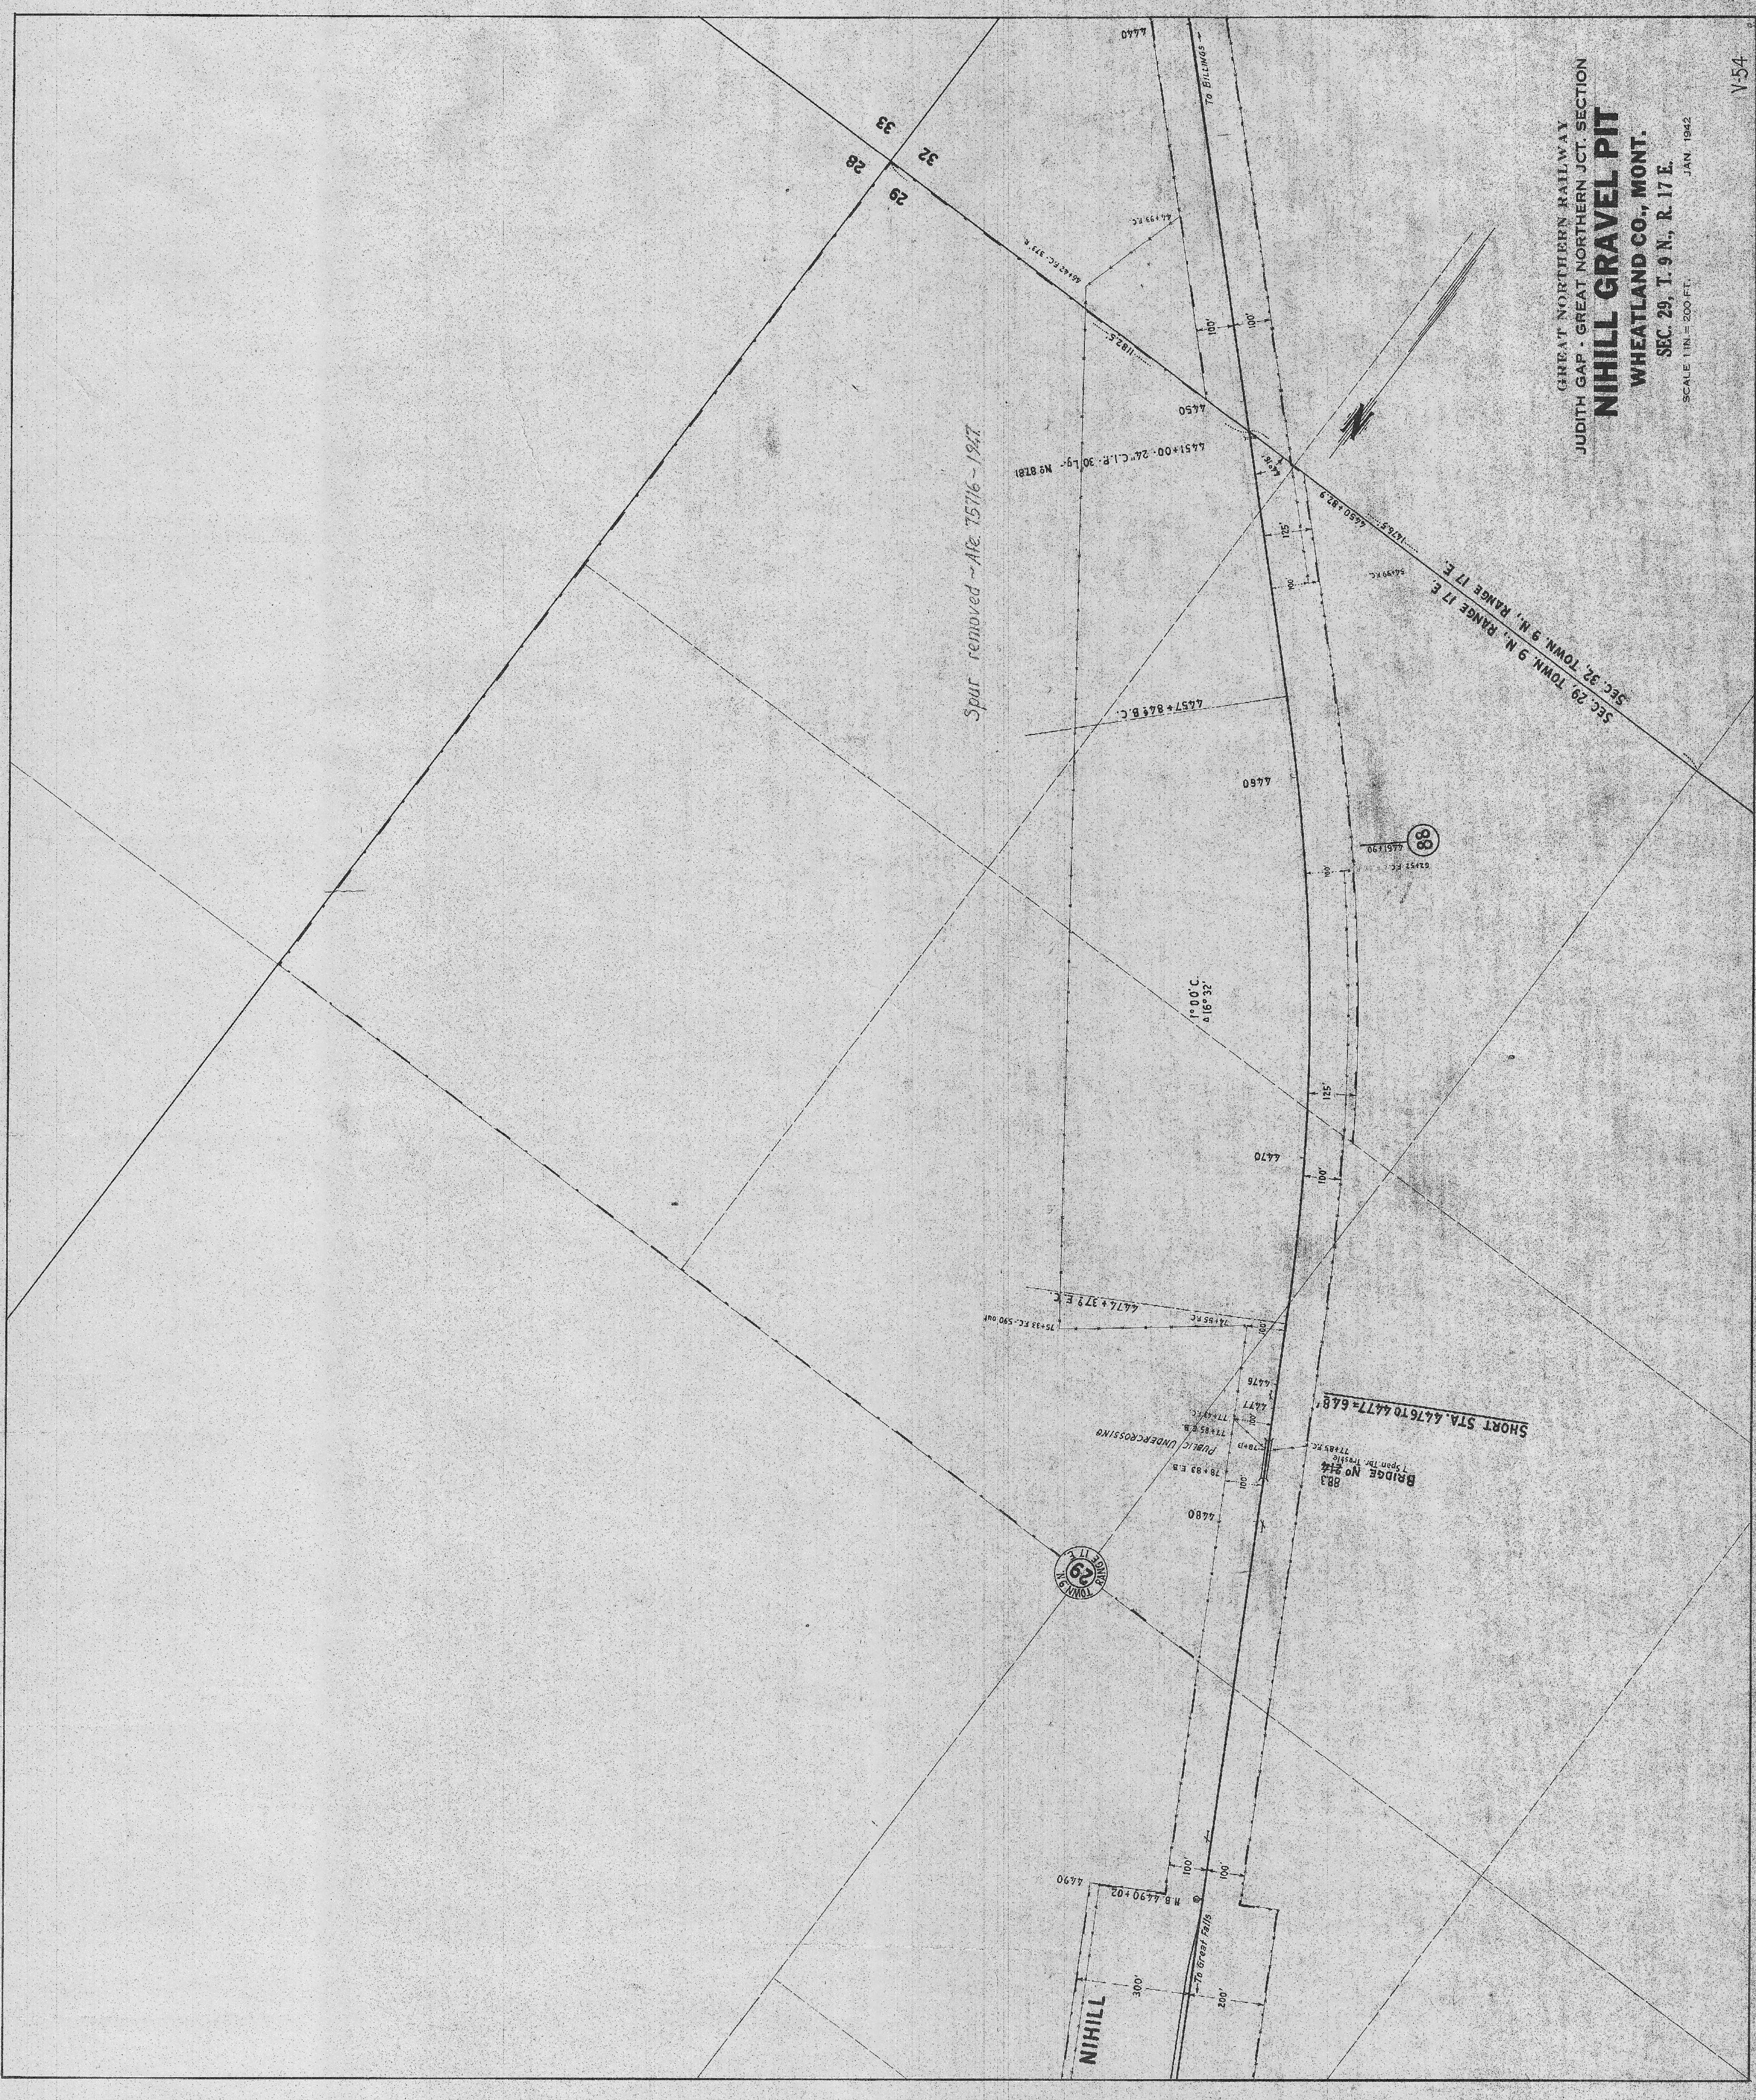

GREAT NORTHERN RAILWAY
JUDITH GAP - GREAT NORTHERN JCT. SECTION
NIHILL GRAVEL PIT
WHEATLAND CO., MONT.
SEC. 29, T. 9 N., R. 17 E.
JAN. 1942
SCALE 1 IN. = 200 FT.

V-54

Nihill Gravel Pit

V-24