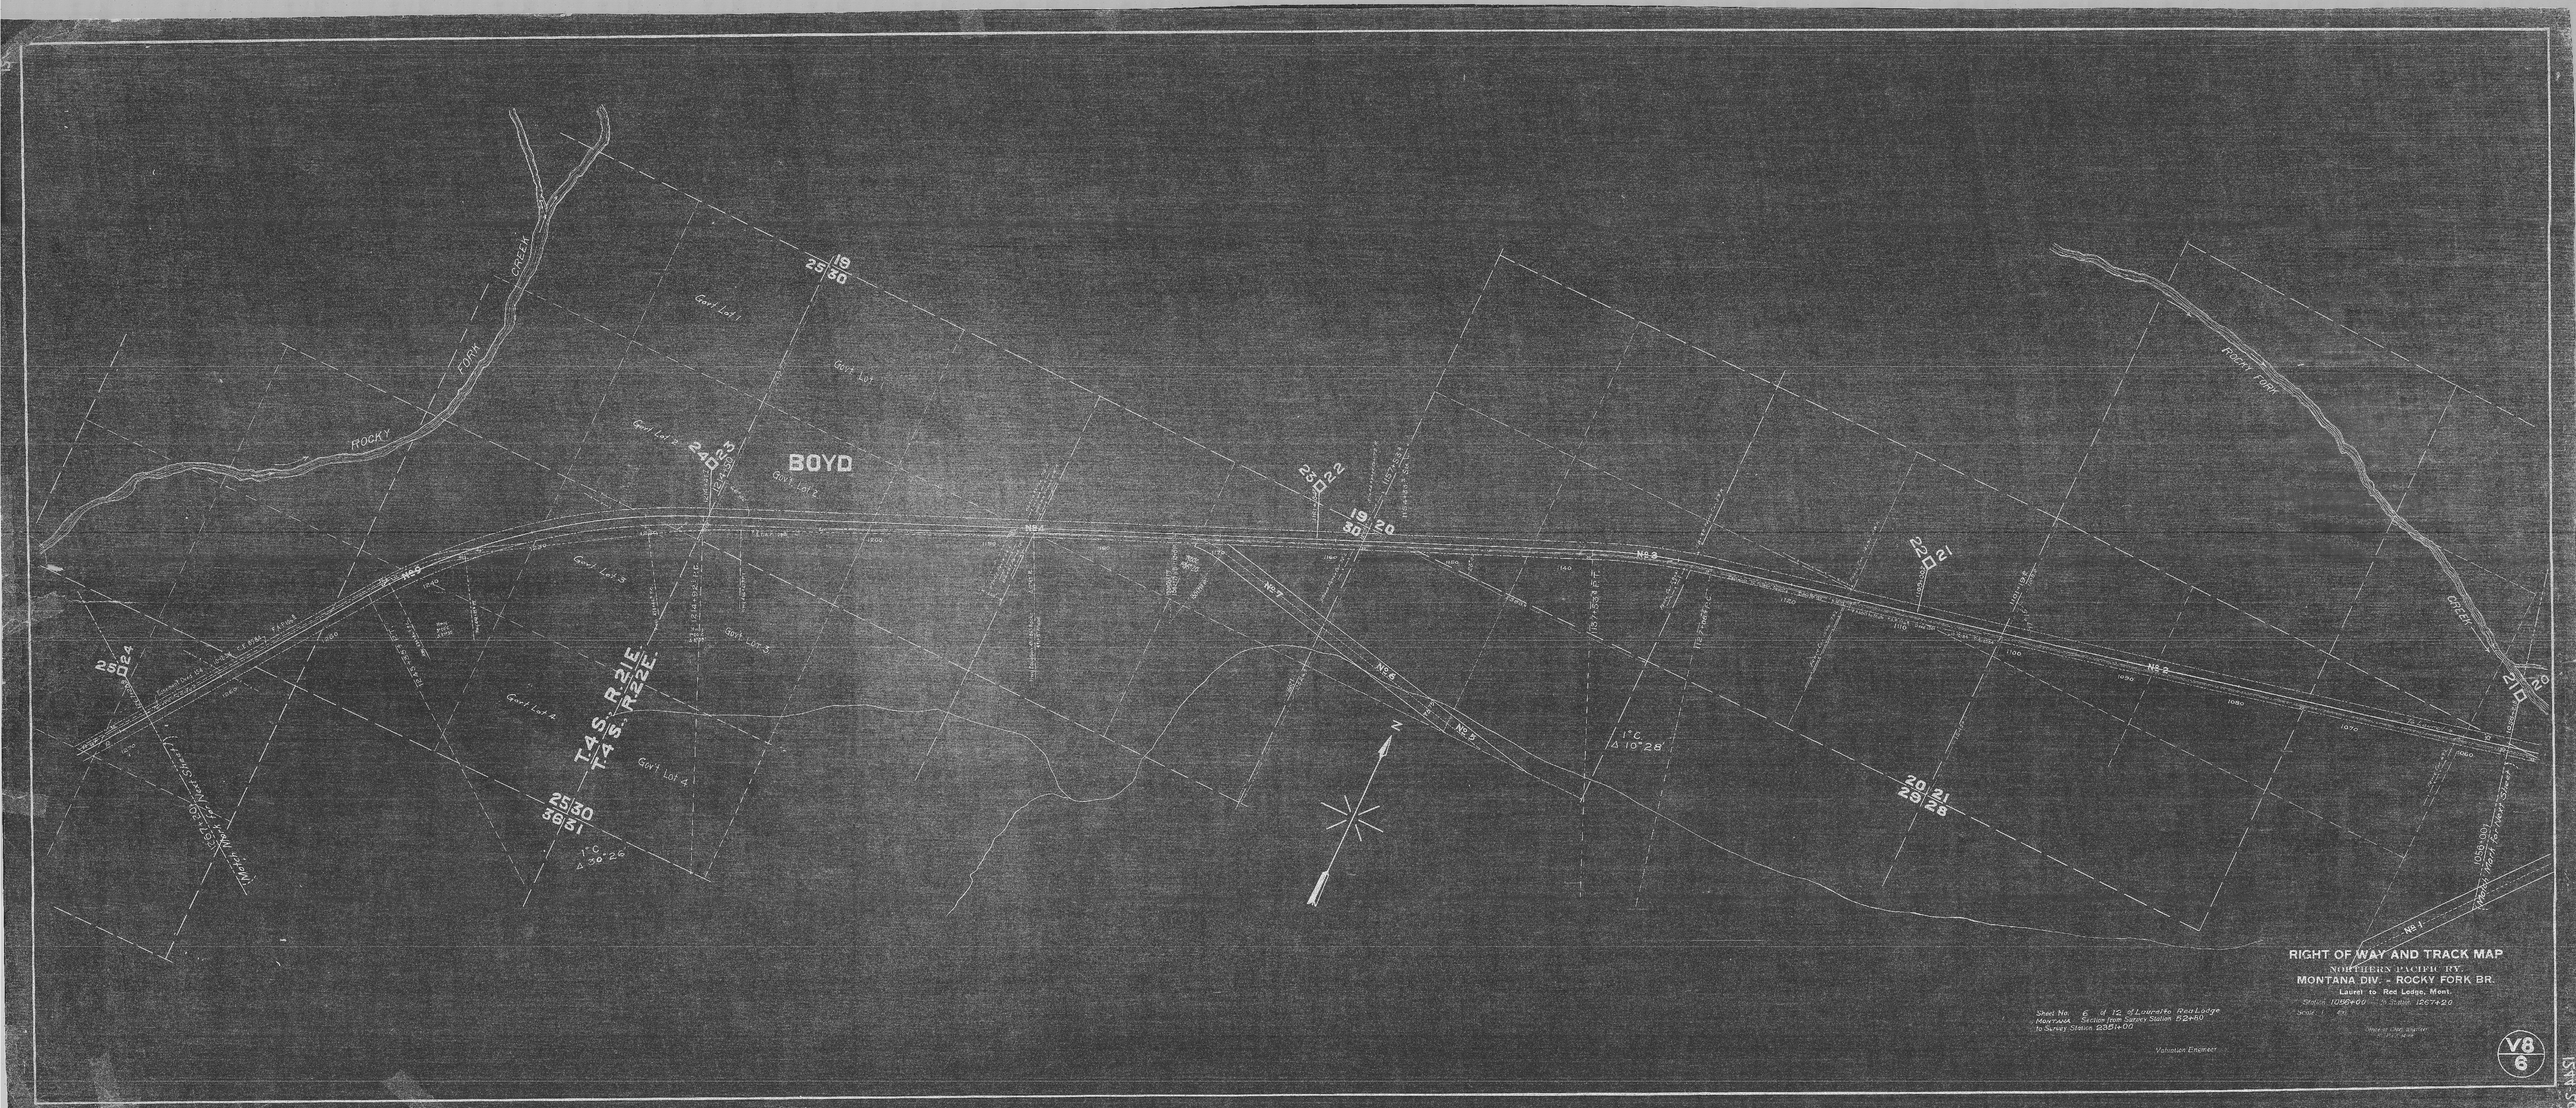
ROCKY FORK CREEK
BOYD
T.4 S. - R.21 E.
T.4 S. - R.22 E.
Gov't Lot 1
Gov't Lot 2
Gov't Lot 3
Gov't Lot 4
Gov't Lot
19 25 30
24 23
25 22
19 20 30
24 25
25 30 36 31
20 21 28 29
21 20
N.P.R.R.
Transfer Main Track Station
1°C. Δ 30°-26'
1°C. Δ 10°-28'
N
RIGHT OF WAY AND TRACK MAP
NORTHERN PACIFIC RY.
MONTANA DIV. - ROCKY FORK BR.
Laurel to Red Lodge, Mont.
Station 1096+00 to Station 1267+20
Sheet No. 6 of 12 of Laurel to Red Lodge
Montana Section from Survey Station 1234+50
to Survey Station 1351+00
Valuation Engineer
Division Engineer
V8
6