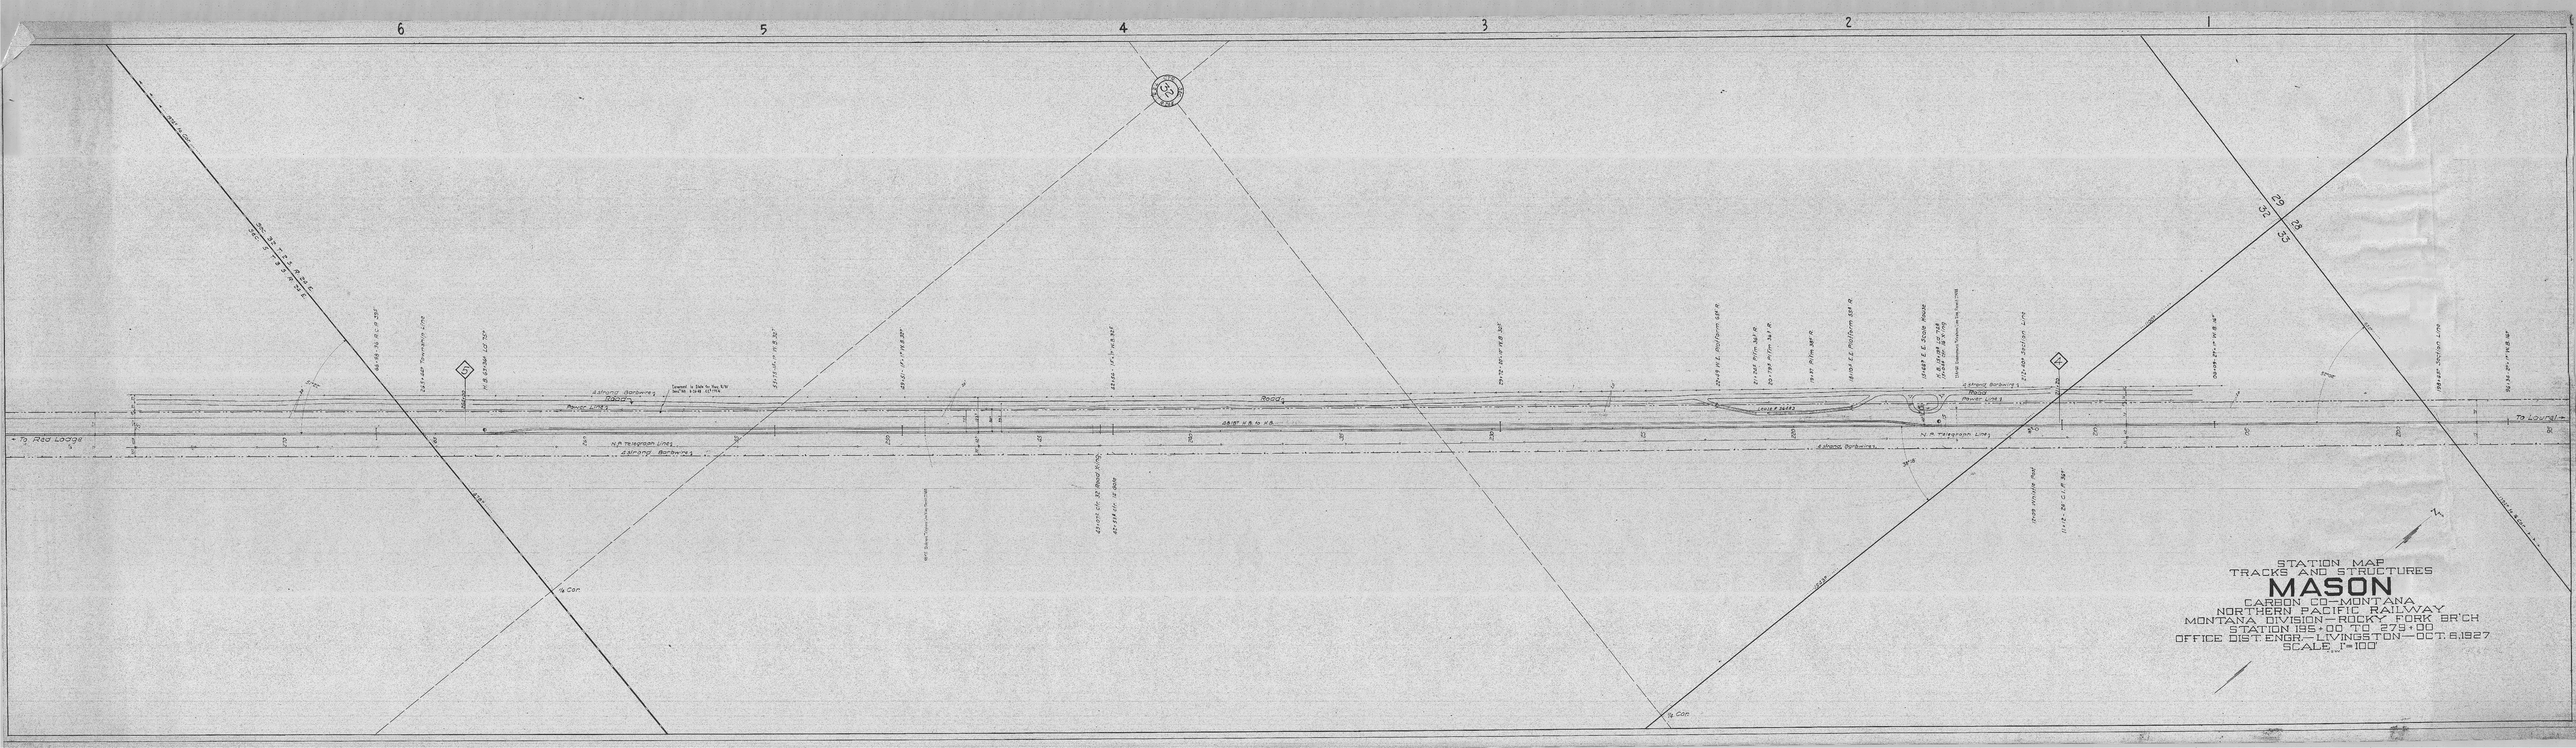

6
5
4
3
2
1
To Red Lodge
To Lound
Barbwire Fence
Telegraph Line
Road
Section Line
Township Line
Creek
Con
STATION MAP
TRACKS AND STRUCTURES
MASON
CARBON CO.—MONTANA
NORTHERN PACIFIC RAILWAY
MONTANA DIVISION—ROCKY FORK BR'CH
STATION 195+00 TO 279+00
OFFICE DIST. ENGR.—LIVINGSTON—OCT. 6, 1927
SCALE 1"=100'