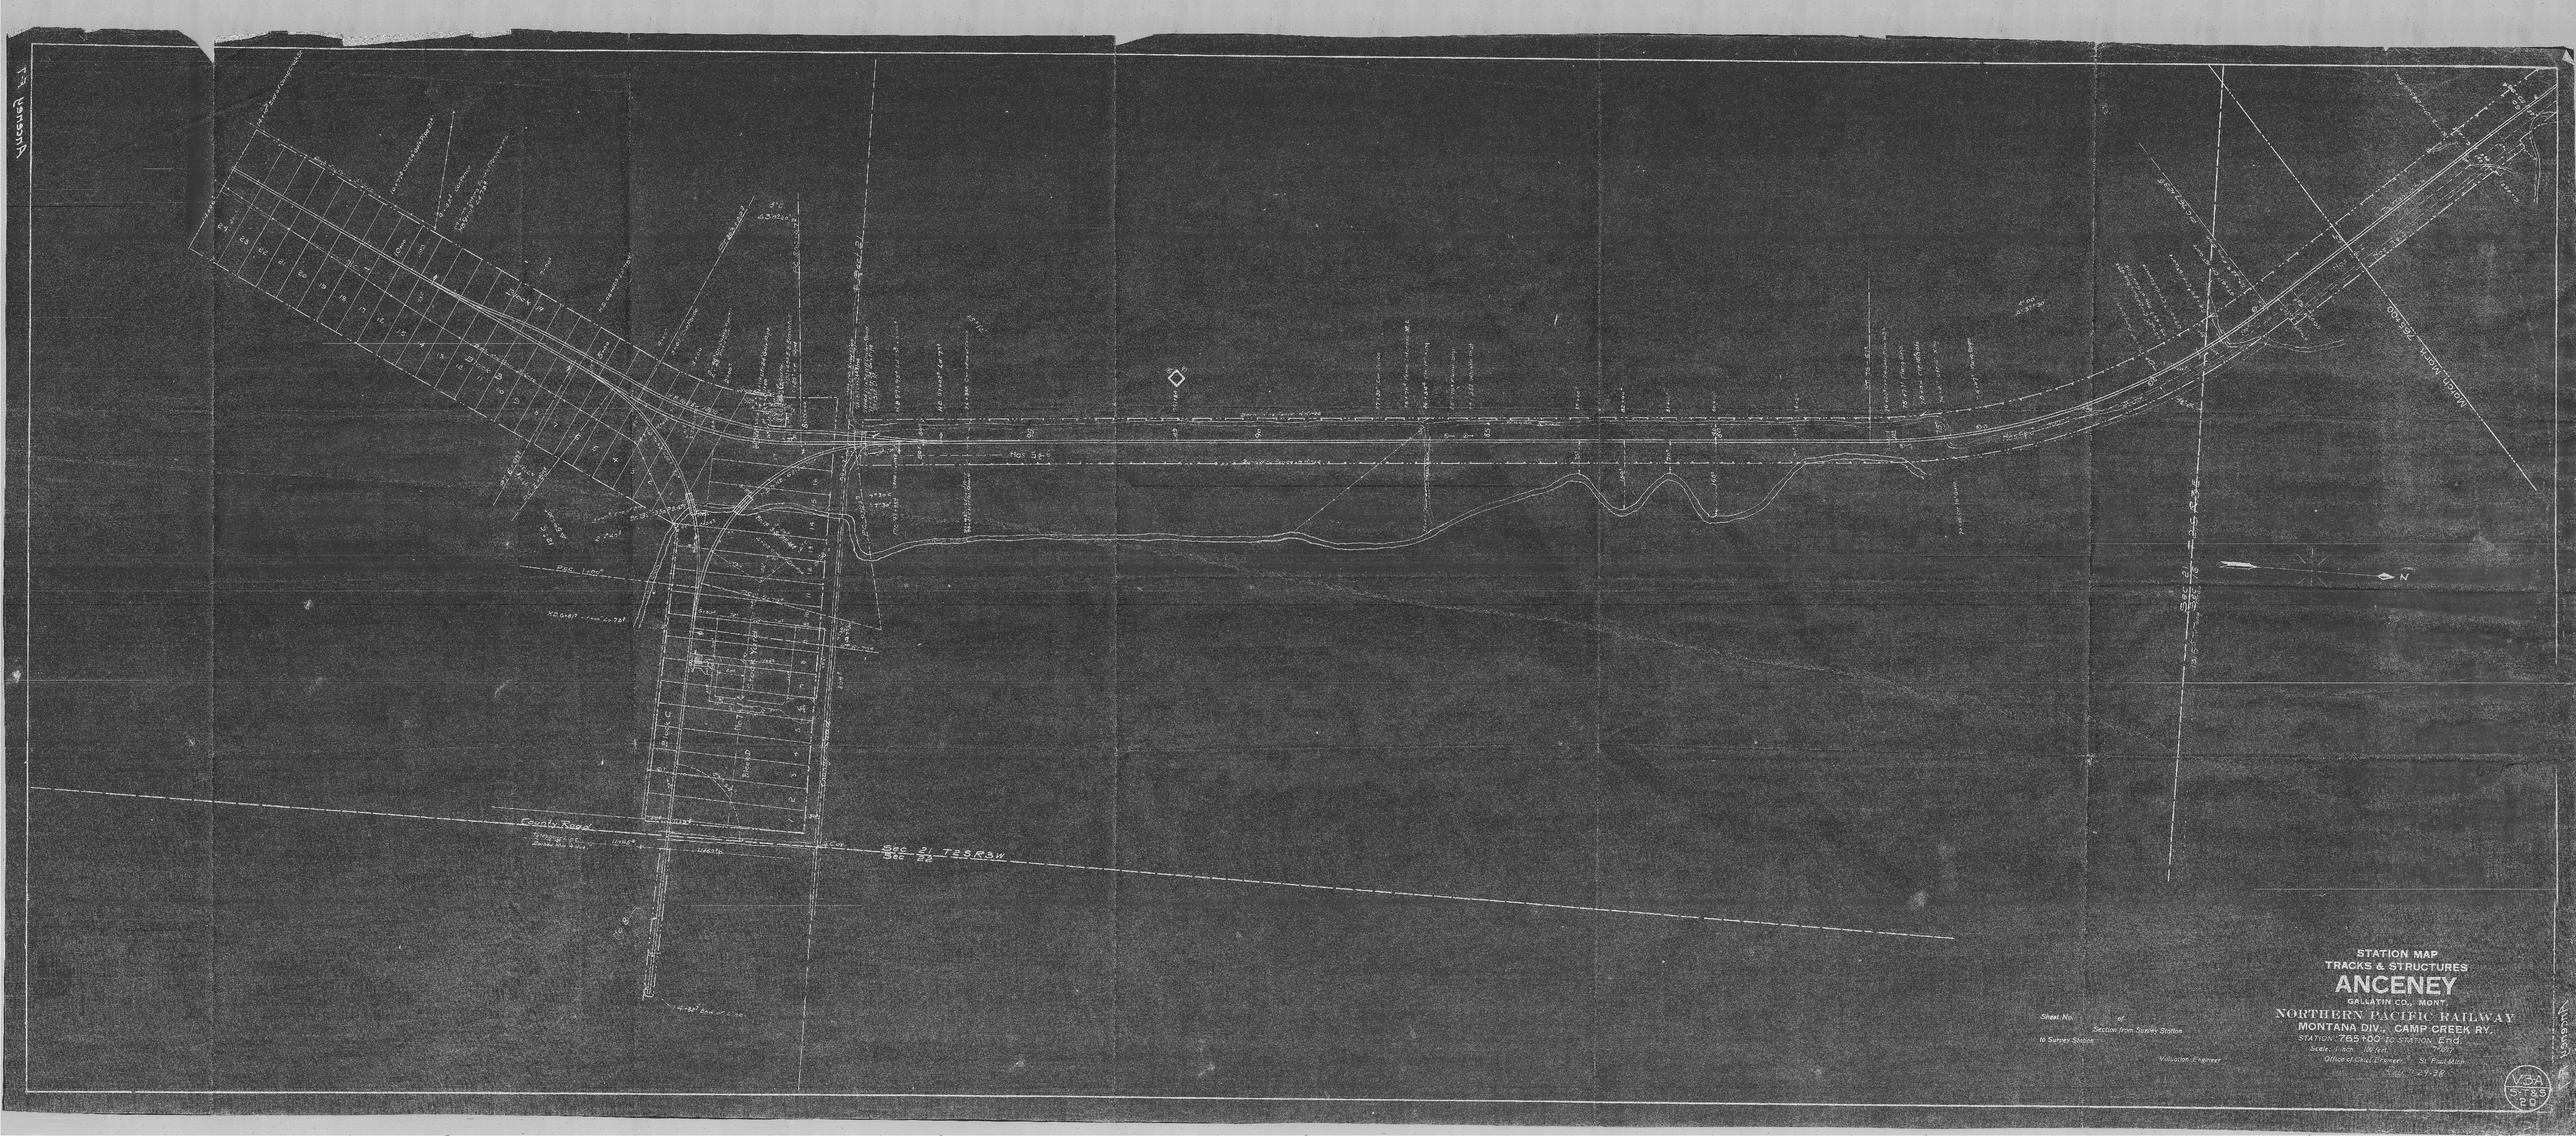

STATION MAP
TRACKS & STRUCTURES

ANCENEY

GALLATIN CO., MONT.

NORTHERN PACIFIC RAILWAY
MONTANA DIV., CAMP CREEK RY.

STATION: 765+00 TO STATION: End.

Scale 1 inch = 100 ft.

Office of Chief Engineer, St. Paul, Minn.

Date 1-24-38

Sheet No. of
Section from Survey Station
to Survey Station

Valuation Engineer

VGA 5 B5 E20