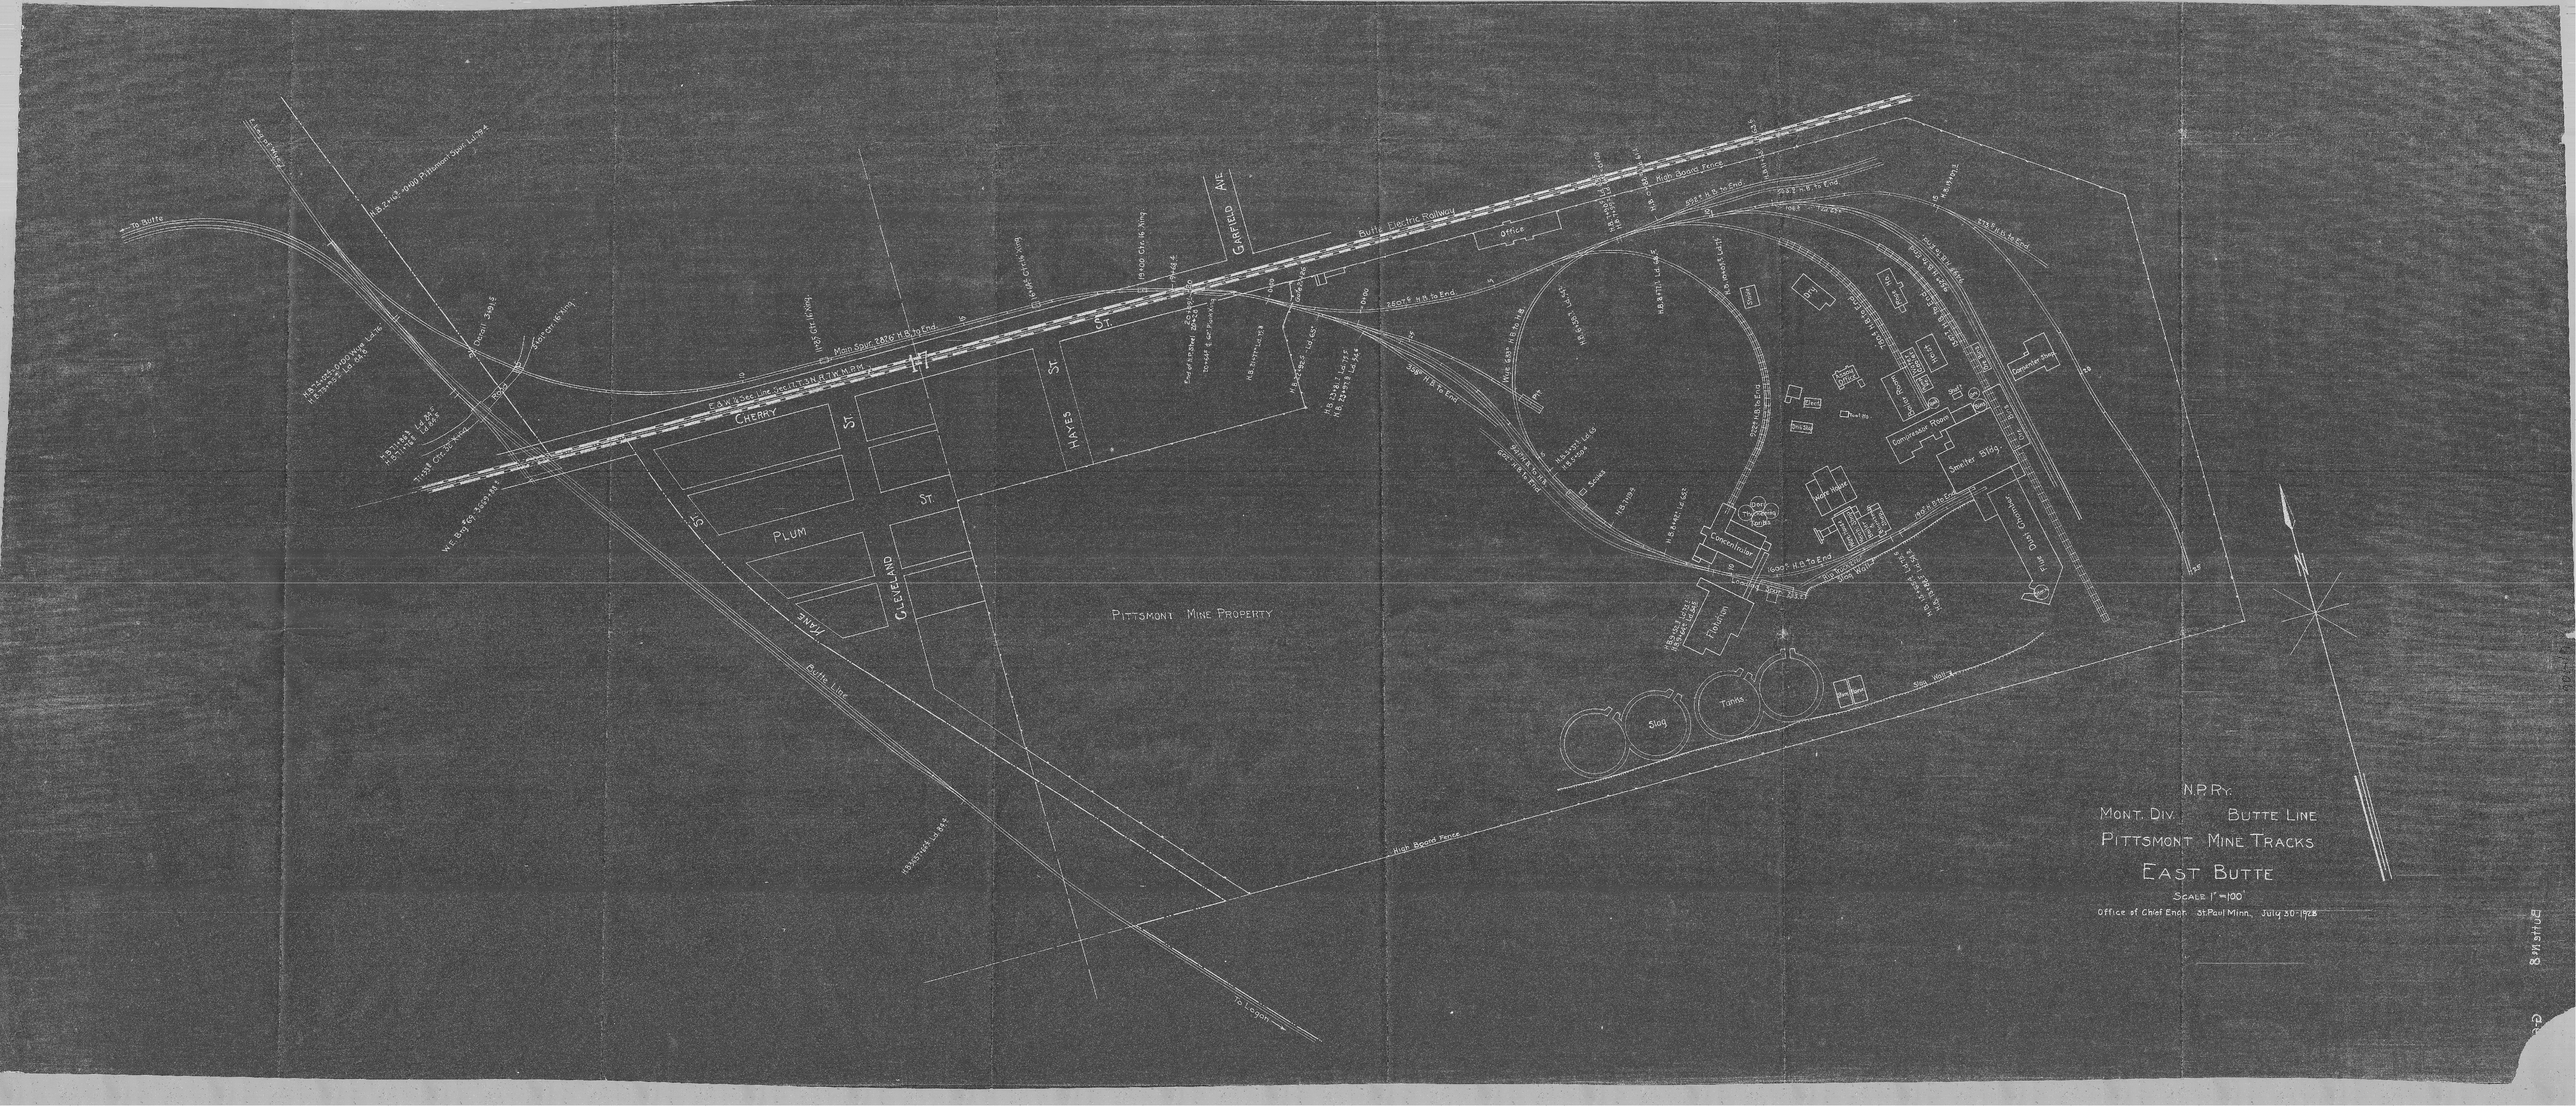

To Butte
Butte Electric Railway
Office
Garfield Ave.
Cherry St.
Plum St.
Hayes St.
Cleveland St.
Pittsmont Mine Property
Butte Line
To Logan
High Board Fence
Concentrator
Compressor Room
Smelter Bldg.
Slag
Tanks
Slag Walls
Main Dust Chamber
N.P.Ry.
Mont. Div. Butte Line
Pittsmont Mine Tracks
East Butte
Scale 1"=100'
Office of Chief Engr. St. Paul Minn. July 30-1928