
 


FRENCHTOWN MISSOULA CO. MONT.
 STATION MAP
 LANDS, TRACKS & STRUCTURES
CHICAGO MILWAUKEE & ST. PAUL RYCO.
 OPERATED BY THE
 CHICAGO MILWAUKEE & ST. PAUL RYCO.
 MISSOULA DIVISION, MAIN LINE
 STATION 675+50 TO STATION 728+00
 SCALE 1/4"=100'-ET. (SEPT. 1905)
 OFFICE OF CHIEF ENGINEER
 CHICAGO, ILL. NO. 6

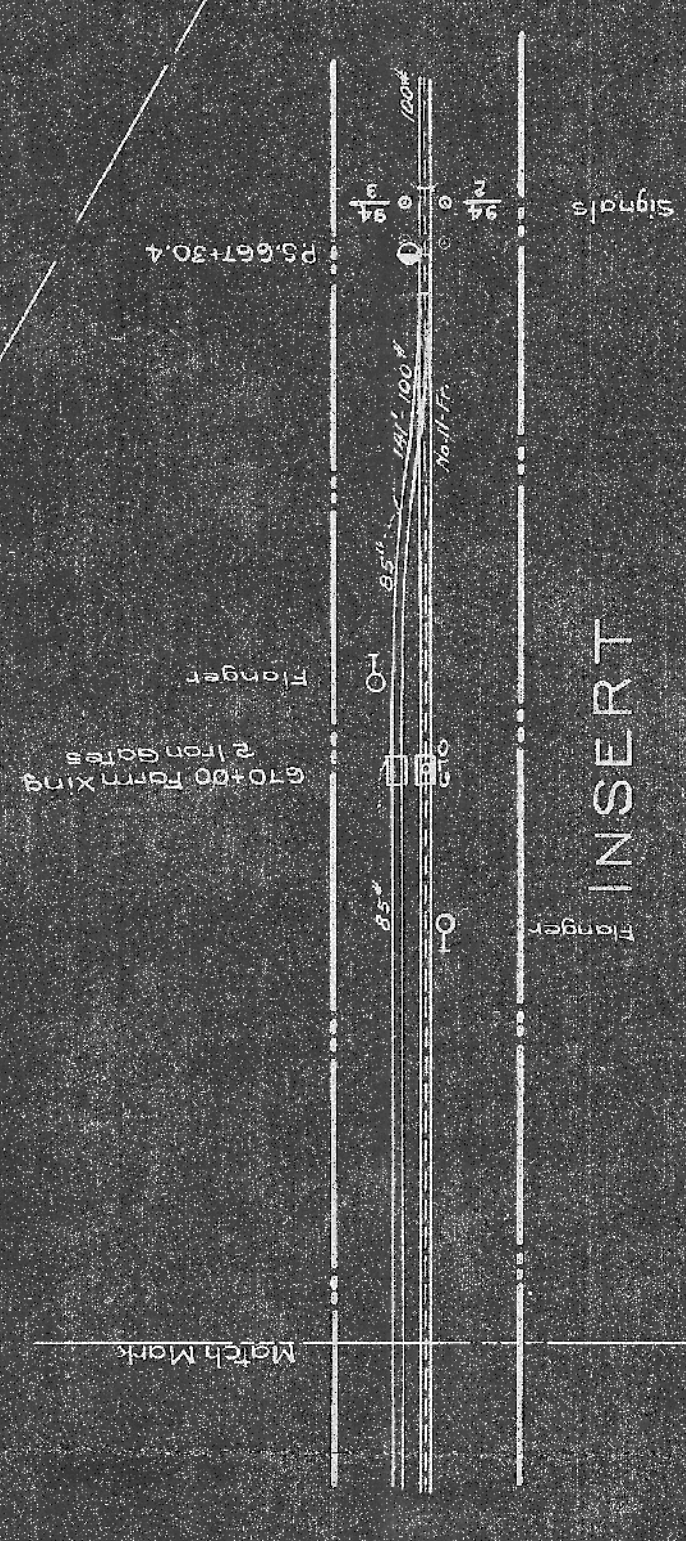

NOTE: PERPENDICULAR FIGURES SHOW ALIGNMENT AS REVISED IN 1905.

FRENCHTOWN, MONT.
 6-1-0