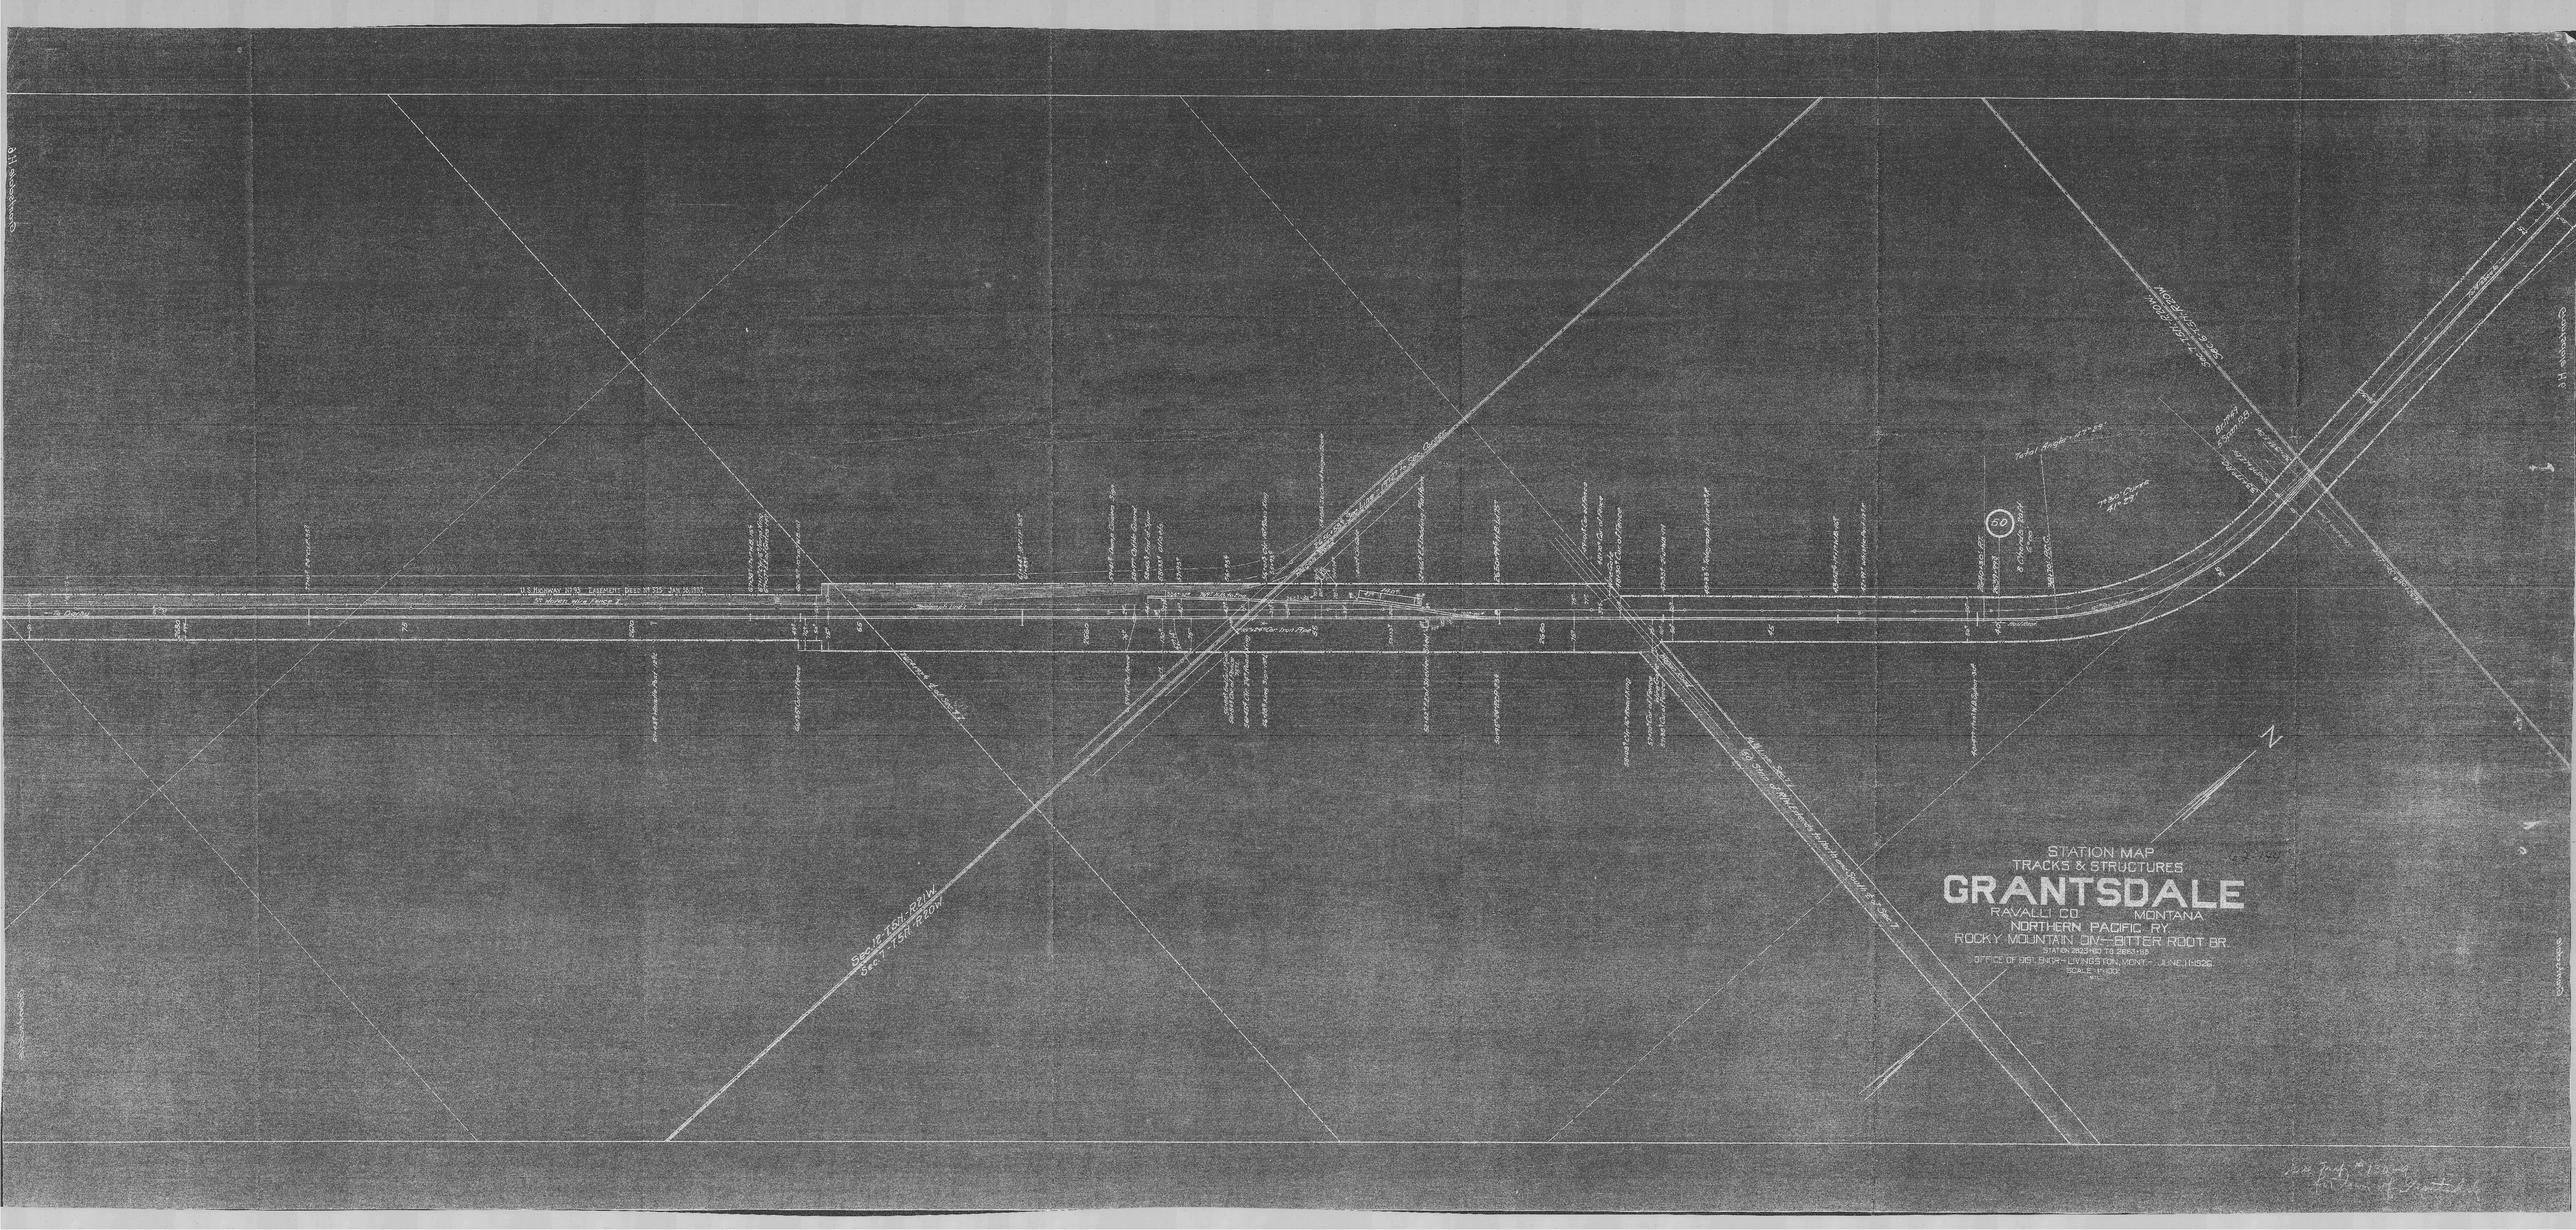
STATION MAP
TRACKS & STRUCTURES
GRANTSDALE
RAVALLI CO. MONTANA
NORTHERN PACIFIC RY.
ROCKY MOUNTAIN DIV.—BITTER ROOT BR.
STATION SHOWN AS 2853+00
OFFICE OF DIST. ENGR. LIVINGSTON, MONT. JUNE 1, 1926
SCALE: 1"=100'
SCALE 1581.2 REW.
5421+75R 1220W
U.S. HIGHWAY 10 93
EASEMENT DEED OF 235' DAN 25.1933
50
N