


GRASS RANGE, MONT.
W.M.B.

Y.M.S.
S-5

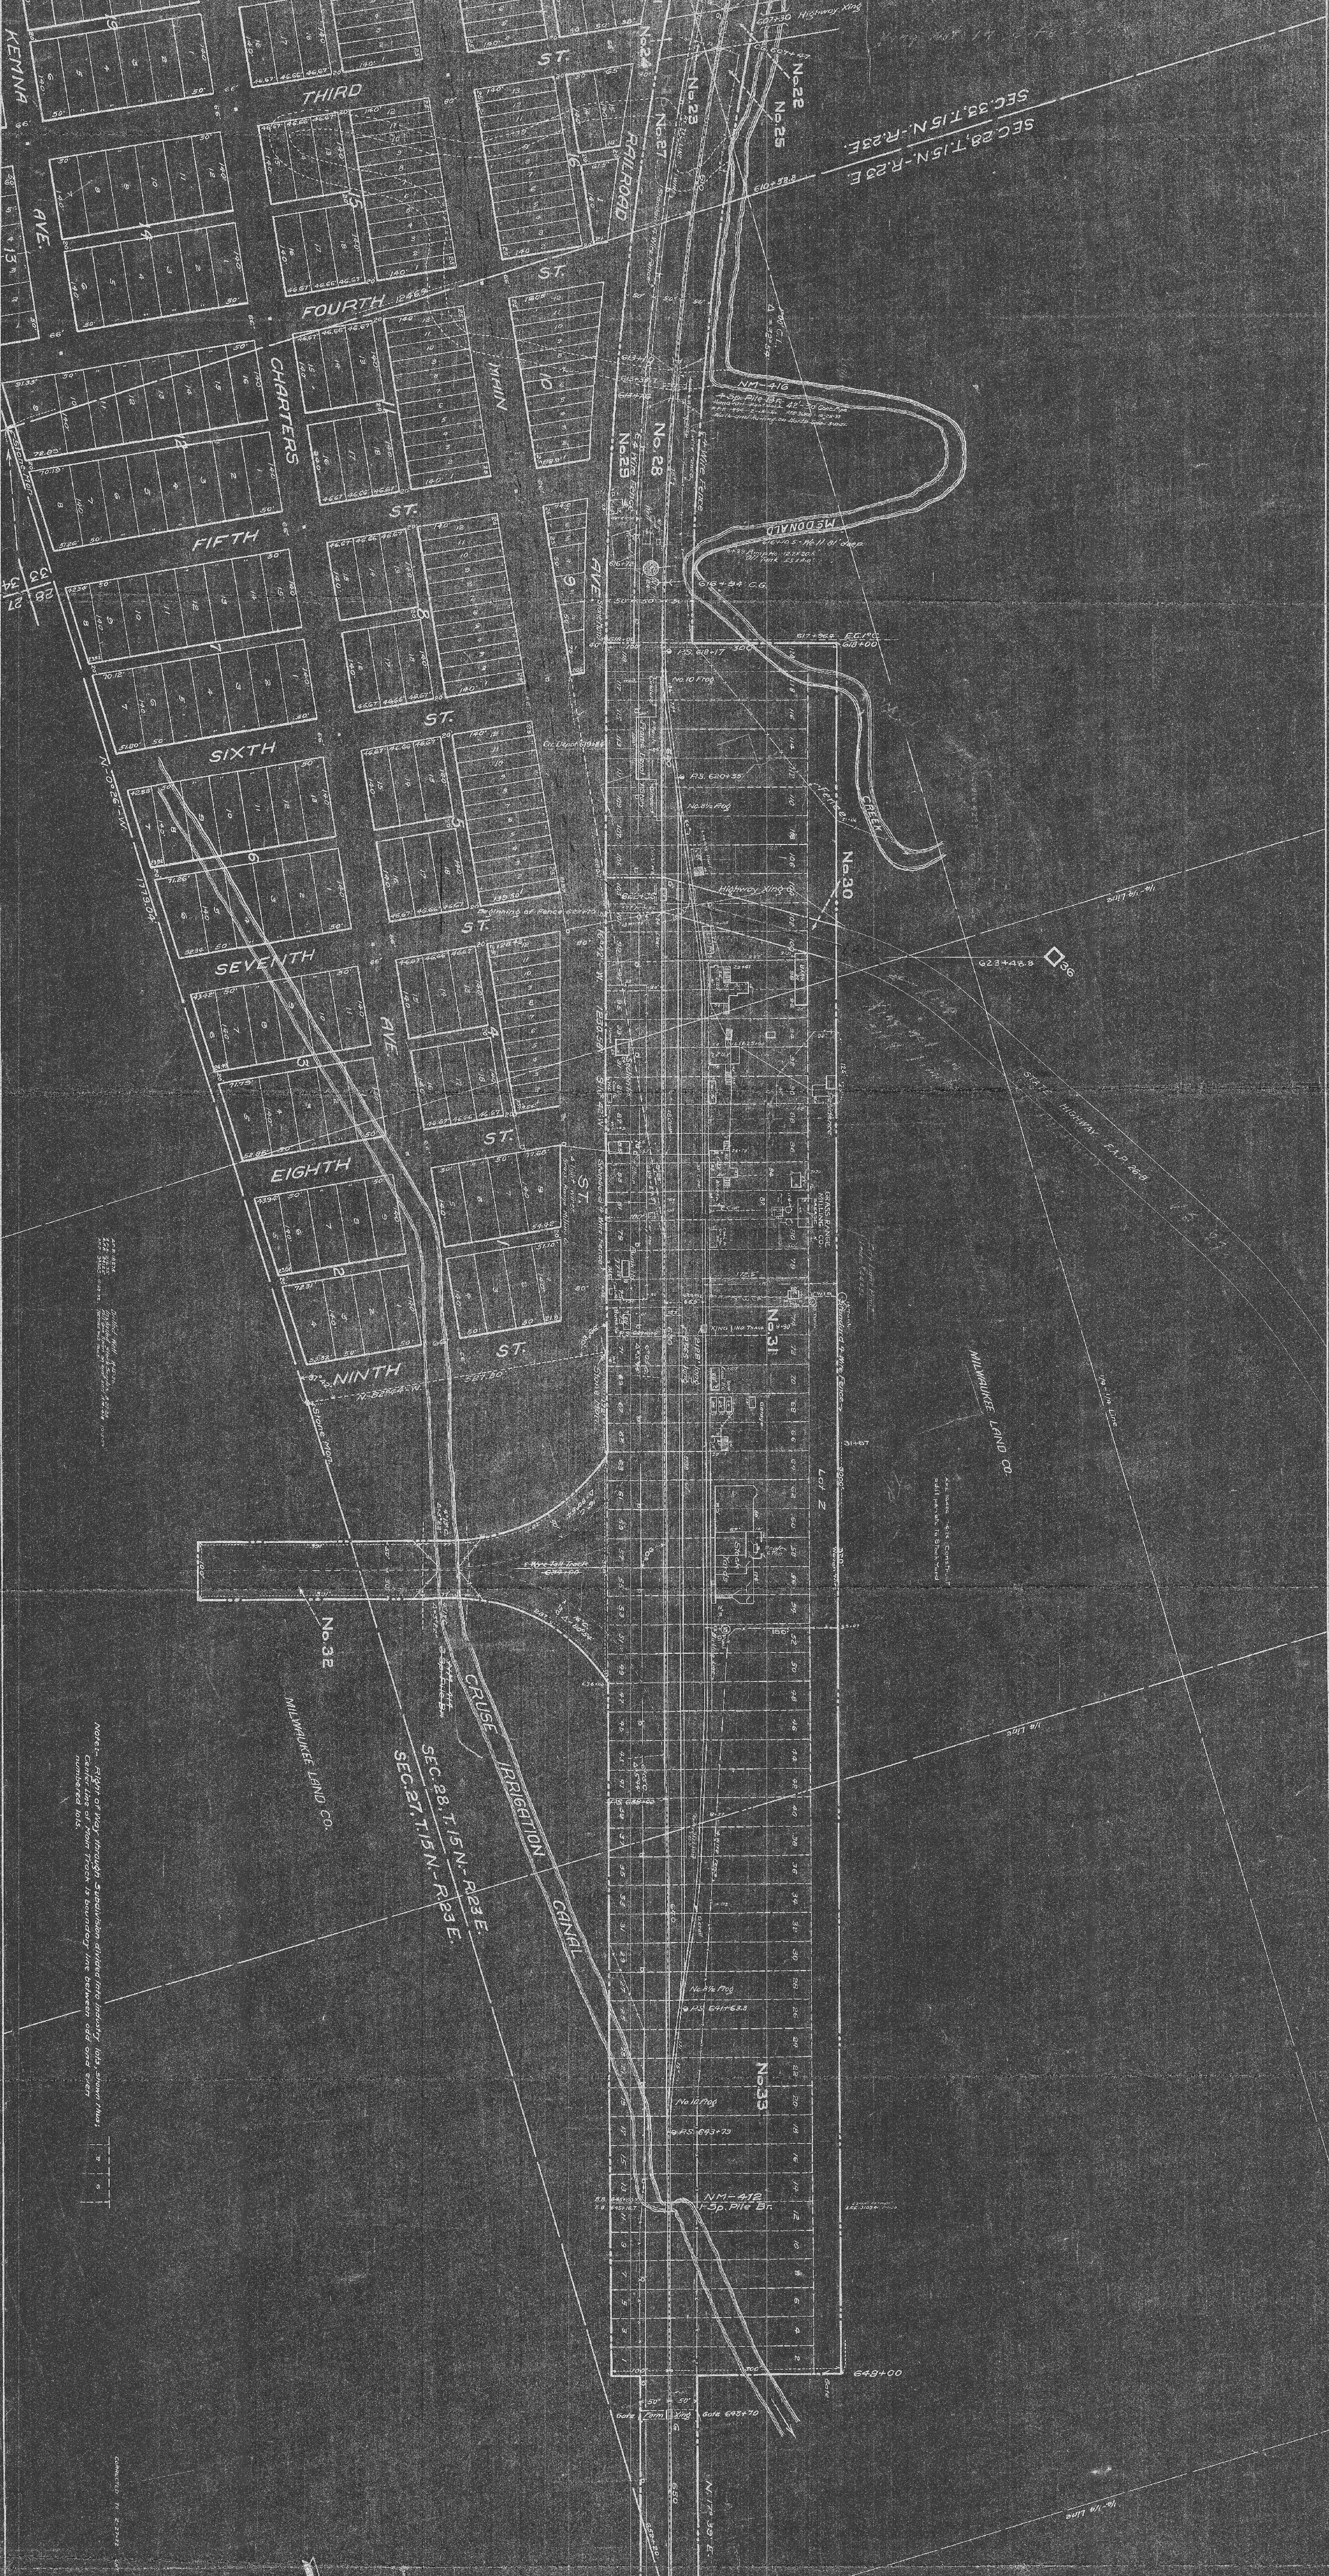

NOTE: Right of way through Station and building lots shown thus:
Cause line of main track is boundary line between old and new numbered lots.

NOTE: Right of way through Station and building lots shown thus:
Cause line of main track is boundary line between old and new numbered lots.

COMPILED BY: CHAS. E. BROWN
CHICAGO, ILL.

GRASS RANGE
FERGUS CO. MONT.
STATION MAP
LANDS, TRACKS & STRUCTURES
CHICAGO MILWAUKEE & ST. PAUL RY. CO.
OPERATED BY THE
CHICAGO MILWAUKEE & ST. PAUL RY. CO.
NORTHERN MONTANA DIVISION, GRASS RANGE BRANCH
STATION 60418 TO STATION 62160
SCALE 1-INCH=1 MILE
OFFICE OF CHIEF ENGINEER
CHICAGO, ILL.

Y.M.S.
S-5

GRASS RANGE, MONT.