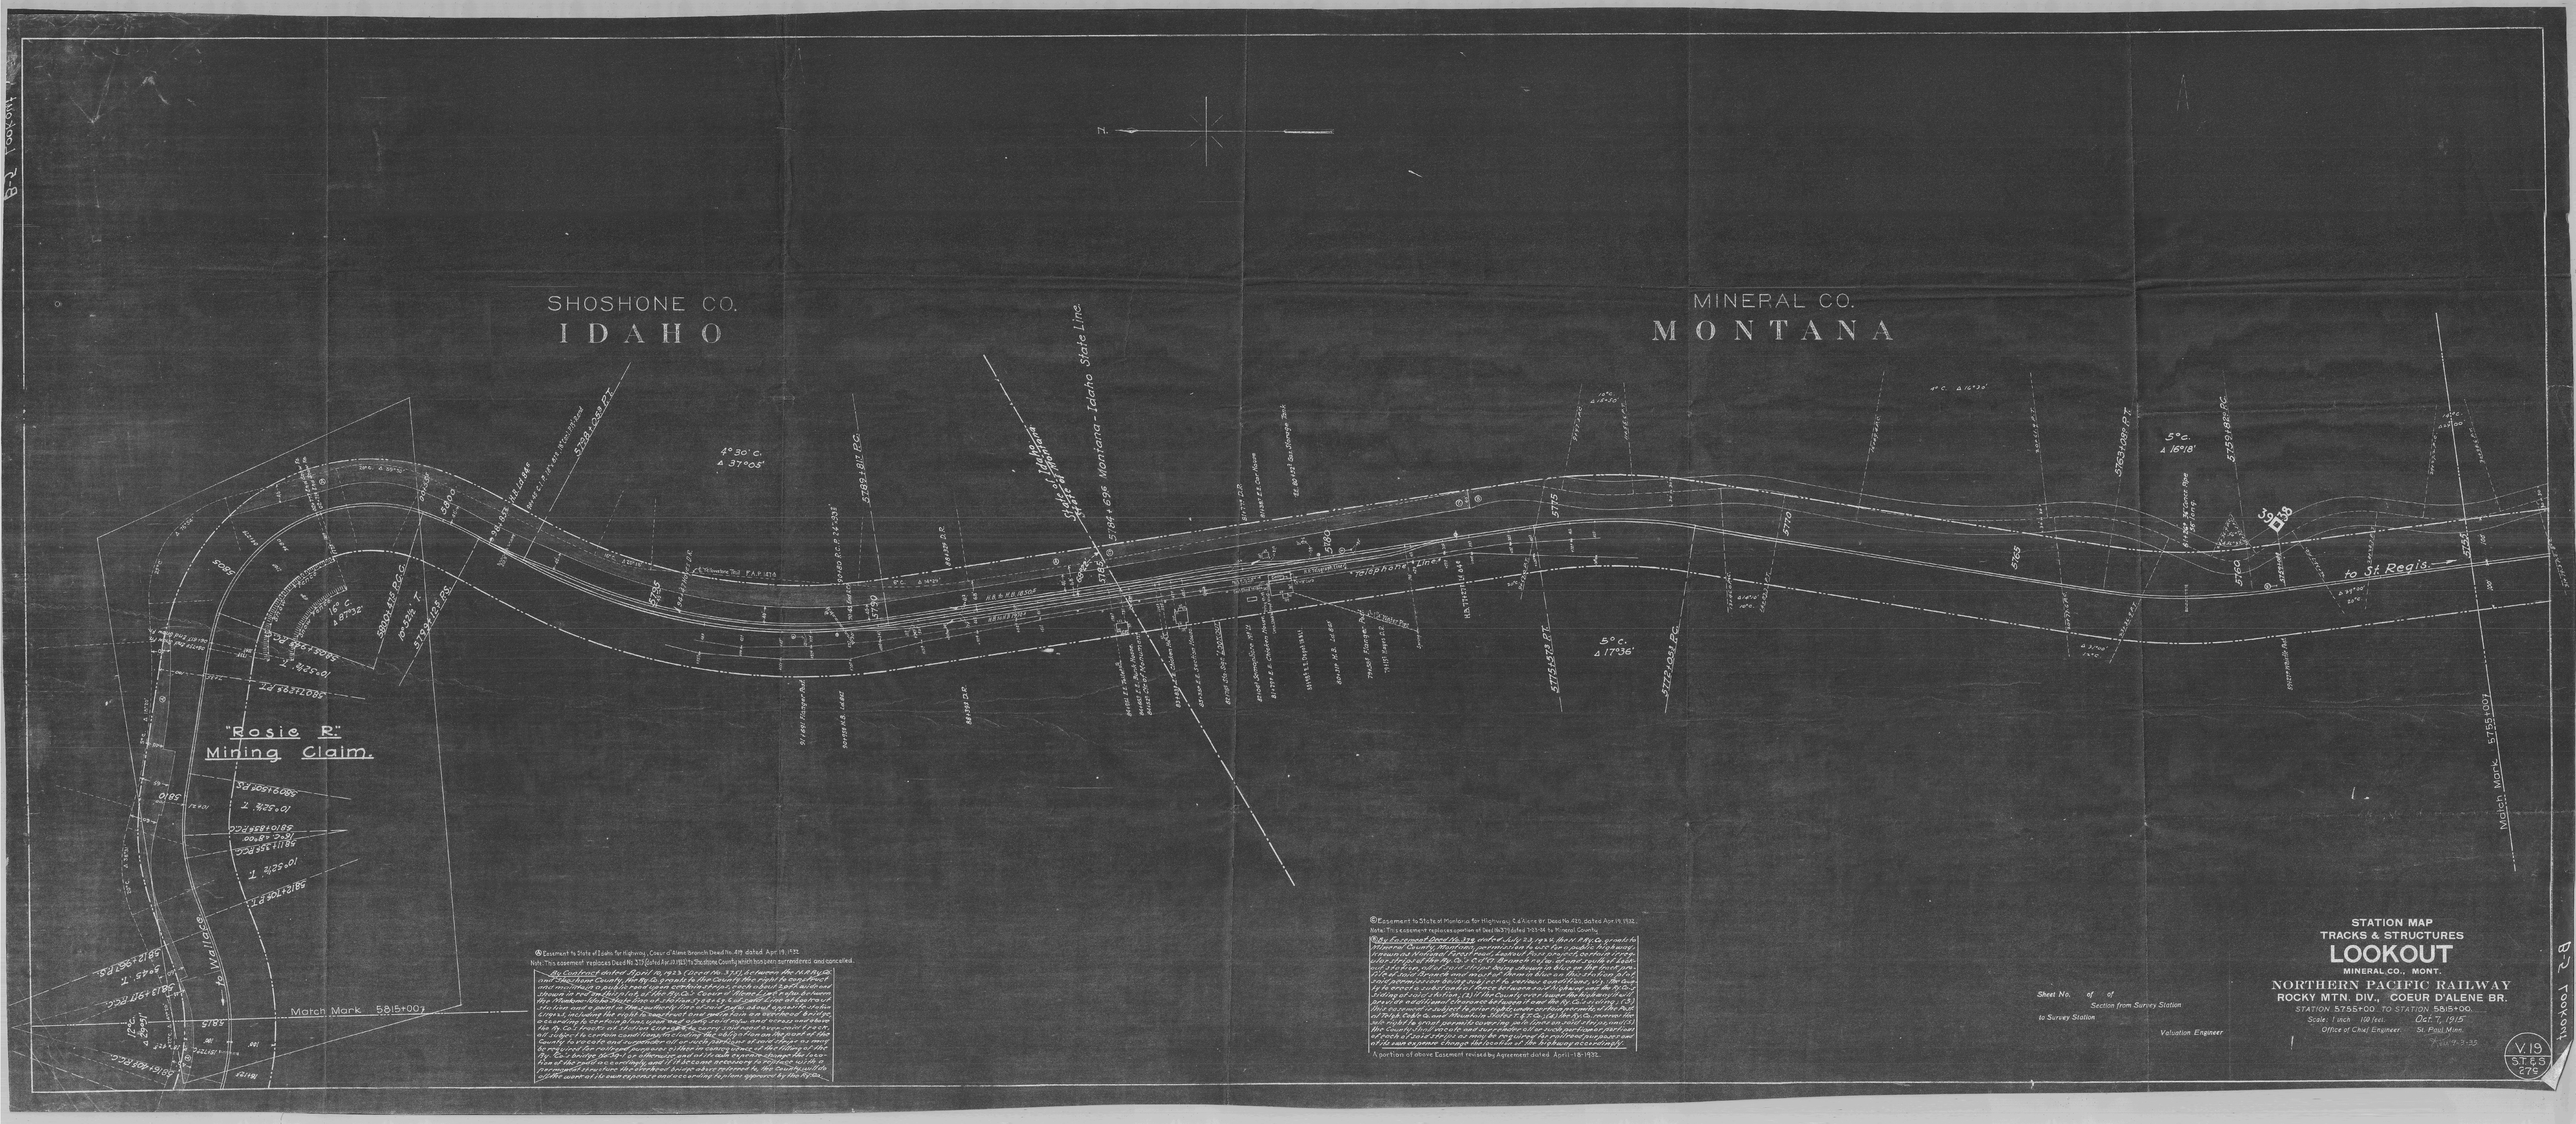
SHOSHONE CO.
IDAHO
MINERAL CO.
MONTANA
Montana - Idaho State Line
"Rosie R." Mining Claim.
Telephone Lines
to St Regis.
Match Mark 5815+00.7
Match Mark 5755+00.7
STATION MAP
TRACKS & STRUCTURES
LOOKOUT
MINERAL CO., MONT.
NORTHERN PACIFIC RAILWAY
ROCKY MTN. DIV., COEUR D'ALENE BR.
STATION 5755+00 TO STATION 5815+00
Scale: 1 inch 100 feet. Oct. 7, 1915
Office of Chief Engineer St. Paul, Minn.
Sheet No. of of
Section from Survey Station
to Survey Station
Valuation Engineer
V.19
ST.&S.
279