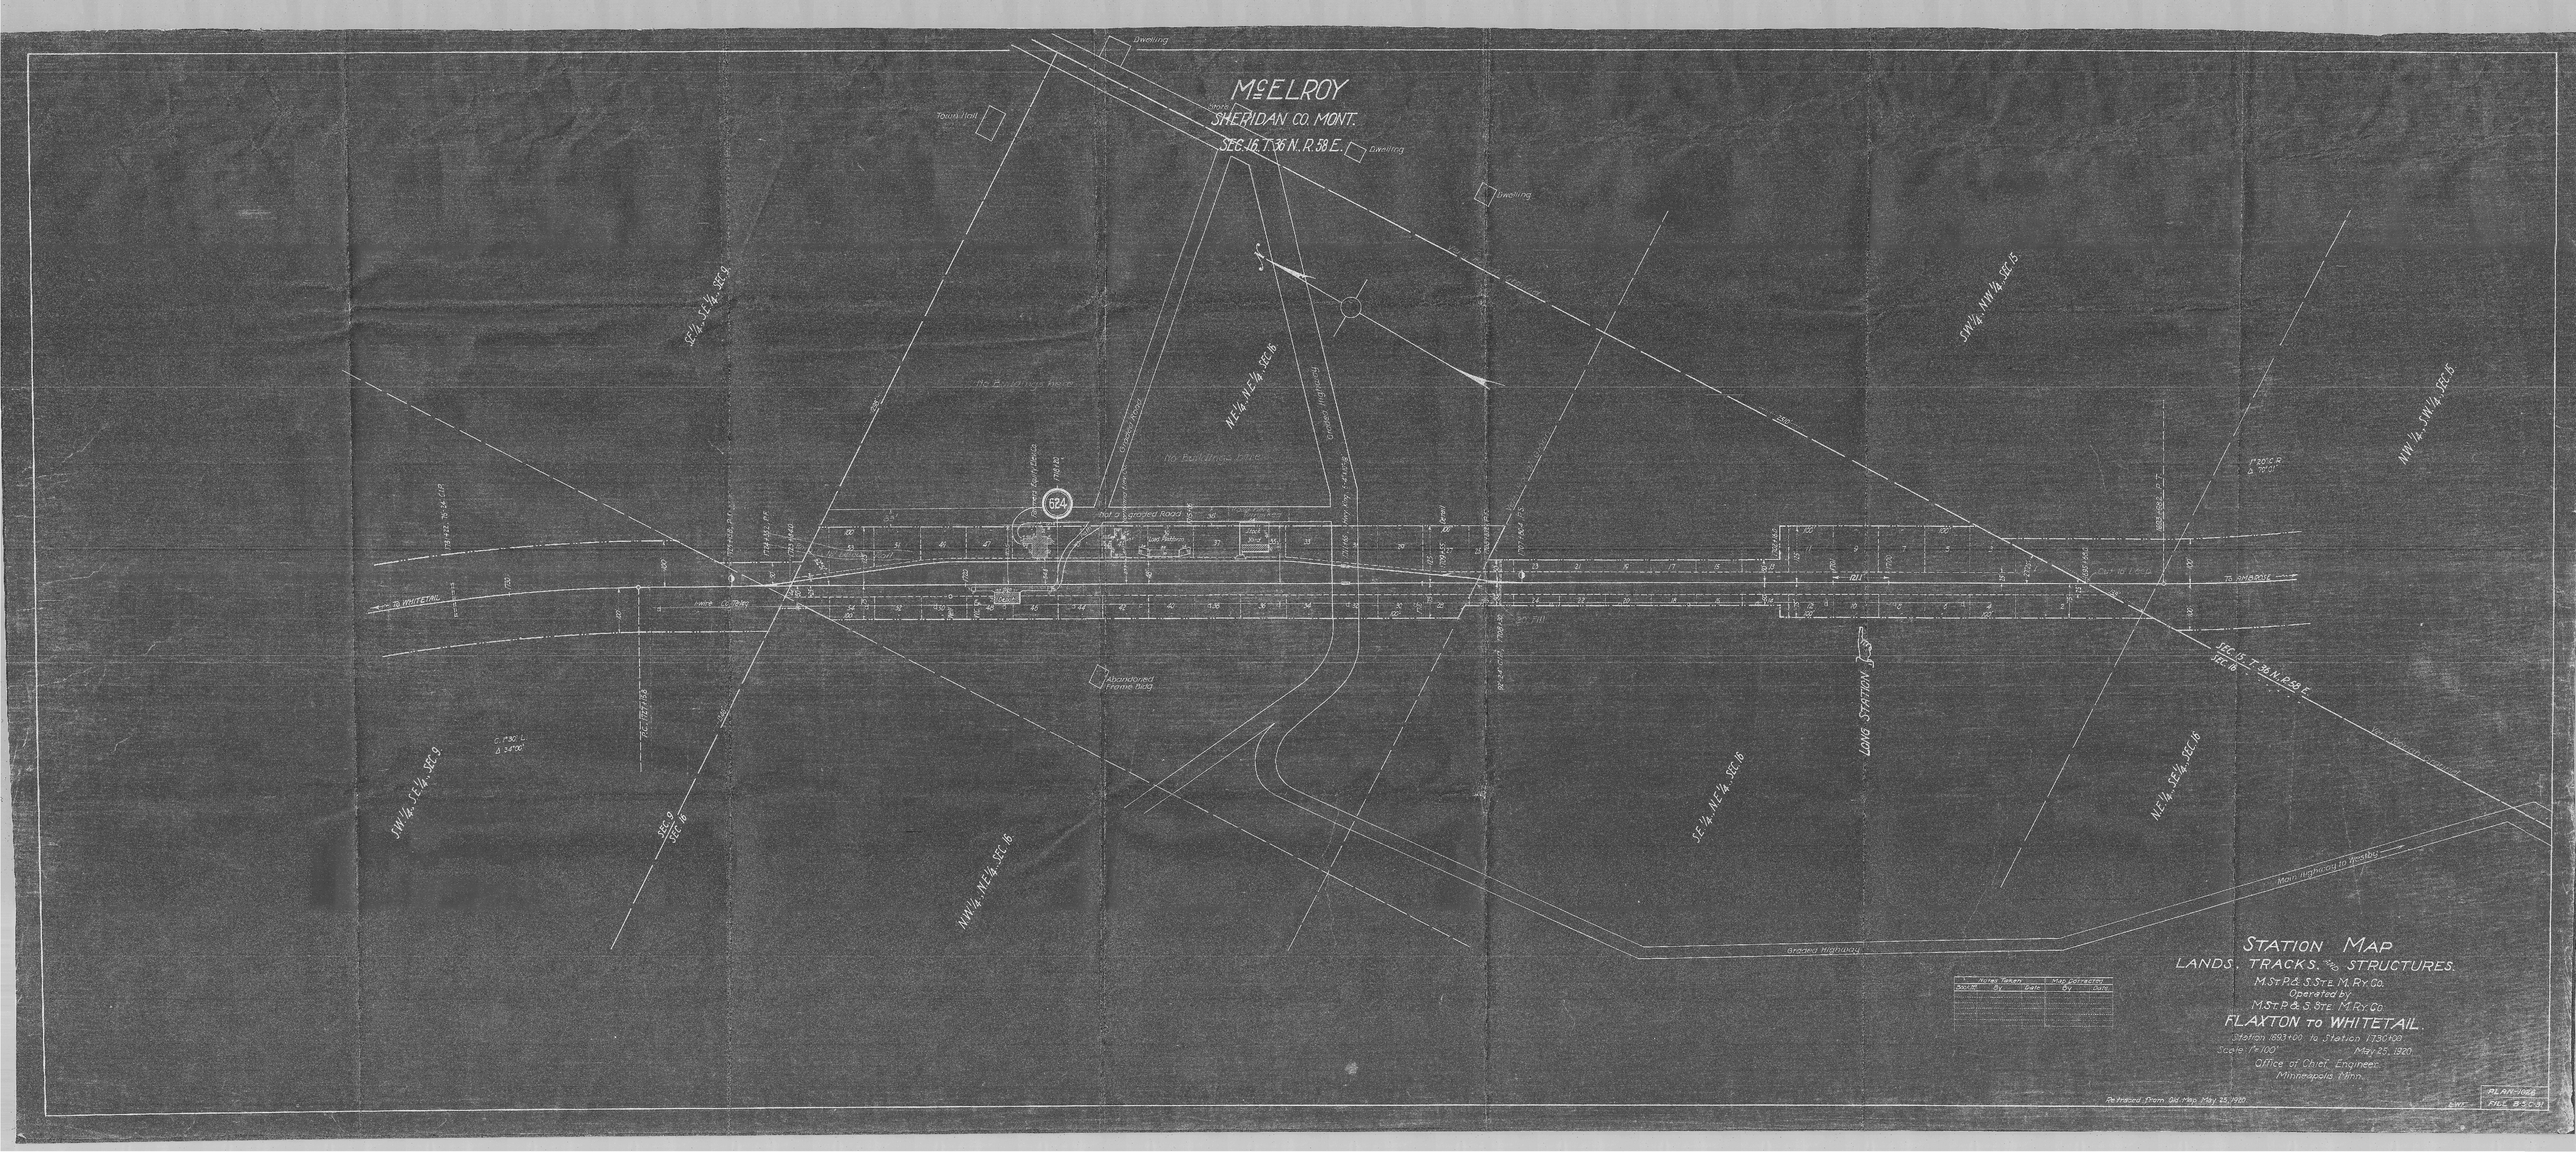
McELROY
SHERIDAN CO. MONT.
SEC. 16, T. 36 N., R. 58 E.
Dwelling
Store
Town Hall
Dwelling
Dwelling
SE¼ - SE¼ - SEC. 9
NE¼ - NE¼ - SEC. 16
SW¼ - NW¼ - SEC. 15
NW¼ - SW¼ - SEC. 15
No Buildings Here
No Buildings Here
624
Not a graded Road
Low Retain
Coal Shed
Coal Shed
Abandoned Frame Bldg.
TO WHITETAIL
TO HARDPAN
SW¼ - SE¼ - SEC. 9
SEC. 9
SEC. 16
NW¼ - NE¼ - SEC. 16
SE¼ - NE¼ - SEC. 16
LONG STATION
N.E¼ - SE¼ - SEC. 16
SEC. 15, T. 36 N., R. 58 E.
SEC. 16
Main Highway to Bradley
Graded Highway
C. 730' L.
Δ 34°00'
C. 730' R.
Δ 70°01'
C. 1146' R.
Δ 70°01'
Fill
Cut
Cut
Fill
Fill
Fill
Cut
Cut
Fill
Cut
Cut
Fill
Cut
Cut