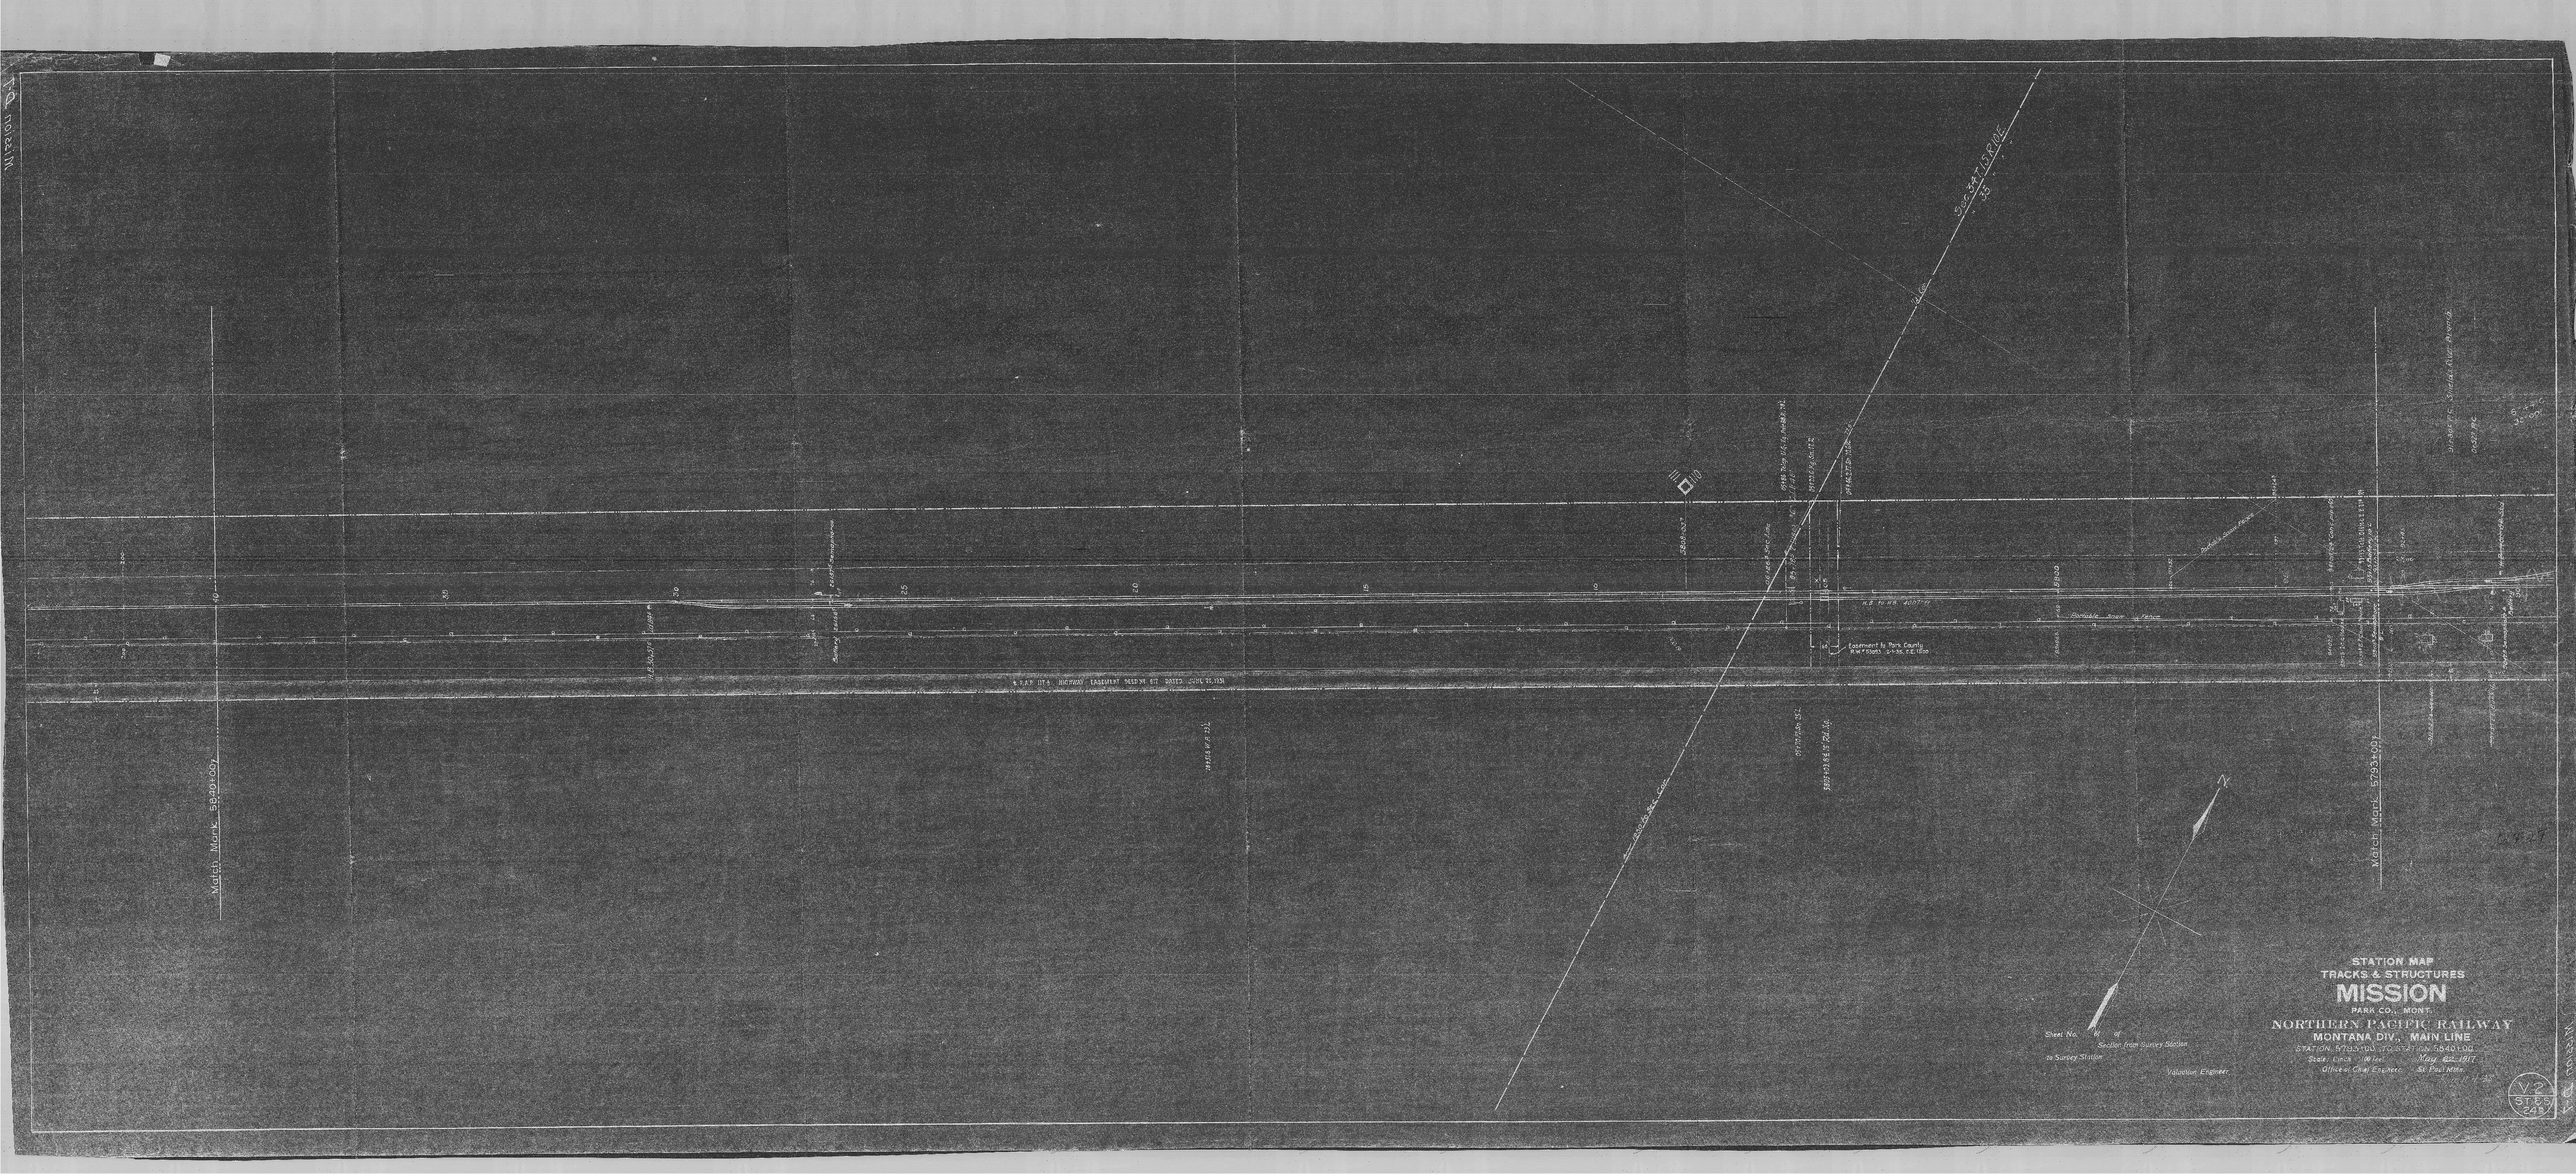

March Mark 5840.07
March Mark 5793.07
Sec. 34 T.19 N. R.20 W.
Sec. 35 T.19 N. R.20 W.
Easement to Park County RW 17085 (2-55) P.E. 11.00
N.P.R.R. ITA HIGHWAY EASEMENT DEED NO 617 DATED JUNE 10, 1930
Clarkston
Mission
Yellowstone River
Livingston
Bozeman
Billings
Sheet No. of
Section from Survey Station
to Survey Station
Valuation Engineer.
STATION MAP
TRACKS & STRUCTURES
MISSION
PARK CO., MONT.
NORTHERN PACIFIC RAILWAY
MONTANA DIV., MAIN LINE
STATION 5793+07 TO STATION 5840+07
Scale: 1 inch = 100 feet
May 22, 1917
Office of Chief Engineer
St Paul Minn.
V-2
ST 65
249