


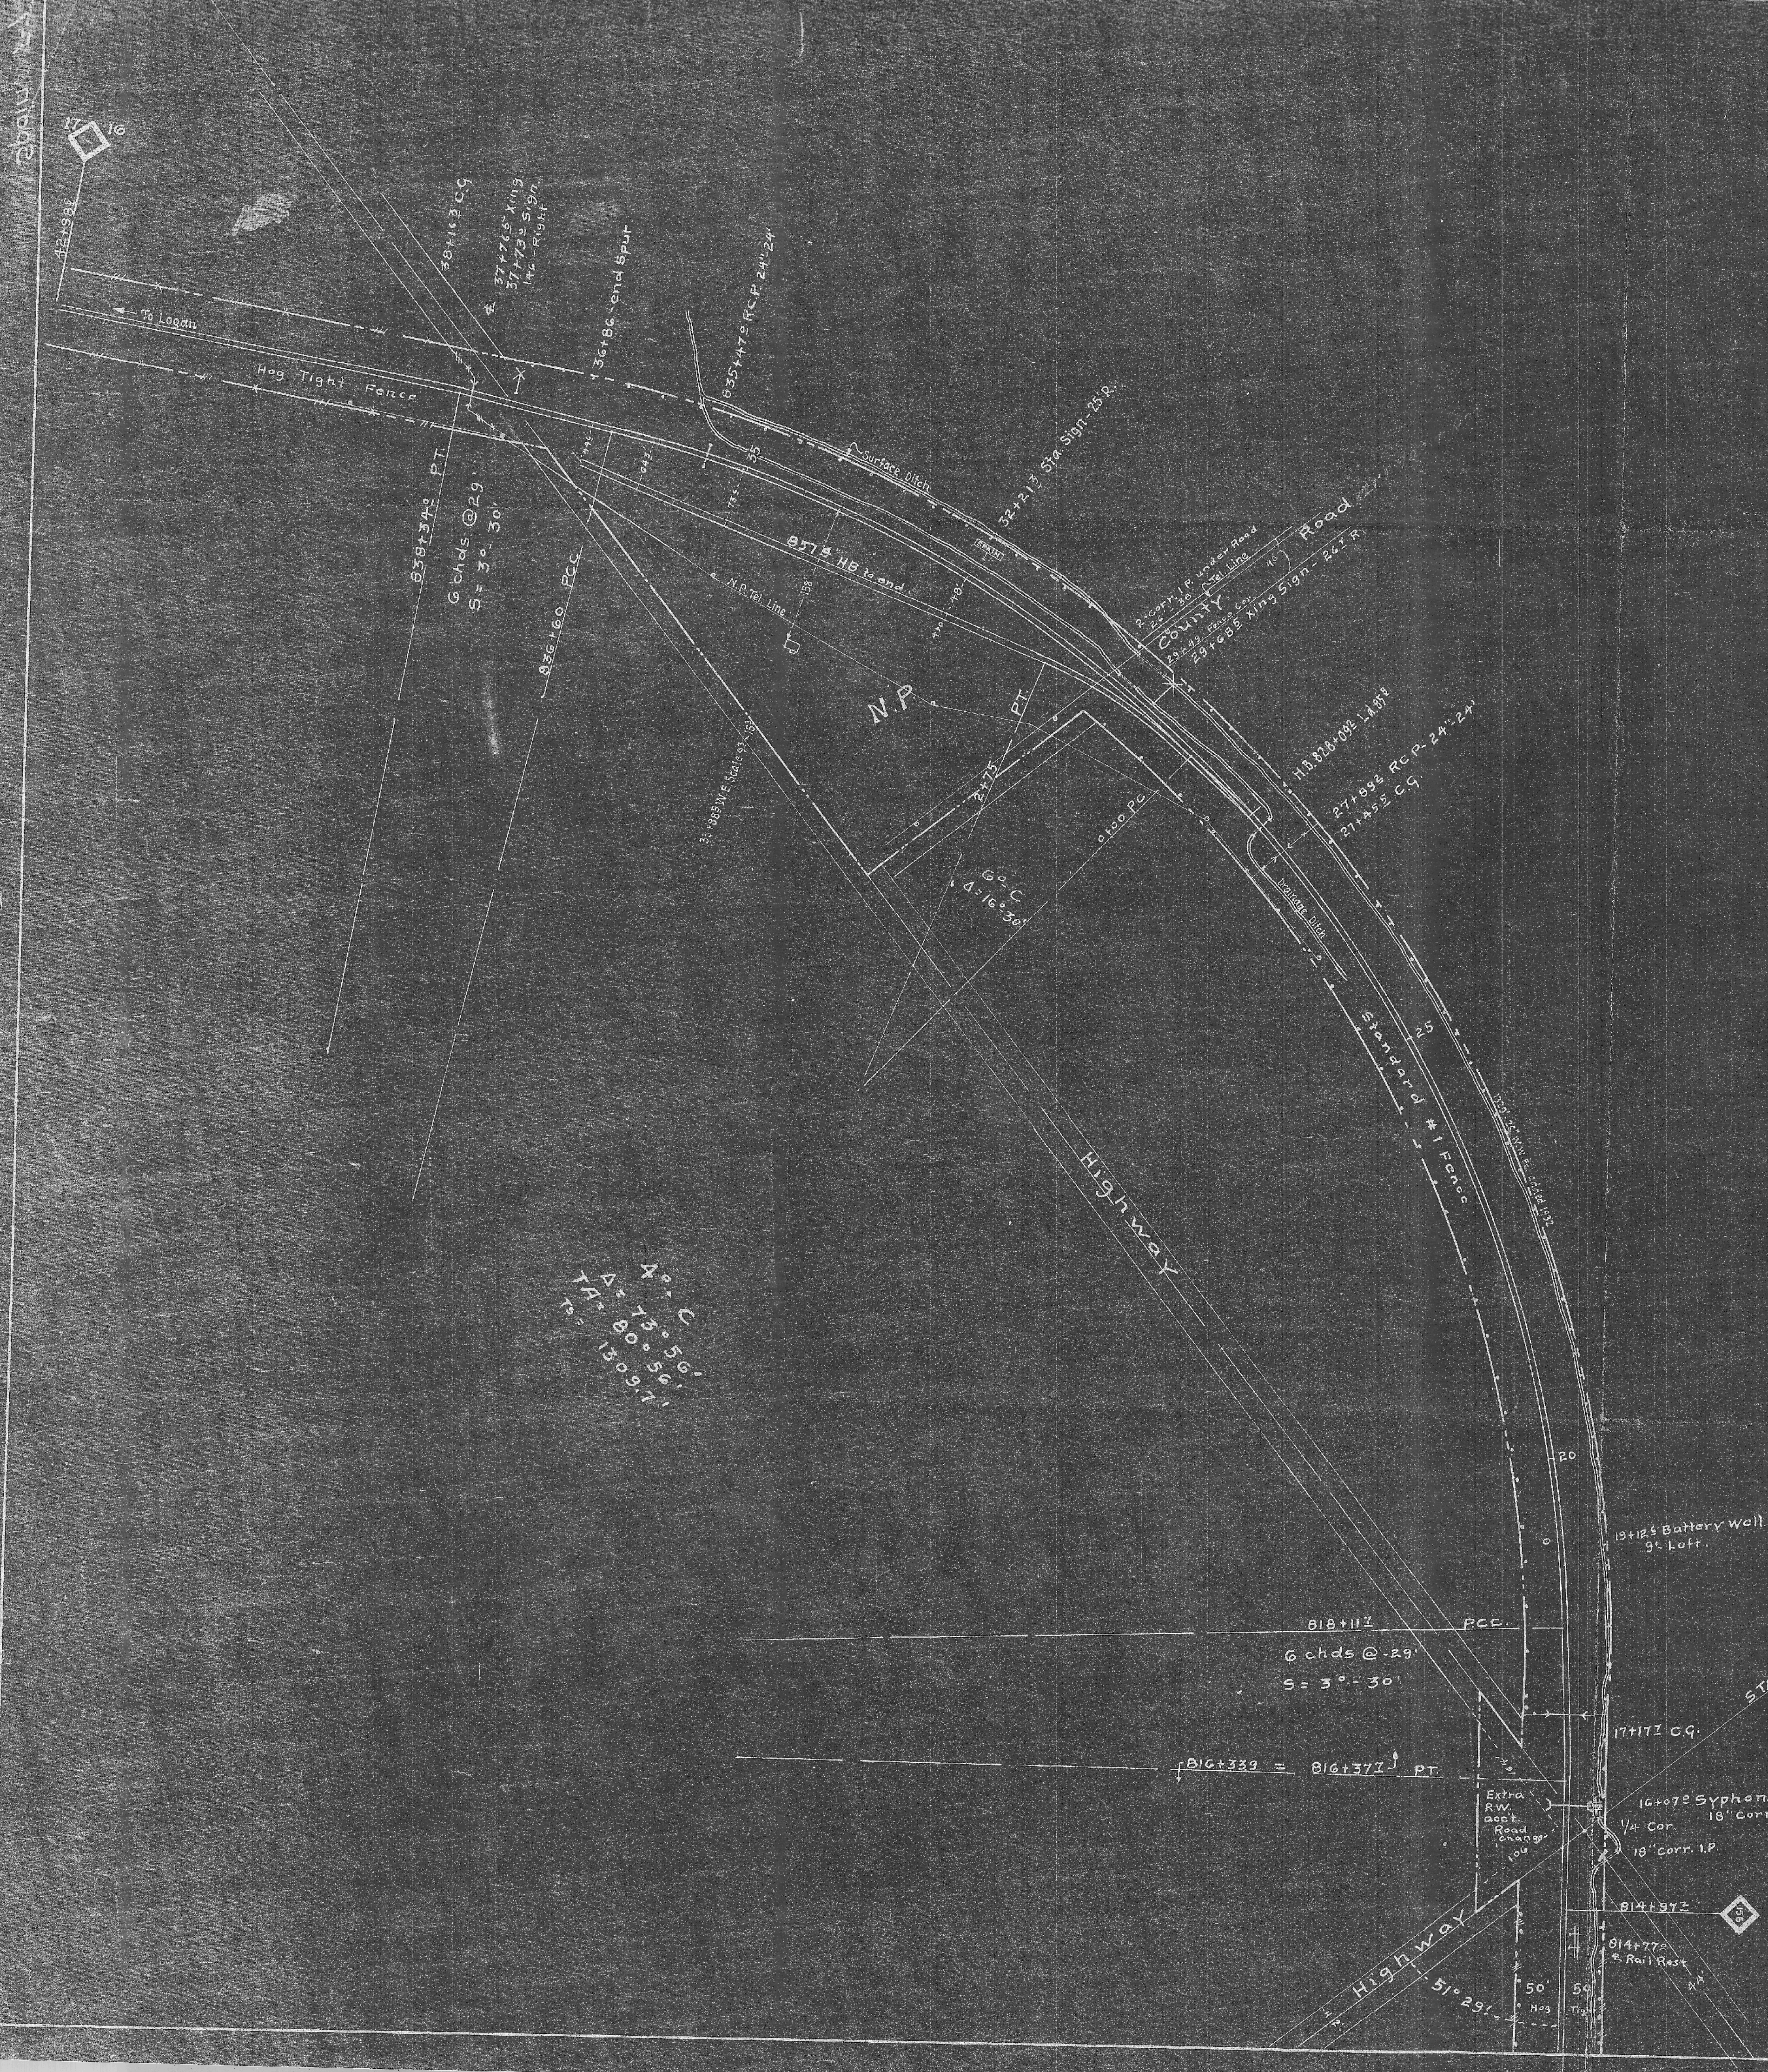

Station Map
Tracks & Structures
Spain Siding
Gallatin County, Mont.

N.P.R.R.
Mont. Div. Bozeman-Logan 2nd M.T.
Station-828+20 to Station 836+80
Scale: 1"=100'
Office of Asst. Engr.
H. J. [Signature]
Belgrade, Mont
Feb- 4th 1920

Sec- 4
26+77.3 to cor.
Sec- 9