


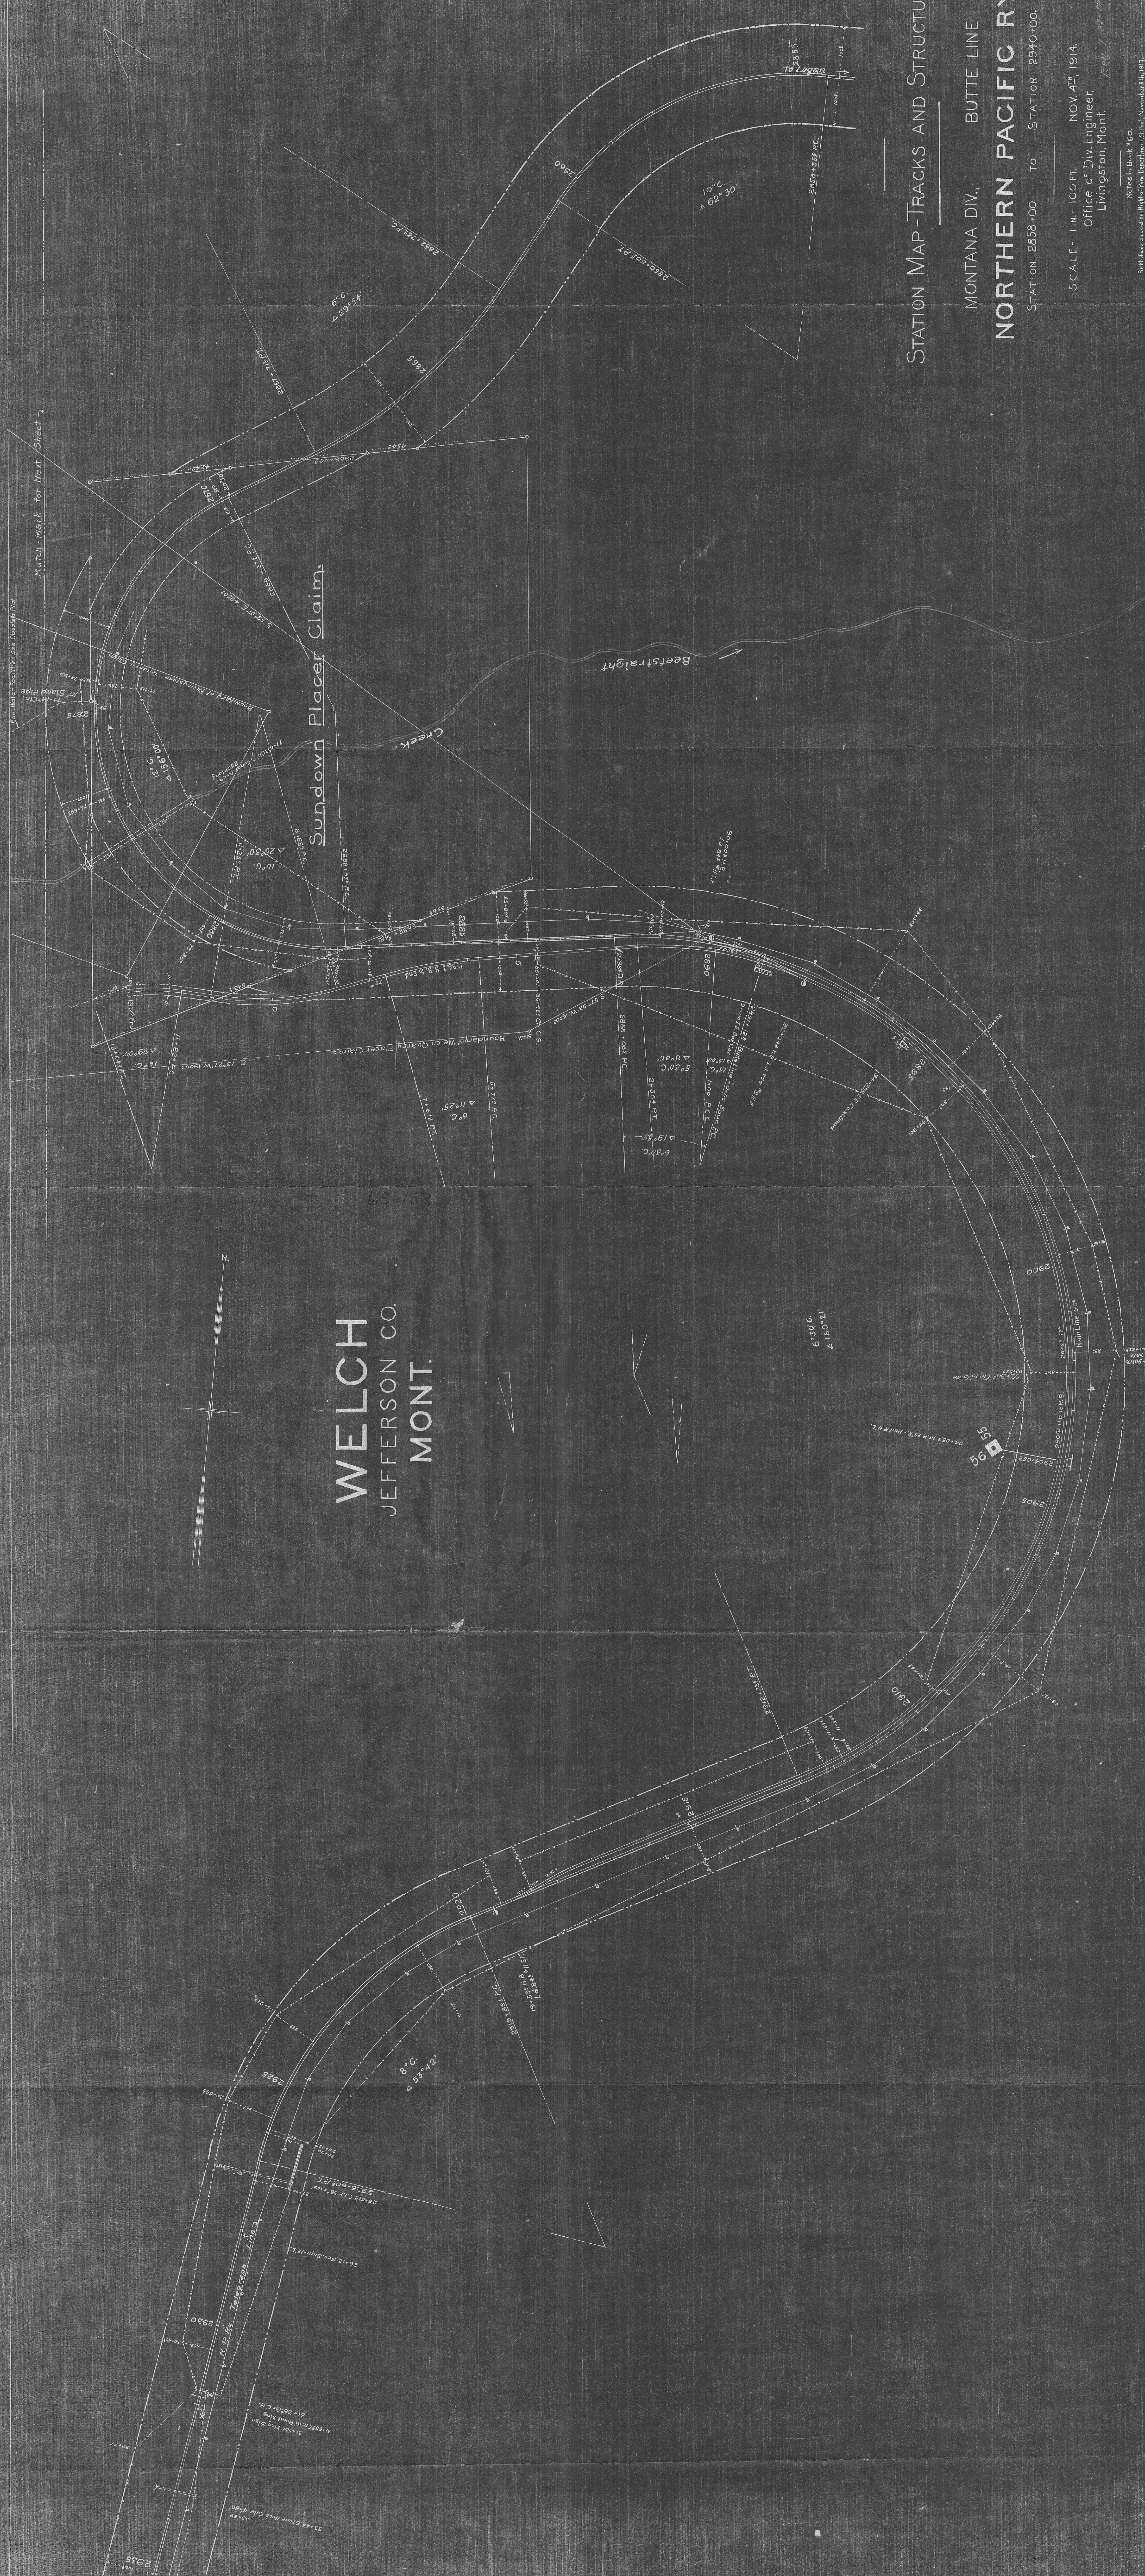

WELCH
JEFFERSON CO.
MONT.

Sundown Placer Claim

STATION MAP-TRACKS AND STRUCTURES
MONTANA DIV. BUTTE LINE
NORTHERN PACIFIC RY.
STATION 2838+00 TO STATION 2940+00.

SCALE- 1 IN. = 100 FT.
Office of Div. Engineer
Livingston, Mont.
NOV. 21, 1914.
Nov. 21-19

Notes in Book No. 60.
Right of Way Section by Right of Way Department at Butte, November 21, 1914.