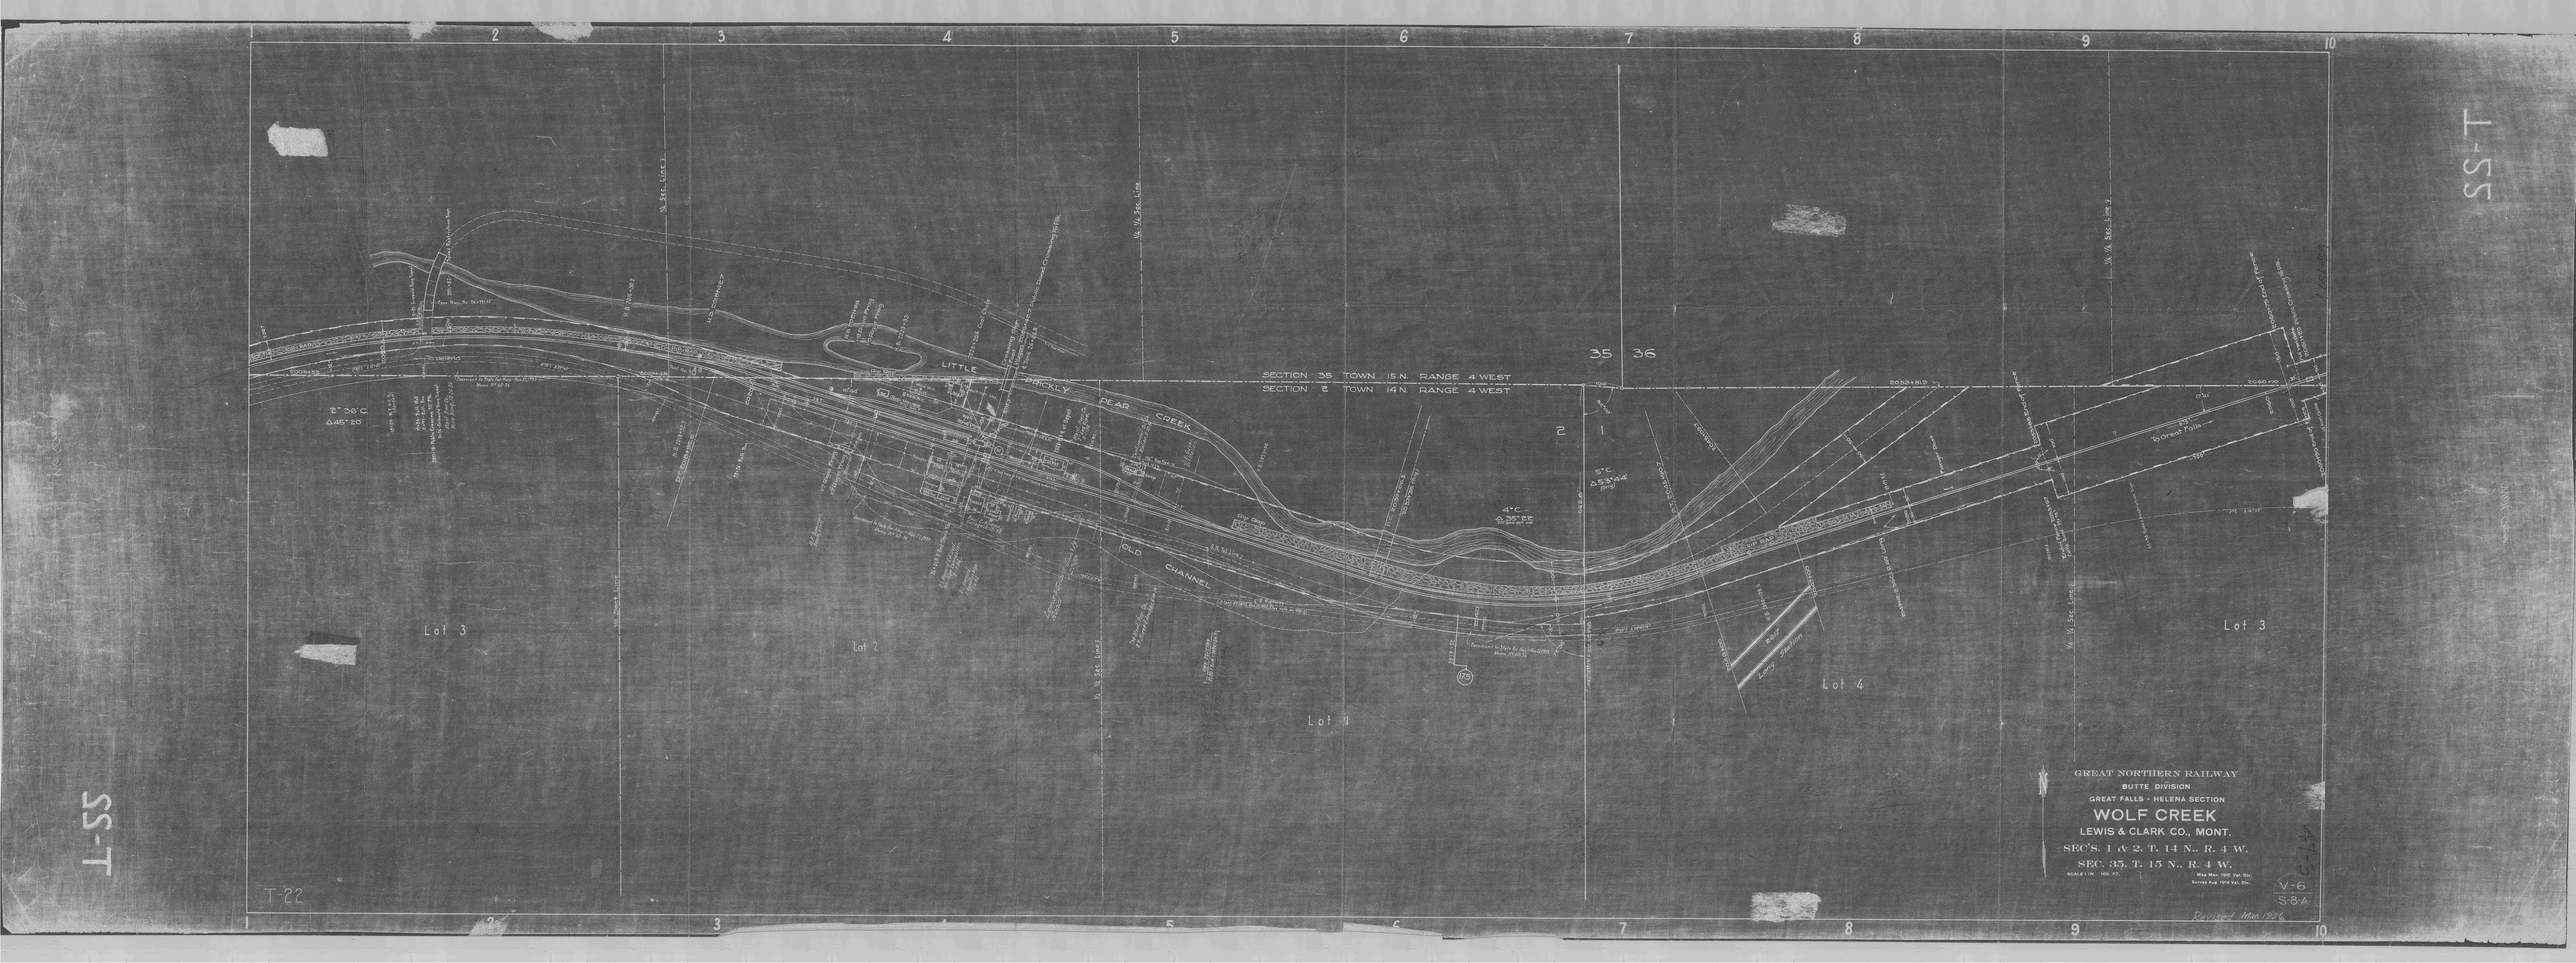

SECTION 35 TOWN 15 N. RANGE 4 WEST
SECTION 2 TOWN 14 N. RANGE 4 WEST
LITTLE PRICKLY PEAR CREEK
OLD CHANNEL
Lot 1
Lot 2
Lot 3
Lot 4
Lot 3
35
36
2
1
T-22
T-55
T-55
GREAT NORTHERN RAILWAY
BUTTE DIVISION
GREAT FALLS - HELENA SECTION
WOLF CREEK
LEWIS & CLARK CO., MONT.
SEC'S. 1 & 2, T. 14 N., R. 4 W.
SEC. 35, T. 15 N., R. 4 W.
SCALE 1 IN. 100 FT.
Map Mar. 1910 Val. Div.
Survey Aug. 1918 Val. Div.
V-6
S.8-A
Revised Mar. 1936