

PLAN	SURVEYED	BY	DATE
NOTE BOOK	PLOTTED	BY	DATE
ALIGNED	CHECKED	BY	DATE
RT. OF WAY	CHECKED	BY	DATE
NO.			


BEGINNING OF PROJECT
STA 0+00 = STA 280+00 F.A.P. 105

15' x 18' Conc. Bridge. Replace by
New 21' Span 20' Roadway Bridge

Old 9' x 13' 20' Gibson Culvert
With head walls - Irrig.
Replaced by New 18' x 28' Pipe M6
Irrig. & Drain

SEC. 12
T4S R9E

SEC. 11
T4S R9E

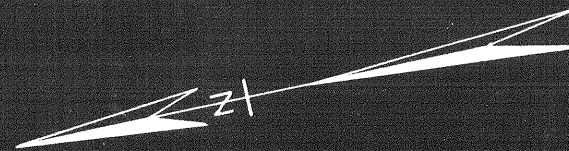


Old 19' x 27' 20' Gibson Culvert
With head walls - Irrig.
New 30' x 28' Pipe, M6, Irrig.
50' x 11' 11'

Old 18' x 20' Conc. L. Pipe - Drain
Replaced by New 24' x 52' Pipe
M6, Irrig.

$\Delta = 9^{\circ}00'$
 $D = 4^{\circ}00'$
 $T = 112.7$
 $L = 225.0$



59 3 28
Plans Completed June 6, 1923

PROFILE	SURVEYED	BY	DATE
	PLOTTED		
	NOTE BOOK		
	GRADES CHECKED		
	B. M.'S NOTED		
	NO.		
	STRUCTURE NOTATIONS		

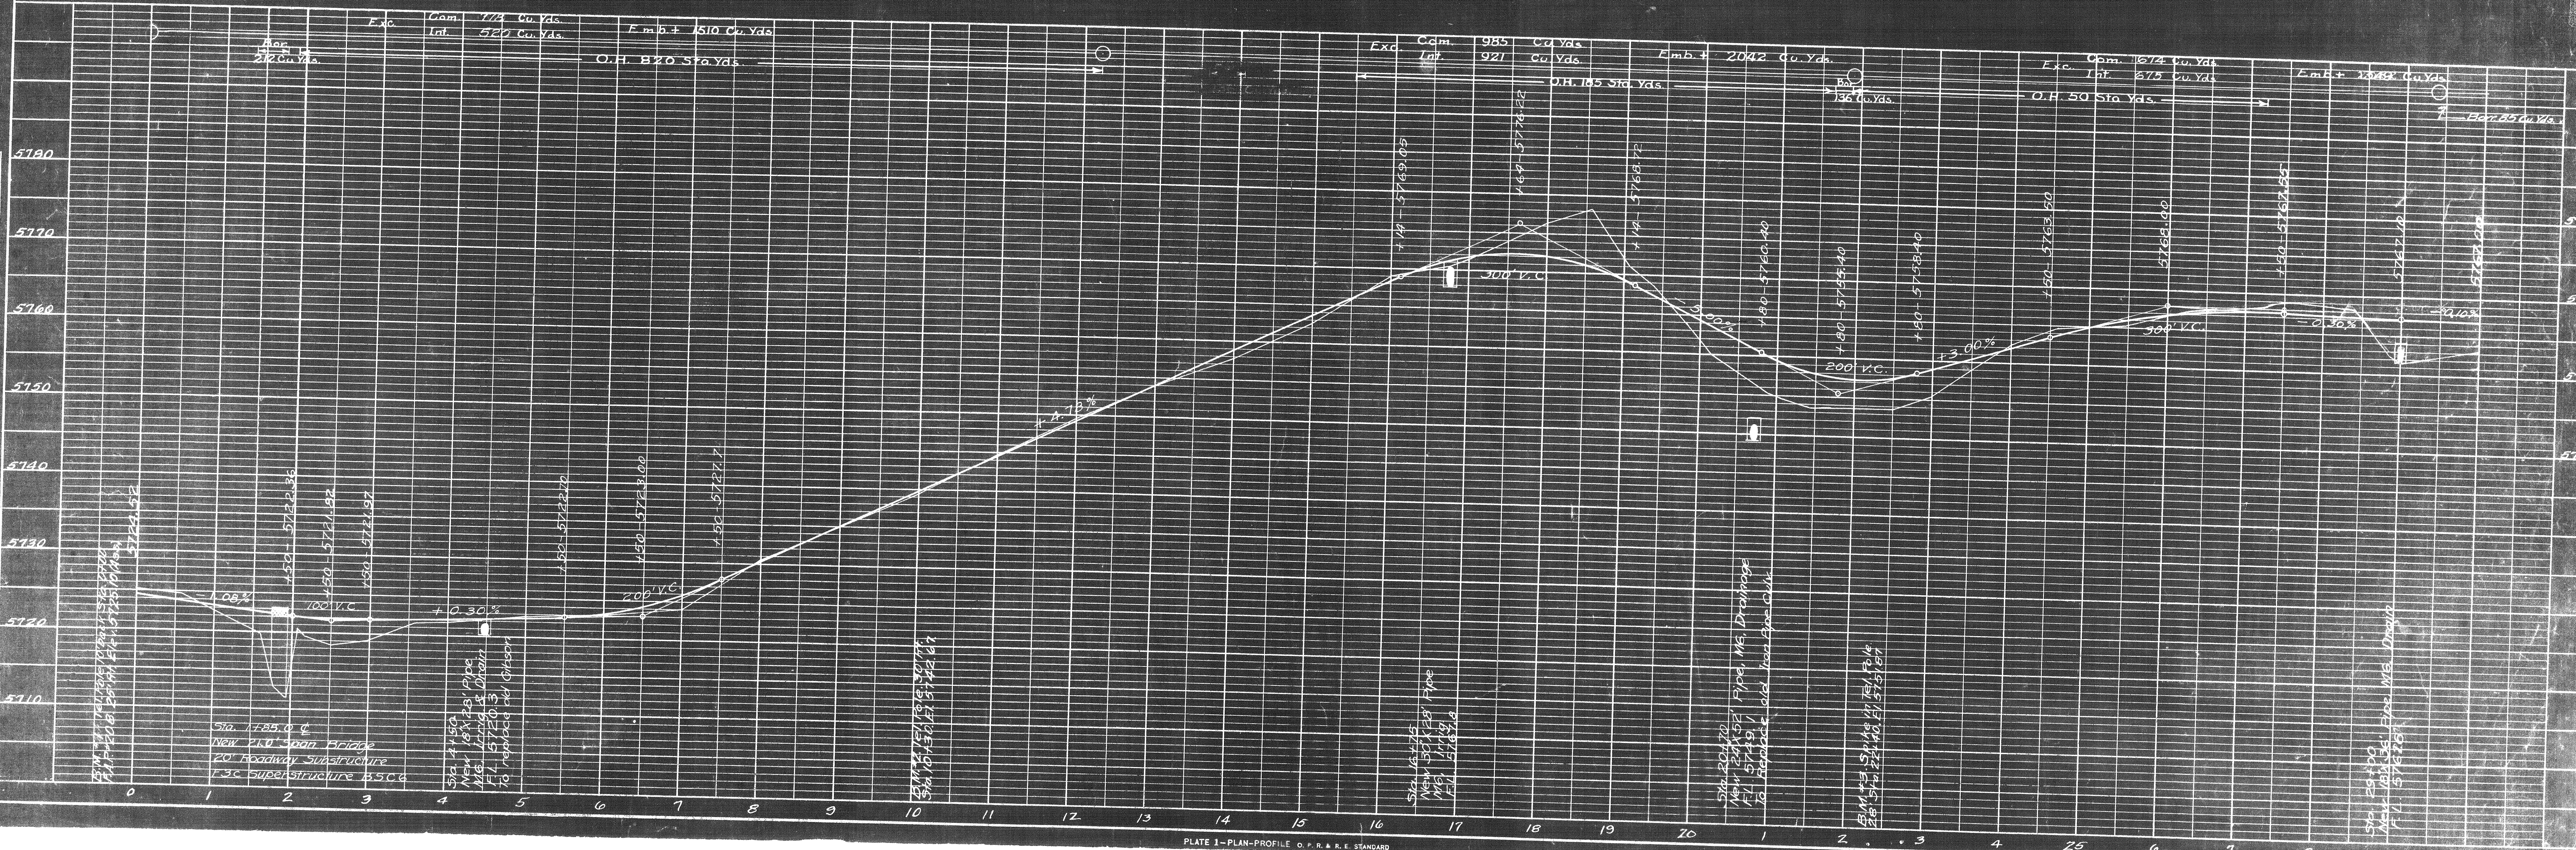


PLAN	SURVEYED	BY	DATE
NOTE BOOK	PLOTTED		
NO.	REVIEWED		
	BY		


PROFILE	SURVEYED	BY	DATE
NOTE BOOK	PLOTTED		
NO.	REVIEWED		
	BY		

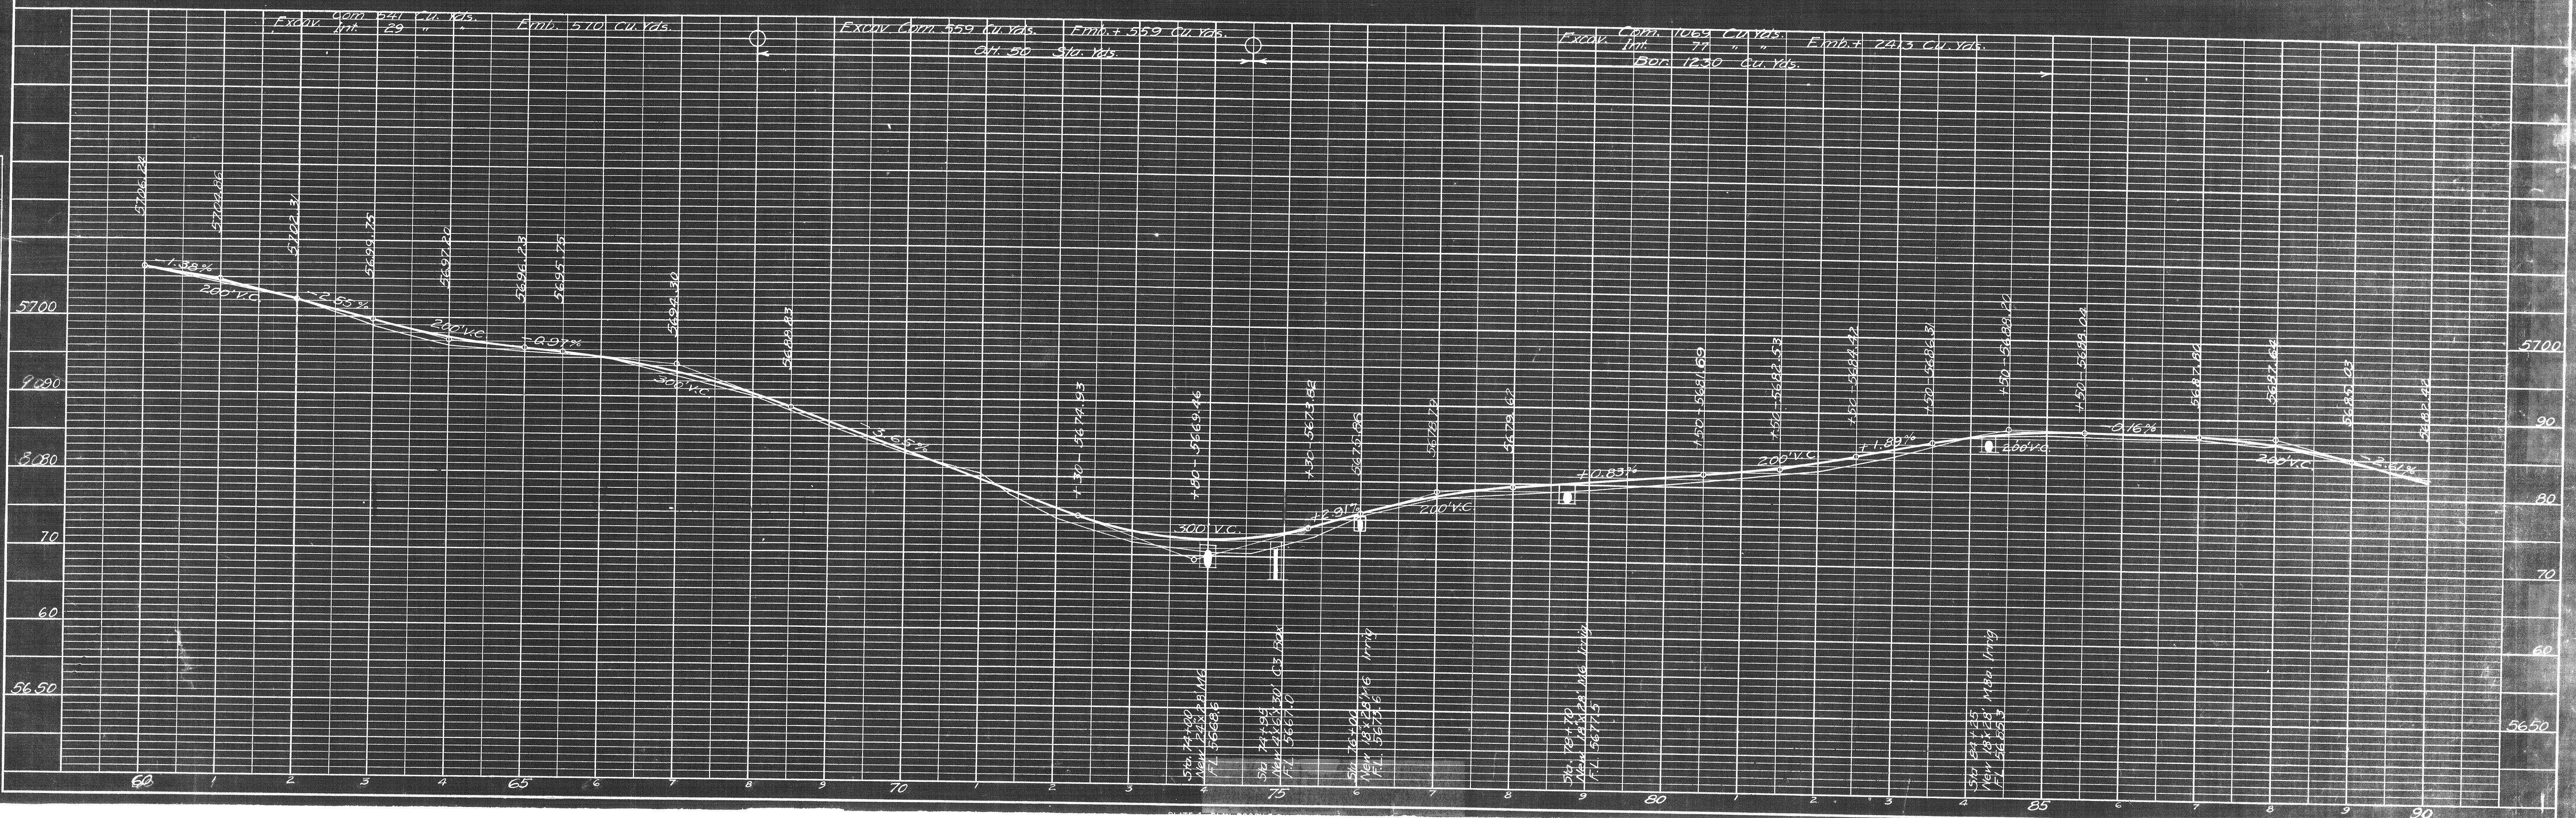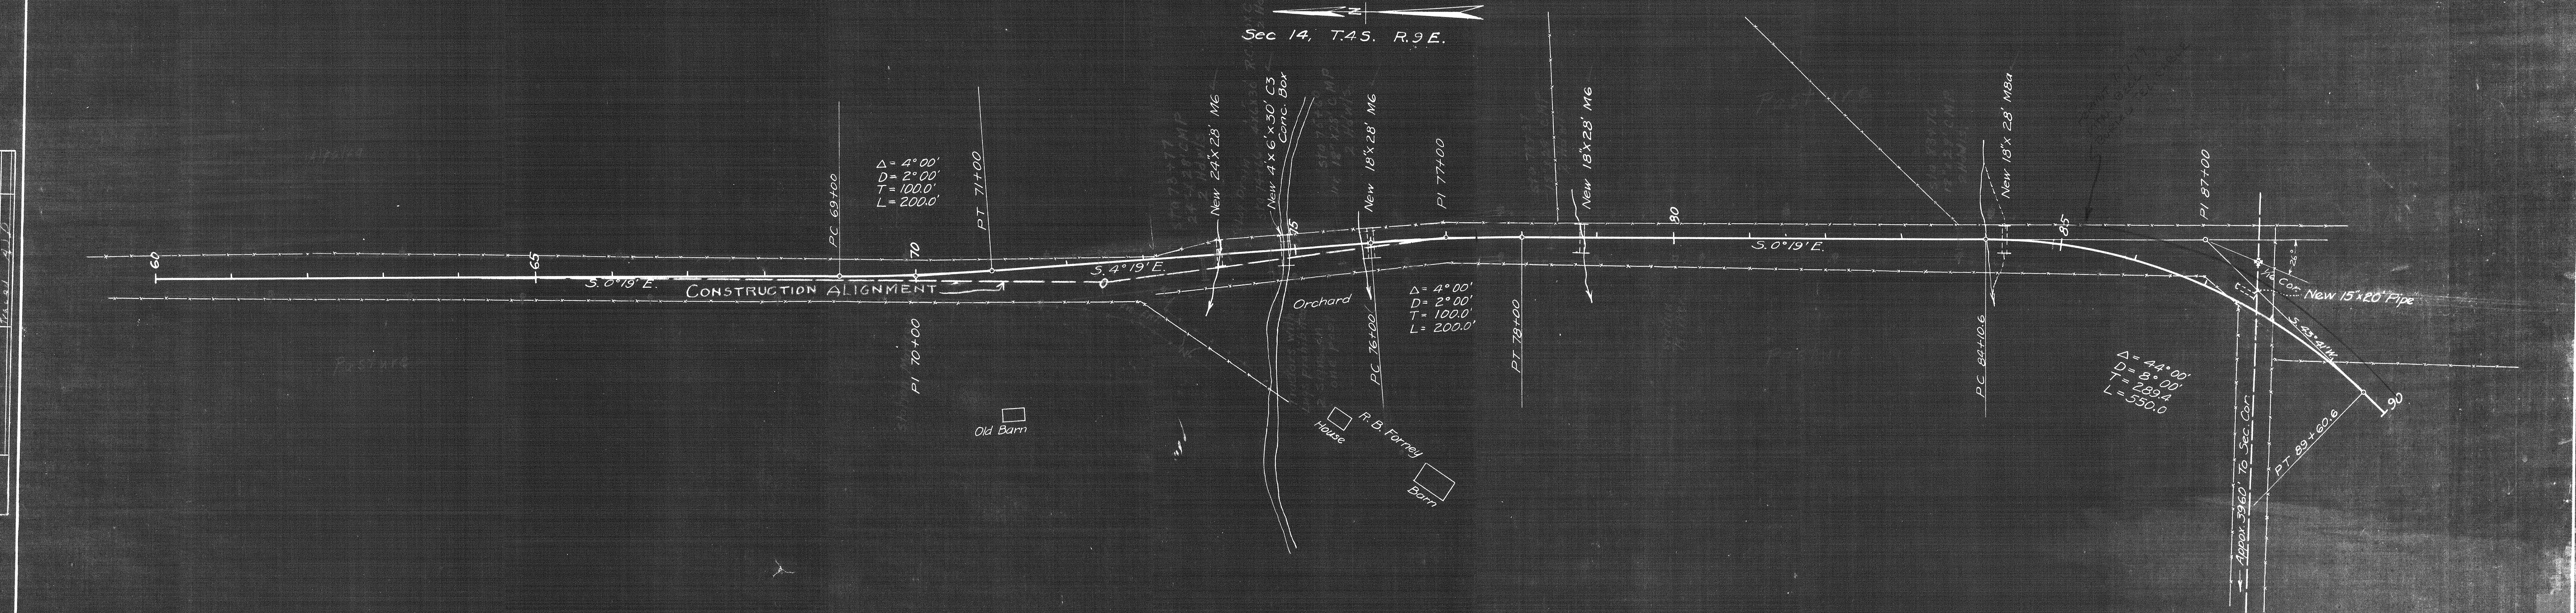


PROFILE	SURVEYED	BY	DATE
NOTE BOOK	PLOTTED	HAAS	
NO.	GRADES CHECKED	EDP CDB	
	B. M.'S. NOTED	CDB	
	STRUCTURE NOTATIONS CHWD	PR	

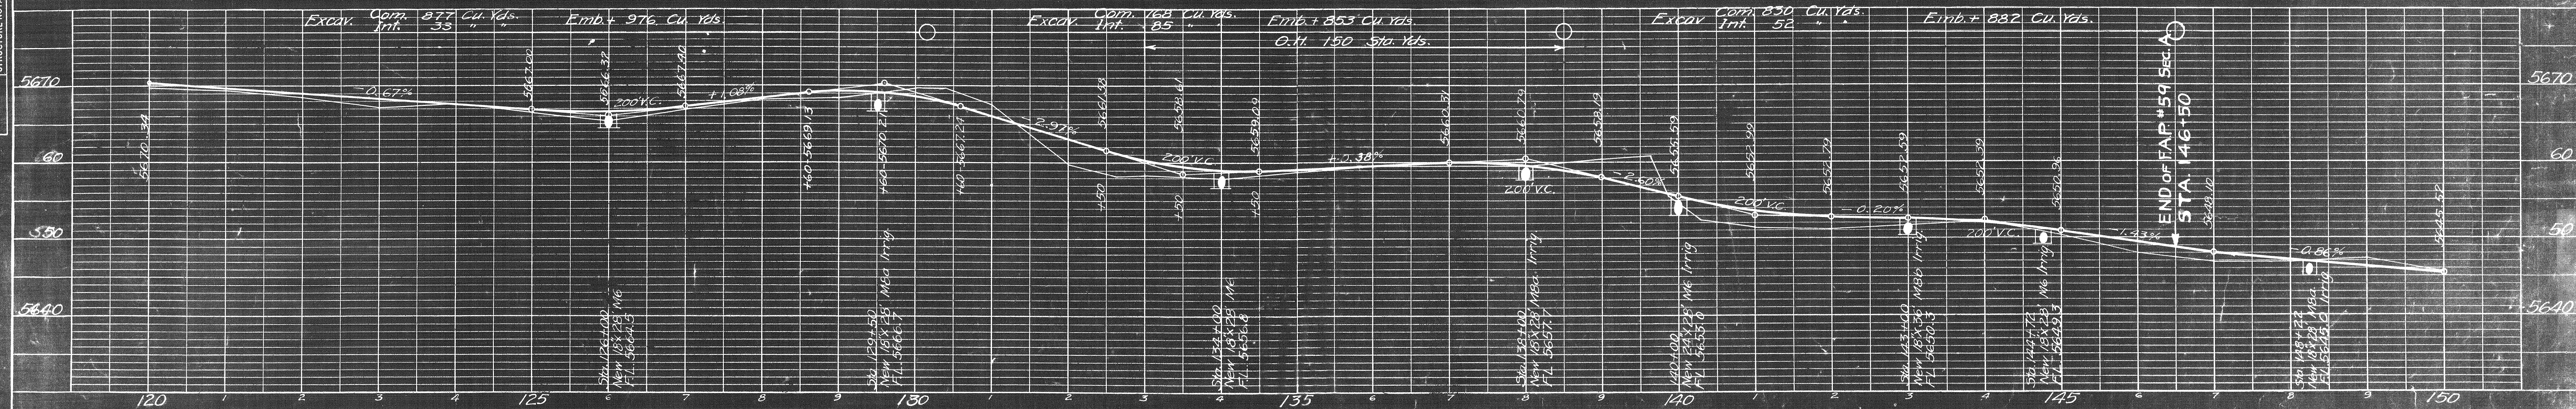

PROFILE	SURVEYED	BY	DATE
	PLOTTED		
NOTE BOOK	GRADES CHECKED		
NO.	B. M.'S. NOTED		
	STRUCTURE NOTATIONS CHKD.		

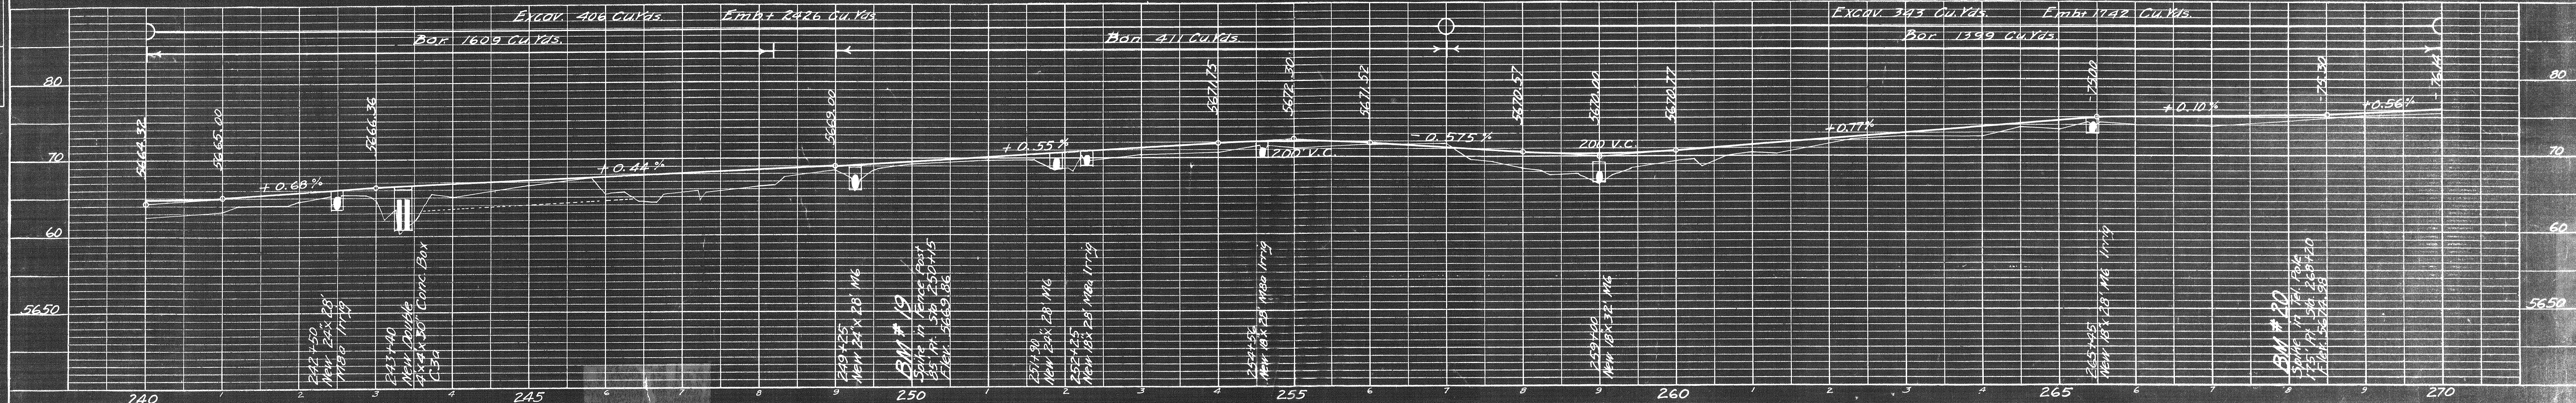

PROFILE	SURVEYED	BY	DATE
NOTE BOOK	PLOTTED		
NO.	GRADES CHECKED		
	B. M.'S. NOTED		
	STRUCTURE NOTATIONS CH'KD.		

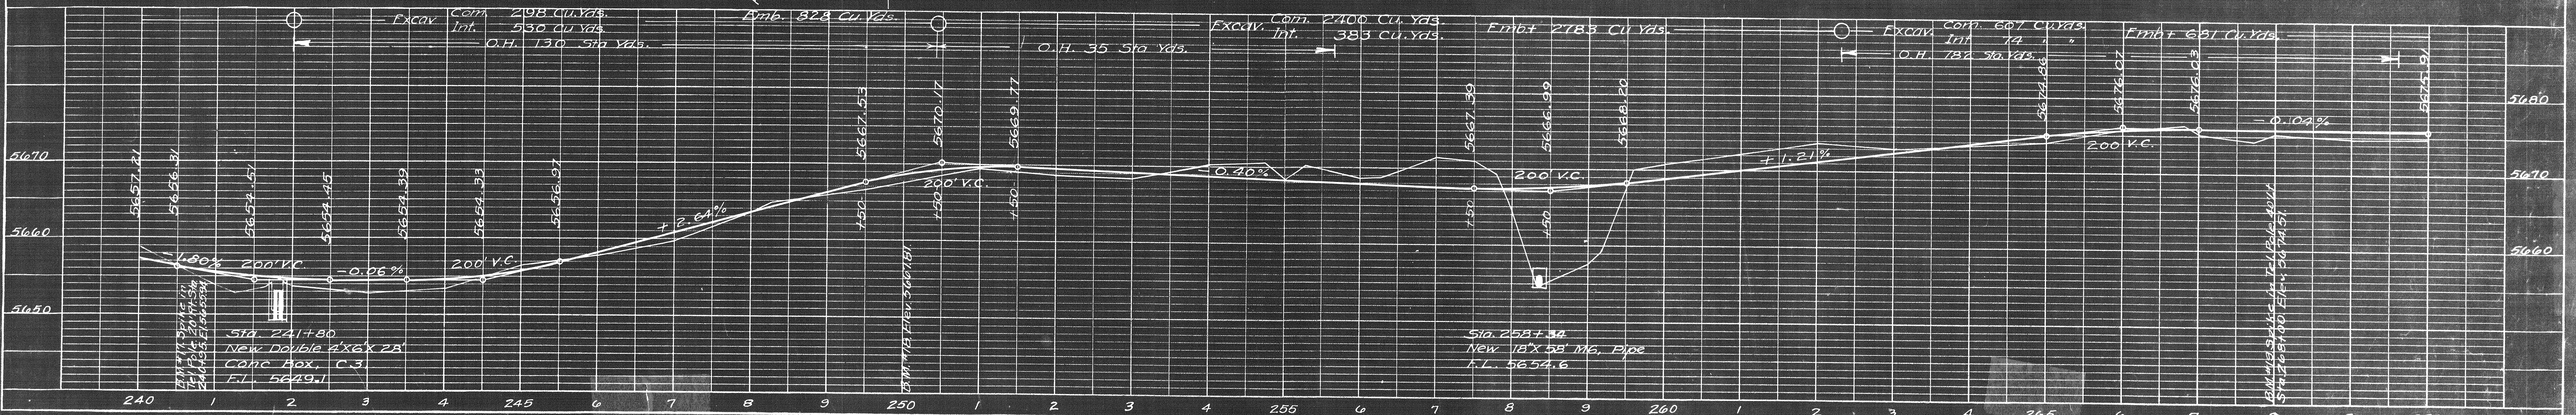

PROFILE NOTE BOOK NO. _____	SURVEYED _____ PLOTTED _____ GRADES CHECKED _____ B. M.'S NOTED _____ STRUCTURE NOTATIONS CHECKED _____	BY _____	DATE _____
--	---	----------	------------

PLAN	BY	DATE
SURVEYED		
PLOTTED		
NOTE BOOK		
ALIGNED CHECKED		
RT. OF WAY CHECKED		
NO.		

PROJ.	BY	DATE
SURVEYED		
PLOTTED		
NOTE BOOK		
ALIGNED CHECKED		
RT. OF WAY CHECKED		
NO.		

