PLANS
NOT
TO
SCALE

STATE	PROJECT NO.	SHEET
MONT.	BR-9011(7)	1. OF 1.

CLEAR CREEK BRIDGE

OWNERSHIPS

PARCEL	NAME	ADDRESS	CONST. PERMIT AREA	EASEMENT AREA
1.	JACOB & ALMETA NEIFFER	306 BRIGHTWOOD COURT.		
		MONMOUTH, OREGON		0.20 AC.
2.	JOHN & EMMA SHOCK ½ INTER.	C.B. RTE. GLENDIVE, MT. 59330		0.11 AC.

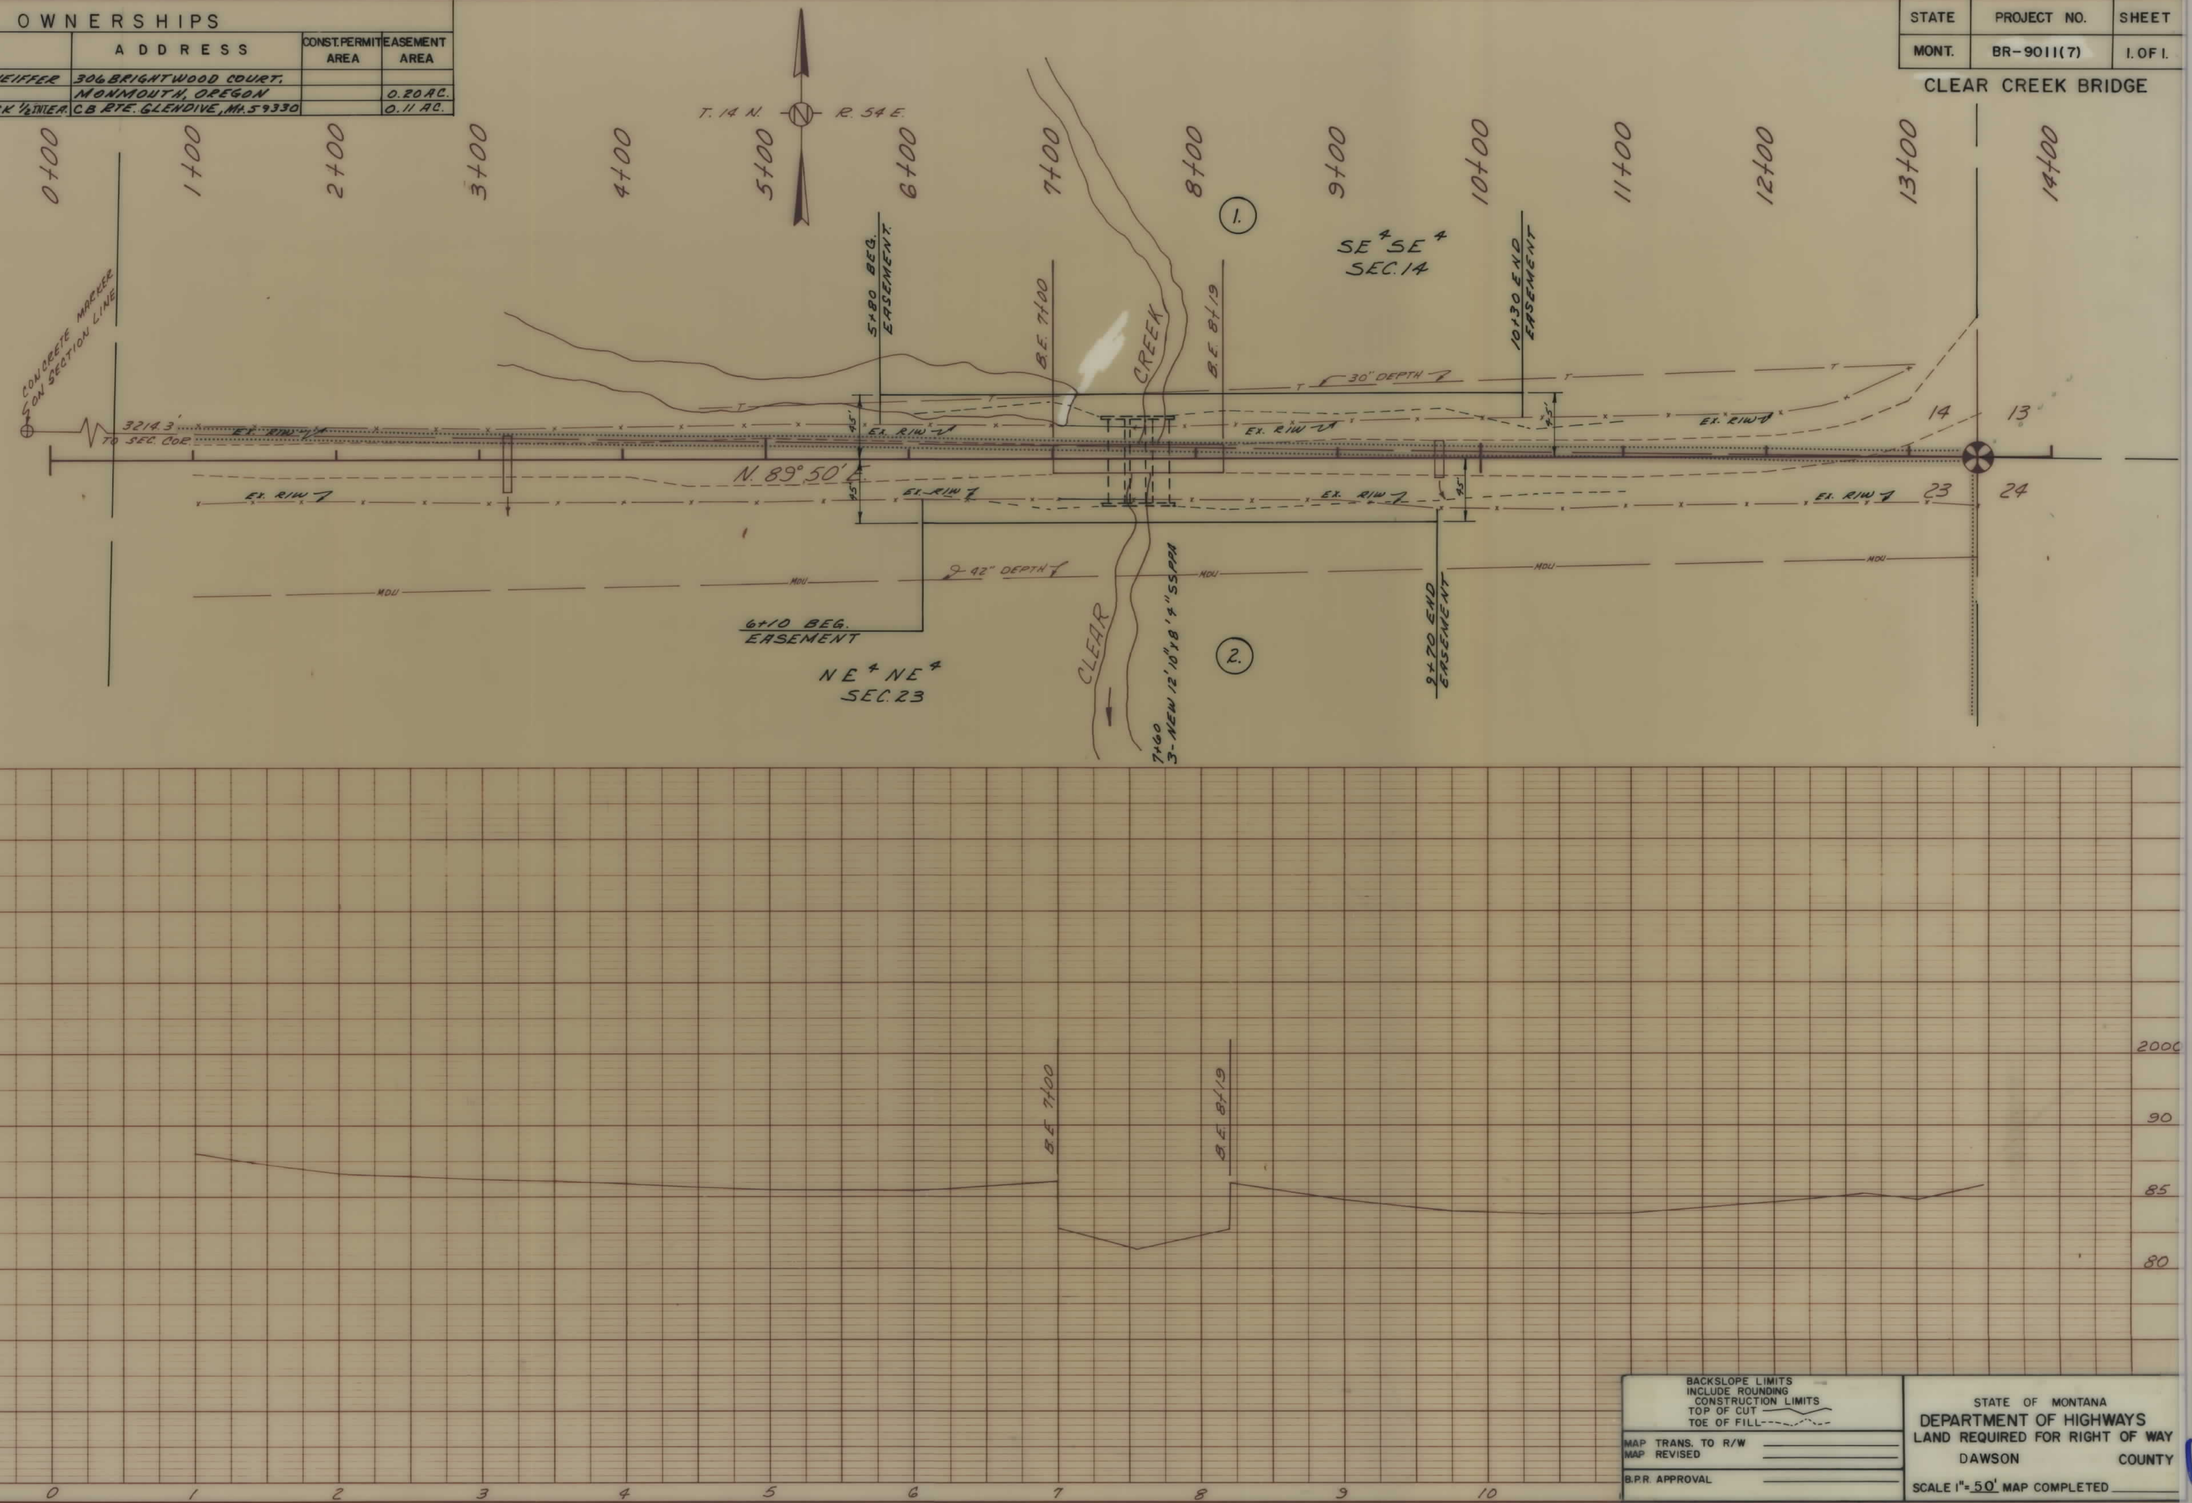

BACKSLOPE LIMITS
INCLUDE ROUNDING
CONSTRUCTION LIMITS
TOP OF CUT
TOE OF FILL

MAP TRANS. TO R/W
MAP REVISED

B.P.R. APPROVAL

STATE OF MONTANA
DEPARTMENT OF HIGHWAYS
LAND REQUIRED FOR RIGHT OF WAY
DAWSON COUNTY

SCALE 1" = 50' MAP COMPLETED

PLAN — NOTE BOOK No. — SURVEYED — PLOTTED — PLAN CHECKED — ROADWAY CHECKED — RT. OF WAY CHECKED — BY — DATE

PROFILE — NOTE BOOK No. — PLOTTED — GRADES CHECKED — R. W. NOTED — STRUCTURE NOTATIONS CHECKED — BY — DATE