PLANS
NOT
TO
SCALE

STATE	PROJECT NUMBER	SHEET NO.	TOTAL SHEETS
MONTANA	HES 4141(43)	1	1

NORTH OF ROUNDUP
MP 15 ON FAP 61

OWNERSHIP

PARCEL	NAME	ADDRESS	TOTAL AREA	GROSS R/W AREA	P.T.W. AREA	AREA TO BE ACQUIRED	REMAINDER LEFT	REMAINDER RIGHT	CONST. PERM. AREA	CONST. EASE AREA
1	UNITED STATES OF AMERICA								1.21 Ac	

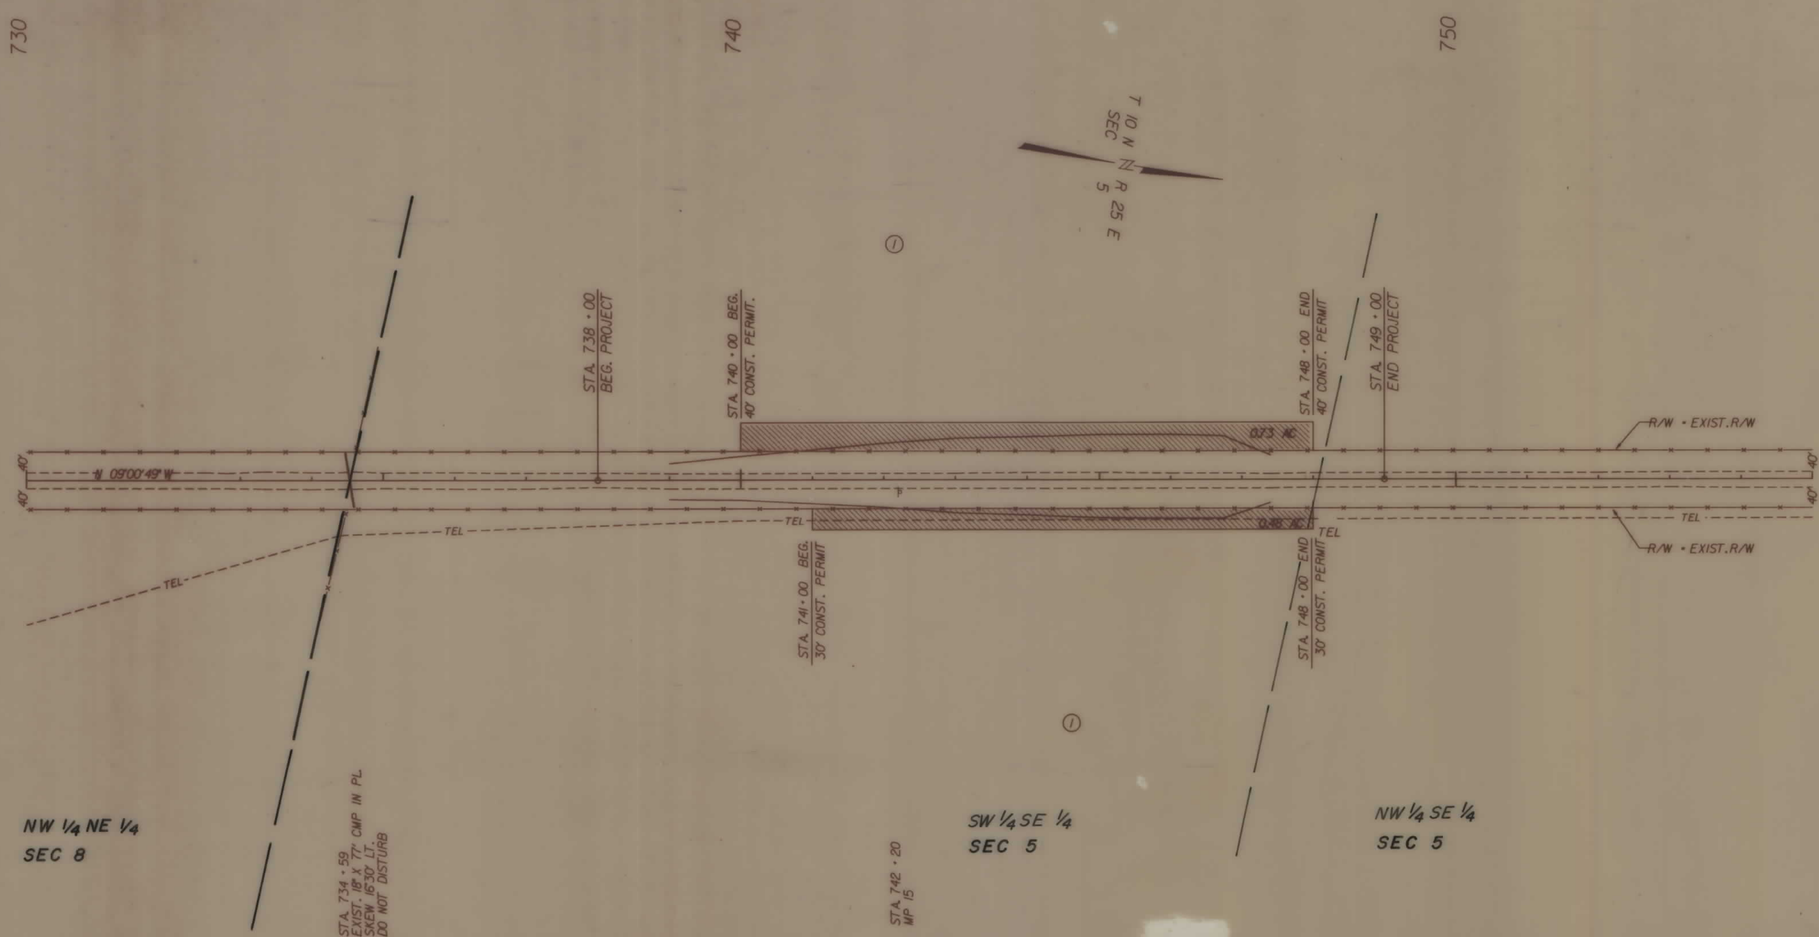

CONSTRUCTION LIMITS	TOP OF CUT / TOE OF FILL
MAP TRANS. TO R/W	
MAP REVISED	3-23-88
STATE APPROVED	3-10-88

STATE OF MONTANA
DEPARTMENT OF HIGHWAYS
LAND REQUIRED FOR RIGHT OF WAY
MUSSELSHELL COUNTY
SCALE 1"=100' MAP COMPLETED