


PLANS

NOT

TO

SCALE

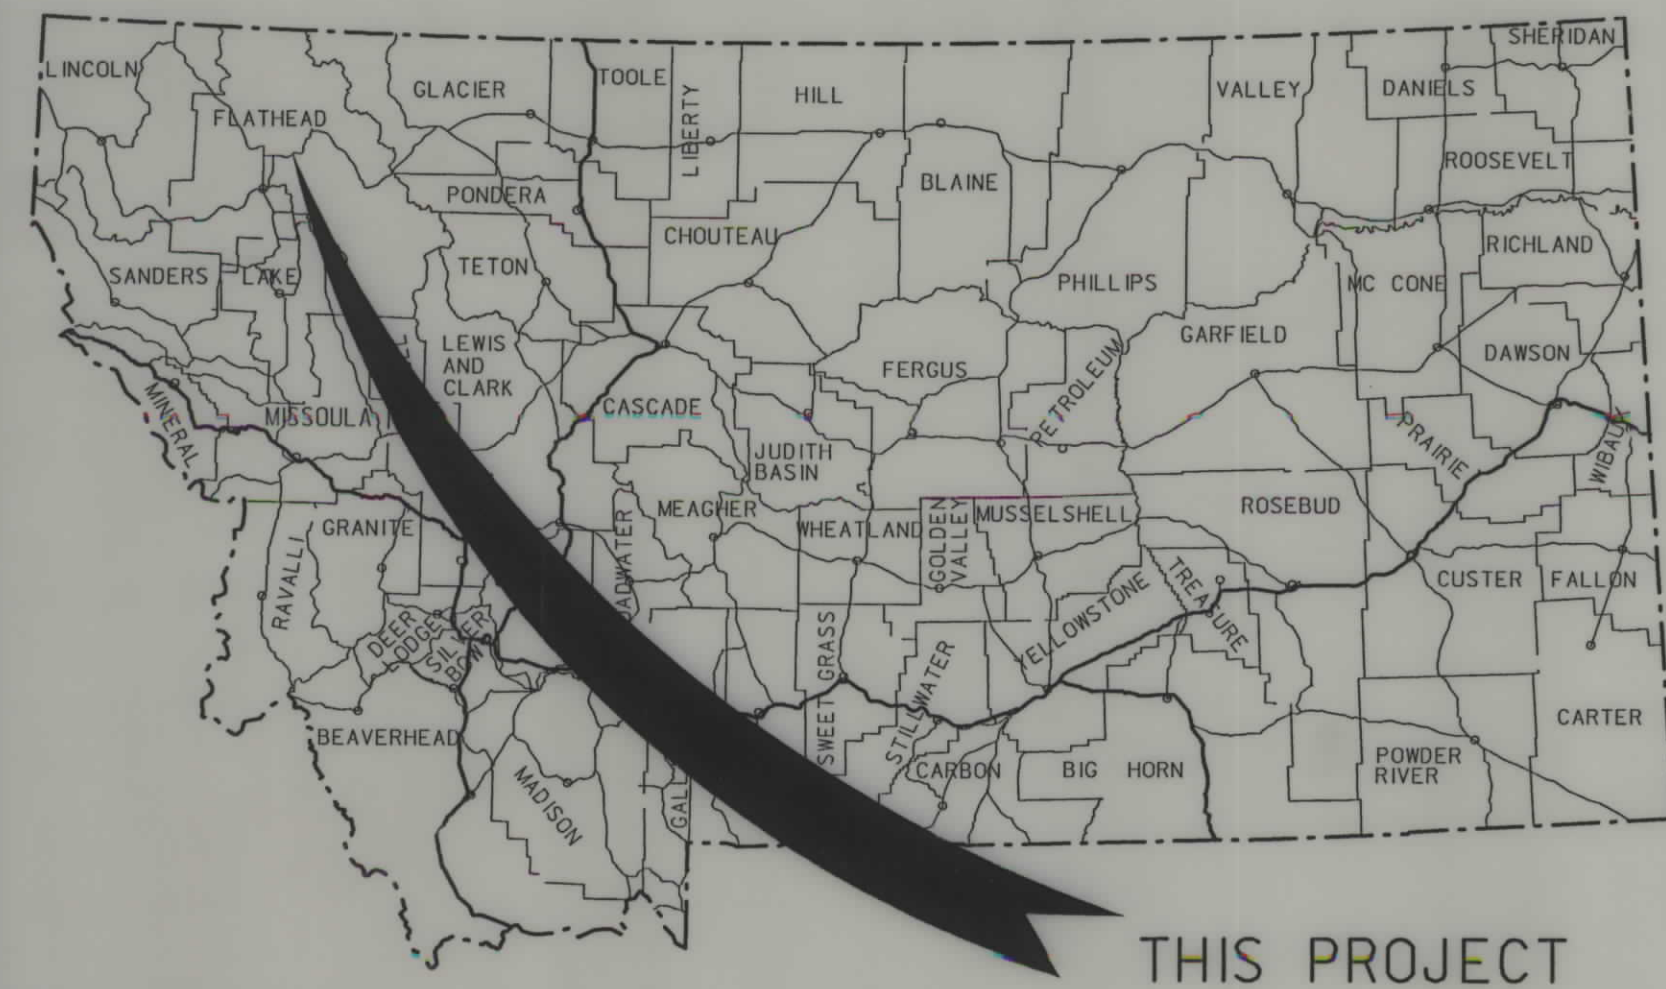

THIS PROJECT

MONTANA DEPARTMENT OF TRANSPORTATION

STATE	RIGHT OF WAY ID.	SHEET NO.	TOTAL SHEETS
MONTANA	F-NH 1-2(52)138F	1	16
PROJECT NUMBER 1290-052			
COLUMBIA HEIGHTS-HUNGRY HORSE			

RIGHT OF WAY PLAN OF FEDERAL AID PROJECT F-NH 1-2(52)138F COLUMBIA HEIGHTS - HUNGRY HORSE FLATHEAD COUNTY

NOTE:
THIS IS AN ACCESS CONTROL PROJECT.
FOR ACCESS CONTROL INFORMATION, SEE
ACCESS CONTROL PLANS FOR FEDERAL AID
PROJECT F-NH 1-2(52)138F.

CONVENTIONAL SIGNS


PROPOSED RIGHT OF WAY LINE	---
EXISTING RIGHT OF WAY LINE	---
RAILROAD RIGHT OF WAY LINE	---
RIGHT OF WAY BASELINE	---
STK'D CENTERLINE	---
SECTION LINE	---
OWNERSHIP BOUNDARY	---
FULL ACCESS CONTROL	AG AG
LIMITED ACCESS CONTROL	///
EXISTING ACCESS CONTROL	///
PRESENT TRAVELED WAY (P.T.W.)	---
FENCE LINE	---
EXISTING GUARDRAIL	---
PROPOSED GUARDRAIL	---
GATE IN FENCE	---
CATTLE GUARD: EXIST. - PROPOSED	---
SECTION CORNER	FOUND UNFOUND
1/4 SECTION CORNER	---
CLOSING CORNER	---
MEANDER CORNER	---
CENTER OF SECTION	---
RIGHT OF WAY MONUMENT	---
PROPERTY CORNER PIN	---
POWER POLE IN PLACE	---
TELEPHONE POLE IN PLACE	---
TELEGRAPH POLE IN PLACE	---
LIGHT POLE	---
PROPOSED CULVERT	---
EXISTING CULVERT	---
OUTLET DITCH	---
INLET DITCH	---
EXISTING DITCH	---
CHANNEL CHANGES	CH. CH. 27
DITCH BLOCK	---
RIPRAP	---
BRIDGES	---
RAILROADS	---
PARCEL NUMBERS	---
APPROACH: EXIST.- PROPOSED	---

ASSOCIATED PROJECT ID.
NH-F 1-2(39)138F P.E.
NH 1-2(80)138F I.C.
NH 1-2(68)138F CONST.
NH 1-2(92)142F CONST.
NH 1-2(128)140F CONST.

RELATED PROJECTS
F 100(10)
FRF 100(17)
FAP 257A
FAP 257B
FAP 257F
RF 257(23)

FHWA/	APPROVAL	3-13-98
MAP REVISED	4-28-99, 3-5-02, 5-14-03	

7.3 Kilometers

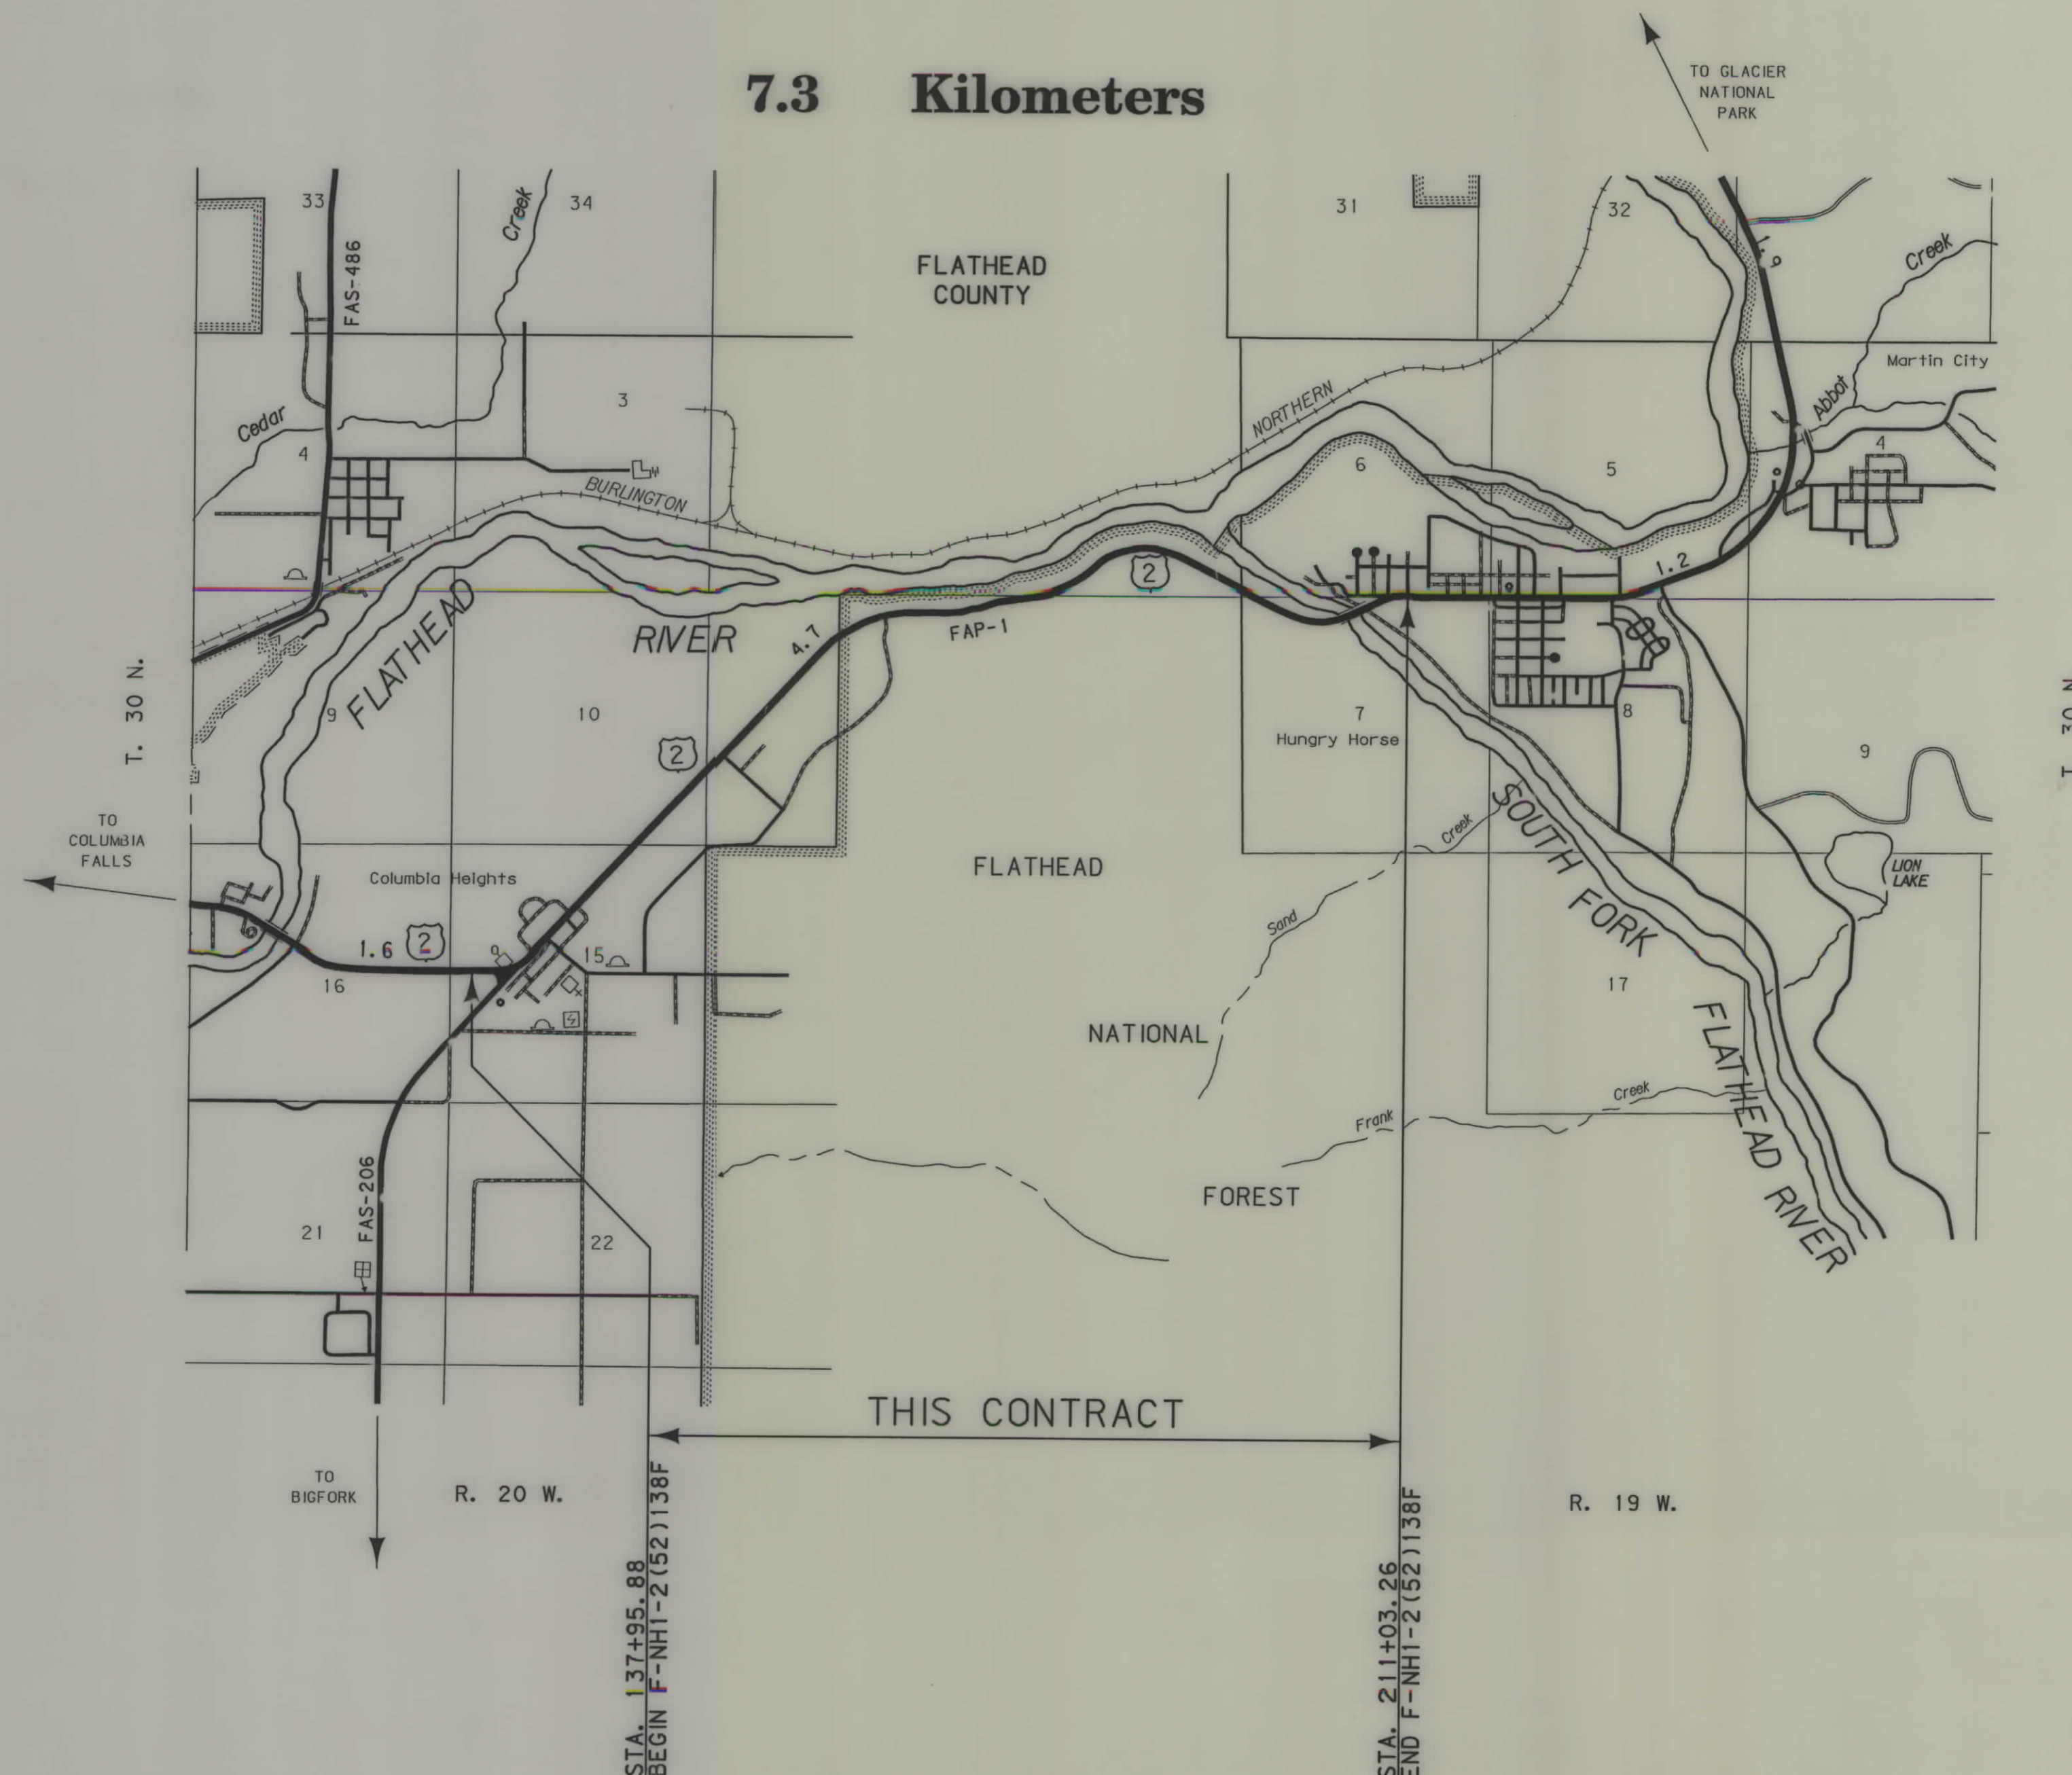

SEE SHEET NO. 2-5 FOR OWNERSHIP
NAMES, ADDRESSES, AREAS, ETC.

NOTE: 1. ALL MEASUREMENTS ARE METRIC EXCEPT AS NOTED

RDROW

08:54:59 AM
05/19/03
U9382

MONTANA
CADD

3
2
1

MONTANA DEPARTMENT OF TRANSPORTATION

RD ROW

10:44:18 AM
03/19/02
U5628

MONTANA
CADD

3
2
1

OWNERSHIP																			
PARCEL	NAME	ADDRESS	TOTAL	AREA	GROSS R/W AREA		EX. EASE. AREA		NET AREA		REMAINDER				CONST. PMT. AREA		EASE. AREA		SHEET NO.
			METRIC	ENGLISH	METRIC	ENGLISH	METRIC	ENGLISH	METRIC	ENGLISH	LEFT		RIGHT		METRIC	ENGLISH	METRIC	ENGLISH	
											METRIC	ENGLISH	METRIC	ENGLISH					
4	293480 ALBERTA LIMITED CORPORATION, A CANADIAN CORPORATION	C/O BIG SKY WATERSLIDE P.O. BOX 2311, COLUMBIA FALLS, MT 59912			5 002 m²	53 841 sf	0 m²	0 sf	5 002 m²	53 841 sf					635 m²	6 835 sf			6
5	DANIEL L. & ARLENE E. HENDRICK	7450 HIGHWAY 2 EAST COLUMBIA FALLS, MT 59912			FOR NEGOTIATIONS ONLY														6
6	LARRY D. LEIMKUEHLER & DEBRA J. LEIMKUEHLER	P.O. BOX 190236, HUNGRY HORSE, MT 59919	20 151 m²	216 904 sf	974 m²	10 484 sf	0 m²	0 sf	974 m²	10 484 sf			19 177 m²	206 420 sf					6
7	ALVIN McDONALD RUIS AND WENDY T. RUIS	15102 TOMBSTONE CREEK RD. EL CAJON, CA 92021-2244			FOR NEGOTIATIONS ONLY														6
8	MITCH W. HELDSTAB & LEIGH A. HELDSTAB, J.T.	P.O. BOX 1793 SEWARD, AK 99664-1739	7 851m²	84 506 sf											202 m²	2 174 sf			6
9	WILLIAM L. GRESS	P.O. BOX 969 COLUMBIA FALLS, MT 59912	2 036m²	21 911 sf	FOR NEGOTIATIONS ONLY														6
10	CHARLES D. HOSSACK & MARGARET E. HOSSACK, H/W, J.T.	7309 HWY 2 EAST COLUMBIA FALLS, MT 59912	3 237m²	34 848 sf	FOR NEGOTIATIONS ONLY														6
11	BETTY LOU HOUSER	7325 HWY 2 EAST COLUMBIA FALLS, MT 59912	809m²	8 712 sf	FOR NEGOTIATIONS ONLY														6
12	GUY HELDSTAB & SHIRLEY HELDSTAB	P.O. BOX 954 COLUMBIA FALLS, MT 59912	4 059m²	43 691 sf	FOR NEGOTIATIONS ONLY														6
13	CINTHIA JUNE SORENSEN	7327 HWY 2 EAST COLUMBIA FALLS, MT 59912	809m²	8 712 sf	FOR NEGOTIATIONS ONLY														6
5A	DANIEL L. & ARLENE E. HENDRICK	7450 HIGHWAY 2 EAST COLUMBIA FALLS, MT 59912													376 m²	4 047 sf			6
14	VICKY L. SMITH	P.O. BOX 1056 COLUMBIA FALLS, MT 59912	1 530m²	16 466 sf											115 m²	1 238 sf			6
15	JAMES R. & DELORIS E. MATSON NPI TO RANDY J. & KAREN M. MATSON	1103 COLUMBIA MOUNTAIN ROAD COLUMBIA FALLS, MT 59912	1 894m²	20 386 sf											208 m²	2 239 sf			6
16	CLIFFORD & VICTORIA LEE CRICK	182 ARMORY ROAD WHITEFISH, MT 59937	672m²	7 231 sf	FOR NEGOTIATIONS ONLY														6
17	LUCINDA JEAN GOUDREAU	205 GORDEN COLUMBIA FALLS, MT 59912	1 344m²	14 462 sf	FOR NEGOTIATIONS ONLY														6
18	DAVID M. BROTOV & SHARON D. BROTOV	P.O. BOX 1407 COLUMBIA FALLS, MT 59912	4 540m²	48 874 sf	140 m²	1 507 sf	0 m²	0 sf	140 m²	1 507 sf	4 400 m²	47 367 sf			170 m²	1 830 sf			6
19	LARRY D. LEIMKUEHLER, & DEBRA J. LEIMKUEHLER, J.T.	7285 HWY 2 EAST COLUMBIA FALLS, MT 59912	2 687m²	28 924 sf	FOR NEGOTIATIONS ONLY														6
20	FLATHEAD COUNTY		1 190m²	12 807 sf	161 m²	1 733 sf	0 m²	0 sf	161 m²	1 733 sf	1 029 m²	11 074 sf							6
21	PENTECOSTAL CHURCH OF GOD OF AMERICA, A RELIGIOUS CORPORATION	1255 WASHINGTON AVE HAVRE, MT 59501	672m²	7 231 sf	FOR NEGOTIATIONS ONLY														6
22	GLACIER PARK SUPER 8, INC. A MONTANA CORPORATION	6865 MT HWY 35 BIGFORK, MT 59911	6 735 m²	72 500 sf	24 m²	258 sf	0 m²	0 sf	24 m²	258 sf	6 711 m²	72 242 sf							6, 7
23	THE PENTECOSTAL CHURCH OF COD OF AMERICA, INC.	3935 TEAL BILLINGS, MT 59102	672m²	7 231 sf	FOR NEGOTIATIONS ONLY														6
24	CARL A. SCHMIDT AND ANNETTE M. LEONARD-SCHMIDT, J.T.	445 WISCONSIN AVE. #27 WHITEFISH, MT 59937	1 918m²	20 647 sf	FOR NEGOTIATIONS ONLY														6, 7
25	DICKIE L. HOWELL & JUDITH L. HOWELL, J.T.	7348 HWY 2 EAST COLUMBIA FALLS, MT 59912	1 626 m²	17 500 sf	144 m²	1 550 sf	0 m²	0 sf	144 m²	1 550 sf	1 482 m²	15 950 sf			94 m²	1 012 sf			7
26	GLACIER PARK DAYS INN, LLC	P.O. BOX 918 COLUMBIA FALLS, MT 59912			FOR NEGOTIATIONS ONLY														7
27	HEIRS AND DEVISEES OF LARRY STREETER, DECEASED	7350 HWY 2 EAST COLUMBIA FALLS, MT 59912	1 566 m²	16 858 sf	150 m²	1 615 sf	0 m²	0 sf	150 m²	1 615 sf	1 416 m²	15 243 sf			93 m²	1 001 sf			7
28	BANKWEST, N.A.	444 WEST IDAHO, PO BOX 7070 KALISPELL, MT 59904	4 122 m²	44 371 sf	370 m²	3 983 sf	0 m²	0 sf	370 m²	3 983 sf	3 752 m²	40 388 sf			268 m²	2 885 sf			7
29	EDWIN O. NICK & DIONNE R. NICK, H/W	P.O. BOX 1486 COLUMBIA FALLS, MT 59912	1 627m²	17 511 sf	FOR NEGOTIATIONS ONLY														7

STATE	RIGHT OF WAY ID.	SHEET NO.	TOTAL SHEETS
MONTANA	F-NH 1-2(52)138F	2	16

PROJECT NUMBER 1290-052

COLUMBIA HEIGHTS - HUNGRY HORSE

NOTE:
THIS IS AN ACCESS CONTROL PROJECT.
FOR ACCESS CONTROL INFORMATION, SEE
ACCESS CONTROL PLANS FOR FEDERAL AID
PROJECT F-NH 1-2(52)138F.

BACKSLOPE LIMITS INCLUDE ROUNDING			
CONSTRUCTION LIMITS:			
		CUT SECTION	TOE OF FILL
FHWA/DOT APPROVAL		3-13-98	
MAP REVISED	4-28-99	5-12-99	5-28-99
	11-29-99	2-3-00	9-15-00 10-2-00

NOTES: 1. ALL MEASUREMENTS ARE METRIC EXCEPT AS NOTED
2. THE PROPOSED R/W LINE WHERE A SPIRAL CURVE TRANSITION IS USED IS A CHORD RATHER THAN A CONCENTRIC CURVE.

MONTANA
DEPARTMENT OF TRANSPORTATION
RIGHT OF WAY PLAN
FLATHEAD COUNTY

PARCEL	NAME	ADDRESS	OWNERSHIP																SHEET NO.
			TOTAL AREA		GROSS R/W AREA		EX. EASE. AREA		NET AREA		REMAINDER				CONST. PMT. AREA		EASE. AREA		
			METRIC	ENGLISH	METRIC	ENGLISH	METRIC	ENGLISH	METRIC	ENGLISH	LEFT		RIGHT		METRIC	ENGLISH	METRIC	ENGLISH	
30	LOUIS C. PAJNICH & CHRISTINE L. RICHTER, J.T.	N/A	1 073 m²	11 550 sf	115 m²	1 238 sf	0 m²	0 sf	115 m²	1 238 sf	958 m²	10 312 sf			48 m²	517 sf			7
31	MICHAEL T. SIMMONS & NOVEMBER SIMMONS	P.O. BOX 2417 COLUMBIA FALLS, MT 59912	1 858m²	20 000 sf	180m²	1 938 sf	0 m²	0 sf	180m²	1 938 sf	1 678m²	18 062 sf			213 m²	2 293 sf			7
32	MICHAEL T. SIMMONS AND NOVEMBER SIMMONS	P.O. BOX 2417 COLUMBIA FALLS, MT 59912	3 310m²	35 632 sf	187m²	2 013 sf	0 m²	0 sf	187m²	2 013 sf	3 123m²	33 619 sf			213 m²	2 293 sf			7
33	RUSSELL T. BARNETT	7373 HWY 2 EAST COLUMBIA FALLS, MT 59912	4 615 m²	49 675 sf	189 m²	2 034 sf	0 m²	0 sf	189 m²	2 034 sf			4 426 m²	47 641 sf					7
34	GORDON BRADSHAW & MARY L. BRADSHAW	P.O. BOX 862 COLUMBIA FALLS, MT 59912	1 390 m²	14 962 sf	96m²	1 033 sf	0 m²	0 sf	96m²	1 033 sf	1 294 m²	13 929 sf			107 m²	1 152 sf			7
35	GREG A. TRENERRY, LORRIE A. TRENERRY & GRAIG A. TRENERRY	P.O. BOX 274 CORAM, MT 59913	3 235 m²	34 821 sf	278m²	2 992 sf	0 m²	0 sf	278m²	2 992 sf	2 957 m²	31 829 sf			299 m²	3 218 sf			7
36	HOMER L. STEELE & JOYCE E. STEELE	150 STEELES DRIVE COLUMBIA FALLS, MT 59912	1 862m²	20 038 sf	228m²	2 454 sf	0 m²	0 sf	228m²	2 454 sf	1 634m²	17 584 sf			30 m²	323 sf			7
37	RICHARD GROSSWILER, & LORETTA GROSSWILER, J.T.	445 WEST COLORADO ST. KALISPELL, MT 59901	14 994m²	161 390 sf	783m²	8 428 sf	0 m²	0 sf	783m²	8 428 sf			14 211m²	152 962 sf					7
38	THOMAS R. CARTER & KAREN D. CARTER	P.O. BOX 395 COLUMBIA FALLS, MT 59912	1 388m²	14 941 sf	205m²	2 207 sf	0 m²	0 sf	205m²	2 207 sf	1 183m²	12 734 sf			34m²	366sf			7
39	DANIEL L. HENDRICK	7450 HWY 2 EAST COLUMBIA FALLS, MT 59912	55.022 ha.	135.963 ac	0.370 ha.	0.914 ac.	0 m²	0 sf	0.370 ha.	0.914 ac.	54.652 ha.	135.049 ac							7, 8
40	WILLIAM RUSSELL & ANNE DENISTON RUSSELL	P.O. BOX 5259 KALISPELL, MT 59903	4.856 ha.	12.000 ac.	0.083 ha.	0.205 ac.	0 m²	0 sf	0.083 ha.	0.205 ac.			4.773 ha.	11.795 ac.					7
41	WALLE W. LINDSAY	822 5TH AVENUE WEST KALISPELL, MT 59901	3.475 ha.	8.587 ac.	0.100 ha.	0.247 ac.	0 m²	0 sf	0.100 ha.	0.247 ac.			3.375 ha.	8.340 ac.					7, 8
42	CAROL S.ROSE, AKA CAROL WINDORSKI	164 RIVER VIEW DRIVE KALISPELL, MT 59901	2.693 ha.	6.655 ac.	0.211 ha.	0.521 ac.	0 m²	0 sf	0.211 ha.	0.521 ac.	2.482 ha.	6.134 ac.			881 m²	9 483 sf			7, 8
43	WALLE W. LINDSAY	822 5TH AVENUE WEST KALISPELL, MT 59901	2.321 ha.	5.736 ac.	0.160 ha.	0.396 ac.	0 m²	0 sf	0.160 ha.	0.396 ac.			2.161 ha.	5.340 ac.					7, 8
44	CHARLES A. HANNON	1031 DUNE DIN ST. WASILLA, AK 99687	4 168m²	44 867 sf	2 408 m²	25 919 sf	0 m²	0 sf	2 408 m²	25 919 sf			1 760 m²	18 948 sf					8
45	MARTIN S. STRINGFELLOW & ARLISS J. STRINGFELLOW	P.O. BOX 717 COLUMBIA FALLS, MT 59912	2.936 ha.	7.254 ac.	0.593 ha.	1.466 ac.	0 m²	0 sf	0.593 ha.	1.466 ac.			2.343 ha.	5.788 ac.	1 475 m²	15 877 sf			8
46	TODD LUX AND NOLA LUX	7510 HWY 2 EAST COLUMBIA FALLS, MT 59912	20 226m²	217 713 sf	95 m²	1 023 sf	0 m²	0 sf	95 m²	1 023 sf	20 131 m²	216 690 sf			382 m²	4 112 sf			8
47	E. SCOTT DUNIGAN & SHARON D. DUNIGAN	7500 HWY 2 EAST COLUMBIA FALLS, MT 59912	3 808m²	40 990 sf	80m²	861 sf	9 m²	97 sf	71m²	764 sf	3 728 m²	40 129 sf			430 m²	4 628 sf			8
48	COLUMBIA FALLS ALUMINUM COMPANY	P.O. BOX 10 COLUMBIA FALLS, MT 59912	64.75+ ha.	160.0+ ac.	3.708 ha.	9.163 ac.	2.228 ha.	5.506 ac.	1.480 ha.	3.657 ac.	61.04+ ha.	150.84+ ac			77 m²	829 sf			8, 9, 10
48.1	W. DALE BRIGANCE & JOYCE A. BRIGANCE	7620 HIGHWAY 2 E. COLUMBIA FALLS, MT 59912	9 308 m²	100 188 sf	228 m²	2 454 sf	0 m²	0 sf	228 m²	2 454 sf	9 080 m²	97 734 sf							9
49	DAVID O. RUSSELL & PATRICIA M. RUSSELL	P.O. BOX 240 MILK RIVER, ALBERTA CANADA TOKIMO	7 066 m²	76 056 sf	306 m²	3 294 sf	0 m²	0 sf	306 m²	3 294 sf			6 760 m²	72 762 sf	543 m²	5 845 sf			8
50	JOHN W. MEYER, & BEVERLY A. MEYER, J.T.	7615 HWY 2 EAST COLUMBIA FALLS, MT 59912	10.97±ha.	27.1±ac.	0.405 ha.	1.000 ac.	0 m²	0 sf	0.405 ha.	1.000 ac.			10.57± ha.	26.1± ac.			5908 m²	63 594 sf	8, 9
51	DALE E. STERE & EDITH E. STERE	7585 HWY 2 EAST COLUMBIA FALLS, MT 59912	9 470m²	101 930 sf	3 350 m²	36 059 sf	0 m²	0 sf	3 350 m²	36 059 sf			6 120 m²	65,871 sf	2738 m²	29 471 sf*			8

* TO BE ACQUIRED AS TEMPORARY EASEMENT.

STATE	RIGHT OF WAY ID.	SHEET NO.	TOTAL SHEETS
MONTANA	F-NH 1-2(52)138F	3	16
PROJECT NUMBER 1290-052			

COLUMBIA HEIGHTS - HUNGRY HORSE

NOTE:
THIS IS AN ACCESS CONTROL PROJECT.
FOR ACCESS CONTROL INFORMATION, SEE
ACCESS CONTROL PLANS FOR FEDERAL AID
PROJECT F-NH 1-2(52)138F.

BACKSLOPE LIMITS INCLUDE ROUNDING			
CONSTRUCTION LIMITS:			
FHWA/DOT APPROVAL 3-13-98			
MAP REVISED	4-28-99	11-29-99	8-10-00
2-12-01	3-6-01	7-17-01	3-05-02
4-12-02	1-23-03	4-02-03	

NOTES: 1. ALL MEASUREMENTS ARE METRIC EXCEPT AS NOTED
2. THE PROPOSED R/W LINE WHERE A SPIRAL CURVE
TRANSITION IS USED IS A CHORD RATHER THAN A
CONCENTRIC CURVE.

MONTANA
DEPARTMENT OF TRANSPORTATION
RIGHT OF WAY PLAN
FLATHEAD COUNTY

MONTANA DEPARTMENT OF TRANSPORTATION

RDRW

01:03:03 PM
05/14/03
U5628

MONTANA
CADD

3
2
1

OWNERSHIP																			
PARCEL	NAME	ADDRESS	TOTAL AREA		GROSS R/W AREA		EX. EASE. AREA		NET AREA		REMAINDER				CONST. PMT. AREA		EASE. AREA		SHEET NO.
			METRIC	ENGLISH	METRIC	ENGLISH	METRIC	ENGLISH	METRIC	ENGLISH	METRIC	ENGLISH	METRIC	ENGLISH	METRIC	ENGLISH	METRIC	ENGLISH	
52	DONALD E. BOUTIN & JEFFREY L. ROARK, J.T.	29 9TH AVE. S.E. CUTBANK, MT 59427	5 819m²	62 639 sf	2 843 m²	30 602 sf	0 m²	0 sf	2 843 m²	30 602 sf			2 976 m²	32 037 sf					8, 9
53	STEVEN LEE BARTA & MERLA JEAN BARTA	7614 HWY 2 EAST COLUMBIA FALLS, MT 59912	4 047m²	43 560 sf	1 990 m²	21 420 sf	0 m²	0 sf	1 990 m²	21 420 sf	2 057 m²	22 140 sf							9
54	W. DALE BRIGANCE & JOYCE A. BRIGANCE	5506 PINE HOLLOW ROAD CONCORD, CA 94521	4 047m²	43 560 sf	1 063 m²	11 442 sf	0 m²	0 sf	1 063 m²	11 442 sf	2 984 m²	32 118 sf							9
55	LISA JOY MILLER & LEAMON TUCK LUNDAY	1688 MONTE VISTA DRIVE COLUMBIA FALLS, MT 59912	5 427m²	58 414 sf	852 m²	9 171 sf	0 m²	0 sf	852 m²	9 171 sf			4 575 m²	49 243 sf	66 m²	710 sf			9
56	FLOYD E. OTT, & BETTY L. OTT, J.T.	1685 MONTE VISTA DRIVE COLUMBIA FALLS, MT 59912	3 067m²	33 018 sf	536m²	5 769 sf	0 m²	0 sf	536m²	5 769 sf			2 531m²	27 249 sf					9
57	SILVERTIP PROPERTIES A MONTANA PARTNERSHIP	P.O. BOX 1475 KALISPELL, MT 59903	12 133m²	130 593 sf	813m²	8 751 sf	0 m²	0 sf	813m²	8 751 sf	11 320m²	121 842 sf							9
58	JERRY A. WENDLICK, & SHERRI J. WENDLICK, J.T.	P.O. BOX 403 HUNGRY HORSE, MT. 59919	3 066m²	33 000 sf	536m²	5 769 sf	0 m²	0 sf	536m²	5 769 sf			2 530m²	27 231 sf					9
59	THEODORE EDWARD McDONALD & GLORIA A. McDONALD	7665 HWY 2 EAST COLUMBIA FALLS, MT 59912	3 066m²	33 000 sf	536m²	5 769 sf	0 m²	0 sf	536m²	5 769 sf			2 530m²	27 231 sf					9
60	NATHAN E. LALUM & KATIE J. NELSON, J.T.	P.O. BOX 900 COLUMBIA FALLS, MT 59912	6 341m²	68 258 sf	734m²	7 901 sf	0 m²	0 sf	734m²	7 901 sf			5 607m²	60 357 sf					9
61	WILFRIED L. ROYER & PETER L. ROYER	204 CENTRAL AVENUE WHITEFISH, MT 59937	6 730m²	72 440 sf	440m²	4 736 sf	0 m²	0 sf	440m²	4 736 sf	6 290m²	67 704 sf							9
62	BRUCE E. OPALKA & ELLEN M. OPALKA, H/W, J.T.	7703 HWY 2 EAST COLUMBIA FALLS, MT 59912	6 960±m²	74 923± sf	2 965m²	31 915 sf	0 m²	0 sf	2 965 m²	31 915 sf			3 995±m²	43 008± sf					9
63	RICHARD L. BIRDELL	P.O. BOX 2443 COLUMBIA FALLS, MT 59912	5 406m²	58 196 sf	352m²	3 789 sf	0 m²	0 sf	352m²	3 789 sf	5 054m²	54 407 sf							9
	BUYING ON CONTRACT FROM NORMA B. THOMPSON																		
64	DELETED																		
65	BRUCE E. OPALKA	7703 HWY 2 EAST COLUMBIA FALLS, MT 59912	12.536±ha.	30.98±ac.	0.904 ha.	2.234 ac.	0 m²	0 sf	0.904 ha.	2.234 ac.			11.632± ha	28.746± ac					9, 10
66	COLUMBIA FALLS ALUMINUM CO.	P.O. BOX 10 COLUMBIA FALLS, MT 59912	2.497± ha.	6.17± ac.	0.334 ha.	0.824 ac.	0.000ha.	0.000 ac.	0.334 ha.	0.824 ac.	2.163± ha.	5.346± ac.							10
67	RALPH W. BOOTH, JR. & JUDITH L. BOOTH	7800 HWY 2 EAST COLUMBIA FALLS, MT 59912	2.322ha.	5.738ac.	0.160 ha.	0.395 ac.	0 m²	0 sf	0.160 ha.	0.395 ac.	2.162 ha.	5.343 ac.							10
2	HAUBER-ADVANCED ACQUISITION	2701 PROSPECT AVE. HELENA, MT 59601	13.642 ha.	33.71 ac.	13.642 ha.	33.71 ac.	0 m²	0 sf	13.642 ha.	33.71 ac.	0.000 ha.	0.00 ac.							10, 11
3	TWEET-ADVANCED ACQUISITION	2701 PROSPECT AVE. HELENA, MT 59601	11.164ha.	27.586ac.	11.164 ha.	27.586 ac.	0 m²	0 sf	11.164 ha.	27.586 ac.									10, 11
1	CATHERINE A. SANDERS, RICHARD C. SIMPSON, & JAMES A. SIMPSON, AS TRUSTEES OF THE SIMPSON FAMILY TRUST	415 BOROUGH ROAD TACOMA, WA 98403	60.500 ha.	149.50 ac.	9.143 ha.	22.59 ac.	5.427 ha.	13.41 ac.	3.716 ha.	9.18 ac.			51.357 ha.	126.91 ac.					11-14
68	STATE OF MONTANA	DEPARTMENT OF STATE LANDS			0.387 ha.	0.96 ac.	0.000 ha.	0.00 ac.	0.387 ha.	0.96 ac.									11-13
69	FLATHEAD ELECTRIC COOPERATIVE, INC.		1 101m²	11 848 sf	596m²	6 415 sf	0 m²	0 sf	596m²	6 415 sf			505 m²	5 433 sf					14

STATE	RIGHT OF WAY ID.	SHEET NO.	TOTAL SHEETS
MONTANA	F-NH 1-2(52)138F	4	16
PROJECT NUMBER 1290-052			

COLUMBIA HEIGHTS - HUNGRY HORSE

NOTE:
THIS IS AN ACCESS CONTROL PROJECT.
FOR ACCESS CONTROL INFORMATION, SEE
ACCESS CONTROL PLANS FOR FEDERAL AID
PROJECT F-NH 1-2(52)138F.

NOTES: 1. ALL MEASUREMENTS ARE METRIC EXCEPT AS NOTED
2. THE PROPOSED R/W LINE WHERE A SPIRAL CURVE
TRANSITION IS USED IS A CHORD RATHER THAN A
CONCENTRIC CURVE.

BACKSLOPE LIMITS INCLUDE ROUNDING CONSTRUCTION LIMITS:			
CUT SECTION TOE OF FILL			
FHWA/DOT APPROVAL 3-13-98			
MAP REVISED	4-28-99	6-10-99	11-29-99
	4-3-00	8-10-00	9-15-00 2-26-01
	8-17-01	3-05-02	5-05-03

MONTANA
DEPARTMENT OF TRANSPORTATION

RIGHT OF WAY PLAN
FLATHEAD COUNTY

MONTANA DEPARTMENT OF TRANSPORTATION

RDROW

06:10:21 AM
03/19/02
U5623


MONTANA
CADD

3
2
1

OWNERSHIP																			
PARCEL	NAME	ADDRESS	TOTAL	AREA	GROSS R/W AREA		EX. EASE. AREA		NET AREA		REMAINDER				CONST. PMT. AREA		EASE. AREA		SHEET NO.
			METRIC	ENGLISH	METRIC	ENGLISH	METRIC	ENGLISH	METRIC	ENGLISH	LEFT		RIGHT		METRIC	ENGLISH	METRIC	ENGLISH	
											METRIC	ENGLISH	METRIC	ENGLISH					
70	JOHN PHILIP SAUNTRY (1/3 INTEREST), JUSTIN T. SAUNTRY (1/3 INTEREST), ALLEN F. CLARK, JR. & KATHERINE S. CLARK, AS TRUSTEES OF THE CLARK FAMILY LIVING TRUST (1/3 INTEREST).	ROBERT C. TROXLER #7 REULLE DES TEMPLIERS 1207 GENEVA, SWITZERLAND	1.448± ha.	3.58± ac.	0.940 ha.	2.32 ac.	0.340ha.	0.84ac.	0.600 ha.	1.48 ac.	0.409± ha.	1.01± ac.	0.099± ha.	0.24± ac.					14
71	UNITED STATES OF AMERICA, DEPARTMENT OF AGRICULTURE- FOREST SERVICE				9.625 ha.	23.78 ac.	0.000 ha.	0.00 ac.	9.625 ha.	23.78 ac.									14-16
72	ROBERT J. RINKE	P.O. BOX 5244, KALISPELL, MT 59901													154 m²	1 658 sf			16
73	HUNGRY HORSE ASSEMBLY OF GOD CHURCH, INC.	P.O. BOX 190038, HUNGRY HORSE, MT 59919	3 252 m²	35 000 sf	164 m²	1 765 sf	0 m²	0 sf	164 m²	1 765 sf	3 088 m²	33 235 sf			287 m²	3 089 sf			16
74	HENRY J. & ROBIN M. BROERS	P.O. BOX 406, HUNGRY HORSE, MT 59919	4 878 m²	52 502 sf	266 m²	2 863 sf	0 m²	0 sf	266 m²	2 863 sf	4 612 m²	49 639 sf			192 m²	2 067 sf			16
75	MONTANA DISTRICT COUNCIL, ASSEMBLIES OF GOD, INC.	HUNGRY HORSE, MT 59919			FOR NEGOTIATIONS ONLY														16
76	JAMES AND JAEKYUNG WILLOWS	P.O. BOX 190362, HUNGRY HORSE, MT 59919													274 m²	2 949 sf			16
77	STATE OF MONTANA	DEPARTMENT OF STATE LANDS			1.165 ha.	2.88 ac.	0.000 ha.	0.00 ac.	1.165 ha.	2.88 ac.									15
78	1/2INTEREST - CATHERINE A. SANDERS, RICHARD C.SIMPSON AND JAMES A. SIMPSON, AS TRUSTEES OF THE SIMPSON FAMILY TRUST 1/2INTEREST - CHARLES T.LANDENBURG	415 BOROUGH ROAD TACOMA, WA 98403	6.273 ha.	15.50 ac.	2.468 ha.	6.10 ac.	0.882 ha.	2.18 ac.	1.586 ha.	3.92 ac.									14

* TO BE ACQUIRED AS TEMPORARY EASEMENT.

NOTES: 1. ALL MEASUREMENTS ARE METRIC EXCEPT AS NOTED
2. THE PROPOSED R/W LINE WHERE A SPIRAL CURVE TRANSITION IS USED IS A CHORD RATHER THAN A CONCENTRIC CURVE.

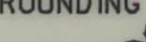BACKSLOPE LIMITS INCLUDE ROUNDING				
CONSTRUCTION LIMITS:				
CUT SECTION				
TOE OF FILL				
FHWA/DOT APPROVAL				3-13-98
MAP REVISED		4-28-99	6-10-99	4-3-00
8-10-00		9-15-00	3-05-02	

MONTANA
DEPARTMENT OF TRANSPORTATION

RIGHT OF WAY PLAN
FLATHEAD COUNTY

STATE	RIGHT OF WAY ID.	SHEET NO.	TOTAL SHEETS
MONTANA	F-NH 1-2(52)138F	5	16

PROJECT NUMBER 1290-052

COLUMBIA HEIGHTS - HUNGRY HORSE

NOTE:
THIS IS AN ACCESS CONTROL PROJECT.
FOR ACCESS CONTROL INFORMATION, SEE
ACCESS CONTROL PLANS FOR FEDERAL AID
PROJECT F-NH 1-2(52)138F.



RDROW
06:52:34 AM
03/18/02
U5628

1290P104 ROW
03/18/02
06:52:33 AM
U5628

SEE SHEET NO. 2 FOR OWNERSHIP NAMES, ADDRESSES, AREAS, ETC.


FOUND MDOH 50 mm DIAM. ALUM. CAP, STAMPING NOT LEGIBLE. APPARENT REF. TO COS 10911. OTHER COS APPEAR TO USE AN UNFOUND MON. LOCATED 0.796 m N 76° 09' 27" E FROM THIS POSITION

STATE	RIGHT OF WAY ID.	SHEET NO.	TOTAL SHEETS
MONTANA	F-NH 1-2(52)138F	6	16

PROJECT NUMBER 1290-052

COLUMBIA HEIGHTS - HUNGRY HORSE

NOTE:
THIS IS AN ACCESS CONTROL PROJECT.
FOR ACCESS CONTROL INFORMATION, SEE
ACCESS CONTROL PLANS FOR FEDERAL AID
PROJECT F-NH 1-2(52)138F.

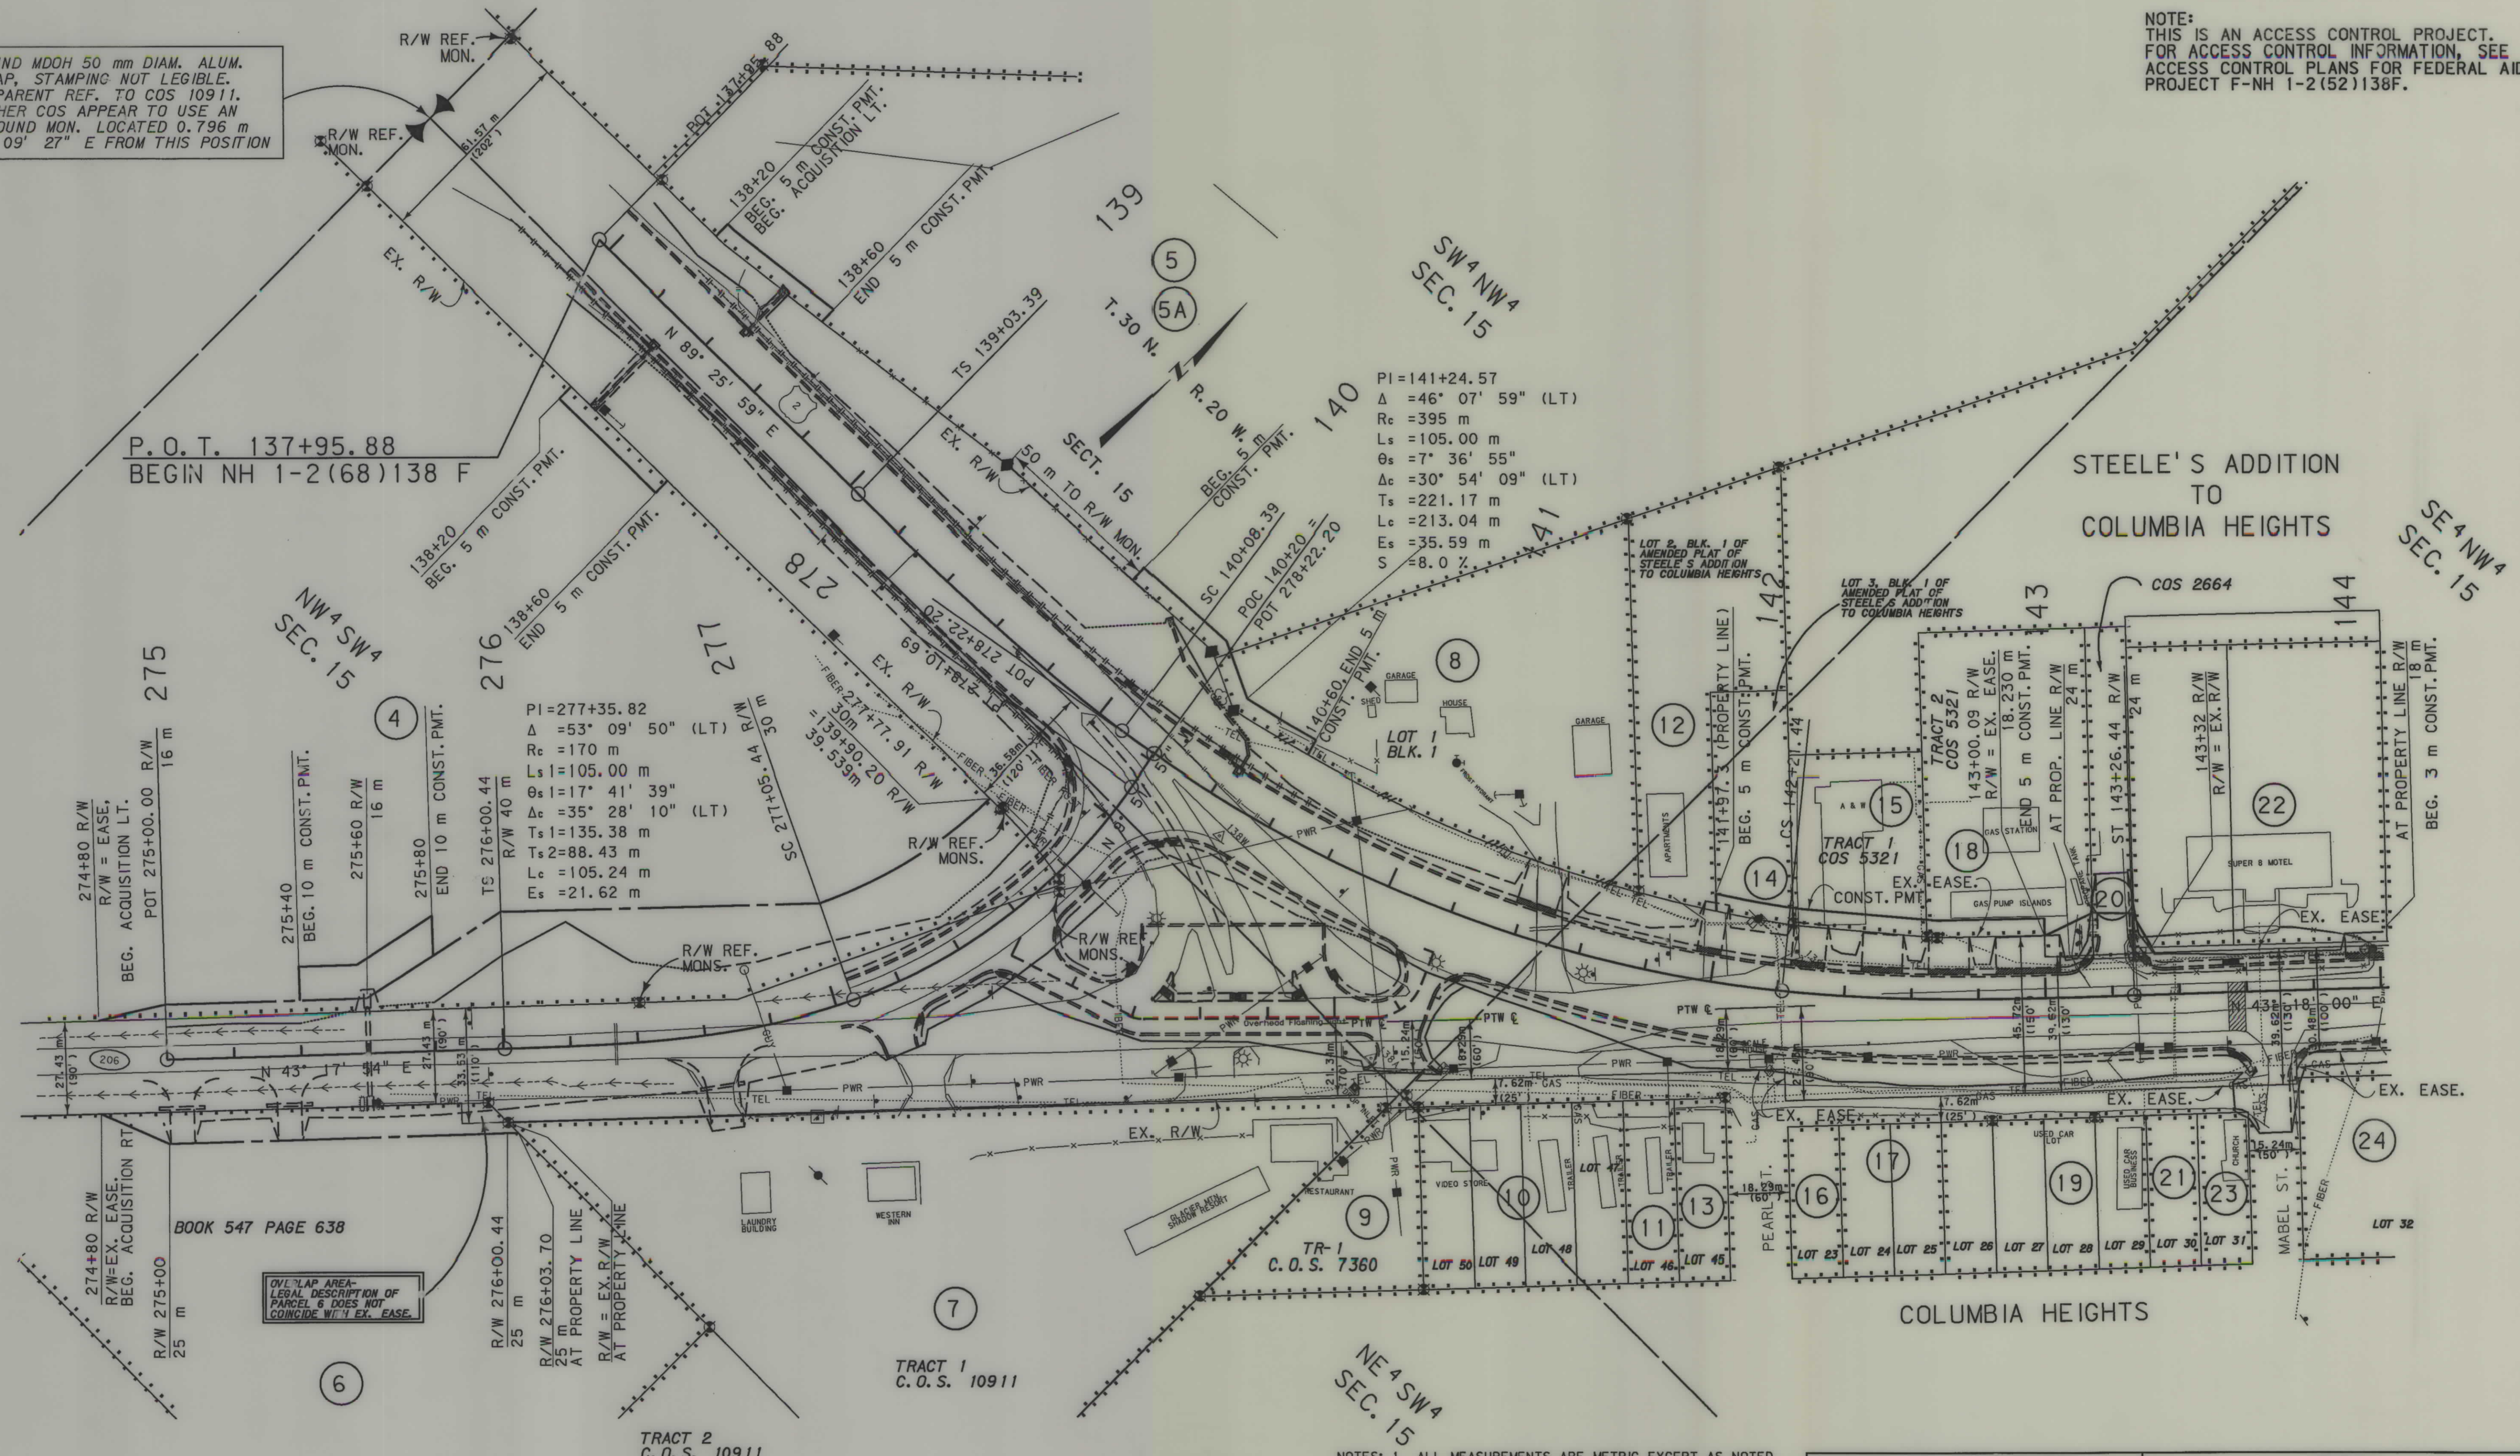

- NOTES:
1. ALL MEASUREMENTS ARE METRIC EXCEPT AS NOTED
 2. THE PROPOSED R/W LINE WHERE A SPIRAL CURVE TRANSITION IS USED IS A CHORD RATHER THAN A CONCENTRIC CURVE.
 3. THE ENGLISH AREAS ARE FOR INFORMATIONAL PURPOSES ONLY.
 4. ALL STATIONS AND OFFSETS FOR R/W BREAKS ARE IN REFERENCE TO THE R/W BASELINE.

BACKSLOPE LIMITS INCLUDE ROUNDING	
CONSTRUCTION LIMITS:	CUT SECTION TOE OF FILL
FHWA/DOT APPROVAL 3-13-98	
MAP REVISED 4-28-99 5-12-99 10-21-99	
8-10-00 9-15-00 1-15-01 3-05-02	

MONTANA
DEPARTMENT OF TRANSPORTATION


RIGHT OF WAY PLAN
FLATHEAD COUNTY
SCALE 1:1000

0 50M 100M

NOTE:
THIS IS AN ACCESS CONTROL PROJECT.
FOR ACCESS CONTROL INFORMATION, SEE
ACCESS CONTROL PLANS FOR FEDERAL AID
PROJECT F-NH 1-2(52)138F.



NOTE:
THIS IS AN ACCESS CONTROL PROJECT.
FOR ACCESS CONTROL INFORMATION, SEE
ACCESS CONTROL PLANS FOR FEDERAL AID
PROJECT F-NH 1-2(52)138F.

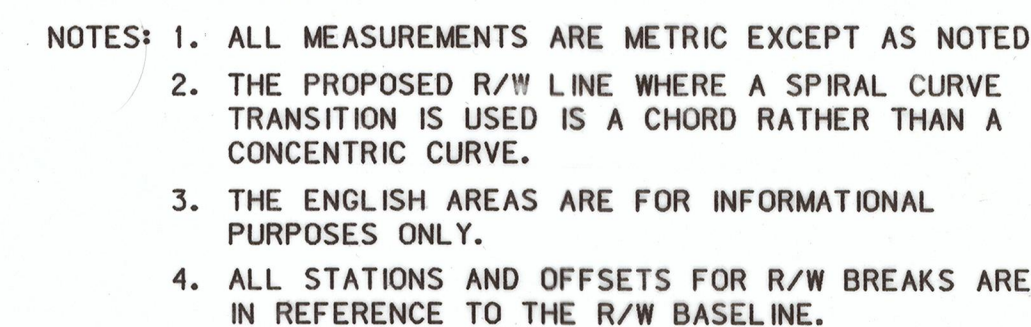


BACKSLOPE LIMITS INCLUDE ROUNDING
CONSTRUCTION LIMITS: 

CUT SECTION
TOE OF FILL

FHWA/DOT APPROVAL 3-13-98

MAP REVISED 4-28-99 10-21-99 8-10-00
2-12-01 3-6-01 7-17-01 3-05-02
4-12-02 1-23-03 4-02-03

RIGHT OF WAY PLAN
FLATHEAD COUNTY
SCALE 1: 1000

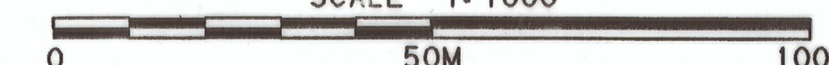


SEE SHEET NO. 3,4 FOR OWNERSHIP NAMES, ADDRESSES, AREAS, ETC.

STATE	RIGHT OF WAY ID.	SHEET	TOTAL
		NO.	SHEETS
MONTANA	F-NH 1-2(52)138F	9	16
PROJECT NUMBER		1290-052	

COLUMBIA HEIGHTS-HUNGRY HORSE

NOTE:
THIS IS AN ACCESS CONTROL PROJECT.
FOR ACCESS CONTROL INFORMATION, SEE
ACCESS CONTROL PLANS FOR FEDERAL AID
PROJECT F-NH 1-2(52)138F.

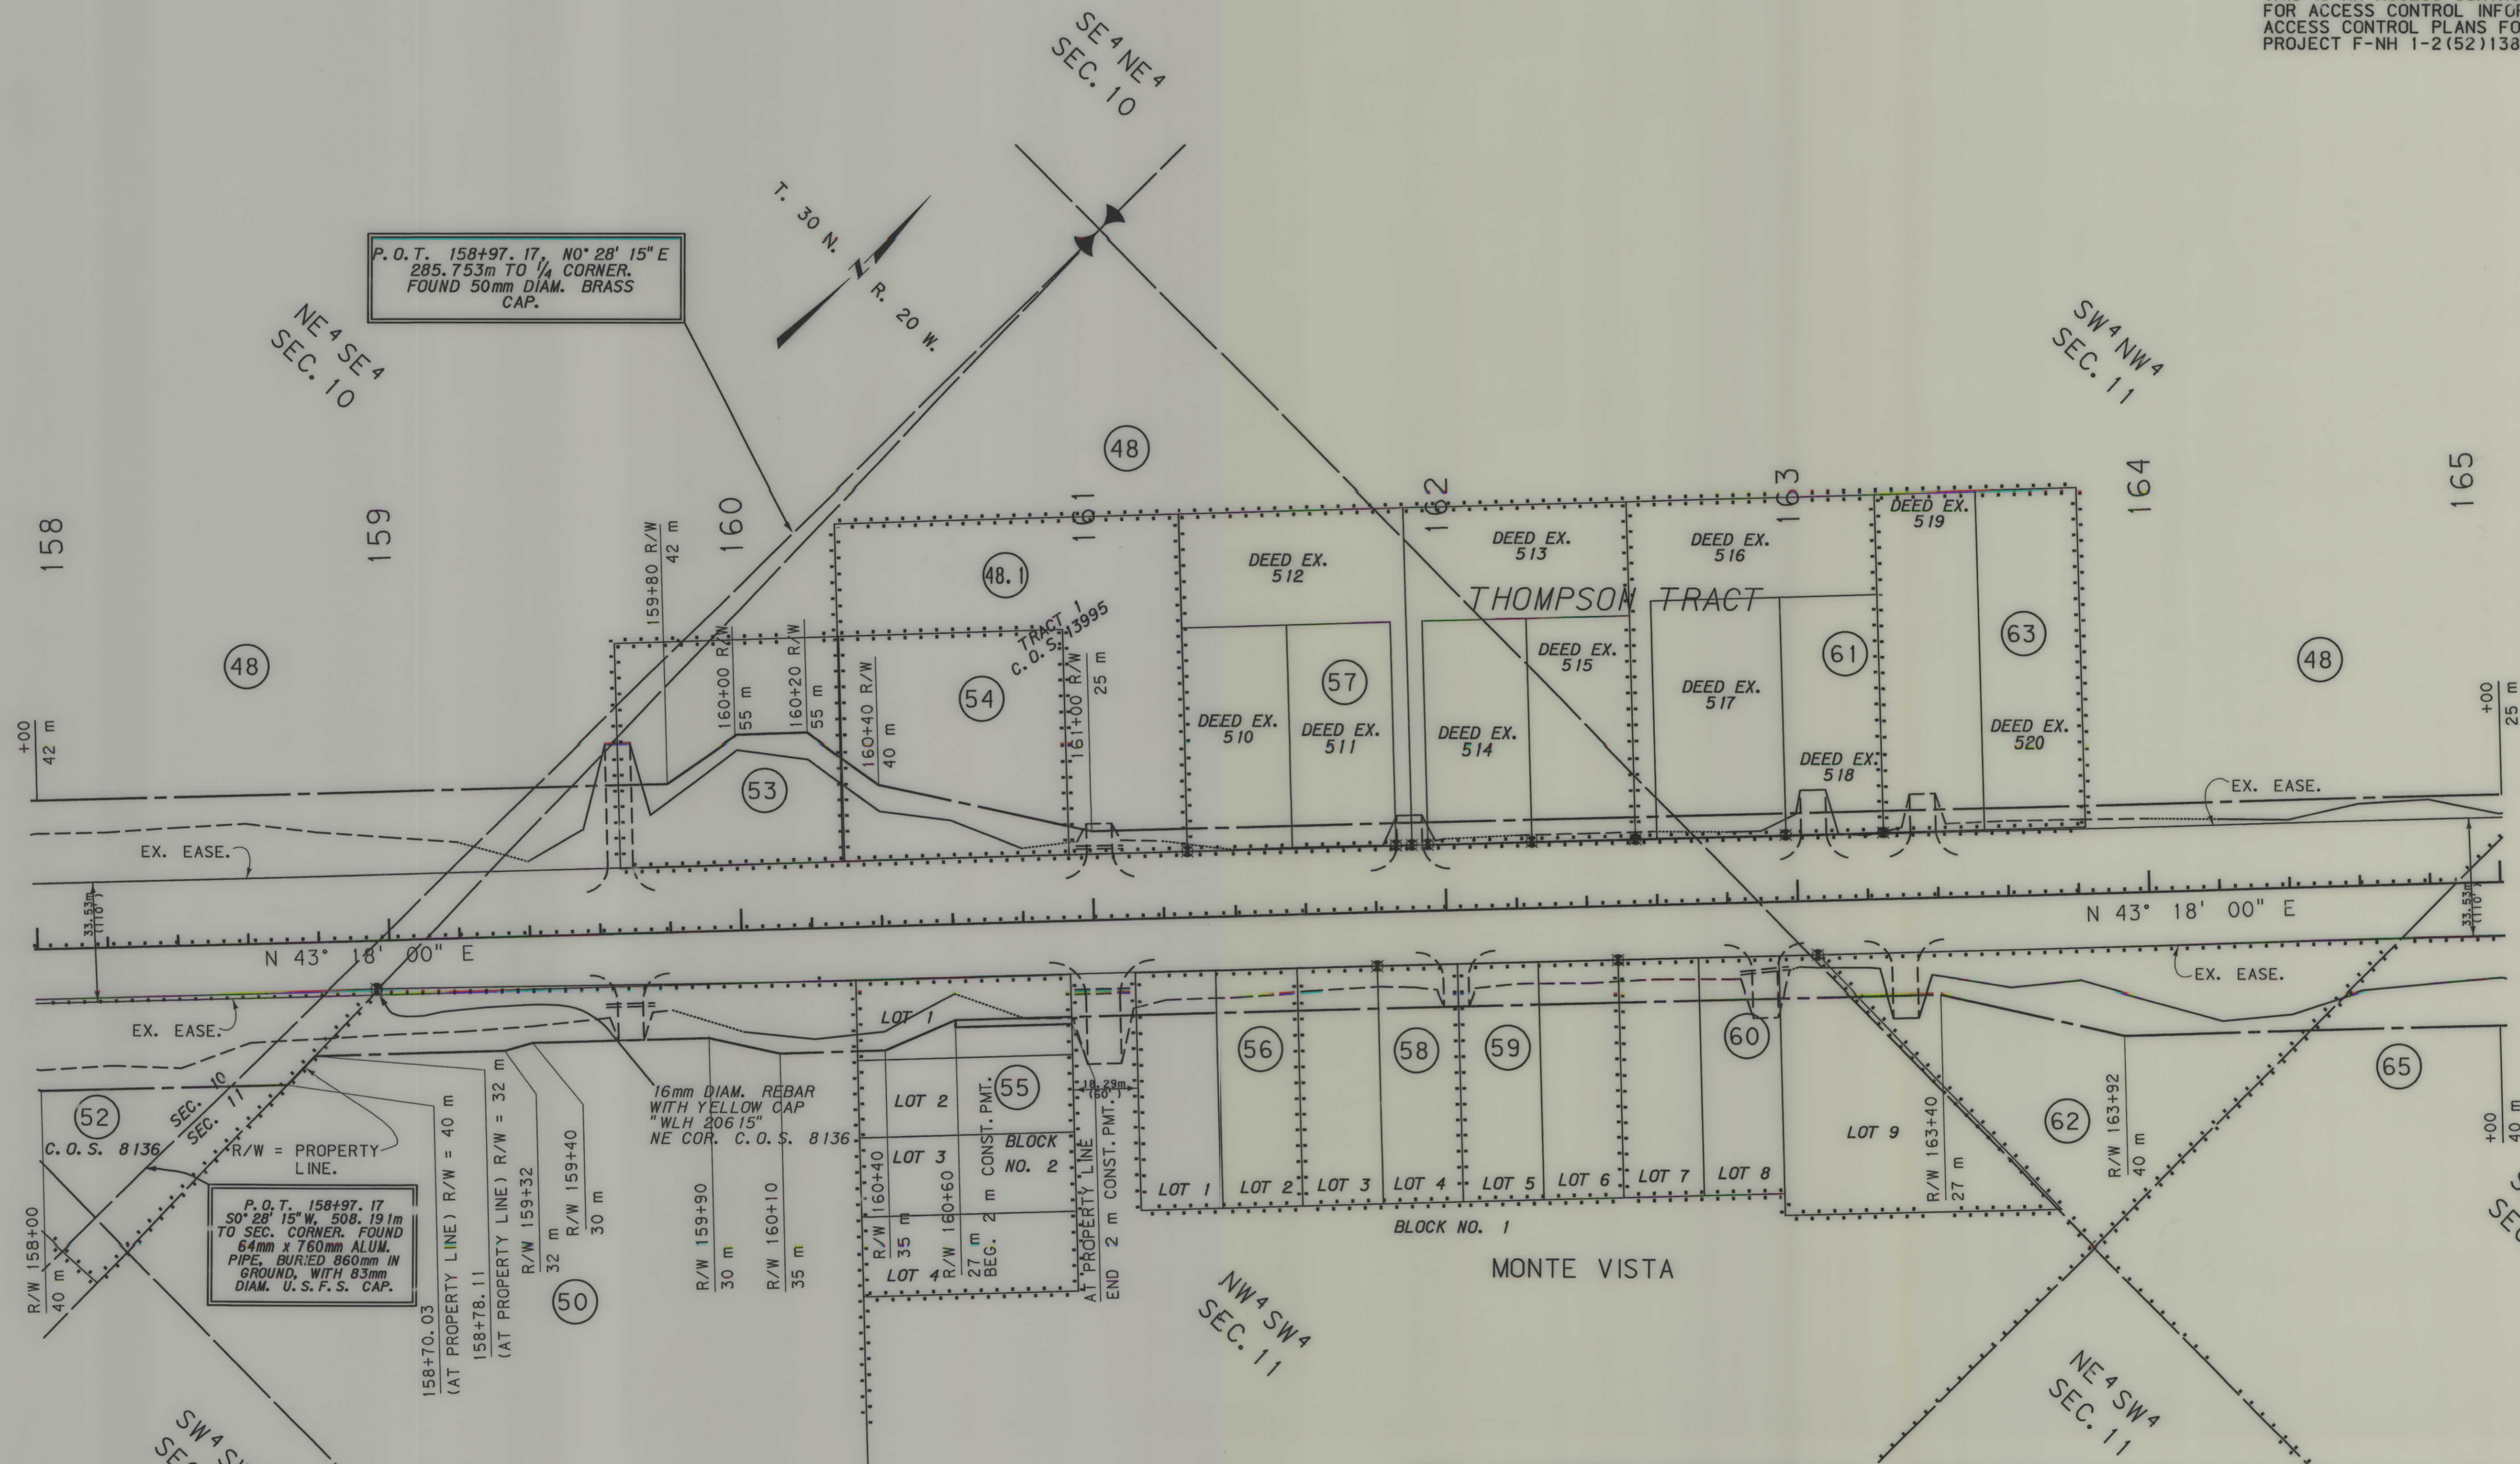


- NOTES: 1. ALL MEASUREMENTS ARE METRIC EXCEPT AS NOTED
2. THE PROPOSED R/W LINE WHERE A SPIRAL CURVE TRANSITION IS USED IS A CHORD RATHER THAN A CONCENTRIC CURVE.
3. THE ENGLISH AREAS ARE FOR INFORMATIONAL PURPOSES ONLY.
4. ALL STATIONS AND OFFSETS FOR R/W BREAKS ARE IN REFERENCE TO THE R/W BASELINE.

BACKSLOPE LIMITS INCLUDE ROUNDING	TOP OF CUT
CONSTRUCTION LIMITS:	CUT SECTION
	TOE OF FILL
	DITCH BOTTOM
FHWA/DOT APPROVAL	3-13-98
MAP REVISED	4-28-99 10-21-99 11-29-99
	3-05-02 4-12-02 5-5-03 5-21-03

SEE SHEET NO. 3,4 FOR OWNERSHIP NAMES, ADDRESSES, AREAS, ETC.

STATE	RIGHT OF WAY ID.	SHEET NO.	TOTAL SHEETS
MONTANA	F-NH 1-2(52)138F	10	16
PROJECT NUMBER 1290-052			
COLUMBIA HEIGHTS-HUNGRY HORSE			

NOTE:
THIS IS AN ACCESS CONTROL PROJECT.
FOR ACCESS CONTROL INFORMATION, SEE
ACCESS CONTROL PLANS FOR FEDERAL AID
PROJECT F-NH 1-2(52)138F.

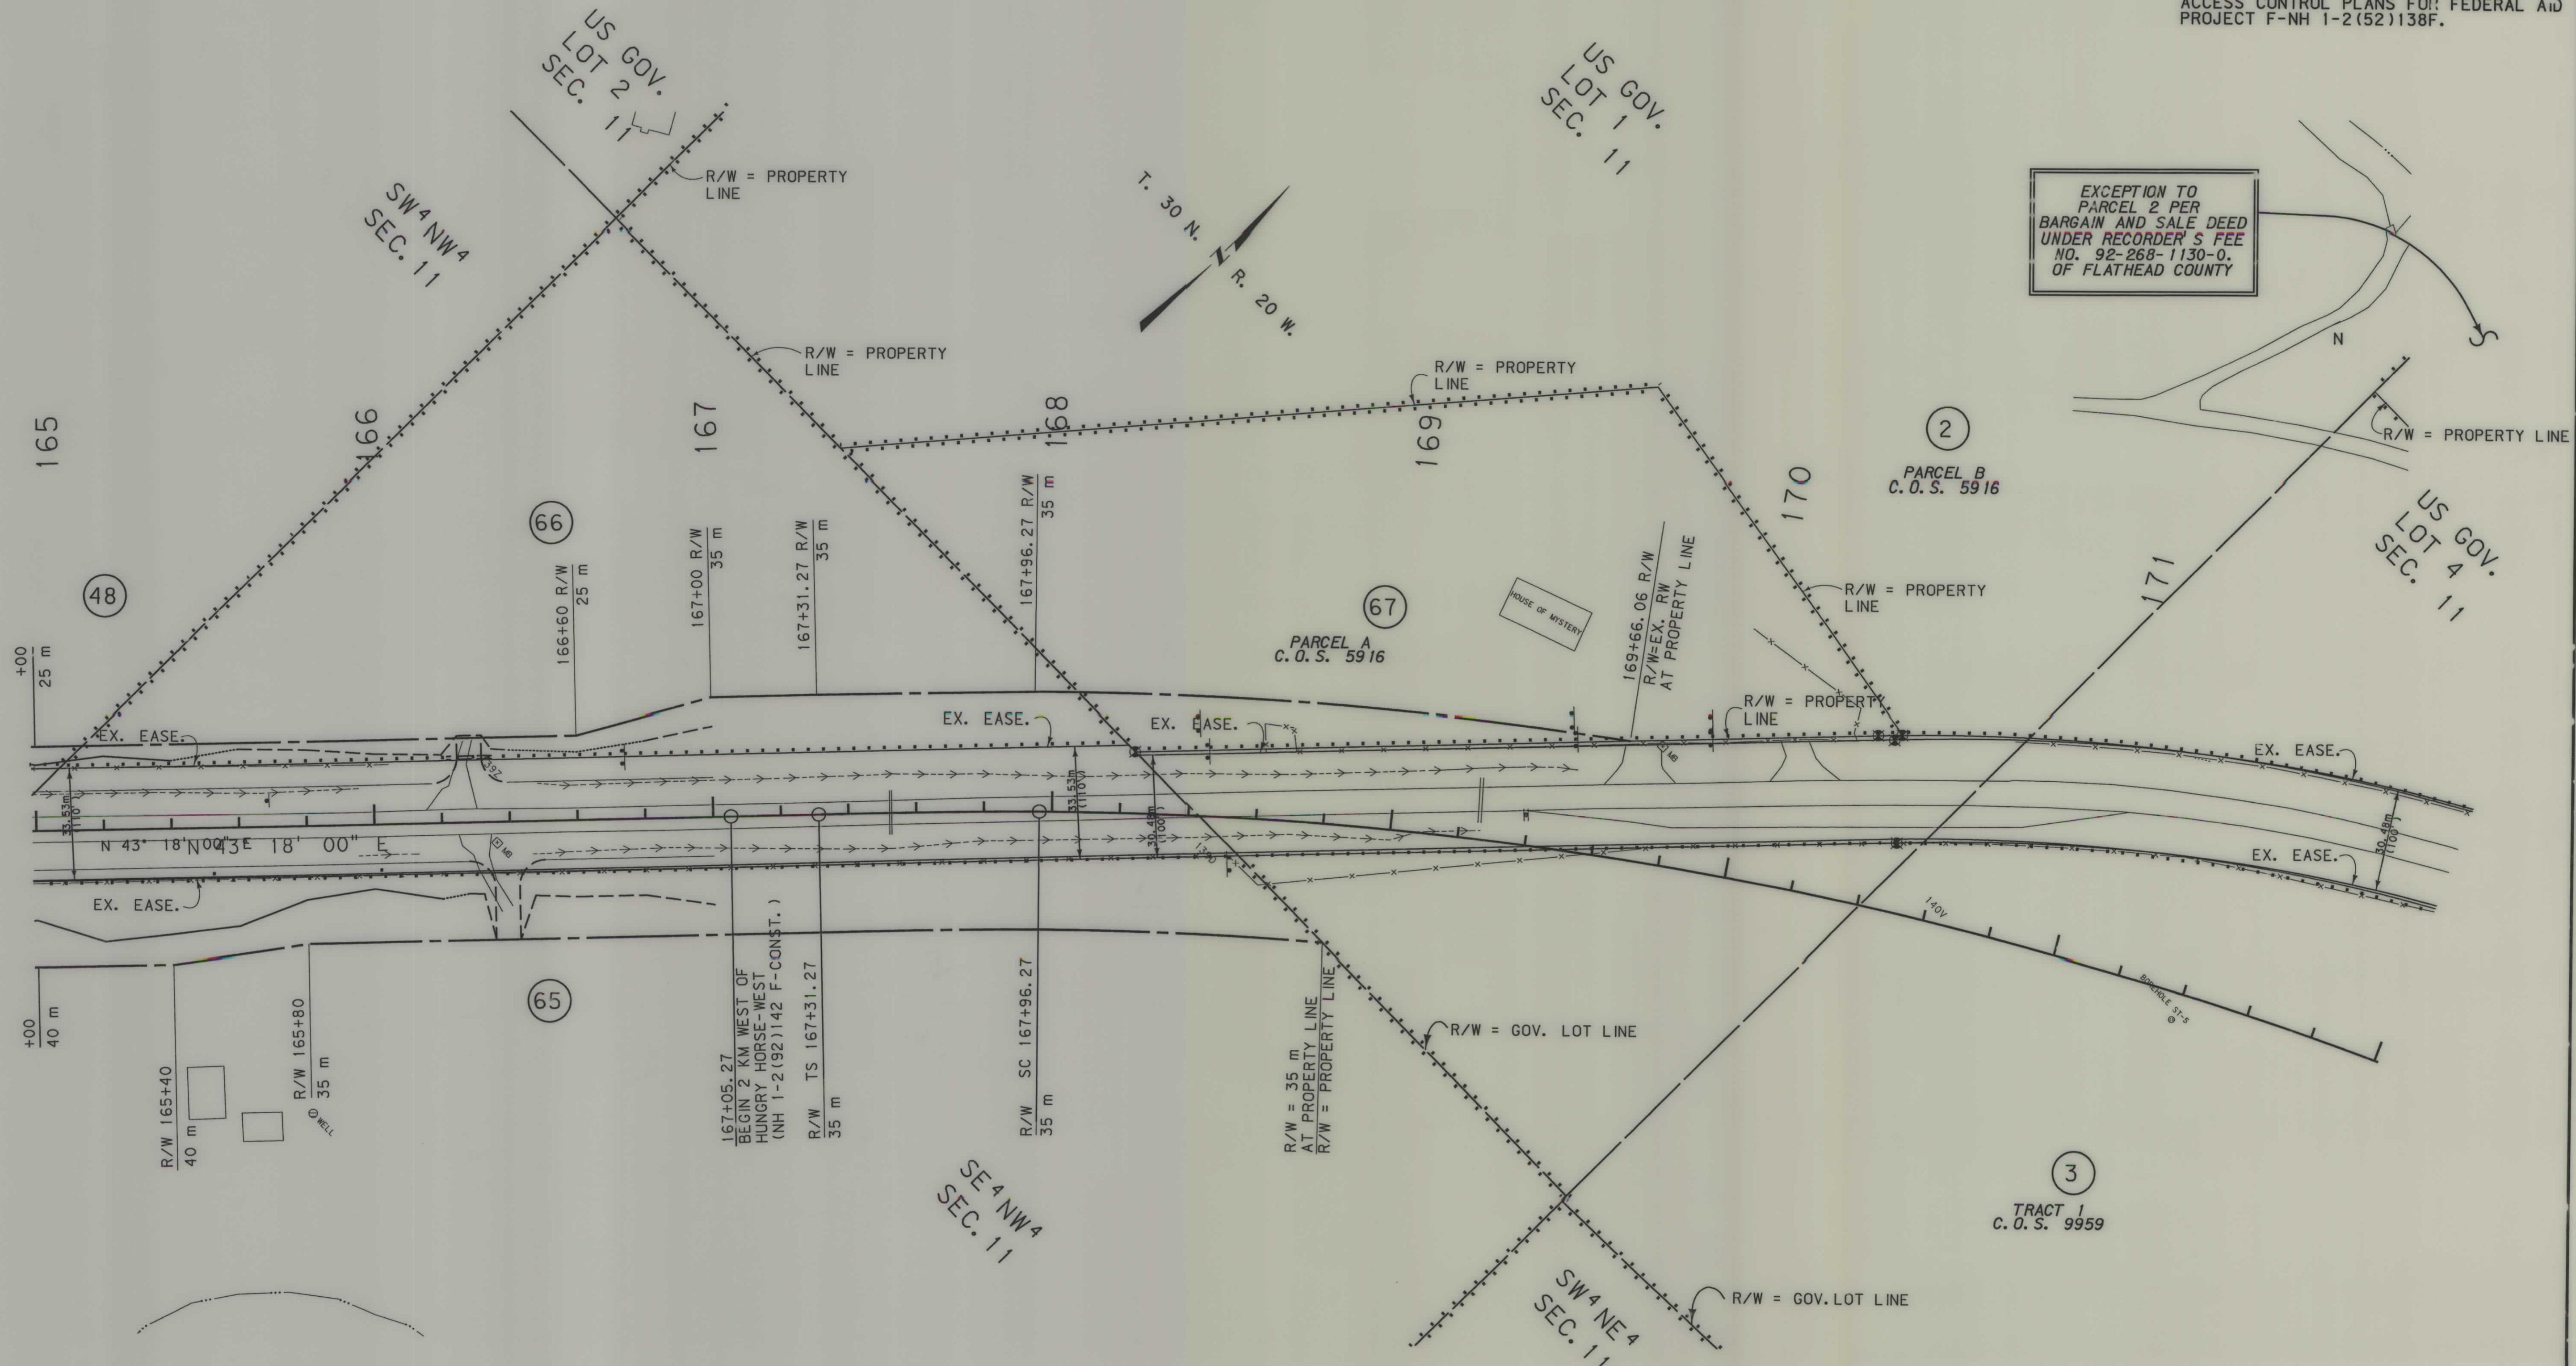

- NOTES: 1. ALL MEASUREMENTS ARE METRIC EXCEPT AS NOTED
2. THE PROPOSED R/W LINE WHERE A SPIRAL CURVE TRANSITION IS USED IS A CHORD RATHER THAN A CONCENTRIC CURVE.
3. THE ENGLISH AREAS ARE FOR INFORMATIONAL PURPOSES ONLY.
4. ALL STATIONS AND OFFSETS FOR R/W BREAKS ARE IN REFERENCE TO THE R/W BASELINE.

BACKSLOPE LIMITS INCLUDE ROUNDING	CONSTRUCTION LIMITS:
FHWA/DOT APPROVAL 3-13-98	CUT SECTION TOE OF FILL
MAP REVISED 4-28-99 10-21-99 3-05-02	5-14-03

MONTANA
DEPARTMENT OF TRANSPORTATION
RIGHT OF WAY PLAN
FLATHEAD COUNTY
SCALE 1:1000
0 50M 100M

STATE	RIGHT OF WAY ID.	SHEET NO.	TOTAL SHEETS
MONTANA	F-NH 1-2(52)138F	11	16
PROJECT NUMBER 1290-052			
COLUMBIA HEIGHTS-HUNGRY HORSE			

NOTE:
THIS IS AN ACCESS CONTROL PROJECT.
FOR ACCESS CONTROL INFORMATION, SEE
ACCESS CONTROL PLANS FOR FEDERAL AID
PROJECT F-NH 1-2(52)138F.

EXCEPTION TO
PARCEL 2 PER
BARGAIN AND SALE DEED
UNDER RECORDER'S FEE
NO. 92-268-1130-0.
OF FLATHEAD COUNTY

U. S. GOV.
LOT 4
SEC. 11

PARCEL B
C. O. S. 59 16

175

FLATHEAD RIVER

T. 30 N.  R. 20 W.

SECT. 11

(68)

11

EX. EASE.

EX. EASE.

EX. EASE. =
30.48m (100')
AT LOT LINE

U. S. GOV.
LOT 3
SEC. 11 N

NOTES: 1. ALL MEASUREMENTS ARE METRIC EXCEPT AS NOTED

2. THE PROPOSED R/W LINE WHERE A SPIRAL CURVE TRANSITION IS USED IS A CHORD RATHER THAN A CONCENTRIC CURVE.

3. THE ENGLISH AREAS ARE FOR INFORMATIONAL PURPOSES ONLY.

4. ALL STATIONS AND OFFSETS FOR R/W BREAKS ARE IN REFERENCE TO THE R/W BASELINE.

BACKSLOPE LIMITS INCLUDE ROUNDING
CONSTRUCTION LIMITS:

CUT SECTION
TOE OF FILL

TOP OF CUT
DITCH BOTTOM

FWHA/DOT APPROVAL 3-13-98

MAP REVISED 10-21-99 2-26-01 8-17-01
3-05-02

MONTANA
DEPARTMENT OF TRANSPORTATION

RIGHT OF WAY PLAN
FLATHEAD COUNTY

SCALE 1:1000

0 50M 100M

MONTANA DEPARTMENT
OF TRANSPORTATION

MONTANA
CADD

06:54:33 AM
03/18/02
RDROW

...	\ 1290PL02. ROW
03/18/02	
06:54:32 AM	
1	2
3	115628



RDROW
ROBERT PECCIA & ASSOCIATES

06:59:44 AM
03/18/02
U5628

SEE SHEET NO. 4 FOR OWNERSHIP NAMES, ADDRESSES, AREAS, ETC.

MEANDER CORNER -
FOUND 83mm DIAM.
BLM ALUM. MONUMENT.
SET FLUSH IN
ROCK OUTCROP

U.S. GOV.
LOT 4
SEC. 1
(NORTH OF FLATHEAD RIVER)

STATE	RIGHT OF WAY ID.	SHEET NO.	TOTAL SHEETS
MONTANA	F-NH 1-2(52)138F	12	16

PROJECT NUMBER 1290-052
COLUMBIA HEIGHTS - HUNGRY HORSE

NOTE:
THIS IS AN ACCESS CONTROL PROJECT.
FOR ACCESS CONTROL INFORMATION, SEE
ACCESS CONTROL PLANS FOR FEDERAL AID
PROJECT F-NH 1-2(52)138F.

U.S. GOV.
LOT 5
SEC. 1
(NORTH OF FLATHEAD RIVER)

PI=178+20.02
 Δ = 8° 28' 11" (LT)
R = 1,170 m
T = 86.64 m
L = 172.95 m
E = 3.20 m
S = 5.0 %

P.O.C. 178+85.84,
N 0° 29' 37" E 215.230m
TO SEC. 1/2 MEANDER
CORNER. FOUND 83mm
DIAM. BLM ALUM. MONUMENT
SET FLUSH IN ROCK OUTCROP.

PROJECTED SEC.
CORNER FALLS IN
RIVER - NOTHING
FOUND

PI=181+39.71
 Δ = 5° 59' 59" (RT)
R = 1,170 m
T = 61.31 m
L = 122.52 m
E = 1.61 m
S = 5.0 %

PI=184+25.26
 Δ = 5° 59' 59" (LT)
R = 1,170 m
T = 61.31 m
L = 122.52 m
E = 1.61 m
S = 5.0 %

U.S. GOV.
LOT 6
SEC. 1
(SOUTH OF
FLATHEAD RIVER)

68

1

U.S. GOV.
LOT 3
SEC. 11

U.S. GOV.
LOT 2
SEC. 12

U.S. GOV.
LOT 1
SEC. 12

- NOTES: 1. ALL MEASUREMENTS ARE METRIC EXCEPT AS NOTED
2. THE PROPOSED R/W LINE WHERE A SPIRAL CURVE TRANSITION IS USED IS A CHORD RATHER THAN A CONCENTRIC CURVE.
3. THE ENGLISH AREAS ARE FOR INFORMATIONAL PURPOSES ONLY.
4. ALL STATIONS AND OFFSETS FOR R/W BREAKS ARE IN REFERENCE TO THE R/W BASELINE.

BACKSLOPE LIMITS INCLUDE ROUNDING CONSTRUCTION LIMITS:			
CUT SECTION		TOE OF FILL	
FHWA/DOT APPROVAL 3-13-98			
MAP REVISED	4-28-99	10-21-99	7-13-00
	10-3-00	2-26-01	8-17-01 3-05-02

MONTANA
DEPARTMENT OF TRANSPORTATION

RIGHT OF WAY PLAN
FLATHEAD COUNTY
SCALE 1"=1000

0 50M 100M




RDROW
07:21:46 AM
03/18/02
U5628

LA290P103 ROW
03/18/02
07:21:46 AM
U5628

SEE SHEET NO. 4,5 FOR OWNERSHIP NAMES, ADDRESSES, AREAS, ETC.

U. S. GOV.
LOT 5
SEC. 1
(NORTH OF FLATHEAD RIVER)

PI = 184+25.26
 Δ = 25° 59' 59" (LT)
Rc = 435 m
Ls = 105.00 m
 θ_s = 6° 54' 54"
 Δ_c = 12° 10' 11" (LT)
Ts = 153.14 m
Lc = 92.39 m
Es = 12.53 m
S = 8.0 %

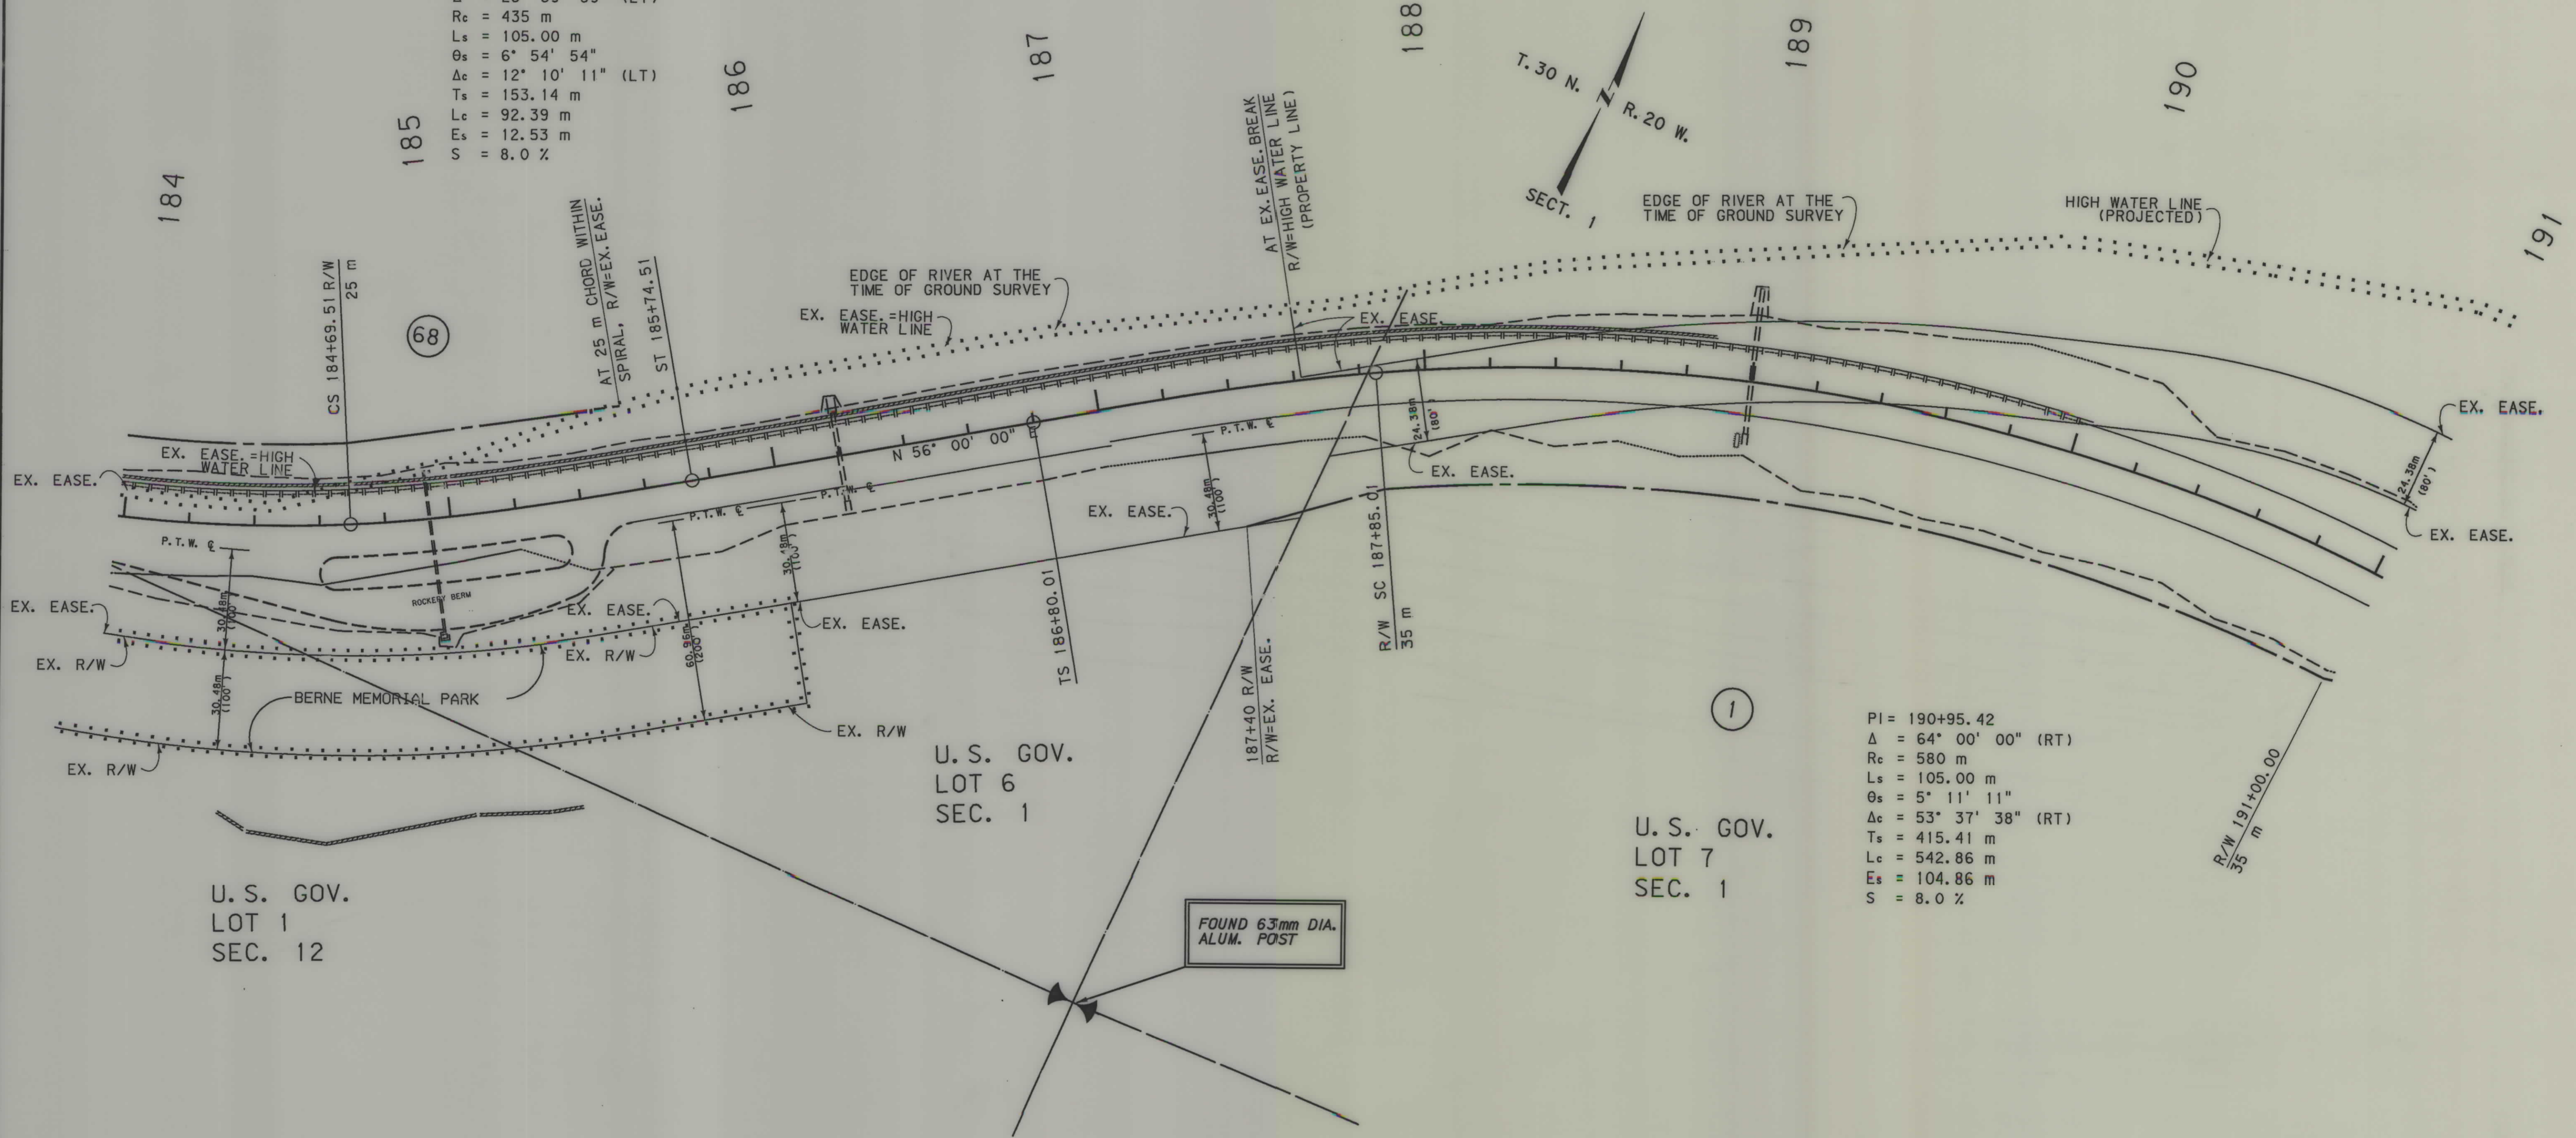

STATE	RIGHT OF WAY ID.	SHEET NO.	TOTAL SHEETS
MONTANA	F-NH 1-2(52)138F	13	16

PROJECT NUMBER 1290-052
COLUMBIA HEIGHTS - HUNGRY HORSE
NOTE:
THIS IS AN ACCESS CONTROL PROJECT.
FOR ACCESS CONTROL INFORMATION, SEE
ACCESS CONTROL PLANS FOR FEDERAL AID
PROJECT F-NH 1-2(52)138F.

PI = 190+95.42
 Δ = 64° 00' 00" (RT)
Rc = 580 m
Ls = 105.00 m
 θ_s = 5° 11' 11"
 Δ_c = 53° 37' 38" (RT)
Ts = 415.41 m
Lc = 542.86 m
Es = 104.86 m
S = 8.0 %

- NOTES: 1. ALL MEASUREMENTS ARE METRIC EXCEPT AS NOTED
2. THE PROPOSED R/W LINE WHERE A SPIRAL CURVE TRANSITION IS USED IS A CHORD RATHER THAN A CONCENTRIC CURVE.
3. THE ENGLISH AREAS ARE FOR INFORMATIONAL PURPOSES ONLY.
4. ALL STATIONS AND OFFSETS FOR R/W BREAKS ARE IN REFERENCE TO THE R/W BASELINE.

BACKSLOPE LIMITS INCLUDE ROUNDING	CUT SECTION	TOE OF FILL
FHWA/DOT APPROVAL	3-13-98	
MAP REVISED	4-28-99	10-21-99
	2-26-01	8-17-01


MONTANA
DEPARTMENT OF TRANSPORTATION
RIGHT OF WAY PLAN
FLATHEAD COUNTY
SCALE 1:1000

SEE SHEET NO. 4,5 FOR OWNERSHIP NAMES, ADDRESSES, AREAS, ETC.

STATE	RIGHT OF WAY ID.	SHEET NO.	TOTAL SHEETS
MONTANA	F-NH 1-2(52)138F	14	16
PROJECT NUMBER		1290-052	

COLUMBIA HEIGHTS - HUNGRY HORSE

NOTE:
THIS IS AN ACCESS CONTROL PROJECT.
FOR ACCESS CONTROL INFORMATION, SEE
ACCESS CONTROL PLANS FOR FEDERAL AID
PROJECT F-NH 1-2(52)138F.

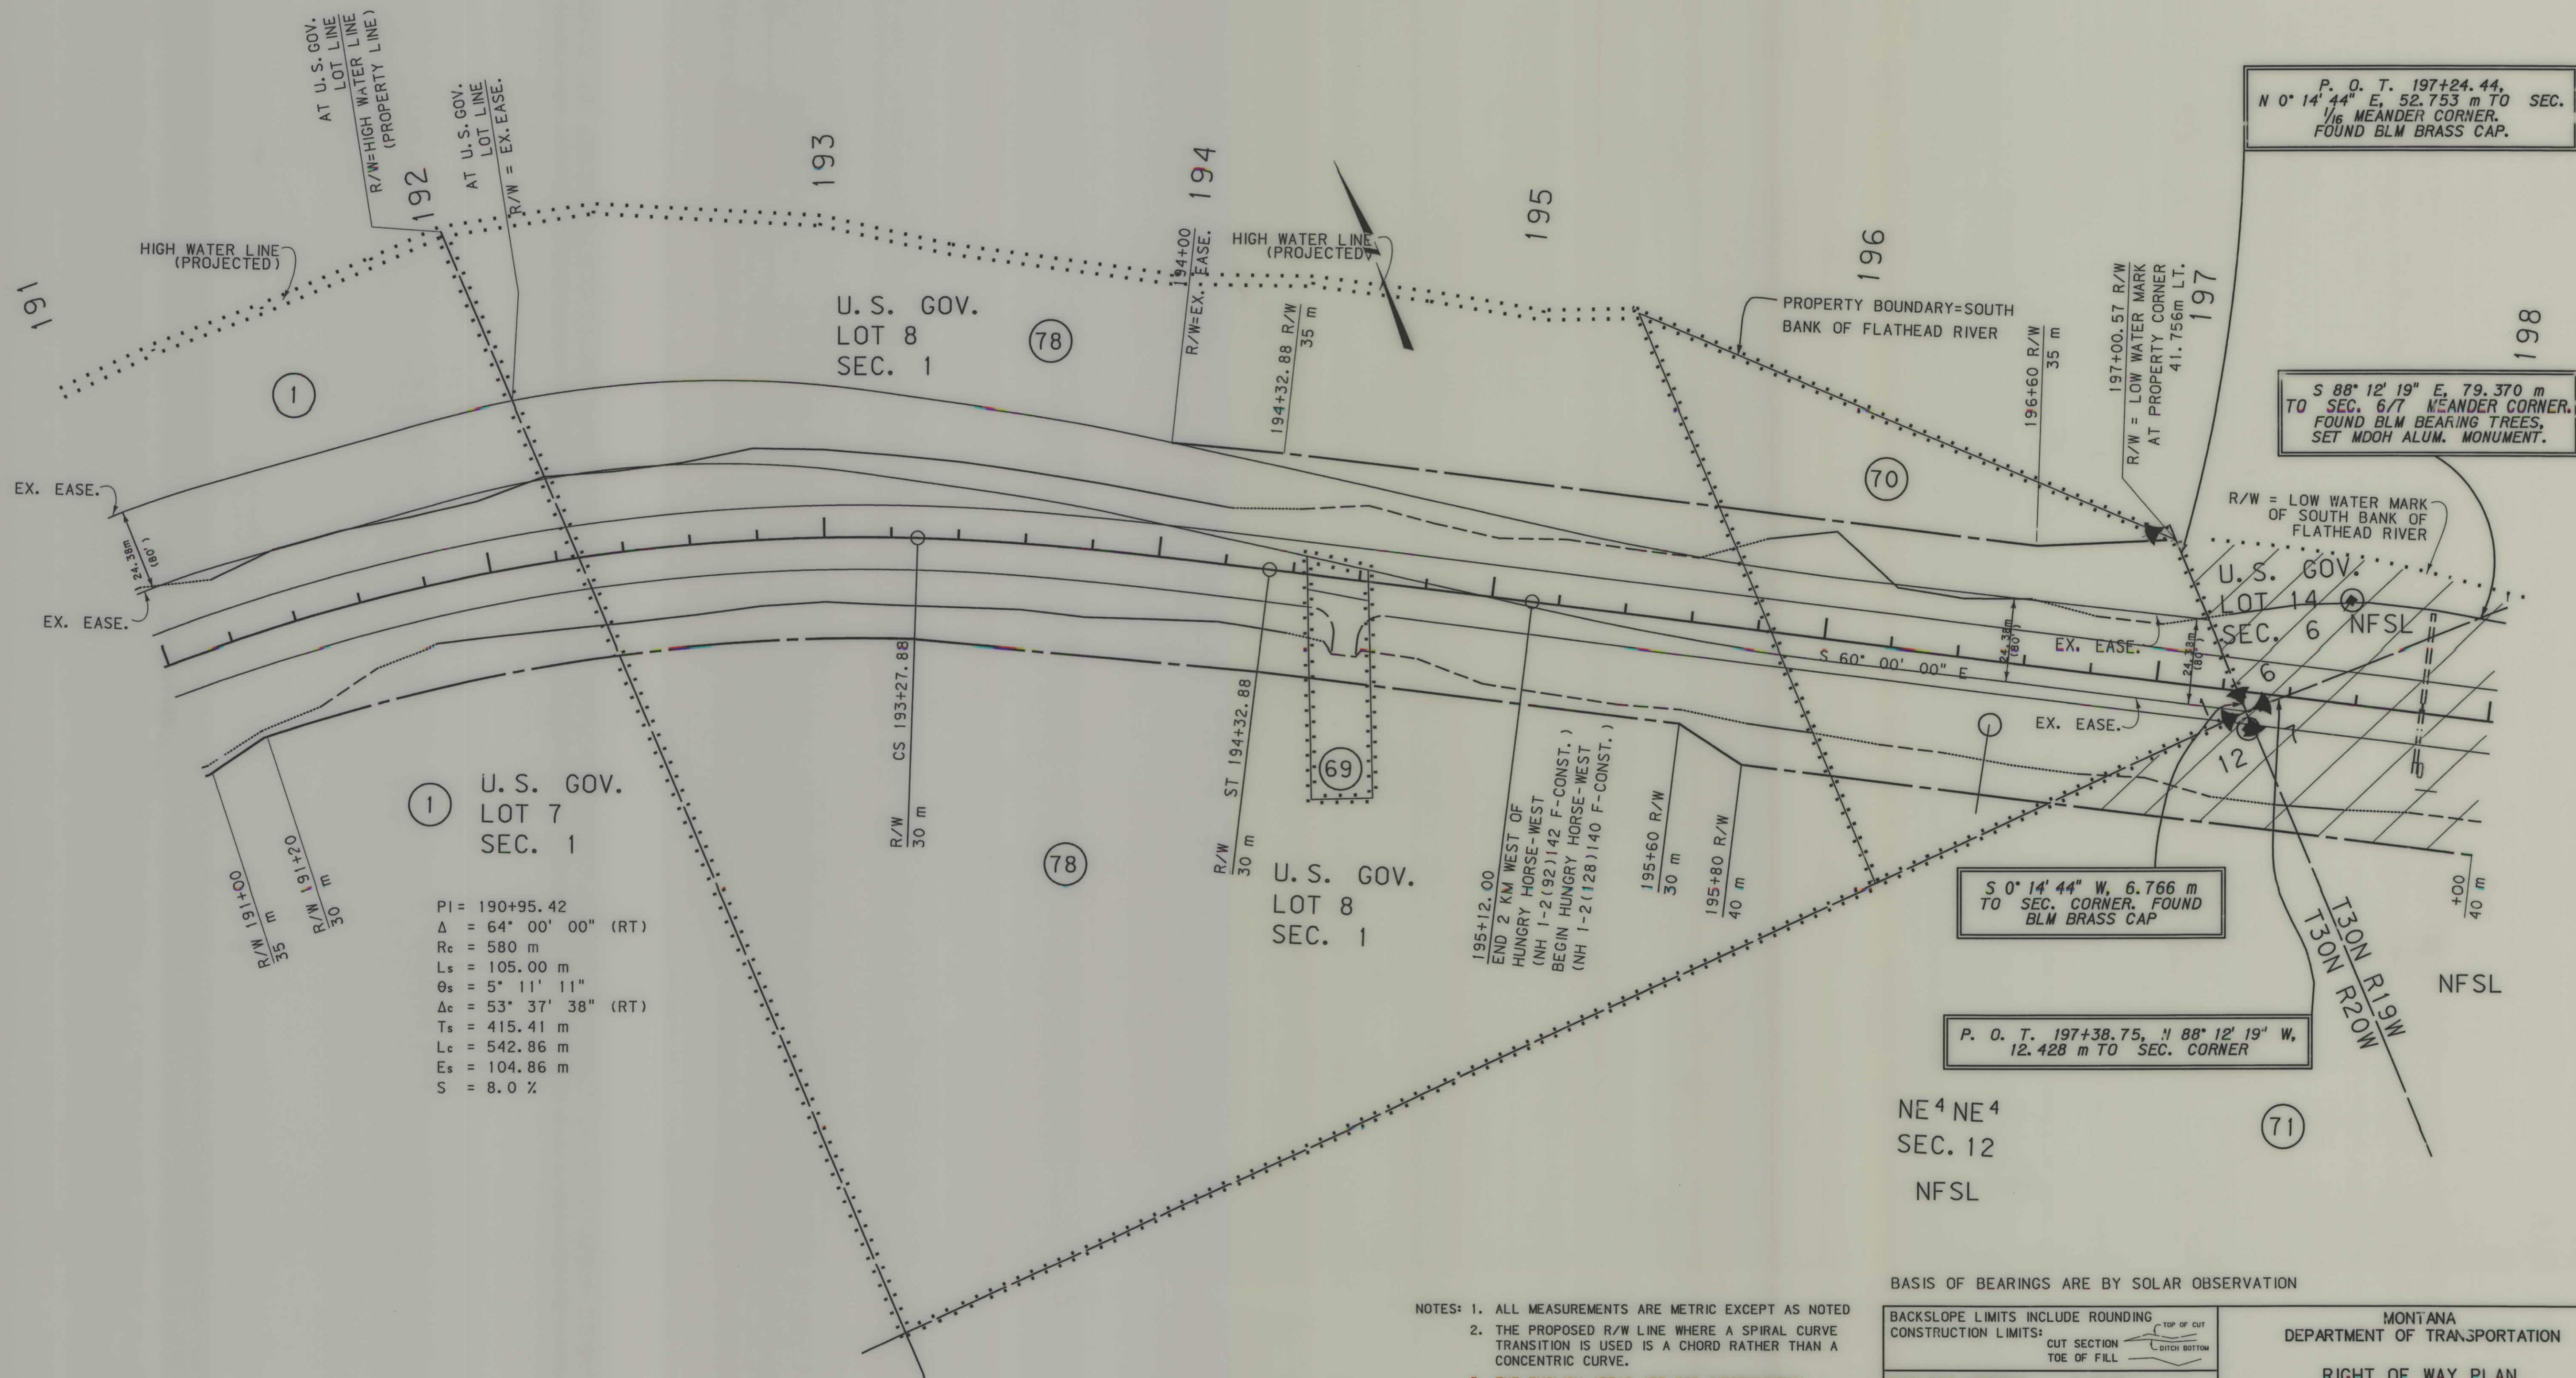

- NOTES: 1. ALL MEASUREMENTS ARE METRIC EXCEPT AS NOTED
2. THE PROPOSED R/W LINE WHERE A SPIRAL CURVE TRANSITION IS USED IS A CHORD RATHER THAN A CONCENTRIC CURVE.
3. THE ENGLISH AREAS ARE FOR INFORMATIONAL PURPOSES ONLY.
4. ALL STATIONS AND OFFSETS FOR R/W BREAKS ARE IN REFERENCE TO THE R/W BASELINE.

BASIS OF BEARINGS ARE BY SOLAR OBSERVATION


BACKSLOPE LIMITS INCLUDE ROUNDING
CONSTRUCTION LIMITS:
CUT SECTION
TOE OF FILL

FHWA/DOT APPROVAL	3-13-98
MAP REVISED	4-28-99 6-10-99 10-21-99
	4-3-00 9-15-00 2-26-01 3-05-02
	5-14-03

MONTANA
DEPARTMENT OF TRANSPORTATION

RIGHT OF WAY PLAN
FLATHEAD COUNTY

SCALE 1:1000

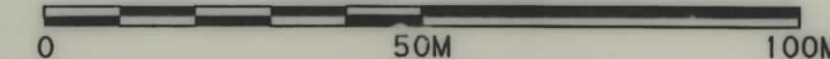

SEE SHEET NO. 4,5 FOR OWNERSHIP NAMES, ADDRESSES, AREAS, ETC.


STATE	RIGHT OF WAY ID.	SHEET NO.	TOTAL SHEETS
MONTANA	F-NH 1-2(52)138F	15	16
PROJECT NUMBER 1290-052			

COLUMBIA HEIGHTS - HUNGRY HORSE

NOTE:
THIS IS AN ACCESS CONTROL PROJECT.
FOR ACCESS CONTROL INFORMATION, SEE
ACCESS CONTROL PLANS FOR FEDERAL AID
PROJECT F-NH 1-2(52)138F.

PI = 201+49.36
 Δ = 50° 00' 01" (LT)
Rc = 580 m
Ls = 105.00 m
 θ_s = 5° 11' 11"
 Δ_c = 39° 37' 39" (LT)
Ts = 323.32 m
Lc = 401.15 m
Es = 60.83 m
S = 8.0 %

SE⁴SW⁴
SEC. 6

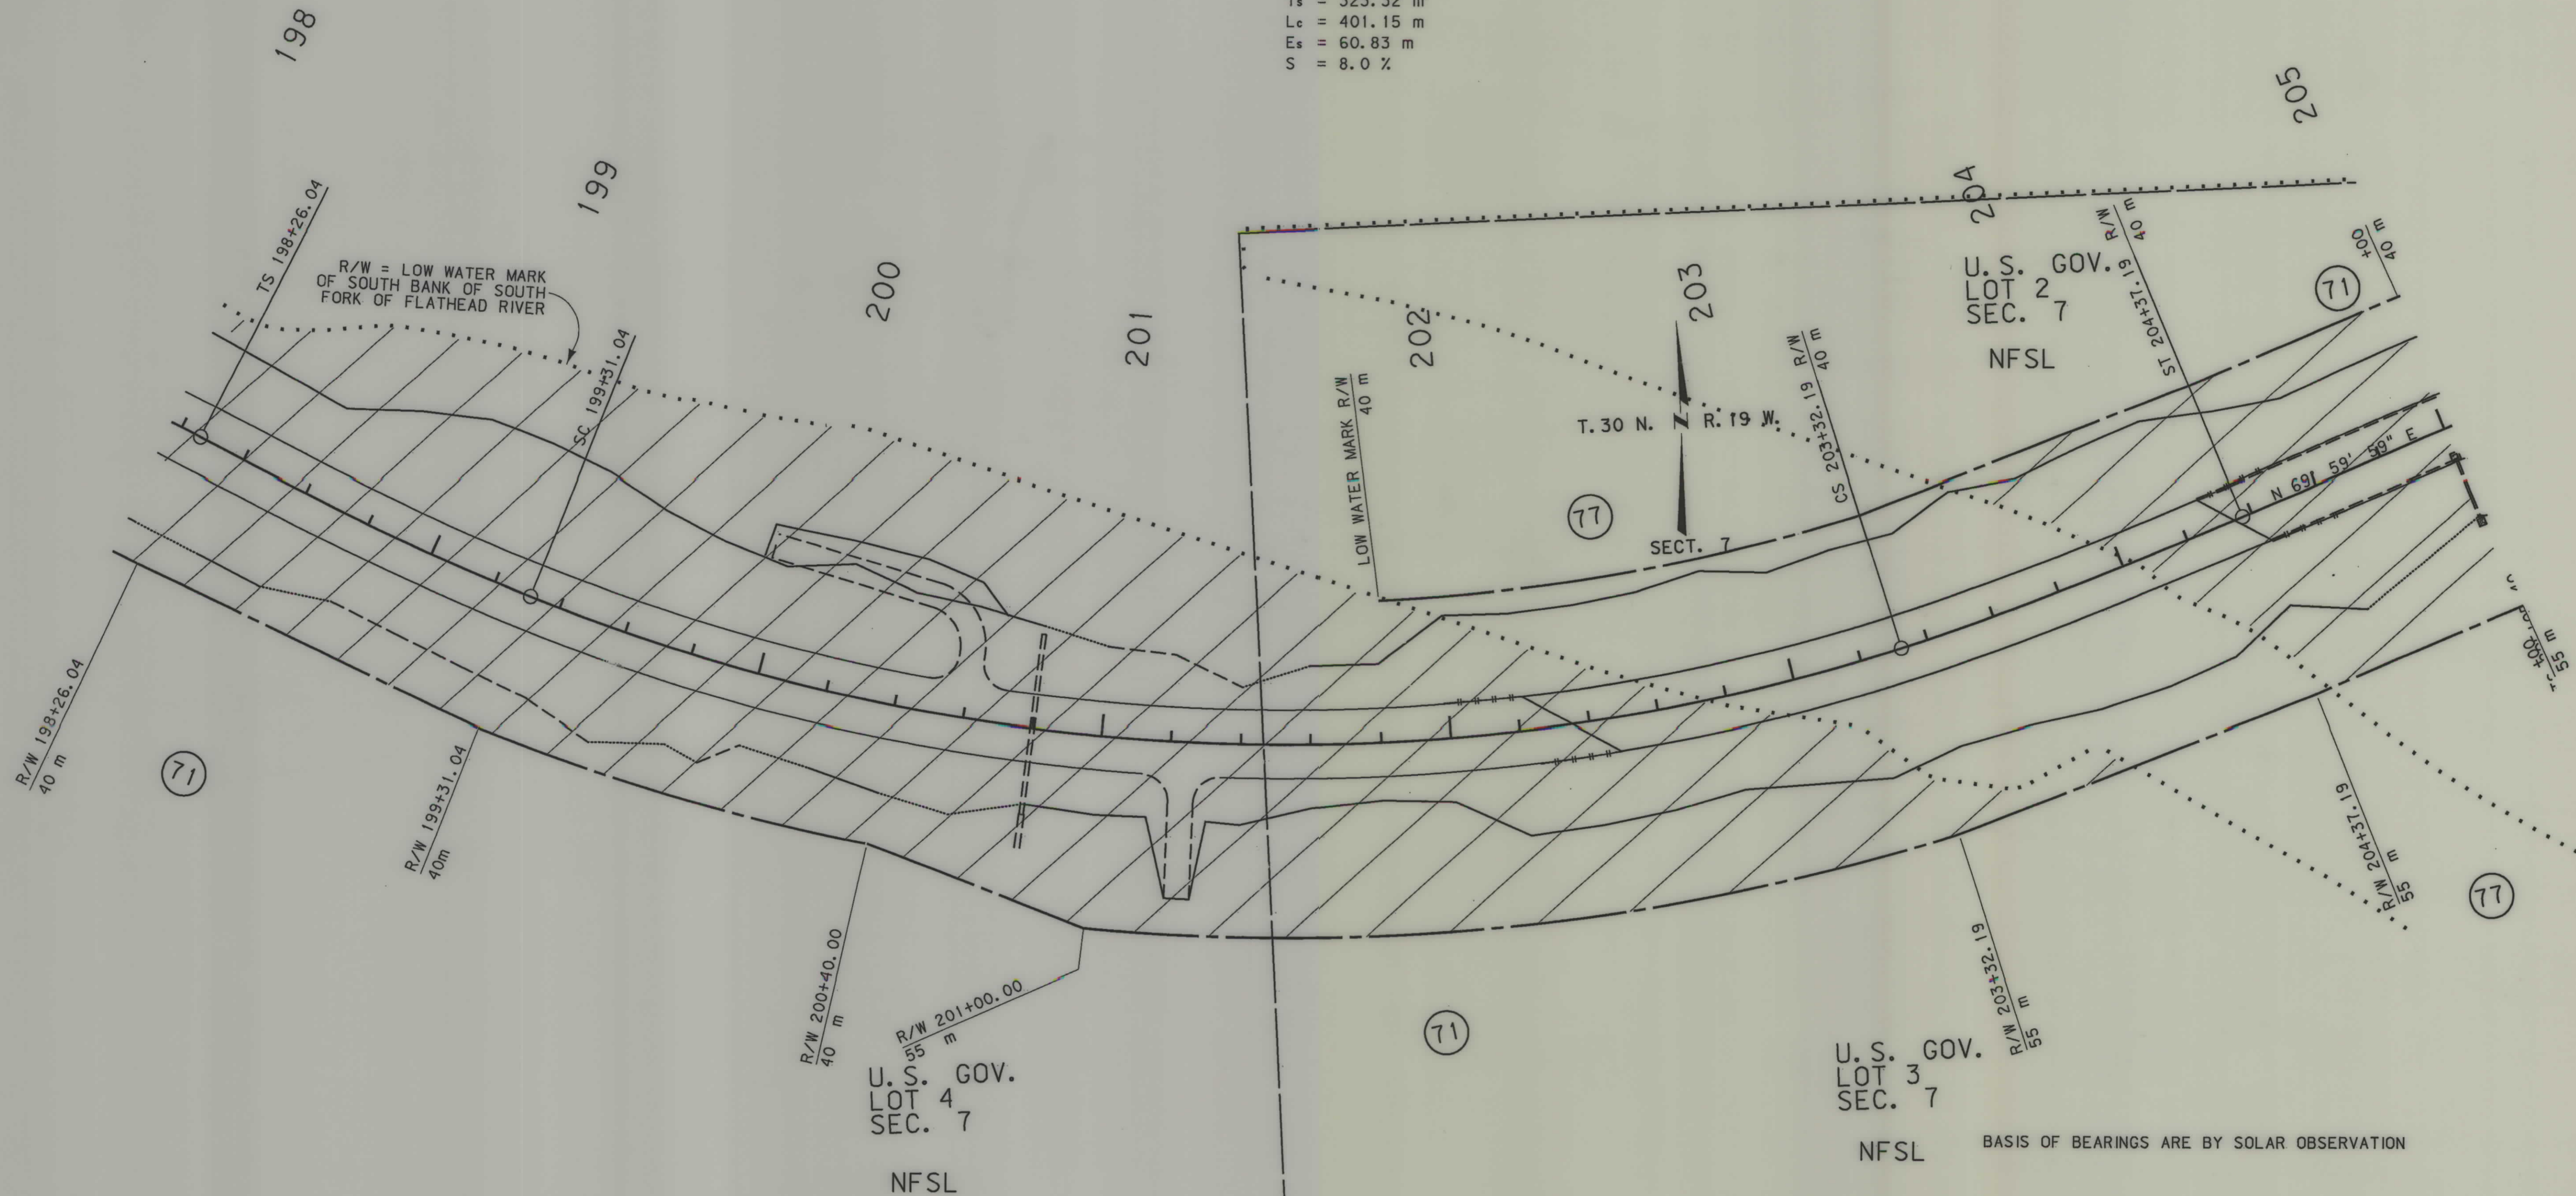

- NOTES: 1. ALL MEASUREMENTS ARE METRIC EXCEPT AS NOTED
2. THE PROPOSED R/W LINE WHERE A SPIRAL CURVE TRANSITION IS USED IS A CHORD RATHER THAN A CONCENTRIC CURVE.
3. THE ENGLISH AREAS ARE FOR INFORMATIONAL PURPOSES ONLY.
4. ALL STATIONS AND OFFSETS FOR R/W BREAKS ARE IN REFERENCE TO THE R/W BASELINE.

BACKSLOPE LIMITS INCLUDE ROUNDING			
CONSTRUCTION LIMITS:			
	CUT SECTION	TOE OF FILL	TOP OF CUT
FHWA/DOT APPROVAL	3-13-98		
MAP REVISED	4-28-99	6-10-99	10-21-99
	4-3-00	3-05-02	

MONTANA
DEPARTMENT OF TRANSPORTATION
RIGHT OF WAY PLAN
FLATHEAD COUNTY
SCALE 1:1000
0 50M 100M

SEE SHEET NO. 5 FOR OWNERSHIP NAMES, ADDRESSES, AREAS, ETC.

STATE	RIGHT OF WAY ID.	SHEET NO.	TOTAL SHEETS
MONTANA	F-NH 1-2(52)138F	16	16
PROJECT NUMBER 1290-052			
COLUMBIA HEIGHTS - HUNGRY HORSE			

NOTE:
THIS IS AN ACCESS CONTROL PROJECT.
FOR ACCESS CONTROL INFORMATION, SEE
ACCESS CONTROL PLANS FOR FEDERAL AID
PROJECT F-NH 1-2(52)138F.

SE⁴ SE⁴
SEC. 6

P. O. T. 209+57.97
S 89° 40' 01" E, 393.409 m
TO SEC. CORNER

NE⁴ NE⁴
SEC. 7

BAISIS OF BEARINGS ARE BY SOLAR OBSERVATION

- NOTES: 1. ALL MEASUREMENTS ARE METRIC EXCEPT AS NOTED
2. THE PROPOSED R/W LINE WHERE A SPIRAL CURVE TRANSITION IS USED IS A CHORD RATHER THAN A CONCENTRIC CURVE.
3. THE ENGLISH AREAS ARE FOR INFORMATIONAL PURPOSES ONLY.
4. ALL STATIONS AND OFFSETS FOR R/W BREAKS ARE IN REFERENCE TO THE R/W BASELINE.

BACKSLOPE LIMITS INCLUDE ROUNDING	TOP OF CUT
CONSTRUCTION LIMITS:	CUT SECTION
	TOE OF FILL
FHWA/DOT APPROVAL	3-13-98
MAP REVISED	4-28-99 6-10-99 10-21-99
	8-10-00 3-05-02

MONTANA
DEPARTMENT OF TRANSPORTATION

RIGHT OF WAY PLAN
FLATHEAD COUNTY
SCALE 1:1000

0 50M 100M