


PLANS
NOT
TO
SCALE

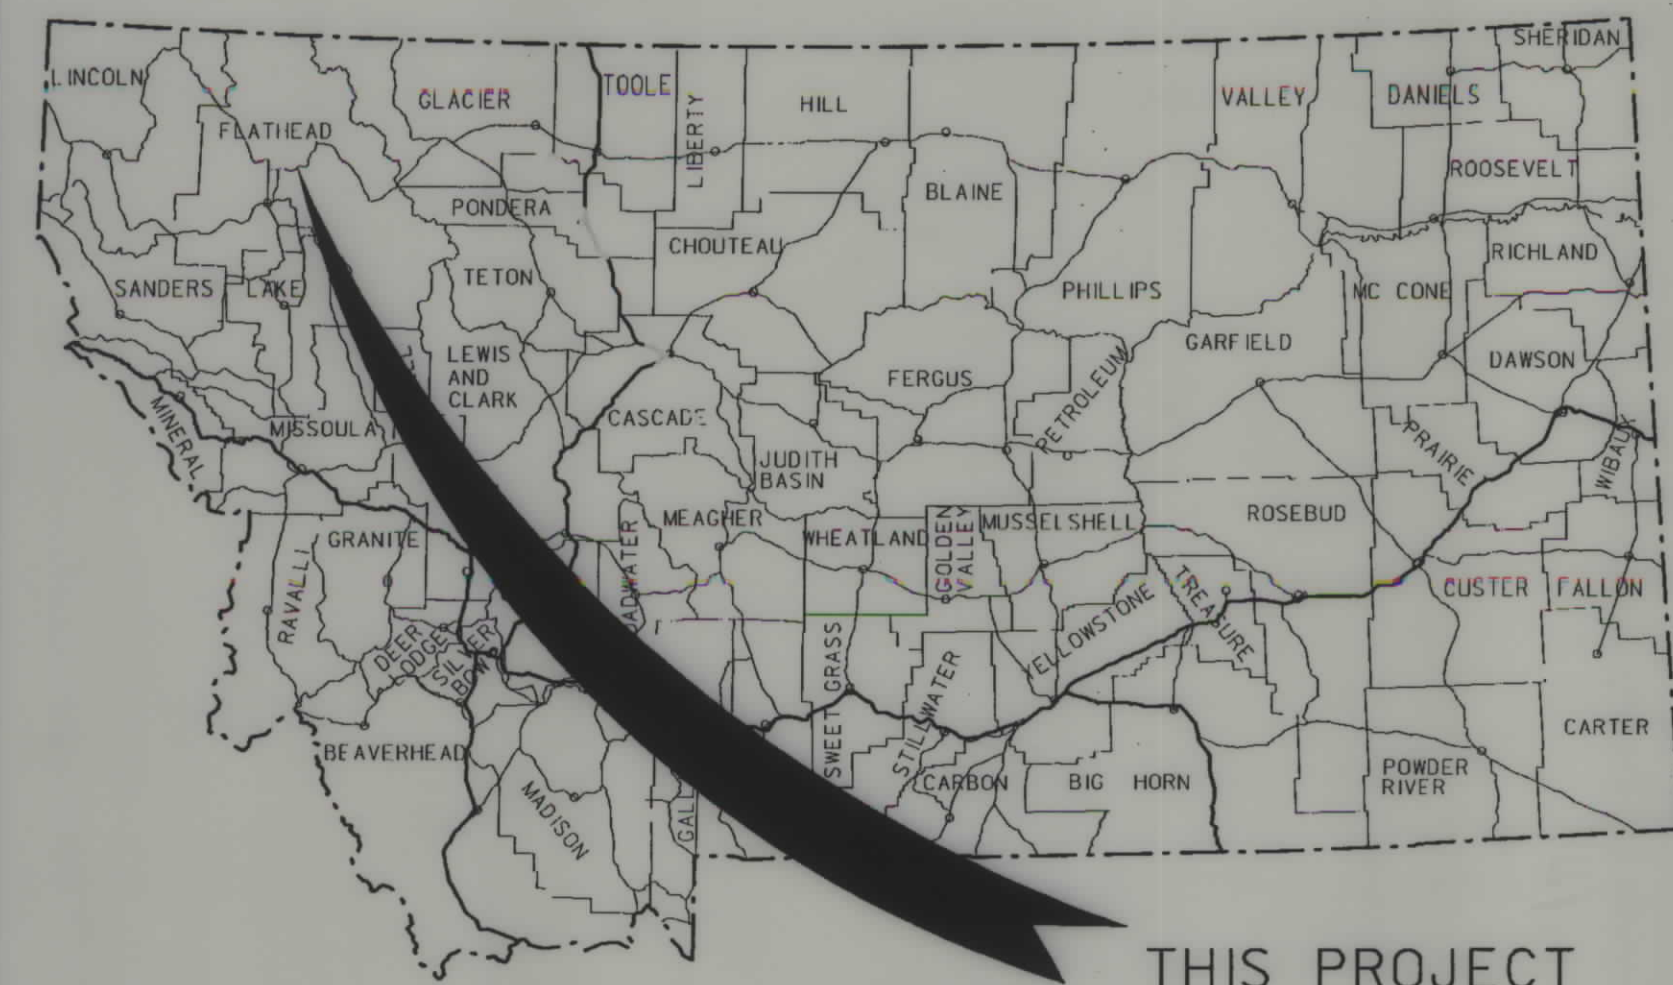

MONTANA DEPARTMENT OF TRANSPORTATION

STATE	RIGHT OF WAY ID.	SHEET NO.	TOTAL SHEETS
MONTANA	F-NH 1-2(52)138F	1	20
PROJECT NUMBER 1290-052			
COLUMBIA HEIGHTS-HUNGRY HORSE			

ACCESS CONTROL PLAN OF FEDERAL AID PROJECT F-NH 1-2(52)138F COLUMBIA HEIGHTS - HUNGRY HORSE FLATHEAD COUNTY

NOTE:
THIS IS AN ACCESS CONTROL PROJECT.
FOR RIGHT-OF-WAY ACQUISITION, SEE
RIGHT-OF-WAY PLANS FOR FEDERAL AID
PROJECT F-NH 1-2(52)138F.


CONVENTIONAL SIGNS

PROPOSED RIGHT OF WAY LINE	---
EXISTING RIGHT OF WAY LINE	---
RAILROAD RIGHT OF WAY LINE	---
RIGHT OF WAY BASELINE	---
STK'D CENTERLINE	---
SECTION LINE	---
OWNERSHIP BOUNDARY	---
FULL ACCESS CONTROL	AC AC
LIMITED ACCESS CONTROL	/// ///
EXISTING ACCESS CONTROL	/// ///
PRESENT TRAVELED WAY (P.T.W.)	---
FENCE LINE	---
EXISTING GUARDRAIL	---
PROPOSED GUARDRAIL	---
GATE IN FENCE	---
CATTLE GUARD: EXIST. - PROPOSED	---
SECTION CORNER	FOUND UNFOUND
1/4 SECTION CORNER	---
CLOSING CORNER	---
MEANDER CORNER	---
CENTER OF SECTION	---
RIGHT OF WAY MONUMENT	---
PROPERTY CORNER PIN	---
POWER POLE IN PLACE	---
TELEPHONE POLE IN PLACE	---
TELEGRAPH POLE IN PLACE	---
LIGHT POLE	---
PROPOSED CULVERT	---
EXISTING CULVERT	---
OUTLET DITCH	---
INLET DITCH	---
EXISTING DITCH	---
CHANNEL CHANGES	CH. CH. 2
DITCH BLOCK	---
RIPRAP	---
BRIDGES	---
RAILROADS	---
ACCESS CONTROL PARCEL NUMBERS	AC-1
APPROACH: EXIST.- PROPOSED	---
NO DIRECT ACCESS TO HIGHWAY	---

ASSOCIATED PROJECT ID.
NH-F 1-2(39)138F P.E.
NH 1-2(80)138F I.C.
NH 1-2(68)138F CONST.

RELATED PROJECTS
F 100(10)
FRF 100(17)
FAP 257A
FAP 257B
FAP 257F
RF 257(23)

7.3 Kilometers

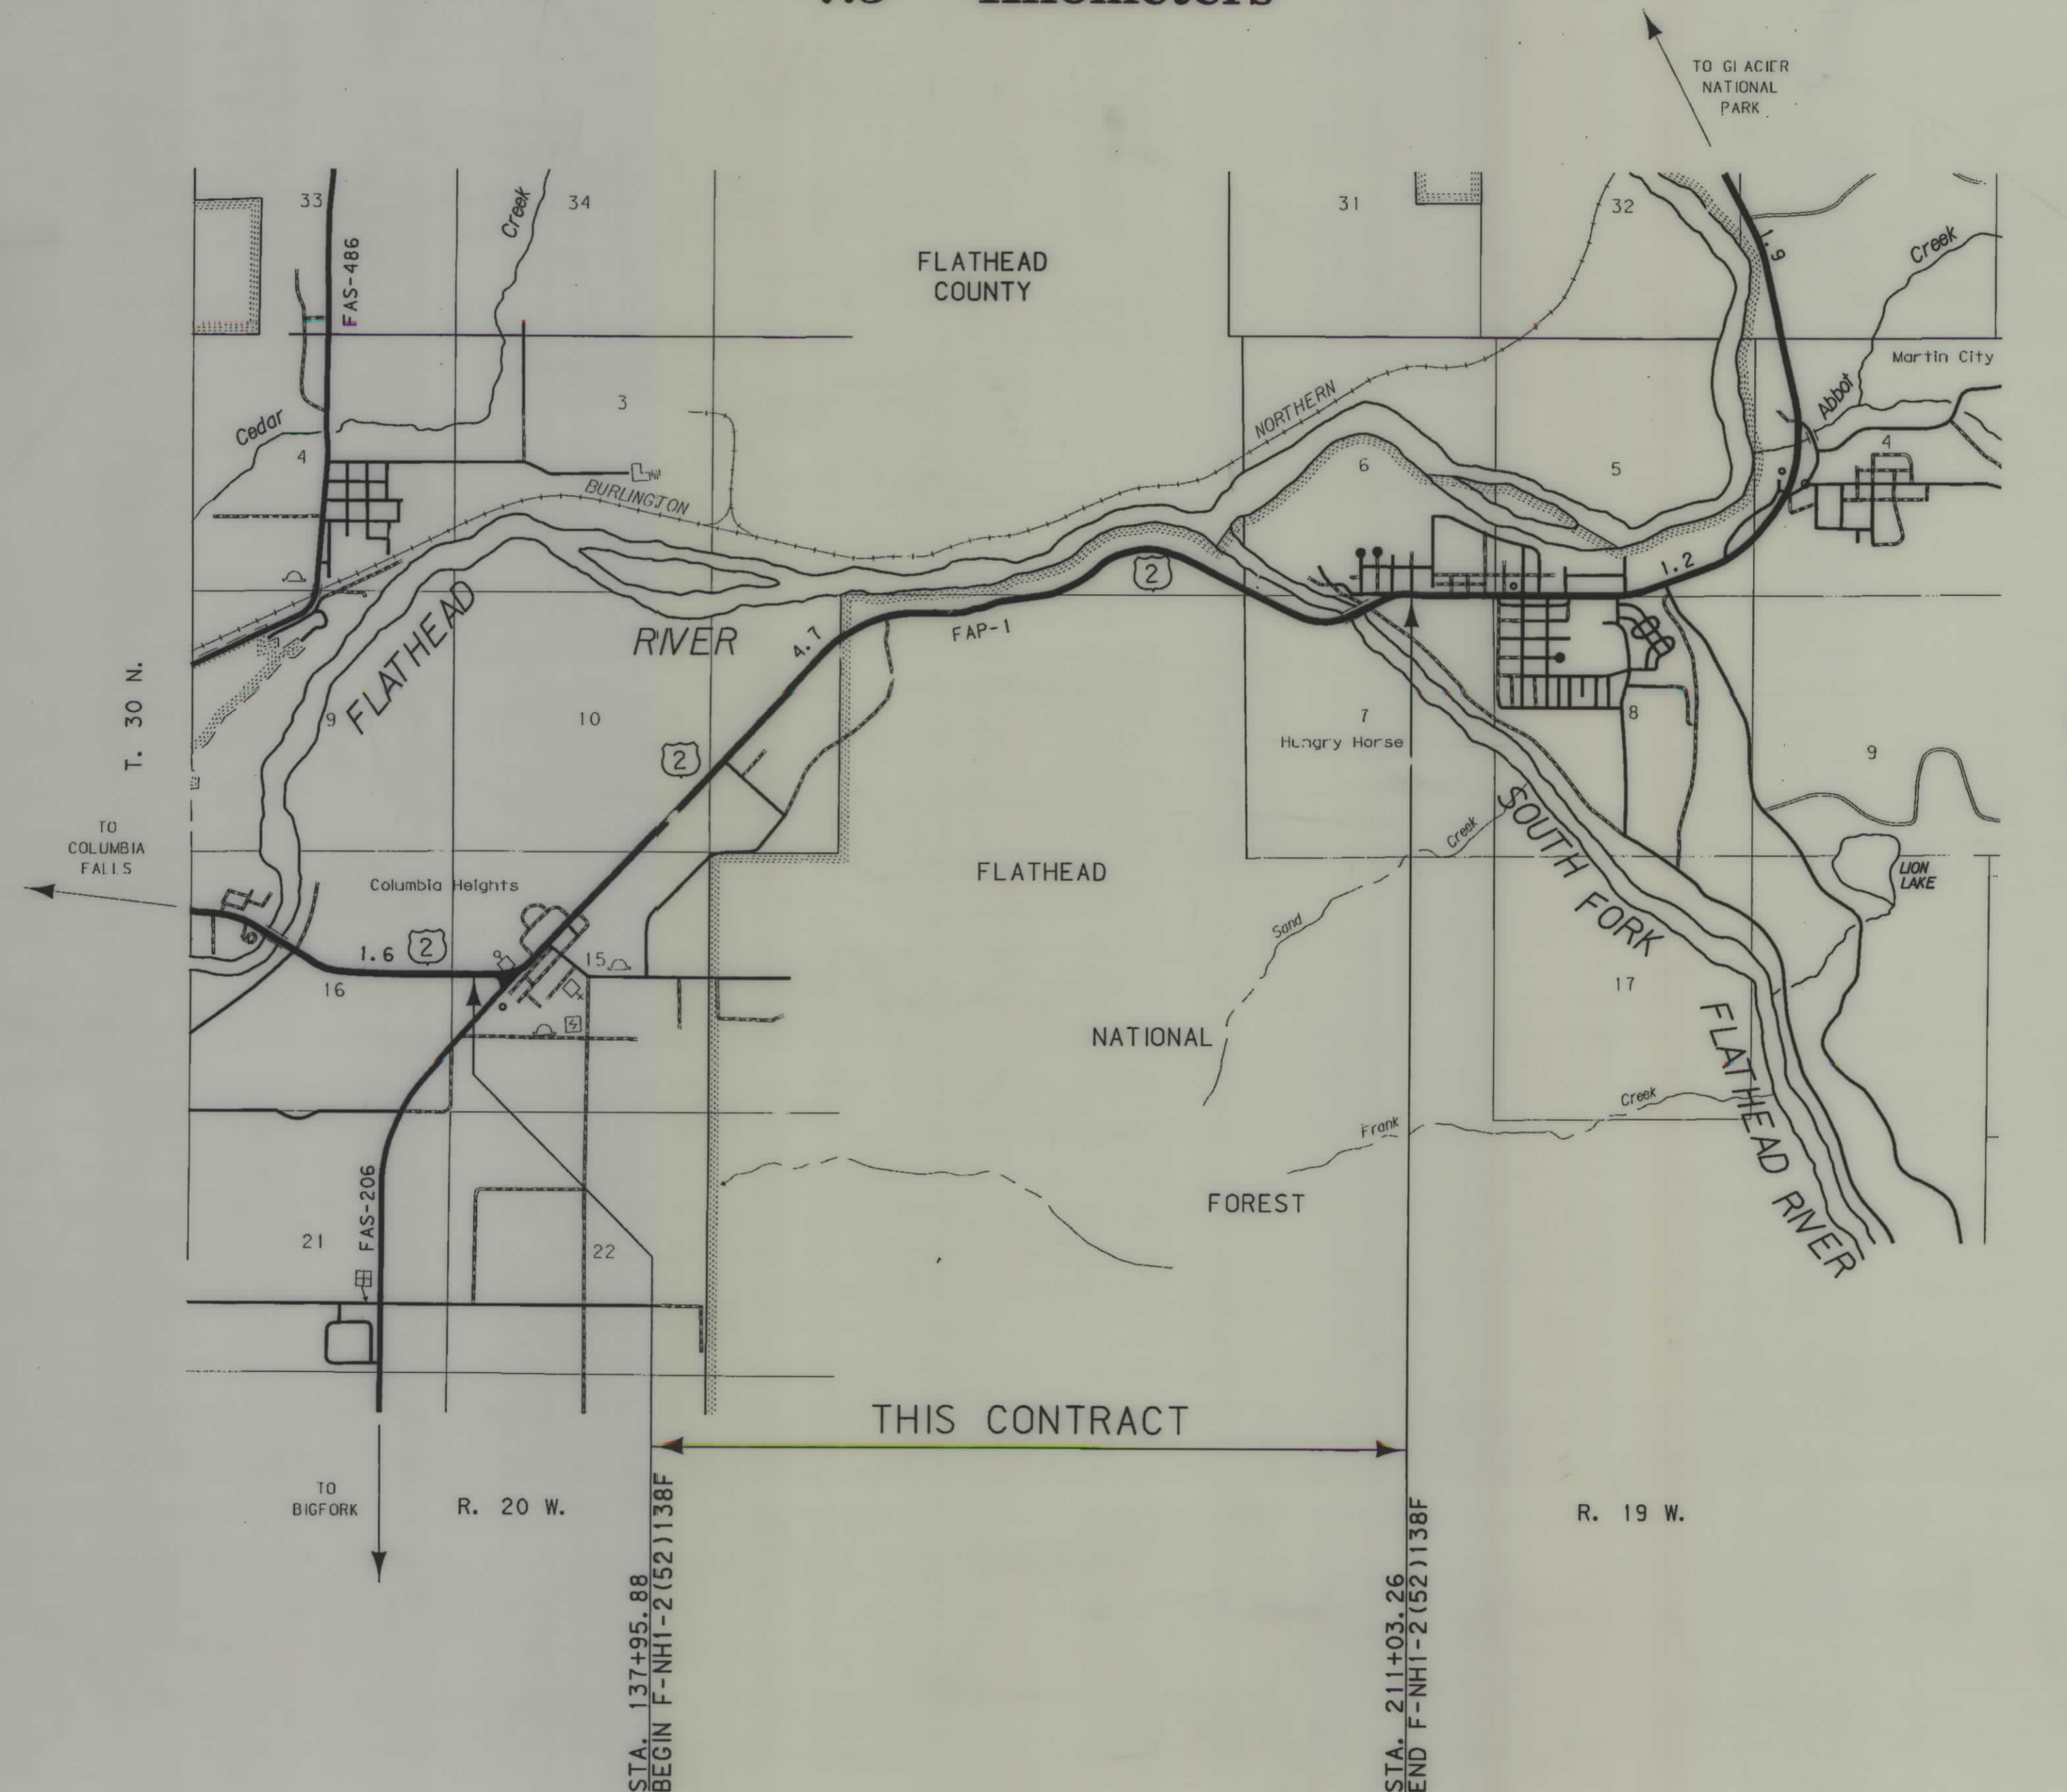

RDROW

11:53:11 AM
03/19/02
US628

MONTANA
CADD

3
2
1

FHWA/	APPROVAL	3-13-98, (2-27-02*)
MAP REVISED		

* AUTHORIZATION OF ACCESS CONTROL ONLY

NOTES: 1. ALL MEASUREMENTS ARE METRIC EXCEPT AS NOTED

MONTANA DEPARTMENT OF TRANSPORTATION

RDRW

06:09:49 AM
05/16/03
U5628

MONTANA
CADD

3
2
1


OWNERSHIP																			
PARCEL	NAME	ADDRESS	TOTAL	AREA	GROSS R/W AREA		EX. EASE. AREA		NET AREA		REMAINDER				CONST. PMT. AREA		EASE. AREA		SHEET NO.
			METRIC	ENGLISH	METRIC	ENGLISH	METRIC	ENGLISH	METRIC	ENGLISH	LEFT		RIGHT		METRIC	ENGLISH	METRIC	ENGLISH	
AC-4	293480 ALBERTA LIMITED CORPORATION, A CANADIAN CORPORATION	C/O BIG SKY WATERSLIDE P.O. BOX 2311, COLUMBIA FALLS, MT 59912			FOR ACCESS CONTROL ONLY														10
AC-5	ARLENE E. HENDRICK AND SCOTT J. OLSON, J.T.	7450 HIGHWAY 2 EAST COLUMBIA FALLS, MT 59912			FOR ACCESS CONTROL ONLY														10
AC-6	DELETED																		
AC-7	DELETED																		
AC-8	MITCH W. HELDSTAB & LEIGH A. HELDSTAB, J.T.	P.O. BOX 1793 SEWARD, AK 99664-1739			FOR ACCESS CONTROL ONLY														10
AC-9	WILLIAM L. GRESS	P.O. BOX 969 COLUMBIA FALLS, MT 59912			FOR ACCESS CONTROL ONLY														10
AC-10	CHARLES D. HOSSACK & MARGARET E. HOSSACK, H/W, J.T.	7309 HWY 2 EAST COLUMBIA FALLS, MT 59912			FOR ACCESS CONTROL ONLY														10
AC-11	CHARLES AND PEGGY J. AURAND	7325 HWY 2 EAST COLUMBIA FALLS, MT 59912			FOR ACCESS CONTROL ONLY														10
AC-12	GUY HELDSTAB & SHIRLEY HELDSTAB	P.O. BOX 954 COLUMBIA FALLS, MT 59912			FOR ACCESS CONTROL ONLY														10
AC-13	CINTHIA JUNE SORENSEN	7327 HWY 2 EAST COLUMBIA FALLS, MT 59912			FOR ACCESS CONTROL ONLY														10
AC-5A	DELETED																		
AC-14	VICKY L. SMITH	P.O. BOX 1056 COLUMBIA FALLS, MT 59912			FOR ACCESS CONTROL ONLY														10
AC-15	JAMES R. AND DELORIS E. MATSON	P.O. BOX 1670, COLUMBIA FALLS, MT 59912			FOR ACCESS CONTROL ONLY														10
AC-16	CLIFFORD & VICTORIA LEE CRICK	182 ARMORY ROAD WHITEFISH, MT 59937			FOR ACCESS CONTROL ONLY														10
AC-17	LUCINDA JEAN GOUDREAU	205 GORDEN COLUMBIA FALLS, MT 59912			FOR ACCESS CONTROL ONLY														10
AC-18	DAVID M. BROTNOV & SHARON D. BROTNOV	P.O. BOX 1407 COLUMBIA FALLS, MT 59912			FOR ACCESS CONTROL ONLY														10
AC-19	LARRY D. LEIMKUEHLER, & DEBRA J. LEIMKUEHLER, J.T.	7285 HWY 2 EAST COLUMBIA FALLS, MT 59912			FOR ACCESS CONTROL ONLY														10
AC-20	FLATHEAD COUNTY				FOR ACCESS CONTROL ONLY														10
AC-21	PENTECOSTAL CHURCH OF GOD OF AMERICA, A RELIGIOUS CORPORATION	1255 WASHINGTON AVE HAVRE, MT 59501			FOR ACCESS CONTROL ONLY														10
AC-22	GLACIER PARK SUPER 8, INC. A MONTANA CORPORATION	6865 MT HWY 35 BIGFORK, MT 59911			FOR ACCESS CONTROL ONLY														10, 11
AC-23	THE PENTECOSTAL CHURCH OF GOD OF AMERICA, INC.	3935 TEAL BILLINGS, MT 59102			FOR ACCESS CONTROL ONLY														10
AC-24	RICHARD L. BIRDELL AND JAMES S. VOELLER, AS TENANTS IN COMMON	P.O. BOX 2763, COLUMBIA FALLS, MT 59912			FOR ACCESS CONTROL ONLY														10, 11
AC-25	DICKIE L. HOWELL & JUDITH L. HOWELL, J.T.	7348 HWY 2 EAST COLUMBIA FALLS, MT 59912			FOR ACCESS CONTROL ONLY														11
AC-26	GLACIER PARK DAYS INN, LLC	P.O. BOX 918 COLUMBIA FALLS, MT 59912			FOR ACCESS CONTROL ONLY														11
AC-27	NPIOL' RIVER BRIDGE, LLC HEIRS AND DEWISEES OF LARRY STREETER, DECEASED	P.O. BOX 3073, COLUMBIA FALLS, MT 59912 7350 HWY 2 EAST COLUMBIA FALLS, MT 59912			FOR ACCESS CONTROL ONLY														11
AC-28	BANKWEST, N.A.	444 WEST IDAHO, PO BOX 7070 KALISPELL, MT 59904			FOR ACCESS CONTROL ONLY														11
AC-29	EDWIN O. NICK & DIONNE R. NICK, H/W	P.O. BOX 1486 COLUMBIA FALLS, MT 59912			FOR ACCESS CONTROL ONLY														11

STATE	RIGHT OF WAY ID.	SHEET NO.	TOTAL SHEETS
MONTANA	F-NH 1-2(52)138F	2	20
PROJECT NUMBER 1290-052			

COLUMBIA HEIGHTS - HUNGRY HORSE

NOTE:
THIS IS AN ACCESS CONTROL PROJECT.
FOR RIGHT-OF-WAY ACQUISITION, SEE
RIGHT-OF-WAY PLANS FOR FEDERAL AID
PROJECT F-NH 1-2(52)138F.

NOTES: 1. ALL MEASUREMENTS ARE METRIC EXCEPT AS NOTED
2. THE PROPOSED R/W LINE WHERE A SPIRAL CURVE
TRANSITION IS USED IS A CHORD RATHER THAN A
CONCENTRIC CURVE.
* AUTHORIZATION OF ACCESS CONTROL ONLY

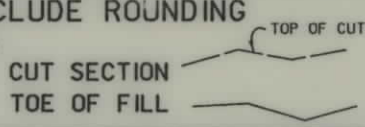BACKSLOPE LIMITS INCLUDE ROUNDING	
CONSTRUCTION LIMITS: 	
FHWA/DOT APPROVAL 3-13-98, (2-27-02*)	
MAP REVISED 3-24-03 5-05-03	

MONTANA
DEPARTMENT OF TRANSPORTATION

ACCESS CONTROL PLAN
FLATHEAD COUNTY

MONTANA DEPARTMENT OF TRANSPORTATION

RDRROW

04:16:30 PM
04/09/03
U9382

MONTANA
CADD

3
2
1

OWNERSHIP																			
PARCEL	NAME	ADDRESS	TOTAL	AREA	GROSS R/W AREA		EX. EASE. AREA		NET AREA		REMAINDER				CONST. PMT. AREA		EASE. AREA		SHEET NO.
			METRIC	ENGLISH	METRIC	ENGLISH	METRIC	ENGLISH	METRIC	ENGLISH	LEFT		RIGHT		METRIC	ENGLISH	METRIC	ENGLISH	
											METRIC	ENGLISH	METRIC	ENGLISH					
AC-30	LOUIS C. PAJNICH & CHRISTINE L. RICHTER, J. T.	N/A			FOR	ACCESS	CONTROL	ONLY											11
AC-31	MICHAEL T. SIMMONS & NOVEMBER SIMMONS	P.O. BOX 2417 COLUMBIA FALLS, MT 59912			FOR	ACCESS	CONTROL	ONLY											11
AC-32	MICHAEL T. SIMMONS AND NOVEMBER SIMMONS	P.O. BOX 2417 COLUMBIA FALLS, MT 59912			FOR	ACCESS	CONTROL	ONLY											11
AC-33	RUSSELL T. BARNETT	7373 HWY 2 EAST COLUMBIA FALLS, MT 59912			FOR	ACCESS	CONTROL	ONLY											11
AC-34	GENE LEE BERG	P.O. BOX 2340, DEER PARK, WA 99006			FOR	ACCESS	CONTROL	ONLY											11
AC-35	GREG A. AND LORRIE A. TRENERRY	P.O. BOX 130274 CORAM, MT 59913			FOR	ACCESS	CONTROL	ONLY											11
AC-36	HOMER L. STEELE & JOYCE E. STEELE	150 STEELES DRIVE COLUMBIA FALLS, MT 59912			FOR	ACCESS	CONTROL	ONLY											11
AC-37	RICHARD GROSSWILER, & LORETTA GROSSWILER, J. T.	445 WEST COLORADO ST. KALISPELL, MT 59901			FOR	ACCESS	CONTROL	ONLY											11
AC-38	STATE OF MONTANA	2701 PROSPECT AVE. HELENA, MT 59601			FOR	ACCESS	CONTROL	ONLY											11
AC-39	DANIEL L. HENDRICK	7450 HWY 2 EAST COLUMBIA FALLS, MT 59912			FOR	ACCESS	CONTROL	ONLY											11, 12
AC-40	WILLIAM RUSSELL & ANNE DENISTON RUSSELL	P.O. BOX 5259 KALISPELL, MT 59903			FOR	ACCESS	CONTROL	ONLY											11
AC-41	WALLE W. LINDSAY AND JOHN L. LINDSAY	922 5TH AVENUE WEST KALISPELL, MT 59901			FOR	ACCESS	CONTROL	ONLY											11, 12
AC-42	CAROL S. ROSE, AKA CAROL WINDORSKI	164 RIVER VIEW DRIVE KALISPELL, MT 59901			FOR	ACCESS	CONTROL	ONLY											11, 12
AC-43	WALLE W. LINDSAY	822 5TH AVENUE WEST KALISPELL, MT 59901			FOR	ACCESS	CONTROL	ONLY											11, 12
AC-44	STATE OF MONTANA	2701 PROSPECT AVE. HELENA, MT 59601			FOR	ACCESS	CONTROL	ONLY											12
AC-45	MARTIN S. STRINGFELLOW & ARLISS J. STRINGFELLOW	P.O. BOX 717 COLUMBIA FALLS, MT 59912			FOR	ACCESS	CONTROL	ONLY											12
AC-46	NOLA LUX	7510 HWY 2 EAST COLUMBIA FALLS, MT 59912			FOR	ACCESS	CONTROL	ONLY											12
AC-47	E. SCOTT DUNIGAN & SHARON D. DUNIGAN	7500 HWY 2 EAST COLUMBIA FALLS, MT 59912			FOR	ACCESS	CONTROL	ONLY											12
AC-48	COLUMBIA FALLS ALUMINUM COMPANY	P.O. BOX 10 COLUMBIA FALLS, MT 59912			FOR	ACCESS	CONTROL	ONLY											12, 13, 14
AC-48.1	LEAMON TUCK LUNDAY AND LISA JOY LUNDAY	1688 MONTE VISTA DRIVE, COLUMBIA FALLS, MT 59912			FOR	ACCESS	CONTROL	ONLY											13
AC-49	DAVID O. RUSSELL & PATRICIA M. RUSSELL	P.O. BOX 240 MILK RIVER, ALBERTA CANADA TOKIMO			FOR	ACCESS	CONTROL	ONLY											12
AC-50	JOHN W. MEYER, & BEVERLY A. MEYER, J. T.	7615 HWY 2 EAST COLUMBIA FALLS, MT 59912			FOR	ACCESS	CONTROL	ONLY											12, 13
AC-51	DALE E. STERE & EDITH E. STERE	7585 HWY 2 EAST COLUMBIA FALLS, MT 59912			FOR	ACCESS	CONTROL	ONLY											12

STATE	RIGHT OF WAY ID.	SHEET NO.	TOTAL SHEETS
MONTANA	F-NH 1-2(52)138F	3	20

PROJECT NUMBER 1290-052
COLUMBIA HEIGHTS - HUNGRY HORSE

NOTE:
THIS IS AN ACCESS CONTROL PROJECT.
FOR RIGHT-OF-WAY ACQUISITION, SEE
RIGHT-OF-WAY PLANS FOR FEDERAL AID
PROJECT F-NH 1-2(52)138F.

NOTES: 1. ALL MEASUREMENTS ARE METRIC EXCEPT AS NOTED
2. THE PROPOSED R/W LINE WHERE A SPIRAL CURVE
TRANSITION IS USED IS A CHORD RATHER THAN A
CONCENTRIC CURVE.
* AUTHORIZATION OF ACCESS CONTROL ONLY

BACKSLOPE LIMITS INCLUDE ROUNDING
CONSTRUCTION LIMITS: CUT SECTION TOP OF CUT
TOE OF FILL
FHWA/DOT APPROVAL 3-13-98, (2-27-02*)
MAP REVISED 3-24-03

MONTANA
DEPARTMENT OF TRANSPORTATION
ACCESS CONTROL PLAN
FLATHEAD COUNTY


OWNERSHIP																			
PARCEL	NAME	ADDRESS	TOTAL	AREA	GROSS R/W AREA		EX. EASE. AREA		NET AREA		REMAINDER				CONST. PMT. AREA		EASE. AREA		SHEET NO.
			METRIC	ENGLISH	METRIC	ENGLISH	METRIC	ENGLISH	METRIC	ENGLISH	LEFT		RIGHT		METRIC	ENGLISH	METRIC	ENGLISH	
											METRIC	ENGLISH	METRIC	ENGLISH					
AC-52	RISCELL E. HILL	P.O. BOX 2744, COLUMBIA FALLS, MT 59912		FOR ACCESS	CONTROL	ONLY													12, 13
AC-53	STEVEN LEE BARTA & MERLA JEAN BARTA	7614 HWY 2 EAST COLUMBIA FALLS, MT 59912		FOR ACCESS	CONTROL	ONLY													13
AC-54	LEAMON TUCK LUNDAY AND LISA JOY LUNDAY	1688 MONTE VISTA DRIVE, COLUMBIA FALLS, MT 59912		FOR ACCESS	CONTROL	ONLY													13
AC-55	LISA JOY MILLER & LEAMON TUCK LUNDAY	1688 MONTE VISTA DRIVE COLUMBIA FALLS, MT 59912		FOR ACCESS	CONTROL	ONLY													13
AC-56	ARTHUR L. OTT AND VICKIE R. OTT, J. T.	1685 MONTE VISTA DRIVE COLUMBIA FALLS, MT 59912		FOR ACCESS	CONTROL	ONLY													13
AC-57	SILVERTIP PROPERTIES A MONTANA PARTNERSHIP	P. O. BOX 1475 KALISPELL, MT 59903		FOR ACCESS	CONTROL	ONLY													13
AC-58	JERRY A. WENDLICK, & SHERRI J. WENDLICK, J. T.	P. O. BOX 403 HUNGRY HORSE, MT. 59919		FOR ACCESS	CONTROL	ONLY													13
AC-59	THEODORE EDWARD McDONALD & GLORIA A. McDONALD	7665 HWY 2 EAST COLUMBIA FALLS, MT 59912		FOR ACCESS	CONTROL	ONLY													13
AC-60	NATHAN E. LALUM & KATIE J. NELSON, J. T.	P. O. BOX 900 COLUMBIA FALLS, MT 59912		FOR ACCESS	CONTROL	ONLY													13
AC-61	WILFRIED L. ROYER & PETER L. ROYER	204 CENTRAL AVENUE WHITEFISH, MT 59937		FOR ACCESS	CONTROL	ONLY													13
AC-62	BRUCE E. OPALKA & ELLEN M. OPALKA, H/W, J. T.	7703 HWY 2 EAST COLUMBIA FALLS, MT 59912		FOR ACCESS	CONTROL	ONLY													13
AC-63	RICHARD L. BIRDELL AND MARCELLA S. BIRDELL, J. T.	P. O. BOX 2443 COLUMBIA FALLS, MT 59912		FOR ACCESS	CONTROL	ONLY													13
AC-64	DELETED																		
AC-65	BRUCE E. OPALKA	7703 HWY 2 EAST COLUMBIA FALLS, MT 59912		FOR ACCESS	CONTROL	ONLY													13, 14
AC-66	COLUMBIA FALLS ALUMINUM CO.	P.O. BOX 10 COLUMBIA FALLS, MT 59912		FOR ACCESS	CONTROL	ONLY													14
AC-67	RALPH W. BOOTH, JR. & JUDITH L. BOOTH	7800 HWY 2 EAST COLUMBIA FALLS, MT 59912		FOR ACCESS	CONTROL	ONLY													14
AC-2	STATE OF MONTANA	2701 PROSPECT AVE. HELENA, MT 59601		FOR ACCESS	CONTROL	ONLY													14, 15
AC-3	STATE OF MONTANA	2701 PROSPECT AVE. HELENA, MT 59601		FOR ACCESS	CONTROL	ONLY													14, 15
AC-1	STATE OF MONTANA	2701 PROSPECT AVE. HELENA, MT 59601		FOR ACCESS	CONTROL	ONLY													15-18
AC-68	STATE OF MONTANA	DEPARTMENT OF STATE LANDS		FOR ACCESS	CONTROL	ONLY													15-17
AC-69	FLATHEAD ELECTRIC COOPERATIVE, LLC.			FOR ACCESS	CONTROL	ONLY													18

STATE	RIGHT OF WAY ID.	SHEET NO.	TOTAL SHEETS
MONTANA	F-NH 1-2(52)138F	4	20
PROJECT NUMBER 1290-052			

COLUMBIA HEIGHTS - HUNGRY HORSE

NOTE:
THIS IS AN ACCESS CONTROL PROJECT.
FOR RIGHT-OF-WAY ACQUISITION, SEE
RIGHT-OF-WAY PLANS FOR FEDERAL AID
PROJECT F-NH 1-2(52)138F.

NOTES: 1. ALL MEASUREMENTS ARE METRIC EXCEPT AS NOTED
2. THE PROPOSED R/W LINE WHERE A SPIRAL CURVE
TRANSITION IS USED IS A CHORD RATHER THAN A
CONCENTRIC CURVE.
* AUTHORIZATION OF ACCESS CONTROL ONLY

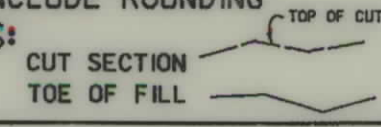BACKSLOPE LIMITS INCLUDE ROUNDING
CONSTRUCTION LIMITS: 
FHWA/DOT APPROVAL 3-13-98, (2-27-02*)
MAP REVISED 3-24-03

MONTANA
DEPARTMENT OF TRANSPORTATION
ACCESS CONTROL PLAN
FLATHEAD COUNTY

3
2
1

[illegible]

STATE	RIGHT OF WAY ID.	SHEET NO.	TOTAL SHEETS
MONTANA	F-NH1-2(52)138F	5	20
PROJECT NUMBER 1290-052			

COLUMBIA HEIGHTS - HUNGRY HORSE

NOTE:
THIS IS AN ACCESS CONTROL PROJECT.
FOR RIGHT-OF-WAY ACQUISITION, SEE
RIGHT-OF-WAY PLANS FOR FEDERAL AID
PROJECT F-NH 1-2(52)138F.

NOTES: 1. ALL MEASUREMENTS ARE METRIC EXCEPT AS NOTED

2. THE PROPOSED R/W LINE WHERE A SPIRAL CURVE TRANSITION IS USED IS A CHORD RATHER THAN A CONCENTRIC CURVE.

* AUTHORIZATION OF ACCESS CONTROL ONLY

BACKSLOPE LIMITS INCLUDE ROUNDING
CONSTRUCTION LIMITS: 

FWHA/DOT APPROVAL 3-13-98. (2-27-02米)
MAP REVISED 3-24-03

MONTANA
DEPARTMENT OF TRANSPORTATION

ACCESS CONTROL PLAN
FLATHEAD COUNTY

ACCESS CONTROL PLAN

US HIGHWAY 2 COLUMBIA HEIGHTS TO HUNGRY HORSE

NOTE: THIS IS AN ACCESS CONTROL PROJECT. FOR RIGHT-OF-WAY ACQUISITION, SEE RIGHT-OF-WAY PLANS FOR FEDERAL AID PROJECT F-NH 1-2(52)138F.

STATE	RIGHT OF WAY ID.	Sheet No.	Total Sheets
MONTANA	F-NH 1-2(52)138F	6	20
PROJECT NUMBER 1290 - 052			

Station (meters)	Side	Parcel ID	Access Use	ITE Land Use Code	Quantity or Area	Estimated Traffic Volume* (Trip ends per day)	Parcel Address	Owner Name (Business Name)	Access Classification	Recommendation	Comments
	Rt.	AC-4					P.O. Box 2311 Columbia Falls, MT 59912	293480 Alberta Limited Corporation A Canadian Corporation		No Access	No Existing Access
	Lt.	AC-5					7450 Hwy 2 East Columbia Falls, MT 59912	Arlene E. Hendrick and Scott J. Olson, J.T.		No Access	No Existing Access
140+20	Rt.		Public				Highway 206		Developed	Open	Highway 206
141+20	Rt.		Public				Park and Ride		Developed	Open	Park and Ride parking lot
141+44	Lt.	AC-8	Comm., Res.	210 - Single Family Detached House	3	41	P.O. Box 1793 Seward, AK 99664-1739	Mitch W. Heldstab & Leigh A. Heldstab, J.T.	Developed	Open	Access to residence and rental cabins
	Rt.	AC-9					P.O. Box 969 Columbia Falls, MT 59912	William L. Gress		No Access	No Existing Access
	Rt.	AC-10					7309 Hwy 2 East Columbia Falls, MT 59912	Charles D. Hossack & Margaret E. Hossack, H/W, J.T.		No Access	No Existing Access
	Rt.	AC-11					7325 Hwy 2 East Columbia Falls, MT 59912	Charles and Peggy J. Aurand		No Access	No Existing Access
141+98	Lt.	AC-12, AC-14	Res.	220 - Apartment	8 Units	182	(12) P.O. Box 954, Columbia Falls, MT 59912 (14) P.O. Box 1056, Columbia Falls, MT 59912	(12) Guy Heldstab & Shirley Heldstab (14) Vicky L. Smith	Developed	Open	Access to apartments, joint use app. 12 & 14
	Rt.	AC-13					7327 Hwy 2 East Columbia Falls, MT 59912	Cynthia June Sorensen		No Access	No Existing Access
142+30	Lt.	AC-15	Comm.	834 - Fast-Food Restaurant with Drive-Through Window	3,000 ft ²	750	P.O. Box 1670 Columbia Falls, MT 59912	James R. and Deloris E. Matson	Developed	Open	A & W Root Beer
142+53	Lt.	AC-15	Comm.	834 - Fast-Food Restaurant with Drive-Through Window	3,000 ft ²	750	P.O. Box 1670 Columbia Falls, MT 59912	James R. and Deloris E. Matson	Developed	Open	A & W Root Beer
	Rt.	AC-16					182 Armory Road Whitefish, MT 59937	Clifford & Victoria Lee Crick		No Access	No Existing Access
	Rt.	AC-17					205 Gorden Columbia Falls, MT 59912	Lucinda Jean Goudreau		No Access	No Existing Access
142+73	Lt.	AC-18	Comm.	845 - Gasoline/Service Station with Convenience Market	12 fueling positions	975	P.O. Box 1407 Columbia Falls, MT 59912	David M. Brotnov & Sharon D. Brotnov	Developed	Open	Access to gas station
142+97	Lt.	AC-18	Comm.	845 - Gasoline/Service Station with Convenience Market	12 fueling positions	975	P.O. Box 1407 Columbia Falls, MT 59912	David M. Brotnov & Sharon D. Brotnov	Developed	Open	Access to gas station
	Rt.	AC-19					7285 Hwy 2 East Columbia Falls, MT 59912	Larry D. Leimkuehler & Debra J. Leimkuehler, J.T.		No Access	No Existing Access
143+24	Lt.	AC-20	Public				800 South Main Kalispell, MT 59101	Flathead County	Developed	Open	Public road
	Rt.	AC-21					Highway 2 East Columbia Falls, MT 59912	Pentecostal Church Of God Of America, A Religious Corporation		No Access	No Existing Access
	Rt.	AC-23					Highway 2 East Columbia Falls, MT 59912	The Pentecostal Church Of God Of America, Inc.		No Access	No Existing Access
143+69	Rt.		Public				Mabel Street		Developed	Open	Public street
143+98	Lt.	AC-22	Comm.	320 - Motel	32 rooms	199	7340 Hwy 2 East Columbia Falls, MT 59912	Glacier Park Super 8, Inc., A Montana Corporation	Developed	Open	Super 8 Motel
	Rt.	AC-24					P.O. Box 2763 Columbia Falls, MT 59912	Richard L. Birdsell and James S. Voeller		No Access	No Existing Access
144+28	Lt.	AC-25	Comm., Res.	210 - Single Family Detached House	1	15	7348 Hwy 2 East Columbia Falls, MT 59912	Dickie L. Howell & Judith L. Howell, J.T.	Developed	Open	Access to residence & Montana Earth Pottery
144+28	Rt.	AC-26	Comm.	320 - Motel 831 - Quality Restaurant	53 rooms 20,000 ft ²	407	P.O. Box 918 Columbia Falls, MT 59912	Glacier Park Days Inn, LLC NPI to Ol' River Bridge, LLC	Developed	Open	Inn and Restaurant
144+59	Lt.	AC-27	Comm.	845 - Gasoline/Service Station with Convenience Market	12 fueling positions	650	7336 Hwy 2 East Columbia Falls, MT 59912	Estate of Larry Streeter Serena A. Streeter, Personal Rep.	Developed	Open	Access to gas station
144+72	Rt.	AC-26	Comm.	320 - Motel 831 - Quality Restaurant	53 rooms 20,000 ft ²	407	P.O. Box 918 Columbia Falls, MT 59912	Glacier Park Days Inn, LLC NPI to Ol' River Bridge, LLC	Developed	Open	Inn and Restaurant

FHWA/DOT APPROVAL (2-27-02**)
MAP REVISED: 3-24-03

*Estimated From The Institute of Transportation Engineers (ITE) Trip Generation Manual - 6th Edition Based on 50% Entering and 50% Exiting on a Weekday
**AUTHORIZATION OF ACCESS CONTROL ONLY

ACCESS CONTROL PLAN
US HIGHWAY 2 COLUMBIA HEIGHTS TO HUNGRY HORSE

NOTE: THIS IS AN ACCESS CONTROL PROJECT. FOR RIGHT-OF-WAY ACQUISITION, SEE RIGHT-OF-WAY PLANS FOR FEDERAL AID PROJECT F-NH 1-2(52)138F.

STATE	RIGHT OF WAY ID.	Sheet No.	Total Sheets
MONTANA	F-NH 1-2(52)138F	7	20
PROJECT NUMBER 1290 - 052			

Station (meters)	Side	Parcel ID	Access Use	ITE Land Use Code	Quantity or Area	Estimated Traffic Volume* (Trip ends per day)	Parcel Address	Owner Name (Business Name)	Access Classification	Recommendation	Comments
144+98	Lt.	AC-28	Comm.	845 - Gasoline/Service Station with Convenience Market		650	444 West Idaho, P.O. Box 7070 Kalispell, MT 59904	Bankwest, N.A.	Developed	Open	Access to gas station
145+26	Lt.	AC-28	Comm.	845 - Gasoline/Service Station with Convenience Market		650	444 West Idaho, P.O. Box 7070 Kalispell, MT 59904	Bankwest, N.A.	Developed	Open	Access to gas station
145+26	Rt.	AC-26	Comm.			407	P.O. Box 918 Columbia Falls, MT 59912	Glacier Park Days Inn, LLC NPI to Ol' River Bridge, LLC	Developed	Open	Inn and Restaurant
145+49	Lt.		Public				Steele's Drive		Developed	Open	Public road
145+56	Rt.	AC-29	Comm.	840 - Automobile Care Center	4,100 ft²	25	P.O. Box 1486 Columbia Falls, MT 59912	Edwin O. Nick & Dionne R. Nick, H/W	Developed	Open	Access to garage (Mechanics Shop)
145+71	Lt.	AC-30,AC-31	Res.	210 - Single Family Detached House	2	28	(30) 290 Steele's Drive, Columbia Falls, MT 59912 (31) P.O. Box 2417, Columbia Falls, MT 59912	(30) Louis C. Pajnick & Christine L. Richter, J.T. (31) Michael T. Simmons & November Simmons	Developed	Open	2 residences - joint use app. 30 & 31
145+87	Rt.		Public				Mary St.		Developed	Open	Public street
146+18	Lt.	AC-32	Res.	210 - Single Family Detached House	1	15	P.O. Box 2417 Columbia Falls, MT 59912	Michael T. Simmons & November Simmons	Developed	Open	Access to 1 residence
146+18	Rt.	AC-33	Comm.	710 - General Office Building	2,200 ft²	36	7373 Hwy 2 East Columbia Falls, MT 59912	Russell T. Barnett	Developed	Open	Outfitters Supply Store
146+34	Lt.	AC-34	Res.	210 - Single Family Detached House	1	15	P.O. Box 2340 Deer Park, WA 99006	Gene Lee Berg	Developed	Open	Access to one residence
146+49	Rt.	AC-33	Comm.	710 - General Office Building	2,200 ft²	36	7373 Hwy 2 East Columbia Falls, MT 59912	Russell T. Barnett	Developed	Open	Outfitters Supply Store
146+50	Lt.	AC-35	Comm.	832 - High Turnover (Sit-Down) Restaurant	1,200 ft²	300	P.O. Box 130274 Coram, MT 59913	Greg A. and Lorrie A. Trenerry	Developed	Open	Sub Shop
146+80	Lt.	AC-35	Comm.	832 - High Turnover (Sit-Down) Restaurant	1,200 ft²	300	P.O. Box 130274 Coram, MT 59913	Greg A. and Lorrie A. Trenerry	Developed	Open	Sub Shop
147+03	Lt.	AC-36	Comm.	710 - General Office Building	2,200 ft²	36	150 Steeles Drive, Columbia Falls, MT 59912	Homer L. Steele & Joyce E. Steele	Developed	Open	Access to art gallery
147+54	Lt.	AC-38	FA				Montana Department of Transportation	State of Montana	Intermediate	Open	Vacant Lot
147+87	Rt.	AC-37	Comm.	110 - General Light Industrial	3.6 ac.	415	445 West Colorado St. Kalispell, MT 59901	Richard Grosswiler & Loretta Grosswiler, J.T.	Developed	Open	Beaver Wood Products
148+05	Lt.	AC-39	Res.	210 - Single Family Detached House	1	15	7450 Hwy. 2 East Columbia Falls, MT 59912	Daniel L. Hendrick	Developed	Open	Access to one residence
148+45	Rt.	AC-40	Comm.	110 - General Light Industrial	12.0 ac.	375	P.O. Box 5259 Kalispell, MT 59903	William Russell & Anne Deniston Russell	Intermediate	Open	Equipment Yard
149+49	Rt.	AC-40	Comm.			375	P.O. Box 5259 Kalispell, MT 59903	William Russell & Anne Deniston Russell	Intermediate	Open	Equipment Yard
149+72	Rt.	AC-41	Comm.	710 - General Office Building	6,000 ft²	153	822 5th Avenue West Kalispell, MT 59901	Walle W. Lindsay and John L. Lindsay	Intermediate	Open	Rising Sun Rentals, Grizzly Glass
150+22	Lt.	AC-39	Comm.	710 - General Office Building	2,500 ft²	78	7450 Hwy. 2 East Columbia Falls, MT 59912	Daniel L. Hendrick	Intermediate	Open	Appliance Repair Shop
150+56	Rt.	AC-41	Comm.	110 - General Light Industrial	5.0 ac.	474	822 5th Avenue West Kalispell, MT 59901	Walle W. Lindsay and John L. Lindsay	Intermediate	Open	Lumber Mill
150+58	Lt.	AC-42	Comm.	832 - High Turnover (Sit-Down) Restaurant		300	164 River View Drive Kalispell, MT 59901	Carol S. Rose, AKA Carol Windorski	Intermediate	Open	Go-Kart Racetrack
151+17	Rt.	AC-43	Comm.	710 - General Office Building	9,300 ft²	214	822 5th Avenue West Kalispell, MT 59901	Walle W. Lindsay	Intermediate	Open	Firewood Business
151+56	Rt.	AC-43	Comm., Res.	210 - Single Family Detached House	1	15	822 5th Avenue West Kalispell, MT 59901	Walle W. Lindsay	Intermediate	Open	1 Residence, Used car business
152+20	Rt.	AC-44	FA					State of Montana	Intermediate	Open	Vacant Lot
153+27	Lt.	AC-46,AC-47	Res.	210 - Single Family Detached House	3	41	(46) 7510 Hwy 2 E., Columbia Falls, MT 59912 (47) 7500 Hwy 2 E., Columbia Falls, MT 59912	(46) Nola Lux (47) E. Scott Dunigan & Sharon D. Dunigan	Intermediate	Open	3 Residence, joint use app. 46 & 47

FHWA/DOT APPROVAL (2-27-02**)
MAP REVISED: 3-24-03

*Estimated From The Institute of Transportation Engineers (ITE) Trip Generation Manual - 6th Edition Based on 50% Entering and 50% Exiting on a Weekday
**AUTHORIZATION OF ACCESS CONTROL ONLY

ACCESS CONTROL PLAN

US HIGHWAY 2 COLUMBIA HEIGHTS TO HUNGRY HORSE

NOTE: THIS IS AN ACCESS CONTROL PROJECT. FOR RIGHT-OF-WAY ACQUISITION, SEE RIGHT-OF-WAY PLANS FOR FEDERAL AID PROJECT F-NH 1-2(52)138F.

STATE	RIGHT OF WAY ID.	Sheet No.	Total Sheets
MONTANA	F-NH 1-2(52)138F	8	20
PROJECT NUMBER 1290 - 052			

Station (meters)	Side	Parcel ID	Access Use	ITE Land Use Code	Quantity or Area	Estimated Traffic Volume* (Trip ends per day)	Parcel Address	Owner Name (Business Name)	Access Classification	Recommendation	Comments
153+72	Rt.	AC-45	Res.	210 - Single Family Detached House	1	15	P.O. Box 717 Columbia Falls, MT 59912	Martin S. Stringfellow & Arliss J. Stringfellow	Intermediate	Open	1 Residence
	Lt.	AC-48					P.O. Box 10 Columbia Falls, MT 59912	Columbia Falls Aluminum Company		No Access	No Existing Access
155+42	Rt.	AC-49	Res.	210 - Single Family Detached House	1	15	P.O. Box 474 Milk River, Alberta Canada Tokimo	David O. Russell & Patricia M. Russell	Intermediate	Open	1 Residence - Blocked off road
156+30	Rt.	AC-51	Res.	210 - Single Family Detached House	1	15	7585 Hwy 2 East Columbia Falls, MT 59912	Dale E. Stere & Edith E. Stere	Intermediate	Open	1 Residence
157+60	Rt.	AC-51, AC-52	Res.	210 - Single Family Detached House	2	28	(51) 7585 Hwy 2 East, Columbia Falls, MT 59912 (52) P.O. Box 2744, Columbia Falls, MT 59912	(51) Dale E. Stere & Edith E. Stere (52) Riscell E. Hill	Intermediate	Open	2 Residences, joint use app. 51 & 52
159+66	Lt.	AC-48, AC-53	Res.	210 - Single Family Detached House	2	28	(48) 2000 Aluminum Drive, Columbia Falls, MT 59912 (53) 7614 Hwy 2 East, Columbia Falls, MT 59912	(48) Columbia Falls Aluminum (53) Steven Lee Barta & Merla Jean Barta	Intermediate	Open	2 Residences, joint use app. 48 & 53
159+68	Rt.	AC-50	Res.	210 - Single Family Detached House	1	15	7615 Hwy 2 East Columbia Falls, MT 59912	John W. Meyer & Beverly A. Meyer, J.T.	Intermediate	Open	1 Residence
161+02	Lt.	AC-48.1	Res.	210 - Single Family Detached House	2	28	(48.1) 1688 Monte Vista Drive, Columbia Falls, MT 59912 (54) 7620 Hwy 2 East, Columbia Falls, MT 59912	(48.1) Leamon Tuck Lunday and Lisa Joy Lunday (54) W. Dale Brigance & Joyce A. Brigance	Intermediate	Open	2 Residences, joint use app. 48.1 & 54
161+02	Rt.		Public				Monte Vista Drive		Intermediate	Open	Public road
	Lt.	AC-54					1688 Monte Vista Drive Columbia Falls, MT 59912	Leamon Tuck Lunday and Lisa Joy Lunday		No Access	No Existing Access
	Rt.	AC-55					1688 Monte Vista Drive Columbia Falls, MT 59912	Lisa Joy Miller & Leamon Tuck Lunday		No access	No Existing Access
	Rt.	AC-56					1685 Monte Vista Drive Columbia Falls, Mt 59912	Arthur L. Ott and Vickie R. Ott, J.T.		No access	No Existing Access
161+90	Lt.	AC-57	Res.	210 - Single Family Detached House	1	15	P.O. Box 1475 Kalispell, MT 59903	Silvertip Properties, A Montana Partnership	Intermediate	Open	1 Residence
162+02	Rt.	AC-58, AC-59	Res.	210 - Single Family Detached House	2	28	(58) 1667 Vista Lane, Columbia Falls, MT 59912 (59) 7665 Hwy 2 E. Columbia Falls MT 59912	(58) Jerry A. Wendlick & Sherri J. Wendlick, J.T. (59) Theodore Edward McDonald & Gloria A. McDonald	Intermediate	Open	2 Residence, joint use app. 58 & 59
162+90	Rt.	AC-60	Res.	210 - Single Family Detached House	1	15	P.O. Box 900 Columbia Falls, MT 59912	Nathan E. Lalum & Katie J. Nelson, J.T	Intermediate	Open	1 Residence
163+05	Lt.	AC-61	Res.	210 - Single Family Detached House	1	15	204 Central Avenue Whitefish, MT 59937	Wilfried L. Royer & Peter L. Royer	Intermediate	Open	1 Residence
163+30	Rt.	AC-62	FA.				7703 Hwy 2 East Columbia Falls, MT 59912	Bruce E. Opalka & Ellen M. Opalka, H/W, J.T.	Intermediate	Open	Vacant Land
163+36	Lt.	AC-63	Res.	210 - Single Family Detached House	1		P.O. Box 2443 Columbia Falls, MT 59912	Richard L Birdsell and Marcella S. Birdsell, J.T.	Intermediate	Open	1 Residence
166+28	Lt.	AC-66	FA				2000 Aluminum Drive Columbia Falls, MT 59912	Columbia Falls Aluminum Co.	Intermediate	Open	Vacant land
166+39	Rt.	AC-65	Res.	210 - Single Family Detached House	3	41	7703 Hwy 2 East Columbia Falls, MT 59912	Bruce E. Opalka	Intermediate	Open	3 Residences
167+95	Rt.	AC-65	FA				7703 Hwy 2 East Columbia Falls, MT 59912	Bruce E. Opalka	Intermediate	Open	Field
169+70	Lt.	AC-67	Comm.	710 - General Office Building	3,200 ft²	47	7800 Hwy. 2 East Columbia Falls, MT 59912	Ralph W. Booth, Jr. & Judith L. Booth	Intermediate	Open	House of Mystery
170+14	Lt.	AC-67	Comm.	710 - General Office Building	3,200 ft²	47	7800 Hwy. 2 East Columbia Falls, MT 59912	Ralph W. Booth, Jr. & Judith L. Booth	Intermediate	Open	House of Mystery
170+70	Lt.	AC-2	Public				Montana Department of Transportation	State of Montana	Rural	Open	Parking area and river
174+00	Lt.	AC-2	Public				Montana Department of Transportation	State of Montana	Rural	Open	Parking area and river
174+00	Rt.	AC-3	Public				Montana Department of Transportation	State of Montana	Rural	Open	Access to public road, Berne Road
184+02	Rt.		Public				Berne Spring Turnout		Rural	Open	Public Access to Berne Spring

FHWA/DOT APPROVAL (2-27-02)
MAP REVISED: 3-24-03

*Estimated From The Institute of Transportation Engineers (ITE) Trip Generation Manual - 6th Edition Based on 50% Entering and 50% Exiting on a Weekday
**AUTHORIZATION OF ACCESS CONTROL ONLY

ACCESS CONTROL PLAN
US HIGHWAY 2 COLUMBIA HEIGHTS TO HUNGRY HORSE

NOTE: THIS IS AN ACCESS CONTROL
PROJECT. FOR RIGHT-OF-WAY ACQUISITION,
SEE RIGHT-OF-WAY PLANS FOR FEDERAL AID
PROJECT F-NH 1-2(52)138F.

STATE	RIGHT OF WAY ID.	Sheet No.	Total Sheets
MONTANA	F-NH 1-2(52)138F	9	20
PROJECT NUMBER 1290 - 052			

Station (meters)	Side	Parcel ID	Access Use	ITE Land Use Code	Quantity or Area	Estimated Traffic Volume* (Trip ends per day)	Parcel Address	Owner Name (Business Name)	Access Classification	Recommendation	Comments
185+40	Rt.		Public				Berne Spring Turnout		Rural	Open	Public Access to Berne Spring
	Lt./Rt.	AC-1					2701 Prospect Ave., Helena, MT 59601	State Of Montana		No Access	No Existing Access
	Lt.	AC-68					Department Of State Lands	State Of Montana		No Access	No Existing Access
194+58	Rt.	AC-69	Comm.				2510 Highway 2 East Kalispell, MT 59901	Flathead Electric Cooperative, Inc.	Rural	Open	Access to Power Substation
	Lt./Rt.	AC-70					2701 Prospect Ave., Helena, MT 59601	State Of Montana		No Access	No Existing Access
200+60	Lt.	AC-71	FA					United States of America, Department of Agriculture-Forest Service	Rural	Open	Access to Flathead River
201+23	Rt.	AC-71	FA					United States of America, Department of Agriculture-Forest Service	Rural	Open	Blocked off road
	Lt./Rt.	AC-78					2701 Prospect Ave., Helena, MT 59601	State Of Montana		No Access	No Existing Access
206+80	Lt.		Public				7th St. West		Developed	Open	Public street
	Lt.	AC-79					P.O. Box 190521 Hungry Horse, MT 59919	Gladys K. Beyer		No Access	No Existing Access
207+55	Lt.	AC-80, AC-81	Res.	210 - Single Family Detached House	3	41	(80) P.O. Box 94, Hungry Horse, MT 59919 (81) 627 3rd Ave East, Columbia Falls, MT 59912	(80) Robert L. and Gertrude E. Seliger (81) Allen F. and Judith Moore	Developed	Open	Several residences, joint use app. 80 & 81
	Lt.	AC-82					P.O. Box 190034 Hungry Horse, MT 59919	Mildred A. & Jay Alan Stratton		No Access	No Existing Access
	Lt.	AC-83					581 Riverside Road, Kalispell, MT 59901	Willow Johanna Dean		No Access	No Existing Access
	Lt.	AC-72					P.O. Box 5244 Kalispell, MT 59901	Robert J. Rinke		No Access	No Existing Access
208+20	Lt.		Public				6th St. West		Developed	Open	Public Street
208+69	Lt.	AC-73	Comm.	560 - Church	6,000 ft²	60	P.O. Box 190038 Hungry Horse, MT 59919	Hungry Horse Assembly of God Church, Inc.	Developed	Open	Access to Church
208+87	Lt.	AC-74	Comm.	320 - Motel	1,500 ft²	50	P.O. Box 406 Hungry Horse, MT 59919	Henry J. & Robin M. Broers	Developed	Open	Motel
209+09	Lt.	AC-74	Comm.			50	P.O. Box 406 Hungry Horse, MT 59919	Henry J. & Robin M. Broers	Developed	Open	Motel
209+70	Lt.	AC-75	Comm., Res.				1702 Colton Blvd. Billings, MT 59102	Montana District Council, Assemblies of God, Inc.	Developed	Open	Street owned by Assemblies of God, Inc.
209+77	Rt.	AC-71	FA					United States of America, Department of Agriculture-Forest Service	Developed	Open	USFS
209+85	Lt.	AC-76	FA				P.O. Box 190362 Hungry Horse, MT 59919	James and Jaekyung Willows	Developed	Open	Vacant Lots
210+11	Lt.	AC-76	FA				P.O. Box 190362 Hungry Horse, MT 59919	James and Jaekyung Willows	Developed	Open	Vacant Lots
210+55	Lt.	AC-76	FA				P.O. Box 190362 Hungry Horse, MT 59919	James and Jaekyung Willows	Developed	Open	Vacant Lots
210+75	Lt.		Public				4th St. West		Developed	Open	Public street
	Lt./Rt.	AC-77					Department Of State Lands	State Of Montana		No Access	No Existing Access

FHWA/DOT APPROVAL (2-27-92*)
MAP REVISED: 3-24-03

*Estimated From The Institute of Transportation Engineers (ITE) Trip Generation Manual - 6th Edition Based on 50% Entering and 50% Exiting on a Weekday
**AUTHORIZATION OF ACCESS CONTROL ONLY




RDROW

1290ACPL01, ROW
03/19/02
11:32:58 AM
U5628

FOUND MDOH 50 mm DIAM. ALUM.
CAP. STAMPS NOT LEGIBLE.
APPARENT REF. TO COS 10911.
OTHER COS APPEAR TO USE AN
UNFOUND MON. LOCATED 0.796 m
N 76° 09' 27" E FROM THIS POSITION

SEE SHEET NO. 2 FOR OWNERSHIP NAMES, ADDRESSES, AREAS, ETC.
SEE SHEET NO. 6 FOR APPROACH LOCATIONS

STATE	RIGHT OF WAY ID.	SHEET NO.	TOTAL SHEETS
MONTANA	F-NH 1-2(52)138F	10	20
PROJECT NUMBER 1290-052			
COLUMBIA HEIGHTS - HUNGRY HORSE			

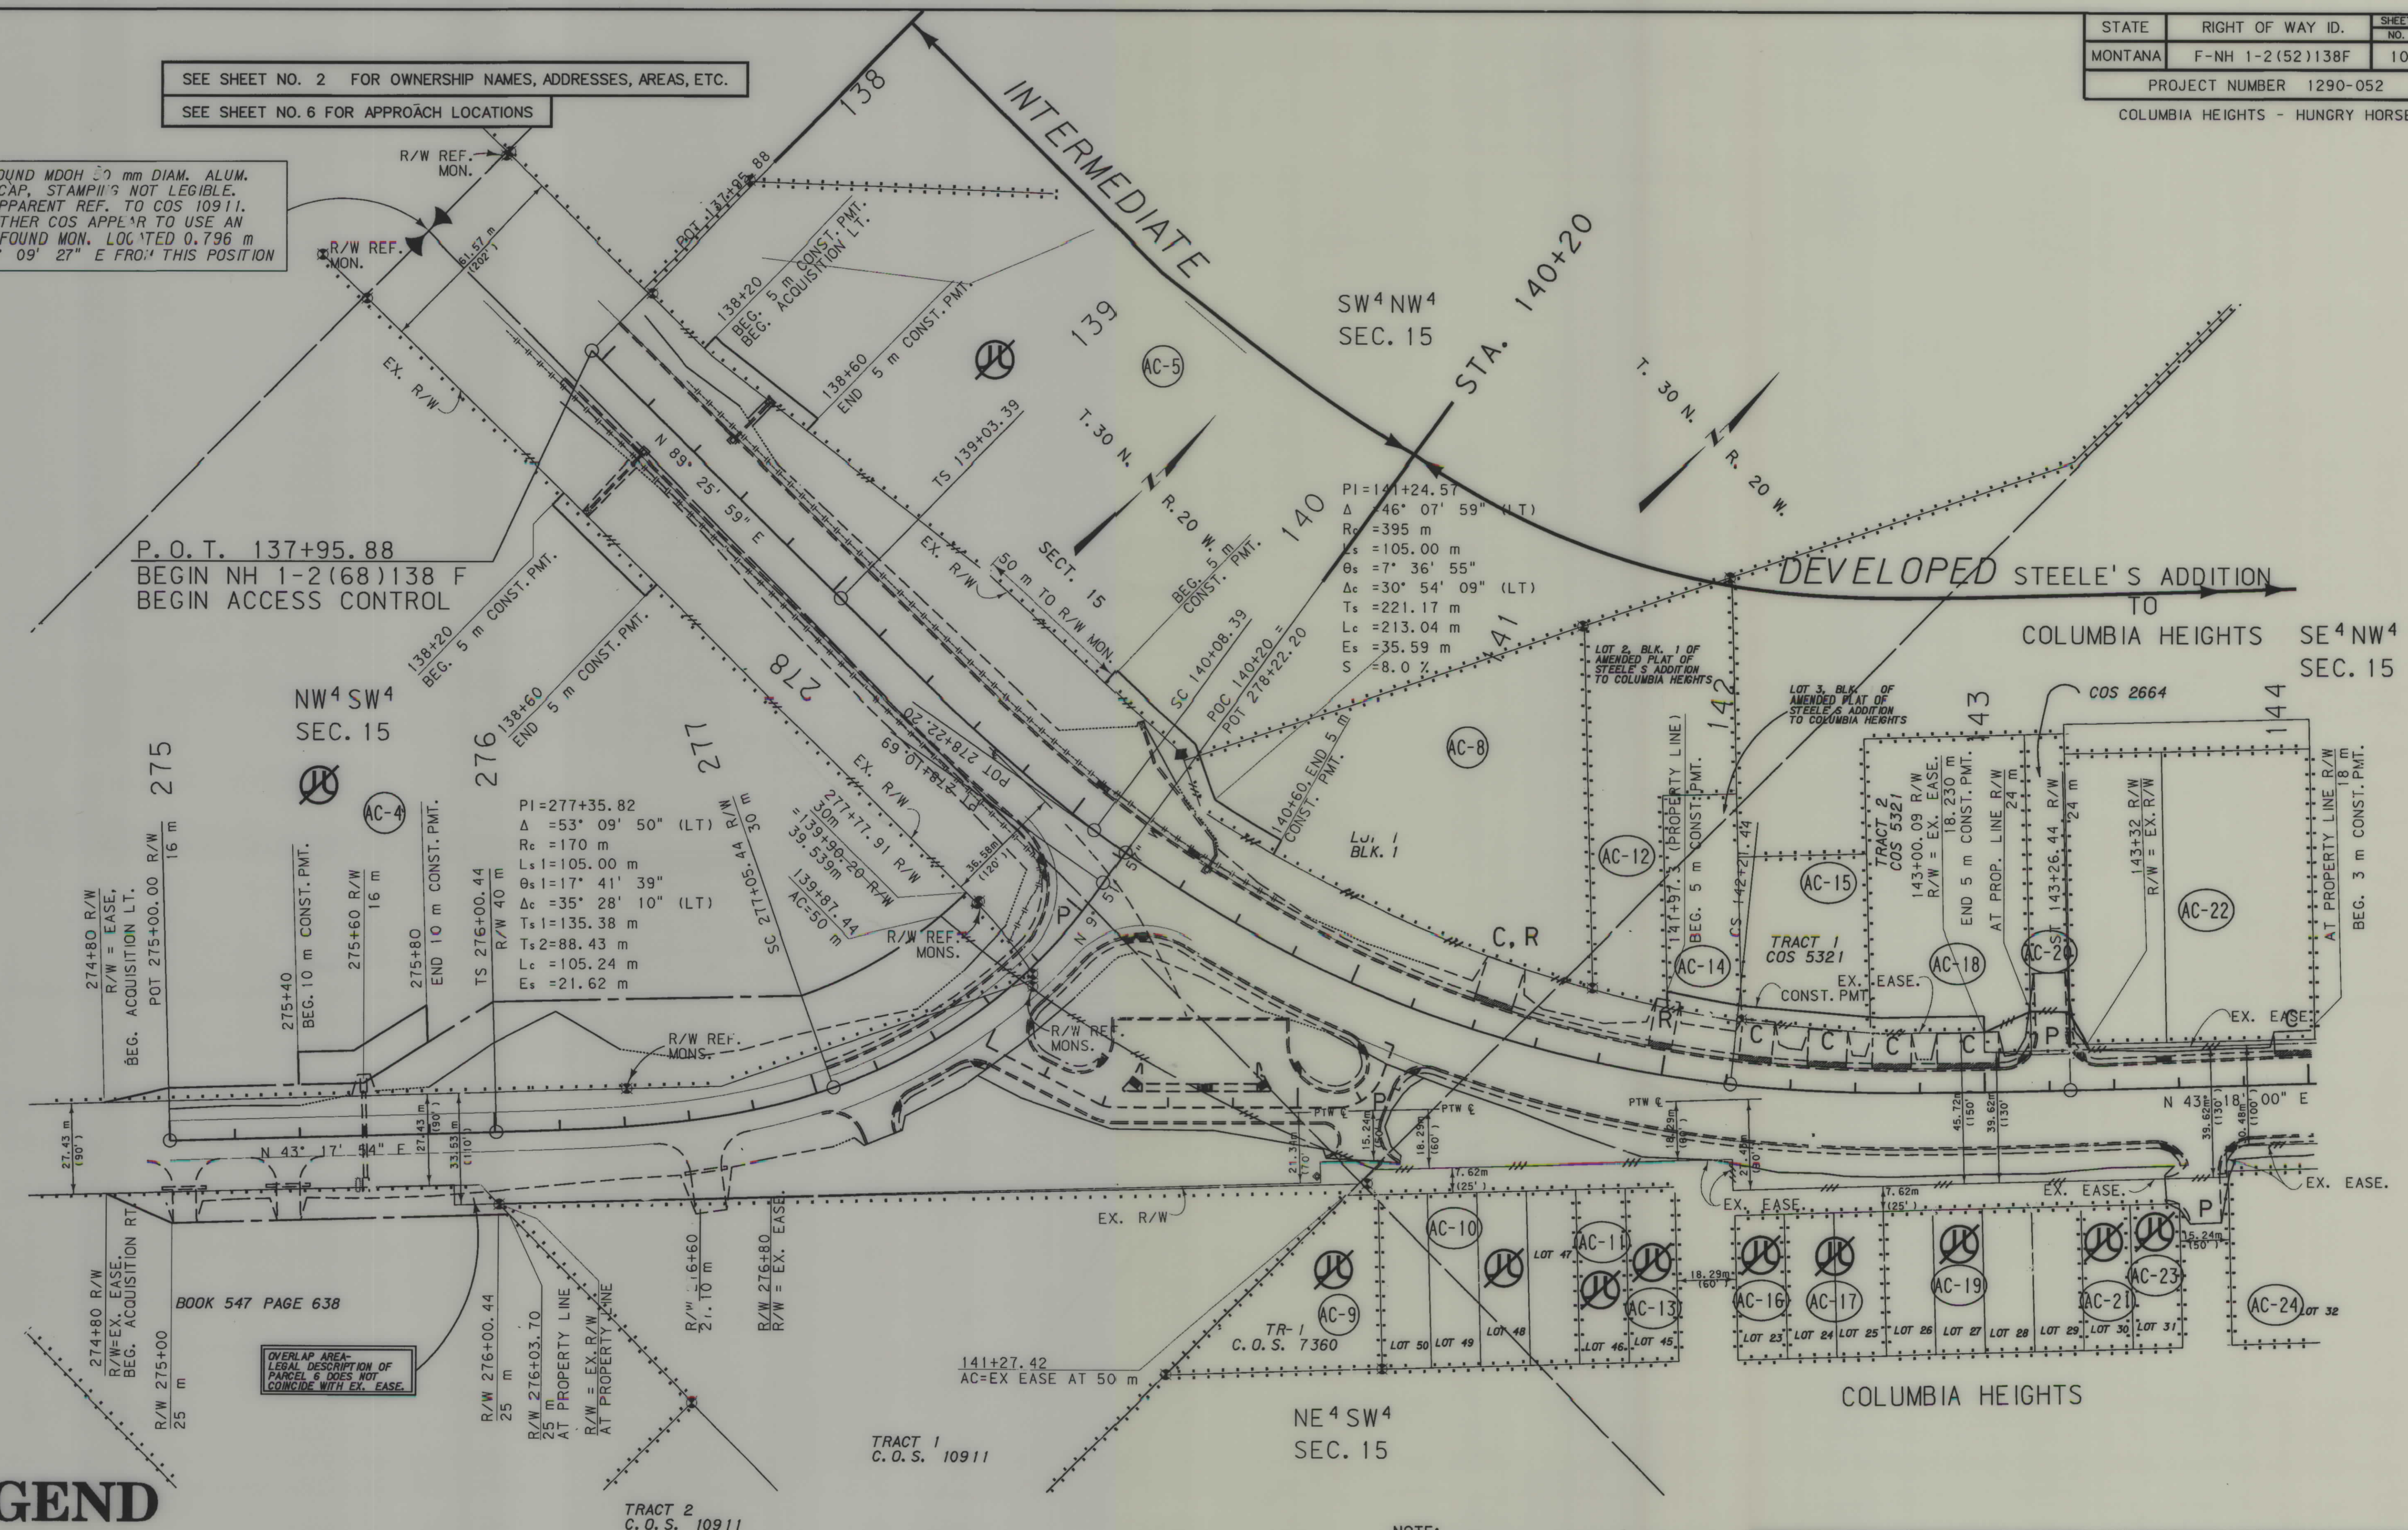

LEGEND

- FA Field Access Approach
- C Commercial Approach
- R Residential Approach
- P Public Approach

NOTE:
THIS IS AN ACCESS CONTROL PROJECT.
FOR RIGHT-OF-WAY ACQUISITION, SEE
RIGHT-OF-WAY PLANS FOR FEDERAL AID
PROJECT F-NH 1-2(52)138F.

BACKSLOPE LIMITS INCLUDE ROUNDING
CONSTRUCTION LIMITS:
CUT SECTION
TOE OF FILL
TOP OF CUT
DITCH BOTTOM

FHWA/DOT APPROVAL 3-13-98, (2-27-02*)
MAP REVISED

MONTANA
DEPARTMENT OF TRANSPORTATION


ACCESS CONTROL PLAN
FLATHEAD COUNTY
SCALE 1:1000

0 50M 100M

* AUTHORIZATION OF ACCESS CONTROL ONLY

SEE SHEET NO. 3,4 FOR OWNERSHIP NAMES, ADDRESSES, AREAS, ETC.
SEE SHEET NO. 8 FOR APPROACH LOCATIONS

STATE	RIGHT OF WAY ID.	SHEET NO.	TOTAL SHEETS
MONTANA	F-NH 1-2(52)138F	13	20
PROJECT NUMBER 1290-052			
COLUMBIA HEIGHTS-HUNGRY HORSE			

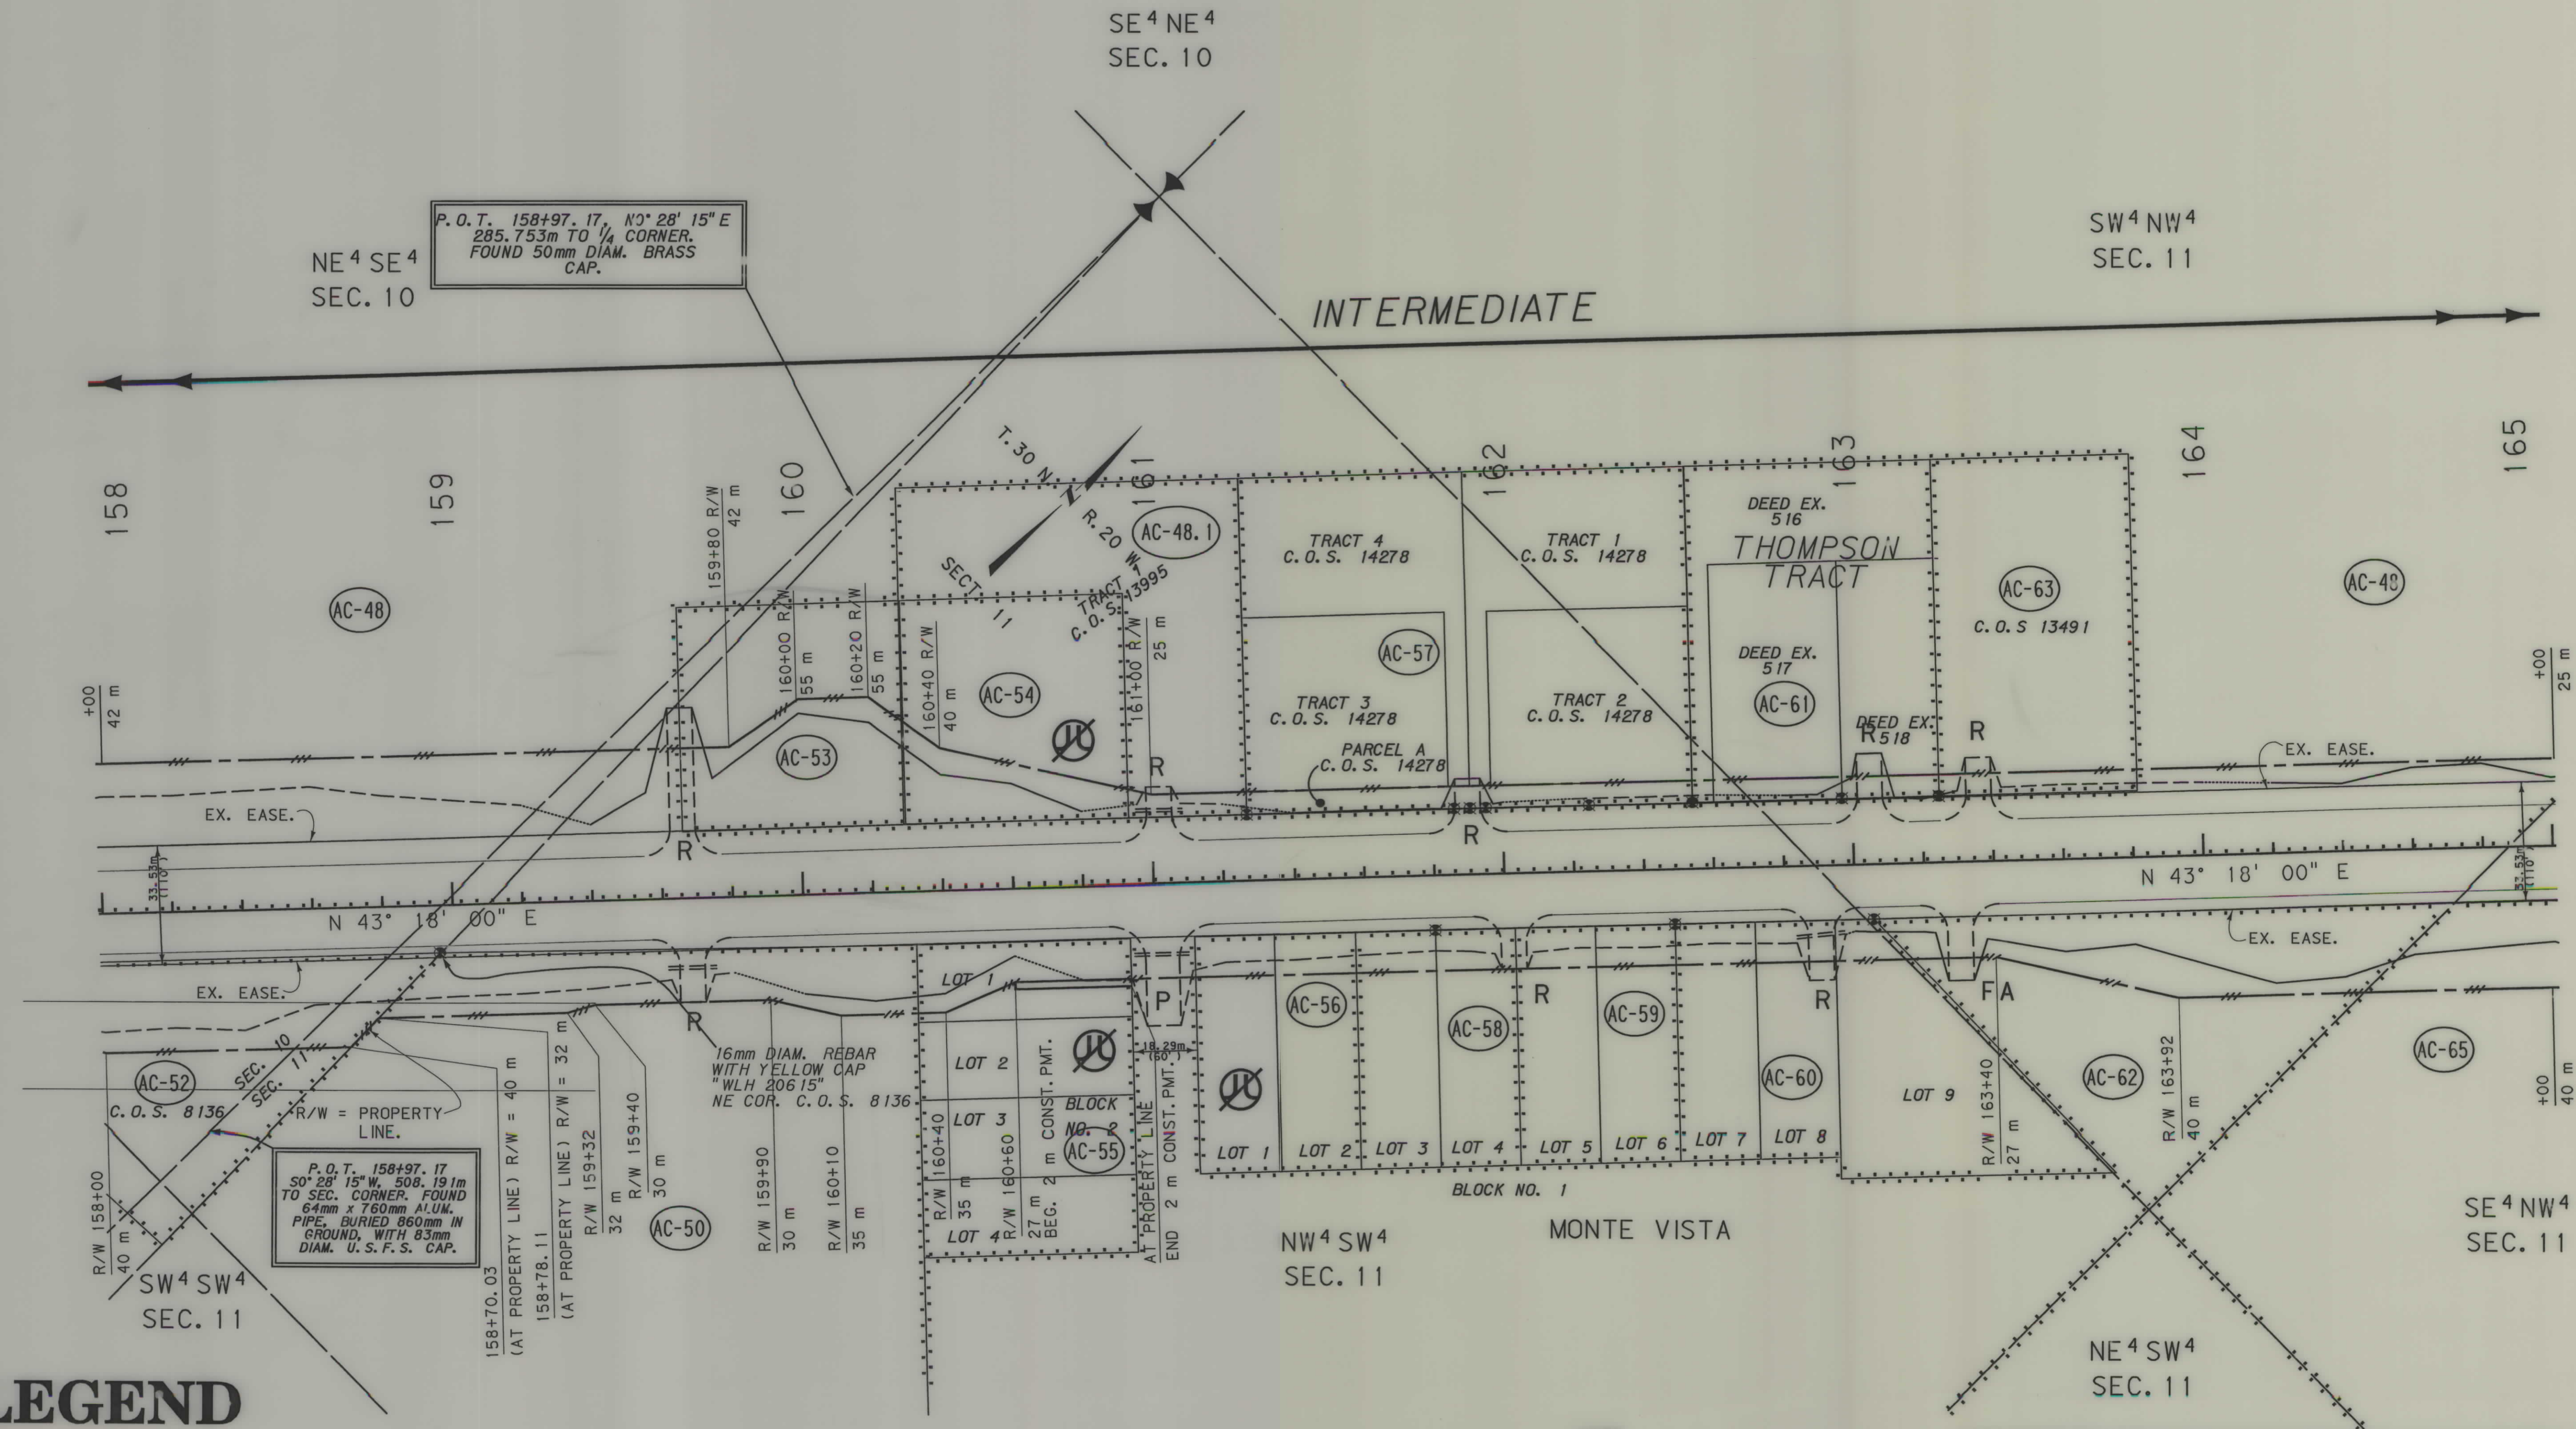

LEGEND

- FA Field Access Approach
- C Commercial Approach
- R Residential Approach
- P Public Approach

NOTE:
THIS IS AN ACCESS CONTROL PROJECT.
FOR RIGHT-OF-WAY ACQUISITION, SEE
RIGHT-OF-WAY PLANS FOR FEDERAL AID
PROJECT F-NH 1-2(52)138F.


BACKSLOPE LIMITS INCLUDE ROUNDING
CONSTRUCTION LIMITS:
CUT SECTION
TOE OF FILL
TOP OF CUT
DITCH BOTTOM
FHWA/DOT APPROVAL 3-13-98, (2-27-02*)
MAP REVISED 3-24-03 5-05-03

MONTANA
DEPARTMENT OF TRANSPORTATION

ACCESS CONTROL PLAN
FLATHEAD COUNTY
SCALE 1:1000

0 50M 100M

SEE SHEET NO. 3,4 FOR OWNERSHIP NAMES, ADDRESSES, AREAS, ETC.
SEE SHEET NO. 8 FOR APPROACH LOCATIONS

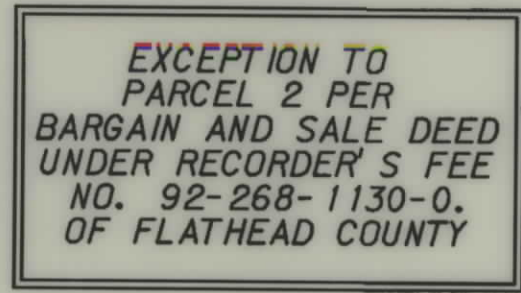


NOTE:
THIS IS AN ACCESS CONTROL PROJECT.
FOR RIGHT-OF-WAY ACQUISITION, SEE
RIGHT-OF-WAY PLANS FOR FEDERAL AID
PROJECT F-NH 1-2(52)138F.

MONTANA
DEPARTMENT OF TRANSPORTATION

ACCESS CONTROL PLAN
FLATHEAD COUNTY

SCALE 1:1000

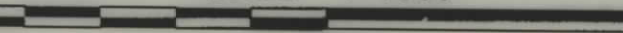A horizontal graphic scale bar with alternating black and white segments. It is marked with '0' at the left end, '50M' in the middle, and '100M' at the right end.

FA Field Access Approach
C Commercial Approach
R Residential Approach
P Public Approach

RDRW

...	1290ACPL05. ROW
03/19/02	
11:34:12 AM	
1	2 3 U5628

SEE SHEET NO. 4 FOR OWNERSHIP NAMES, ADDRESSES, AREAS, ETC.

STATE	RIGHT OF WAY ID.	SHEET NO.	TOTAL SHEETS
MONTANA	F-NH 1-2(52)138F	16	20
PROJECT NUMBER 1290-052			
COLUMBIA HEIGHTS - HUNGRY HORSE			

U. S. GOV.
LOT 4
SEC. 1
(NORTH OF FLATHEAD RIVER)

U. S. GOV.
LOT 5
SEC. 1
(NORTH OF FLATHEAD RIVER)

RURAL

PI=178+20.02
Δ = 8° 28' 11" (LT)
R = 1,170 m
T = 86.64 m
L = 172.95 m
E = 3.20 m
S = 5.0 %

P.O.C. 178+85.84,
N0° 29' 37" E 215.230m
TO SEC. 12 MEANDER
CORNER. FOUND 83mm
DIAM. BLM ALUM. MONUMENT
SET FLUSH IN ROCK OUTCROP.

PROJECTED SEC.
CORNER FALLS IN
RIVER - NOTHING
FOUND

MEANDER CORNER -
FOUND 83mm DIAM.
BLM ALUM. MONUMENT.
SET FLUSH IN
ROCK OUTCROP

PI=184+25.26
Δ = 25° 59' 59" (LT)
Rc = 435 m
Ls = 105.00 m
Θs = 6° 54' 54"
Δc = 12° 10' 11" (LT)
Ts = 153.14 m
Lc = 92.39 m
Es = 12.53 m
S = 8.0 %

U. S. GOV.
LOT 6
SEC. 1
(SOUTH OF FLATHEAD RIVER)

AC-68

AC-1

U. S. GOV.
LOT 3
SEC. 11

U. S. GOV.
LOT 2
SEC. 12

U. S. GOV.
LOT 2
SEC. 12

U. S. GOV.
LOT 1
SEC. 12

PI=181+39.71
Δ = 5° 59' 59" (RT)
R = 1,170 m
T = 61.31 m
L = 122.52 m
E = 1.61 m
S = 5.0 %

S0° 29' 37" W, 348.634m
TO SEC. 11/12 N/16
MEANDER CORNER. FOUND
83mm DIAM. BLM ALUM.
MONUMENT.

LEGEND


- FA Field Access Approach
- C Commercial Approach
- R Residential Approach
- P Public Approach

NOTE:
THIS IS AN ACCESS CONTROL PROJECT.
FOR RIGHT-OF-WAY ACQUISITION, SEE
RIGHT-OF-WAY PLANS FOR FEDERAL AID
PROJECT F-NH 1-2(52)138F.

BACKSLOPE LIMITS INCLUDE ROUNDING	TOP OF CUT
CONSTRUCTION LIMITS:	DITCH BOTTOM
CUT SECTION	TOE OF FILL
FHWA/DOT APPROVAL 3-13-98, (2-27-02*)	
MAP REVISED	

MONTANA
DEPARTMENT OF TRANSPORTATION


ACCESS CONTROL PLAN
FLATHEAD COUNTY
SCALE 1:1000

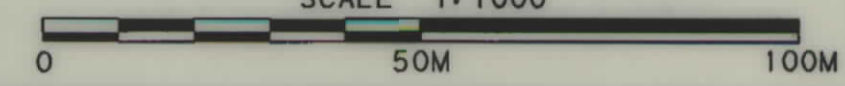

* AUTHORIZATION OF ACCESS CONTROL ONLY

SEE SHEET NO. 4,5 FOR OWNERSHIP NAMES, ADDRESSES, AREAS, ETC.
SEE SHEET NO. 8,9 FOR APPROACH LOCATIONS

STATE	RIGHT OF WAY ID.	SHEET	TOTAL
		NO.	SHEETS
MONTANA	F-NH 1-2(52)138F	17	20
PROJECT NUMBER 1290-052			
COLUMBIA HEIGHTS - HUNGRY HORSE			

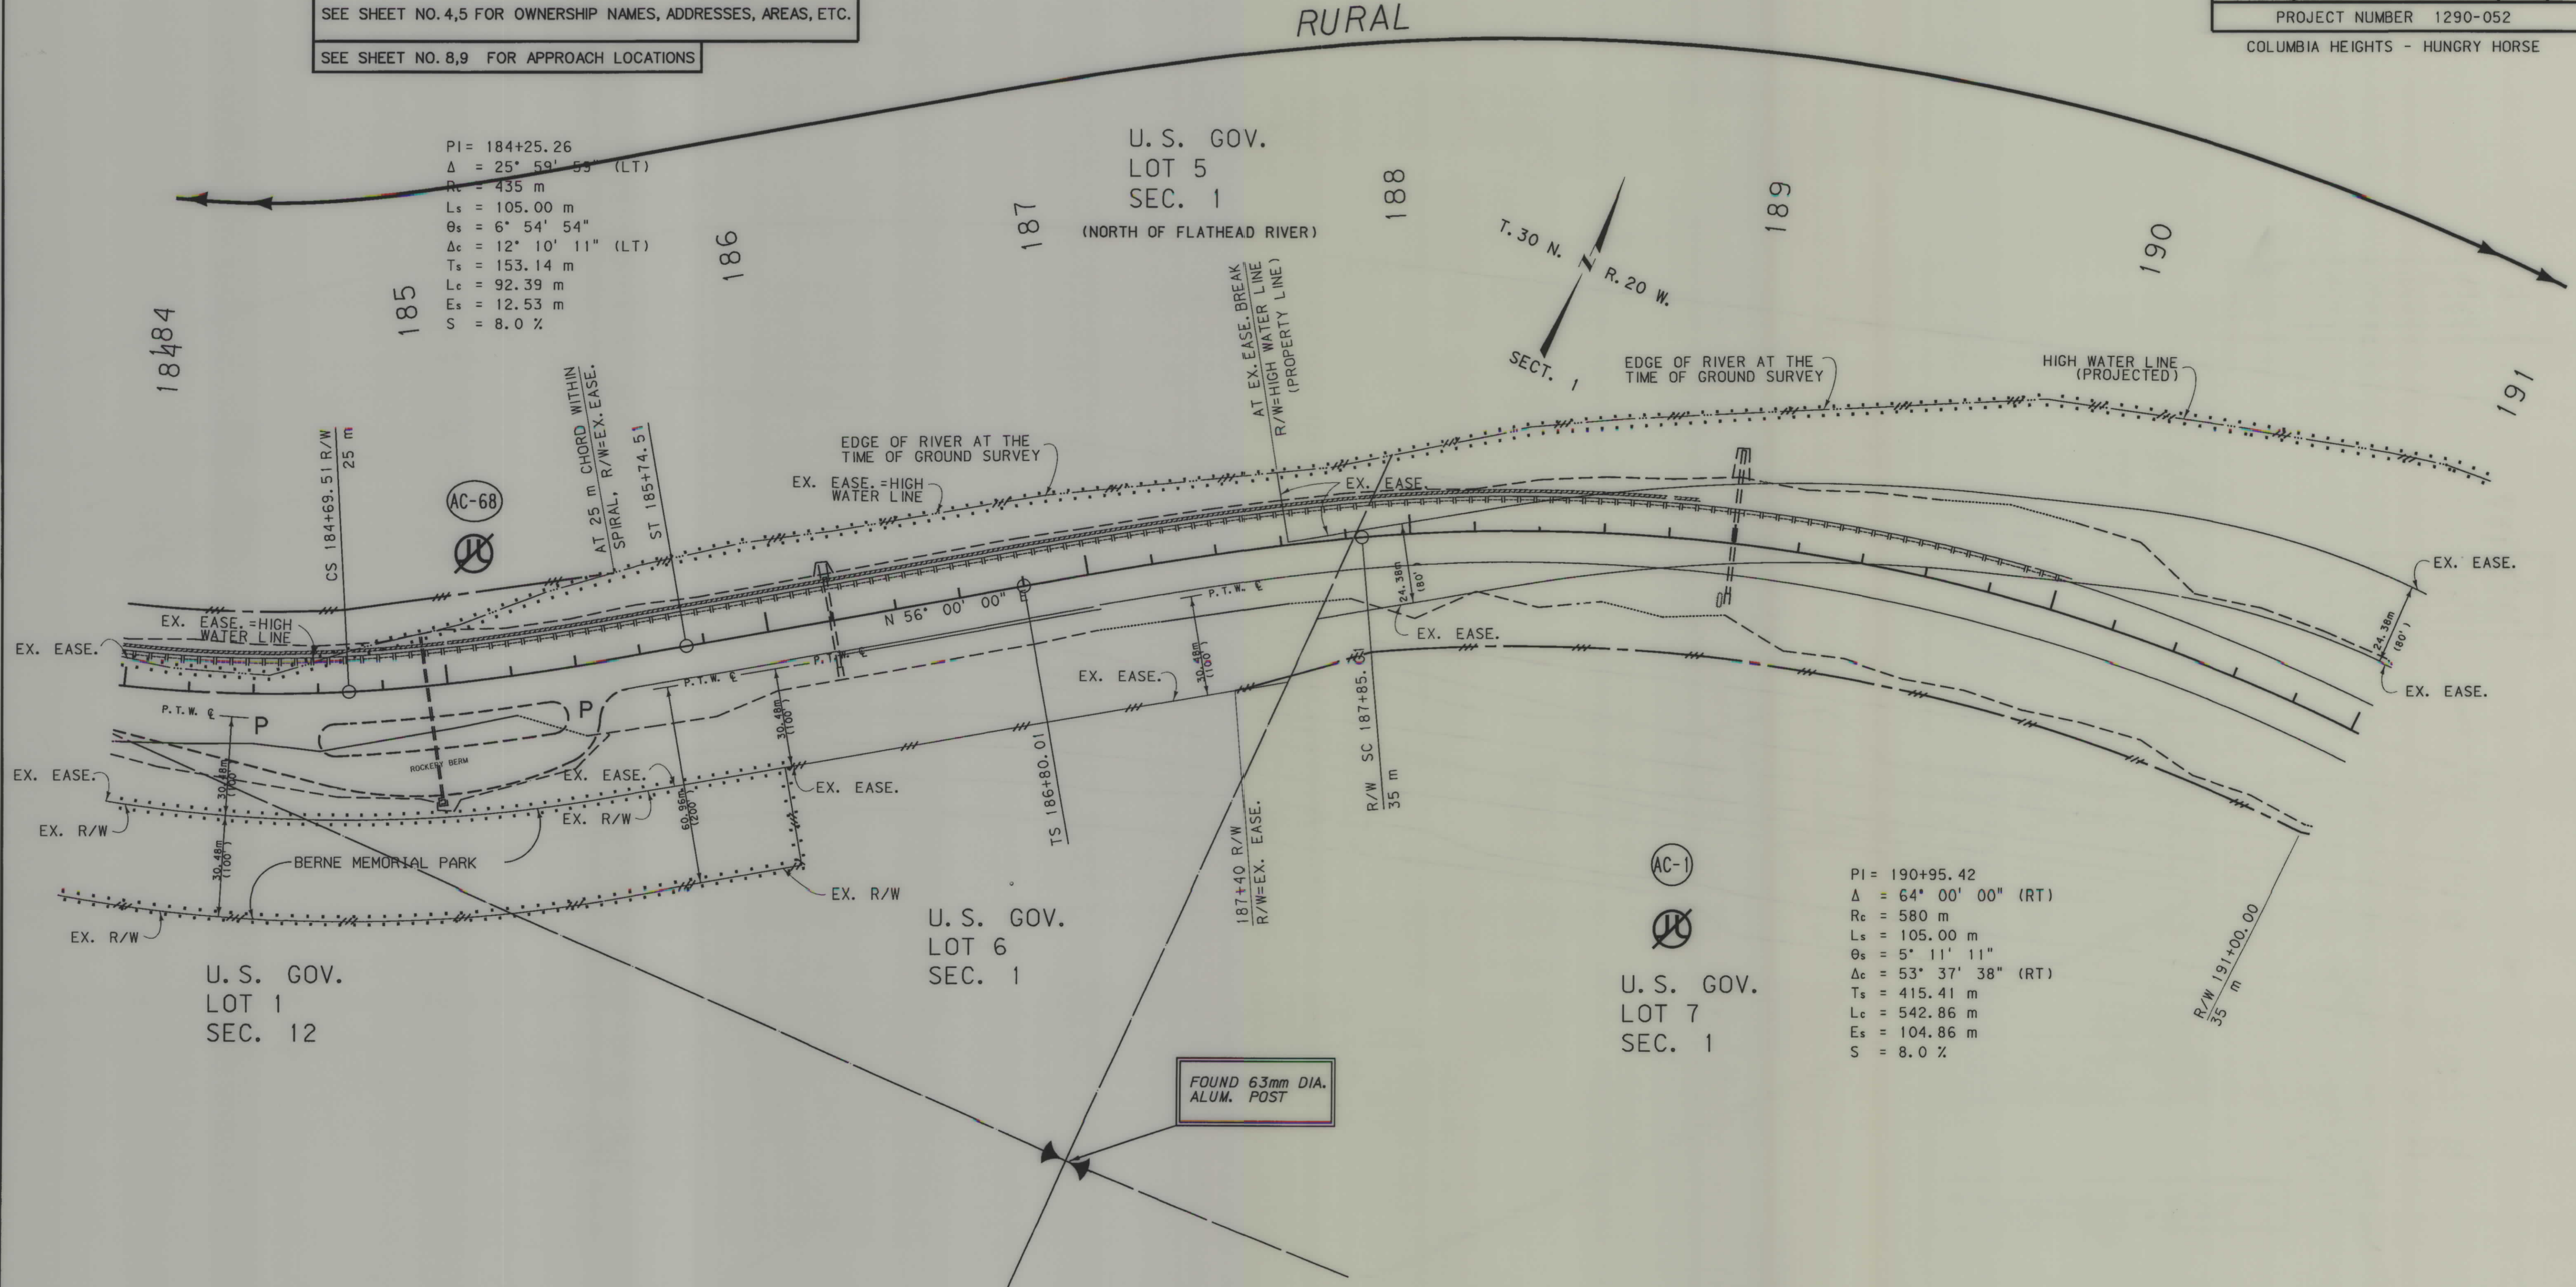

LEGEND

- FA Field Access Approach
- C Commercial Approach
- R Residential Approach
- P Public Approach

NOTE:
THIS IS AN ACCESS CONTROL PROJECT.
FOR RIGHT-OF-WAY ACQUISITION, SEE
RIGHT-OF-WAY PLANS FOR FEDERAL AID
PROJECT F-NH 1-2(52)138F.

BACKSLOPE LIMITS INCLUDE ROUNDING
CONSTRUCTION LIMITS:
CUT SECTION
TOE OF FILL
FHWA/DOT APPROVAL 3-13-98, (2-27-02*)
MAP REVISED


MONTANA
DEPARTMENT OF TRANSPORTATION

ACCESS CONTROL PLAN
FLATHEAD COUNTY
SCALE 1:1000

0 50M 100M

SEE SHEET NO. 4,5 FOR OWNERSHIP NAMES, ADDRESSES, AREAS, ETC.
SEE SHEET NO. 9 FOR APPROACH LOCATIONS

STATE	RIGHT OF WAY ID.	SHEET NO.	TOTAL SHEETS
MONTANA	F-NH 1-2(52)138F	18	20
PROJECT NUMBER 1290-052			
COLUMBIA HEIGHTS - HUNGRY HORSE			

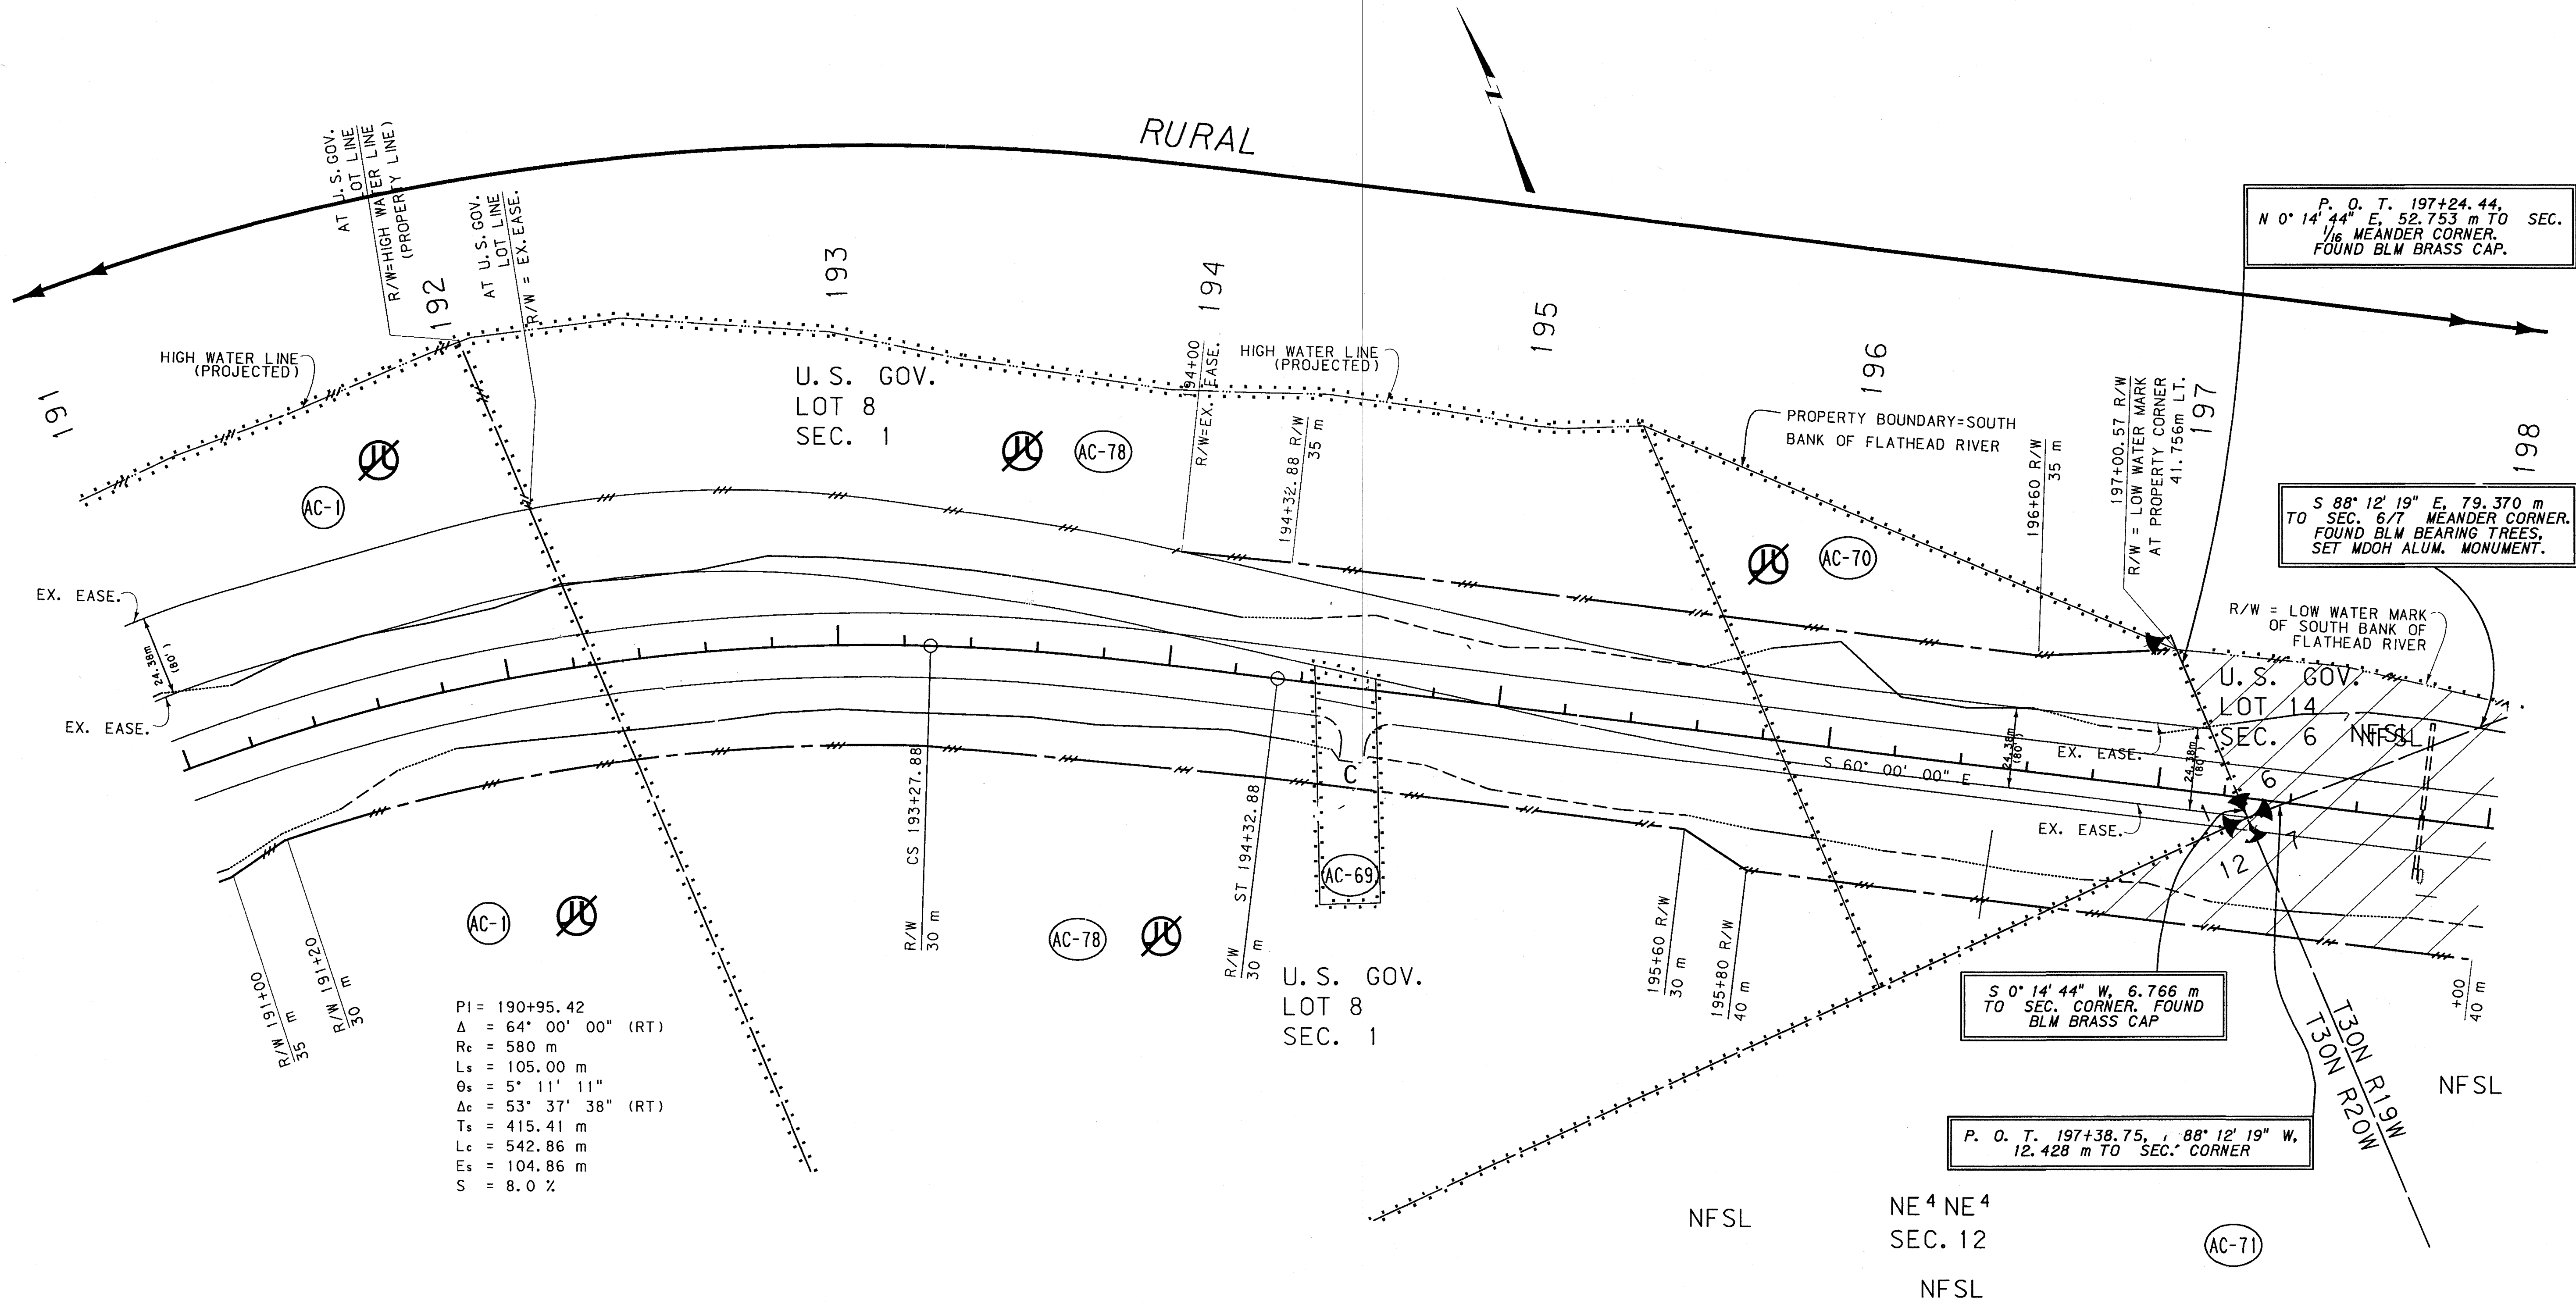

PI = 190+95.42
Δ = 64° 00' 00" (RT)
Rc = 580 m
Ls = 105.00 m
θs = 5° 11' 11"
Δc = 53° 37' 38" (RT)
Ts = 415.41 m
Lc = 542.86 m
Es = 104.86 m
S = 8.0 %

LEGEND


- FA Field Access Approach
- C Commercial Approach
- R Residential Approach
- P Public Approach

NOTE:
THIS IS AN ACCESS CONTROL PROJECT.
FOR RIGHT-OF-WAY ACQUISITION, SEE
RIGHT-OF-WAY PLANS FOR FEDERAL AID
PROJECT F-NH 1-2(52)138F.

BASIS OF BEARINGS ARE BY SOLAR OBSERVATION

BACKSLOPE LIMITS INCLUDE ROUNDING	TOP OF CUT
CONSTRUCTION LIMITS:	DITCH BOTTOM
CUT SECTION	TOE OF FILL
FHWA/DOT APPROVAL 3-13-98, (2-27-02*)	
MAP REVISED	

MONTANA
DEPARTMENT OF TRANSPORTATION
ACCESS CONTROL PLAN
FLATHEAD COUNTY
SCALE 1:1000

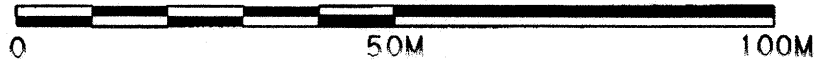

* AUTHORIZATION OF ACCESS CONTROL ONLY


SEE SHEET NO. 4,5 FOR OWNERSHIP NAMES, ADDRESSES, AREAS, ETC.

SEE SHEET NO. 9 FOR APPROACH LOCATIONS

STATE	RIGHT OF WAY ID.	SHEET NO.	TOTAL SHEETS
MONTANA	F-NH 1-2(52)138F	19	20
PROJECT NUMBER 1290-052			
COLUMBIA HEIGHTS - HUNGRY HORSE			

PI = 201+49.36
 Δ = 50° 00' 01" (LT)
Rc = 580 m
Ls = 105.00 m
 θ_s = 5° 11' 11"
 Δ_c = 39° 37' 39" (LT)
Ts = 323.32 m
Lc = 401.15 m
Es = 60.83 m
S = 8.0 %

SE 4 SW 4
SEC. 6

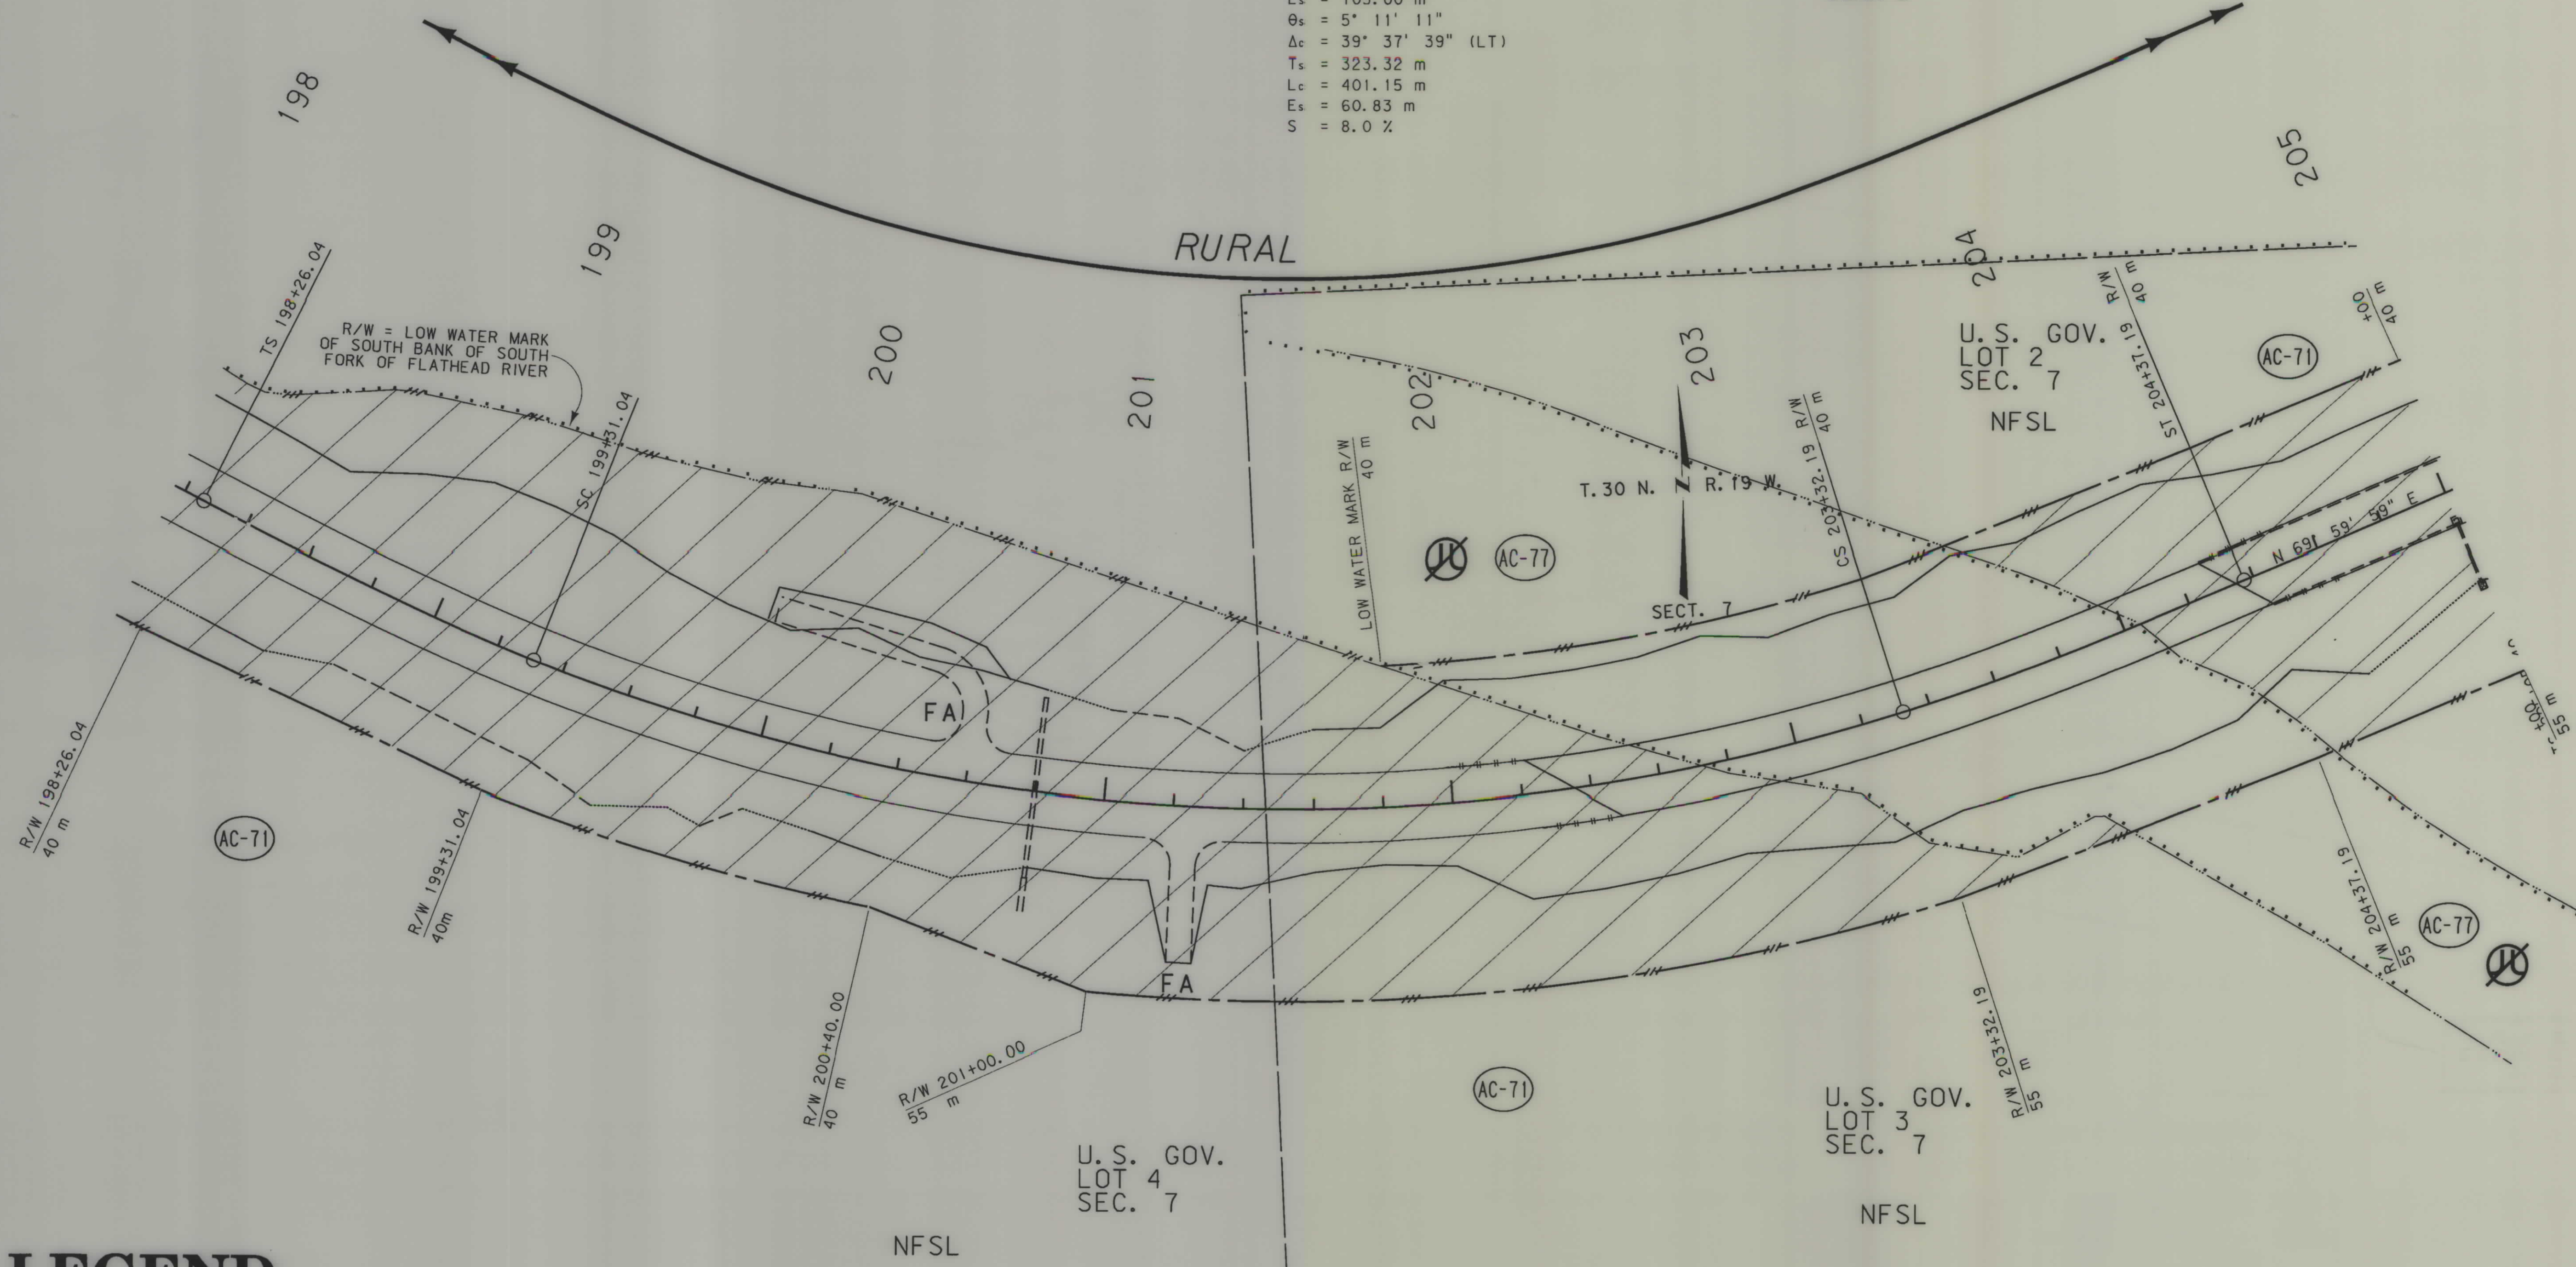

LEGEND

- FA Field Access Approach
- C Commercial Approach
- R Residential Approach
- P Public Approach


NOTE:
THIS IS AN ACCESS CONTROL PROJECT.
FOR RIGHT-OF-WAY ACQUISITION, SEE
RIGHT-OF-WAY PLANS FOR FEDERAL AID
PROJECT F-NH 1-2(52)138F.

BACKSLOPE LIMITS INCLUDE ROUNDING	TOP OF CUT
CONSTRUCTION LIMITS:	CUT SECTION
	TOE OF FILL
	DITCH BOTTOM
FHWA/DOT APPROVAL 3-13-98, (2-27-02*)	
MAP REVISED	

MONTANA
DEPARTMENT OF TRANSPORTATION

ACCESS CONTROL PLAN
FLATHEAD COUNTY

SCALE 1:1000

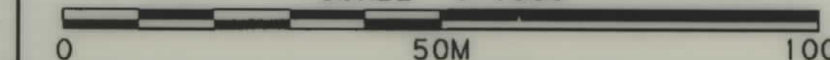

* AUTHORIZATION OF ACCESS CONTROL ONLY


 MONTANA DEPARTMENT OF TRANSPORTATION

 MONTANA CADD

SEE SHEET NO. 9 FOR APPROACH LOCATIONS

STA. 206+50

SW⁴ SE⁴
SEC. 6

SE 4 SE 4
SEC. 6

RURAL

DEVELOPED

HUNGRY HORSE

* SOUTH FORK ADDITION
 R/W E
 7 T.

HUNGRY HORSE CITY

T. 30 N. R. 19 W

SECT. 6

STA. 211+03.26
END F-NH1-2(92)141F
END ACCESS CONTROL

P. O. T. 209+57.97
S 89° 40' 01" E, 393.409 m
TO SEC. CORNER

NFSL

NE 4 NE 4
SEC. 7

BASIS OF BEARINGS ARE BY SOLAR OBSERVATION

NOTE:
THIS IS AN ACCESS CONTROL PROJECT.
FOR RIGHT-OF-WAY ACQUISITION, SEE
RIGHT-OF-WAY PLANS FOR FEDERAL AID
PROJECT F-NH 1-2(52)138F.

BACKSLOPE LIMITS INCLUDE ROUNDING
CONSTRUCTION LIMITS:

CUT SECTION
TOE OF FILL

TOP OF
DITCH BOTTOM

FHWA/DOT APPROVAL 3-13-98, (2-27-02*)
MAP REVISED

MONTANA
DEPARTMENT OF TRANSPORTATION

ACCESS MANAGEMENT PLAN
FLATHEAD COUNTY
SCALE 1:1000

* AUTHORIZATION OF ACCESS CONTROL ONLY

RDRW

...	1290ACPL11. ROW
03/19/02	
11:36:17 AM	
1	23 U5628

LEGEND

FA	Field Access Approach
C	Commercial Approach
R	Residential Approach
P	Public Approach

$PI = 206 + 99.18$
 $\Delta = 19^\circ 58' 02'' \text{ (RT)}$
 $R_c = 875 \text{ m}$
 $L_s = 80.00 \text{ m}$
 $\theta_s = 2^\circ 37' 09''$
 $\Delta_c = 14^\circ 43' 44'' \text{ (RT)}$
 $T_s = 194.08 \text{ m}$
 $L_c = 224.93 \text{ m}$
 $E = 13.76 \text{ m}$
 $S = 6.0 \%$

U. S. GOV.
LOT 1
SEC. 7

NFSL