


PLANS
NOT
TO
SCALE

STATE	RIGHT OF WAY ID.	SHEET NO.	TOTAL SHEETS
MONTANA	NH 57-5(19)212 F	1	29
PROJECT NUMBER 2025-019			
JORDAN - EAST			

MONTANA DEPARTMENT OF TRANSPORTATION


RIGHT OF WAY PLAN OF FEDERAL AID PROJECT NH 57-5(19)212 F JORDAN - EAST GARFIELD COUNTY

13.0 Kilometers

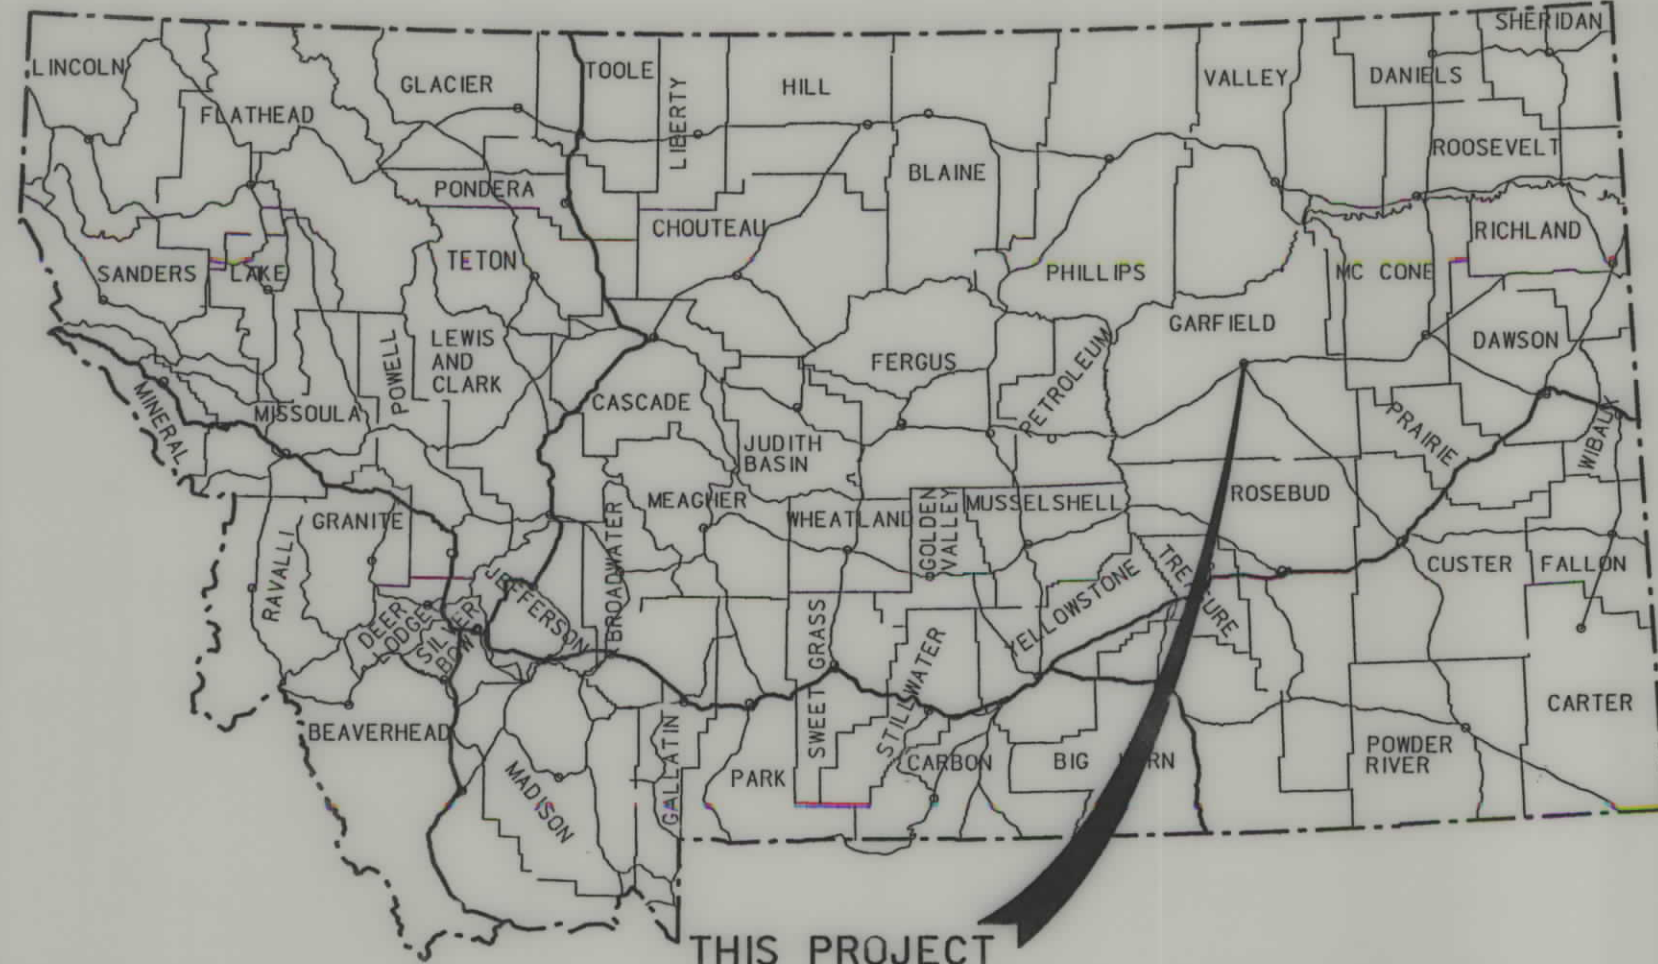

CONVENTIONAL SIGNS

- PROPOSED RIGHT OF WAY LINE
- EXISTING RIGHT OF WAY LINE
- RAILROAD RIGHT OF WAY LINE
- RIGHT OF WAY BASELINE
- STK'D CENTERLINE
- SECTION LINE
- OWNERSHIP BOUNDARY
- FULL ACCESS CONTROL
- LIMITED ACCESS CONTROL
- EXISTING ACCESS CONTROL
- PRESENT TRAVELED WAY (P.T.W.)
- FENCE LINE
- EXISTING GUARDRAIL
- PROPOSED GUARDRAIL
- GATE IN FENCE
- CATTLE GUARD: EXIST. - PROPOSED
- SECTION CORNER
- 1/4 SECTION CORNER
- CLOSING CORNER
- MEANDER CORNER
- CENTER OF SECTION
- RIGHT OF WAY MONUMENT
- PROPERTY CORNER PIN
- POWER POLE IN PLACE
- TELEPHONE POLE IN PLACE
- TELEGRAPH POLE IN PLACE
- LIGHT POLE
- PROPOSED CULVERT
- EXISTING CULVERT
- OUTLET DITCH
- INLET DITCH
- EXISTING DITCH
- CHANNEL CHANGES
- DITCH BLOCK
- RIPRAP
- BRIDGES
- RAILROADS
- PARCEL NUMBERS
- APPROACH: EXIST.- PROPOSED

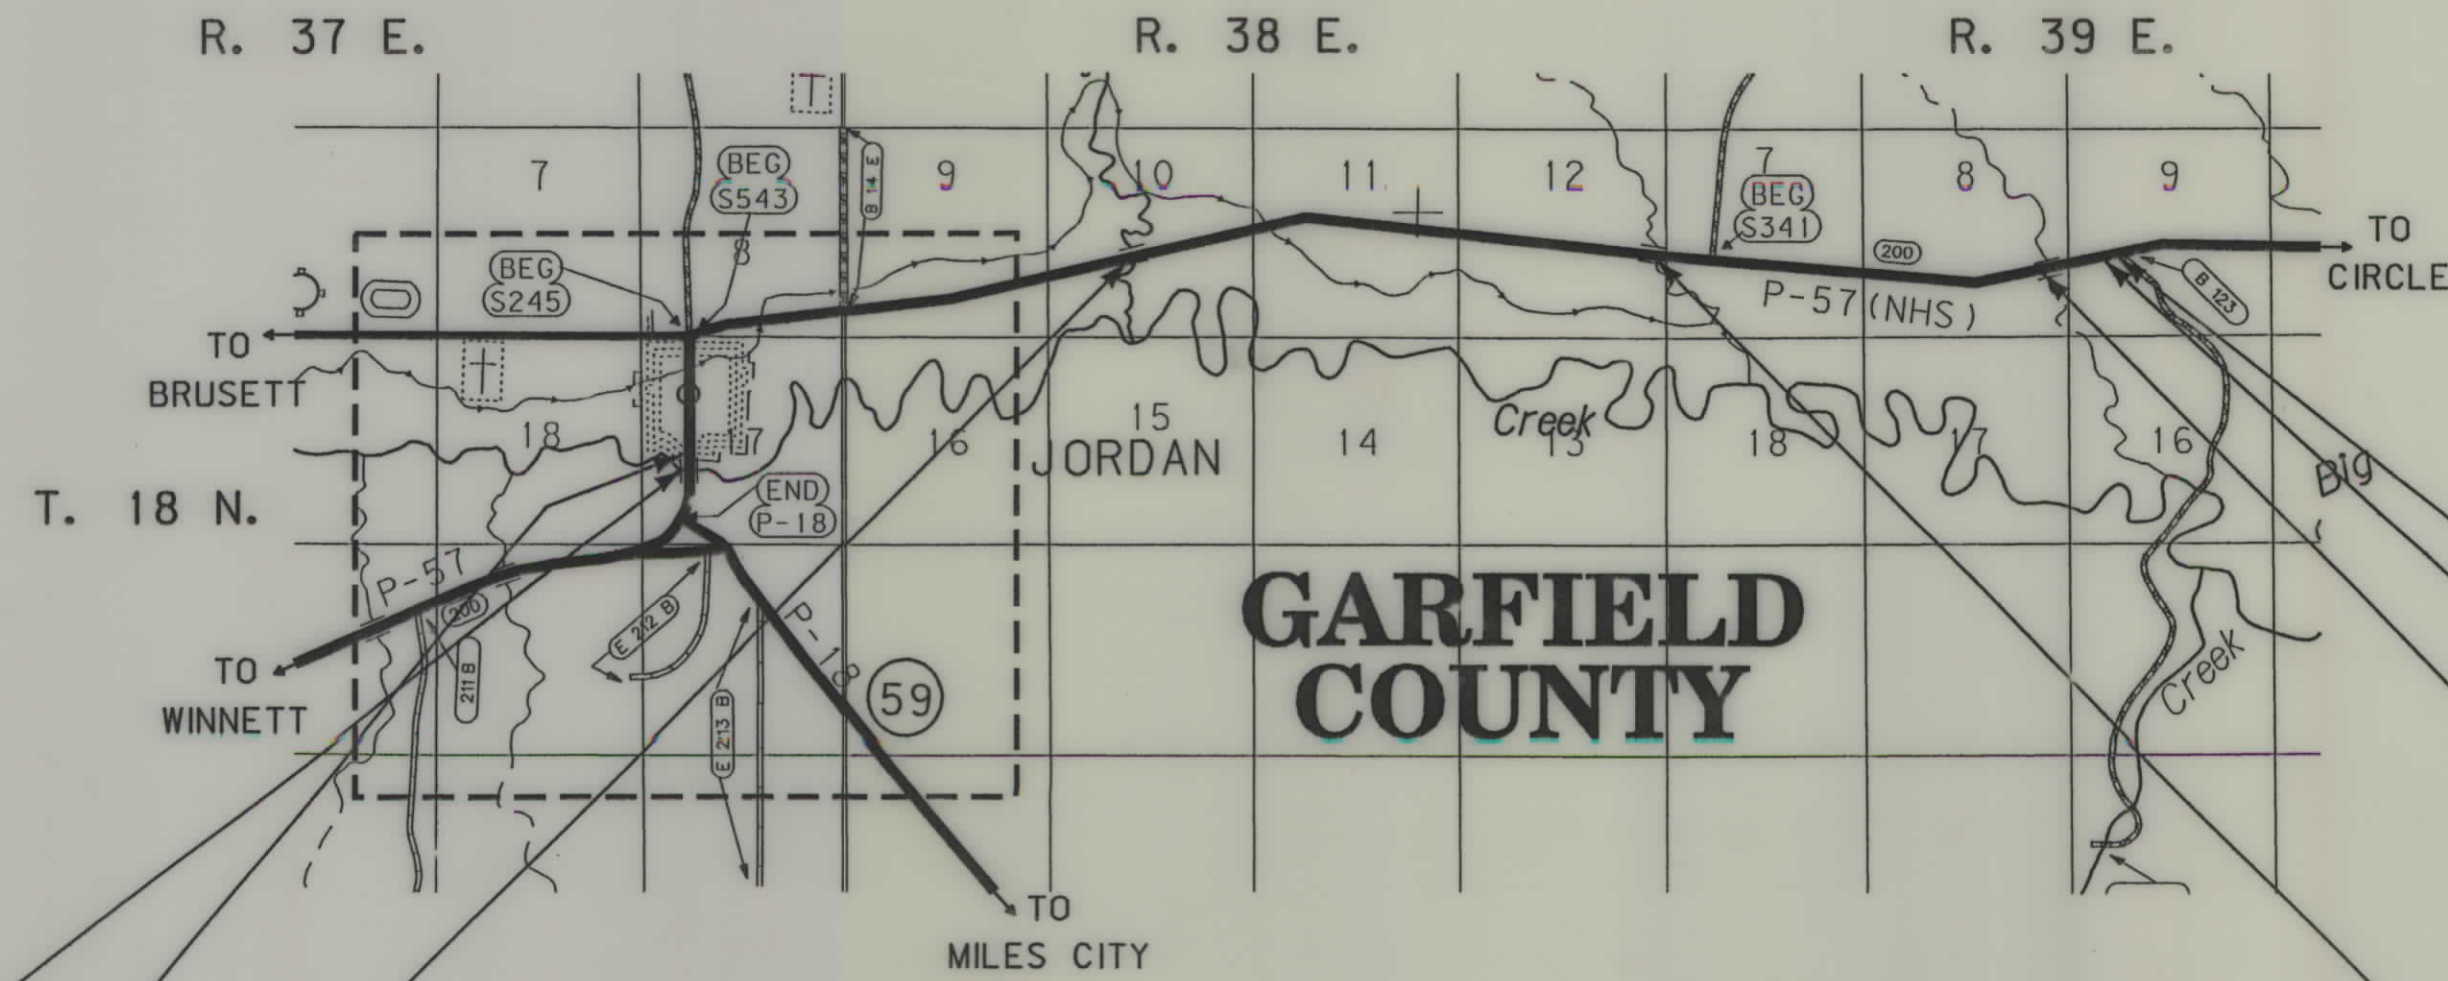

SEE SHEET NO. 2-3 FOR OWNERSHIP NAMES, ADDRESSES, AREAS, ETC.

ASSOCIATED PROJECT AGREEMENT NUMBER
R/W = NH 57-5(24)212F
I.C. = NH 57-5(20)212F
P.E. = NH 57-5(17)212F

RELATED PROJECTS
NH 57-5(18)201
F.A.P. 247(B)

FHWAMDT APPROVAL 11-8-01 APP'L 1-10-02 ACQ
MAP REVISED 06-25-02 06-10-03

BEGIN CONNECTION STA. 8+56.36
NH 57-5(19)201 STA. 1690+19 (ENG.) =
BEGIN NH 57-5(24)212 STA. 9+60.00 (MET.)
VAIL CREEK BRIDGE STA. 53+90.00 10.8 m x 20.4 m NEW
OLIVER COULEE STA. 95+35 6.9 m x 19.2 m EXISTING
UNNAMED DRAINAGE STA. 123+48 6.9 m x 23.2 m EXISTING
END NH 57-5(24)212 STA. 140+00.00 (MET.) =
F.A.P. 247(B) STA. 395+23 (ENG.)
END CONNECTION STA. 140+65.00

THIS CONTRACT
RP 212.5 TO RP 220.6

NOTES: 1. ALL MEASUREMENTS ARE METRIC EXCEPT AS NOTED

MORRISON MAERLE, INC.

RDROW

MONTANA CADD

3
2
1

NH 57-5(19)212F SHT 1 OF 29

OWNERSHIP

PARCEL	NAME	ADDRESS	TOTAL	AREA	GROSS R/W AREA		EX. EASE. AREA		NET AREA		REMAINDER				CONST. PMT. AREA		EASE. AREA		SHEET NO.
			METRIC	ENGLISH	METRIC	ENGLISH	METRIC	ENGLISH	METRIC	ENGLISH	LEFT		RIGHT		METRIC	ENGLISH	METRIC	ENGLISH	
											METRIC	ENGLISH	METRIC	ENGLISH					
1	JERRY A. JOHNSTON AND LILLY JOHNSTON	BOX 66 JORDAN, MT 59337			OWNER NOTIFICATION ONLY													8	
2	EARLINE T. LAWRENCE	BOX 112, JORDAN, MT 59337													332 m²	3 574 SF		8	
* 3	STERLING BROWN	4154 SPRING VALLEY ROAD, NEWPORT, WA 99156															* 386 m²	4155 SF	8
4	ROBERT K. WILSON AND ELSIE WILSON	BOX 250, JORDAN, MT 59337													102m²	1 098 SF		8	
5	STERLING BROWN	4154 SPRING VALLEY ROAD, NEWPORT, WA 99156			OWNER NOTIFICATION ONLY													8	
6	JERRY A. JOHNSTON AND LILLY JOHNSTON	BOX 66, JORDAN, MT 59337													17 m²	183 SF		8	
7	DONALD O. ENGBAHL	BOX 122, JORDAN, MT 59337													316 m²	3 401 SF		8	
8	NATHAN ALBERT HAWKALUK	233 JORDAN AVE., JORDAN, MT 59337													151 m²	1 625 SF		8	
9	DAYLE HAINS AND SHIRLEY HAINS	BOX 253, JORDAN, MT 59337													105 m²	1 130 SF		8	
10	GARFIELD COUNTY, STATE OF MONTANA	BOX 7, JORDAN, MT 59337													585 m²	6 297 SF		8-9	
11	FARMERS UNION OIL COMPANY OF GARFIELD	COUNTY BOX 449, JORDAN, MT 59337													206 m²	2 217 SF		8	
12	ROBERT WILSON AND ELSIE WILSON	BOX 250, JORDAN, MT 59337													32 m²	344 SF		8-9	
13	MARSHALL GARY JOHNSON AND	1330 CHURCH, BILLINGS, MT 59105													97 m²	1 044 SF		8-9	
14	MICHELLE E. JOHNSON	c/o ST.FRANCIS XAVIER CHURCH, BOX 160, CIRCLE, MT 59215													223 m²	2 400 SF		9	
15	PIONEER GARAGE, INC.	BOX 26, JORDAN, MT 59337			OWNER NOTIFICATION ONLY													9	
16	PIONEER GARAGE, INC.	BOX 26, JORDAN, MT 59337			OWNER NOTIFICATION ONLY													9	
17	COMMUNITY BIBLE CHURCH OF JORDAN, MT	BOX 410, JORDAN, MT 59337													346 m²	3 724 SF		9	
18	PIONEER GARAGE, INC.	BOX 26, JORDAN, MT 59337			OWNER NOTIFICATION ONLY													9	
19	PIONEER GARAGE, INC.	BOX 26, JORDAN, MT 59337			OWNER NOTIFICATION ONLY													9	
20	BAAN G. KESTER	393 BELT CREEK ROAD, BELT, MT 59412													100 m²	1 076 SF		9	
21	CHERYL L. & THOMAS w. SPILLUM	BOX 159, JORDAN, MT 59337			OWNER NOTIFICATION ONLY													9	
22	GARFIELD COUNTY, STATE OF MONTANA	BOX 7, JORDAN, MT 59337			OWNER NOTIFICATION ONLY													9-10	
23	TOWN OF JORDAN, GARFIELD COUNTY, MT.	BOX 484, JORDAN, MT 59337	2 066 m²	22 238 SF	12 m²	129 SF			12 m²	129 SF			2 054 m²	22 109 SF	68 m²	732 SF		9-10	
24	FELLMANS, INC.	BOX 89, JORDAN, MT 59337			OWNER NOTIFICATION ONLY													10	
25	CLYDE A. PHIPPS AND LORIA. PHIPPS	BOX 463, JORDAN, MT 59337			OWNER NOTIFICATION ONLY													10	
26	JERRY A. JOHNSTON AND LILLY JOHNSTON	BOX 66 JORDAN, MT 59337			OWNER NOTIFICATION ONLY													10	
27	JASON & JILL C. JESSEN	PO BOX 2525, COLSTRIP, MT 59323			OWNER NOTIFICATION ONLY													10	
28	LUTHERAN CHURCH OF JORDAN, MONTANA ET AL	BOX 71 JORDAN, MT 59337			OWNER NOTIFICATION ONLY													10	
29	BILLY B. MERLAK	BOX 98, JORDAN, MT 59337													139 m²	1 496 SF		10	
30	BILLY B. MERLAK, HARRY M. MERLAK AND MARIAN R. MERLAK	BOX 98, JORDAN, MT 59337													587 m²	6 318 SF		10	
31	THELMA ISAAC	PO BOX 277, MILES CITY, MT 59301-0277													7 m²	75 SF		8	
32	AARON & JODI McWILLIAMS	BOX 373, JORDAN, MT 59337			OWNER NOTIFICATION ONLY													10	
33	CLYDE SAYLOR	BOX 168, JORDAN, MT 59337													320 m²	3 445 SF		10	
34	HARRY M. MERLAK, MARIAN R. MERLAK AND BILLY B. MERLAK	BOX 98, JORDAN, MT 59337													474 m²	5 102 SF		10	
35	BRIAN SHWEND AND BEVERLY SHWEND	BOX 45, FORSYTH, MT 59327	759 m²	8 170 SF											69 m²	743 SF		10	
36	JOHN J. COOLEY AND BONNIE COOLEY	BOX 414, JORDAN, MT 59337	650 m²	6 997 SF	23 m²	248 SF			23 m²	248 SF	627 m²	6 749 SF						10	
37	ROBERT K. WILSON AND ELSIE C. WILSON	BOX 250, JORDAN, MT 59337			OWNER NOTIFICATION ONLY													10	
38	HARRY M. MERLAK, MARIAN R. MERLAK AND BILLY B. MERLAK	BOX 98, JORDAN, MT 59337	677 m²	7 287 SF	114 m²	1 227 SF			114 m²	1 227 SF			563 m²	6 060 SF				10	
39	MIKE A. AND RHONDA LOSINSKI	P.O. BOX 62, COHAGEN, MT 59322	677 m²	7 287 SF	173 m²	1 862 SF	74 m²	796 SF	99 m²	1 066 SF			504 m²	5 425 SF				10	
40	GARFIELD COUNTY, STATE OF MONTANA	BOX 7, JORDAN, MT 59337	2 706 m²	29 127 SF	1 728 m²	18 600 SF	672 m²	7 233 SF	1 056 m²	11 367 SF			978 m²	10 572 SF				10-11	
41	GARFIELD COUNTY, STATE OF MONTANA	BOX 7, JORDAN, MT 59337	1 354 m²	14 574 SF	1 354 m²	14 574 SF	1 050 m²	11 301 SF	304 m²	3 272 SF	0 m²	0 SF	0 m²	0 SF				11	
42	GARFIELD COUNTY, STATE OF MONTANA	BOX 7, JORDAN, MT 59337	3 933 m²	42 334 SF	2 175 m²	23 412 SF	1 428 m²	15 371 SF	747 m²	8 041 SF	0 m²	0 SF	1 758 m²	18 922 SF				11	
43	MARGARET CREMER	13 BONZANA, BILLINGS, MT 59102	2 571 m²	27 674 SF	1 358 m²	14 617 SF	757 m²	8 148 SF	601 m²	6 469 SF	1 213 m²	13 057 SF						11	
44	GARFIELD COUNTY, STATE OF MONTANA	BOX 7, JORDAN, MT 59337	4 238 m²	45 618 SF	696 m²	7 492 SF			696 m²	7 492 SF			3 542 m²	38 126 SF				11	
45	JOHN R. & JUDD R. GIBSON	JORDAN, MT 59337			OWNER NOTIFICATION ONLY													11	
46	DARYL P. HINTHER AND ELAYNE R. HINTHER	BOX 162, JORDAN, MT 59337			OWNER NOTIFICATION ONLY													11	
** 47	ELAYNE R. HINTHER,	PO BOX 162, JORDAN, MT 59337	0.809 ha	2.00 AC.	0.131 ha	0.32 AC.			0.131 ha	0.32 AC.	0.678 ha	1.68 AC.						11	
48	F.L. WATSON AND WESLEY D. WATSON	BOX 49 JORDAN, MT 59337	64.750 ha	160.00 AC.	2.972 ha	7.34 AC.			2.972 ha	7.34 AC.					0.513 ha	1.27 AC.		11-13	
49	RICHARD G. COOLEY	5404 MOHAVE COURT, HELENA, MT 59601													0.140 ha	0.35 AC.		12, 13	
50	McCONE ELECTRIC CO-OP, INC.	BOX 368 CIRCLE, MT 59215	2.023 ha	5.00 AC.	0.288 ha	0.71 AC.			0.288 ha	0.71 AC.	1.735 ha	4.29 AC.			0.014 ha	0.03 AC.		13	
51	CHARLES E. O'CONNOR	BOX 268 JORDAN, MT 59337	64.750 ha	160.00 AC.	5.218 ha	12.89 AC.	2.969 ha	7.33 AC.	2.249 ha	5.56 AC.					0.034 ha	0.08 AC.		13, 14	
***52	DARRELL G. HENSLEIGH	4454 S.KELMSCOTT LANE C, SALT LAKE CITY UT 84124	64.750 ha	160.00 AC.	4.812 ha	11.89 AC.	3.192 ha	7.89 AC.	1.620 ha	4.00 AC.	37.107 ha	91.69 AC.	22.831 ha	56.42 AC.				14, 15	

* EASEMENT TO BE ACQUIRED IN THE NAME OF THE TOWN OF JORDAN

**47 DUANE T. JESSEN PO BOX 176, JORDAN MT 59337
PENNY L. WELLS SLEEPER RANCH, MEETACTSE, WY 82433
PATRICIA DELEON 609 E. 3RD ST., TORRINGTON, WY 82240
CHARLES P. JESSEN 400 N. 4TH ST., TACOMA, WA 98403
AS JOINT TENANTS

***52, 53, 57 ROSEMARY HENSLEIGH MALLOY 1917 DICKINSON, MILES CITY, MT 59301
ROBERT J. HENSLEIGH 2404 8TH AVE. SO., GREAT FALLS, MT 59401
JEROME L. HENSLEIGH PO BOX 243, JORDAN, MT 59337
GENE M. HENSLEIGH P.O. BOX 1124, COLSTRIP, MT 59323
PARTICK F. HENSLEIGH 647 COULEE DR., BOZEMAN, MT 59715
JANETTE M. HENSLEIGH 5321 N. ILLINOIS ST., INDIANAPOLIS, IN 46208
AS JOINT TENANTS

- NOTES: 1. ALL MEASUREMENTS ARE METRIC EXCEPT AS NOTED
2. THE PROPOSED R/W LINE WHERE A SPIRAL CURVE TRANSITION IS USED IS A CHORD RATHER THAN A CONCENTRIC CURVE.
3. THE ENGLISH AREAS ARE FOR INFORMATIONAL PURPOSES ONLY.
4. ALL STATIONS AND OFFSETS FOR R/W BREAKS ARE IN REFERENCE TO THE R/W BASELINE.

BACKSLOPE LIMITS INCLUDE ROUNDING			
CONSTRUCTION LIMITS:			
		CUT SECTION	TOE OF CUT
		TOE OF FILL	DITCH BOTTOM
FHWA/DOT APPROVAL 11/8/01 APP'L, 1/10/02 ACQ.			
MAP REVISED	09-23-02	10-10-02	10-25-02
	05-30-03	06-10-03	07-22-03
	10-01-03	11-06-03	12-01-03
			02-09-04

STATE	RIGHT OF WAY ID.	SHEET NO.	TOTAL SHEETS
MONTANA	NH 57-5(19)212 F	2	29

PROJECT NUMBER 2025-019

JORDAN - EAST

RIGHT-OF-WAY COORDINATE ASCII FILES

R/W BREAK COORDS: 2025ROBRKZ01.TXT
R/W BASELINE COORDS: 2025ROBASZ01.TXT
ALL FILES ARE LOCATED ON THE CADD SERVER IN THE RO DIRECTORY, UNDER PROJECT:

MAP REVISED 02-19-04

MONTANA
DEPARTMENT OF TRANSPORTATION
RIGHT OF WAY PLAN
GARFIELD COUNTY

OWNERSHIP

[illegible]

STATE	RIGHT OF WAY ID.	SHEET NO.	TOTAL SHEETS
MONTANA	NH 57-5(19)212 F	3	29
PROJECT NUMBER 2025-019			

JORDAN - EAST

MONTANA DEPARTMENT
OF TRANSPORTATION

MONTANA



**MORRISON
MATTHEWS**

ENGINEERS
SCIENTISTS
SURVEYORS
PLANNERS

BROW

...	\2025OWN. ROW
02/25/04	
03:37:13 PM	
1	2
3	U9382

NAME	52, 53, 57	ROSEMARY HENSLEIGH MALLOY	1917 DICKINSON, MILES CITY, MT 59301
		ROBERT J. HENSLEIGH	2404 8TH AVE. SO., GREAT FALLS, MT 59401
		JEROME L. HENSLEIGH	P.O. BOX 23, JORDAN, MT 59337
		GENE M. HENSLEIGH	P.O. BOX 1124, COLSTRIP, MT 59323
		PARTICK F. HENSLEIGH	647 COULEE DR., BOZEMAN, MT 59715
		JANETTE M. HENSLEIGH	5321 N. ILLINOIS ST., INDIANAPOLIS, IN 46208

NOTES: 1. ALL MEASUREMENTS ARE METRIC EXCEPT AS NOTED

2. THE PROPOSED R/W LINE WHERE A SPIRAL CURVE TRANSITION IS USED IS A CHORD RATHER THAN A CONCENTRIC CURVE.

3. THE ENGLISH AREAS ARE FOR INFORMATIONAL PURPOSES ONLY.

4. ALL STATIONS AND OFFSETS FOR R/W BREAKS ARE IN REFERENCE TO THE R/W BASELINE.

BACKSLOPE LIMITS INCLUDE ROUNDING
CONSTRUCTION LIMITS:

CUT SECTION
TOE OF FILL

TOP OF CUT
DITCH BOTTOM

FHWA/DOT APPROVAL 11/8/01 APP'L, 1/10/02 ACQ

MAP REVISED 08-23-02 09-03-02 05-30-03
06-10-03 07-22-03 08-08-03 10-01-03
02-19-04

MONTANA
DEPARTMENT OF TRANSPORTATION

RIGHT OF WAY PLAN
GARFIELD COUNTY

NH 57-5(19)212F SHT 3 OF 2

JORDAN - EAST

RIGHT-OF-WAY BREAK COORDINATE TABLE

POINT NO.	NORTHING	EASTING	DESCRIPTION
2000	19, 964. 6758	29, 954. 1710	17+40.00 20.00 RT
2001	19, 962. 1736	29, 921. 1507	17+33. 49 12. 49 LT
2002	19, 969. 7752	29, 918. 0310	17+40. 25 16. 50 LT
2003	19, 977. 4134	29, 921. 0599	17+47. 75 14. 65 LT
2004	20, 095. 5991	30, 017. 9092	PT 19+00. 92 16. 00 RT
2005	20, 171. 2436	30, 035. 5563	19+60. 00 33. 00 LT
2006	20, 190. 5110	30, 068. 6491	19+95. 00 33. 00 LT
2007	20, 194. 2811	30, 108. 2901	20+30. 00 20. 00 LT
2008	20, 242. 1336	30, 253. 6793	ST 21+76. 15 35. 00 LT
2009	20, 300. 4313	30, 735. 9547	26+61. 92 35. 00 LT
2010	20, 297. 3548	30, 760. 5018	26+85. 92 29. 00 LT
2011	20, 331. 2317	31, 040. 7528	29+68. 22 29. 00 LT
2012	20, 328. 6680	31, 061. 2081	29+88. 22 24. 00 LT
2013	20, 362. 7291	31, 342. 9832	32+72. 04 24. 00 LT
2014	20, 367. 1473	31, 354. 5352	32+84. 04 27. 00 LT
2015	20, 431. 3181	31, 885. 3966	38+18. 77 27. 00 LT
2016	20, 429. 7799	31, 897. 6698	38+30. 77 24. 00 LT
2017	20, 462. 3466	32, 167. 0825	41+02. 14 24. 00 LT
2018	20, 468. 2377	32, 182. 4872	41+18. 14 28. 00 LT
2019	20, 470. 9766	32, 205. 1440	PC 41+40. 72 28. 00 LT
2020	20, 430. 0534	32, 332. 0953	42+60. 00 32. 00 RT
2021	20, 467. 9472	32, 490. 8761	PT 44+20. 36 32. 00 RT
2022	20, 525. 6090	32, 474. 2895	PT 44+20. 36 28. 00 LT
2023	20, 506. 5486	32, 625. 0702	45+60. 00 32. 00 RT
2024	20, 569. 7393	32, 627. 7042	45+80. 00 28. 00 LT
2025	20, 529. 7257	32, 665. 8523	46+05. 60 21. 00 RT
2026	20, 575. 9919	32, 667. 5276	46+20. 00 23. 00 LT
2027	20, 579. 5888	32, 839. 1967	47+85. 97 21. 00 RT
2028	20, 580. 8917	32, 876. 2821	48+21. 97 30. 00 RT
2029	20, 658. 9249	32, 955. 8366	49+20. 00 23. 00 LT
2030	20, 675. 4187	32, 987. 8538	49+55. 33 30. 00 LT
2031	21, 008. 8114	34, 146. 8635	61+61. 34 30. 00 LT
2032	21, 009. 6794	34, 171. 5849	61+85. 33 24. 00 LT
2033	21, 074. 5512	34, 397. 1054	64+20. 00 24. 00 LT
2034	21, 094. 7166	34, 445. 5044	PC 64+72. 08 30. 00 LT
2035	21, 045. 7041	34, 459. 6030	PC 64+72. 08 21. 00 RT
2036	21, 072. 8776	34, 566. 8806	65+84. 11 21. 00 RT
2037	21, 071. 8958	34, 596. 1480	66+12. 95 28. 00 RT
2038	21, 160. 6170	34, 826. 5488	68+53. 02 30. 00 LT
2039	21, 104. 4522	35, 012. 4979	70+38. 41 28. 00 RT
2040	21, 097. 3363	35, 034. 6242	70+61. 27 34. 00 RT
2041	21, 092. 3296	35, 100. 5131	PT 71+28. 66 34. 00 RT
2042	21, 077. 5524	35, 255. 4361	72+84. 29 34. 00 RT
2043	21, 080. 0429	35, 271. 4530	73+00. 00 30. 00 RT
2044	21, 021. 5952	35, 884. 2151	79+15. 54 30. 00 RT
2045	21, 017. 4695	35, 895. 8741	79+27. 54 33. 00 RT
2046	21, 087. 7279	36, 739. 0196	87+60. 21 117. 00 LT
2047	20, 935. 4815	36, 755. 4315	87+91. 00 33. 00 RT
2048	20, 928. 6252	36, 774. 6583	88+10. 79 38. 00 RT
2049	21, 081. 2456	36, 806. 9795	88+28. 47 117. 00 LT
2050	20, 905. 3190	37, 018. 9958	90+56. 24 38. 00 RT
2051	20, 912. 7071	37, 067. 9188	91+04. 24 26. 00 RT
2052	20, 877. 1035	37, 441. 1850	94+79. 20 26. 00 RT
2053	20, 860. 5998	37, 487. 8310	95+27. 20 38. 00 RT
2054	20, 849. 3876	37, 605. 3790	96+45. 28 38. 00 RT
2055	20, 854. 9285	37, 642. 0712	96+81. 28 29. 00 RT

RIGHT-OF-WAY BREAK COORDINATE TABLE

[illegible]

NOTES: 1. ALL MEASUREMENTS ARE METRIC EXCEPT AS NOTED

2. THE PROPOSED R/W LINE WHERE A SPIRAL CURVE TRANSITION IS USED IS A CHORD RATHER THAN A CONCENTRIC CURVE.

3. THE ENGLISH AREAS ARE FOR INFORMATIONAL PURPOSES ONLY.

4. ALL STATIONS AND OFFSETS FOR R/W BREAKS ARE IN REFERENCE TO THE R/W BASELINE.

BACKSLOPE LIMITS INCLUDE ROUNDING
CONSTRUCTION LIMITS:

CUT SECTION
TOE OF FILL

TOP OF CUT
DITCH BOTTOM

FHWA/DOT APPROVAL 11/8/01 APP'L, 1/10/02 ACC

MAP REVISED 03-12-04

MONTANA
DEPARTMENT OF TRANSPORTATION
RIGHT OF WAY PLAN
GARFIELD COUNTY

RDRW

STATE	RIGHT OF WAY ID.	SHEET NO.	TOTAL SHEETS
MONTANA	NH 57 -5(19)212 F	5	29
PROJECT NUMBER 2025-019			
JORDAN - EAST			

RIGHT-OF-WAY BASELINE COORDINATE TABLE				
POINT NO.	NORTHING	EASTING	DESCRIPTION	
1000	19084.9804	29944.5597	8+56.36	B. E.
1001	19188.2611	29935.9384	9+60.00	POT
1002	19262.7351	29929.7218	10+34.73	TS
1003	19322.5665	29925.2509	10+94.73	SC
1004	19352.7623	29923.9199	11+24.95	CS
1005	19412.7550	29923.1087	11+84.95	ST
1006	19686.4770	29921.7983	14+58.68	PC
1007	19752.8200	29924.6179	15+25.11	PT
1008	19804.5527	29929.2903	15+77.06	PC
1009	19866.0359	29932.1264	16+38.63	PT
1010	19936.7985	29932.2769	17+09.38	PC
1011	20107.3269	30007.0340	19+00.92	PT
1012	20107.3351	30007.0428	19+00.95	PC
1013	20116.8233	30148.4770	20+64.69	PCC
1014	20202.1319	30218.2282	21+36.15	CS
1015	20207.3865	30257.8795	21+76.15	ST
1016	20443.1501	32208.2658	47+40.72	PC
1017	20498.7002	32482.0299	44+20.36	PT
1018	21065.8857	34453.7977	64+72.08	PC
1019	21126.1760	35103.7415	71+28.66	PT
1020	20617.2957	39809.7794	118+56.07	TS
1021	20672.2628	39869.5650	119+16.07	SC
1022	20677.5066	40036.8730	120+83.65	CS
1023	20686.2747	40093.1802	121+43.65	ST
1024	20931.7969	41639.3728	137+06.25	PC
1025	20947.0929	41853.7746	139+27.41	PT
1026	20945.7005	41932.2904	140+00.00	POT
1027	20944.4527	41997.2784	140+65.00	POT

- NOTES: 1. ALL MEASUREMENTS ARE METRIC EXCEPT AS NOTED
2. THE PROPOSED R/W LINE WHERE A SPIRAL CURVE TRANSITION IS USED IS A CHORD RATHER THAN A CONCENTRIC CURVE.
3. THE ENGLISH AREAS ARE FOR INFORMATIONAL PURPOSES ONLY.
4. ALL STATIONS AND OFFSETS FOR R/W BREAKS ARE IN REFERENCE TO THE R/W BASELINE.

BACKSLOPE LIMITS INCLUDE ROUNDING
CONSTRUCTION LIMITS:

CUT SECTION
TOE OF FILL

TOP OF CUT

DITCH BOTTOM

FHWA/DOT APPROVAL 11/8/01 APP'L, 1/10/02 ACQ.

MAP REVISED


MONTANA
DEPARTMENT OF TRANSPORTATION

RIGHT OF WAY PLAN
GARFIELD COUNTY

STATE	RIGHT OF WAY ID.	SHEET NO.	TOTAL SHEETS
MONTANA	NH 57-5(19)212 F	6	29
PROJECT NUMBER 2025-019			
JORDAN - EAST			

CONTROL TRAVERSE DIAGRAM

SCALE 1 : 10 000

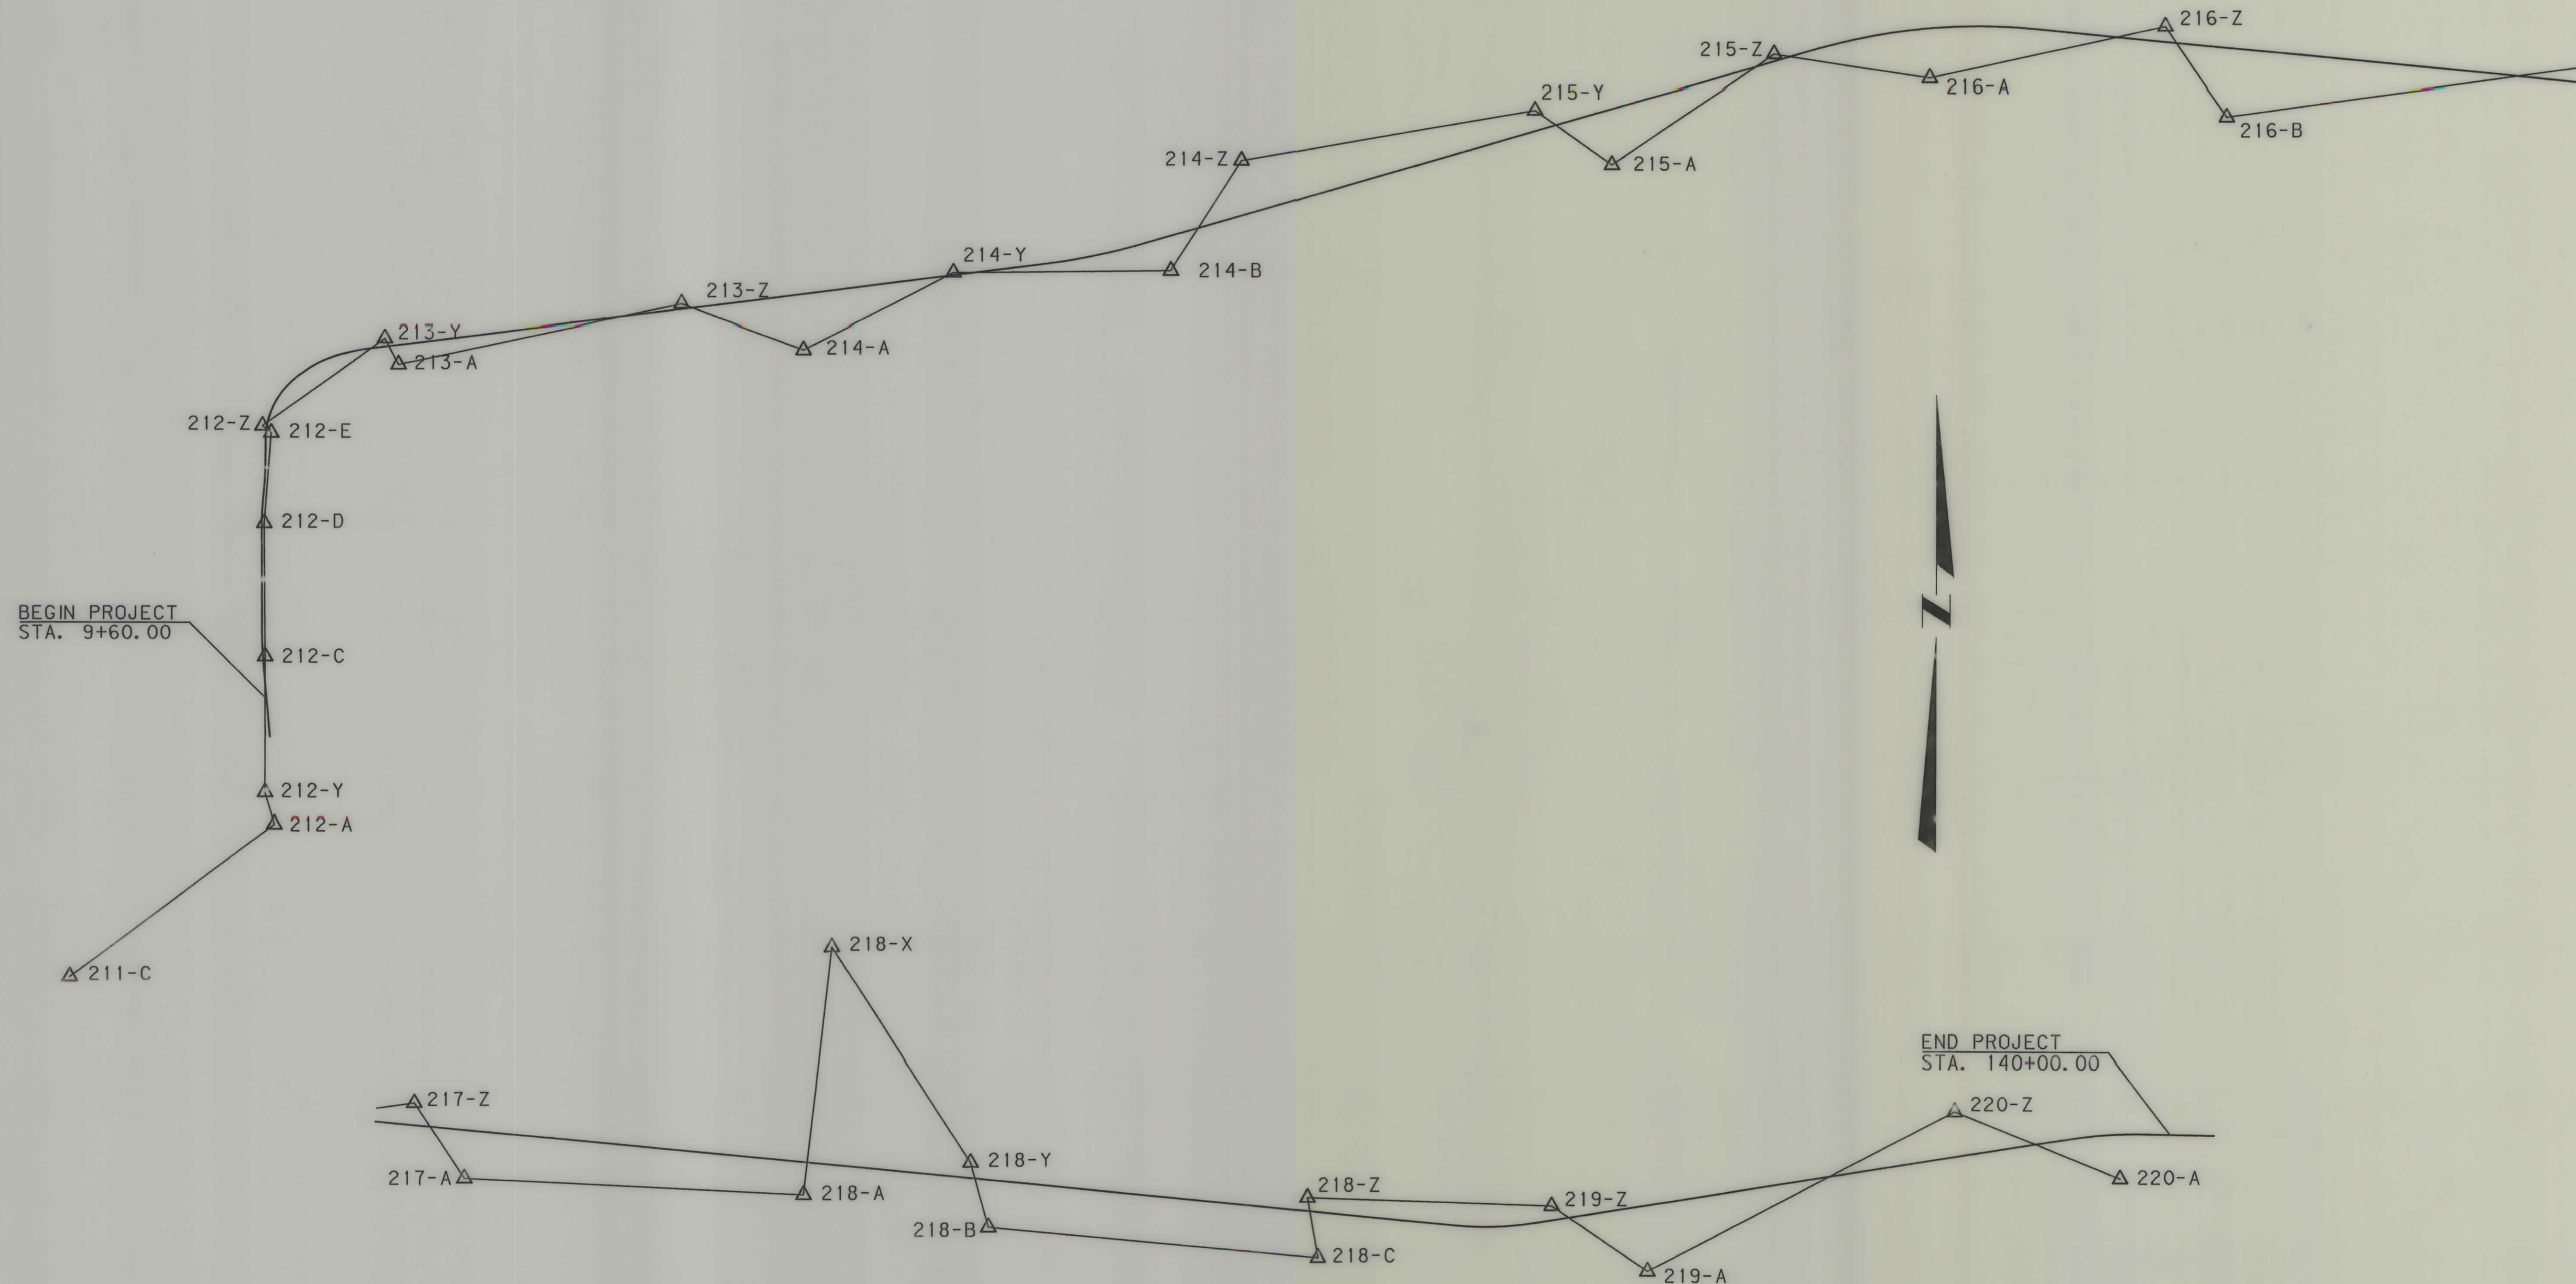

- NOTES: 1. ALL MEASUREMENTS ARE METRIC EXCEPT AS NOTED
2. THE PROPOSED R/W LINE WHERE A SPIRAL CURVE TRANSITION IS USED IS A CHORD RATHER THAN A CONCENTRIC CURVE.
3. THE ENGLISH AREAS ARE FOR INFORMATIONAL PURPOSES ONLY.
4. ALL STATIONS AND OFFSETS FOR R/W BREAKS ARE IN REFERENCE TO THE R/W BASELINE.

BACKSLOPE LIMITS INCLUDE ROUNDING
CONSTRUCTION LIMITS: CUT SECTION TOE OF FILL
FHWA/DOT APPROVAL 11/8/01 APP' L, 1/10/02 ACC.
MAP REVISED 06-10-03

MONTANA
DEPARTMENT OF TRANSPORTATION
RIGHT OF WAY PLAN
GARFIELD COUNTY

MONTANA DEPARTMENT
OF TRANSPORTATION

MONTANA
CADD

RDROW

... \2025GRD. ROW
06/24/03
03:22:16 PM
U9382

STATE	RIGHT OF WAY ID.	SHEET NO.	TOTAL SHEETS
MONTANA	NH 57-5(19)212 F	7	29
PROJECT NUMBER 2025-019			
JORDAN - EAST			

POINT NUMBER	NORTHING	EASTING	STATION ELEVATION	LOCATION DESCRIPTION
211-C	18 378.4587	29 363.0429		SET 51 mm AC ON #16 x 760 mm REBAR STAMPED MONTANA DEPT. OF TRANS. CP211-C
212-A	18 824.9581	29 960.7813	801.235	SET 51 mm AC ON #16 x 760 mm REBAR STARPED MONTANA DEPT. OF TRANS. CP212-A
212-C	19 310.0665	29 932.5025	790.250	SET 51 mm AC ON #16 x 760 mm REBAR STAMPED MONTANA DEPT. OF TRANS. CP212-C RP 212.48 6.26 m RT.
212-D	19 694.9845	29 929.0948	792.704	SET 51 mm AC ON #16 x 760 mm REBAR STAMPED MONTANA DEPT. OF TRANS. CP212-D RP 212.75 7.24 m RT.
212-E	19 957.3506	29 948.8675	796.645	SET 51 mm AC ON #16 x 760 mm REBAR STAMPED MONTANA DEPT. OF TRANS. CP212-E RP 212.92 15.51 m RT.
212-Y	18 914.9599	29 933.1228	829.277	SET 51 mm AC ON #16 x 760 mm REBAR STAMPED MONTANA DEPT. OF TRANS. CP212-Y
212-Z	19 977.7856	29 923.1463	797.572	SET 51 mm AC ON #16 x 760 mm REBAR STAMPED MONTANA DEPT. OF TRANS. CP212-Z RP 212.93 12.71 m LT.
213-A	20 158.7379	30 321.4168	806.161	SET 51 mm AC ON #16 x 760 mm REBAR STAMPED MONTANA DEPT. OF TRANS. CP213-A RP 213.23 55.96 m RT.
213-Y	20 234.5134	30 281.3625	807.441	SET 51 mm AC ON #16 x 760 mm REBAR STAMPED MONTANA DEPT. OF TRANS. CP213-Y RP 213.21 24.08 m LT.
213-Z	20 330.7673	31 148.2235	793.109	SET 51 mm AC ON #16 x 760 mm REBAR STAMPED MONTANA DEPT. OF TRANS. CP213-Z RP 213.79 15.61 m LT.
214-A	20 198.9395	31 504.3745	792.415	SET 51 mm AC ON #16 x 760 mm REBAR STAMPED MONTANA DEPT. OF TRANS. CP214-A RP 214.01 158.01 m RT.
214-B	20 423.6081	32 577.4418	788.848	SET 51 mm AC ON #16 x 760 mm REBAR STAMPED MONTANA DEPT. OF TRANS. CP214-B RP 214.68 98.56 m RT.
214-Y	20 418.3244	31 941.7981	790.851	SET 51 mm AC ON #16 x 760 mm REBAR STAMPED MONTANA DEPT. OF TRANS. CP214-Y RP 214.29 18.29 m LT.
214-Z	20 746.1317	32 781.8688	793.932	SET 51 mm AC ON #16 x 760 mm REBAR STAMPED MONTANA DEPT. OF TRANS. CP214-Z RP 214.85 154.88 m LT.
215-A	20 734.9636	33 863.5230	786.483	SET 51 mm AC ON #16 x 760 mm REBAR STAMPED MONTANA DEPT. OF TRANS. CP215-A RP 215.50 154.87 m RT.
215-Y	20 891.3863	33 638.3433	787.254	SET 51 mm AC ON #16 x 760 mm REBAR STAMPED MONTANA DEPT. OF TRANS. CP215-Y RP 215.39 57.71 m LT.
215-Z	21 053.3441	34 337.8753	786.629	SET 51 mm AC ON #16 x 760 mm REBAR STAMPED MONTANA DEPT. OF TRANS. CP215-Z RP 215.84 19.97 m LT.
216-A	20 985.7195	34 793.9406	791.122	SET 51 mm AC ON #16 x 760 mm REBAR STAMPED MONTANA DEPT. OF TRANS. CP216-A RP 216.11 141.97 m RT.
216-B	20 874.7974	35 662.8610	804.009	SET 51 mm AC ON #16 x 760 mm REBAR STAMPED MONTANA DEPT. OF TRANS. CP216-B RP 216.64 198.72 m RT.
216-Z	21 134.6086	35 483.2947	810.794	SET 51 mm AC ON #16 x 760 mm REBAR STAMPED MONTANA DEPT. OF TRANS. CP216-Z RP 216.52 44.39 m LT.
217-A	20 808.6333	36 947.7046	813.802	SET 51 mm AC ON #16 x 760 mm REBAR STAMPED MONTANA DEPT. OF TRANS. CP217-A RP 217.43 141.07 m RT.
217-Z	21 030.5235	36 801.2196	820.788	SET 51 mm AC ON #16 x 760 mm REBAR STAMPED MONTANA DEPT. OF TRANS. CP217-Z RP 217.32 65.91 m LT.
218-A	20 761.6963	37 938.3417	786.745	SET 51 mm AC ON #16 x 760 mm REBAR STAMPED MONTANA DEPT. OF TRANS. CP218-A RP 218.05 93.73 m RT.
218-B	20 667.9164	38 478.7541	799.971	SET 51 mm AC ON #16 x 760 mm REBAR STAMPED MONTANA DEPT. OF TRANS. CP218-B RP 218.39 135.77 m RT.

[illegible]

NOTES: 1. ALL MEASUREMENTS ARE METRIC EXCEPT AS NOTED

2. THE PROPOSED R/W LINE WHERE A SPIRAL CURVE TRANSITION IS USED IS A CHORD RATHER THAN A CONCENTRIC CURVE.

3. THE ENGLISH AREAS ARE FOR INFORMATIONAL PURPOSES ONLY.

4. ALL STATIONS AND OFFSETS FOR R/W BREAKS ARE IN REFERENCE TO THE R/W BASELINE.

MONTANA
DEPARTMENT OF TRANSPORTATION

RIGHT OF WAY PLAN
GARFIELD COUNTY

MORRISON MAEKLÉ, INC.
An Employee-Owned Company

SCOTT, WILSON & MAEKLÉ, INC.
A MORRISON MAEKLÉ COMPANY

ENGINEERS

MTA MONTANA DEPARTMENT OF TRANSPORTATION

RDRW

... \2025TRVCRD. ROW
06/03/02
08:36:39 AM
1 2 3 U5628

NH 57-5(19)212F SHT 7

SEE SHEET NO. 2-3 FOR OWNERSHIP NAMES, ADDRESSES, AREAS, ETC.

STATE	RIGHT OF WAY ID.	SHEET NO.	TOTAL SHEETS
MONTANA	NH 57-5(19)212 F	8	29
PROJECT NUMBER 2025-019			
JORDAN - EAST			

MONTANA DEPARTMENT OF TRANSPORTATION


MONTANA CADD

MORRISON MAERLE, INC.
An Employee-Owned Company

2025-019-2025pl1. ROW

RDROW

10/10/03
07:28:29 AM
U5628

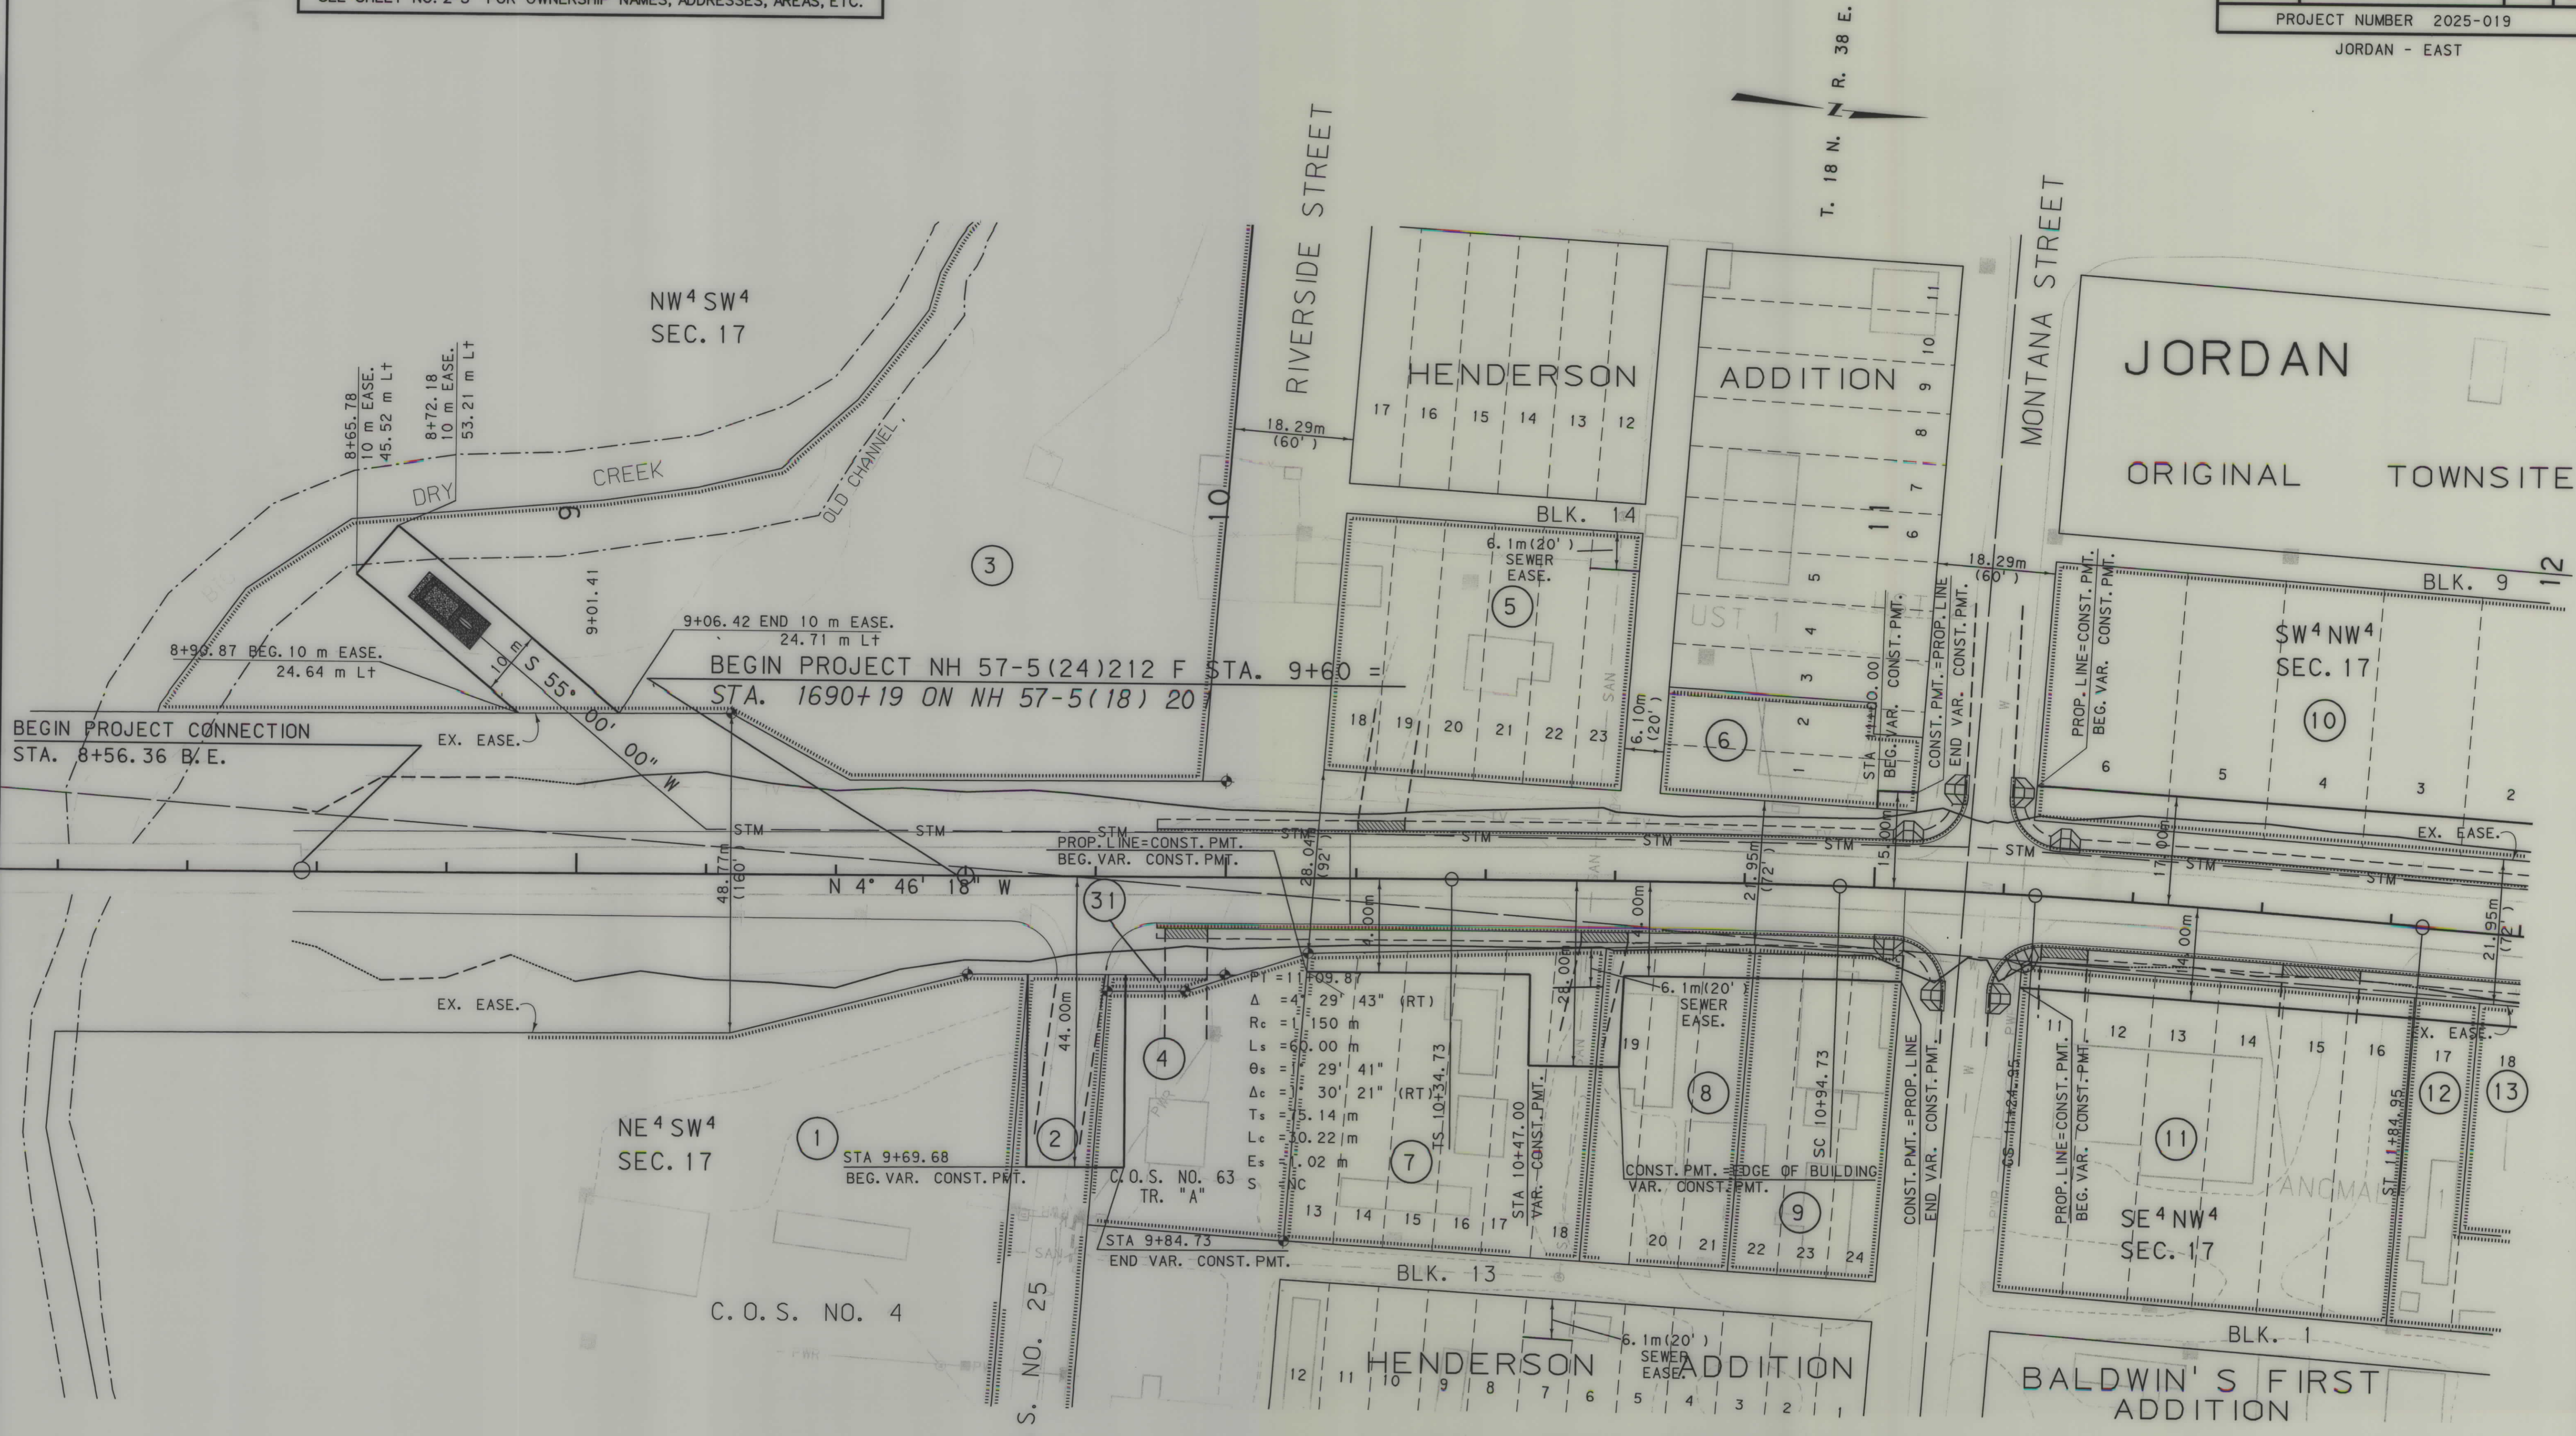

- NOTES:
- ALL MEASUREMENTS ARE METRIC EXCEPT AS NOTED
 - THE PROPOSED R/W LINE WHERE A SPIRAL CURVE TRANSITION IS USED IS A CHORD RATHER THAN A CONCENTRIC CURVE.
 - THE ENGLISH AREAS ARE FOR INFORMATIONAL PURPOSES ONLY.
 - ALL STATIONS AND OFFSETS FOR R/W BREAKS ARE IN REFERENCE TO THE R/W BASELINE.

BACKSLOPE LIMITS INCLUDE ROUNDING
CONSTRUCTION LIMITS:

CUT SECTION
TOE OF FILL

TOP OF CUT
DITCH BOTTOM

FHWA/DOT APPROVAL 11/8/01 APP'L, 1/10/02 ACO.

MAP REVISED 09-23-02 05-30-03 09-08-03

MONTANA
DEPARTMENT OF TRANSPORTATION

RIGHT OF WAY PLAN
GARFIELD COUNTY
SCALE 1:500

0 25M 50M

NH 57-5(19)212 F SHT 8 OF 29

SEE SHEET NO. 2-3 FOR OWNERSHIP NAMES, ADDRESSES, AREAS, ETC.

STATE	RIGHT OF WAY ID.	SHEET NO.	TOTAL SHEETS
MONTANA	NH 57-5(19)212 F	9	29
PROJECT NUMBER 2025-019			
JORDAN - EAST			

2025\proj\2025pl1.rdw

RDROW

02/12/04 03:41:05 PM U9382


1

3

MONTANA DEPARTMENT OF TRANSPORTATION

MONTANA CADD

MORRISON MAERLE, INC.

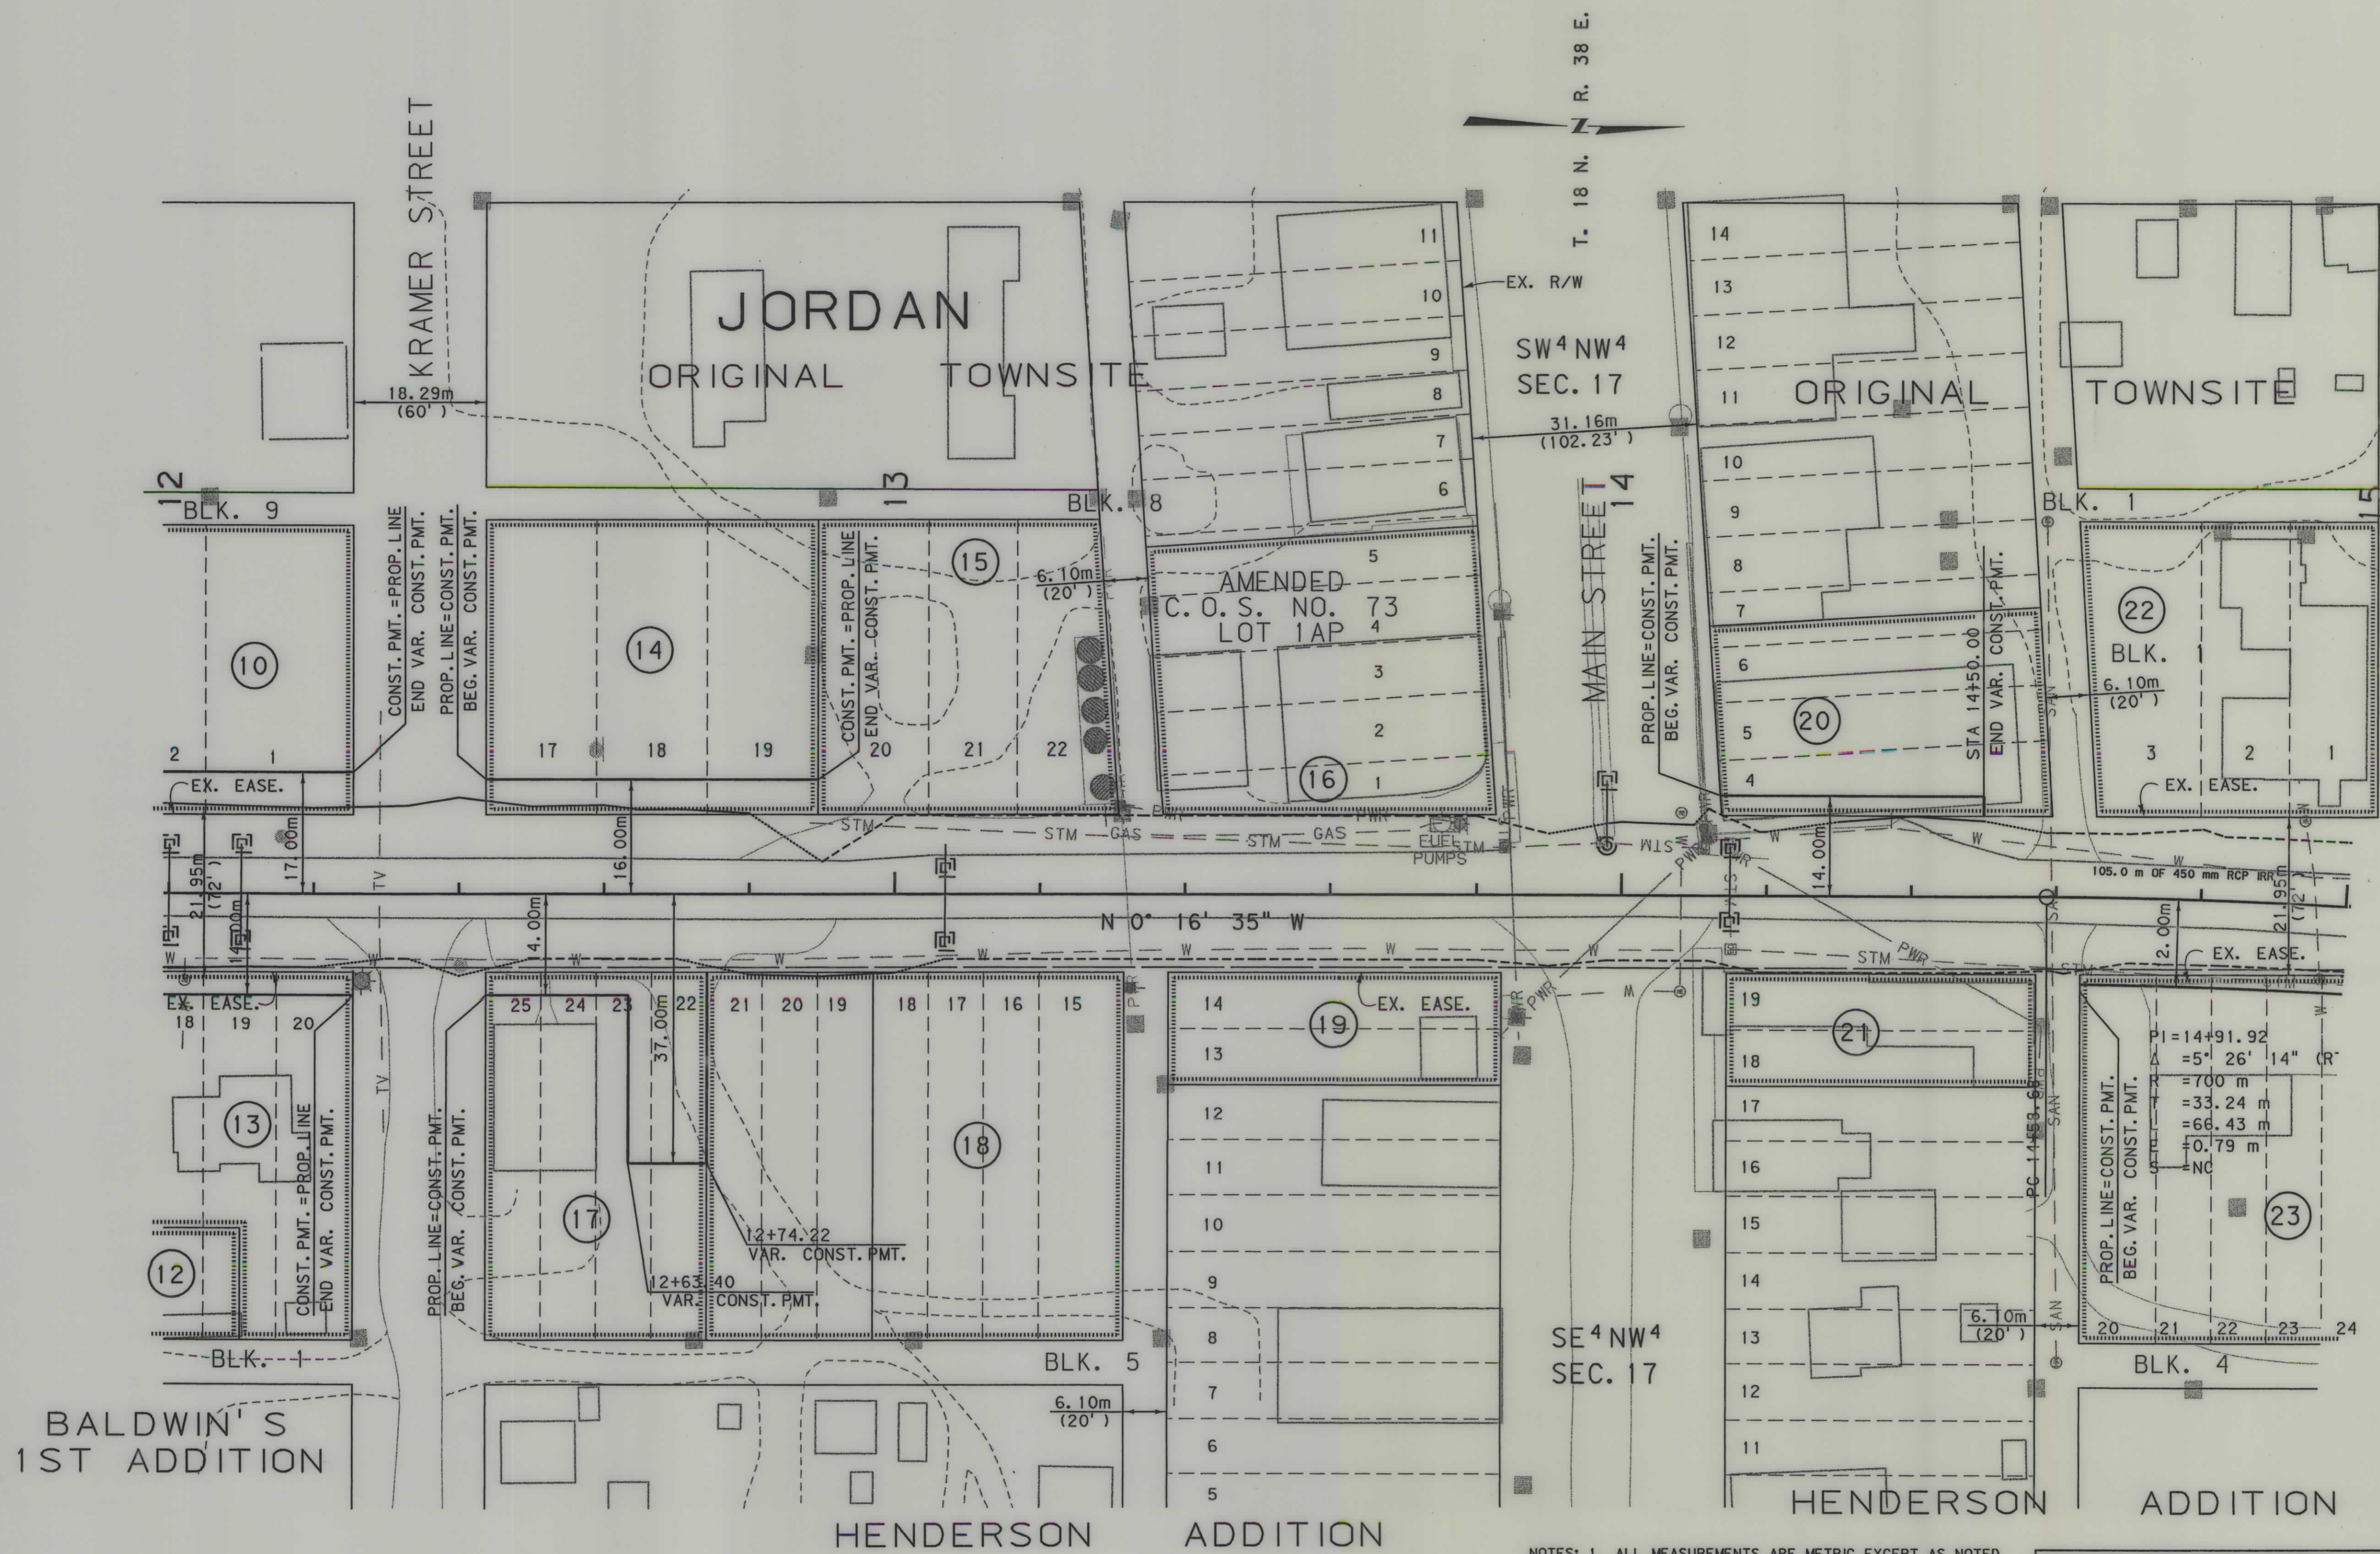

- NOTES:
1. ALL MEASUREMENTS ARE METRIC EXCEPT AS NOTED
 2. THE PROPOSED R/W LINE WHERE A SPIRAL CURVE TRANSITION IS USED IS A CHORD RATHER THAN A CONCENTRIC CURVE.
 3. THE ENGLISH AREAS ARE FOR INFORMATIONAL PURPOSES ONLY.
 4. ALL STATIONS AND OFFSETS FOR R/W BREAKS ARE IN REFERENCE TO THE R/W BASELINE.

BACKSLOPE LIMITS INCLUDE ROUNDING
CONSTRUCTION LIMITS:

CUT SECTION
TOE OF FILL
TOP OF CUT
DITCH BOTTOM

FHWA/DOT APPROVAL 11/8/01 APP'L, 1/10/02 ACQ.
MAP REVISED 09-03-02 07-22-03 02-09-04



MONTANA
DEPARTMENT OF TRANSPORTATION

RIGHT OF WAY PLAN
GARFIELD COUNTY
SCALE 1:500

0 25M 50M

SEE SHEET NO. 2-3 FOR OWNERSHIP NAMES, ADDRESSES, AREAS, ETC.

STATE	RIGHT OF WAY ID.	SHEET NO.	TOTAL SHEETS
MONTANA	NH 57-5(19)212 F	10	29
PROJECT NUMBER 2025-019			
JORDAN - EAST			

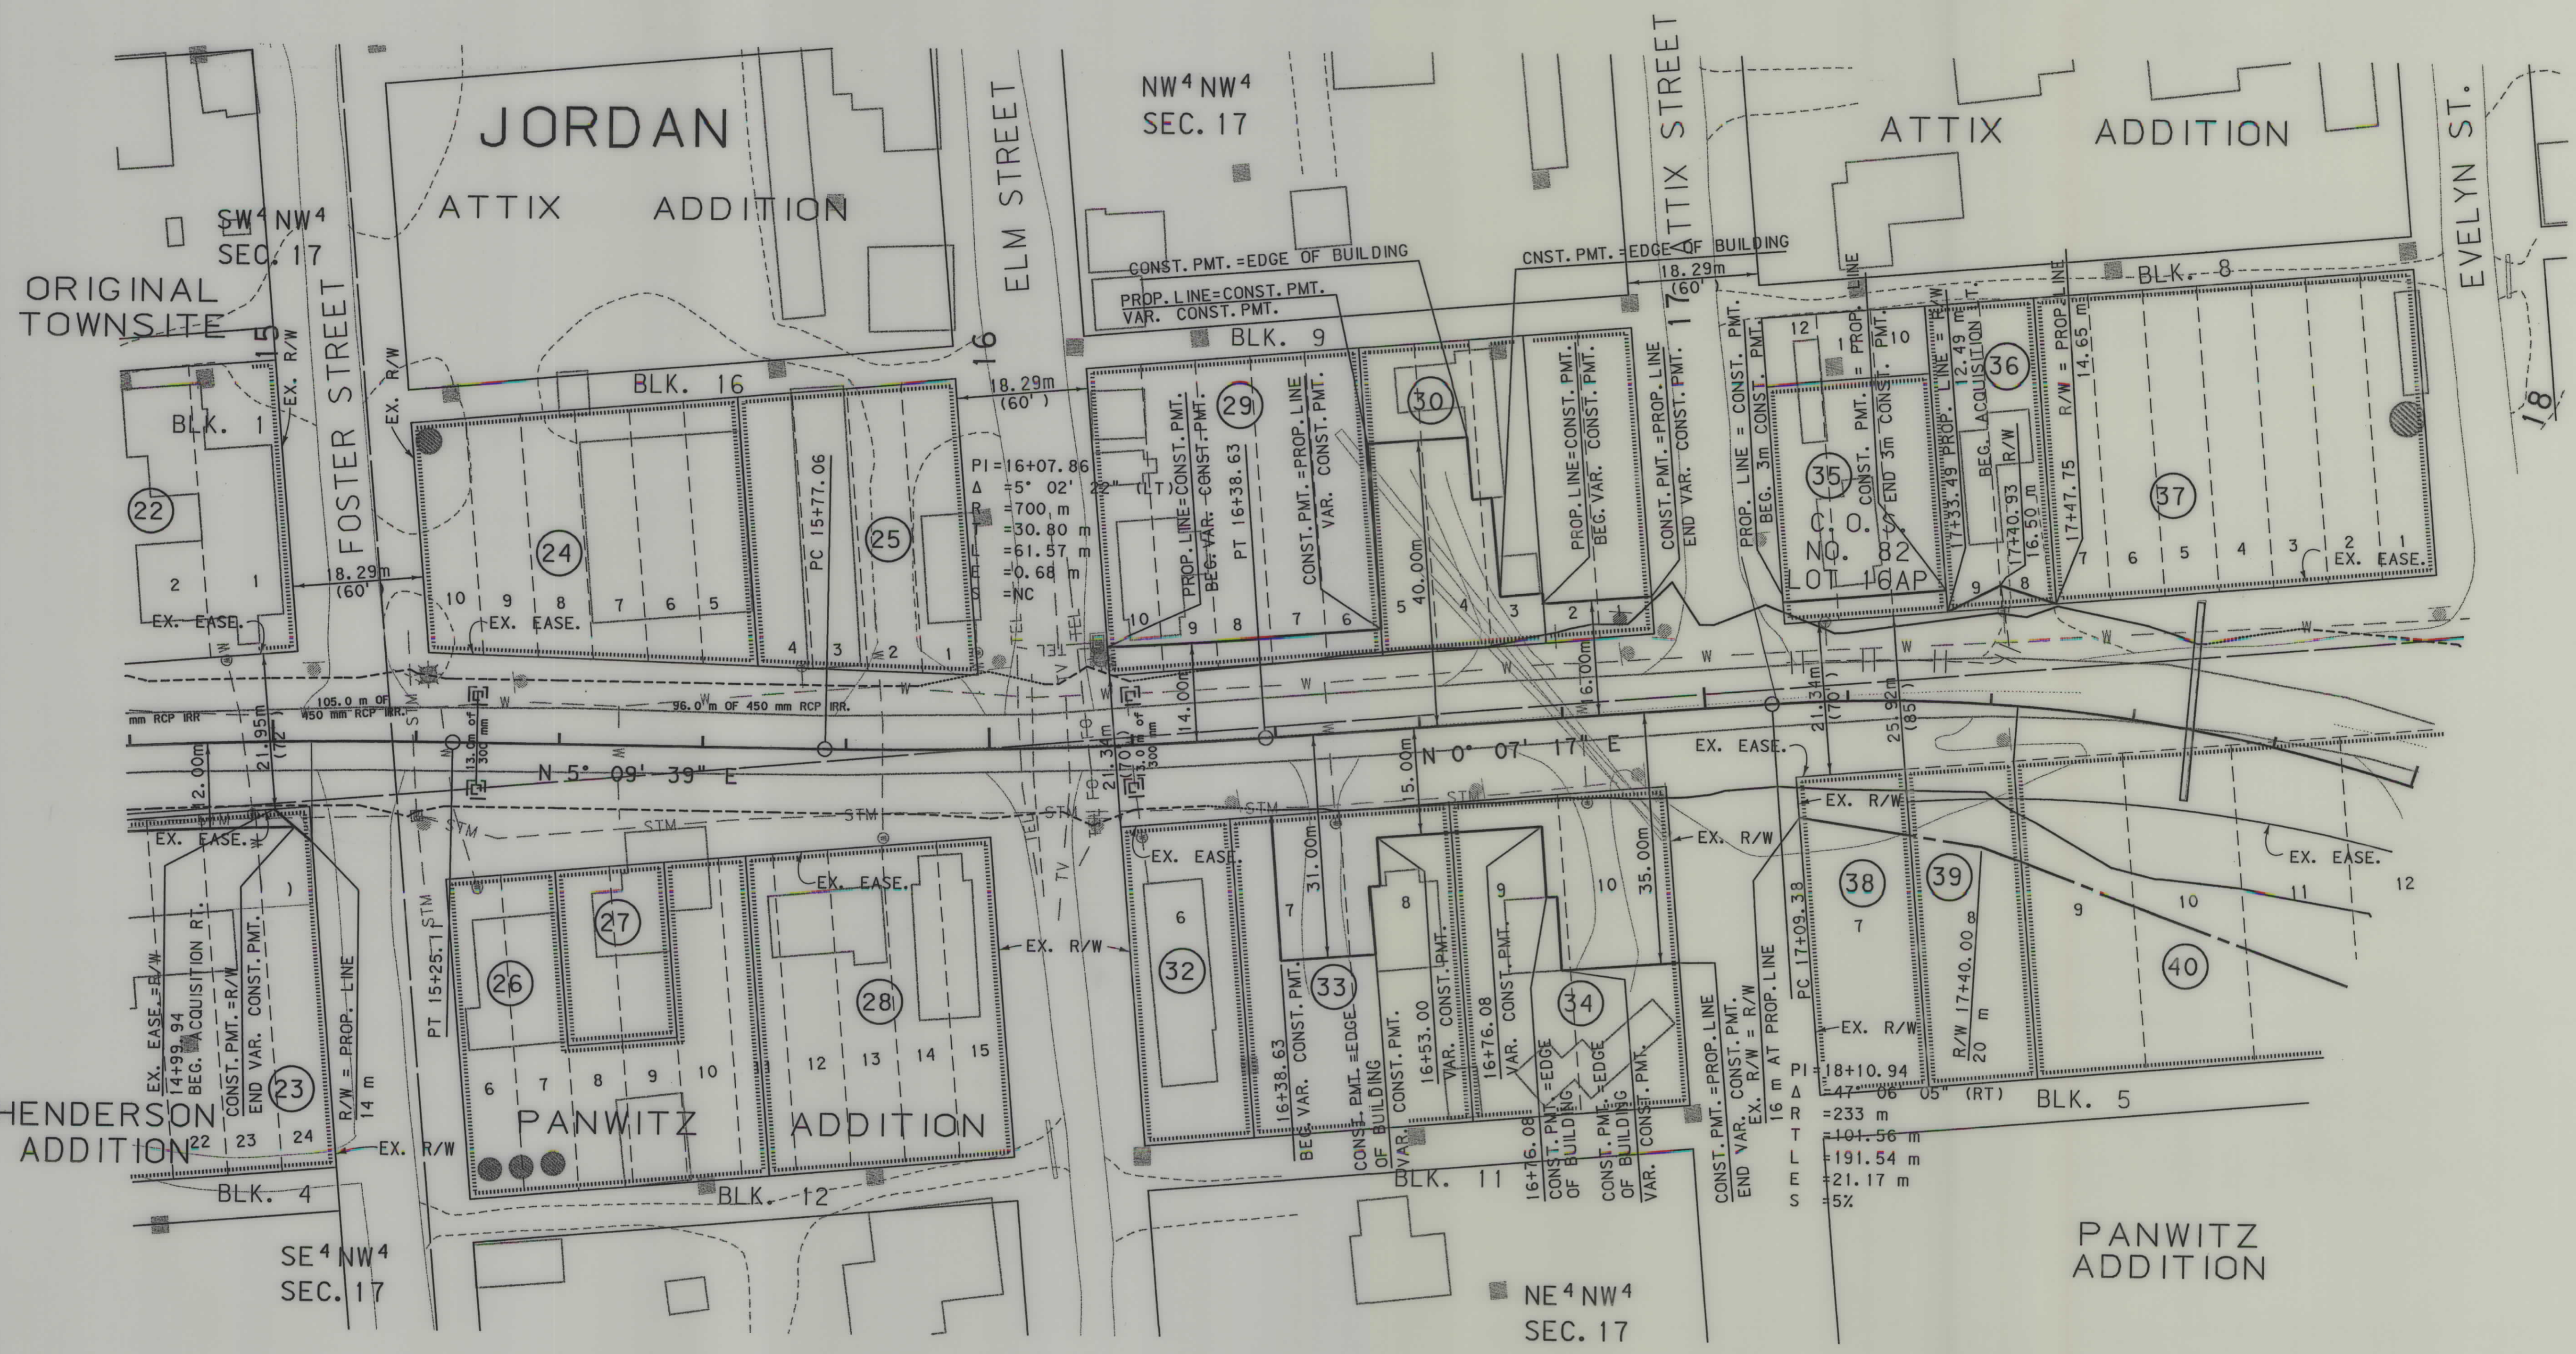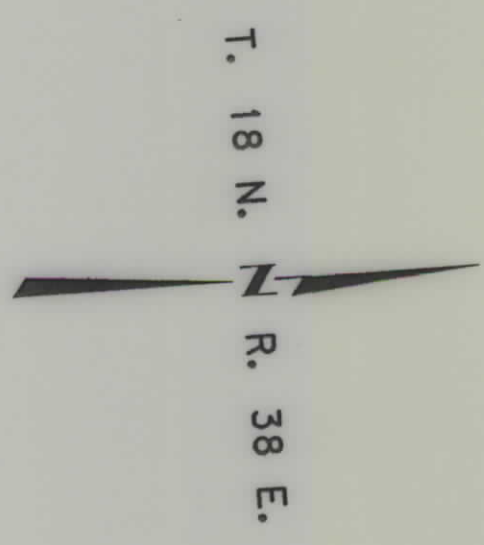

- NOTES:
1. ALL MEASUREMENTS ARE METRIC EXCEPT AS NOTED
 2. THE PROPOSED R/W LINE WHERE A SPIRAL CURVE TRANSITION IS USED IS A CHORD RATHER THAN A CONCENTRIC CURVE.
 3. THE ENGLISH AREAS ARE FOR INFORMATIONAL PURPOSES ONLY.
 4. ALL STATIONS AND OFFSETS FOR R/W BREAKS ARE IN REFERENCE TO THE R/W BASELINE.

BACKSLOPE LIMITS INCLUDE ROUNDING
CONSTRUCTION LIMITS:
CUT SECTION
TOE OF CUT
TOE OF FILL
DITCH BOTTOM

FHWA/DOT APPROVAL 11/8/01 APP'L, 1/10/02 AGO.
MAP REVISED 08-23-02 02-09-04

MONTANA
DEPARTMENT OF TRANSPORTATION

RIGHT OF WAY PLAN
GARFIELD COUNTY
SCALE 1:500

0 25M 50M

RDROW

2025-01-20 2:05 PM I. ROW

02/12/04 03:24:13 PM 09382

MONTANA DEPARTMENT OF TRANSPORTATION

MONTANA CADD

MORRISON MAERLE, INC.

AN ENGINEER-RELATED COMPANY

SEE SHEET NO. 2-3 FOR OWNERSHIP NAMES, ADDRESSES, AREAS, ETC.

STATE	RIGHT OF WAY ID.	SHEET NO.	TOTAL SHEETS
MONTANA	NH 57-5(19)212 F	12	29
PROJECT NUMBER 2025-019			
JORDAN - EAST			

MONTANA DEPARTMENT OF TRANSPORTATION


MONTANA CADD

MORRISON MAERLE, INC.
ENGINEERS
SURVEYORS
PLANNERS
ARCHITECTS
2025-01-01
An Engineering-Design Company

2025\ro\2025pl2.rok

RDRW

2025PL2.ROW
12/05/03
09:21:53 AM
U5628

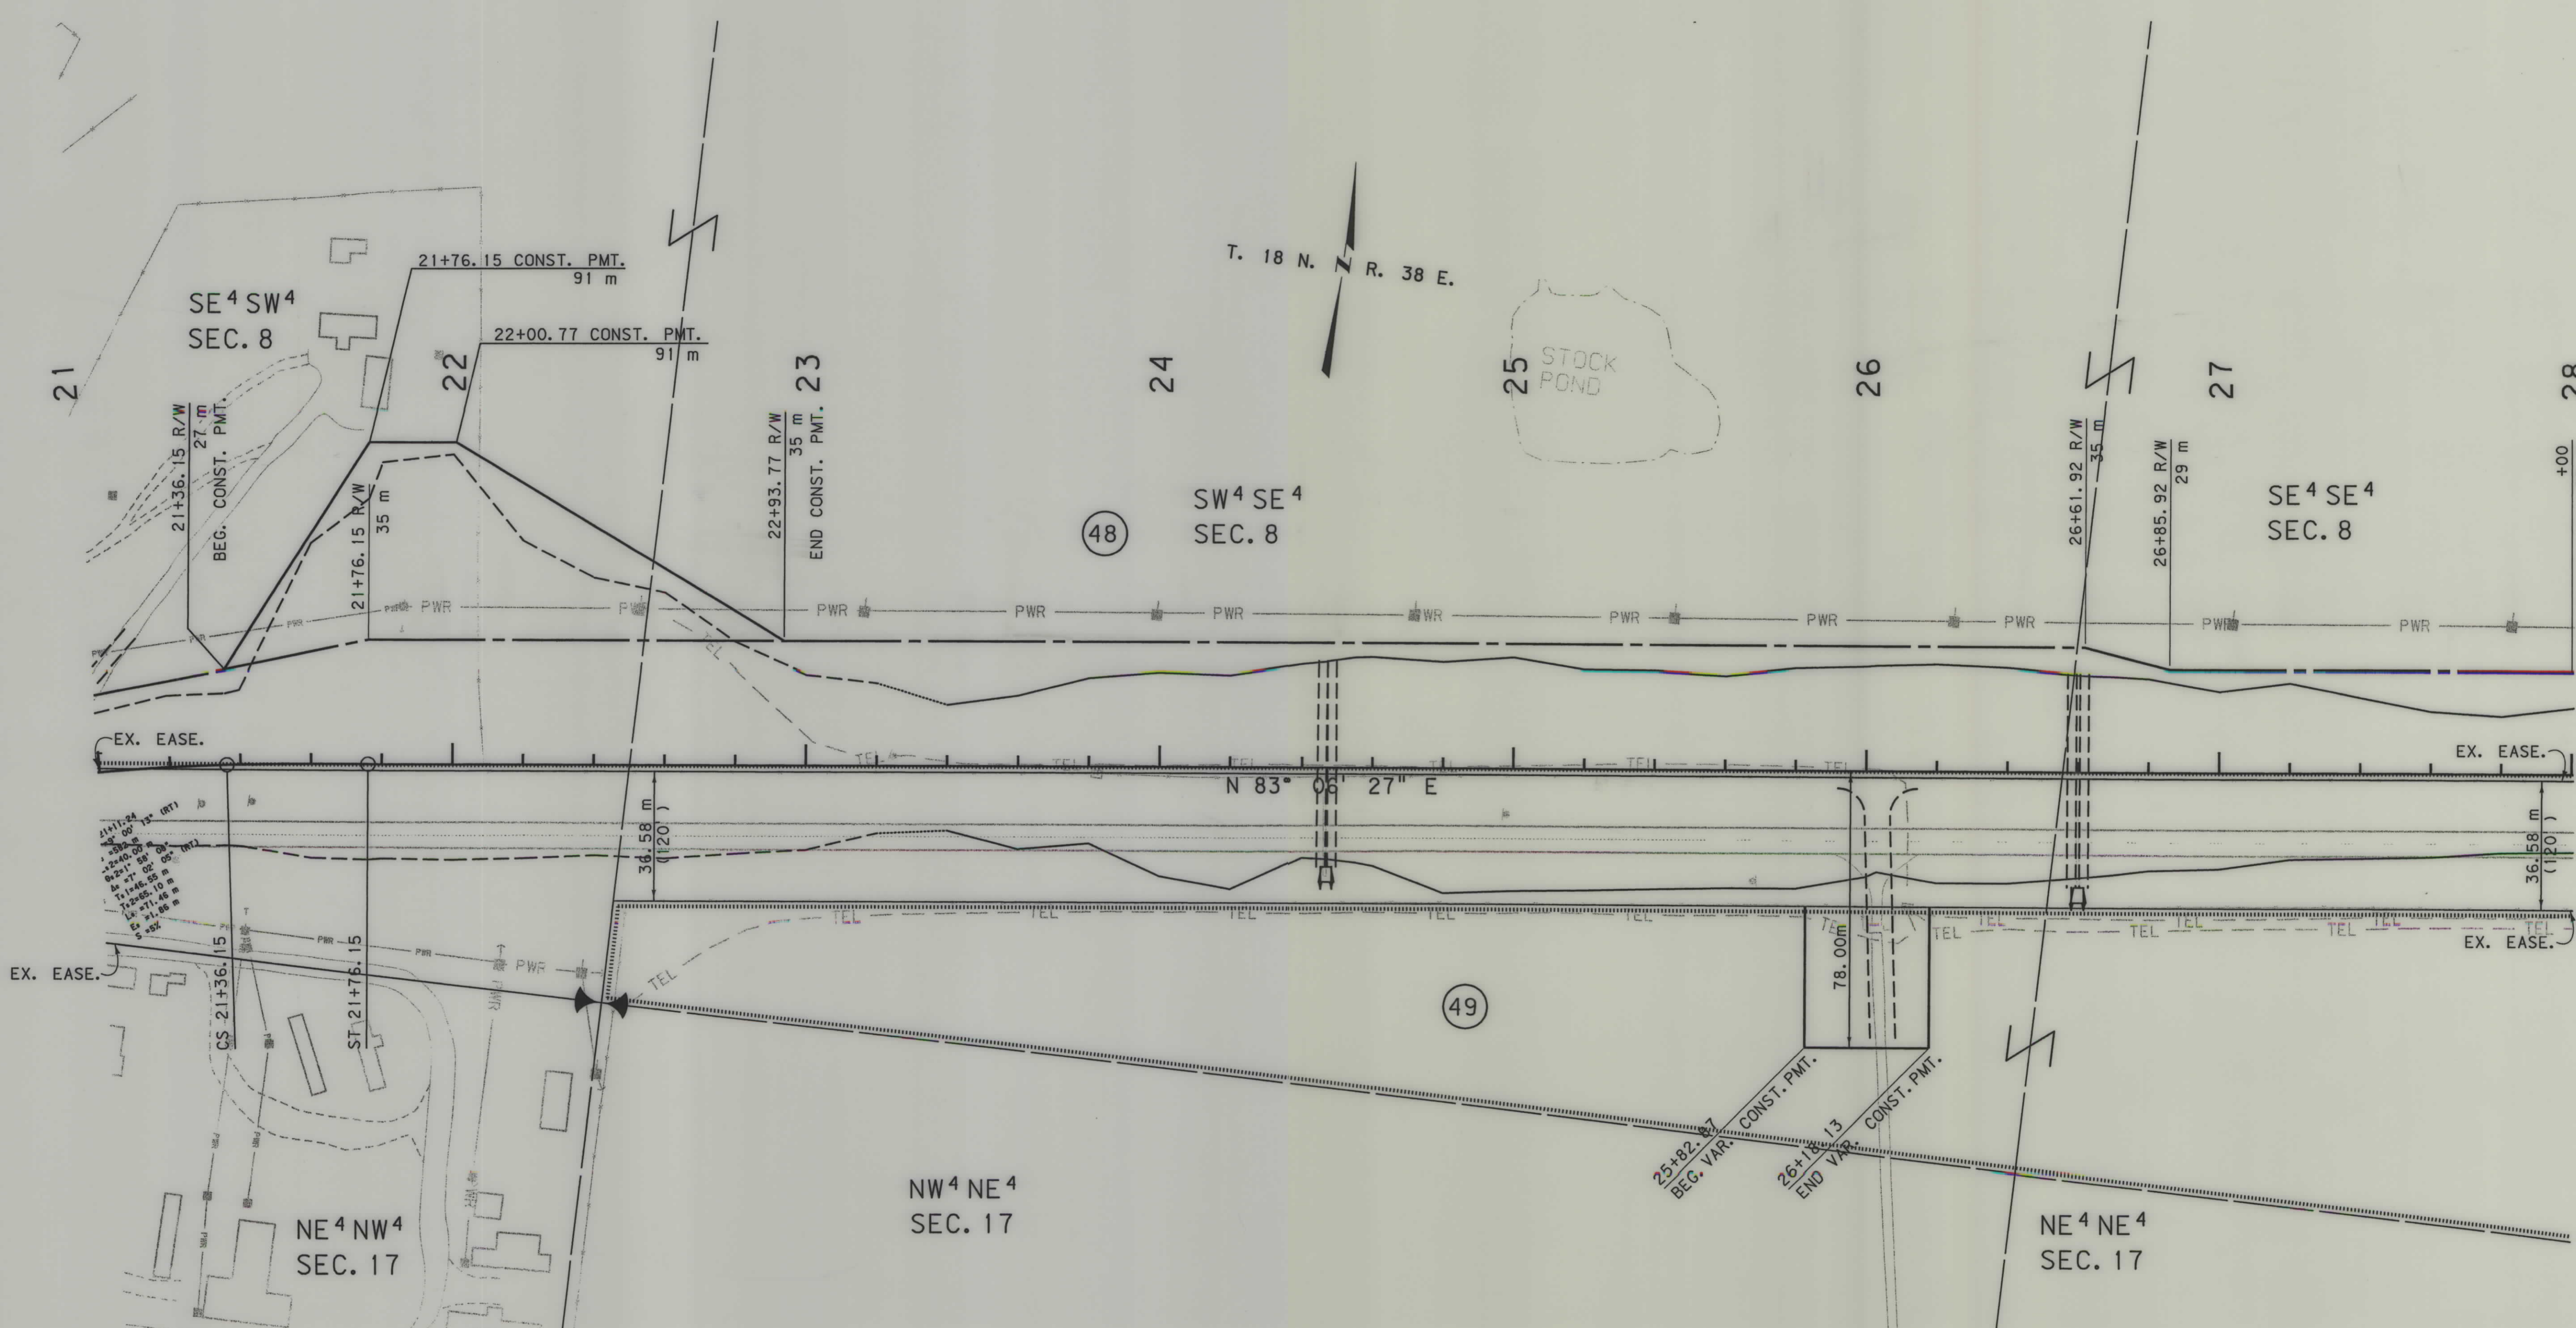

- NOTES:
1. ALL MEASUREMENTS ARE METRIC EXCEPT AS NOTED
 2. THE PROPOSED R/W LINE WHERE A SPIRAL CURVE TRANSITION IS USED IS A CHORD RATHER THAN A CONCENTRIC CURVE.
 3. THE ENGLISH AREAS ARE FOR INFORMATIONAL PURPOSES ONLY.
 4. ALL STATIONS AND OFFSETS FOR R/W BREAKS ARE IN REFERENCE TO THE R/W BASELINE.

BACKSLOPE LIMITS INCLUDE ROUNDING
CONSTRUCTION LIMITS:
CUT SECTION
TOE OF FILL
FHWA/DOT APPROVAL 11/8/01 APP'L, 1/10/02 ACQ.
MAP REVISED 12-01-03

MONTANA DEPARTMENT OF TRANSPORTATION

RIGHT OF WAY PLAN
GARFIELD COUNTY
SCALE 1"=1000

0 50M 100M

... \ 2025PL2. ROW
06/03/02
08:16:43 AM
U5628

RDROW

2025\row\2025pl2. row


MORRISON
MAFLE, INC.
As Engineer-Registered Company

MONTANA
CADD

MONTANA DEPARTMENT
OF TRANSPORTATION

SEE SHEET NO. 2-3 FOR OWNERSHIP NAMES, ADDRESSES, AREAS, ETC.

STATE	RIGHT OF WAY ID.	SHEET NO.	TOTAL SHEETS
MONTANA	NH 57-5(19)212 F	13	29
PROJECT NUMBER 2025-019			
JORDAN - EAST			

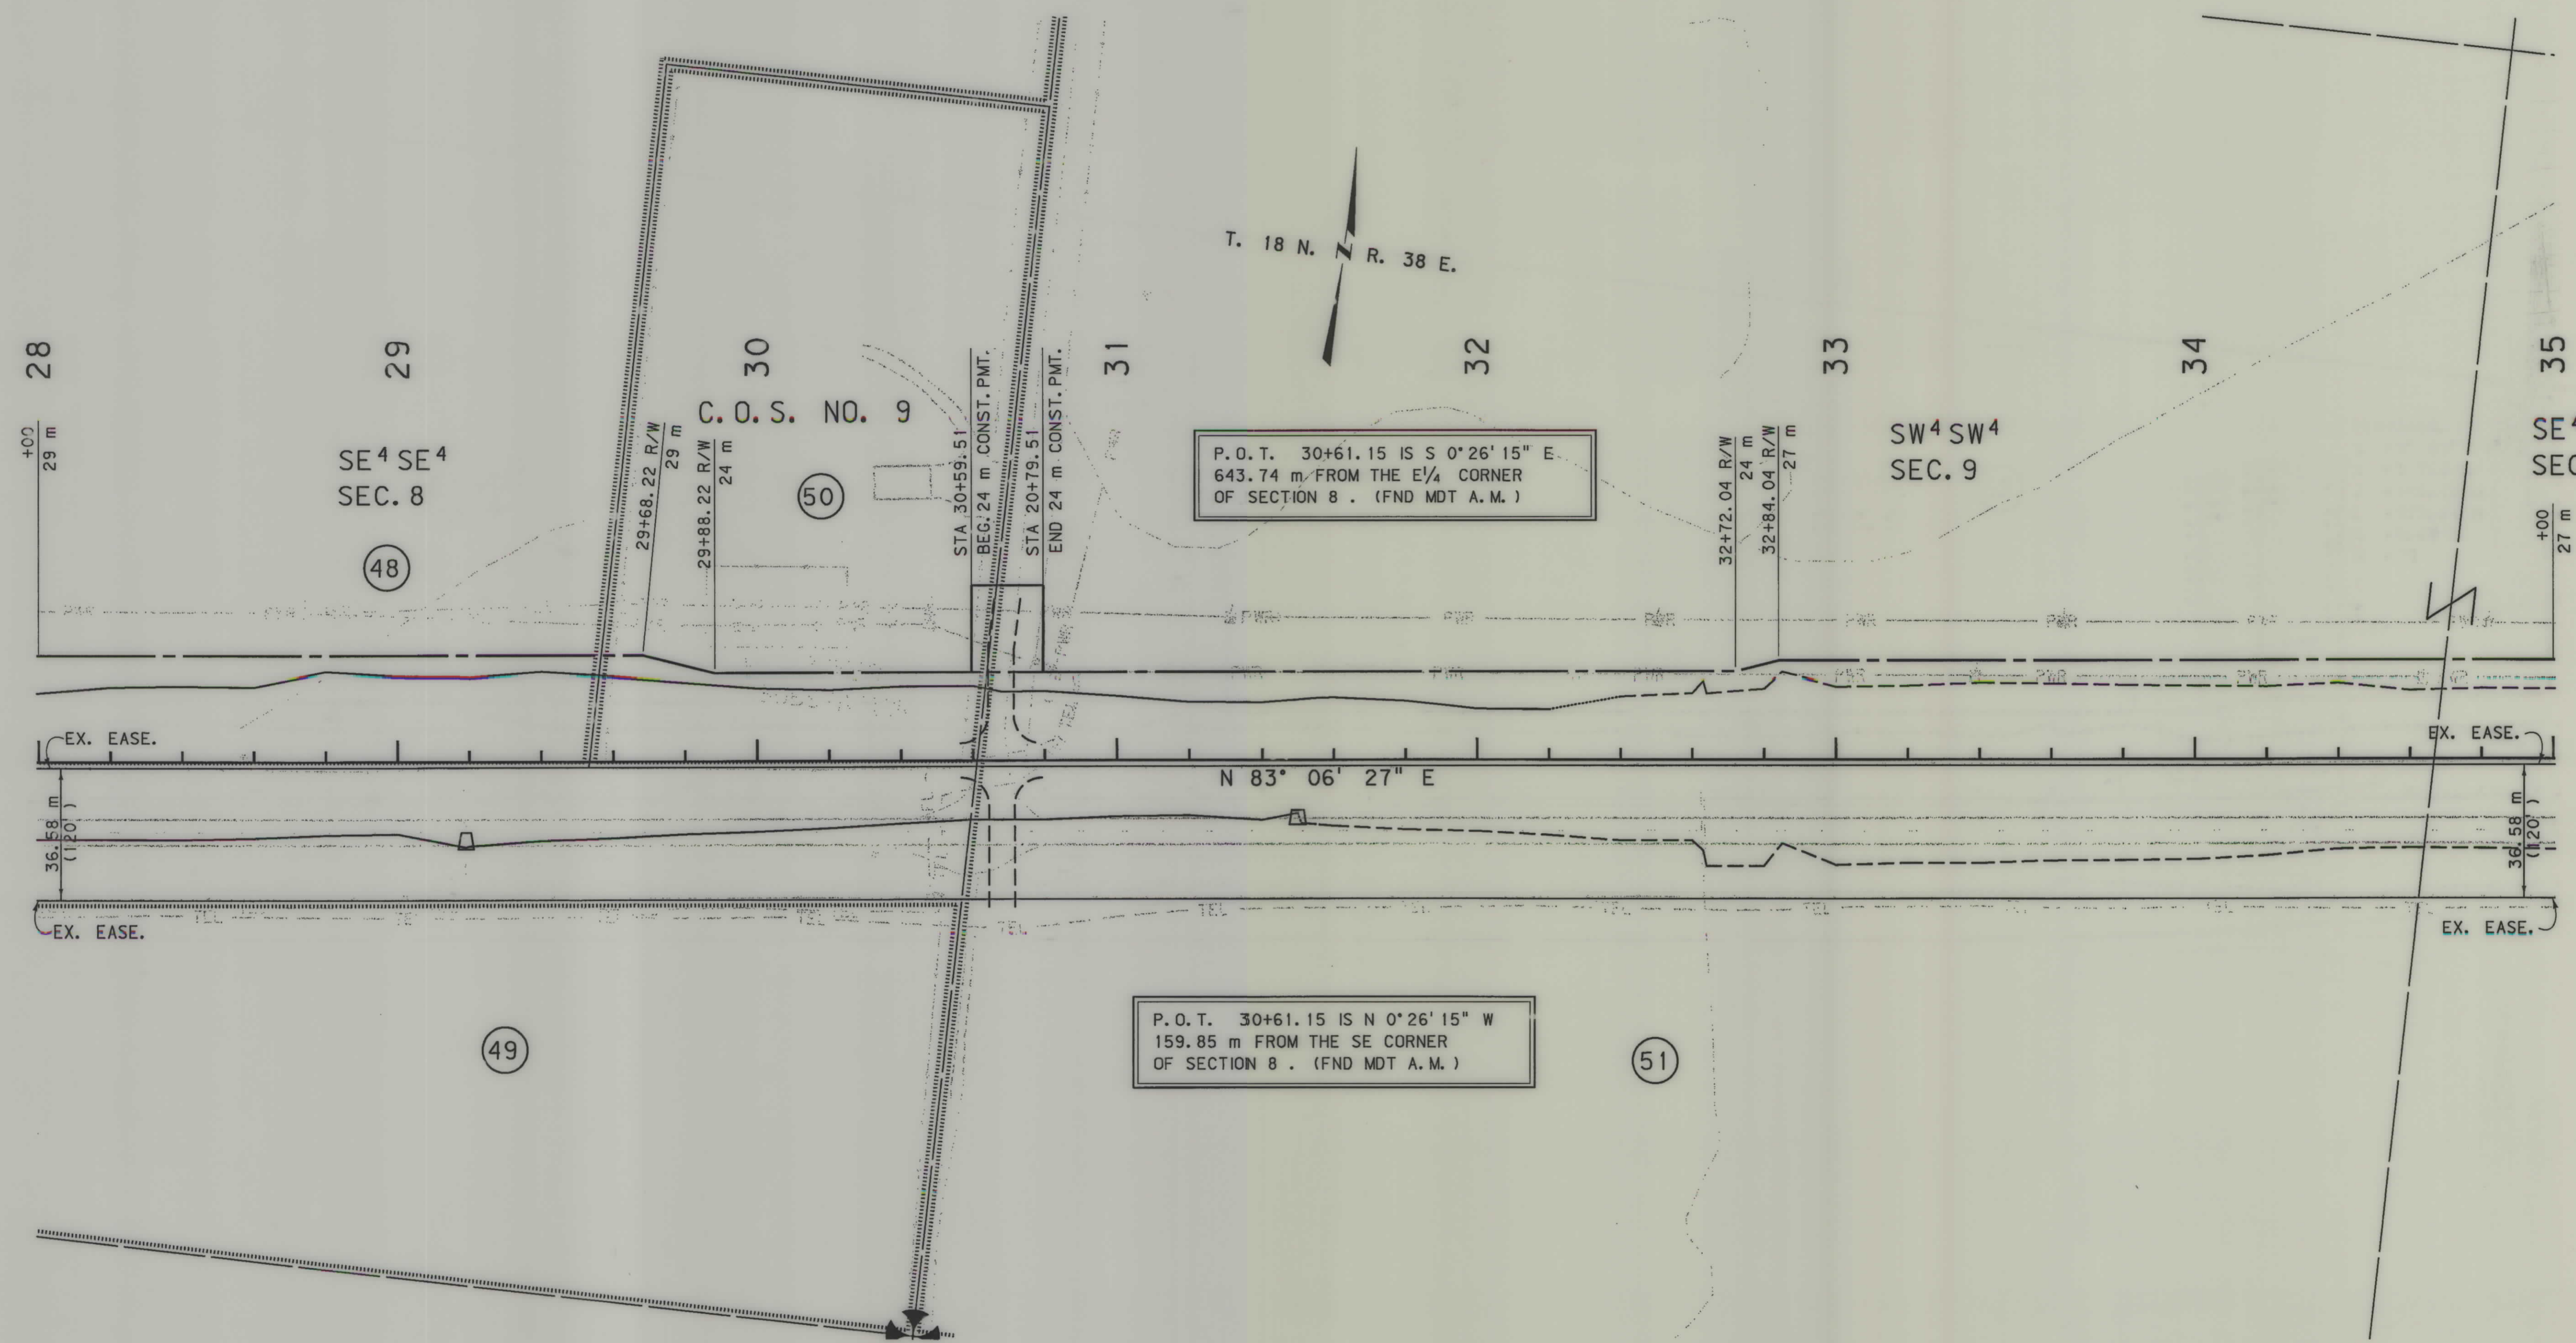

- NOTES:
1. ALL MEASUREMENTS ARE METRIC EXCEPT AS NOTED
 2. THE PROPOSED R/W LINE WHERE A SPIRAL CURVE TRANSITION IS USED IS A CHORD RATHER THAN A CONCENTRIC CURVE.
 3. THE ENGLISH AREAS ARE FOR INFORMATIONAL PURPOSES ONLY.
 4. ALL STATIONS AND OFFSETS FOR R/W BREAKS ARE IN REFERENCE TO THE R/W BASELINE.

BACKSLOPE LIMITS INCLUDE ROUNDING
CONSTRUCTION LIMITS:
CUT SECTION
TOE OF FILL
FHWA/DOT APPROVAL 11/8/01 APP'L 1/10/02 ACD.
MAP REVISED


MONTANA
DEPARTMENT OF TRANSPORTATION

RIGHT OF WAY PLAN
GARFIELD COUNTY
SCALE 1"=1000

0 50M 100M

SEE SHEET NO. 2-3 FOR OWNERSHIP NAMES, ADDRESSES, AREAS, ETC.

STATE	RIGHT OF WAY ID.	SHEET NO.	TOTAL SHEETS
MONTANA	NH 57-5(19)212 F	15	29
PROJECT NUMBER 2025-019			
JORDAN - EAST			

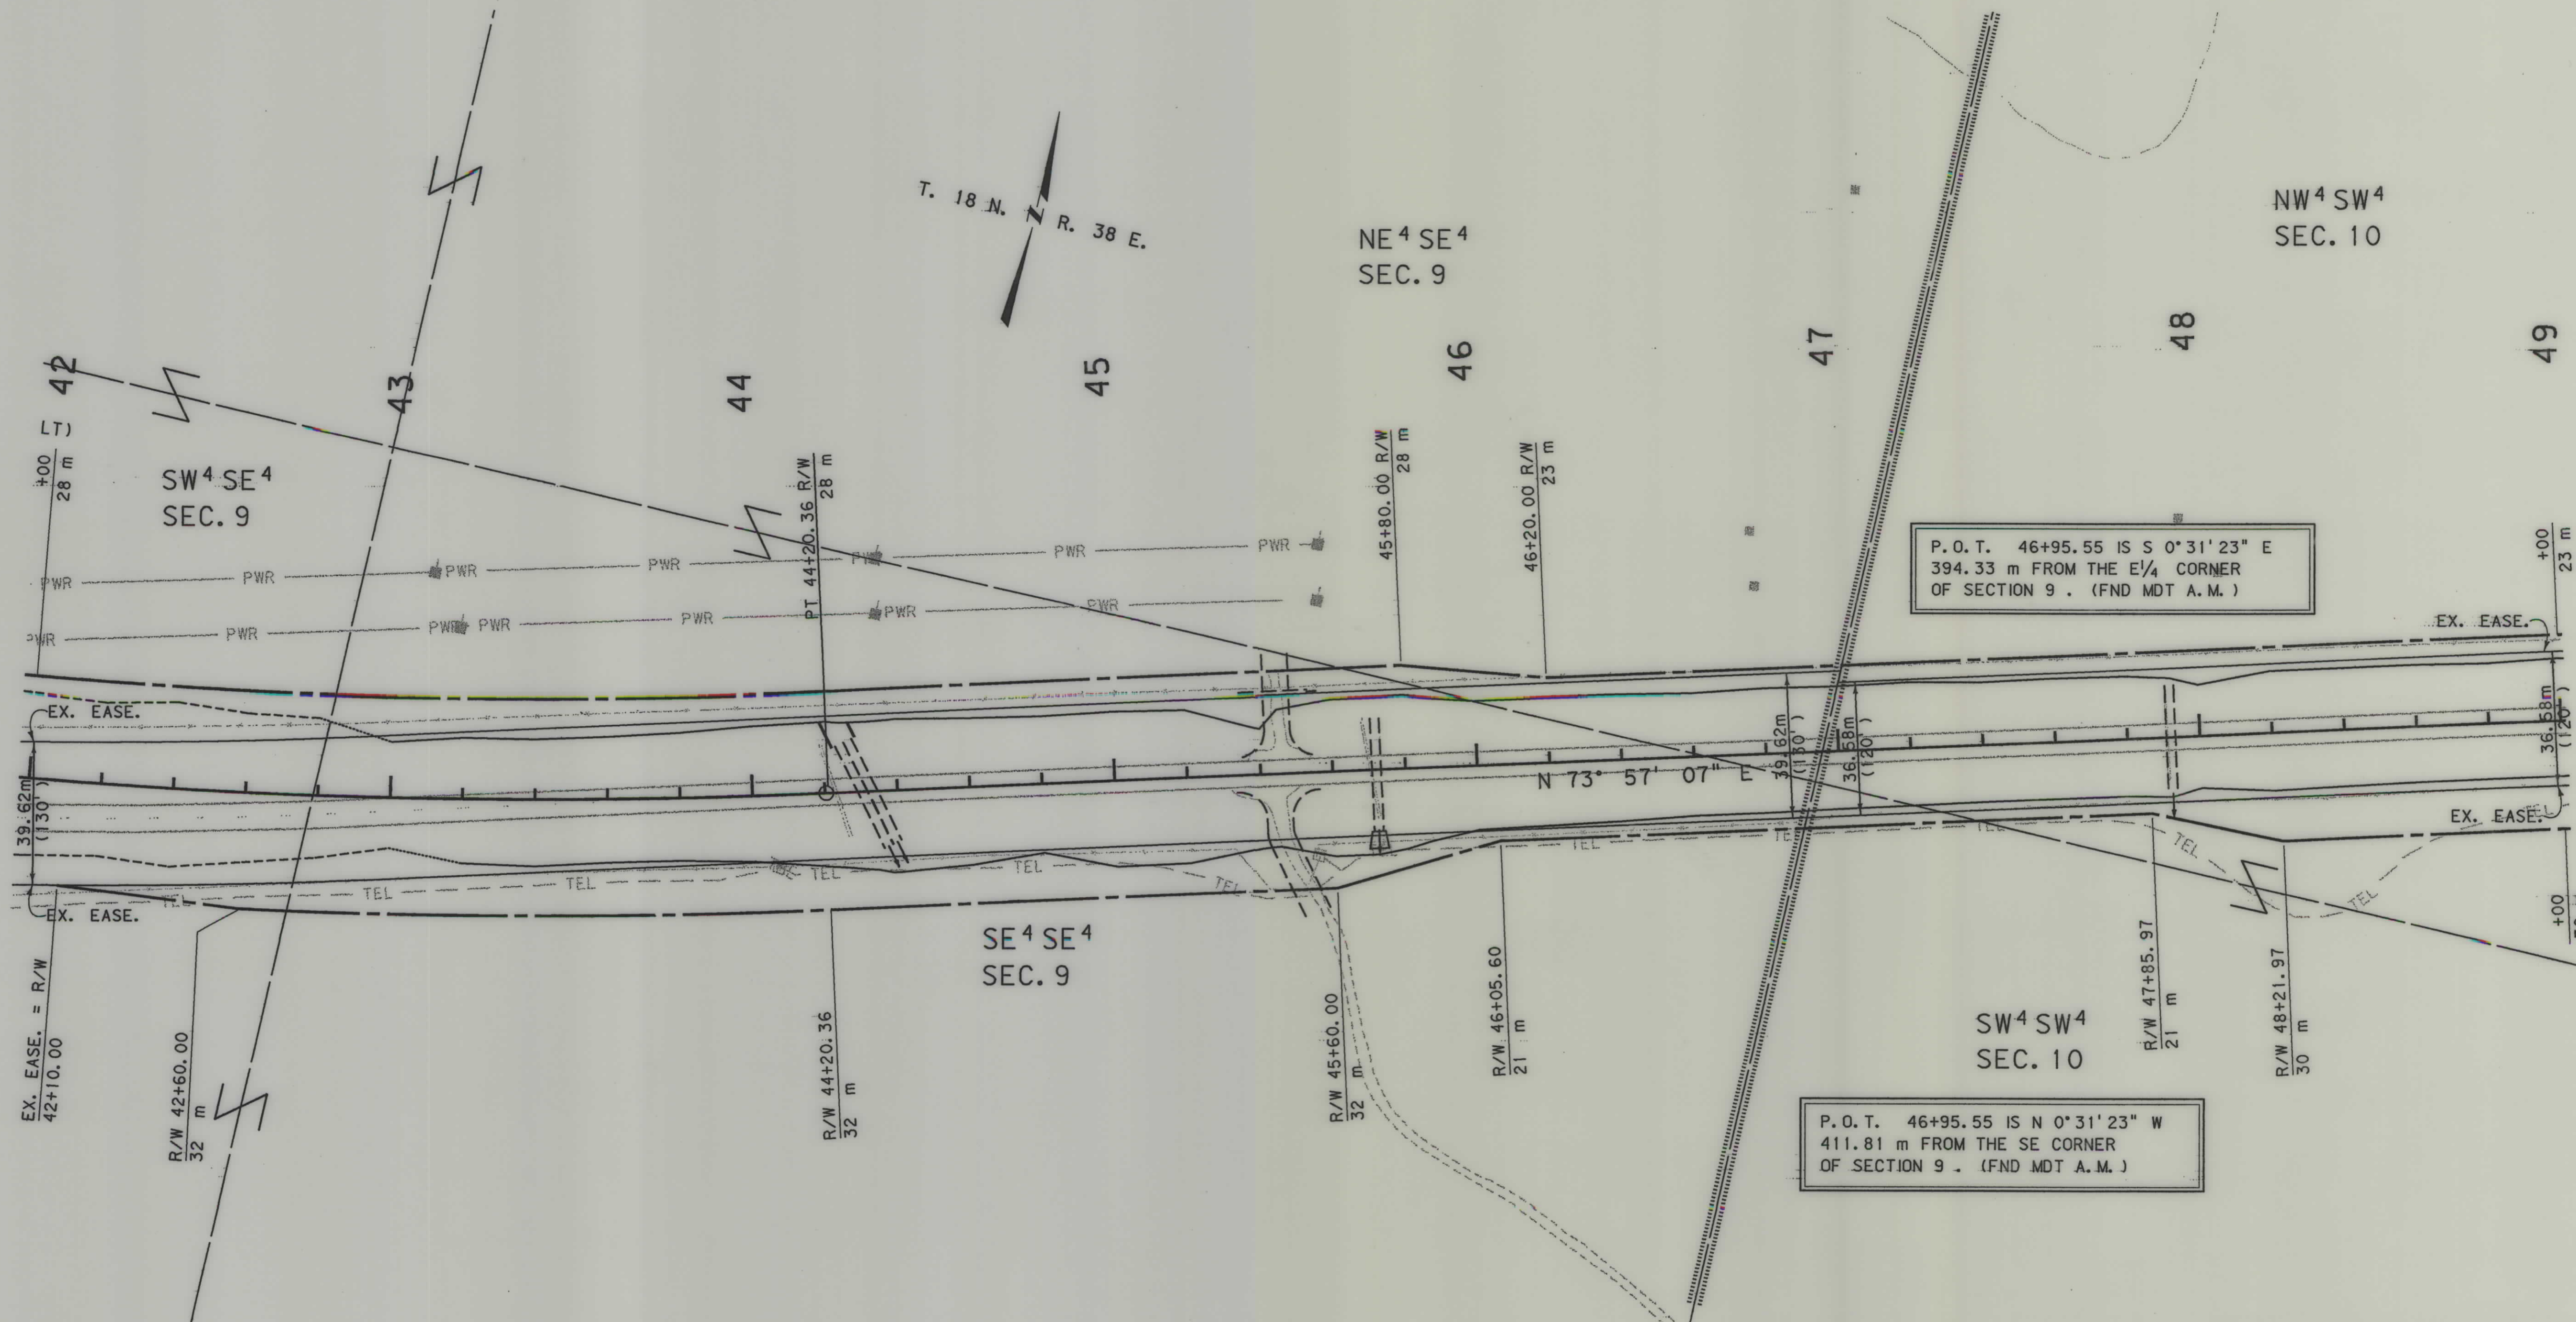

- NOTES:
1. ALL MEASUREMENTS ARE METRIC EXCEPT AS NOTED
 2. THE PROPOSED R/W LINE WHERE A SPIRAL CURVE TRANSITION IS USED IS A CHORD RATHER THAN A CONCENTRIC CURVE.
 3. THE ENGLISH AREAS ARE FOR INFORMATIONAL PURPOSES ONLY.
 4. ALL STATIONS AND OFFSETS FOR R/W BREAKS ARE IN REFERENCE TO THE R/W BASELINE.

BACKSLOPE LIMITS INCLUDE ROUNDING
CONSTRUCTION LIMITS:
CUT SECTION
TOE OF FILL
TOP OF CUT
DITCH BOTTOM
FHWA/DOT APPROVAL 11/8/01 APP'L, 1/10/02 ACO.
MAP REVISED 03-12-04

MONTANA
DEPARTMENT OF TRANSPORTATION
RIGHT OF WAY PLAN
GARFIELD COUNTY
SCALE 1:1000
0 50M 100M

STATE	RIGHT OF WAY ID.	SHEET NO.	TOTAL SHEETS
MONTANA	NH 57-5(19)212 F	18	29
PROJECT NUMBER 2025-019			
JORDAN - EAST			

SEE SHEET NO. 2-3 FOR OWNERSHIP NAMES, ADDRESSES, AREAS, ETC.

MONTANA DEPARTMENT OF TRANSPORTATION

MONTANA CADD

MORRISON MAIERLE, INC. As Prepared-Owner's Engineer

2025-019-2025-014, ROW


RDROW

2025-014, ROW

4/12/2004

12:28:38 PM

U9382

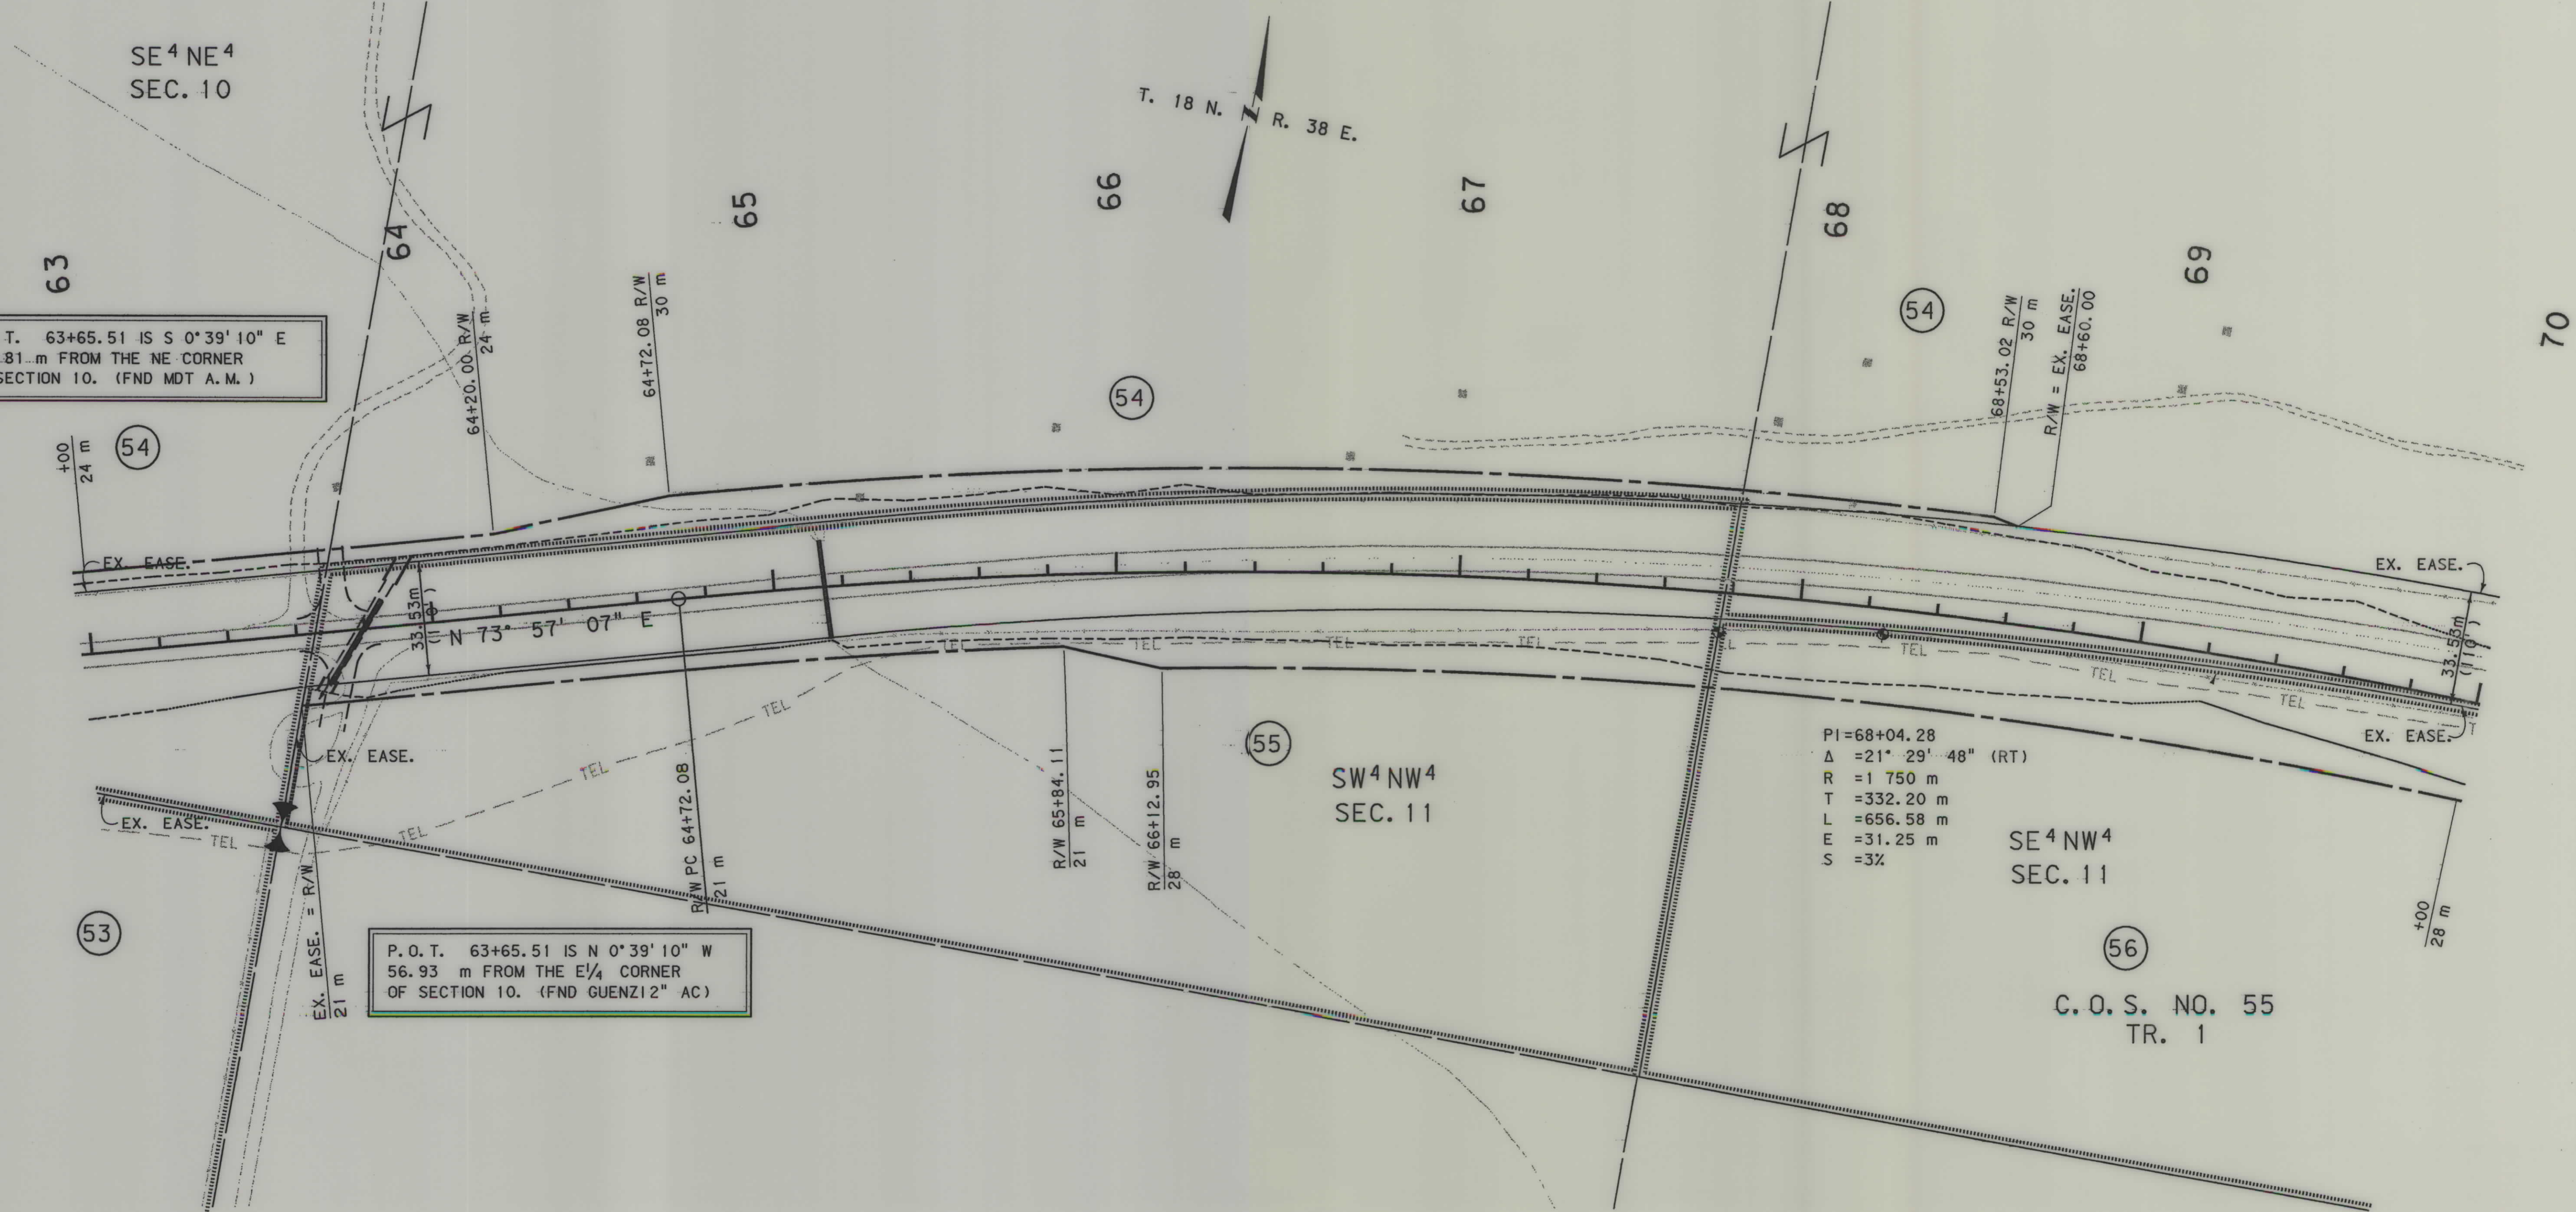

- NOTES:
1. ALL MEASUREMENTS ARE METRIC EXCEPT AS NOTED
 2. THE PROPOSED R/W LINE WHERE A SPIRAL CURVE TRANSITION IS USED IS A CHORD RATHER THAN A CONCENTRIC CURVE.
 3. THE ENGLISH AREAS ARE FOR INFORMATIONAL PURPOSES ONLY.
 4. ALL STATIONS AND OFFSETS FOR R/W BREAKS ARE IN REFERENCE TO THE R/W BASELINE.

BACKSLOPE LIMITS INCLUDE ROUNDING

CONSTRUCTION LIMITS:

FHWA/DOT APPROVAL 11/8/01 APP'L, 1/10/02 ACQ.

MAP REVISED 08-23-02 09-03-02 03-12-04

MONTANA DEPARTMENT OF TRANSPORTATION

RIGHT OF WAY PLAN

GARFIELD COUNTY

SCALE 1"=1000

0 50M 100M

SEE SHEET NO. 2-3 FOR OWNERSHIP NAMES, ADDRESSES, AREAS, ETC.

STATE	RIGHT OF WAY ID.	SHEET NO.	TOTAL SHEETS
MONTANA	NH 57-5(19)212 F	19	29
PROJECT NUMBER 2025-019			
JORDAN - EAST			

MONTANA DEPARTMENT OF TRANSPORTATION


MONTANA CADD

MORRISON MAERLE, INC.
As Engineer-Of-Record

2025\10\2025\14. ROW

RDROW

2025\14. ROW
4/12/2004
12:28:38 PM
09382

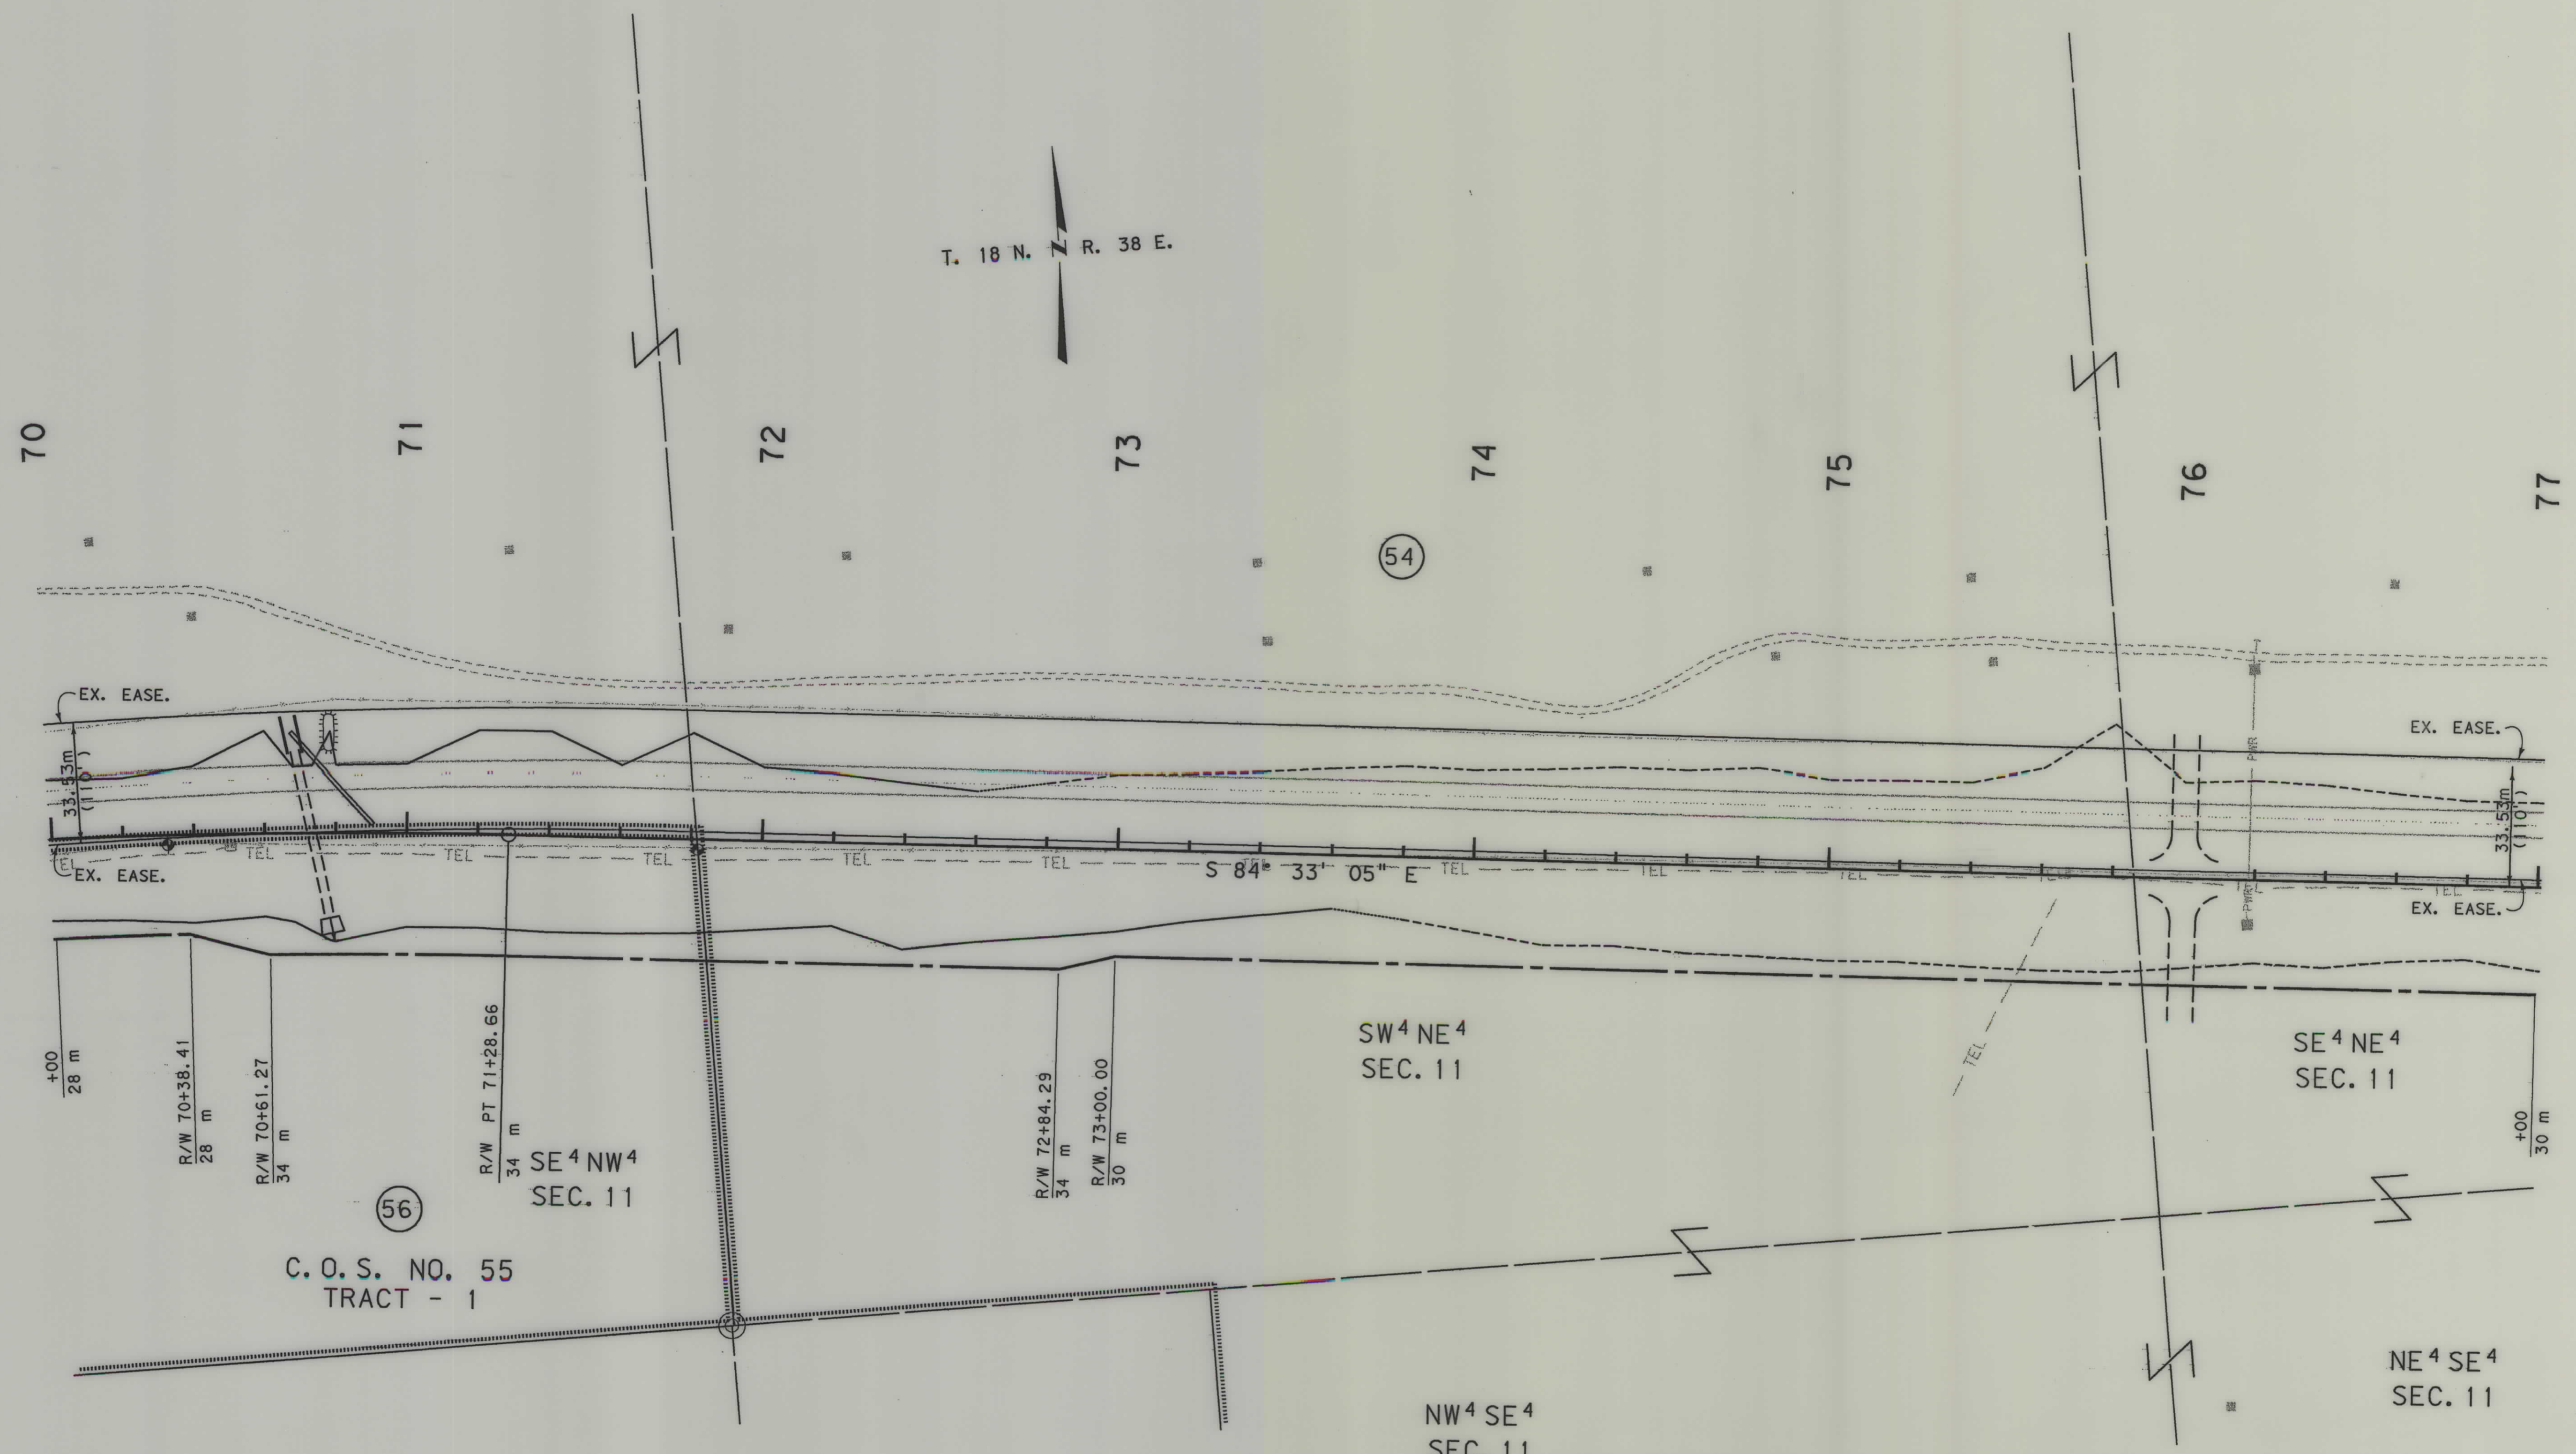

NW⁴ SE⁴
SEC. 11

- NOTES:
1. ALL MEASUREMENTS ARE METRIC EXCEPT AS NOTED
 2. THE PROPOSED R/W LINE WHERE A SPIRAL CURVE TRANSITION IS USED IS A CHORD RATHER THAN A CONCENTRIC CURVE.
 3. THE ENGLISH AREAS ARE FOR INFORMATIONAL PURPOSES ONLY.
 4. ALL STATIONS AND OFFSETS FOR R/W BREAKS ARE IN REFERENCE TO THE R/W BASELINE.

BACKSLOPE LIMITS INCLUDE ROUNDING
CONSTRUCTION LIMITS:
CUT SECTION
TOE OF FILL
TOP OF CUT
DITCH BOTTOM
FHWA/DOT APPROVAL 11/8/01 APP'L, 1/10/02 ACQ.
MAP REVISED 08-23-02 09-03-02 03-12-04

MONTANA DEPARTMENT OF TRANSPORTATION

RIGHT OF WAY PLAN


GARFIELD COUNTY

SCALE 1:1000

0 50M 100M

SEE SHEET NO. 2-3 FOR OWNERSHIP NAMES, ADDRESSES, AREAS, ETC.

STATE	RIGHT OF WAY ID.	SHEET NO.	TOTAL SHEETS
MONTANA	NH 57-5(19)212 F	20	29
PROJECT NUMBER 2025-019			
JORDAN - EAST			

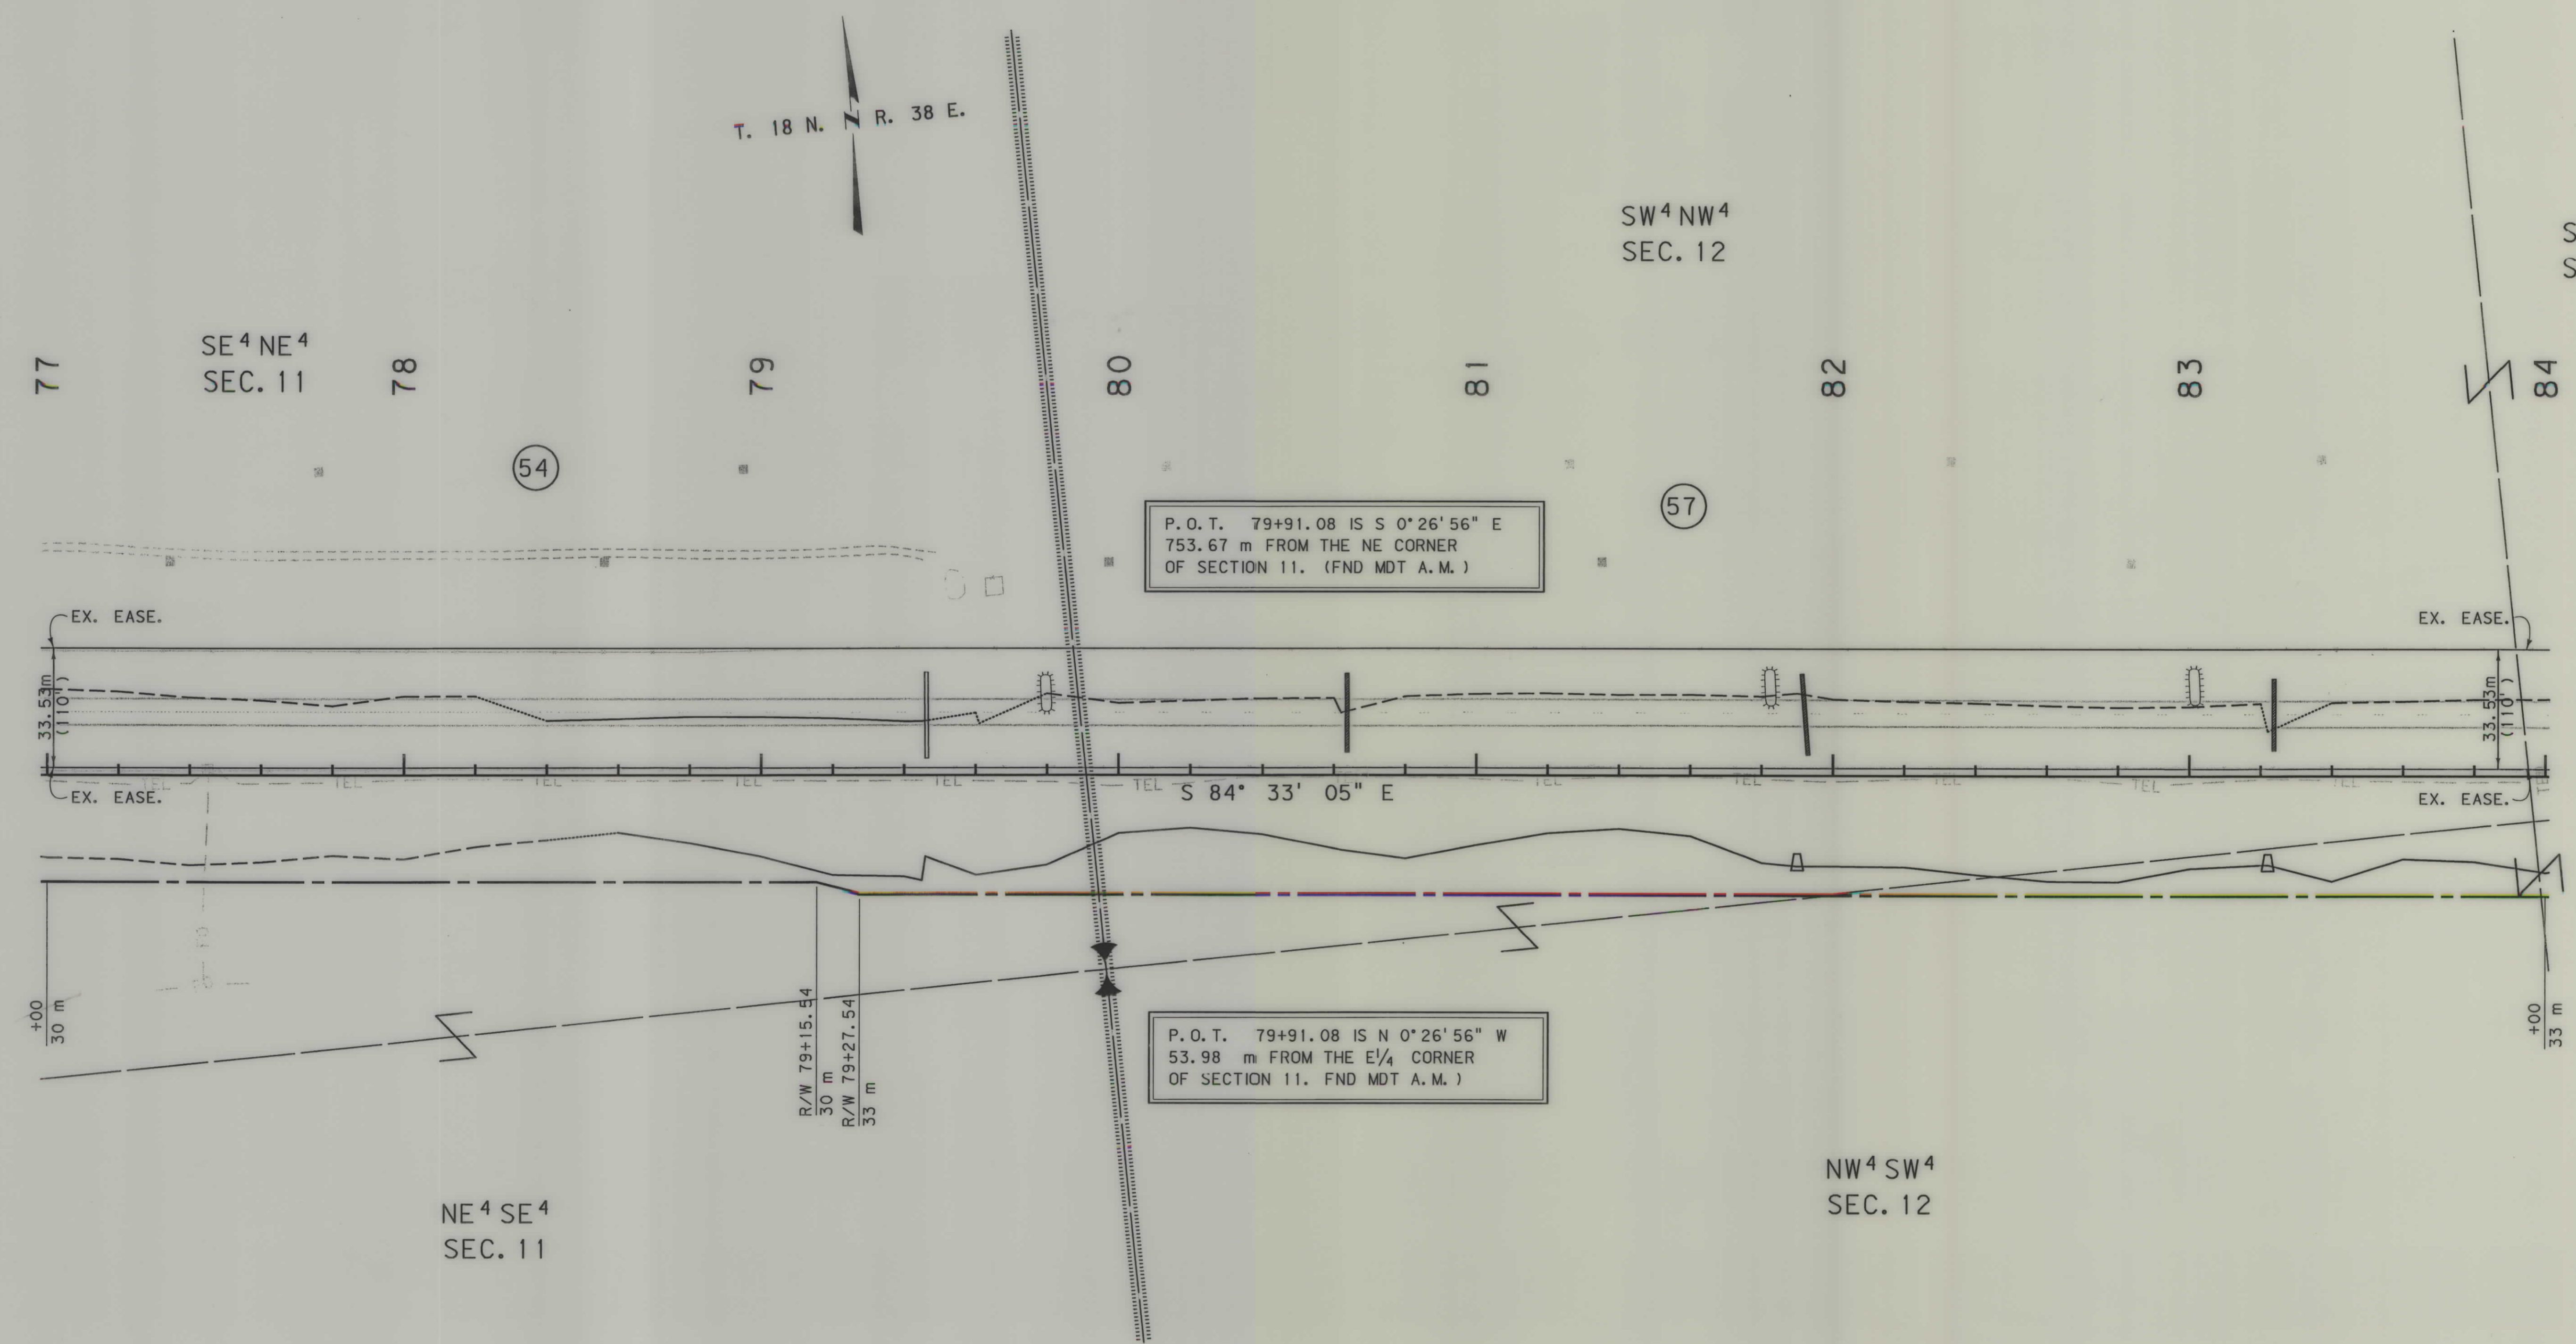

- NOTES:
1. ALL MEASUREMENTS ARE METRIC EXCEPT AS NOTED
 2. THE PROPOSED R/W LINE WHERE A SPIRAL CURVE TRANSITION IS USED IS A CHORD RATHER THAN A CONCENTRIC CURVE.
 3. THE ENGLISH AREAS ARE FOR INFORMATIONAL PURPOSES ONLY.
 4. ALL STATIONS AND OFFSETS FOR R/W BREAKS ARE IN REFERENCE TO THE R/W BASELINE.

BACKSLOPE LIMITS INCLUDE ROUNDING
CONSTRUCTION LIMITS:
CUT SECTION
TOE OF FILL
FHWA/DOT APPROVAL 11/8/01 APP'L. 1/10/02 ACD.
MAP REVISED 06-25-02

MONTANA
DEPARTMENT OF TRANSPORTATION
RIGHT OF WAY PLAN
GARFIELD COUNTY
SCALE 1:1000

0 50M 100M

...\\2025PL5_ROW
06/03/02
08:18:24 AM
- 1 2 3 4 U5628

RDROW

2025\\ro-2025pl5_row


MORRISON
MAPLE, INC.
An Engineering-Consulting Company

MONTANA
CADD

MONTANA DEPARTMENT
OF TRANSPORTATION

SEE SHEET NO. 2-3 FOR OWNERSHIP NAMES, ADDRESSES, AREAS, ETC.

STATE	RIGHT OF WAY ID.	SHEET NO.	TOTAL SHEETS
MONTANA	NH 57-5(19)212 F	21	29
PROJECT NUMBER 2025-019			
JORDAN - EAST			

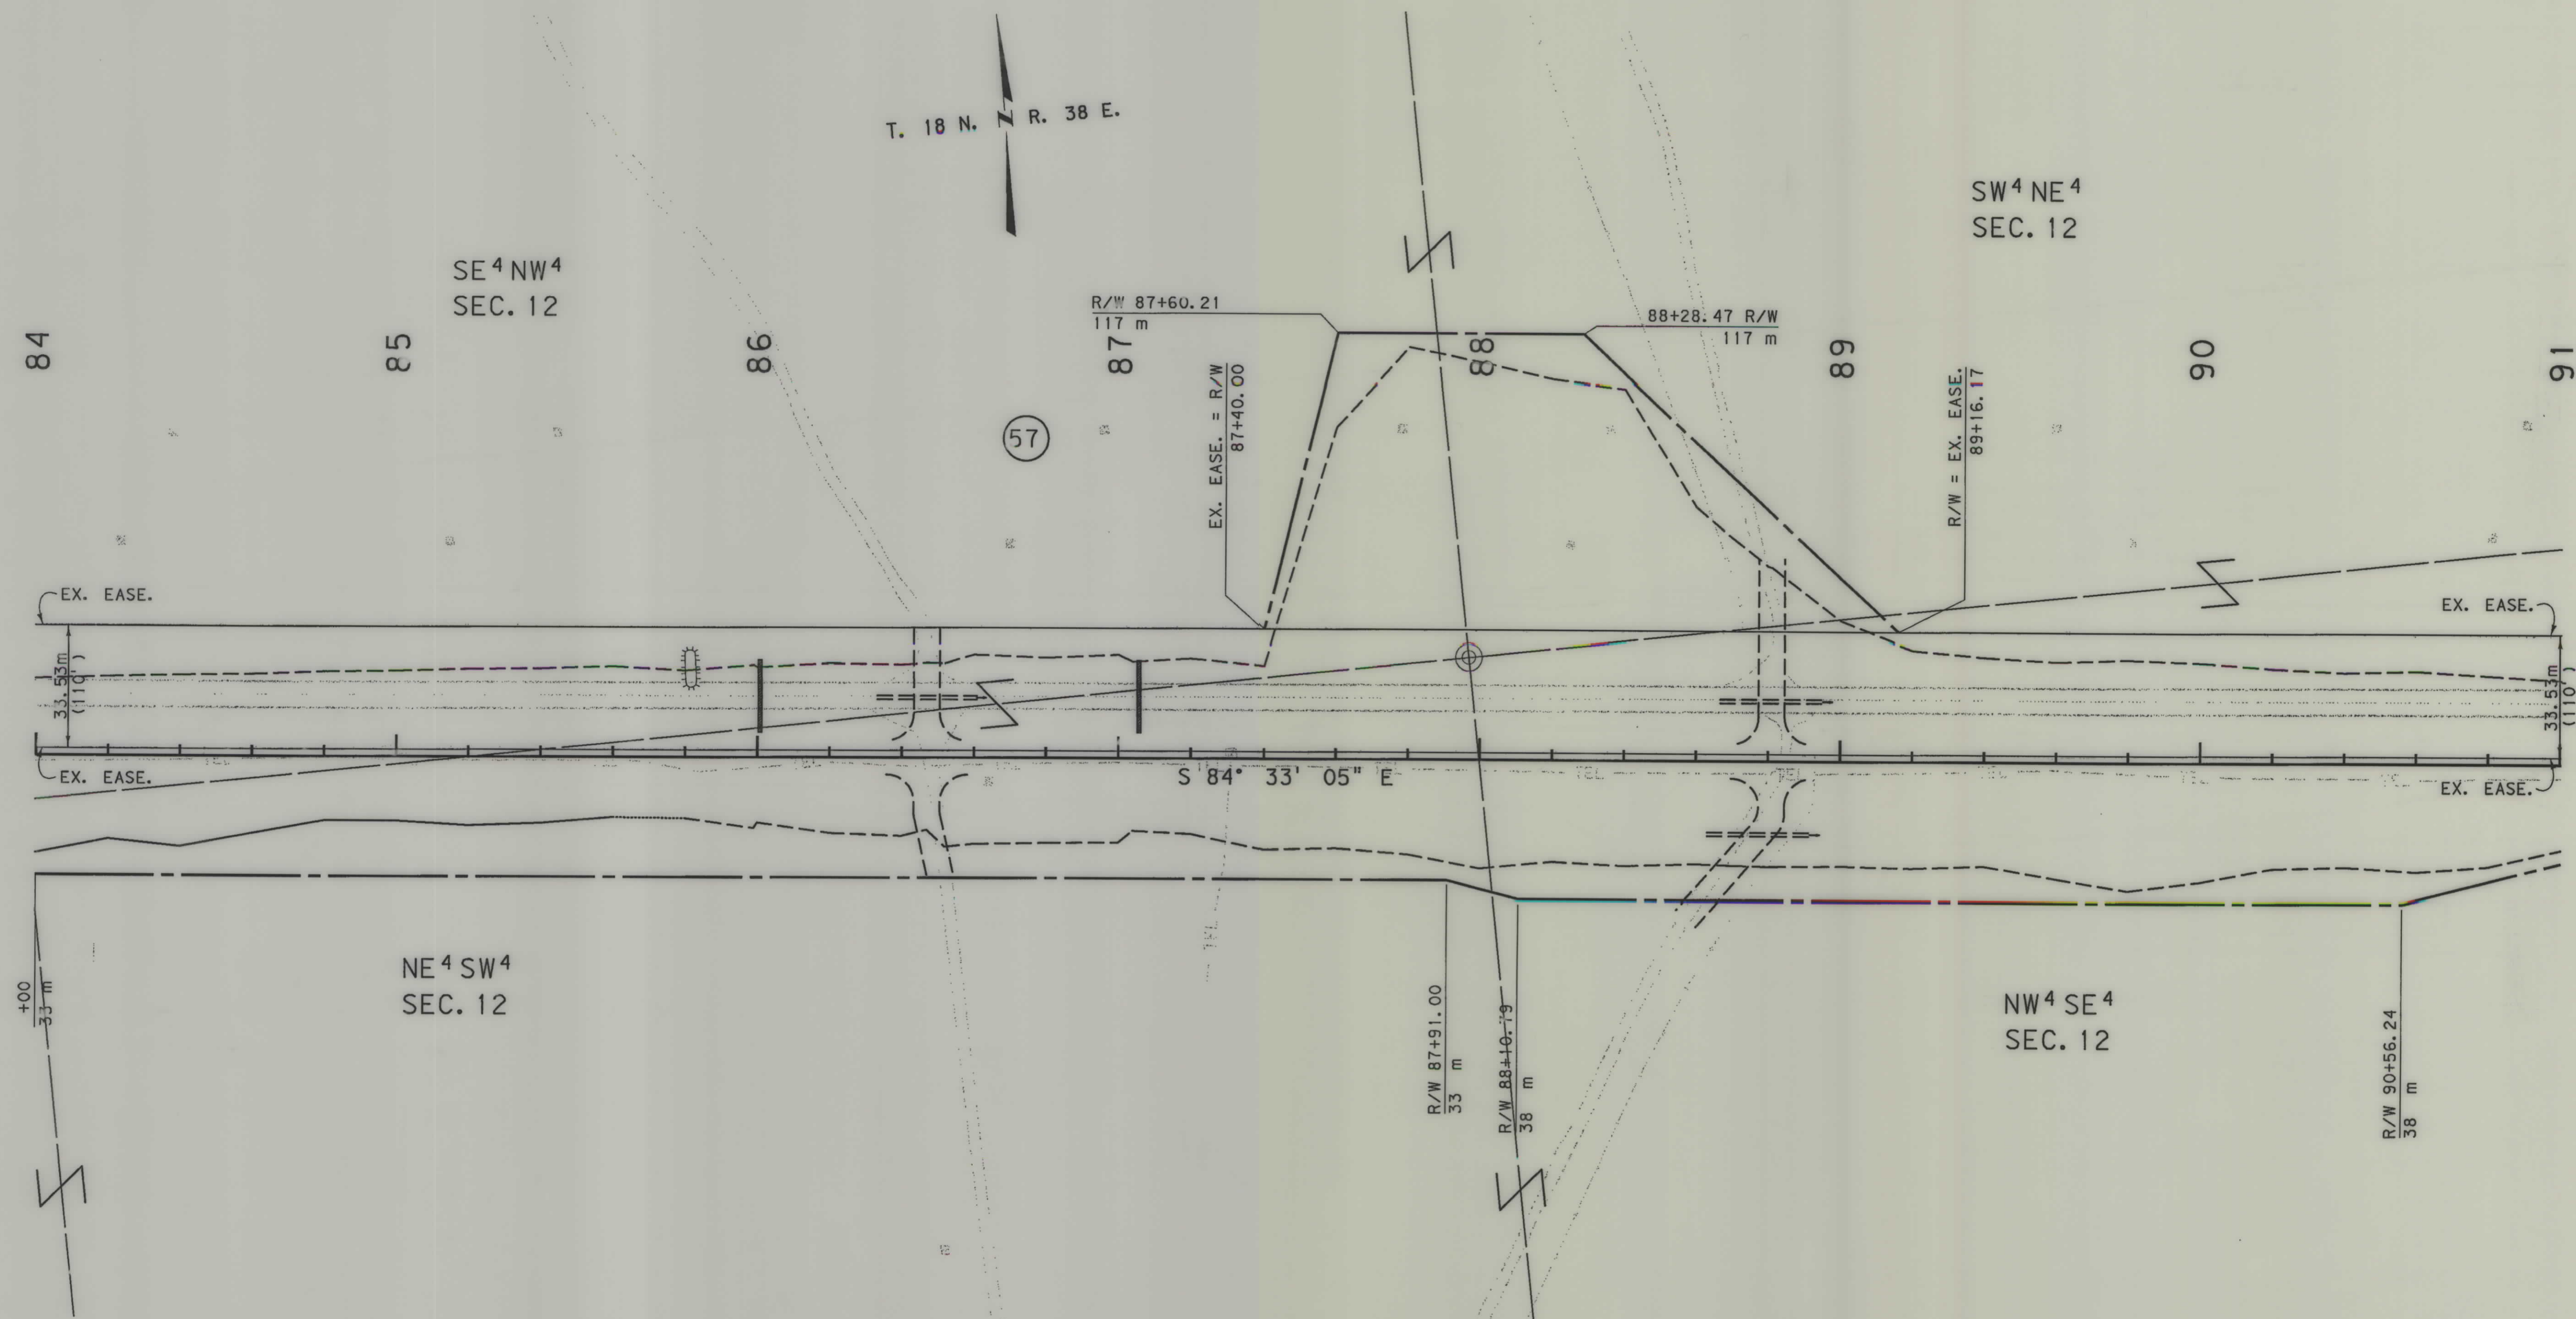

- NOTES: 1. ALL MEASUREMENTS ARE METRIC EXCEPT AS NOTED
2. THE PROPOSED R/W LINE WHERE A SPIRAL CURVE TRANSITION IS USED IS A CHORD RATHER THAN A CONCENTRIC CURVE.
3. THE ENGLISH AREAS ARE FOR INFORMATIONAL PURPOSES ONLY.
4. ALL STATIONS AND OFFSETS FOR R/W BREAKS ARE IN REFERENCE TO THE R/W BASELINE.

BACKSLOPE LIMITS INCLUDE ROUNDING
CONSTRUCTION LIMITS: CUT SECTION TOP OF CUT
TOE OF FILL DITCH BOTTOM
FHWA/DOT APPROVAL 11/8/01 APP'L, 1/10/02 ACQ.
MAP REVISED

MONTANA
DEPARTMENT OF TRANSPORTATION
RIGHT OF WAY PLAN
GARFIELD COUNTY
SCALE 1"=1000'

\\2025PL5.ROW
02/25/04
03:38:17 PM
N 19382

RDROW

2025\ro\2025pl5.ROW


MORRISON
MAERLE, INC.
An Engineering-Consulting Company

MONTANA
CADD

MONTANA DEPARTMENT
OF TRANSPORTATION

SEE SHEET NO. 2-3 FOR OWNERSHIP NAMES, ADDRESSES, AREAS, ETC.

STATE	RIGHT OF WAY ID.	SHEET NO.	TOTAL SHEETS
MONTANA	NH 57-5(19)212 F	22	29
PROJECT NUMBER 2025-019			
JORDAN - EAST			

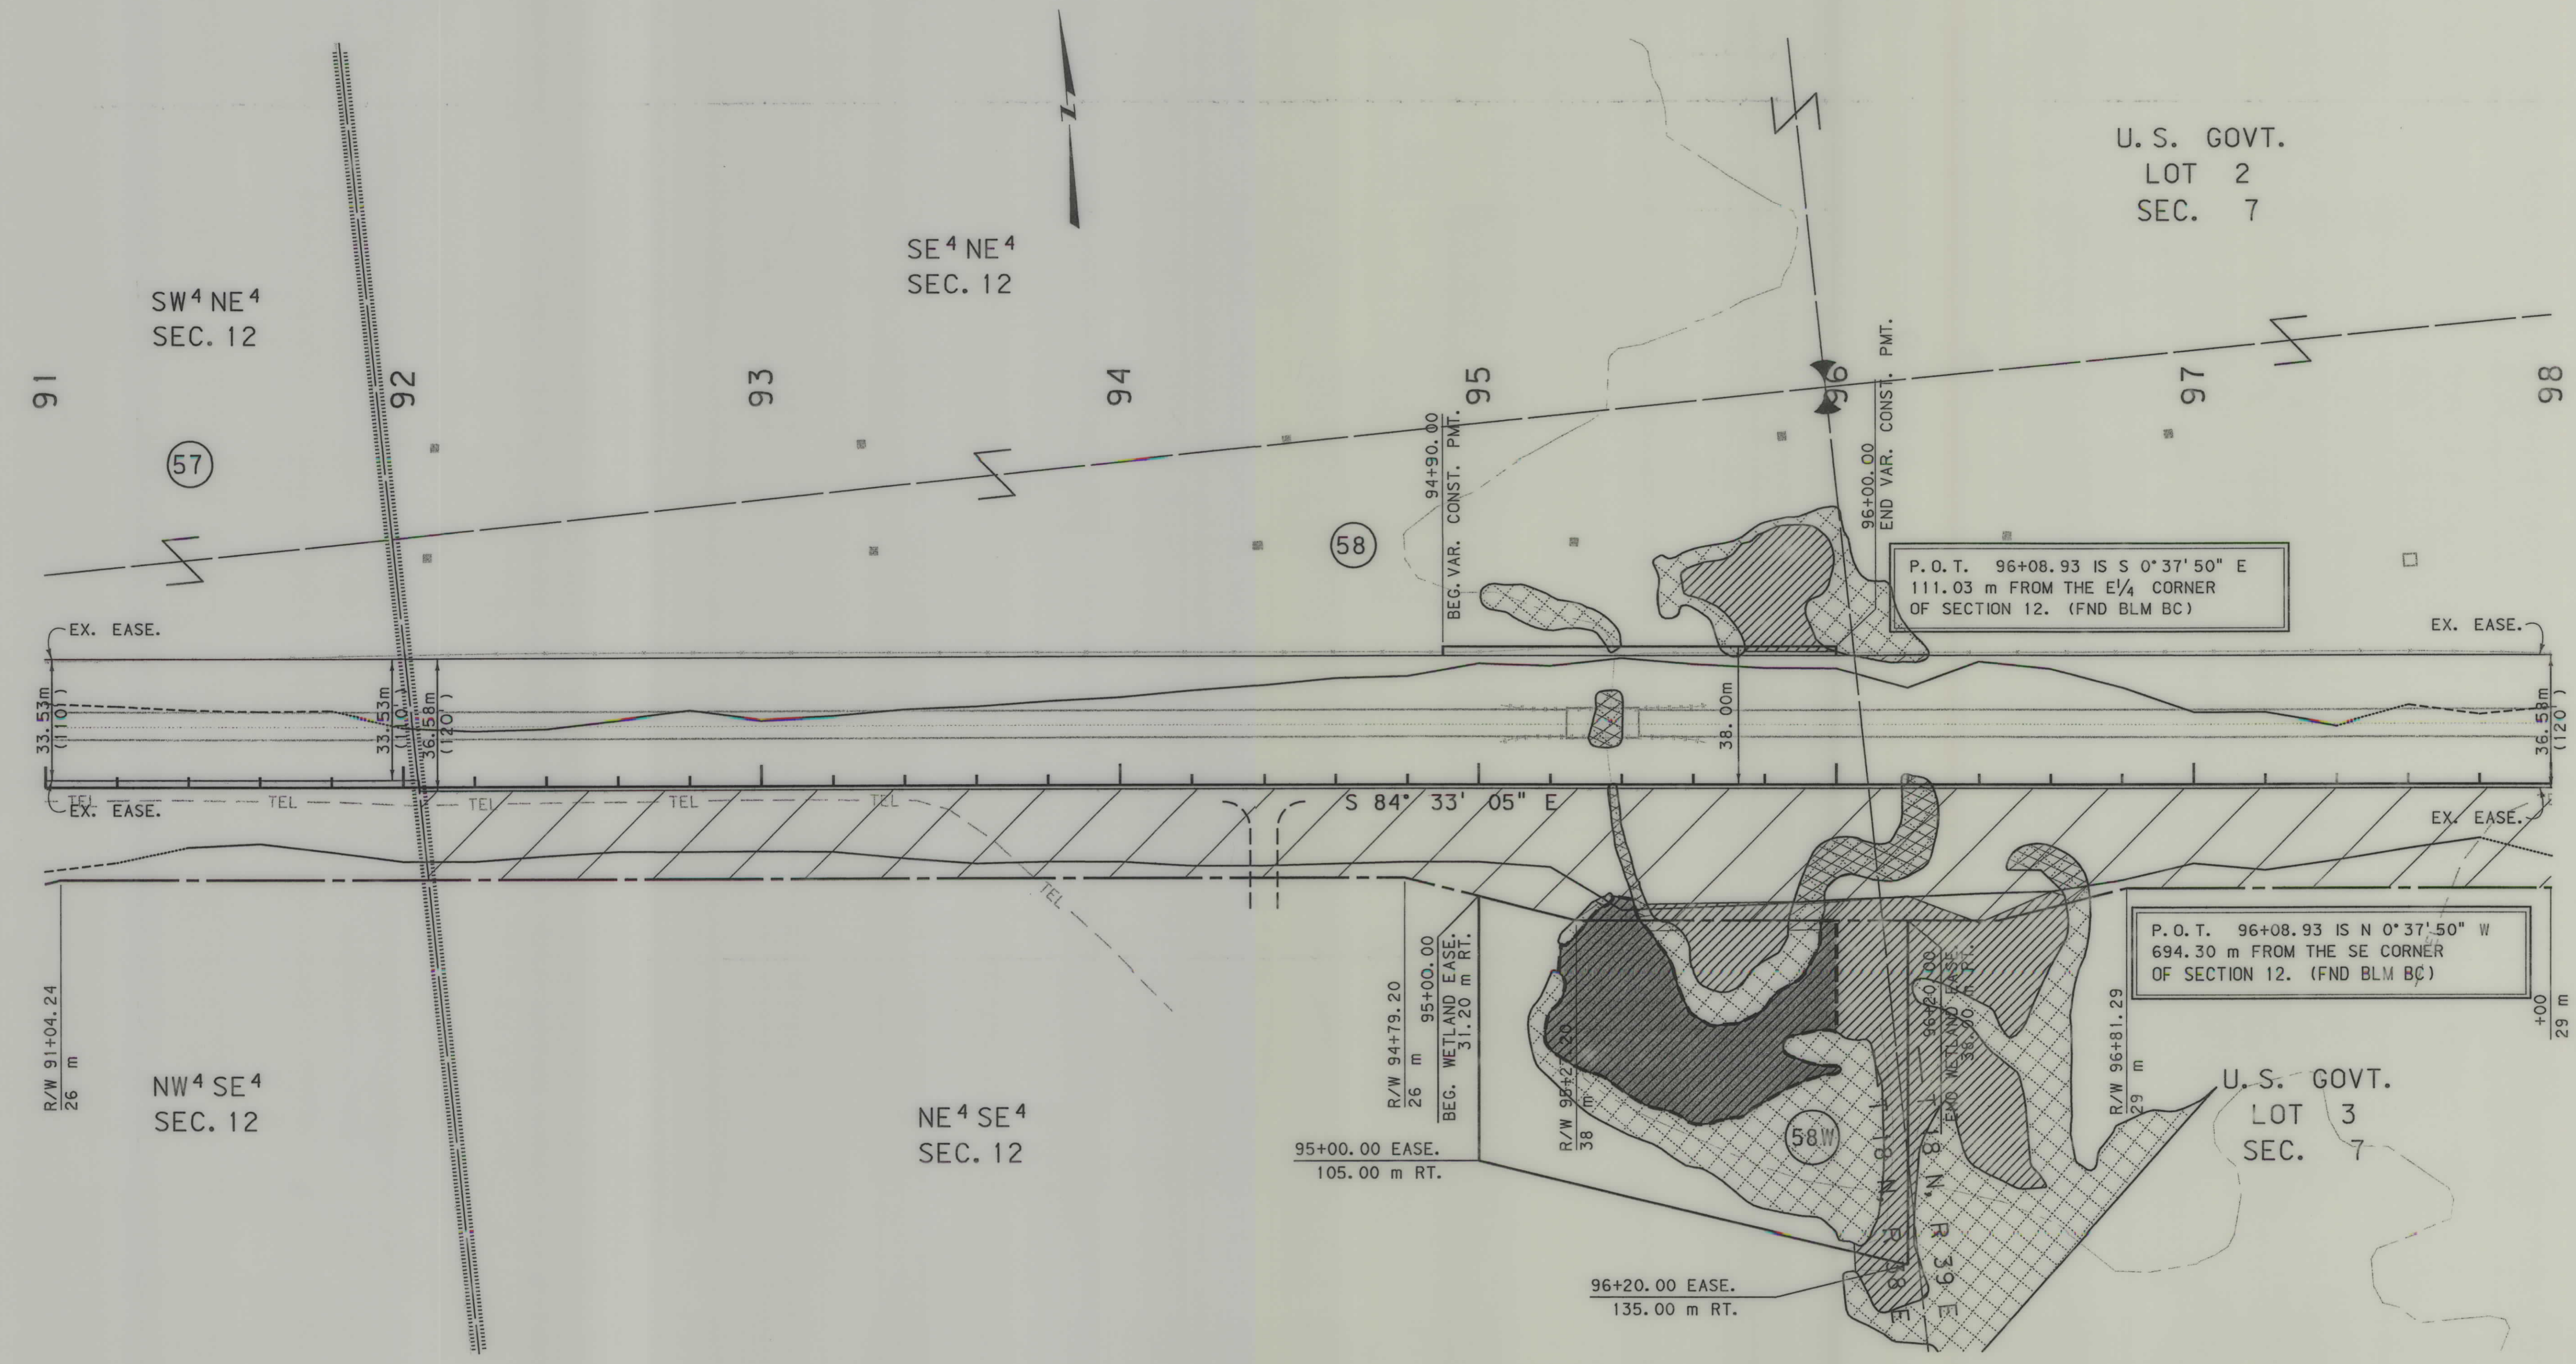

- NOTES: 1. ALL MEASUREMENTS ARE METRIC EXCEPT AS NOTED
2. THE PROPOSED R/W LINE WHERE A SPIRAL CURVE TRANSITION IS USED IS A CHORD RATHER THAN A CONCENTRIC CURVE.
3. THE ENGLISH AREAS ARE FOR INFORMATIONAL PURPOSES ONLY.
4. ALL STATIONS AND OFFSETS FOR R/W BREAKS ARE IN REFERENCE TO THE R/W BASELINE.

BACKSLOPE LIMITS INCLUDE ROUNDING
CONSTRUCTION LIMITS:
CUT SECTION
TOE OF FILL
TOP OF CUT
DITCH BOTTOM
FHWA/DOT APPROVAL 11/8/01 APP'L. 1/10/02 ACC.
MAP REVISED 02-19-04


MONTANA
DEPARTMENT OF TRANSPORTATION
RIGHT OF WAY PLAN
GARFIELD COUNTY
SCALE 1:1000
0 50M 100M

... \ 2025PL6. ROW
06/03/02
08:18:50 AM
3
U5628

2025\ro\2025pl6.rok
RDROW
MONTANA DEPARTMENT OF TRANSPORTATION
MONTANA CADD
MORRISON MAERLE, INC.
ENGINEERS
SURVEYORS
PLANNERS
ARCHITECTS
AN Engineering-Related Company

SEE SHEET NO. 2-3 FOR OWNERSHIP NAMES, ADDRESSES, AREAS, ETC.

STATE	RIGHT OF WAY ID.	SHEET	TOTAL
		NO.	SHEETS
MONTANA	NH 57-5(19)212 F	23	29
PROJECT NUMBER 2025-019			
JORDAN -EAST			

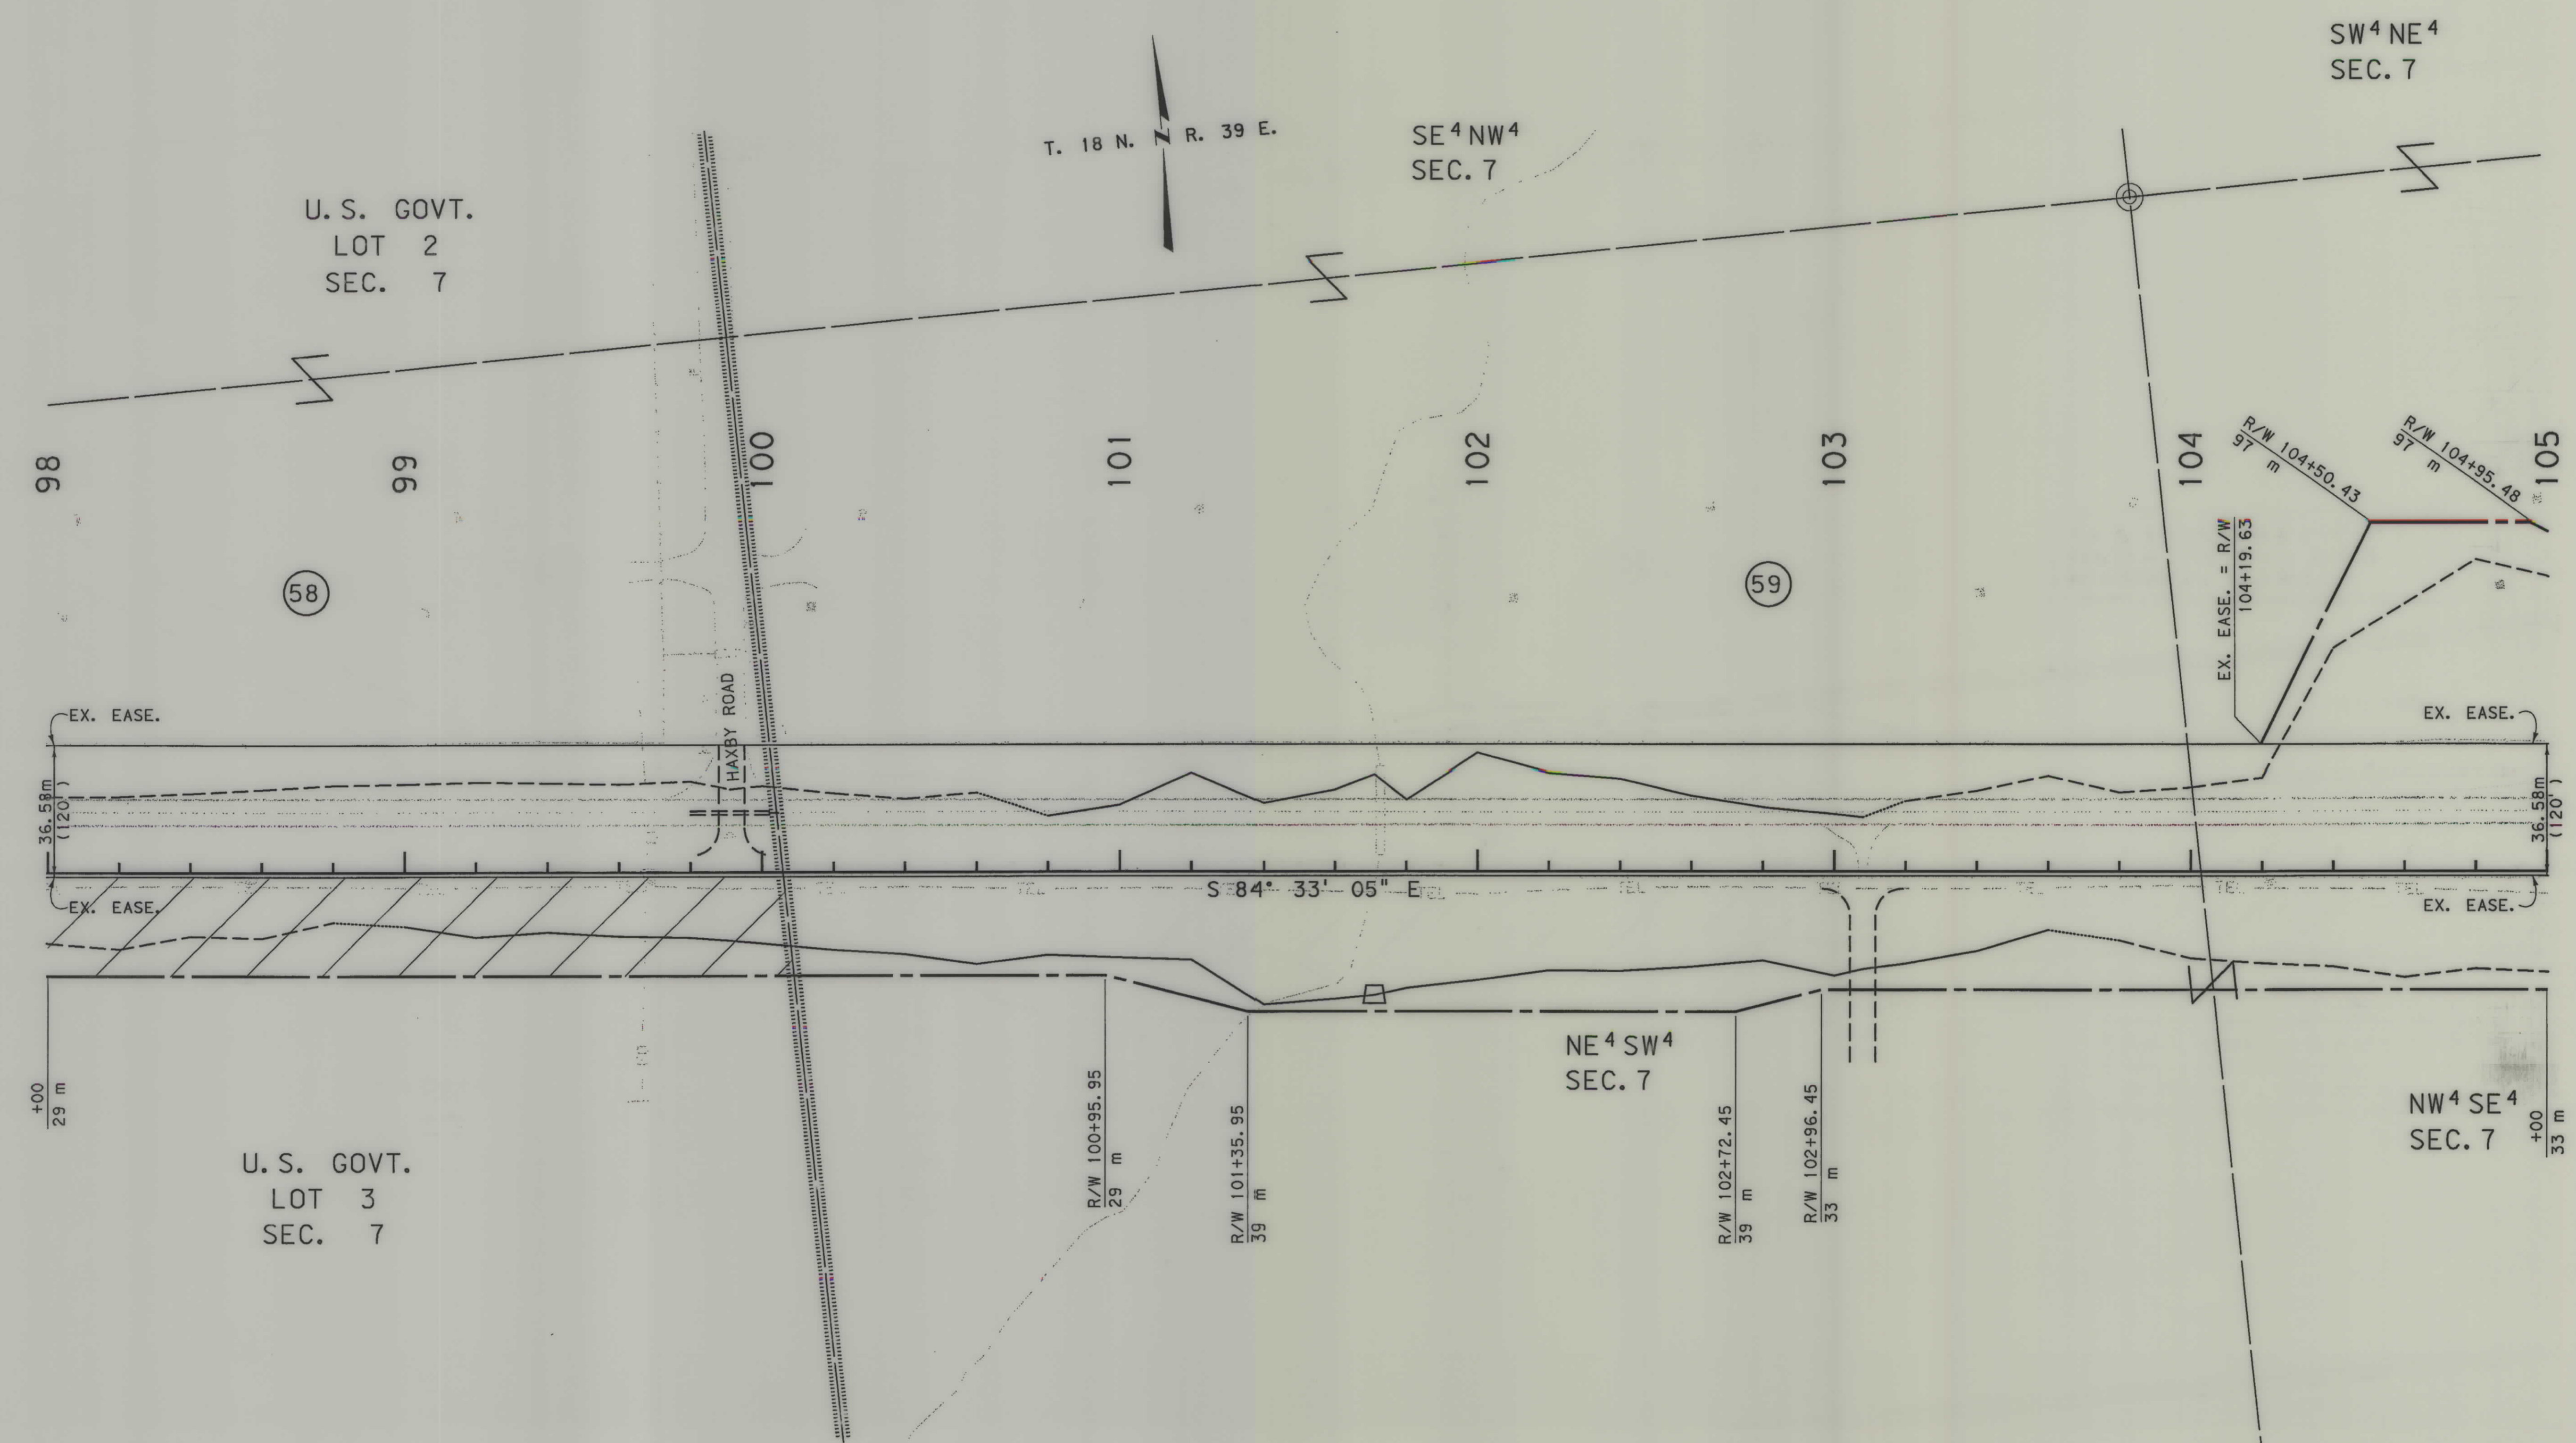

- NOTES:
1. ALL MEASUREMENTS ARE METRIC EXCEPT AS NOTED
 2. THE PROPOSED R/W LINE WHERE A SPIRAL CURVE TRANSITION IS USED IS A CHORD RATHER THAN A CONCENTRIC CURVE.
 3. THE ENGLISH AREAS ARE FOR INFORMATIONAL PURPOSES ONLY.
 4. ALL STATIONS AND OFFSETS FOR R/W BREAKS ARE IN REFERENCE TO THE R/W BASELINE.

BACKSLOPE LIMITS INCLUDE ROUNDING
CONSTRUCTION LIMITS:
CUT SECTION
TOE OF FILL
FHWA/DOT APPROVAL 11/8/01 APP' L 1/10/02 ACQ.
MAP REVISED

MONTANA
DEPARTMENT OF TRANSPORTATION
RIGHT OF WAY PLAN
GARFIELD COUNTY
SCALE 1:1000
0 50M 100M

2025-01-06 ROW
06/03/02
08:18:50 AM
- 111 - 05628

RDROW

2025-01-06 ROW


MORRISON
MAERLE, INC.
As Prepared Under License

MONTANA
CADD

MONTANA DEPARTMENT
OF TRANSPORTATION

SEE SHEET NO. 2-3 FOR OWNERSHIP NAMES, ADDRESSES, AREAS, ETC.

STATE	RIGHT OF WAY ID.	SHEET NO.	TOTAL SHEETS
MONTANA	NH 57-5(19)212 F	24	29
PROJECT NUMBER 2025-019			
JORDAN -EAST			

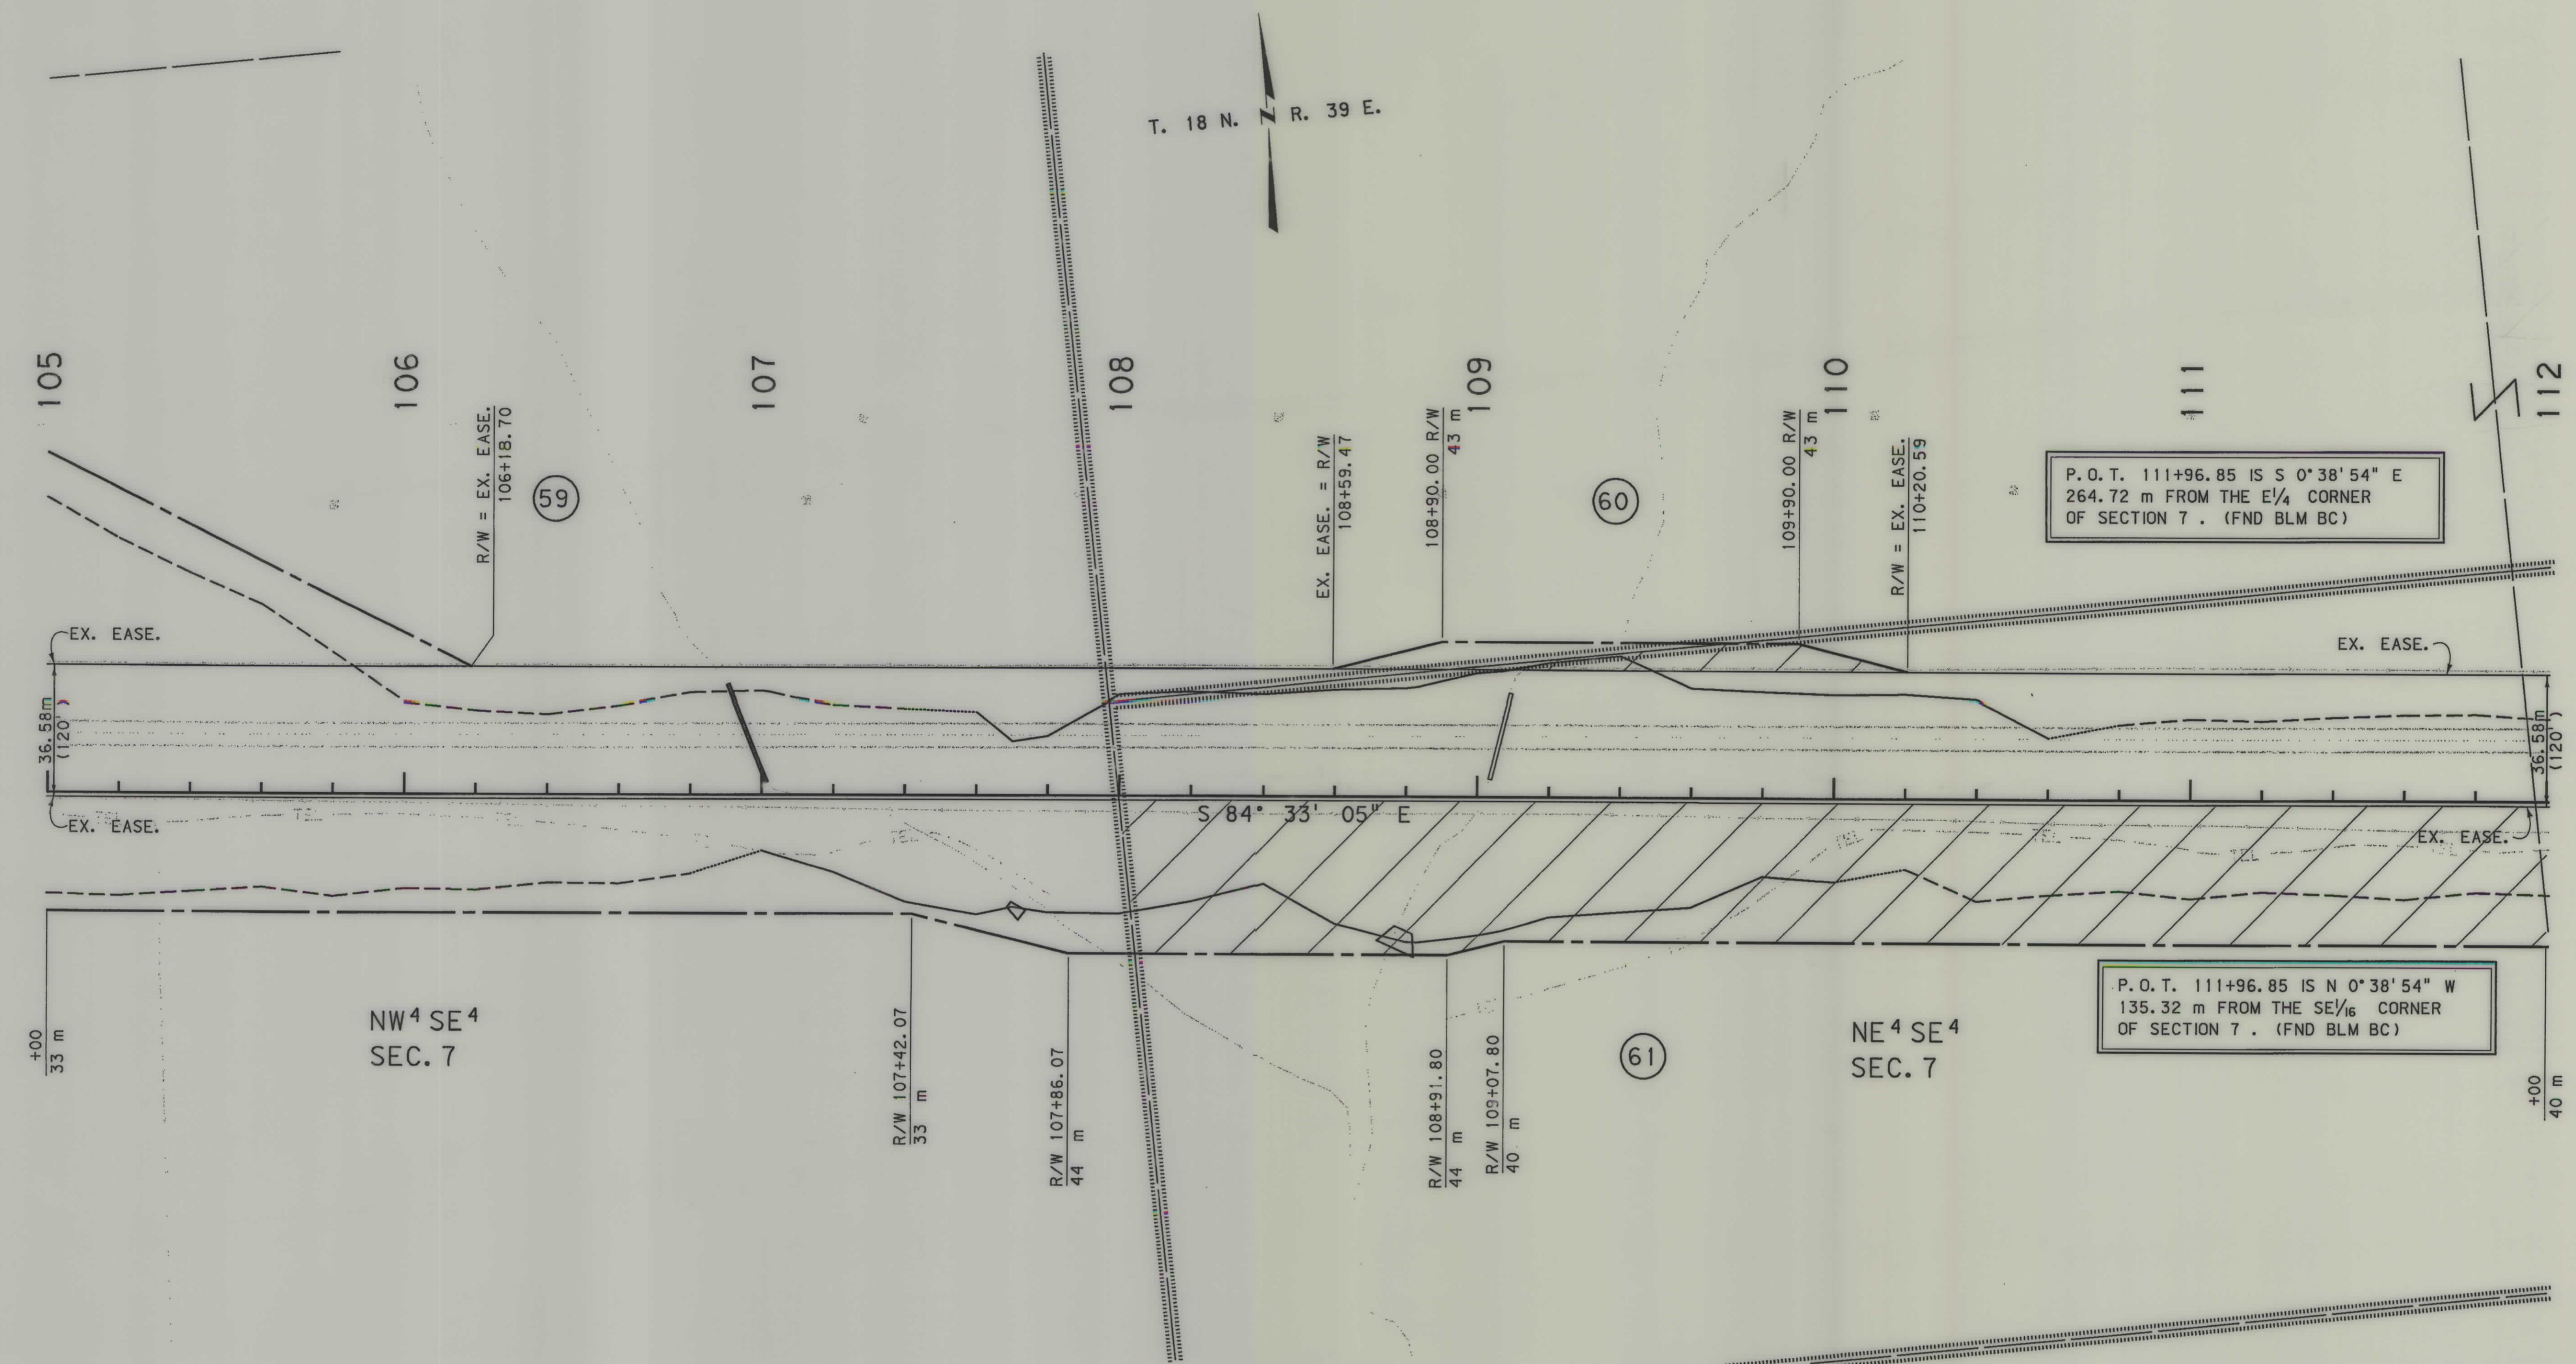

- NOTES: 1. ALL MEASUREMENTS ARE METRIC EXCEPT AS NOTED
2. THE PROPOSED R/W LINE WHERE A SPIRAL CURVE TRANSITION IS USED IS A CHORD RATHER THAN A CONCENTRIC CURVE.
3. THE ENGLISH AREAS ARE FOR INFORMATIONAL PURPOSES ONLY.
4. ALL STATIONS AND OFFSETS FOR R/W BREAKS ARE IN REFERENCE TO THE R/W BASELINE.

BACKSLOPE LIMITS INCLUDE ROUNDING
CONSTRUCTION LIMITS: CUT SECTION TOP OF CUT
TOE OF FILL
FHWA/DOT APPROVAL 11/8/01 APP'L, 1/10/02 ACQ.
MAP REVISED

MONTANA
DEPARTMENT OF TRANSPORTATION
RIGHT OF WAY PLAN
GARFIELD COUNTY
SCALE 1:1000

NH 57-5(19)212F

SHT 24

...\\2025PL6. ROW
07/18/02
02:08:41 PM
- N U5628


RDROW

2025\ra\2025pl6. row



SEE SHEET NO. 2-3 FOR OWNERSHIP NAMES, ADDRESSES, AREAS, ETC.

STATE	RIGHT OF WAY ID.	SHEET NO.	TOTAL SHEETS
MONTANA	NH 57-5(19)212 F	25	29
PROJECT NUMBER 2025-019			
JORDAN -EAST			

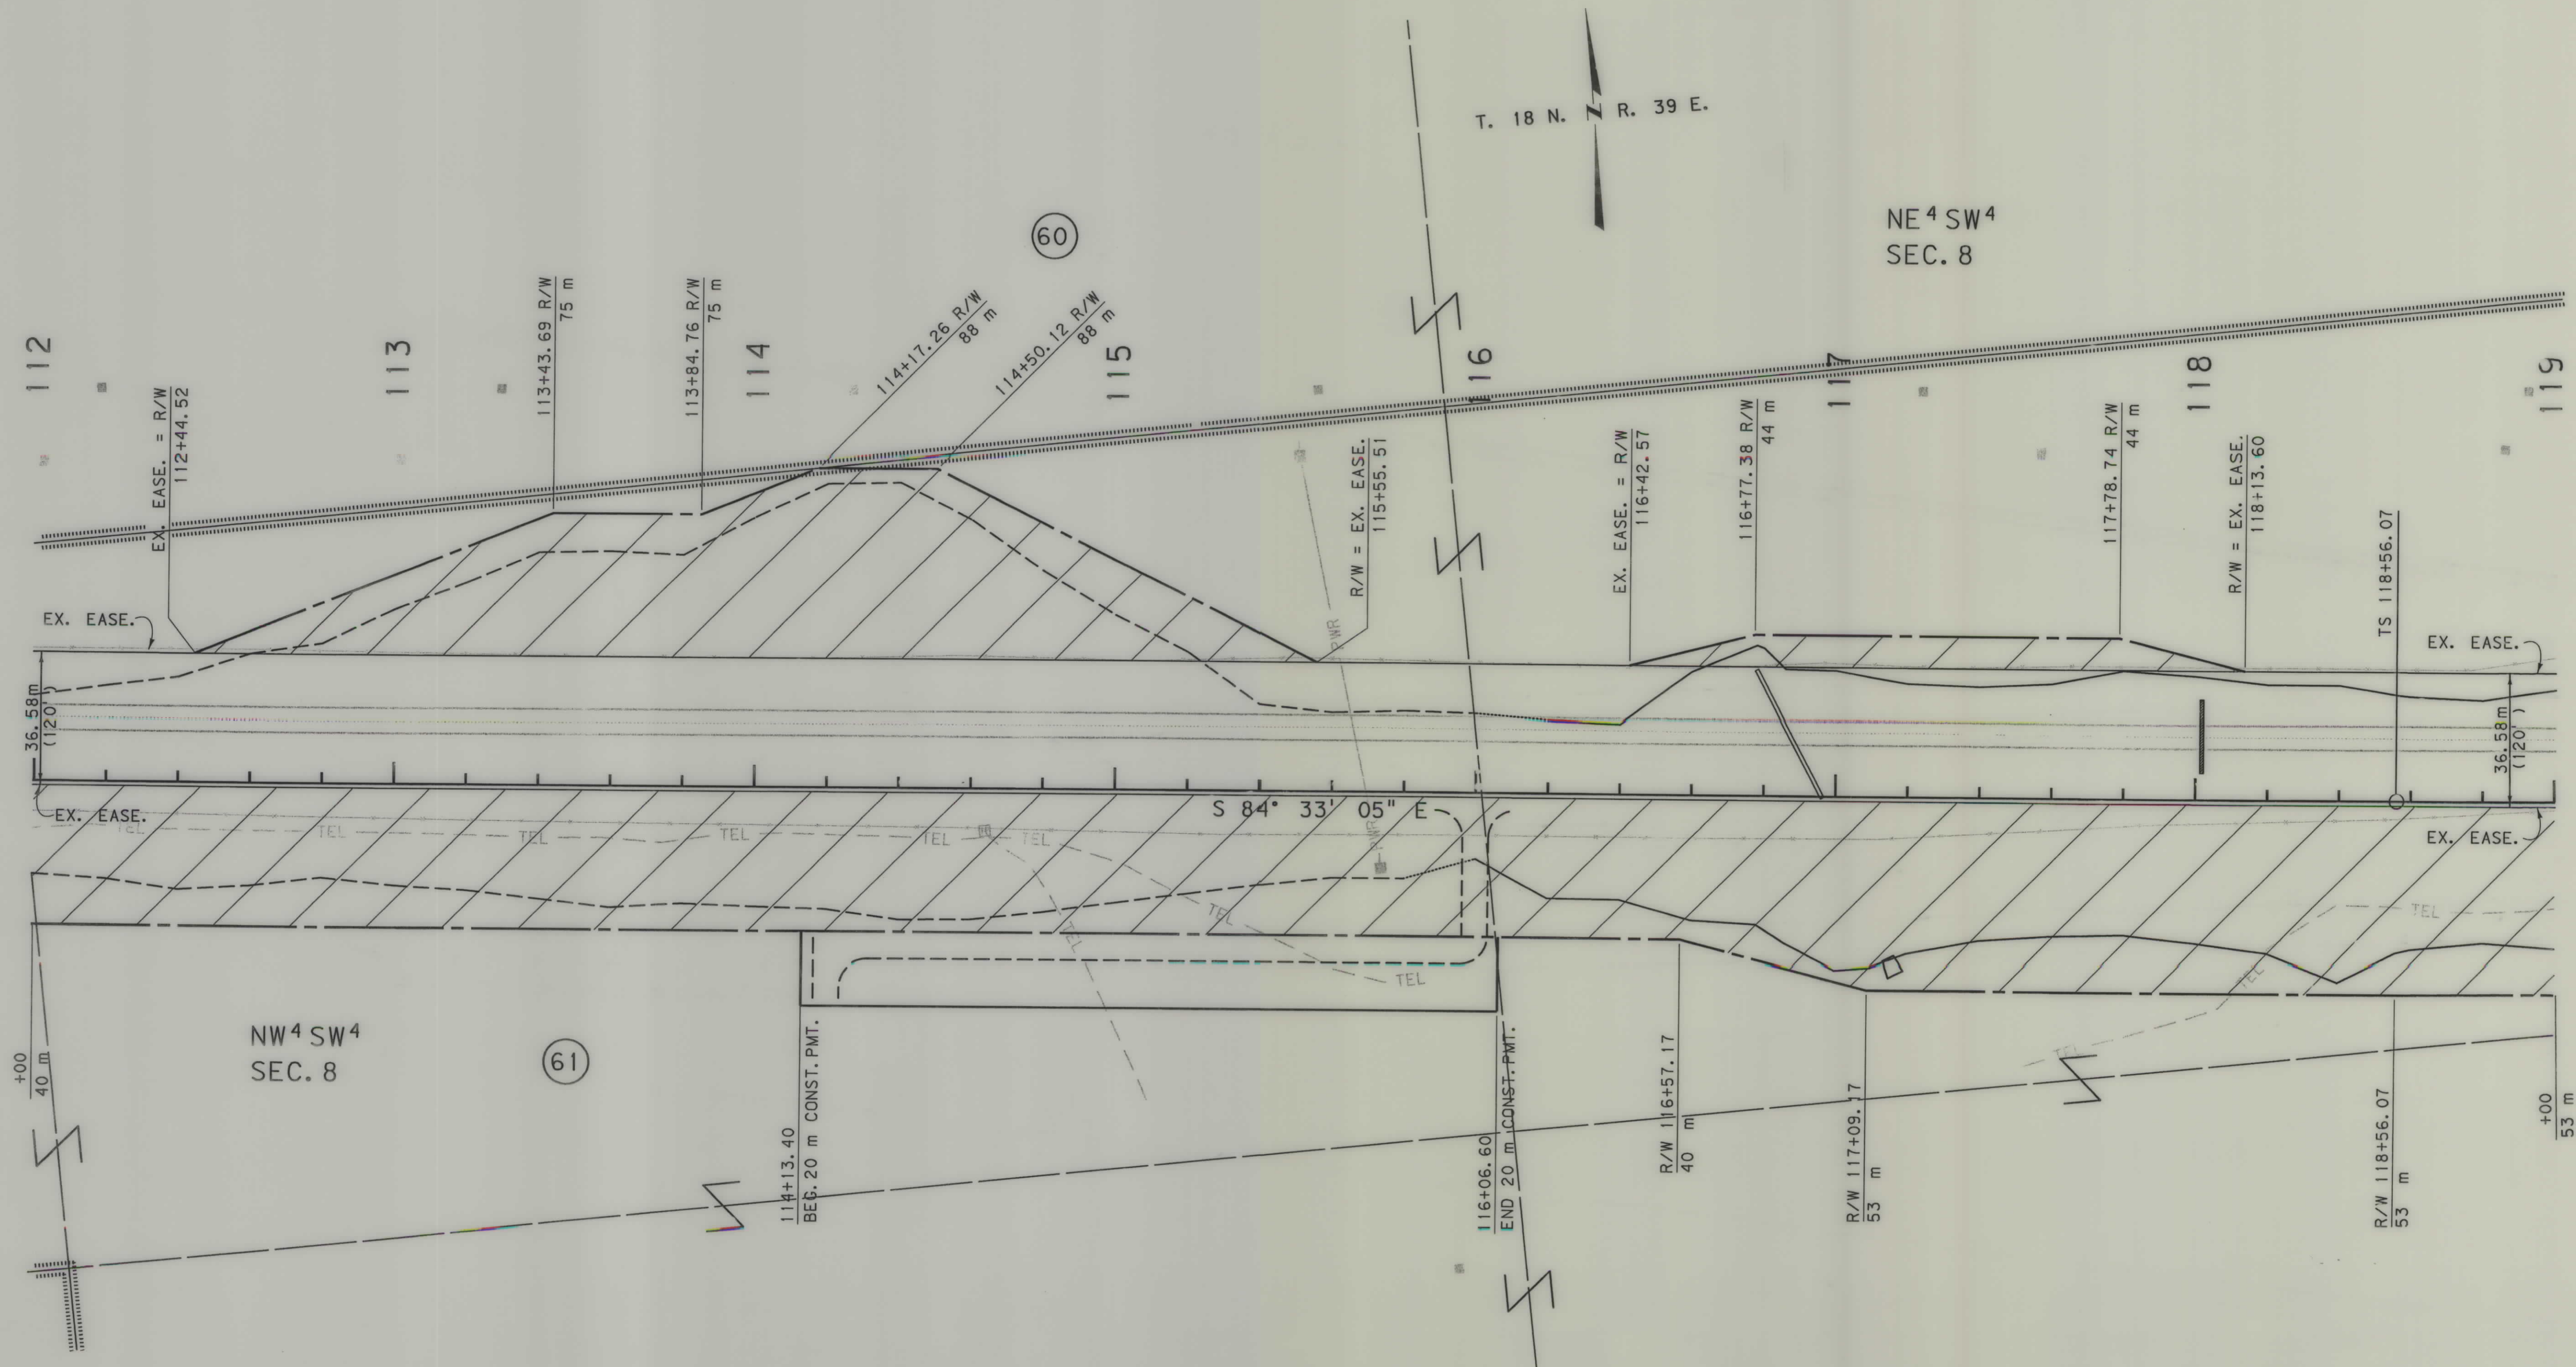

- NOTES:
1. ALL MEASUREMENTS ARE METRIC EXCEPT AS NOTED
 2. THE PROPOSED R/W LINE WHERE A SPIRAL CURVE TRANSITION IS USED IS A CHORD RATHER THAN A CONCENTRIC CURVE.
 3. THE ENGLISH AREAS ARE FOR INFORMATIONAL PURPOSES ONLY.
 4. ALL STATIONS AND OFFSETS FOR R/W BREAKS ARE IN REFERENCE TO THE R/W BASELINE.

BACKSLOPE LIMITS INCLUDE ROUNDING
CONSTRUCTION LIMITS:
CUT SECTION
TOE OF FILL
TOP OF CUT
DITCH BOTTOM

FHWA/DOT APPROVAL 11/8/01 APP'L, 1/10/02 ACQ.
MAP REVISED 06-25-02

MONTANA
DEPARTMENT OF TRANSPORTATION

RIGHT OF WAY PLAN
GARFIELD COUNTY
SCALE 1:1000


0 50M 100M

... \ 2025p17. ROW
06/03/02
08:27:02 AM
3
2
1
U5623

RDROW
2025\row\2025p17. ROW
MORRISON
MAIERLE, INC.
CONSULTING ENGINEERS
SERVICES
PLANNERS
SINCE 1966
MONTANA
CADD
MONTANA DEPARTMENT
OF TRANSPORTATION

SEE SHEET NO. 2-3 FOR OWNERSHIP NAMES, ADDRESSES, AREAS, ETC.

STATE	RIGHT OF WAY ID.	SHEET NO.	TOTAL SHEETS
MONTANA	NH 57-5(19)212 F	26	29
PROJECT NUMBER 2025-019			
JORDAN - EAST			

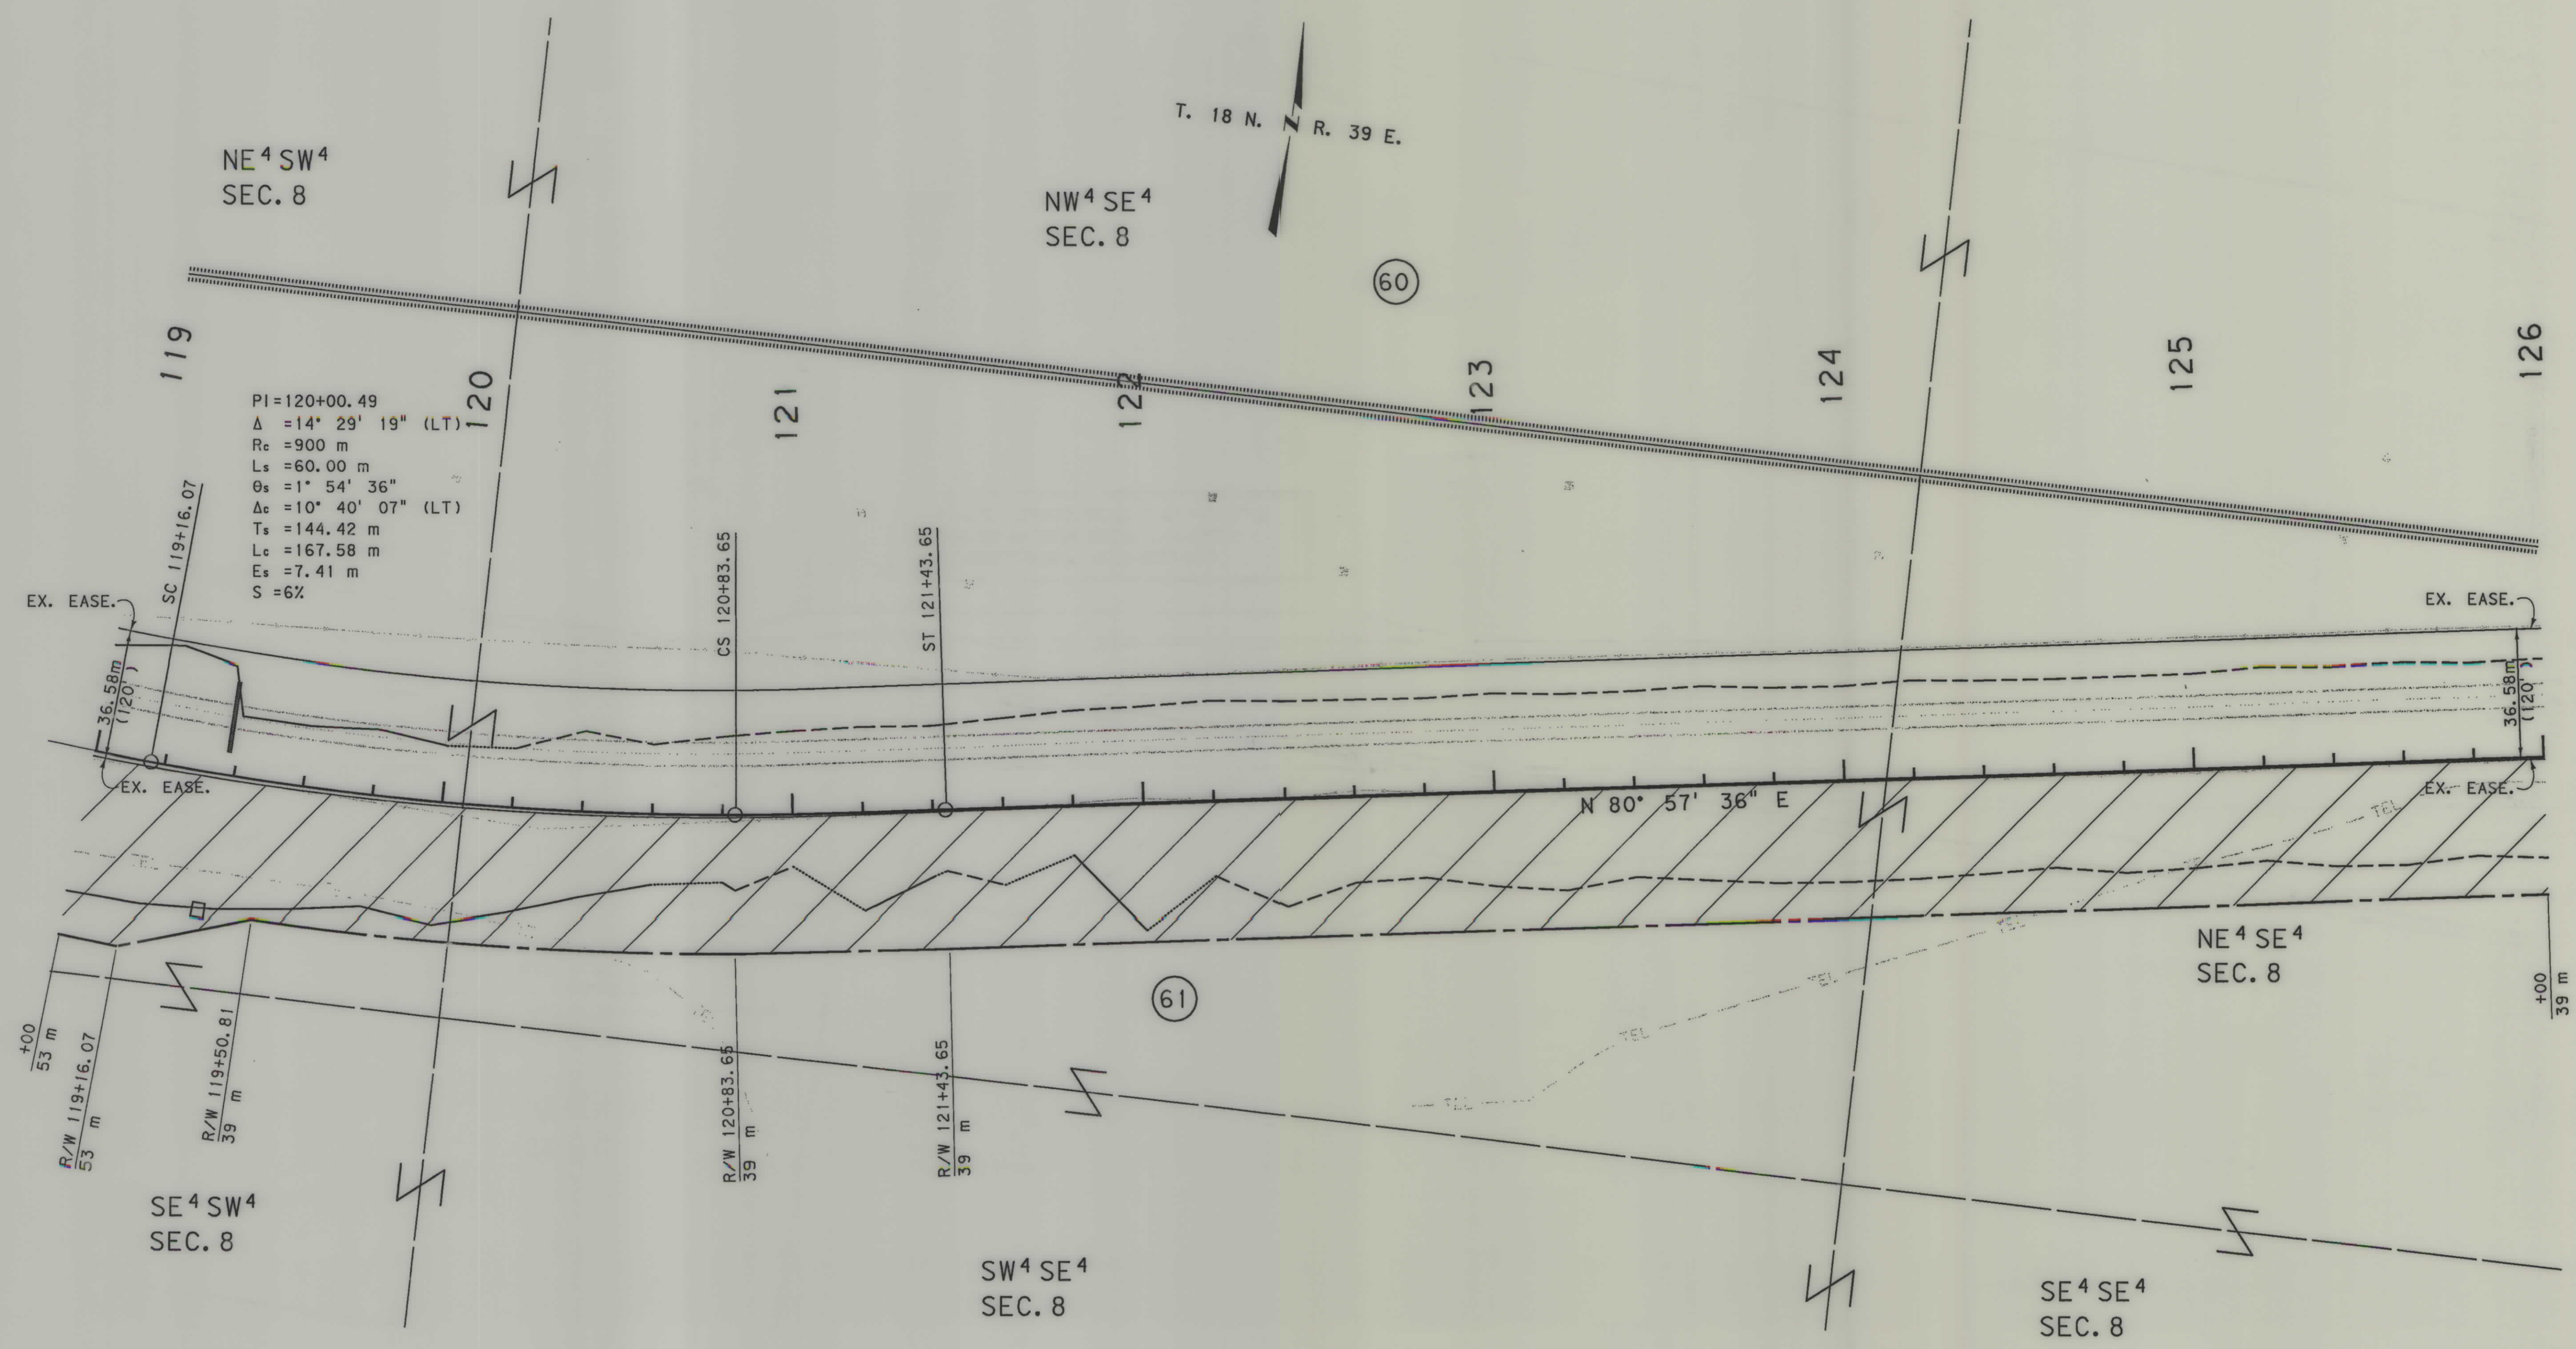

- NOTES: 1. ALL MEASUREMENTS ARE METRIC EXCEPT AS NOTED
2. THE PROPOSED R/W LINE WHERE A SPIRAL CURVE TRANSITION IS USED IS A CHORD RATHER THAN A CONCENTRIC CURVE.
3. THE ENGLISH AREAS ARE FOR INFORMATIONAL PURPOSES ONLY.
4. ALL STATIONS AND OFFSETS FOR R/W BREAKS ARE IN REFERENCE TO THE R/W BASELINE.

BACKSLOPE LIMITS INCLUDE ROUNDING
CONSTRUCTION LIMITS:
CUT SECTION
TOE OF FILL
FHWA/DOT APPROVAL 11/8/01 APP'L 1/10/02 ACQ.
MAP REVISED

MONTANA
DEPARTMENT OF TRANSPORTATION
RIGHT OF WAY PLAN
GARFIELD COUNTY
SCALE 1:1000
0 50M 100M

\\2025PL7.RDW
06/03/02
08:20:04 AM
- 2 - U5628

RDROW

2025\ro\2025pl7.rdw




MONTANA
CADD

MONTANA DEPARTMENT
OF TRANSPORTATION

SEE SHEET NO. 2-3 FOR OWNERSHIP NAMES, ADDRESSES, AREAS, ETC.

STATE	RIGHT OF WAY ID.	SHEET NO.	TOTAL SHEETS
MONTANA	NH 57-5(19)212 F	27	29
PROJECT NUMBER 2025-019			
JORDAN - EAST			

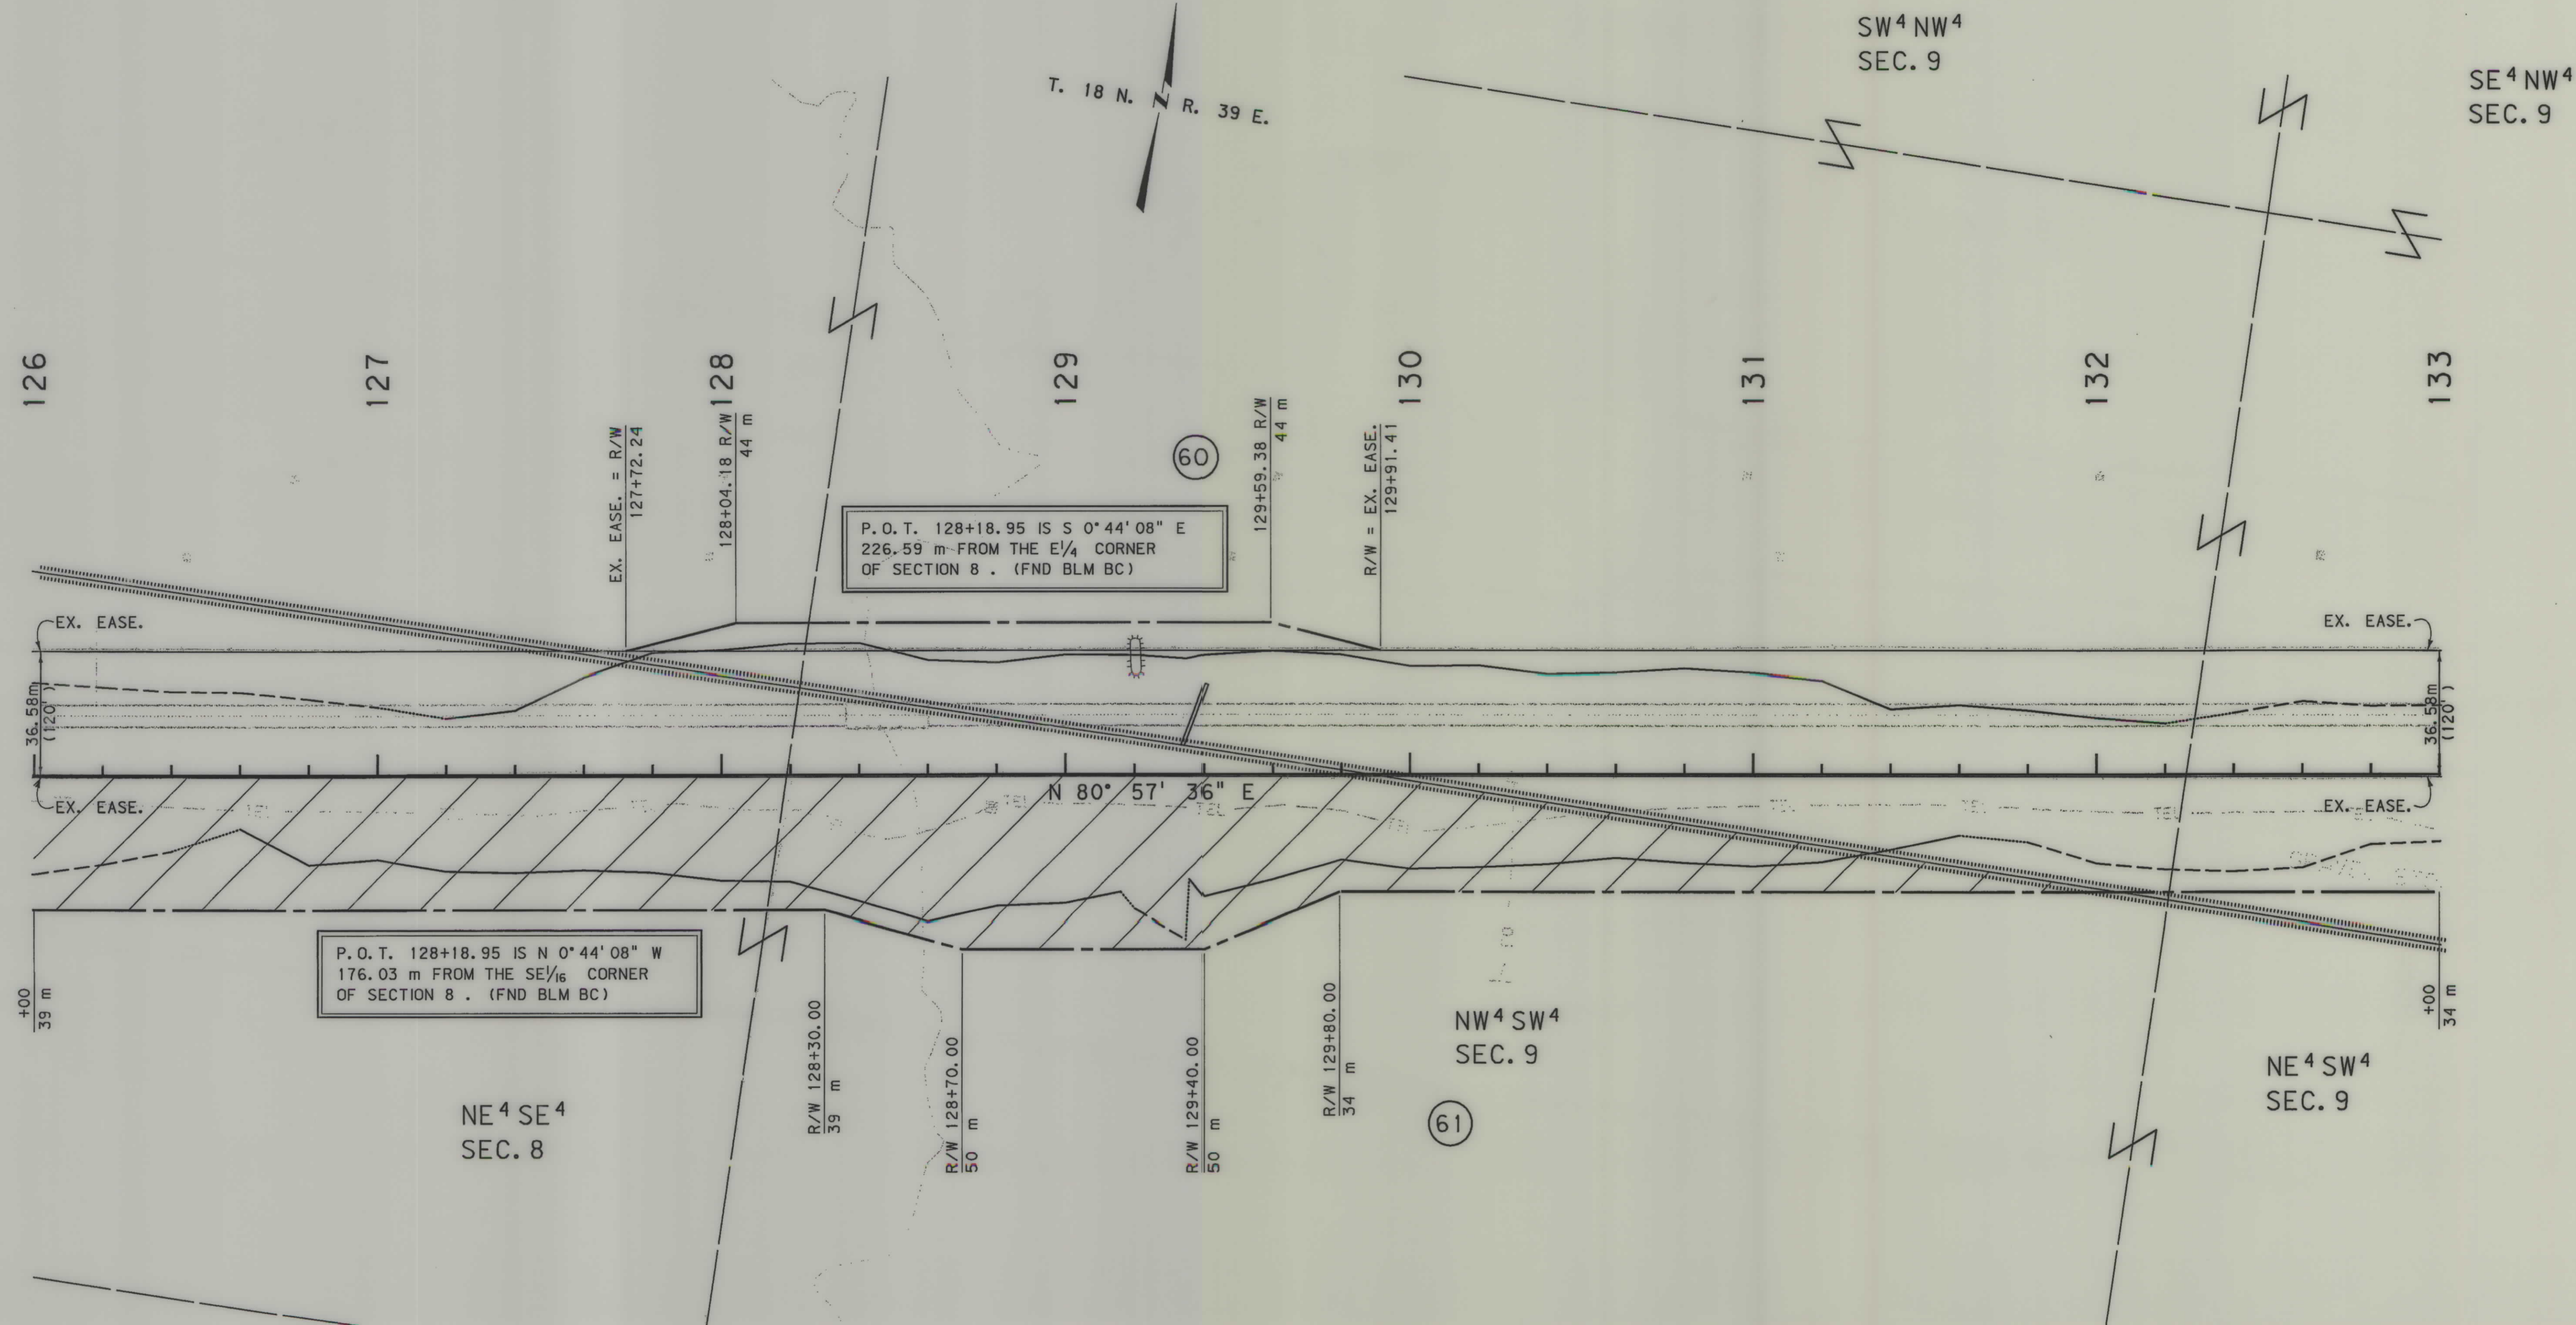

- NOTES: 1. ALL MEASUREMENTS ARE METRIC EXCEPT AS NOTED
2. THE PROPOSED R/W LINE WHERE A SPIRAL CURVE TRANSITION IS USED IS A CHORD RATHER THAN A CONCENTRIC CURVE.
3. THE ENGLISH AREAS ARE FOR INFORMATIONAL PURPOSES ONLY.
4. ALL STATIONS AND OFFSETS FOR R/W BREAKS ARE IN REFERENCE TO THE R/W BASELINE.

BACKSLOPE LIMITS INCLUDE ROUNDING	TOP OF CUT
CONSTRUCTION LIMITS:	CUT SECTION
	TOE OF FILL
FHWA/DOT APPROVAL 11/8/01 APP'L 1/10/02 ACQ.	
MAP REVISED	

MONTANA
DEPARTMENT OF TRANSPORTATION
RIGHT OF WAY PLAN
GARFIELD COUNTY
SCALE 1:1000



2025\row\2025pl7 ROW
06/03/02
08:20:05 AM
- 121 - 05628

RDROW

2025\row\2025pl7 ROW


MORRISON
MAIERLE, INC.
An Engineering-Design Company

MONTANA
CADD

MONTANA DEPARTMENT
OF TRANSPORTATION

SEE SHEET NO. 2-3 FOR OWNERSHIP NAMES, ADDRESSES, AREAS, ETC.

STATE	RIGHT OF WAY ID.	SHEET NO.	TOTAL SHEETS
MONTANA	NH 57-5(19)212 F	28	29
PROJECT NUMBER 2025-019			
JORDAN - EAST			

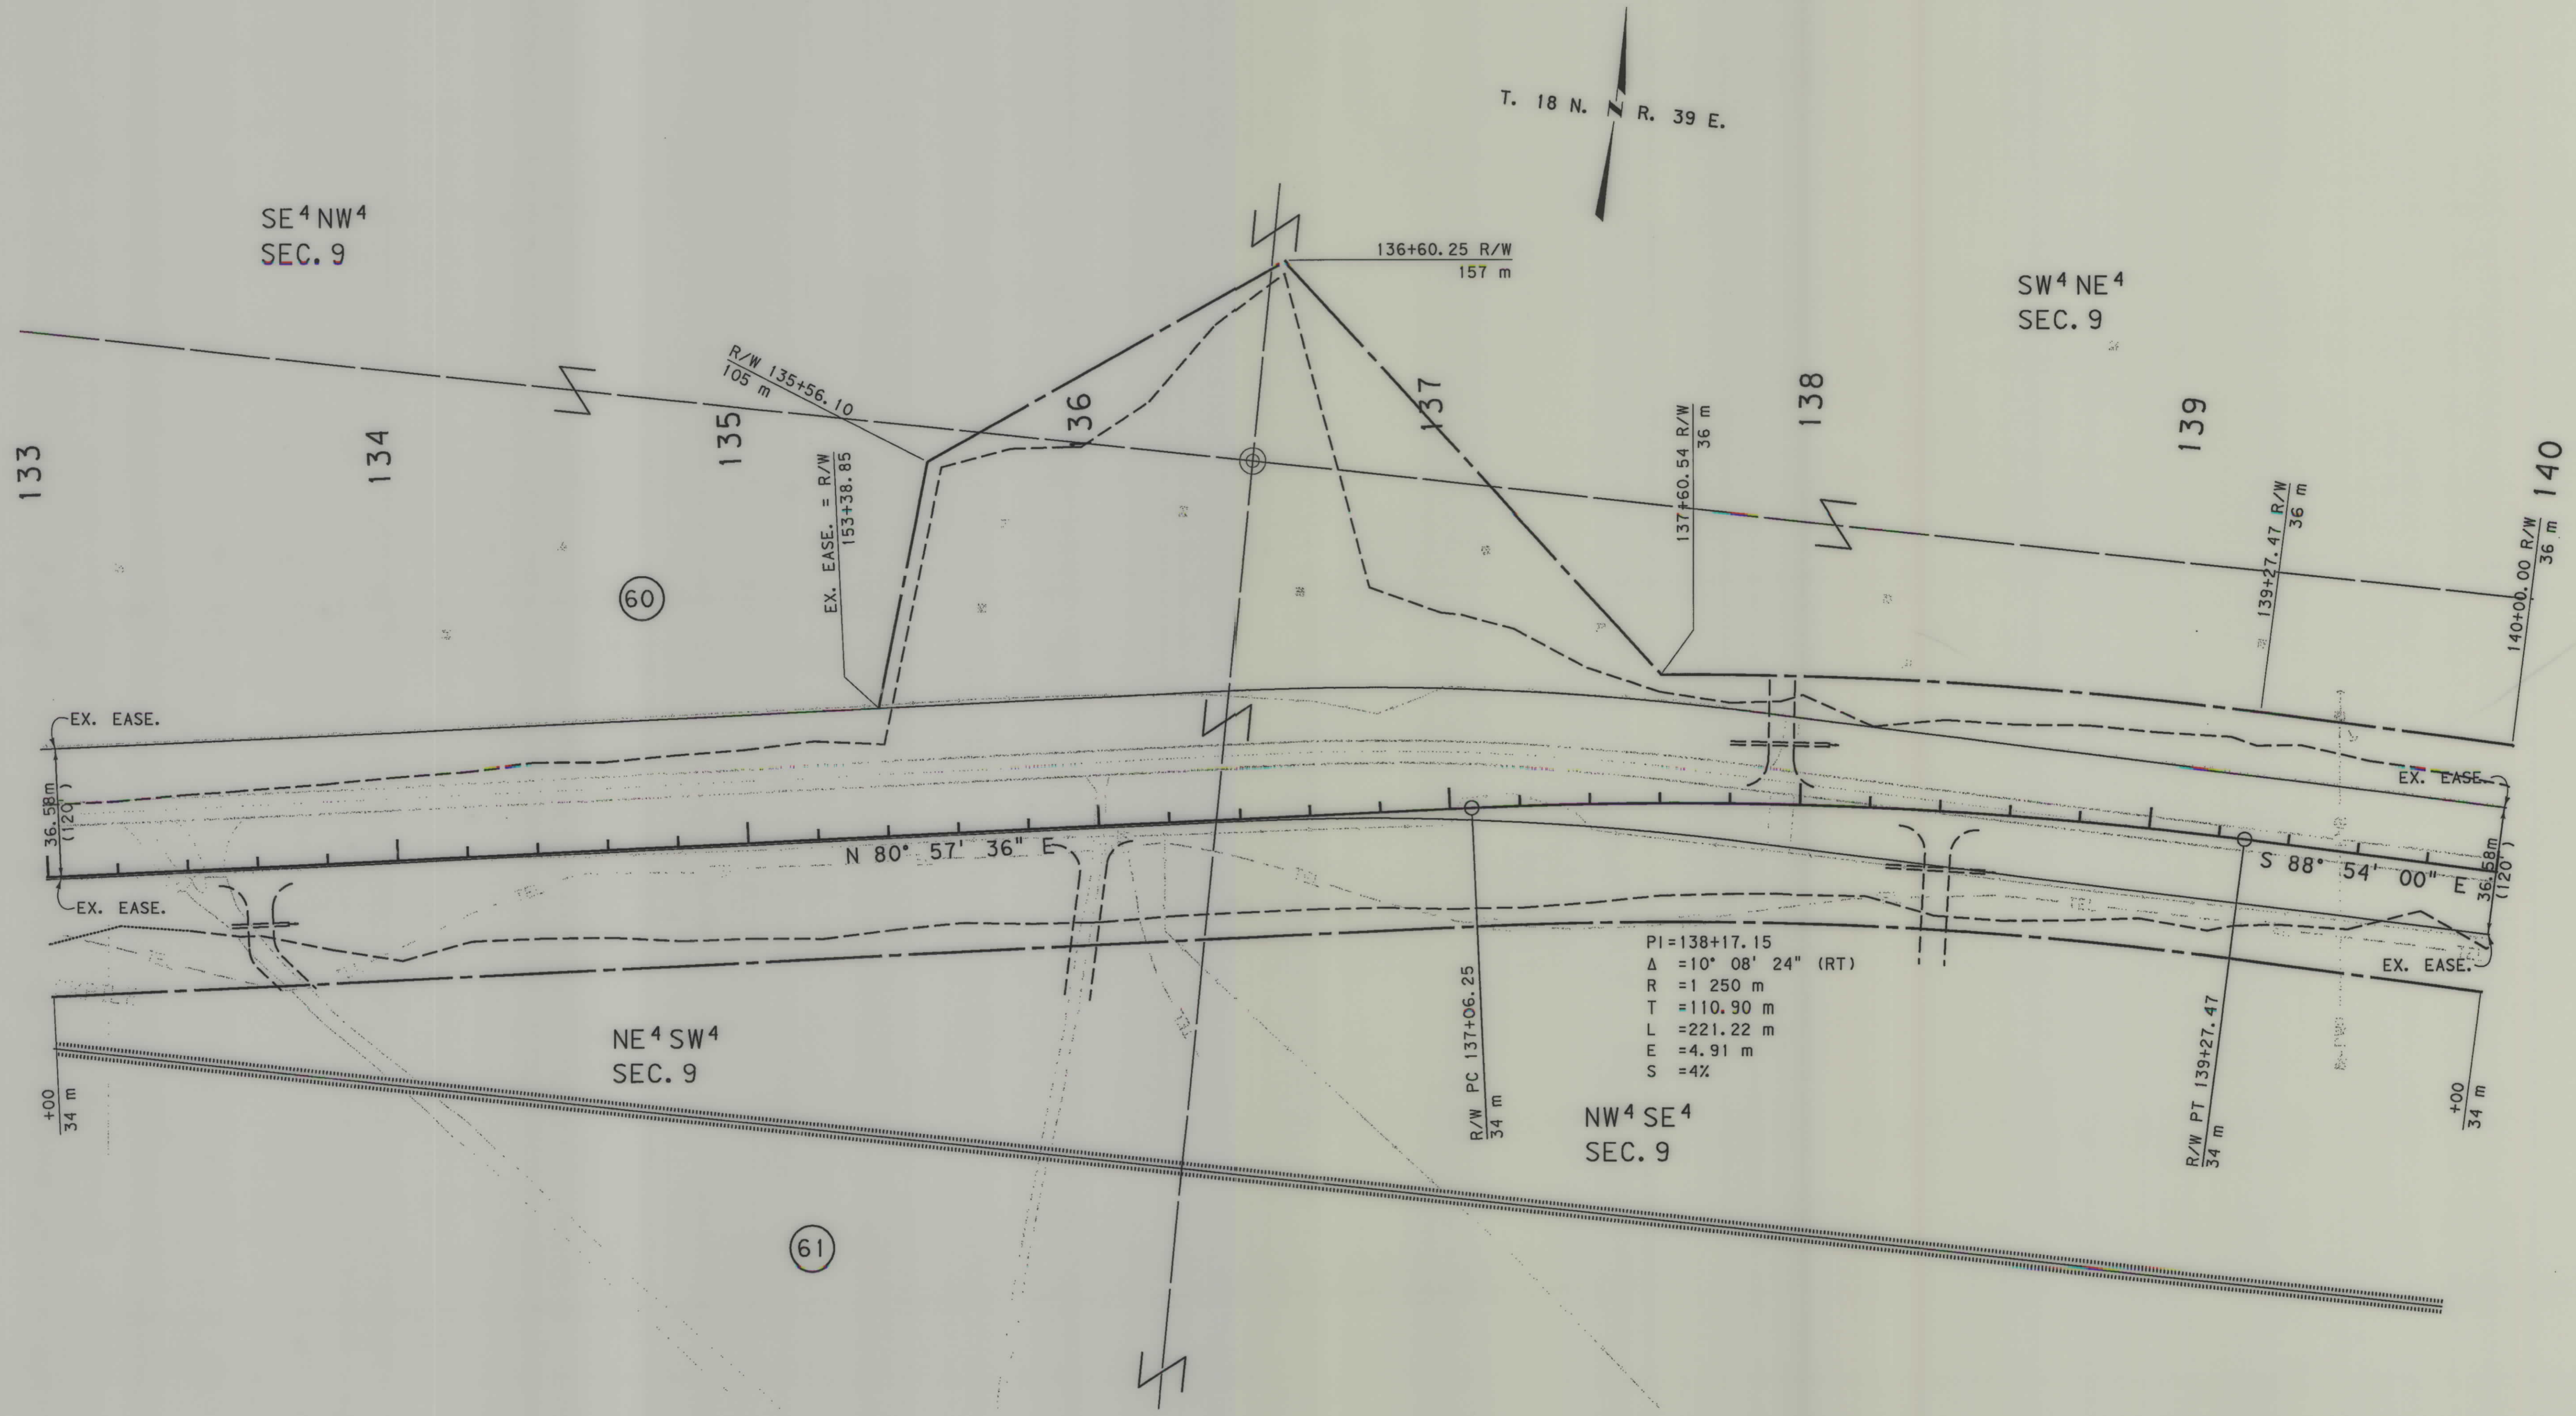

- NOTES:
1. ALL MEASUREMENTS ARE METRIC EXCEPT AS NOTED
 2. THE PROPOSED R/W LINE WHERE A SPIRAL CURVE TRANSITION IS USED IS A CHORD RATHER THAN A CONCENTRIC CURVE.
 3. THE ENGLISH AREAS ARE FOR INFORMATIONAL PURPOSES ONLY.
 4. ALL STATIONS AND OFFSETS FOR R/W BREAKS ARE IN REFERENCE TO THE R/W BASELINE.

BACKSLOPE LIMITS INCLUDE ROUNDING	CONSTRUCTION LIMITS:
	CUT SECTION TOE OF FILL
FHWA/DOT APPROVAL 11/8/01 APP'L, 1/10/02 ACD.	
MAP REVISED	

MONTANA
DEPARTMENT OF TRANSPORTATION

RIGHT OF WAY PLAN
GARFIELD COUNTY

SCALE 1"=1000

0 50M 100M

SEE SHEET NO. 2-3 FOR OWNERSHIP NAMES, ADDRESSES, AREAS, ETC.

STATE	RIGHT OF WAY ID.	SHEET	TOTAL
		NO.	SHEETS
MONTANA	NH 57-5(19)212 F	29	29
PROJECT NUMBER 2025-019			
JORDAN - EAST			

MONTANA DEPARTMENT OF TRANSPORTATION

MONTANA CADD

MORRISON MAIERLE, INC.
An Engineering-Related Company

2025\ro\2025pl8.ROW


RDROW

... \2025PL8.ROW

06/03/02

08:20:30 AM

U5623

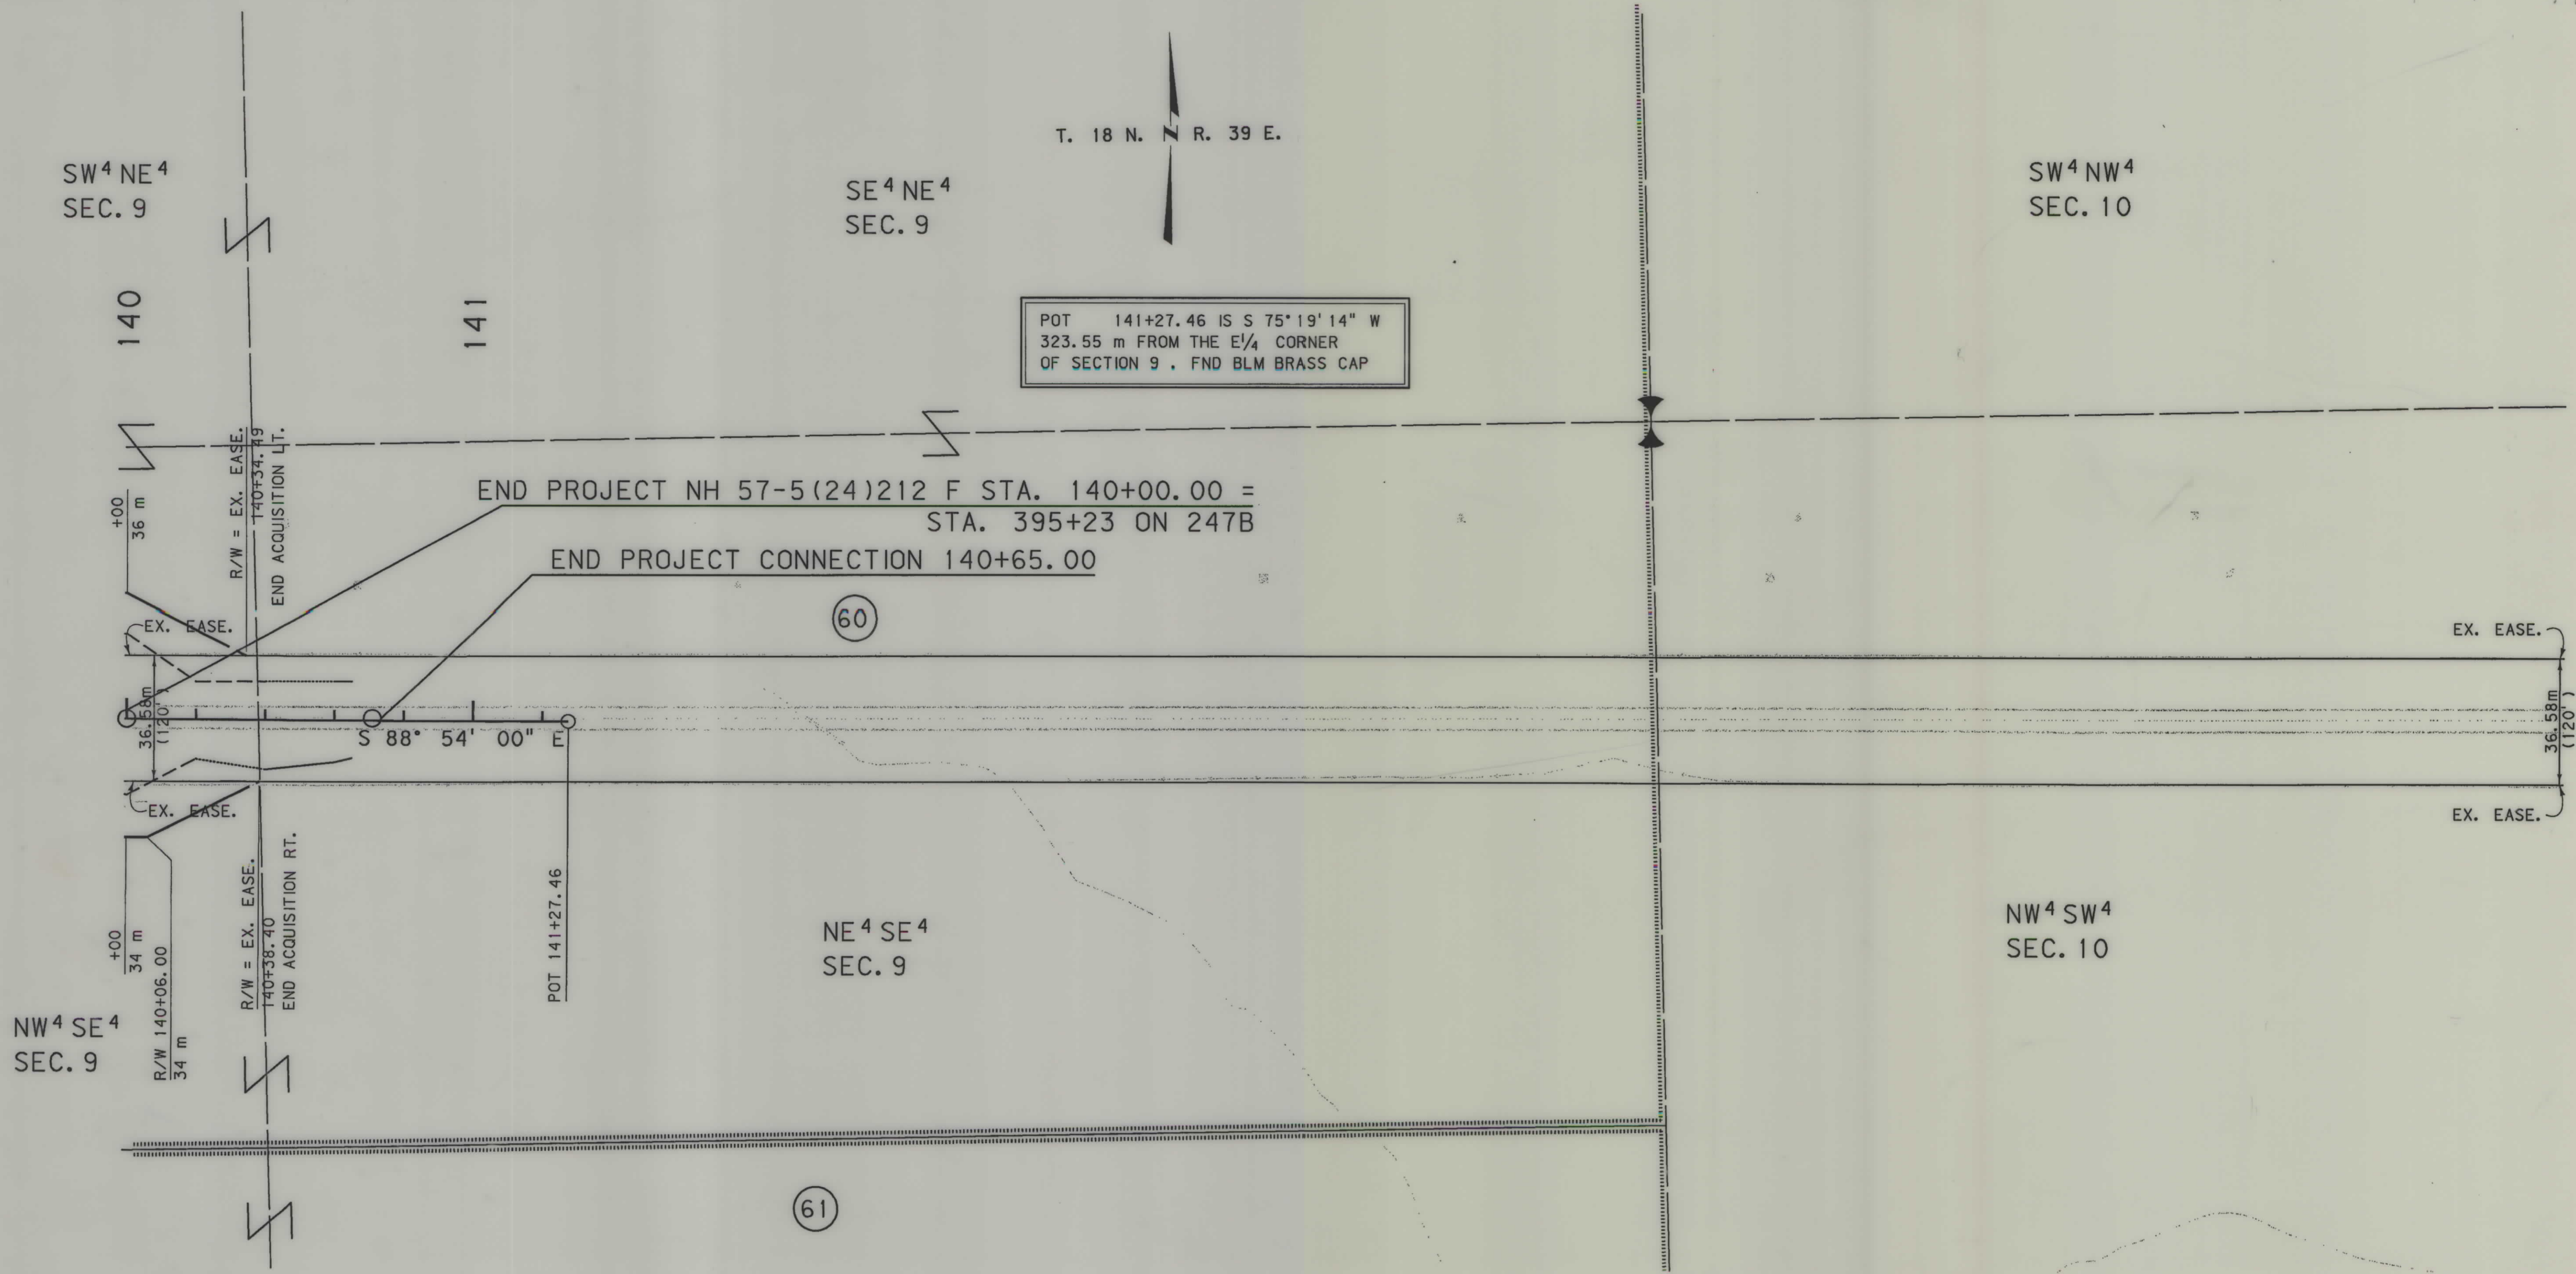

- NOTES:
1. ALL MEASUREMENTS ARE METRIC EXCEPT AS NOTED
 2. THE PROPOSED R/W LINE WHERE A SPIRAL CURVE TRANSITION IS USED IS A CHORD RATHER THAN A CONCENTRIC CURVE.
 3. THE ENGLISH AREAS ARE FOR INFORMATIONAL PURPOSES ONLY.
 4. ALL STATIONS AND OFFSETS FOR R/W BREAKS ARE IN REFERENCE TO THE R/W BASELINE.

BACKSLOPE LIMITS INCLUDE ROUNDING

CONSTRUCTION LIMITS:

CUT SECTION

TOE OF FILL

FHWA/DOT APPROVAL 11/8/01 APP'L, 1/10/02 ACQ.

MAP REVISED

MONTANA DEPARTMENT OF TRANSPORTATION

RIGHT OF WAY PLAN

GARFIELD COUNTY

SCALE 1:1000

0 50M 100M