


PLANS

NOT

TO

SCALE

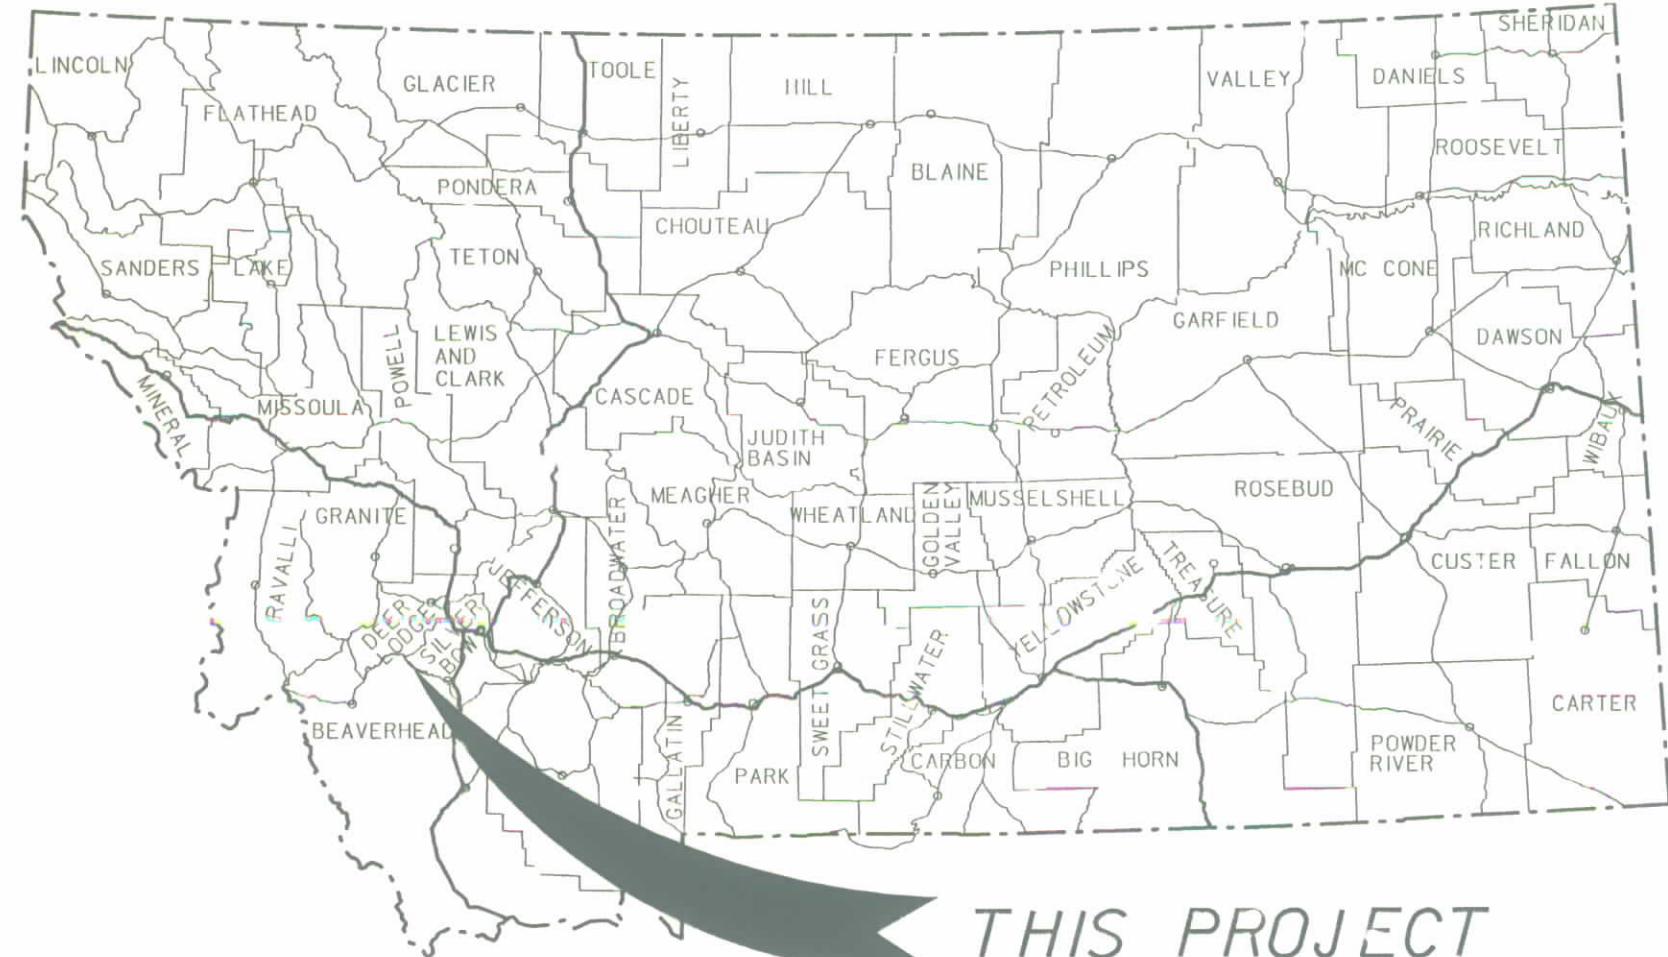


THIS PROJECT

MONTANA DEPARTMENT OF TRANSPORTATION

STATE	RIGHT OF WAY ID.	SHEET NO.	TOTAL SHEETS
MONTANA	STPP 46-5(4)51	1	19
PROJECT NUMBER: 2137-004			
WISE RIVER - WEST DICKIE BRIDGE-WISE RIVER SEGMENT			

RIGHT OF WAY PLAN OF WISE RIVER - WEST DICKIE BRIDGE - WISE RIVER SEGMENT SILVER BOW AND BEAVERHEAD COUNTIES

12.3 Kilometers

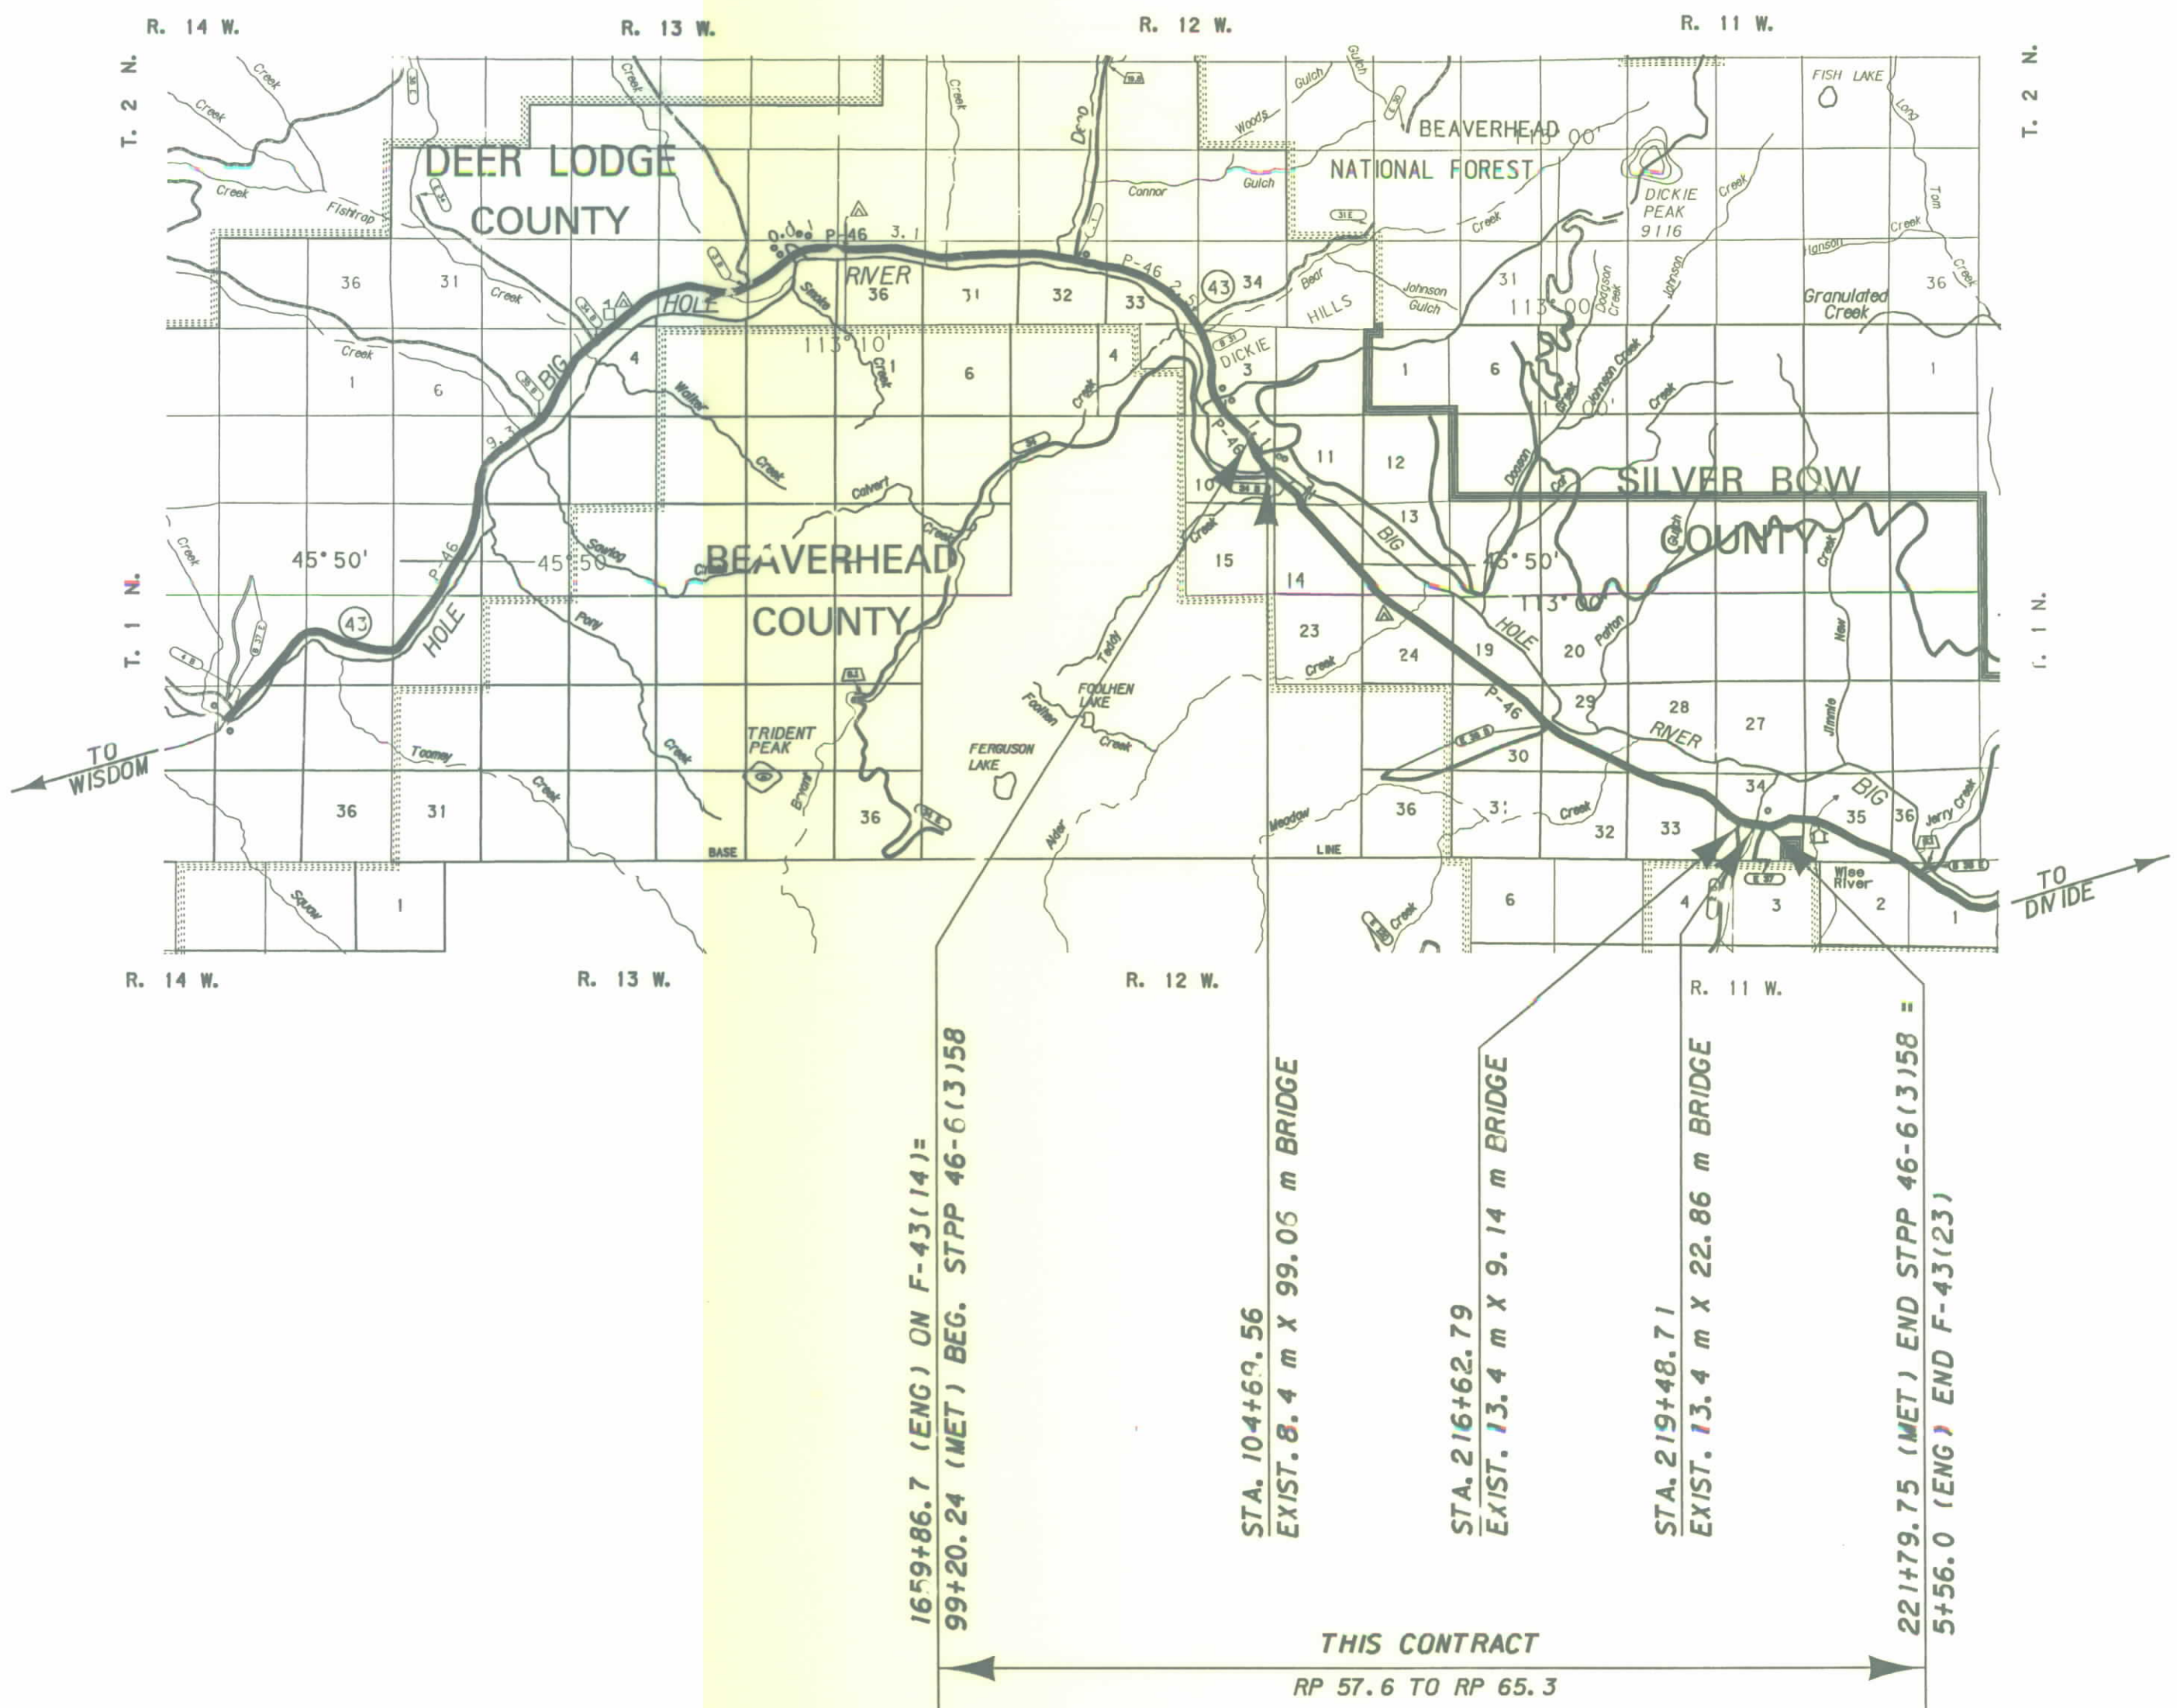

SEE SHEET NO. 2&3 FOR OWNERSHIP NAMES, ADDRESSES, AREAS, ETC.

CONVENTIONAL SIGNS

PROPOSED RIGHT OF WAY LINE	---
EXISTING RIGHT OF WAY LINE	---
RAILROAD RIGHT OF WAY LINE	---
RIGHT OF WAY BASELINE	---
STK'D CENTERLINE	---
SECTION LINE	---
OWNERSHIP BOUNDARY	---
FULL ACCESS CONTROL	AC AC
LIMITED ACCESS CONTROL	/// ///
EXISTING ACCESS CONTROL	/// ///
PRESENT TRAVELED WAY (P.T.W.)	---
FENCE LINE	---
EXISTING GUARDRAIL	---
PROPOSED GUARDRAIL	---
GATE IN FENCE	---
CATTLE GUARD: EXIST. - PROPOSED	---
SECTION CORNER	FOUND UNFOUND
1/4 SECTION CORNER	---
CLOSING CORNER	---
MEANDER CORNER	---
CENTER OF SECTION	---
RIGHT OF WAY MONUMENT	---
PROPERTY CORNER PIN	---
POWER POLE IN PLACE	---
TELEPHONE POLE IN PLACE	---
TELEGRAPH POLE IN PLACE	---
LIGHT POLE	---
PROPOSED CULVERT	---
EXISTING CULVERT	---
OUTLET DITCH	---
INLET DITCH	---
EXISTING DITCH	---
CHANNEL CHANGES	---
DITCH BLOCK	---
RIPRAP	---
BRIDGES	---
RAILROADS	---
PARCEL NUMBERS	---
APPROACH: EXIST. - PROPOSED	---

ASSOCIATED PROJECT ID.
STPP 46-5(1)51 PE
STPP 46-6(3)58 CONST

RELATED PROJECTS
F 43(6)
F 43(14)
F 43(22)

FHWAMDT APPROVAL	5-8-02
MAP REVISED	

THIS CONTRACT
RP 57.6 TO RP 65.3

NOTES: 1. ALL MEASUREMENTS ARE METRIC EXCEPT AS NOTED



R D R O W

... 2137 ROOMW01, DGM
03/18/03
06:38:37 AM
U5628

OWNERSHIP																			
PARCEL	NAME	ADDRESS	TOTAL	AREA	GROSS R/W AREA		EX. EASE. AREA		NET AREA		REMAINDER				CONST. PMT. AREA		EASE. AREA		SHEET NO.
			METRIC	ENGLISH	METRIC	ENGLISH	METRIC	ENGLISH	METRIC	ENGLISH	METRIC	ENGLISH	LEFT	RIGHT	METRIC	ENGLISH	METRIC	ENGLISH	
1	VAN ROY BOYETTE, ETAL	110 16th ST. NW SUITE 500 WASHINGTON, D.C. 20036						NEGOTIATIONS	ONLY										5
2	BILL MARKOVICH & SIDNI MARKOVICH	2027 LEXINGTON AVE. BUTTE, MT. 59701-3286						NEGOTIATIONS	ONLY										5
4	VAN R. BOYETTE	110 16th ST. NW SUITE 500 WASHINGTON, D.C. 20036						NEG OTIATIONS	ONLY										5
5	ELENA M. VENTRES	P.O. BOX 186 WISE RIVER, MT. 59762						NEGOTIATIONS	ONLY										5 & 6
6	CHARLES K. ALLEN & INGE D. ALLEN, TRUSTEES, U. D. T.	11322 INTERLAKEN DR. SW TACOMA, WA 98998	9.636 ha	23.81 AC	0.097 ha	0.24 AC			0.097 ha	0.24 AC	9.539 ha	23.57 AC							5 & 6
7	ELLSWORTH W. HOFFENBACKER	2100 WALL ST. BUTTE, MT. 59701	5.690 ha	14.06 AC				NEGOTIATIONS	ONLY										6
8	DON G. SPOLAR & CHERYL F. SPOLAR	P.O. BOX 711 SAN MATEO, CA. 94401-0711	62.544 ha	154.55 AC	*0.269 ha	*0.66 AC			*0.269 ha	*0.66 AC	62.275 ha	153.89 AC							6, 7, 8
9	BLM							NEGOTIATIONS	ONLY										6
10	REA NICHOLS & LINDA CUE NICHOLS	16 NORTH MONTANA STREET BUTTE, MT. 59701	5.083 ha	12.56 AC				NEGOTIATIONS	ONLY										6
11	MARVIN S. JOHNSON	P.O. BOX 102 WISE RIVER, MT 59762	5.738 ha	14.18 AC	1.049 ha	2.59 AC	0.936 ha	2.31 AC	0.113 ha	0.28 AC			4.689 ha	11.59 AC					6 & 7
12	ROBERT NYE & MARY KAY NYE	1416 STONEHEDGE DR. PLEASANT HILL, CA. 94523						NEGOTIATIONS	ONLY										7
13	RICHARD A. PIROTTE & MARY ANN PIROTTE	3619 EASTFIELD ROAD CARMEL, CA. 93923						NEGOTIATIONS	ONLY										7 & 8
14	BLM							NEGOTIATIONS	ONLY										7 & 8
15	PHILIP G. AGUIRRE, JR. & STACY AGUIRRE	1827 WILSON BUTTE, MT. 59701						NEGOTIATIONS	ONLY										8
16	CHARLES LANNIN & JANICE LANNIN	301 GALAXY DRIVE BUTTE, MT. 59701						NEGOTIATIONS	ONLY										8
17	JOHN R. SHAUL & ELIZABETH D. SHAUL	2307 OTTAWA STREET BUTTE, MT. 59701						NEGOTIATIONS	ONLY										8
18	JOHN C. VanDAVEER & KAREN L. VanDAVEER	112 RENE DRIVE BUTTE, MT. 59701	1.174 ha	2.90 AC											0.005 ha	0.01 AC			8
19	WARD D. FLORA & DIEDRA W. FLORA	880 HARBOR COURT SOUTH LAKE, TX 76092	8.167 ha	20.18 AC	0.697 ha	1.72 AC	0.667 ha	1.65 AC	0.030 ha	0.07 AC	7.470 ha	18.46 AC							8
20	JAMES J. PAFFHAUSEN & JUDITH A. PAFFHAUSEN	20 ANNETTE PARK DRIVE BOZEMAN, MT. 59715-9206						NEGOTIATIONS	ONLY										8
21	WILLIAM J. GARLISH & JUDY M. JONART	3005 YALE AVE. BUTTE, MT. 59701						NEGOTIATIONS	ONLY										8
22	ERNEST REESE	5531 EAST HARCO ST. LONG BEACH, CA. 90808						NEGOTIATIONS	ONLY										8 & 9
23	DANNETTE C. CHELINI	107 TOWER ROAD BUTTE, MT. 59701						NEGOTIATIONS	ONLY										8 & 9
24	FONG RMBP FAMILY TRUST	145 JEFFERSON ST., SUITE 500 SAN FRANCISCO, CA. 94133-1200						NEGOTIATIONS	ONLY										8 & 9
25	STOCKTON LODGE, INC. C/o MARK TURNBULL & JEANETTE TURNBULL	27 N. 3RD ST., PHILADELPHIA, PA 19106	54.463 ha	134.58 AC	0.012 ha	0.03 AC			0.012 ha	0.03 AC	54.451 ha	134.55 AC							9 & 10
26	MARTIN JOSEPH SEYMOUR & ALICE SEYMOUR	2323 SOUTH MAIN STREET BUTTE, MT. 59701						NEGOTIATIONS	ONLY										9 & 10
27	BLM							NEGOTIATIONS	ONLY										9 & 10
28	MARK A. TURNBULL & JEANETTE TURNBULL	27 NORTH 3rd STREET PHILADELPHIA, PA. 19106	15.989 ha	39.51 AC	0.346 ha	0.85 AC			0.346 ha	0.85 AC	15.643 ha	38.66 AC							9 & 10
29	THOMAS F. & STACIL DAVIS MICHAEL E. & THERESA R. MOCKING	3144 KENNEDY AVE. BUTTE, MT. 59701						NEGOTIATIONS	ONLY										10
30	NICK A. JENSON	GENERAL DELIVERY WISE RIVER, MT. 59762						NEGOTIATIONS	ONLY										10 & 11

* To be acquired as easement

- NOTES: 1. ALL MEASUREMENTS ARE METRIC EXCEPT AS NOTED
2. THE PROPOSED R/W LINE WHERE A SPIRAL CURVE TRANSITION IS USED IS A CHORD RATHER THAN A CONCENTRIC CURVE.
3. THE ENGLISH AREAS ARE FOR INFORMATIONAL PURPOSES ONLY.
4. ALL STATIONS AND OFFSETS FOR R/W BREAKS ARE IN REFERENCE TO THE R/W BASELINE.

BACKSLOPE LIMITS INCLUDE ROUNDING			
CONSTRUCTION LIMITS:			
		CUT SECTION	TOE OF CUT
		TOE OF FILL	DITCH BOTTOM
FHWA/DOT APPROVAL 5-8-02			
MAP REVISED	7-2-02	8-13-02	9-13-02
	11-14-02	12-13-02	12-19-02
			1-7-03
			2-24-03

STATE	RIGHT OF WAY ID.	SHEET NO.	TOTAL SHEETS
MONTANA	STPP 46-5(4)51	2	19
PROJECT NUMBER 2137-004			

WISE RIVER - WEST
DICKIE BRIDGE-WISE RIVER SEGMENT

MONTANA
DEPARTMENT OF TRANSPORTATION

RIGHT OF WAY PLAN
SILVER BOW & BEAVERHEAD

OWNERSHIP																			
PARCEL	NAME	ADDRESS	TOTAL	AREA	GROSS R/W AREA		EX. EASE. AREA		NET AREA		REMAINDER				CONST. PMT. AREA		EASE. AREA		SHEET NO.
			METRIC	ENGLISH	METRIC	ENGLISH	METRIC	ENGLISH	METRIC	ENGLISH	LEFT		RIGHT		METRIC	ENGLISH	METRIC	ENGLISH	
31	RONALD H. HOAR & SHELLEY M. HOAR	P. O. BOX 87 WISE RIVER, MT. 59762	8.235 ha	20.35 AC	0.130 ha	0.32 AC			0.130 ha	0.32 AC	8.105 ha	20.03 AC							10 & 11
32	NICK A. JENSON & BARBARA JO JENSON	GENERAL DELIVERY, WISE RIVER, MT. 59762					NEGOTIATIONS		ONLY										10 & 11
33	DELETED																		
34	ZUCKERS BIG HOLE RANCH, LLC	62935 MONTANA HIGHWAY 43 WISE RIVER, MT. 59762	64.750+ ha	160.00+ AC	4.412 ha	10.90 AC	3.755 ha	9.28 AC	0.657 ha	1.62 AC									11 - 14
35	LLOYD R. JORDAN & YVONNE M. JORDAN	P. O. BOX 25 WISE RIVER, MT. 59762-0025					NEGOTIATIONS		ONLY										11
36	THOMAS A. PIERCY & LINDA M. PIERCY	P. O. BOX 74 WISE RIVER, MT 59762-0074					NEGOTIATIONS		ONLY										11
37	THOMAS A. PIERCY & LINDA M. PIERCY	P. O. BOX 74 WISE RIVER, MT. 59762-0074					NEGOTIATIONS		ONLY										11
38	JEFFREY L. TREJO & JOAN M. TREJO	P. O. BOX 144 WISE RIVER, MT. 59762					NEGOTIATIONS		ONLY										11
39	SKIP G. MATHEWSON & LISA MATHEWSON	P. O. BOX 82 WISE RIVER, MT. 59762-0082					NEGOTIATIONS		ONLY										11 & 12
40	JANE G. BAKER, EDGAR ALLEN BAKER & JENNIFER LYNN BAKER	P. O. BOX 66 WISE RIVER, MT. 59762-0066					NEGOTIATIONS		ONLY										12
41	STANCHFIELD RANCH CO.	62900 MONTANA HIGHWAY 43 WISE RIVER, MT. 59762	64.750+ ha	160.00+ AC	4.868 ha	12.03 AC	4.686 ha	11.58 AC	0.182 ha	0.45 AC									13 - 15
42	ZUCKERS BIG HOLE RANCH, LLC	62935 MONTANA HIGHWAY 43 WISE RIVER, MT. 59762	31.800 ha	78.58 AC	0.165 ha	0.41 AC			0.165 ha	0.41 AC	31.635 ha	78.17 AC			0.005 ha	0.01 AC			14 & 15
43	ZUCKERS BIG HOLE RANCH, LLC	62935 MONTANA HIGHWAY 43 WISE RIVER, MT. 59762	26.527 ha	65.55 AC	0.158 ha	0.39 AC			0.158 ha	0.39 AC			26.369 ha	65.16 AC	0.005 ha	0.01 AC			15 & 16
44	ZUCKERS BIG HOLE RANCH, LLC	62935 MONTANA HIGHWAY 43 WISE RIVER, MT. 59762			0.543 ha	1.35 AC			0.543 ha	1.35 AC									15, 16, 17
34, 41, 1, 42-44	COMBINATION PARCEL				5.772 ha	14.27 AC	4.127 ha	10.20 AC	1.645 ha	4.07 AC					0.010 ha	0.02 AC			11 - 17
45	RAFTER ^\ RANCH INC. A MT. CORPORATION	64542 HIGHWAY 43 WISE RIVER, MT. 59762			5.467 ha	13.51 AC	4.988 ha	12.33 AC	0.479 ha	1.18 AC					0.067 ha	0.17 AC			16 - 19
46	WISE RIVER ENTERPRISES A MONTANA PARTNERSHIP	P. O. BOX 146 WISE RIVER, MT. 59762-0146					NEGOTIATIONS		ONLY										19
47	WISE RIVER VOLUNTEER FIRE COMPANY	P. O. BOX 143 WISE RIVER, MT. 59762					NEGOTIATIONS		ONLY										19
48	DON G. SPOLAR	P. O. BOX 711 SAN MATEO, CA. 94401-0711	8.098 ha	20.01 AC	0.603 ha	1.49 AC	0.559 ha	1.38 AC	0.044 ha	0.11 AC	7.495 ha	18.52 AC			0.005 ha	0.01 AC			8
49	LYDIA A. SPOLAR, ETAL 45-51	609 FORDHAM ROAD, SAN MATEO, CA. 94402 45-51	7.942 ha	19.63 AC			NEGOTIATIONS		ONLY										8
8.1	GERALD E. BLAKE, JACQUELINE BLAKE	231 HIGHWAY 12 EAST GARRISON, MT. 59731	8.591 ha	21.23 AC	0.129 ha	0.32 AC			0.129 ha	0.32 AC	8.462 ha	20.91 AC							6
	THEODORE CUNNINGHAM, AND DIANA CUNNINGHAM																		
41.1	ZUCKERS BIG HOLE RANCH, LLC	62935 MONTANA HIGHWAY 43 WISE RIVER, MT. 59762	64.750+ ha	160.00+ AC	0.494 ha	1.22 AC	0.372 ha	0.92 AC	0.122 ha	0.30 AC									12 & 13
34CE	THE NATURE CONSERVANCY	1815 NO. LYNN ST., ARLINGTON VA 22209					NEGOTIATIONS		ONLY										11-14
41CE	THE MONTANA LAND RELIANCE	324 FULLER AVE., HELENA MT 59601					NEGOTIATIONS		ONLY										13-15
41.1CE	DELETED																		
45-S1	CHESTER PEARCE	PERMIT # 07808																	18
45-S2	CHESTER PEARCE	PERMIT # 07809																	18
45-S3	CHESTER PEARCE	PERMIT # 07810																	18

* To be acquired as easement

- NOTES: 1. ALL MEASUREMENTS ARE METRIC EXCEPT AS NOTED
2. THE PROPOSED R/W LINE WHERE A SPIRAL CURVE TRANSITION IS USED IS A CHORD RATHER THAN A CONCENTRIC CURVE.
3. THE ENGLISH AREAS ARE FOR INFORMATIONAL PURPOSES ONLY.
4. ALL STATIONS AND OFFSETS FOR R/W BREAKS ARE IN REFERENCE TO THE R/W BASELINE.

BACKSLOPE LIMITS INCLUDE ROUNDING CONSTRUCTION LIMITS:		
CUT SECTION TOE OF FILL		
FHWA/DOT APPROVAL		5-8-02
MAP REVISED		
11-14-02	8-13-02	8-27-02
12-13-02	12-13-02	1-7-03
1-16-03	2-24-03	4-04-03
		4-10-03

STATE	RIGHT OF WAY ID.	SHEET NO.	TOTAL SHEETS
MONTANA	STPP 46-5 (4) 51	3	19
PROJECT NUMBER 2137-004			

WISE RIVER - WEST
DICKIE BRIDGE-WISE RIVER SEGMENT

MONTANA
DEPARTMENT OF TRANSPORTATION

RIGHT OF WAY PLAN
SILVER BOW & BEAVERHEAD

STATE	RIGHT OF WAY ID.	SHEET NO.	TOTAL SHEETS
MONTANA	STPP 46-5(4)51	4	19
PROJECT NUMBER 2137-004			

WISE RIVER - WEST
DICKIE BRIDGE-WISE RIVER SECTION

RIGHT OF WAY BASELINE COORDINATE TABLE

[illegible]

RIGHT OF WAY BREAK COORDINATE TABLE

POINT NO.	NORTHING	EASTING	DESCRIPTION
2000	50 058.1008	49 955.8362	121+56.27 / 25L
2001	50 012.1830	49 992.4045	122+16.27 / 25L
2004	49 513.1077	50 403.9608	128+63.15 / 25L
2005	49 406.6562	50 411.3828	129+50.00 / 37R
2006	49 375.7957	50 436.8315	129+90.00 / 37R
2007	48 805.9667	51 118.4501	138+80.00 / 18L
2008	48 656.7634	51 331.3782	141+40.00 / 18L
2009	48 168.9774	52 039.6959	150+00.00 / 25L
2010	48 109.2060	52 124.9958	151+04.16 / 25L
2011	48 047.5737	52 209.4657	152+07.30 / 23L
2012	47 907.9552	52 408.7153	154+52.00 / 23L
2013	47 901.7264	52 414.1192	154+60.00 / 21L
2014	47 727.2733	52 663.0814	157+64.00 / 21L
2015	47 365.1681	53 179.8416	163+95.00 / 21L
2016	47 342.7877	53 211.7806	164+34.00 / 21L
2017	47 151.6622	53 378.2379	166+80.00 / 40R
2018	47 117.2307	53 427.3751	167+40.00 / 40R
2019	46 916.2885	53 788.1719	171+48.00 / 21L
2020	46 694.2560	53 923.0886	174+00.00 / 37R
2021	46 719.0621	53 985.9985	174+27.00 / 25L
2022	46 665.9976	53 951.3987	174+40.00 / 37R
2023	46 653.2890	53 972.6235	174+64.00 / 31R
2024	46 532.8243	54 093.3081	176+34.52 / 31R
2025	46 497.2244	54 129.6649	176+84.52 / 31R
2026	46 486.3322	54 141.4258	177+00.00 / 31R
2028	46 363.8185	54 326.9885	179+16.03 / 24R
2029	46 340.7582	54 372.1224	179+66.03 / 24R
2030	45 915.3274	55 227.1082	189+21.00 / 23R
2031	45 943.1000	55 274.4813	189+51.00 / 23L
2032	45 858.1888	55 341.6384	190+49.00 / 23R
2033	45 857.2998	55 347.9001	190+55.00 / 21R
2034	45 876.5830	55 407.8097	191+00.00 / 23L
2035	45 874.8013	55 415.8612	191+08.00 / 25L
2037	45 837.3018	55 491.0262	191+92.00 / 25L
2038	45 831.9407	55 497.2919	192+00.00 / 23L
2040	45 552.8187	56 173.5306	199+39.00 / 25L
2041	45 523.5821	56 280.6110	200+50.00 / 25L
2042	45 515.5091	56 294.9924	200+66.00 / 21L
2043	45 373.5390	56 814.9630	206+05.00 / 21L
2044	45 373.1834	56 831.4516	206+21.00 / 25L
2045	45 359.3575	56 880.2430	206+71.00 / 25L
2046	45 236.5472	57 033.6301	208+61.00 / 28R
2047	45 277.1369	57 069.4343	208+72.00 / 25L
2048	45 256.3676	57 090.4237	209+00.00 / 18L
2049	45 204.2352	57 086.4721	209+25.00 / 28R
2052	45 122.0670	57 204.6620	210+72.80 / 19R
2053	45 087.5184	57 240.0488	211+22.80 / 19R
2054	44 996.0988	57 331.9290	212+52.42 / 19R
2055	44 953.8488	57 375.8942	213+12.42 / 19R

RIGHT-OF-WAY COORDINATE ASCII FILES

R/W BREAK COORDINATES: 2137robrkz01.txt
R/W BASELINE COORDINATES: 2137robasz01.txt
ALL FILES ARE LOCATED ON THE CADD SERVER
IN THE RO DIRECTORY, UNDER PROJECT: 2137

NOTES: 1. ALL MEASUREMENTS ARE METRIC EXCEPT AS NOTED

2. THE PROPOSED R/W LINE WHERE A SPIRAL CURVE TRANSITION IS USED IS A CHORD RATHER THAN A CONCENTRIC CURVE.

3. THE ENGLISH AREAS ARE FOR INFORMATIONAL PURPOSES ONLY.

4. ALL STATIONS AND OFFSETS FOR R/W BREAKS ARE IN REFERENCE TO THE R/W BASELINE.

BACKSLOPE LIMITS INCLUDE ROUNDING
CONSTRUCTION LIMITS:

CUT SECTION
TOE OF FILL

TOP OF CUT
DITCH BOTTOM

FHWA/DOT APPROVAL _____ 5-8-02

MAP REVISED 12-13-02

MONTANA
DEPARTMENT OF TRANSPORTATION

RIGHT OF WAY PLAN
SILVER BOW & BEAVERHEAD




RDROW

DESIGNED BY	06/06/02
DRAWN BY	02/26/01 PM
APPROVED BY	02/26/01 PM
REVISED BY	02/26/01 PM

SEE SHEET NO. 2 FOR OVERLAP NAMES, ADDRESSES, AREAS, ETC.

STATE	RIGHT OF WAY ID.	SHEET NO.	TOTAL SHEETS
MONTANA	STPP 46-5(4)51	5	19
PROJECT NUMBER 2137-004			
WISE RIVER - WEST DICKIE BRIDGE-WISE RIVER SEGMENT			

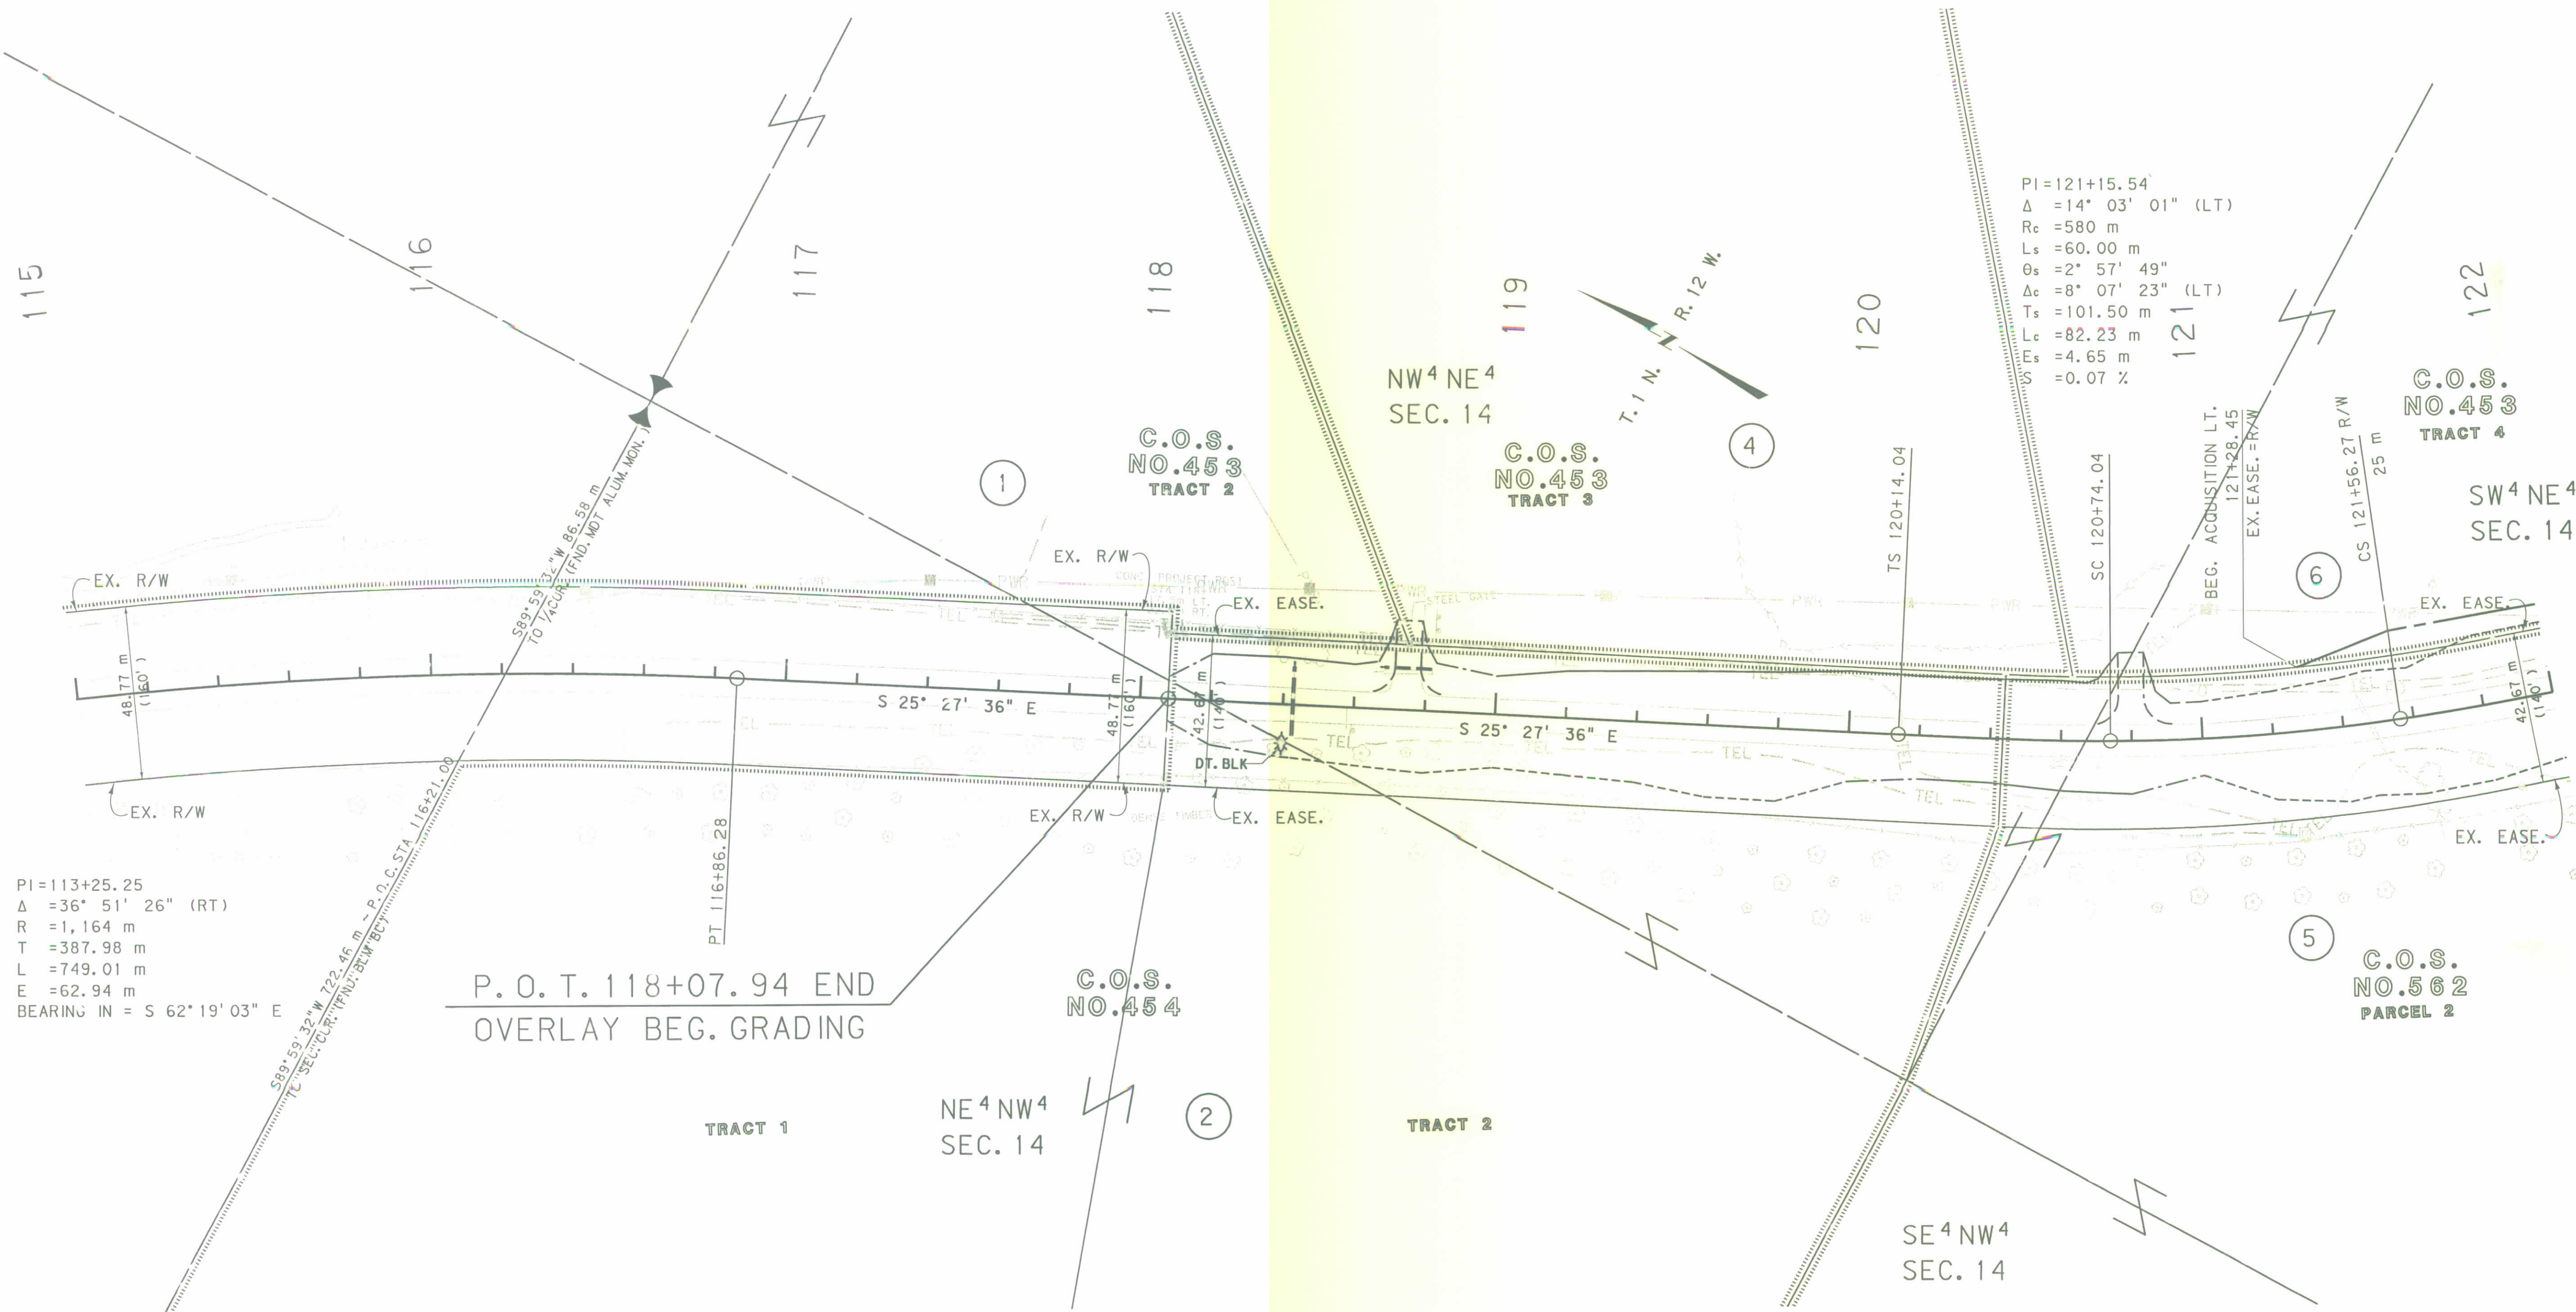

- NOTES:
1. ALL MEASUREMENTS ARE METRIC EXCEPT AS NOTED
 2. THE PROPOSED R/W LINE WHERE A SPIRAL CURVE TRANSITION IS USED IS A CHORD RATHER THAN A CONCENTRIC CURVE.
 3. THE ENGLISH AREAS ARE FOR INFORMATIONAL PURPOSES ONLY.
 4. ALL STATIONS AND OFFSETS FOR R/W BREAKS ARE IN REFERENCE TO THE R/W BASELINE.

BACKSLOPE LIMITS INCLUDE ROUNDING	TOP OF CUT
CONSTRUCTION LIMITS:	CUT SECTION
	TOE OF FILL
FHWA/DOT APPROVAL	5-8-02
MAP REVISED	

MONTANA
DEPARTMENT OF TRANSPORTATION

RIGHT OF WAY PLAN
BEAVERHEAD

SCALE 1:1000

0 50M 100M




RDRW

11-13-17 RDRW 11-13-17
01/07/03
01:52:15 PM
U0449

SEE SHEET NO. 2 FOR OWNERSHIP NAMES, ADDRESSES, AREAS, ETC.

STATE	RIGHT OF WAY ID.	SHEET NO.	TOTAL SHEETS
MONTANA	STPP 46-5(4)51	6	19
PROJECT NUMBER 2137-00-			
WISE RIVER - WEST DICKIE BRIDGE-WISE RIVER SEGMENT			

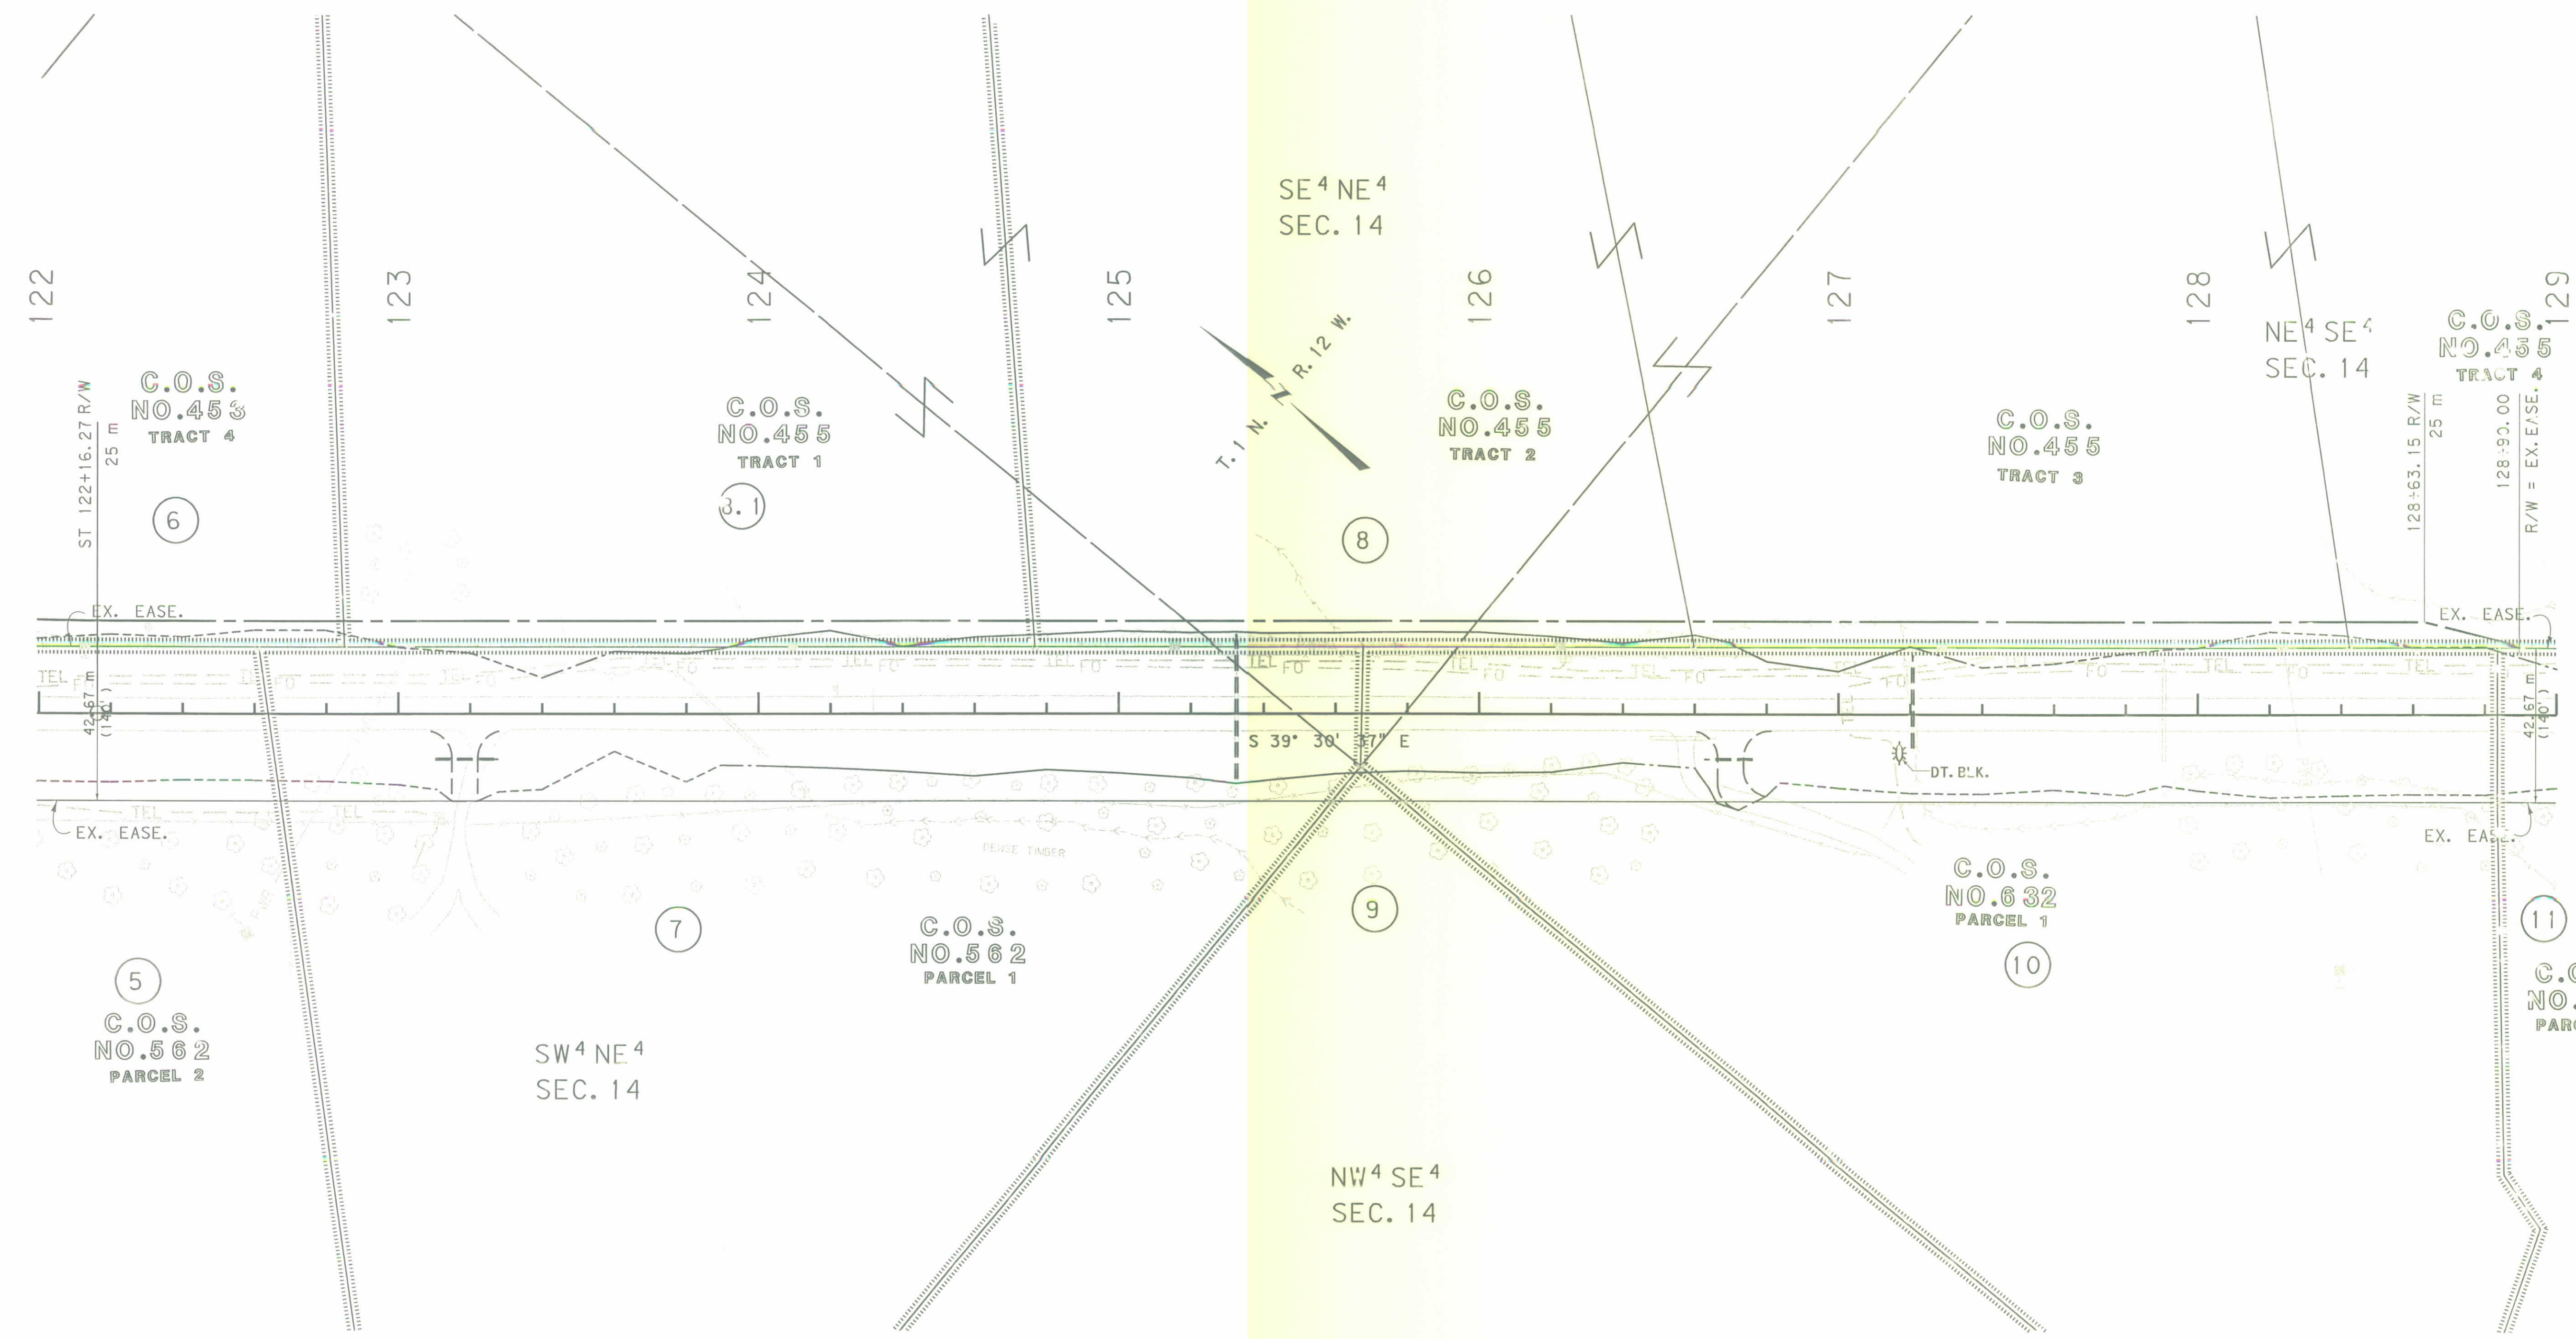

- NOTES:
1. ALL MEASUREMENTS ARE METRIC EXCEPT AS NOTED
 2. THE PROPOSED R/W LINE WHERE A SPIRAL CURVE TRANSITION IS USED IS A CHORD RATHER THAN A CONCENTRIC CURVE.
 3. THE ENGLISH AREAS ARE FOR INFORMATIONAL PURPOSES ONLY.
 4. ALL STATIONS AND OFFSETS FOR R/W BREAKS ARE IN REFERENCE TO THE R/W BASELINE.

BACKSLOPE LIMITS INCLUDE ROUNDING
CONSTRUCTION LIMITS: CUT SECTION
TOE OF FILL
FHWA/DOT APPROVAL 5-8-02
MAP REVISED 11-14-02 12-13-02


MONTANA
DEPARTMENT OF TRANSPORTATION

RIGHT OF WAY PLAN
BEAVERHEAD COUNTY
SCALE 1:1000

0 50M 100M

SEE SHEET NO. 2 FOR OWNERSHIP NAMES, ADDRESSES, AREAS, ETC.

STATE	RIGHT OF WAY ID.	SHEET NO.	TOTAL SHEETS
MONTANA	STPP 46-5(4)51	7	19
PROJECT NUMBER 2137-004			
WISE RIVER - WEST DICKIE BRIDGE-WISE RIVER SEGMENT			

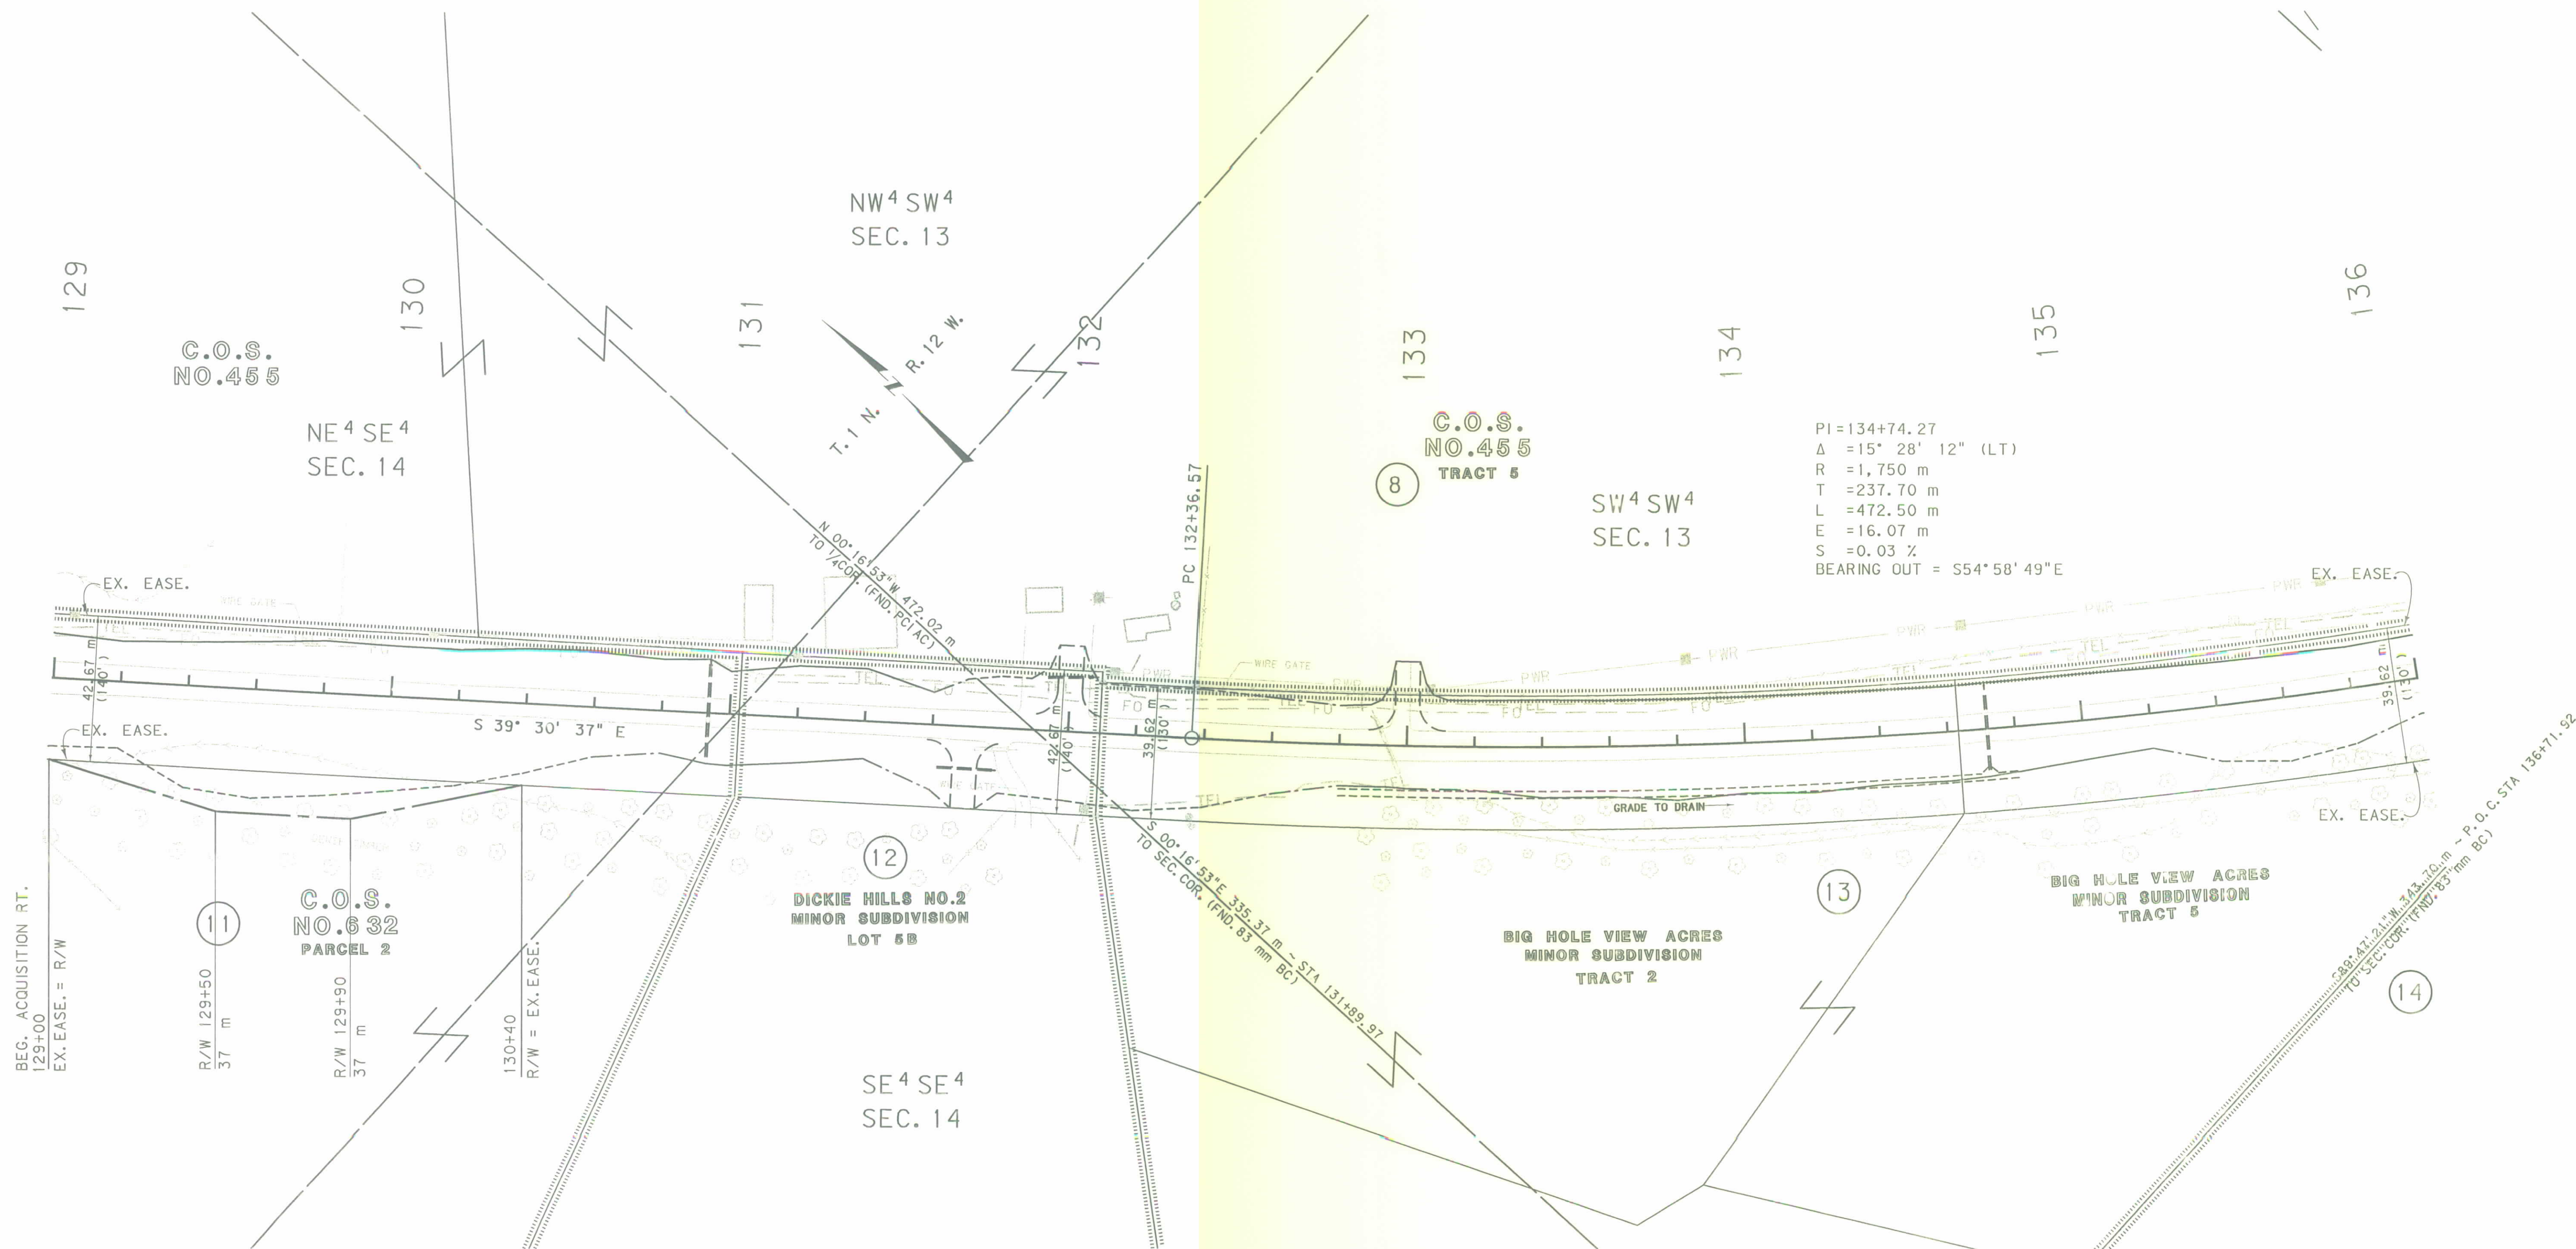


- NOTES:
1. ALL MEASUREMENTS ARE METRIC EXCEPT AS NOTED
 2. THE PROPOSED R/W LINE WHERE A SPIRAL CURVE TRANSITION IS USED IS A CHORD RATHER THAN A CONCENTRIC CURVE.
 3. THE ENGLISH AREAS ARE FOR INFORMATIONAL PURPOSES ONLY.
 4. ALL STATIONS AND OFFSETS FOR R/W BREAKS ARE IN REFERENCE TO THE R/W BASELINE.

BACKSLOPE LIMITS INCLUDE ROUNDING	TOP OF CUT
CONSTRUCTION LIMITS:	CUT SECTION
	TOE OF FILL
FHWA/DOT APPROVAL	5-8-02
MAP REVISED	12-13-02

MONTANA DEPARTMENT OF TRANSPORTATION
RIGHT OF WAY PLAN BEAVERHEAD COUNTY
SCALE 1"=1000'
0 50M 100M

SEE SHEET NO. 2&3 FOR OWNERSHIP NAMES, ADDRESSES, AREAS, ETC.

STATE	RIGHT OF WAY ID.	SHEET NO.	TOTAL SHEETS
MONTANA	STPP 46-5 (4) 51	8	19
PROJECT NUMBER 2137-004			
WISE RIVER - WEST DICKIE BRIDGE-WISE RIVER SEGMENT			

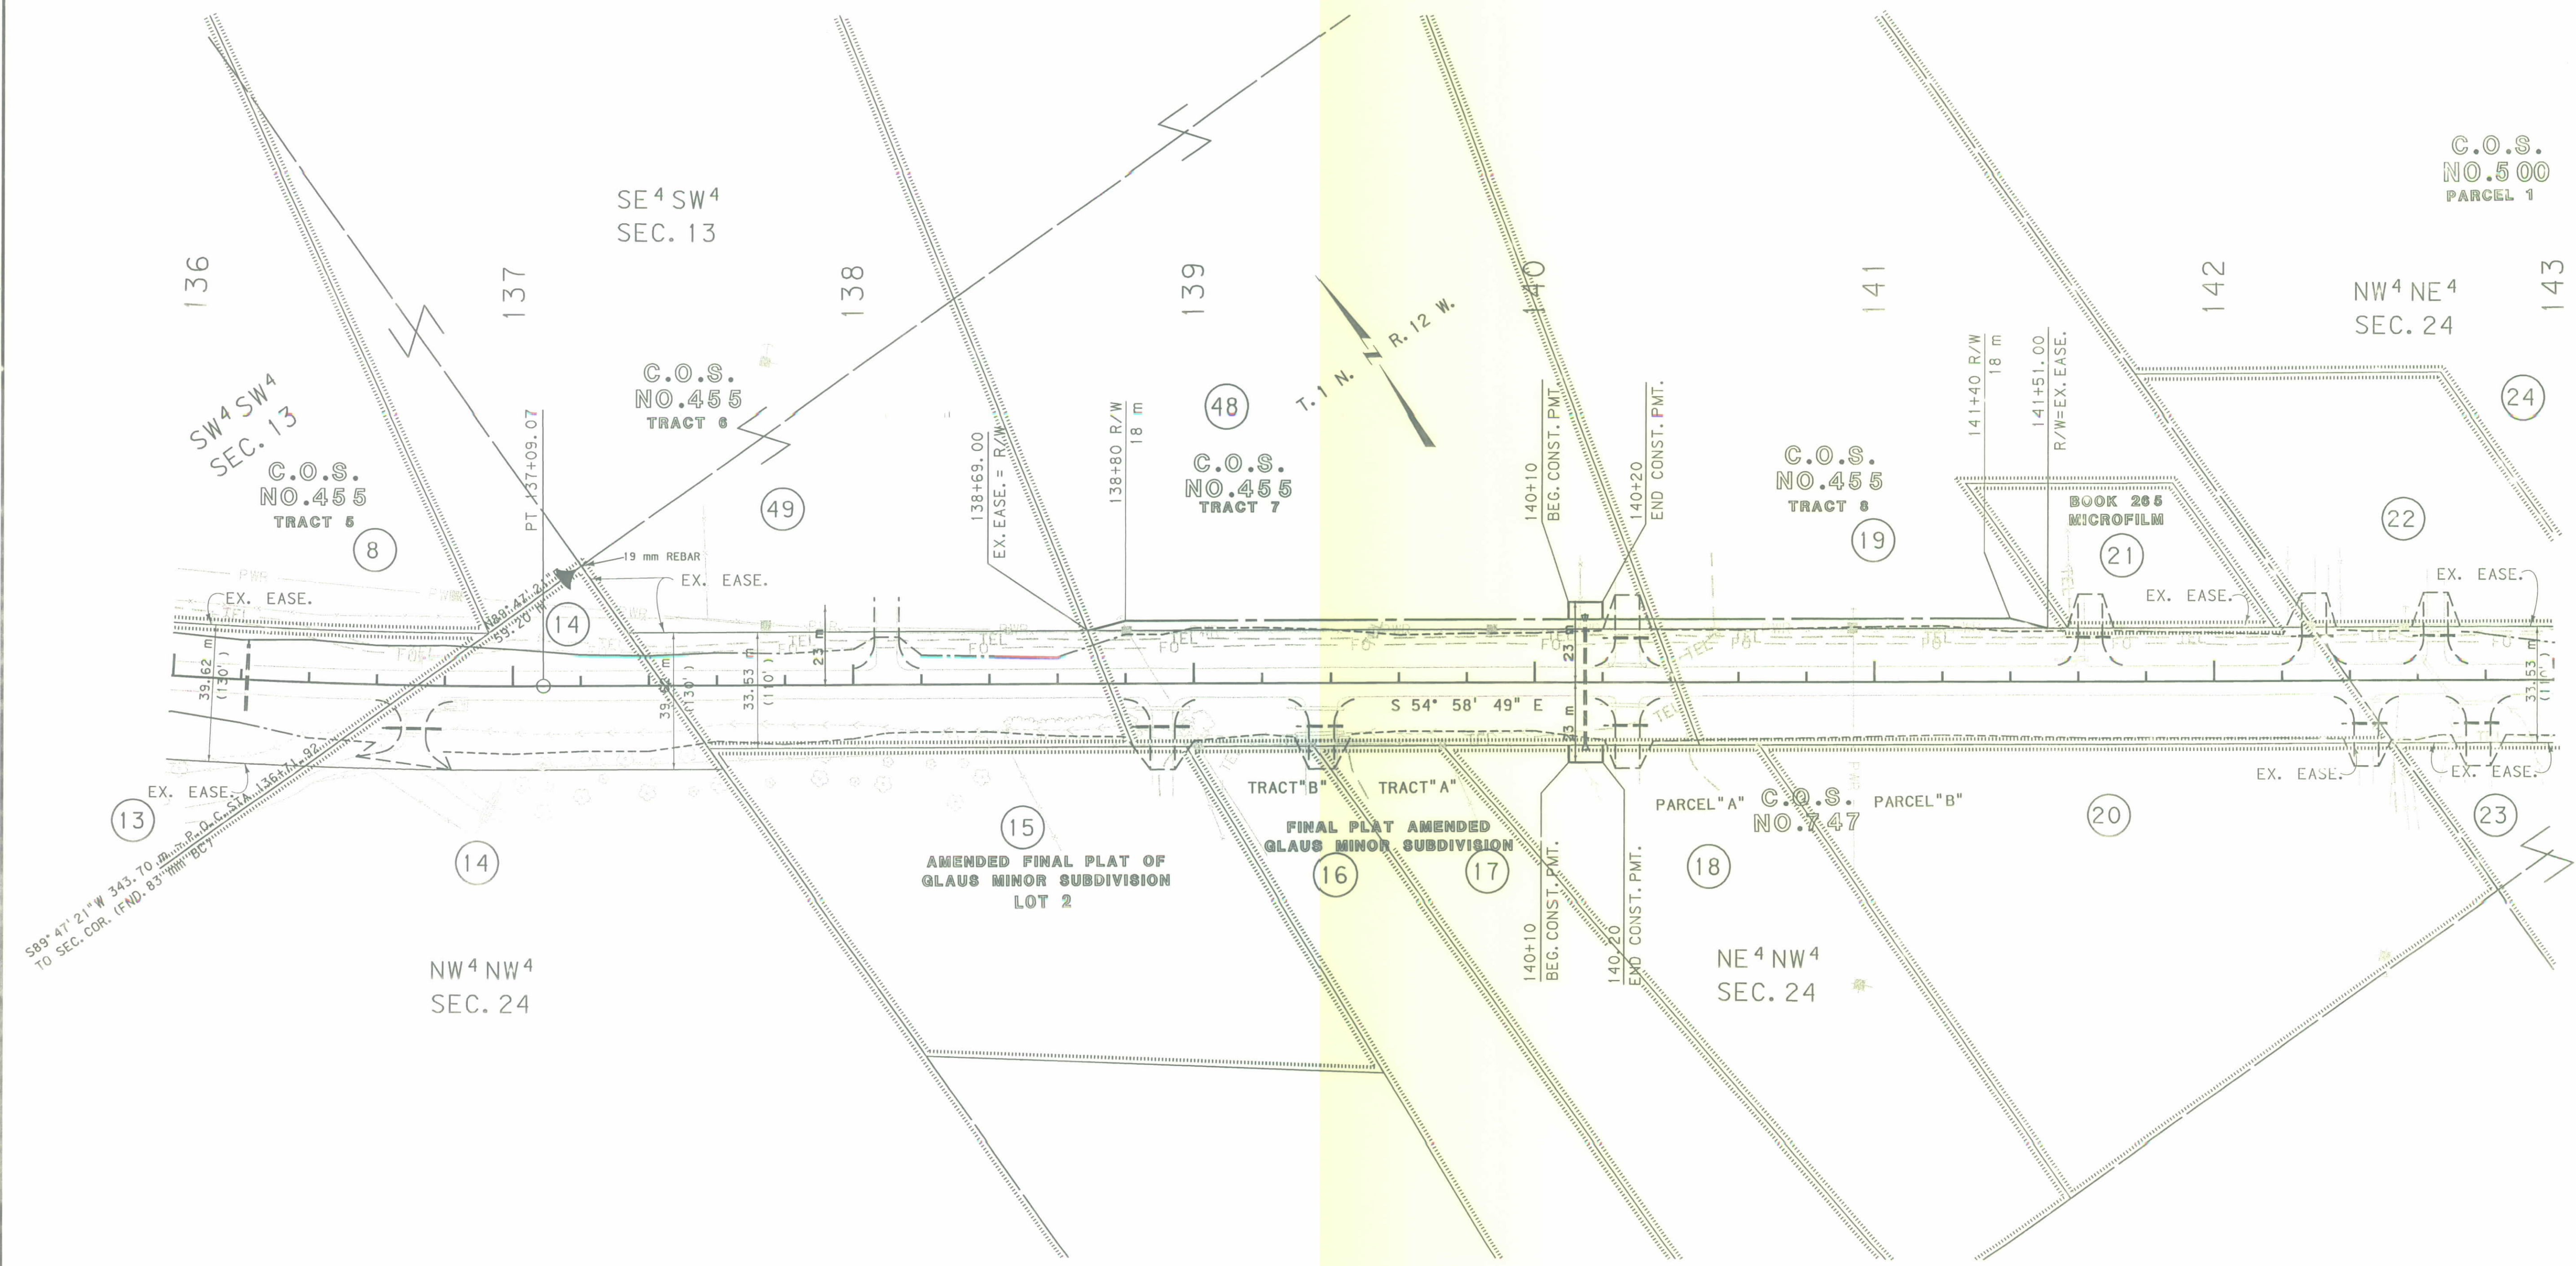

- NOTES: 1. ALL MEASUREMENTS ARE METRIC EXCEPT AS NOTED
2. THE PROPOSED R/W LINE WHERE A SPIRAL CURVE TRANSITION IS USED IS A CHORD RATHER THAN A CONCENTRIC CURVE.
3. THE ENGLISH AREAS ARE FOR INFORMATIONAL PURPOSES ONLY.
4. ALL STATIONS AND OFFSETS FOR R/W BREAKS ARE IN REFERENCE TO THE R/W BASELINE.

BACKSLOPE LIMITS INCLUDE ROUNDING	CUT SECTION TOE OF CUT TOE OF FILL TOE OF BOTTOM
FHWA/DOT APPROVAL 5-8-02	
MAP REVISED 8-13-02 12-13-02	

MONTANA
DEPARTMENT OF TRANSPORTATION

RIGHT OF WAY PLAN
BEAVERHEAD COUNTY
SCALE 1:1000

0 50M 100M




1213750PLN202.DG DESIGNED BY
06/06/02 DRAWN BY
02/27/43 PM APPROVED BY
00449 REVISED BY

SEE SHEET NO. 2&3 FOR OWNERSHIP NAMES, ADDRESSES, AREAS, ETC.

STATE	RIGHT OF WAY ID.	SHEET NO.	TOTAL SHEETS
MONTANA	STPP 46-5(4)51	9	19

PROJECT NUMBER 2137-004

WISE RIVER - WEST
DICKIE BRIDGE-WISE RIVER SEGMENT

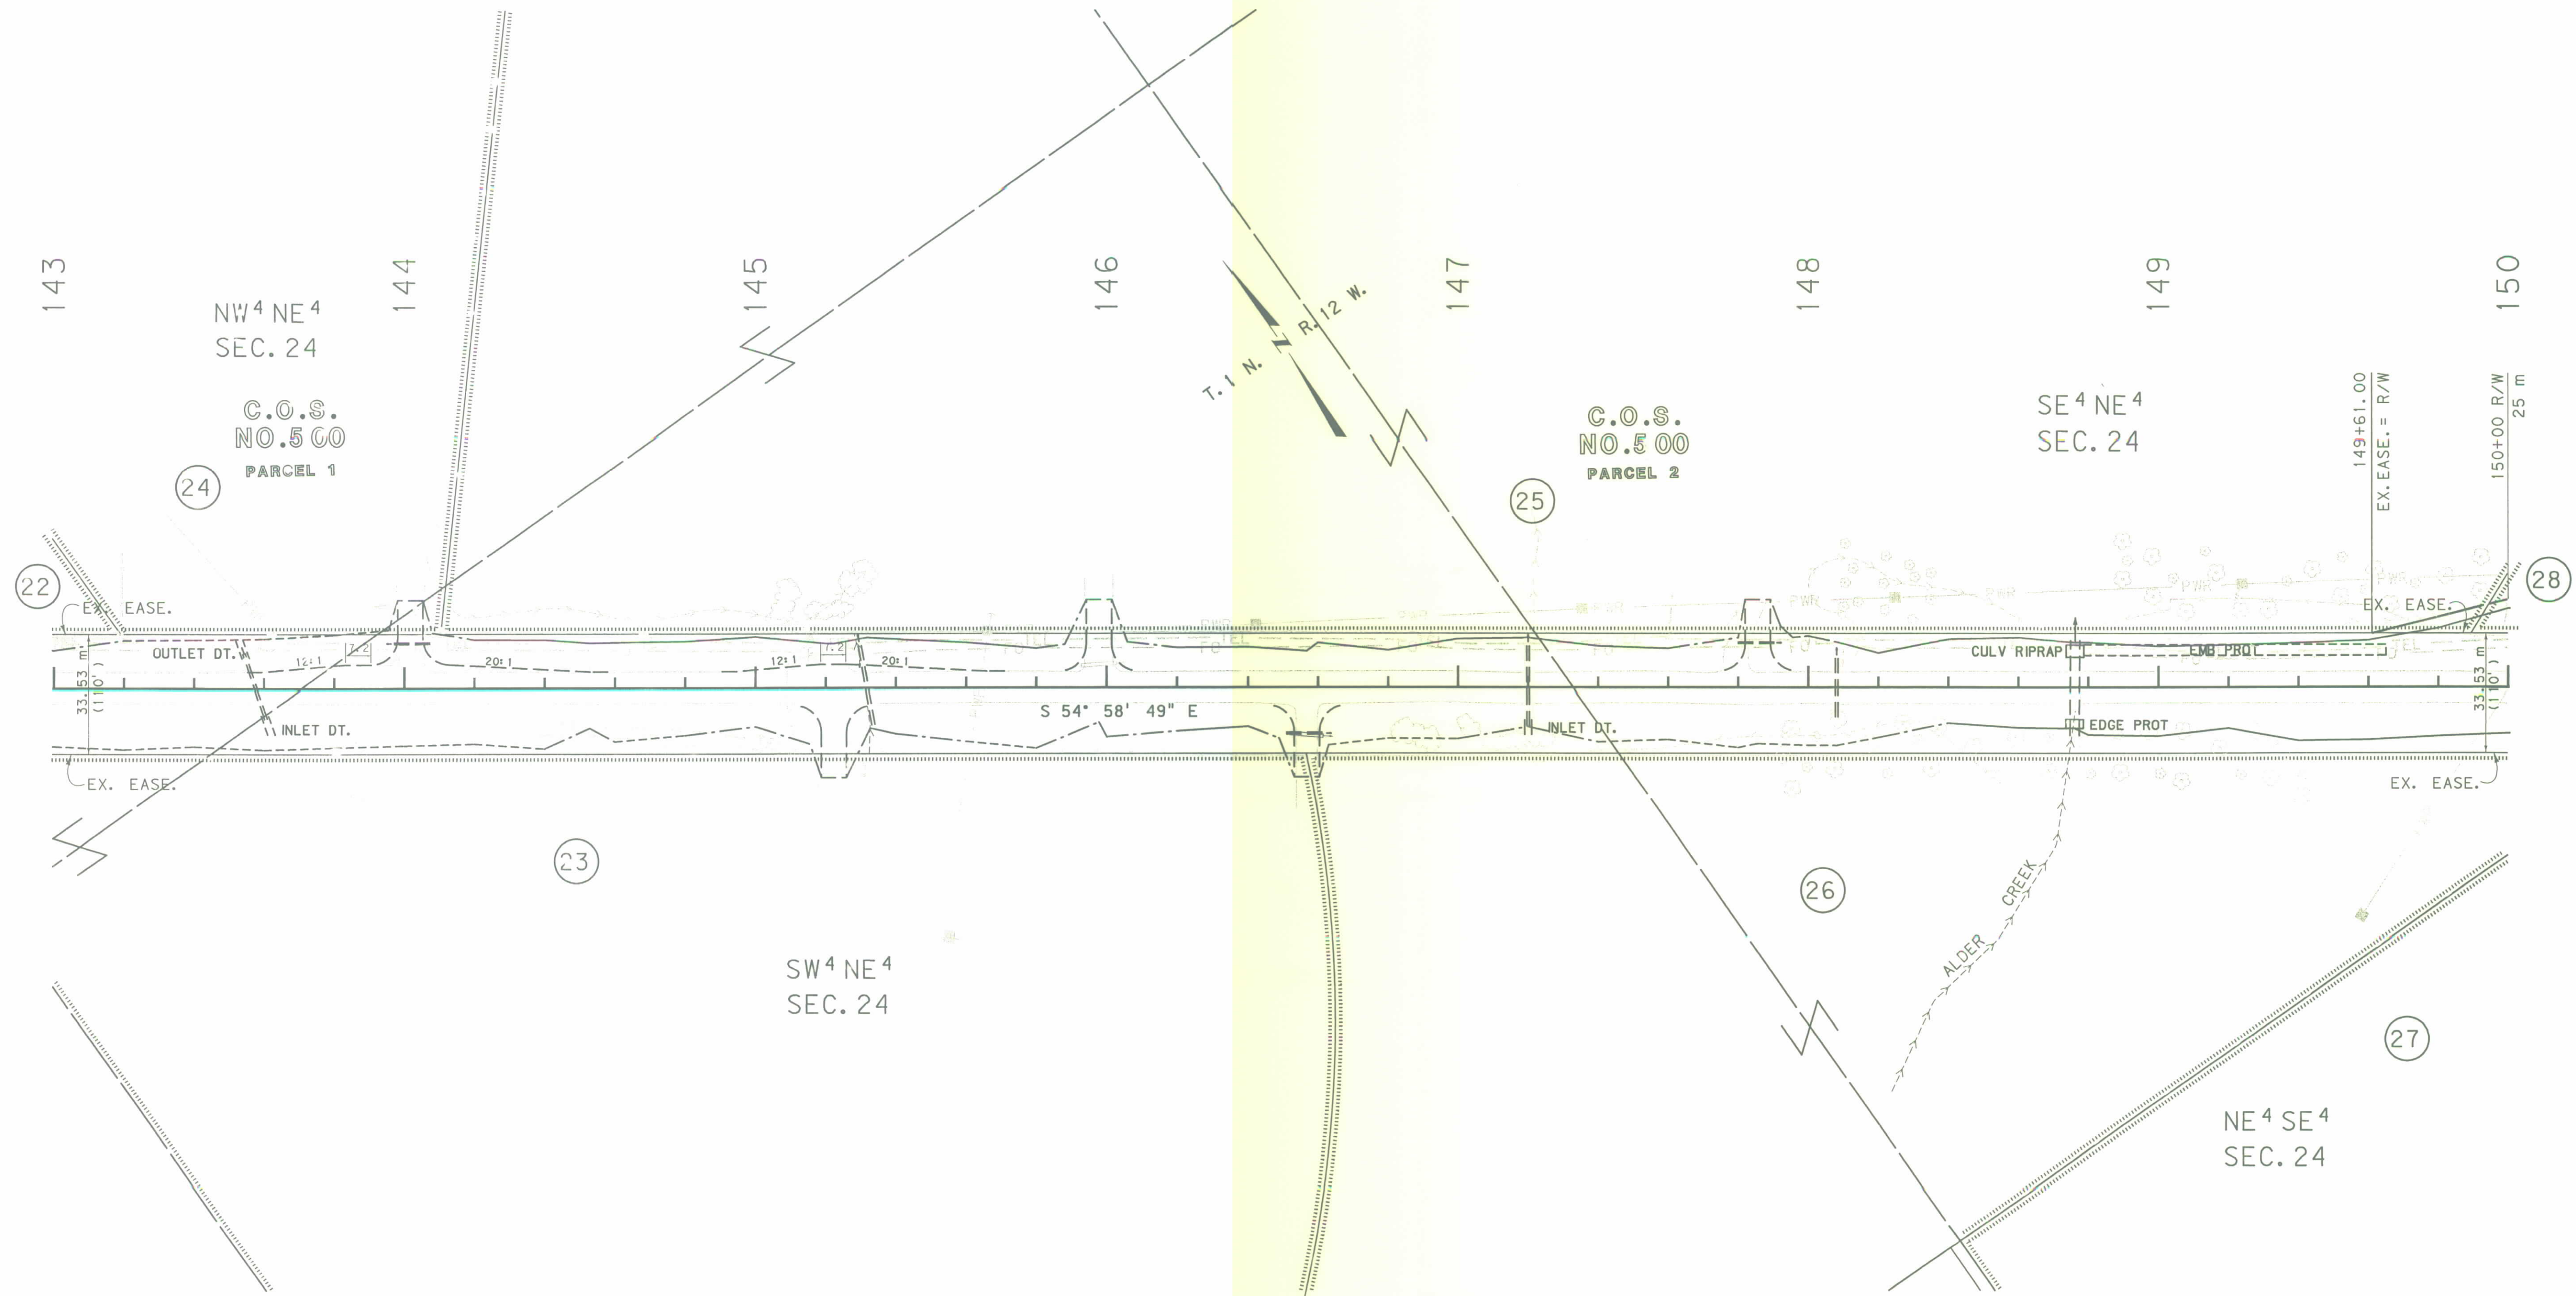

- NOTES:
1. ALL MEASUREMENTS ARE METRIC EXCEPT AS NOTED
 2. THE PROPOSED R/W LINE WHERE A SPIRAL CURVE TRANSITION IS USED IS A CHORD RATHER THAN A CONCENTRIC CURVE.
 3. THE ENGLISH AREAS ARE FOR INFORMATIONAL PURPOSES ONLY.
 4. ALL STATIONS AND OFFSETS FOR R/W BREAKS ARE IN REFERENCE TO THE R/W BASELINE.

BACKSLOPE LIMITS INCLUDE ROUNDING	TOP OF CUT
CONSTRUCTION LIMITS:	CUT SECTION
	TOE OF FILL
FHWA/DOT APPROVAL	5-8-02
MAP REVISED	

MONTANA
DEPARTMENT OF TRANSPORTATION
RIGHT OF WAY PLAN
BEAVERHEAD
SCALE 1:1000






RDROW

...\\2137ROPLN\Z03.DGN
01/24/03
03:28:51 PM
3
2
1
05628

SEE SHEET NO. 2&3 FOR OWNERSHIP NAMES, ADDRESSES, AREAS, ETC.

STATE	RIGHT OF WAY ID.	SHEET NO.	TOTAL SHEETS
MONTANA	STPP 46-5(4)51	11	19
PROJECT NUMBER 2137-004			
WISE RIVER - WEST DICKIE BRIDGE-WISE RIVER SEGMENT			

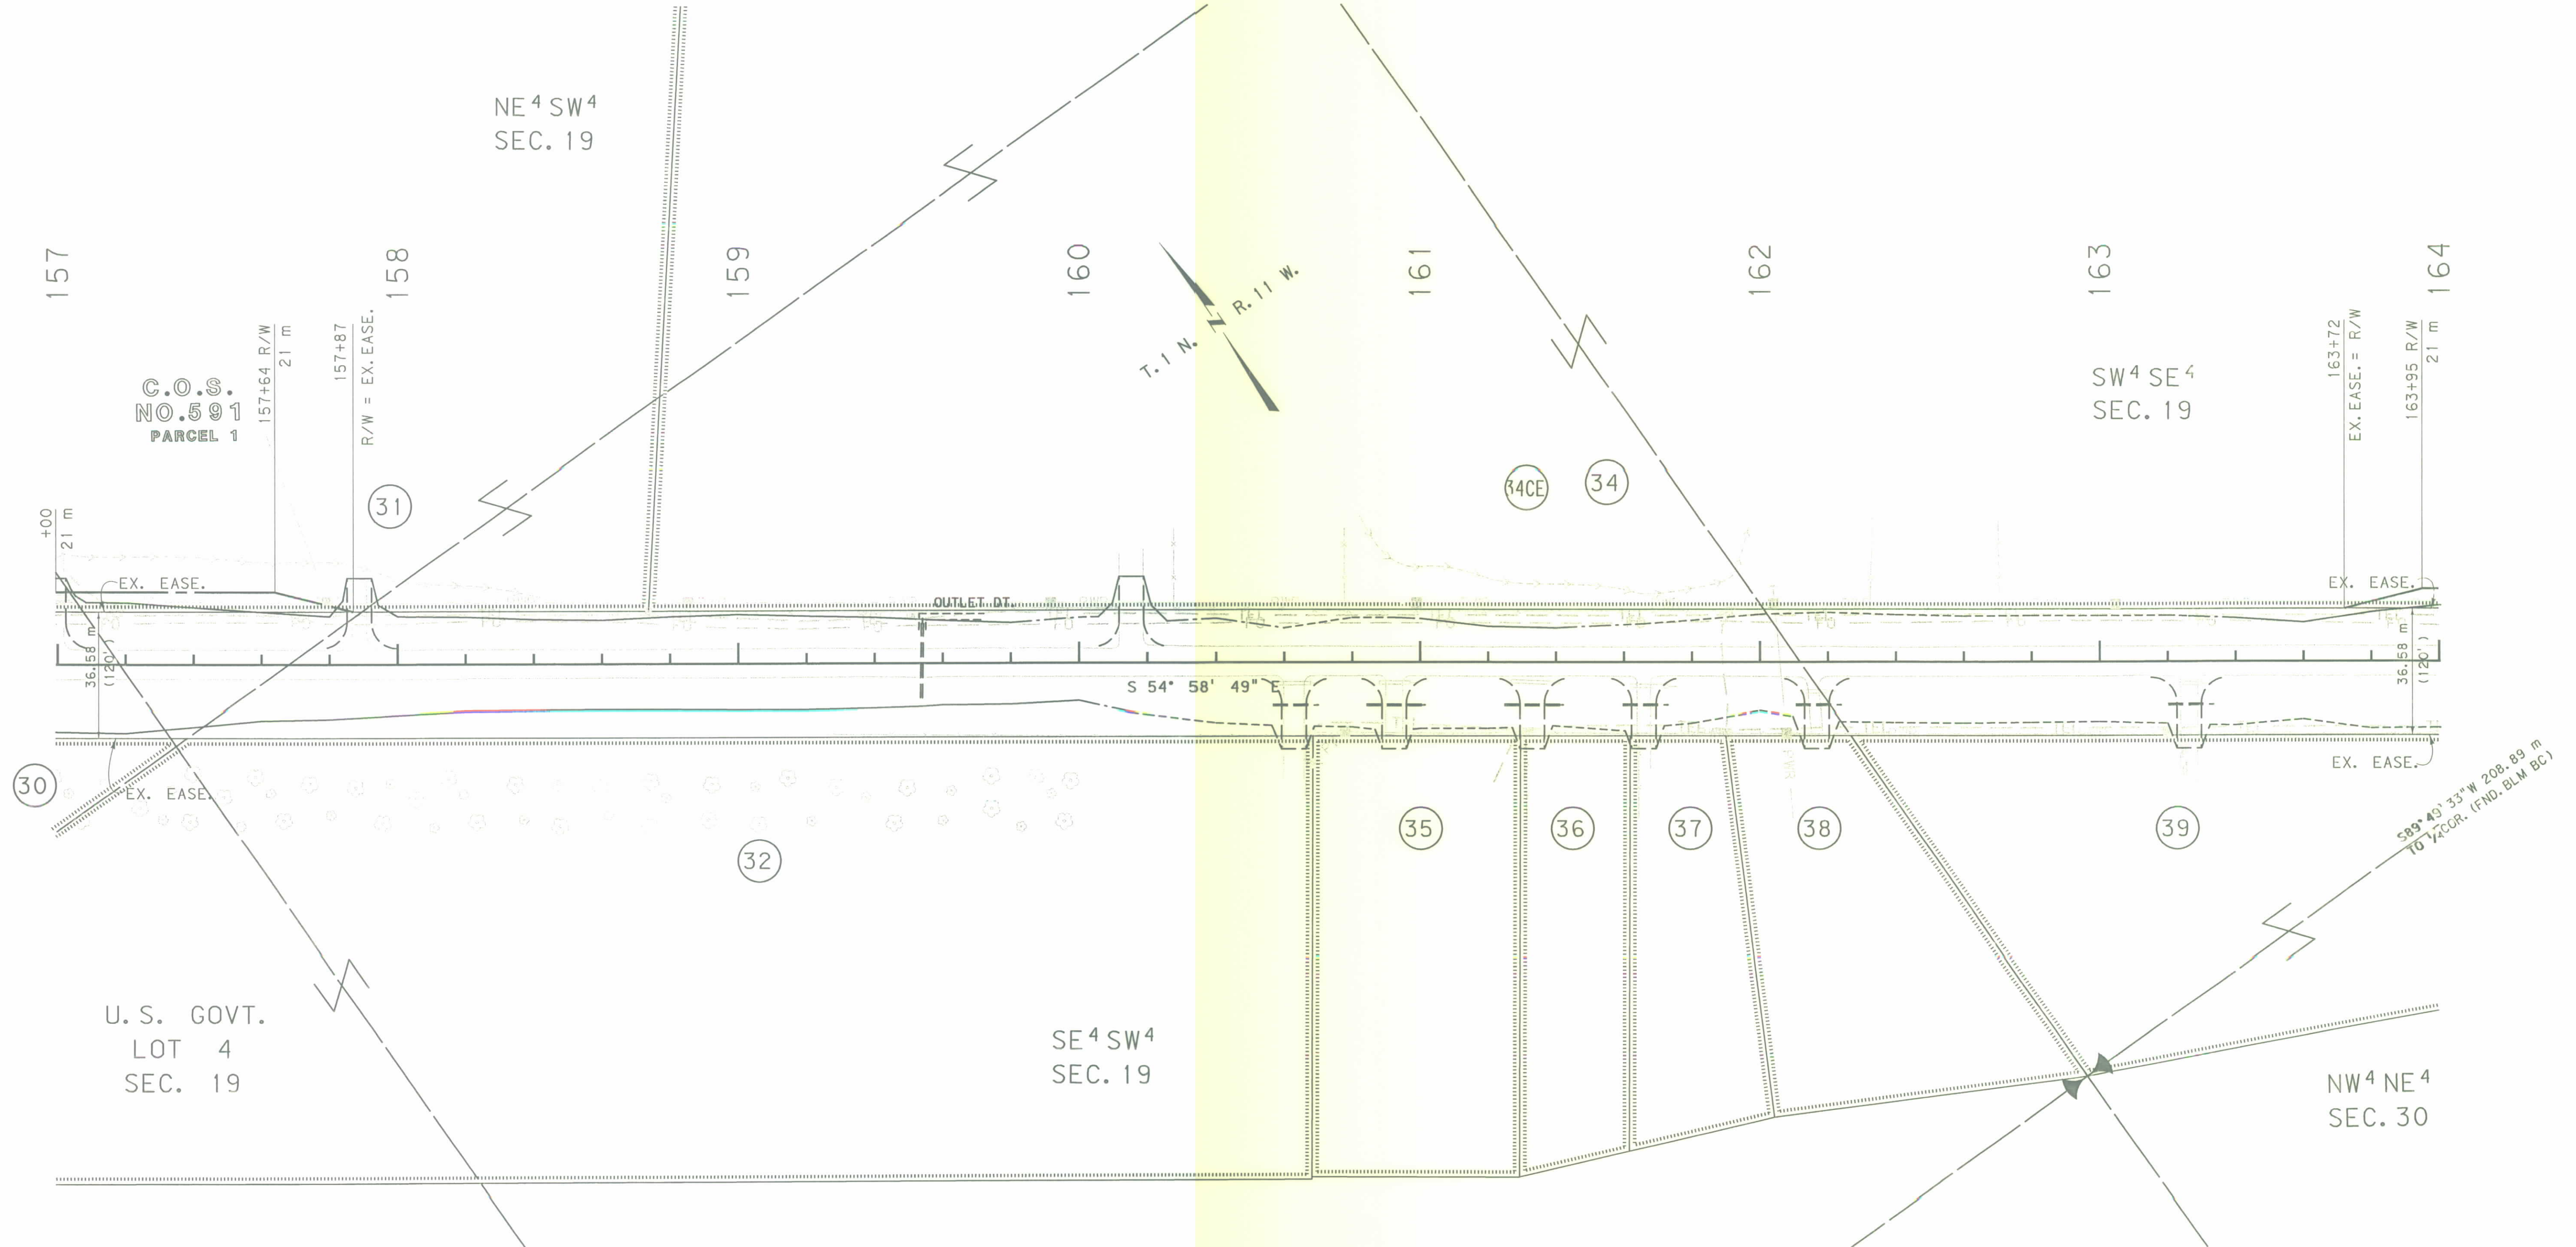

- NOTES: 1. ALL MEASUREMENTS ARE METRIC EXCEPT AS NOTED
2. THE PROPOSED R/W LINE WHERE A SPIRAL CURVE TRANSITION IS USED IS A CHORD RATHER THAN A CONCENTRIC CURVE.
3. THE ENGLISH AREAS ARE FOR INFORMATIONAL PURPOSES ONLY.
4. ALL STATIONS AND OFFSETS FOR R/W BREAKS ARE IN REFERENCE TO THE R/W BASELINE.

BACKSLOPE LIMITS INCLUDE ROUNDING	CONSTRUCTION LIMITS:
FHWA/DOT APPROVAL 5-8-02	CUT SECTION TOE OF FILL
MAP REVISED 8-27-02 1-7-03 1-16-03	

MONTANA
DEPARTMENT OF TRANSPORTATION
RIGHT OF WAY PLAN
BEAVERHEAD COUNTY
SCALE 1:1000




RDROW

...\\2137R0PLN\Z03.DGN
04/18/03
01:20:39 PM
2 3 09362

SEE SHEET NO. 2&3 FOR OWNERSHIP NAMES, ADDRESSES, AREAS, ETC.

STATE	RIGHT OF WAY ID.	SHEET NO.	TOTAL SHEETS
MONTANA	STPP 46-5(4)51	12	19
PROJECT NUMBER 2137-004			
WISE RIVER - WEST DICKIE BRIDGE-WISE RIVER SEGMENT			

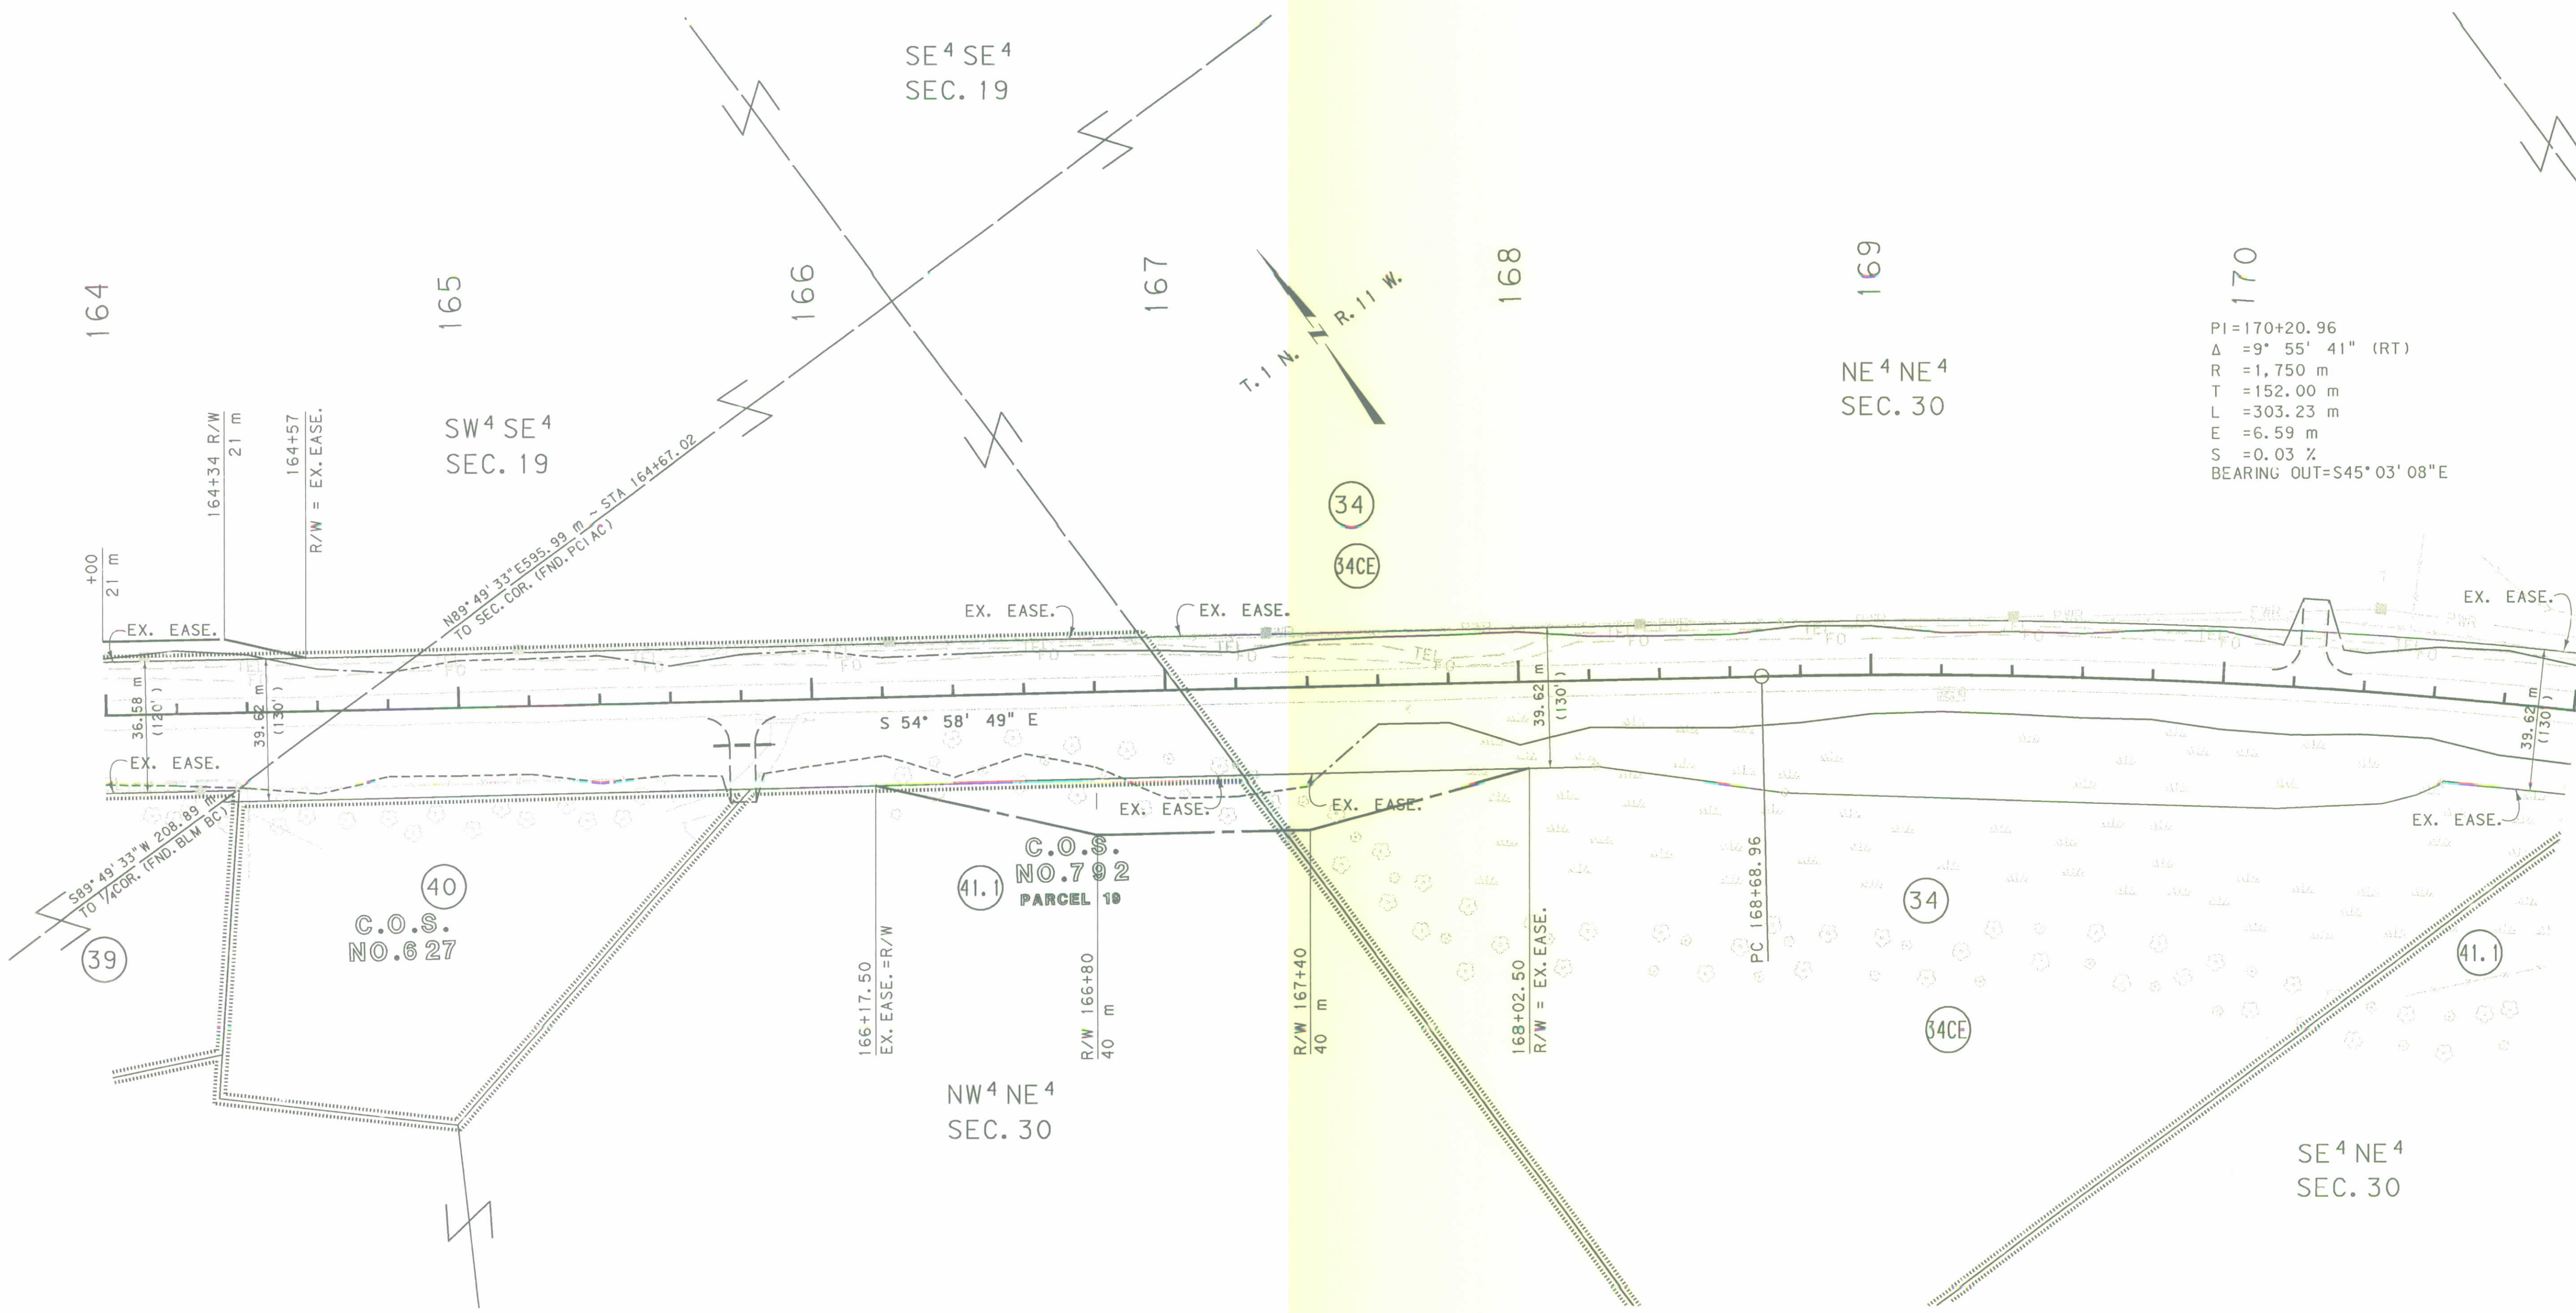

- NOTES:
1. ALL MEASUREMENTS ARE METRIC EXCEPT AS NOTED
 2. THE PROPOSED R/W LINE WHERE A SPIRAL CURVE TRANSITION IS USED IS A CHORD RATHER THAN A CONCENTRIC CURVE.
 3. THE ENGLISH AREAS ARE FOR INFORMATIONAL PURPOSES ONLY.
 4. ALL STATIONS AND OFFSETS FOR R/W BREAKS ARE IN REFERENCE TO THE R/W BASELINE.

BACKSLOPE LIMITS INCLUDE ROUNDING	
CONSTRUCTION LIMITS:	
CUT SECTION	TOE OF CUT
TOE OF FILL	DITCH BOTTOM
FHWA/DOT APPROVAL 5-8-02	
MAP REVISED 12-19-02 1-16-03 4-10-03	


MONTANA
DEPARTMENT OF TRANSPORTATION

RIGHT OF WAY PLAN
BEAVERHEAD COUNTY
SCALE 1"=1000

0 50M 100M

SEE SHEET NO. 3 FOR OWNERSHIP NAMES, ADDRESSES, AREAS, ETC.

STATE	RIGHT OF WAY ID.	SHEET NO.	TOTAL SHEETS
MONTANA	STPP 46-5(4)51	13	19
PROJECT NUMBER 2137-004			
WISE RIVER - WEST DICKIE BRIDGE-WISE RIVER SEGMENT			

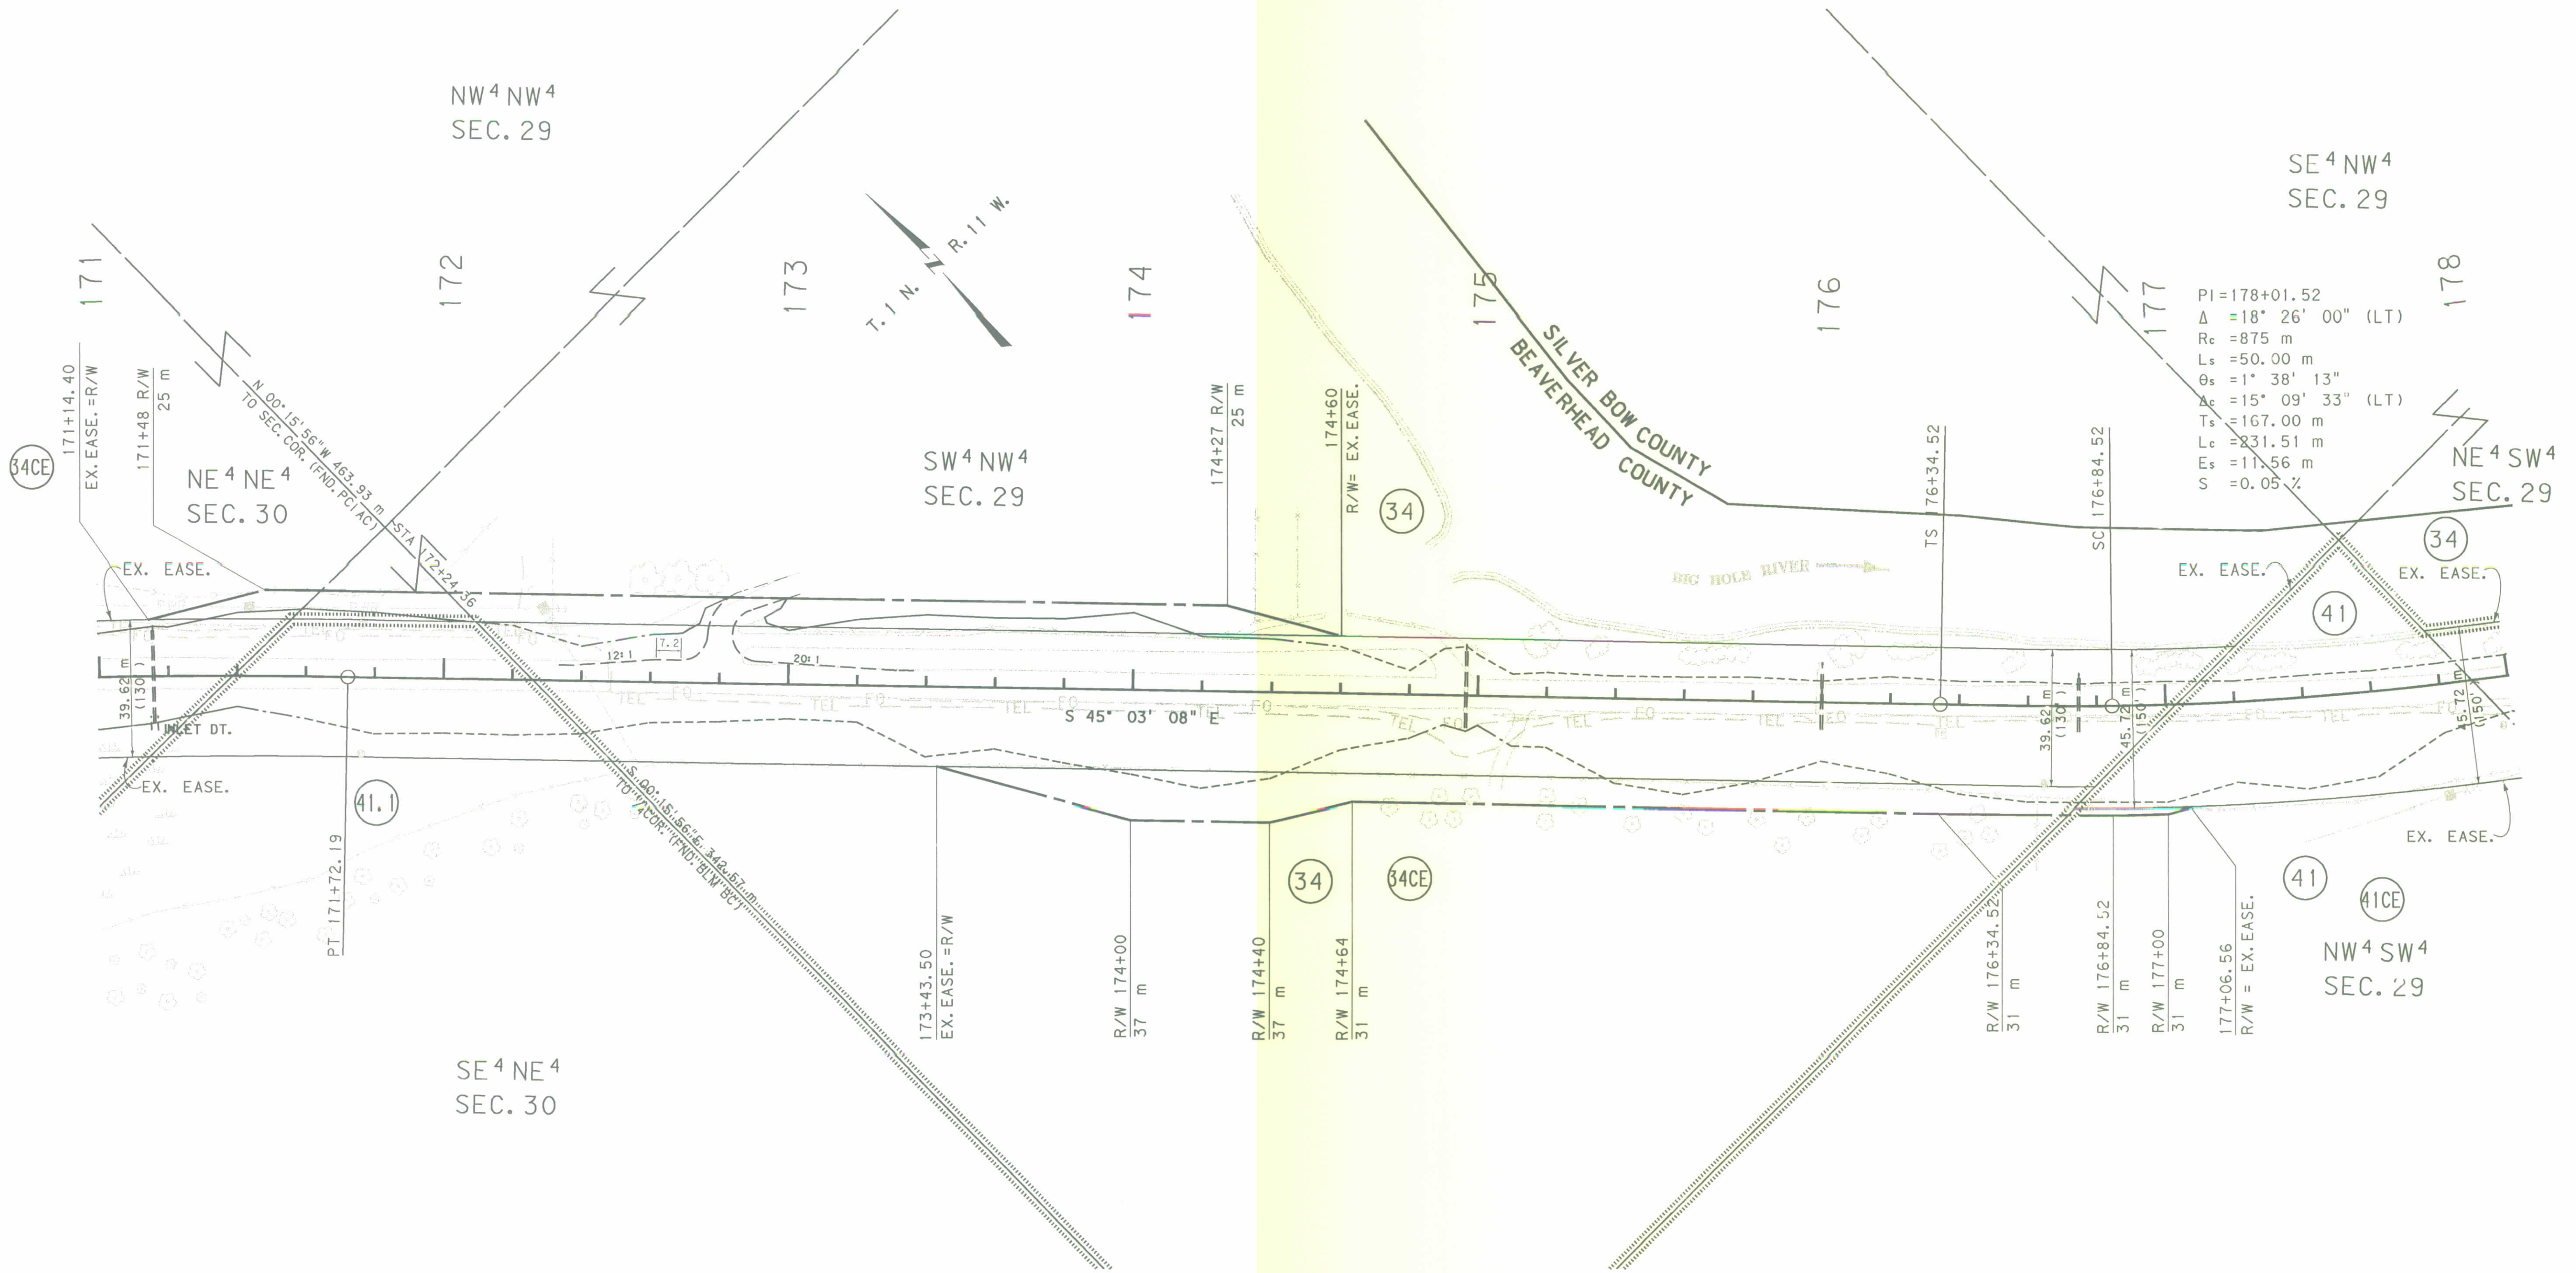

PI=178+01.52
 $\Delta = 18^\circ 26' 00''$ (LT)
 $R_c = 875$ m
 $L_s = 50.00$ m
 $\theta_s = 1^\circ 38' 13''$
 $\Delta_c = 15^\circ 09' 33''$ (LT)
 $T_s = 167.00$ m
 $L_c = 231.51$ m
 $E_s = 117.56$ m
 $S = 0.05\%$

- NOTES:
1. ALL MEASUREMENTS ARE METRIC EXCEPT AS NOTED
 2. THE PROPOSED R/W LINE WHERE A SPIRAL CURVE TRANSITION IS USED IS A CHORD RATHER THAN A CONCENTRIC CURVE.
 3. THE ENGLISH AREAS ARE FOR INFORMATIONAL PURPOSES ONLY.
 4. ALL STATIONS AND OFFSETS FOR R/W BREAKS ARE IN REFERENCE TO THE R/W BASELINE.

PACKSLOPE LIMITS INCLUDE ROUNDING	TOP OF CUT
CONSTRUCTION LIMITS:	CUT SECTION
	TOE OF FILL
FHWA/DOT APPROVAL	5-8-02
MAP REVISED	12-19-02 1-16-03 4-10-03


MONTANA
DEPARTMENT OF TRANSPORTATION

RIGHT OF WAY PLAN
SILVERBOW & BEAVERHEAD COUNTIES
SCALE 1:1000

0 50M 100M

SEE SHEET NO. 3 FOR OWNERSHIP NAMES, ADDRESSES, AREAS, ETC.

STATE	RIGHT OF WAY ID.	SHEET NO.	TOTAL SHEETS
MONTANA	STPP 46-5(4)51	15	19
PROJECT NUMBER 2137-004			
WISE RIVER - WEST DICKIE BRIDGE-WISE RIVER SEGMENT			

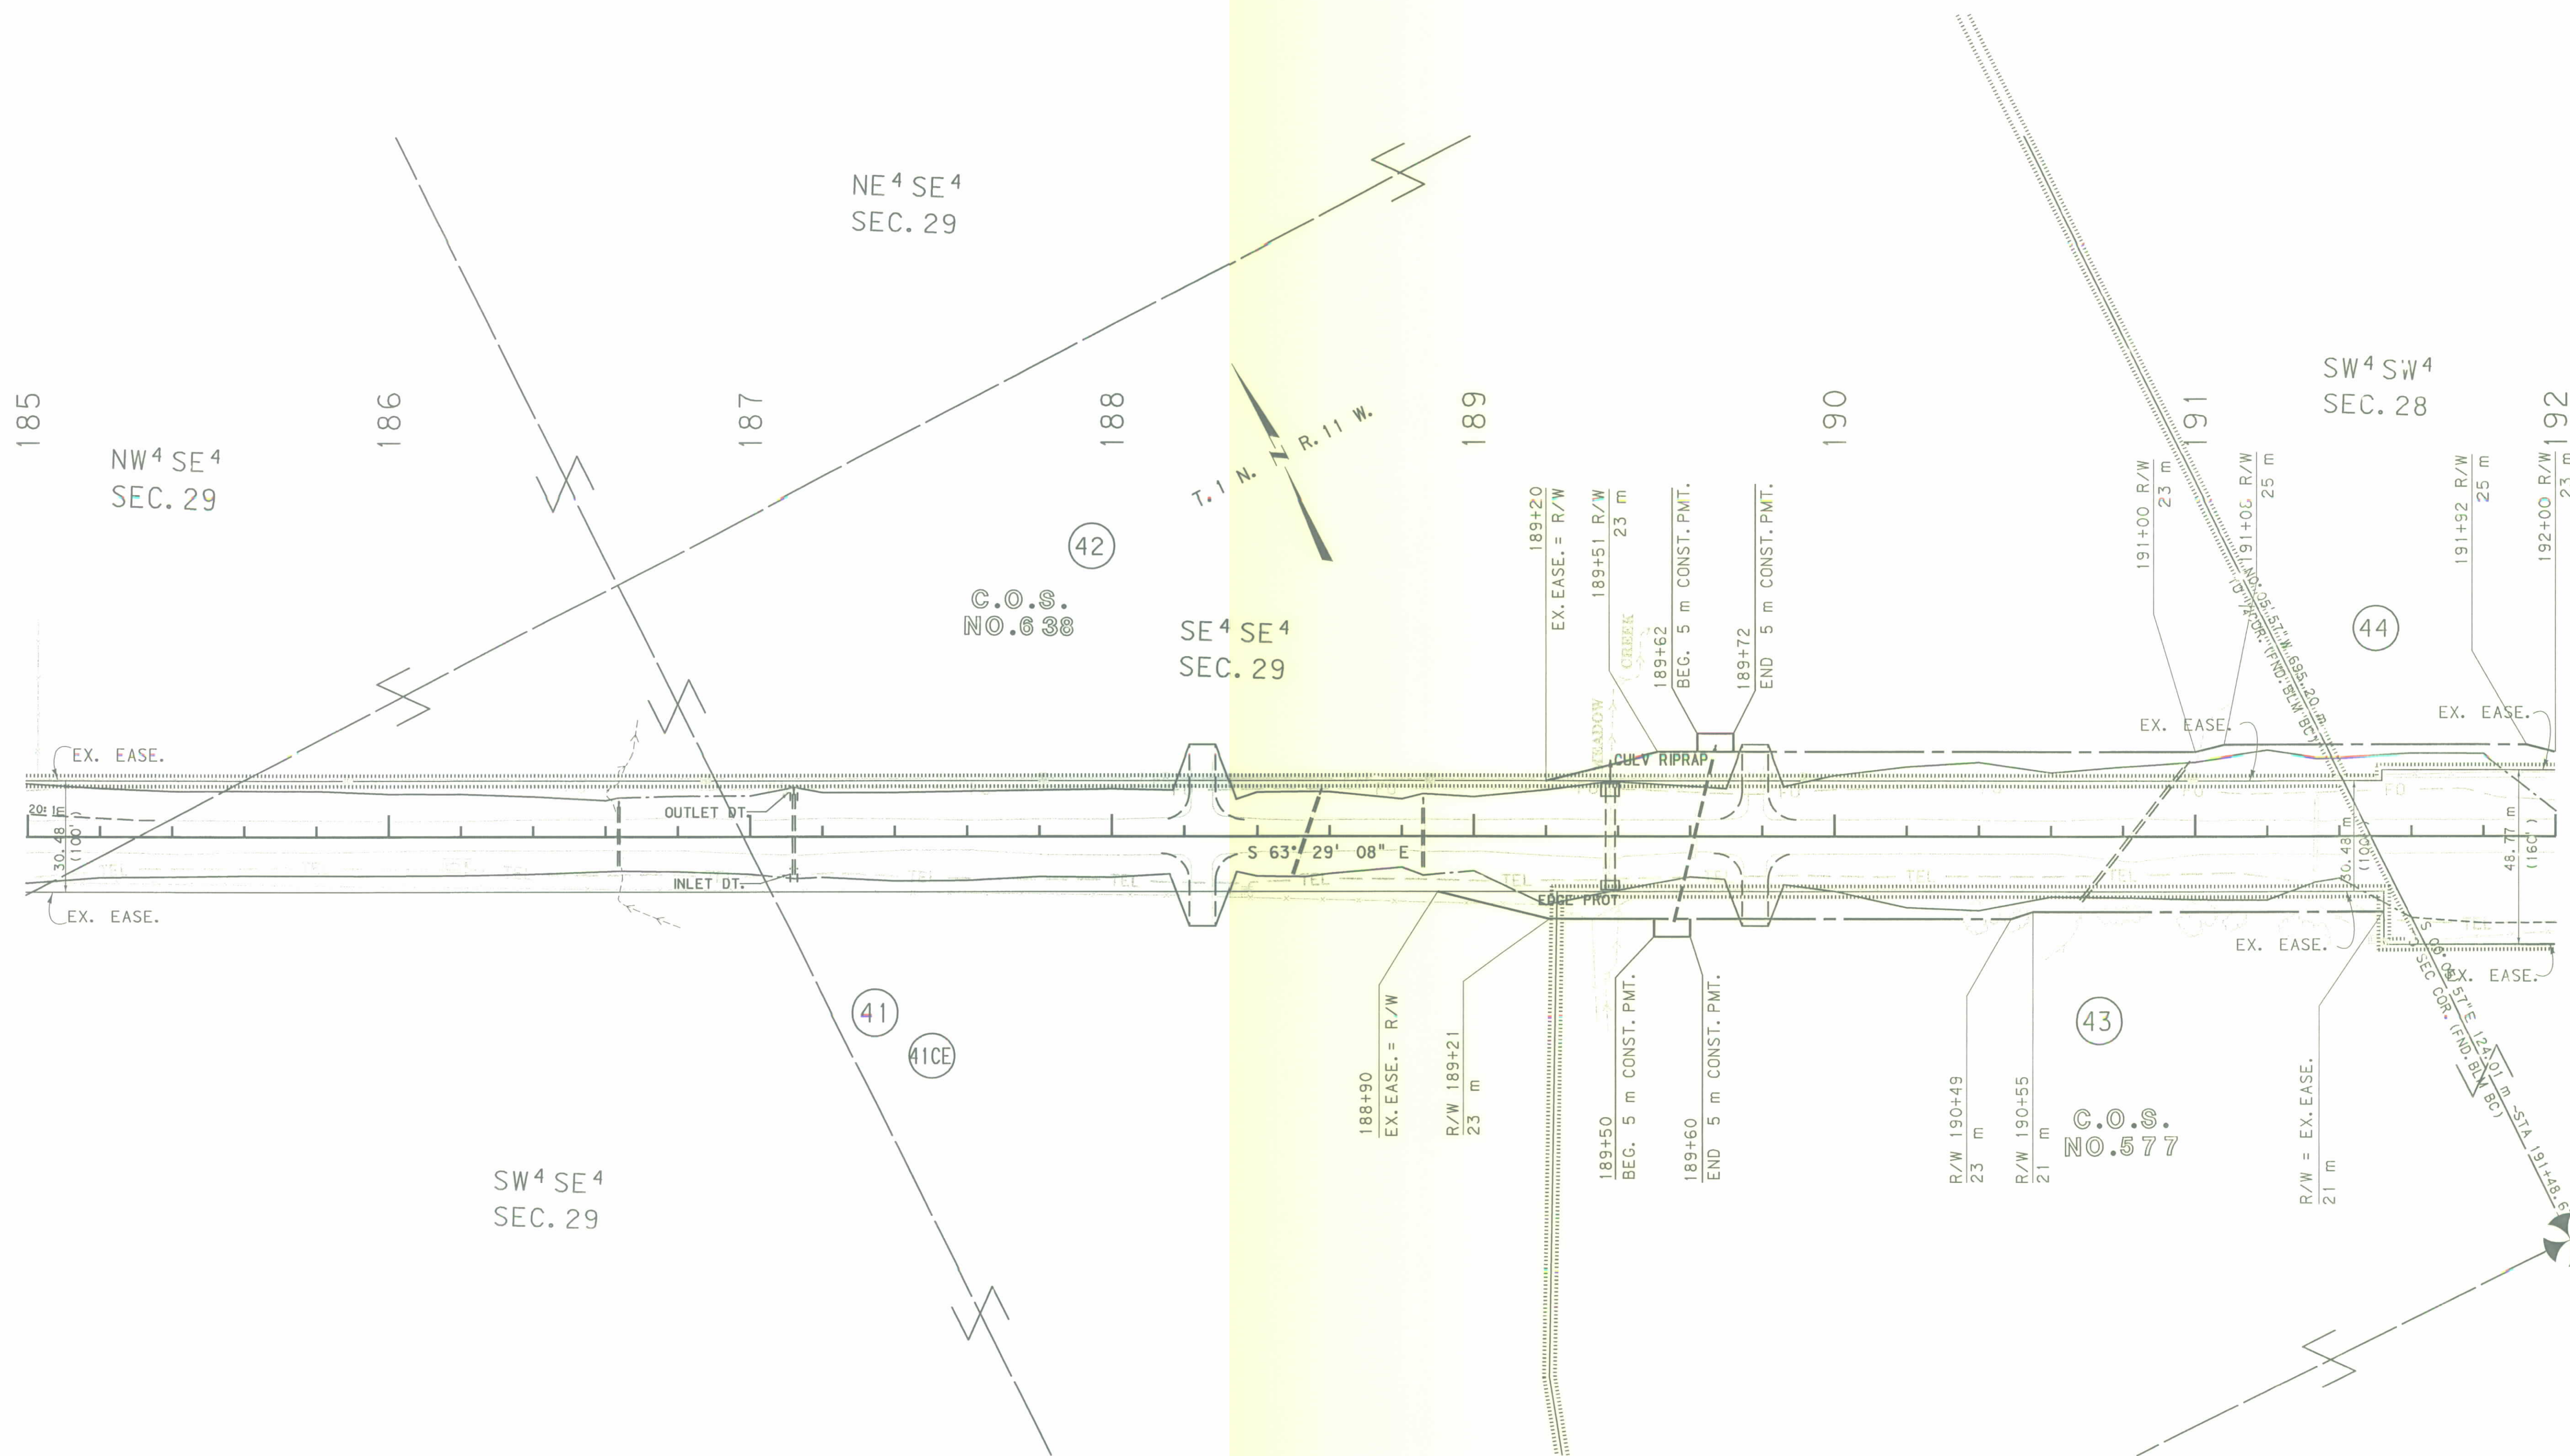


- NOTES: 1. ALL MEASUREMENTS ARE METRIC EXCEPT AS NOTED
2. THE PROPOSED R/W LINE WHERE A SPIRAL CURVE TRANSITION IS USED IS A CHORD RATHER THAN A CONCENTRIC CURVE.
3. THE ENGLISH AREAS ARE FOR INFORMATIONAL PURPOSES ONLY.
4. ALL STATIONS AND OFFSETS FOR R/W BREAKS ARE IN REFERENCE TO THE R/W BASELINE.

BACKSLOPE LIMITS INCLUDE ROUNDING	CONSTRUCTION LIMITS:
FHWA/DOT APPROVAL	5-8-02
MAP REVISED	1-16-03

MONTANA
DEPARTMENT OF TRANSPORTATION

RIGHT OF WAY PLAN
BEAVERHEAD COUNTY
SCALE 1:1000

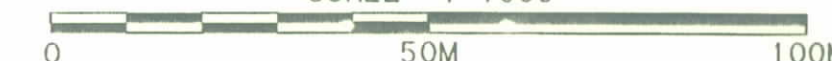




RD ROW

DESIGNED BY
DRAWN BY
APPROVED BY
REVISED BY

SEE SHEET NO. 3 FOR OWNERSHIP NAMES, ADDRESSES, AREAS, ETC.

STATE	RIGHT OF WAY ID.	SHEET NO.	TOTAL SHEETS
MONTANA	STPP 46-5(4)51	17	19
PROJECT NUMBER 2137-004			
WISE RIVER - WEST DICKIE BRIDGE-WISE RIVER SEGMENT			

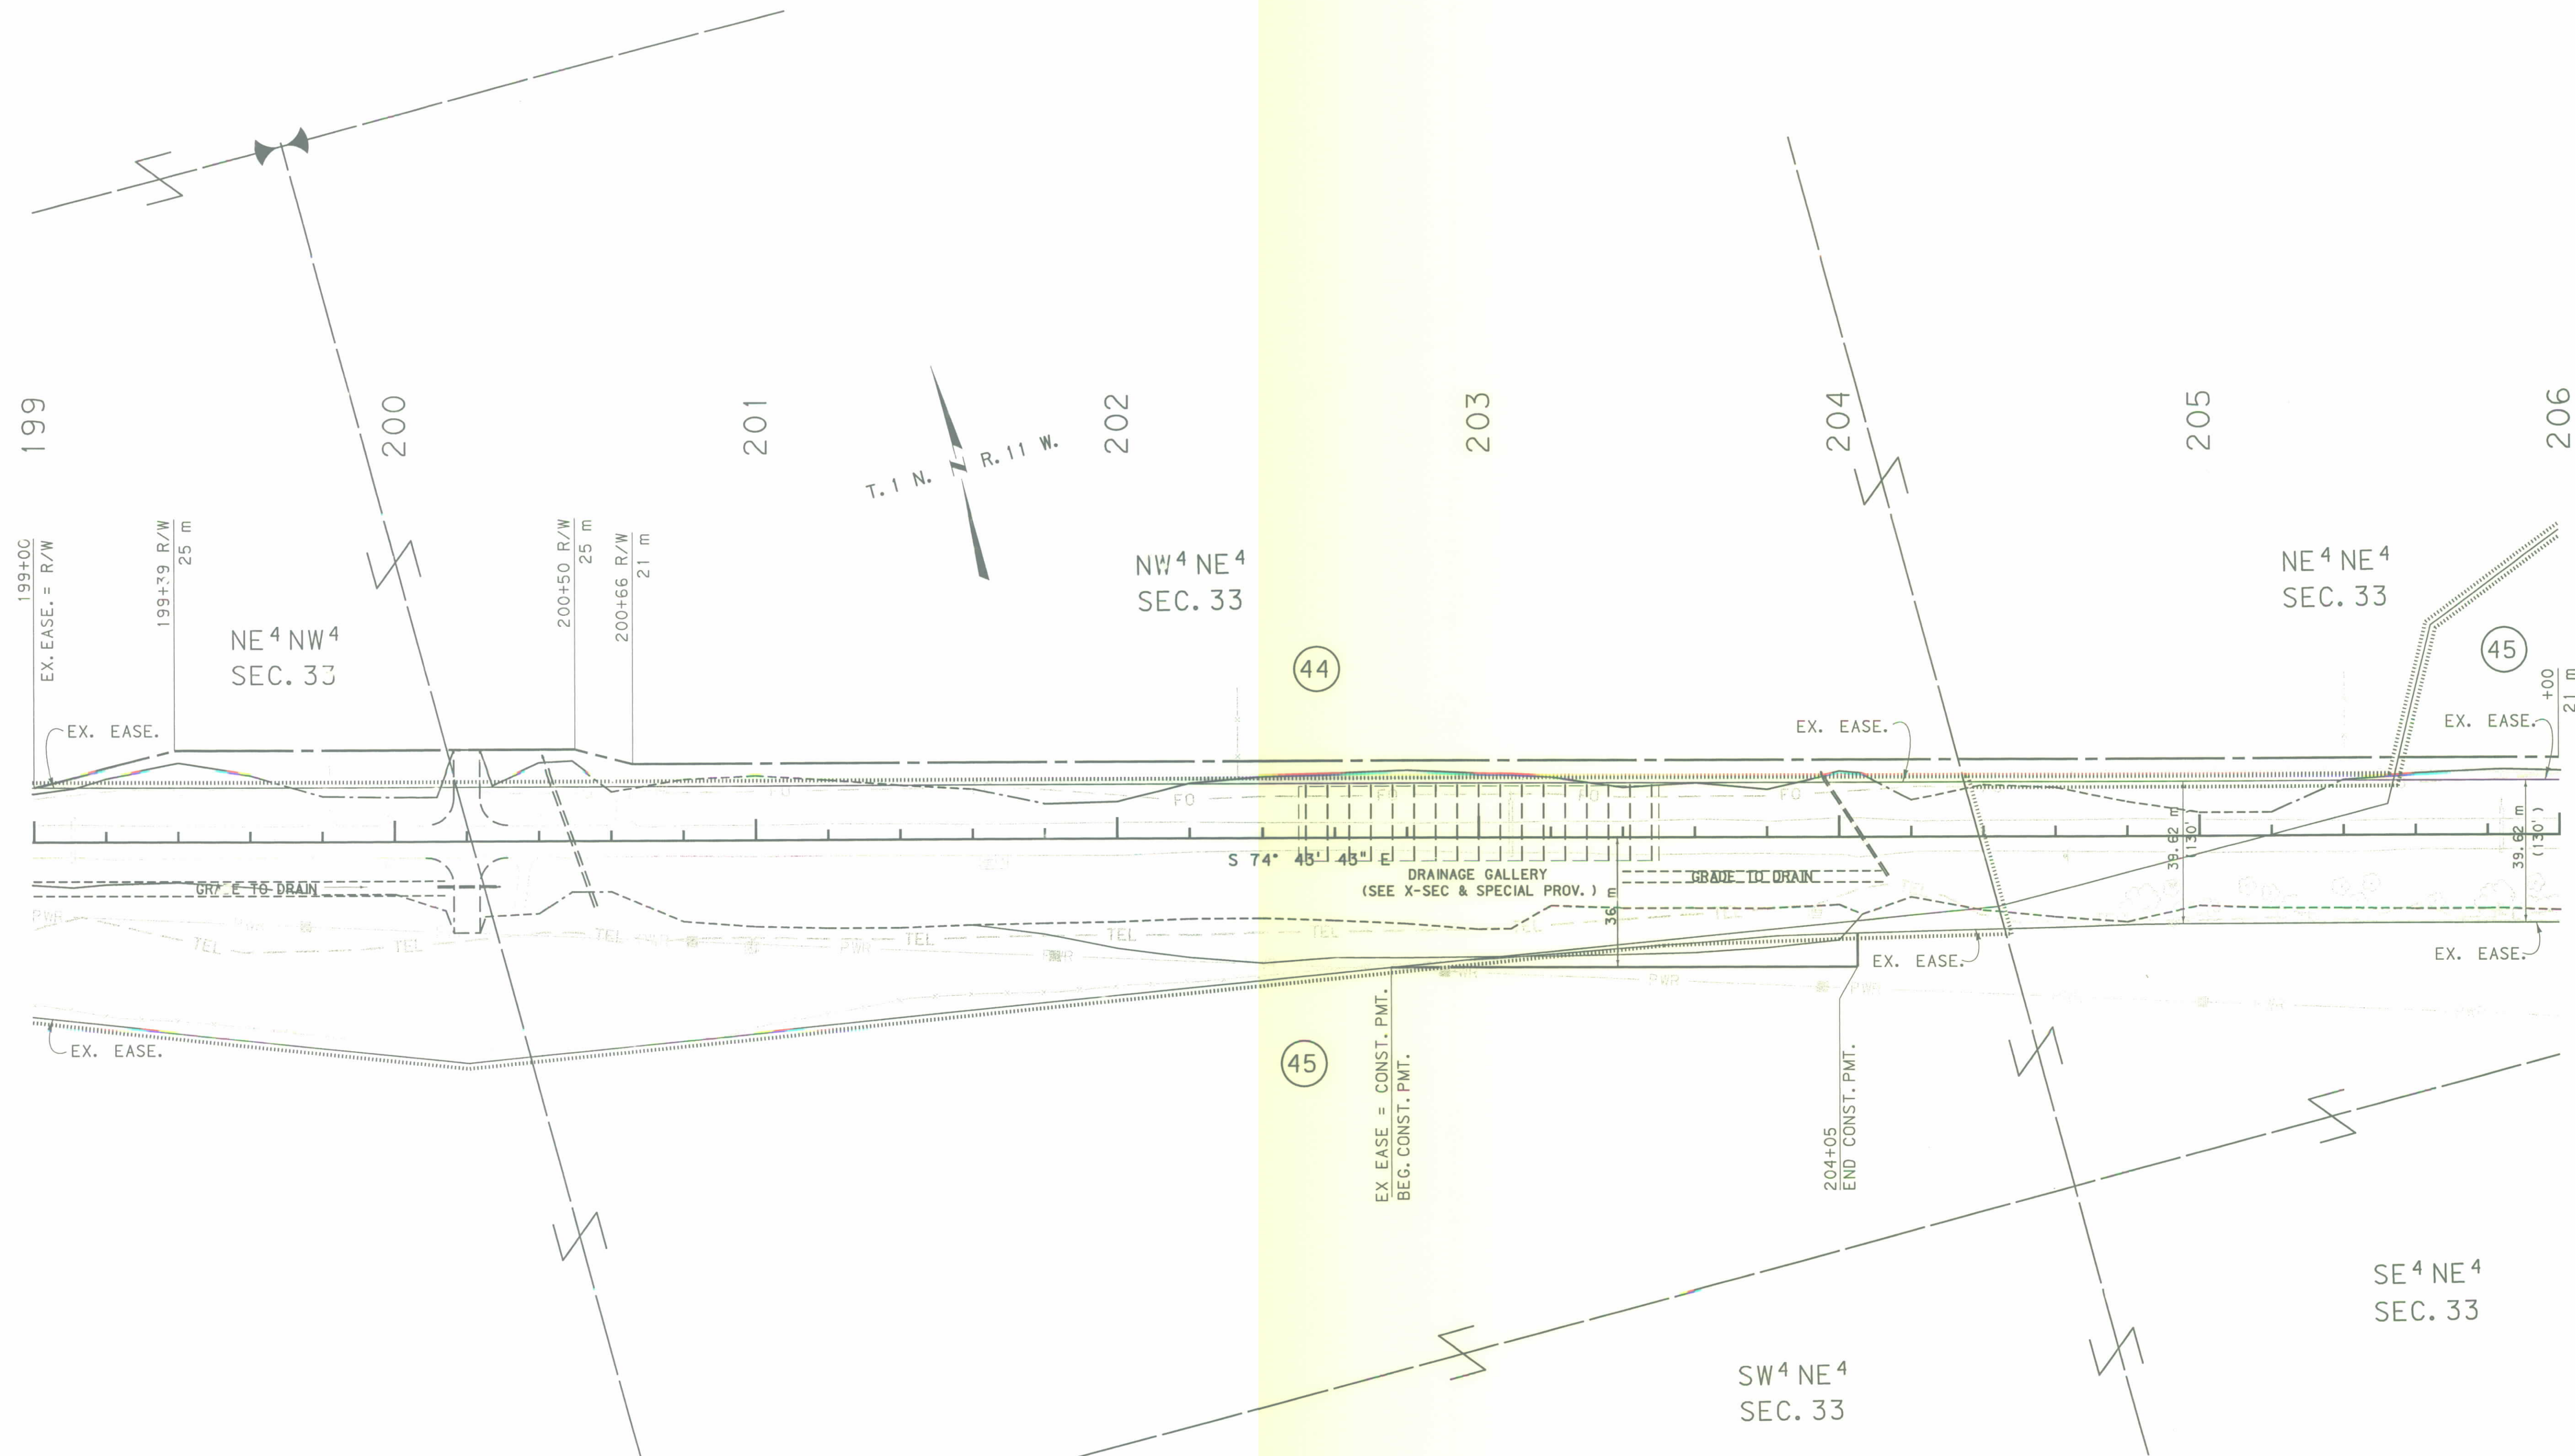


- NOTES: 1. ALL MEASUREMENTS ARE METRIC EXCEPT AS NOTED
2. THE PROPOSED R/W LINE WHERE A SPIRAL CURVE TRANSITION IS USED IS A CHORD RATHER THAN A CONCENTRIC CURVE.
3. THE ENGLISH AREAS ARE FOR INFORMATIONAL PURPOSES ONLY.
4. ALL STATIONS AND OFFSETS FOR R/W BREAKS ARE IN REFERENCE TO THE R/W BASELINE.

BACKSLOPE LIMITS INCLUDE ROUNDING	TOP OF CUT
CONSTRUCTION LIMITS:	CUT SECTION
	TOE OF FILL
FHWA/DOT APPROVAL	5-8-C2
MAP REVISED	


MONTANA
DEPARTMENT OF TRANSPORTATION

RIGHT OF WAY PLAN
BEAVERHEAD
SCALE 1:1000

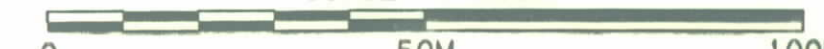

SEE SHEET NO. 3 FOR OWNERSHIP NAMES, ADDRESSES, AREAS, ETC.

STATE	RIGHT OF WAY ID.	SHEET NO.	TOTAL SHEETS
MONTANA	STPP 46-5(4)51	18	19
PROJECT NUMBER 2137-004			
WISE RIVER - WEST DICKIE BRIDGE-WISE RIVER SEGMENT			

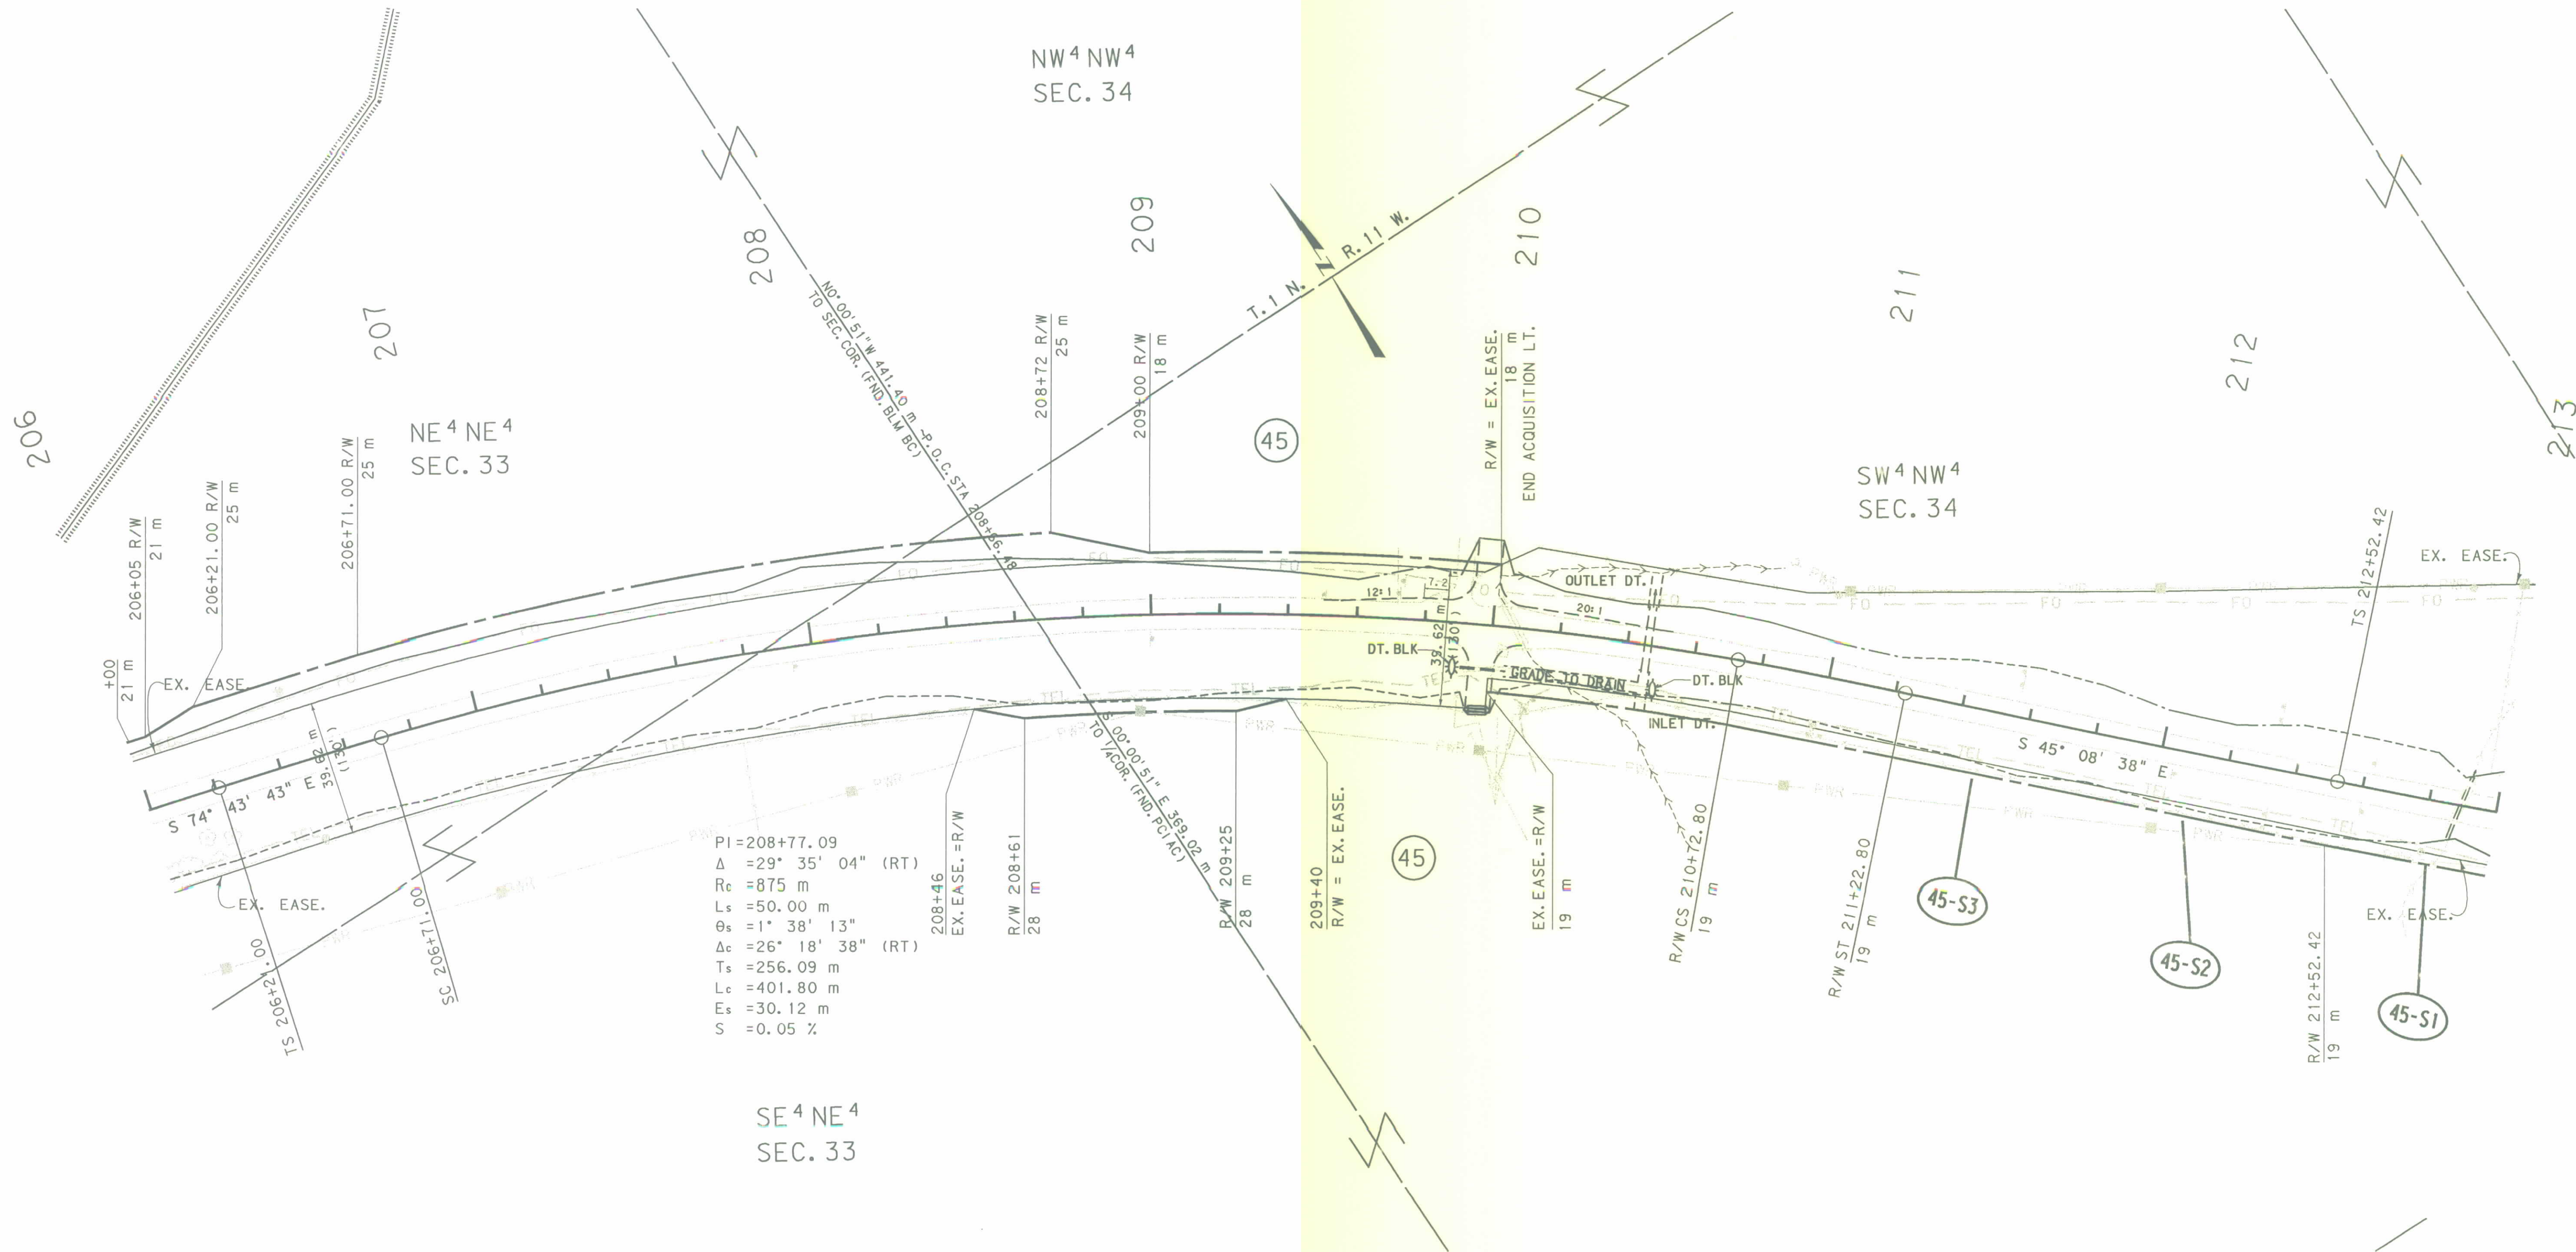

- NOTES:
- ALL MEASUREMENTS ARE METRIC EXCEPT AS NOTED
 - THE PROPOSED R/W LINE WHERE A SPIRAL CURVE TRANSITION IS USED IS A CHORD RATHER THAN A CONCENTRIC CURVE.
 - THE ENGLISH AREAS ARE FOR INFORMATIONAL PURPOSES ONLY.
 - ALL STATIONS AND OFFSETS FOR R/W BREAKS ARE IN REFERENCE TO THE R/W BASELINE.

BACKSLOPE LIMITS INCLUDE ROUNDING	TOP OF CUT
CONSTRUCTION LIMITS:	CUT SECTION
	TOE OF FILL
FHWA/DOT APPROVAL	5-8-02
MAP REVISED	4-04-03


MONTANA
DEPARTMENT OF TRANSPORTATION

RIGHT OF WAY PLAN
BEAVERHEAD COUNTY
SCALE 1:1000

0 50M 100M

SEE SHEET NO. 3 FOR OWNERSHIP NAMES, ADDRESSES, AREAS, ETC.

STATE	RIGHT OF WAY ID.	SHEET NO.	TOTAL SHEETS
MONTANA	STPP 46-5(4)51	19	19
PROJECT NUMBER 2137-004			
WISE RIVER - WEST DICKIE BRIDGE-WISE RIVER SEGMENT			

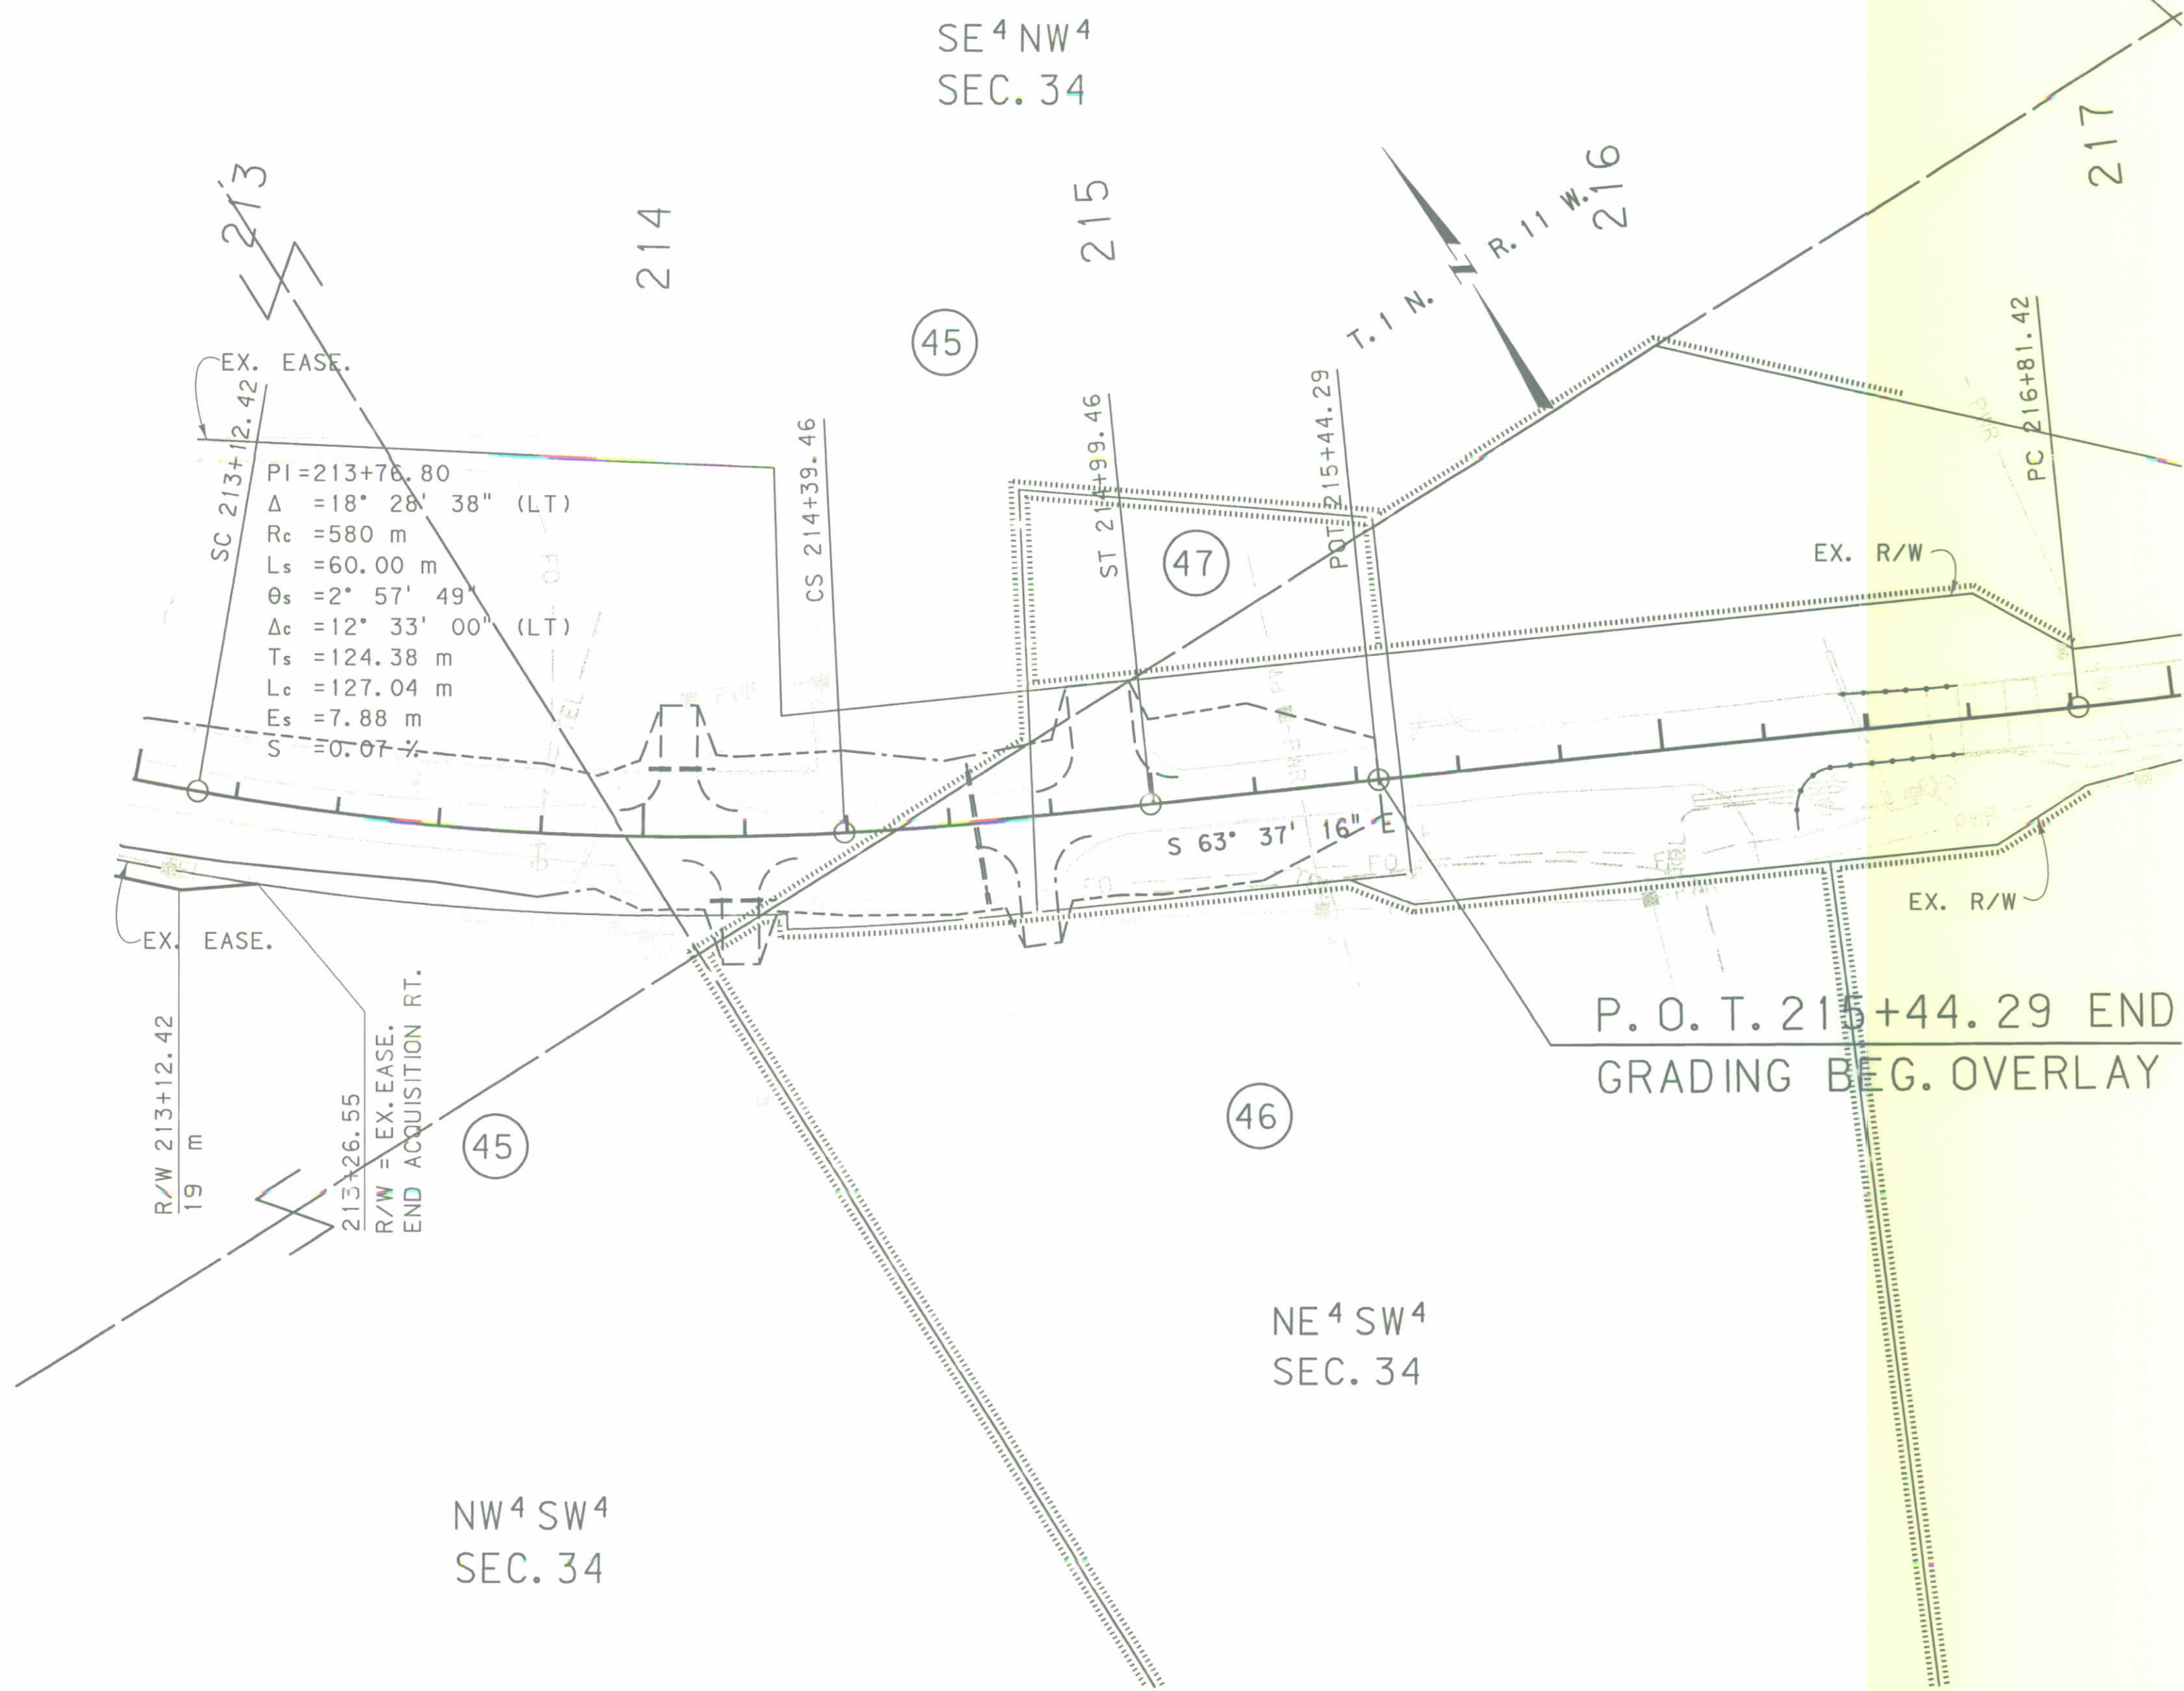

- NOTES: 1. ALL MEASUREMENTS ARE METRIC EXCEPT AS NOTED
2. THE PROPOSED R/W LINE WHERE A SPIRAL CURVE TRANSITION IS USED IS A CHORD RATHER THAN A CONCENTRIC CURVE.
3. THE ENGLISH AREAS ARE FOR INFORMATIONAL PURPOSES ONLY.
4. ALL STATIONS AND OFFSETS FOR R/W BREAKS ARE IN REFERENCE TO THE R/W BASELINE.

BACKSLOPE LIMITS INCLUDE ROUNDING	TOP OF CUT
CONSTRUCTION LIMITS:	CUT SECTION
	TOE OF FILL
FHWA/DOT APPROVAL	5-8-02
MAP REVISED	

MONTANA DEPARTMENT OF TRANSPORTATION
RIGHT OF WAY PLAN
BEAVERHEAD
SCALE 1:1000
0 50M 100M