PLANS
NOT
TO
SCALE

STATE	RIGHT OF WAY ID.	SHEET NO.	TOTAL SHEETS
MONTANA	STPHS 0002(81)	1	1

PROJECT NUMBER 2388-081

GREAT FALLS DISTRICT -
SLOPE FLATTENING

LOCATION NO. 4
NORTH OF VALIER

OWNERSHIP

PARCEL	NAME	ADDRESS	TOTAL AREA	GROSS R/W AREA	EX. EASE. AREA	NET AREA	REMAINDER LEFT	REMAINDER RIGHT	CONST. PMT. AREA	EASE. AREA
1	W. THOMAS BOUCHER	VALIER, MT.							600 S.F.	

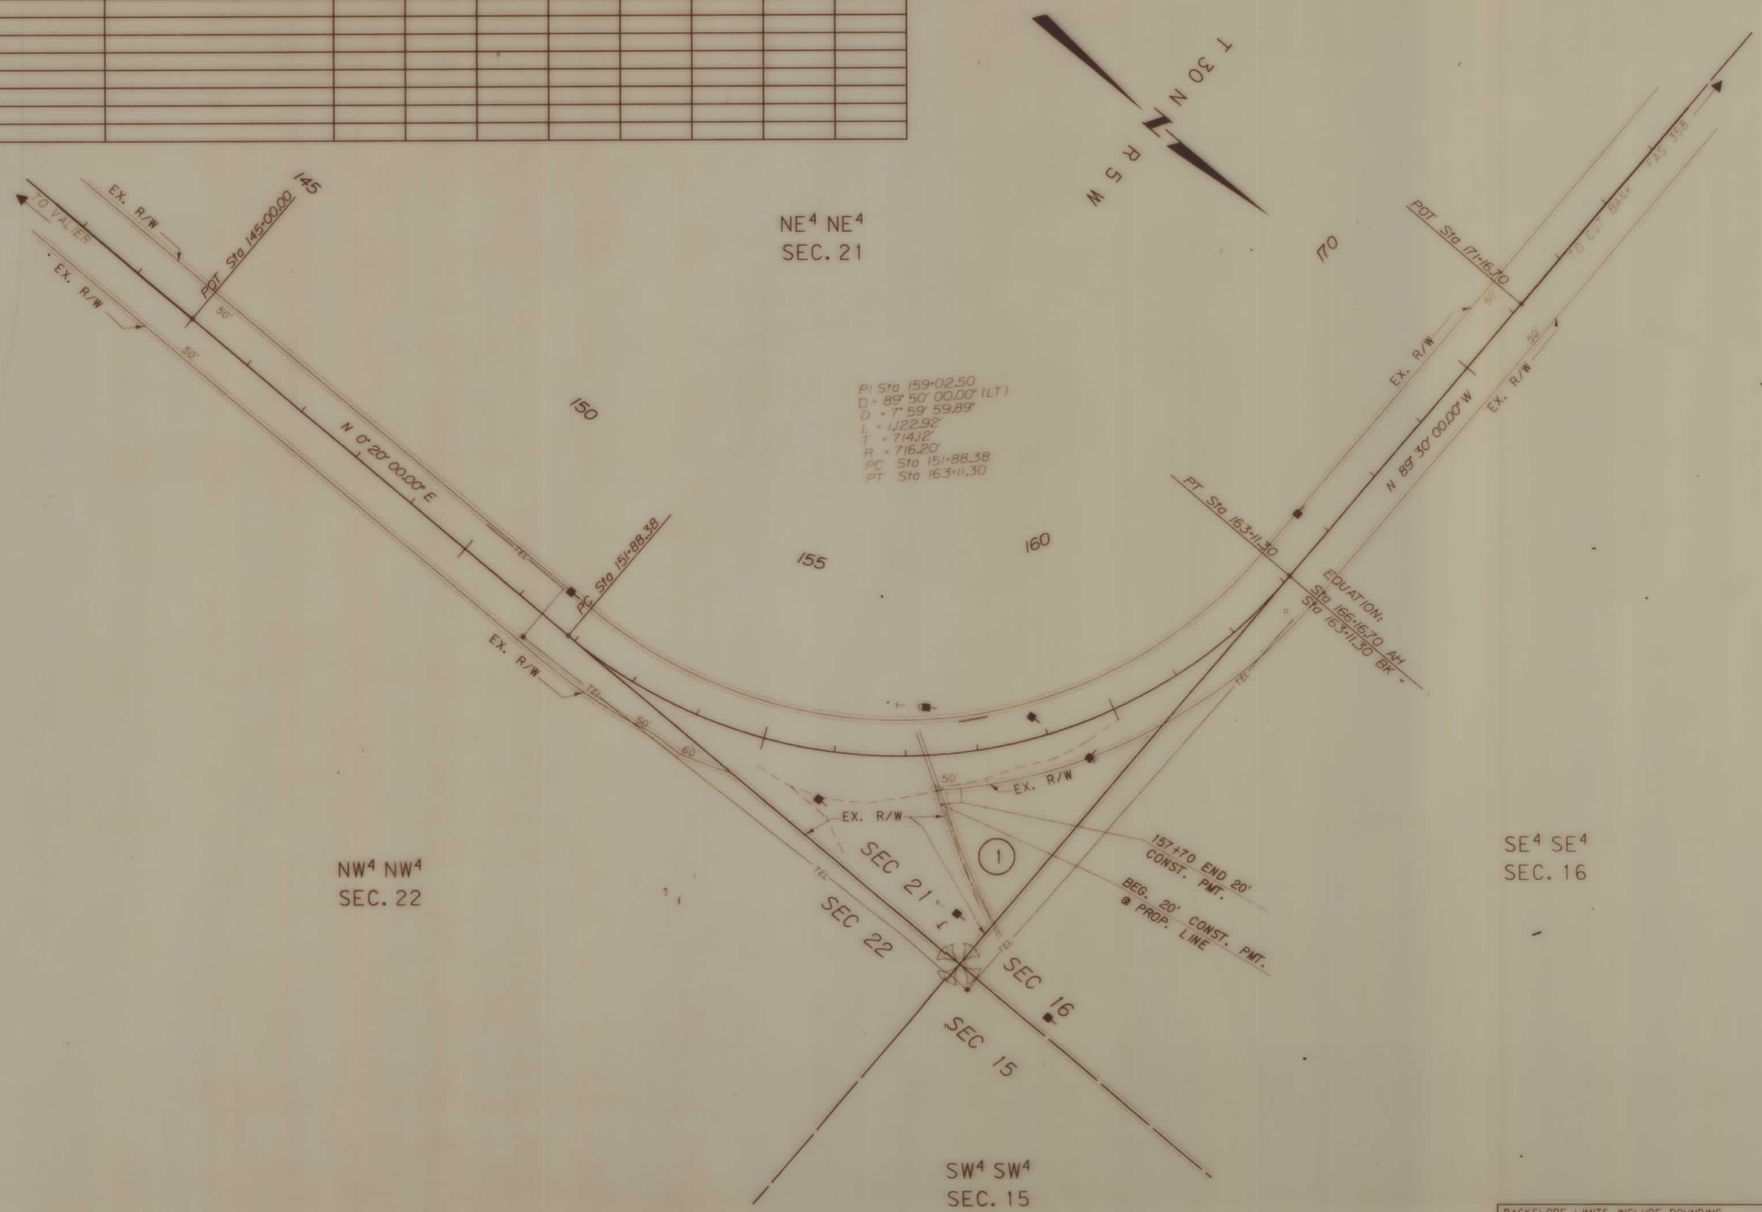

BACKSLOPE LIMITS INCLUDE ROUNDING
CONSTRUCTION LIMITS:
CUT SECTION
TOE OF FILL

FHWA/DOT APPROVAL 8-19-94.

MAP REVISED

STATE OF MONTANA
DEPARTMENT OF TRANSPORTATION
HIGHWAYS DIVISION
RIGHT OF WAY PLAN
PONDERA COUNTY

SCALE:
0 50' 100' 200' 300'

2388ST3.ROW

MONTANA DEPARTMENT OF TRANSPORTATION

RDROW

MONTANA CADD

DATE: 7-29-94

9 8 7 6 5 3 2 1