


MONTANA DEPARTMENT OF TRANSPORTATION

STATE	RIGHT OF WAY ID.	SHEET NO.	TOTAL SHEETS
MONTANA	STPS 358-1(7)18	1	4
PROJECT NUMBER 4477-007			
PONDERA/GLACIER CNTY LINE SLID			

RIGHT OF WAY PLAN OF
FEDERAL AID PROJECT STPS 358-1(7)18
PONDERA/GLACIER CNTY LINE SLID
PONDERA AND GLACIER COUNTIES

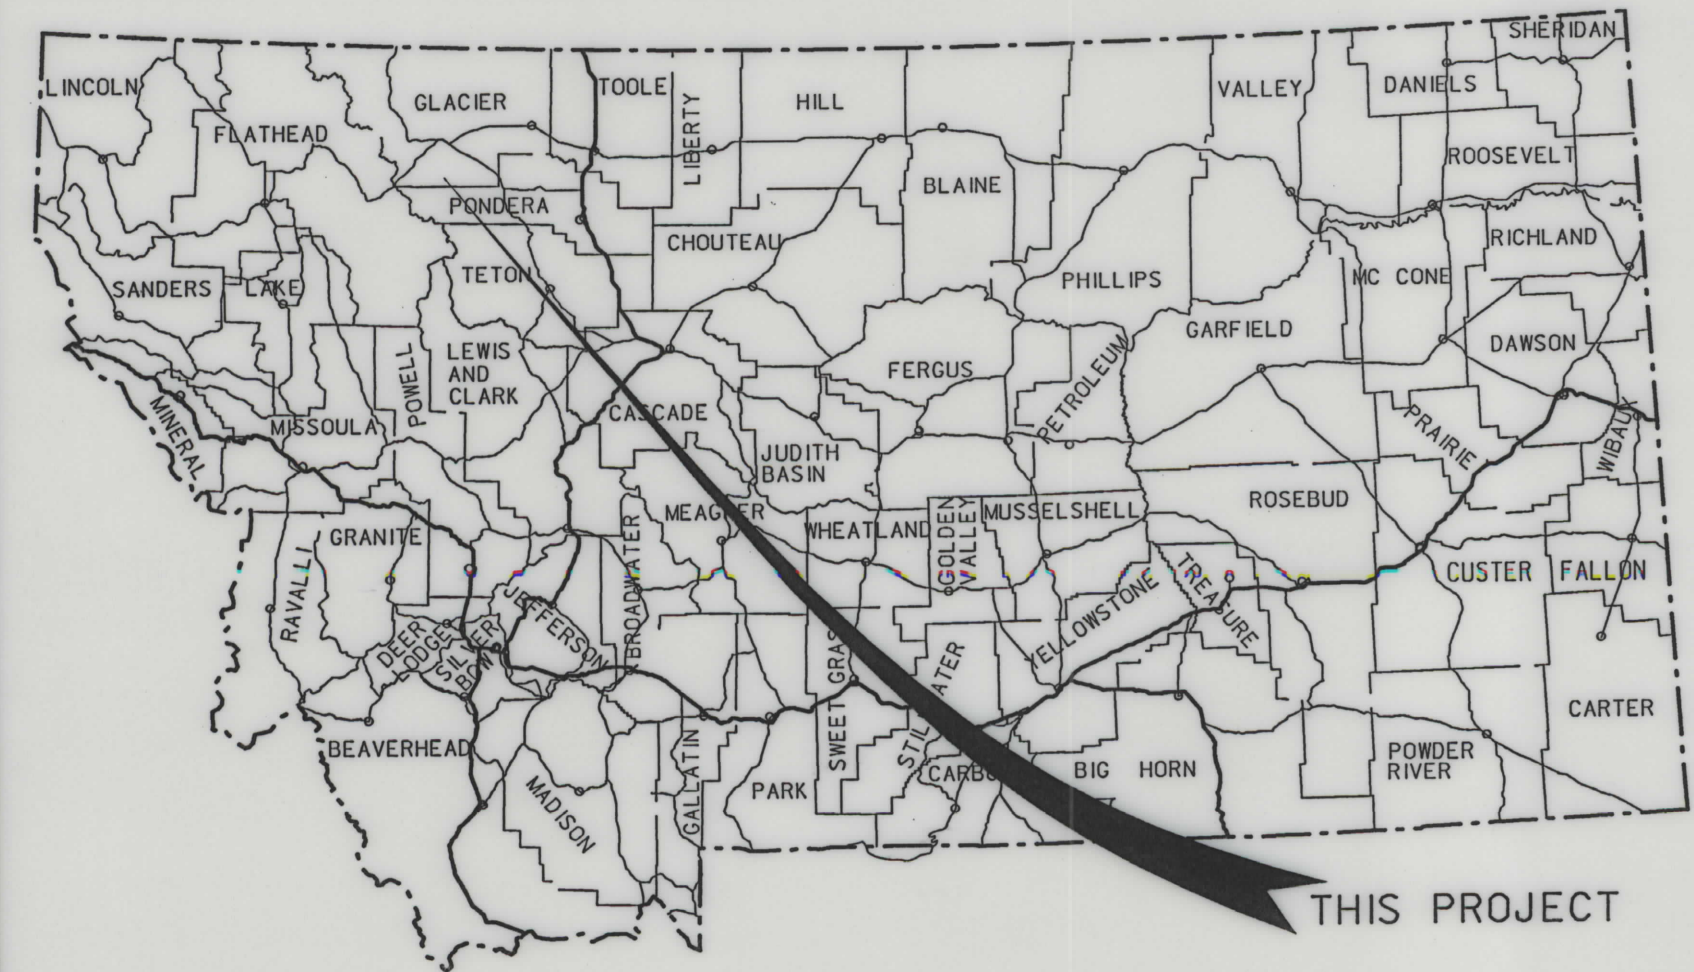


CONVENTIONAL SIGNS	
PROPOSED RIGHT OF WAY LINE	---
EXISTING RIGHT OF WAY LINE	---
RAILROAD RIGHT OF WAY LINE	---
RIGHT OF WAY BASELINE	---
STK'D CENTERLINE	---
SECTION LINE	---
OWNERSHIP BOUNDARY	---
FULL ACCESS CONTROL	AG AG
LIMITED ACCESS CONTROL	///
EXISTING ACCESS CONTROL	///
PRESENT TRAVELED WAY (P.T.W.)	---
FENCE LINE	---
EXISTING GUARDRAIL	---
PROPOSED GUARDRAIL	---
GATE IN FENCE	---
CATTLE GUARD: EXIST. - PROPOSED	---
SECTION CORNER	FOUND UNFOUND
1/4 SECTION CORNER	---
CLOSING CORNER	---
MEANDER CORNER	---
CENTER OF SECTION	---
RIGHT OF WAY MONUMENT	---
PROPERTY CORNER PIN	---
POWER POLE IN PLACE	---
TELEPHONE POLE IN PLACE	---
TELEGRAPH POLE IN PLACE	---
LIGHT POLE	---
PROPOSED CULVERT	---
EXISTING CULVERT	---
OUTLET DITCH	---
INLET DITCH	---
EXISTING DITCH	---
CHANNEL CHANGES	CH. CH.
DITCH BLOCK	---
RIPRAP	---
BRIDGES	---
RAILROADS	---
PARCEL NUMBERS	---
APPROACH: EXIST.	---



ASSOCIATED PROJECT ID.
STPS 358-1(2)18 PE
RELATED PROJECTS
S 193(8) ER 57(5)

FHWAMDT APPROVAL	3-02-04
MAP REVISED	10-25-04

1.1 Kilometers

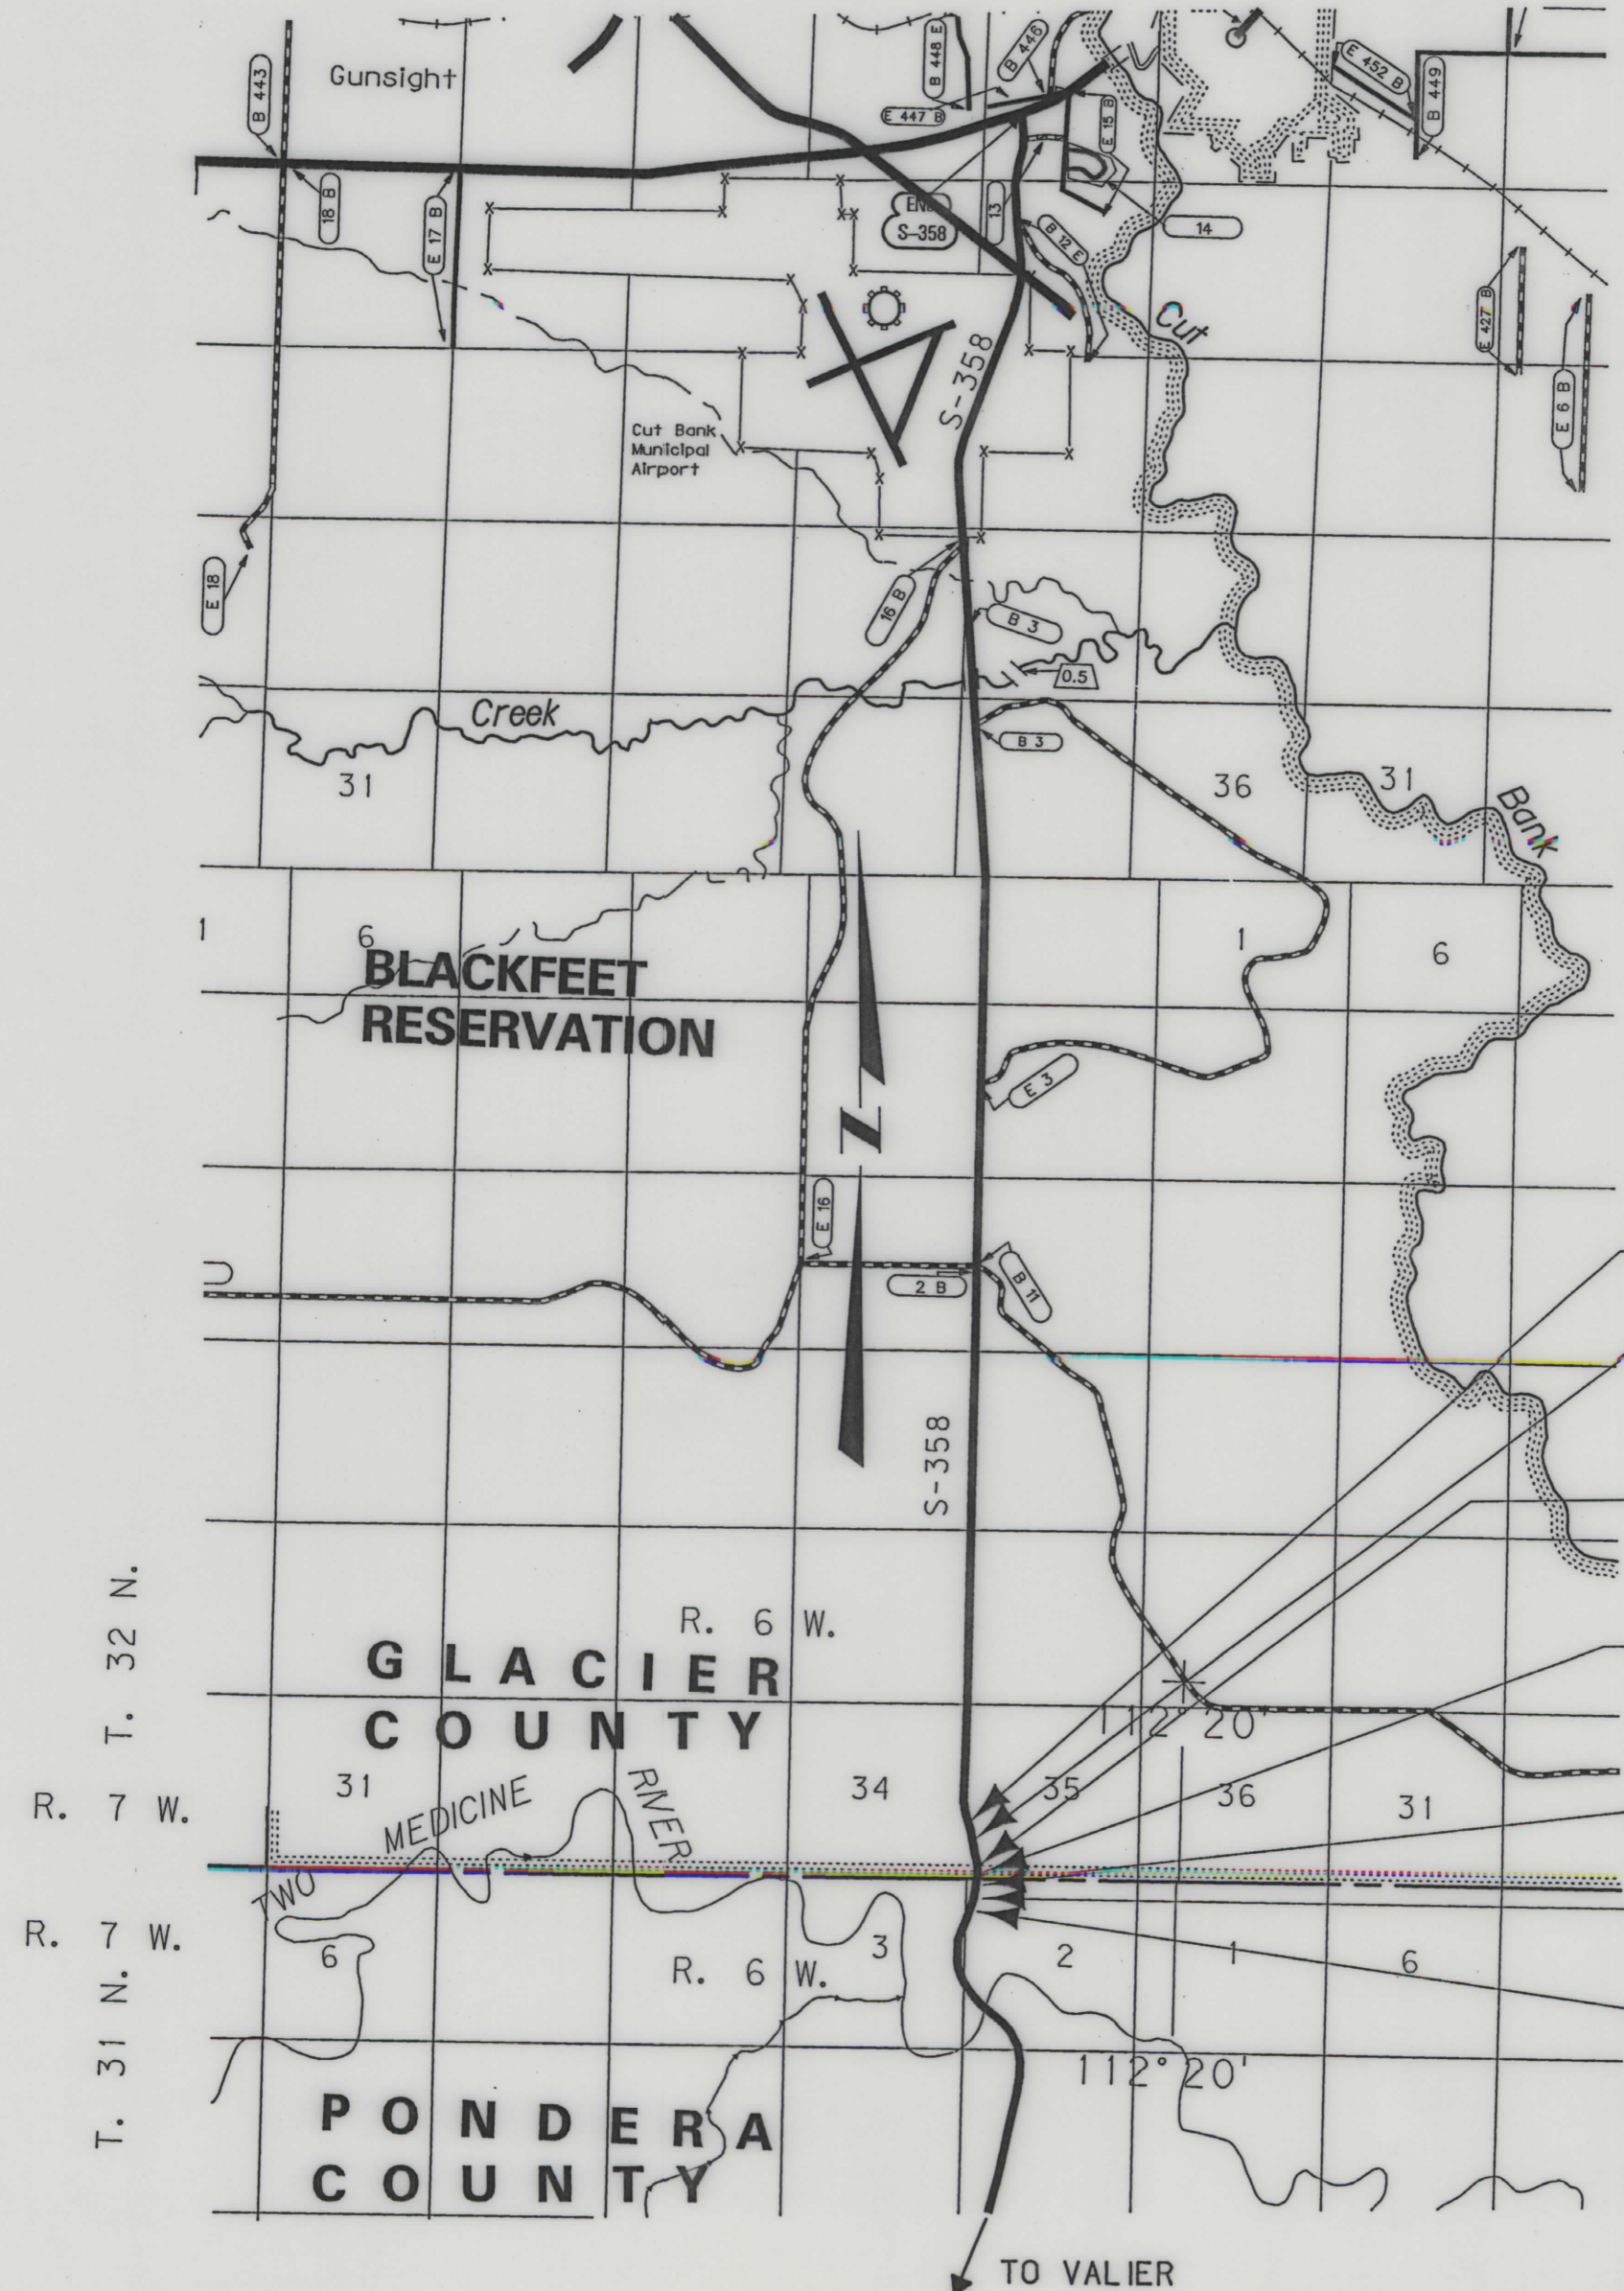

SEE SHEET NO. 2-4 FOR OWNERSHIP NAMES, ADDRESSES, AREAS, ETC.

GRID STATE PLANE COORDINATES

THIS IS A STATE PLANE COORDINATE PROJECT. ALL DIMENSIONS, DISTANCES AND AREAS ON THIS PROJECT ARE GRID, EXCEPT FOR THE EXISTING R/W WIDTH DIMENSION, WHICH IS RECORD. THE COMBINATION SCALE FACTOR IS 0.99954946

STA. 15+15.76 END PAVEMENT CONNECTION
STA. 304+20.76 (998+05.6 ENGLISH) F.A.S. S-193 STA. 15+07.76 END STPS 358-1(3)18
STA. 294+98.00 (967+78.21 ENGLISH) F.A.S. S-193 STA. 5+85 ON STPS 358-1(3)18 RP 17.8
STA. 292+89.18 (960+93.11 ENGLISH) F.A.S. S-193 STA. 3+76.18 ON STPS 358-1(3)18 COUNTY LINE
STA. 292+48.00 (959+58.01 ENGLISH) F.A.S. S-193 STA. 3+35.00 ON STPS 358-1(3)18 RP 17.6
STA. 290+13 (951+87 ENGLISH) F.A.S. S-193 STA. 1+00.00 BEG. STPS 358-1(3)18
STA. 0+92.00 BEG. PAVEMENT CONNECTION

THIS PROJECT
RP 17.5 TO RP 18.4

NOTES: 1. ALL MEASUREMENTS ARE METRIC EXCEPT AS NOTED

MONTANA DEPARTMENT OF TRANSPORTATION
MONTANA CADD

RDROW

C:\gdm\4477\TROTTL001.dgn
11/28/2004
8:41:40 AM
u1068
3
2


OWNERSHIP																									
PARCEL	NAME	ADDRESS	TOTAL	AREA	GROSS	R/W	AREA	EX. EASE. AREA		NET		AREA	REMAINDER				CONST. PMT. AREA		EASE. AREA		SHEET NO.				
			METRIC	ENGLISH	METRIC	ENGLISH	METRIC	ENGLISH	METRIC	ENGLISH	LEFT		RIGHT		METRIC	ENGLISH	METRIC	ENGLISH							
											METRIC	ENGLISH	METRIC	ENGLISH											
1	ROBERT & JOAN WELLMAN	BOX 1469, VALIER, MT 59486			0.223	ha	0.55	AC			0.223	ha	0.55	AC							2				
1A	ROBERT & JOAN WELLMAN	BOX 1469, VALIER, MT 59486			0.050	ha	0.12	AC			0.050	ha	0.12	AC					0.033	ha	0.08	AC	2		
5	ROBERT & JOAN WELLMAN	BOX 1469, VALIER, MT 59486	OWNER NOTIFICATION ONLY																					2	
6	BLACKFEET TRIBE	ALLOTMENT T612-A	SEE SHEET 3																					2, 3	
6L1	ROBERT WELLMAN	BOX 268, VALIER, MT 59486	SEE SHEET 3																						2, 3

STATE	RIGHT OF WAY ID.	SHEET NO.	TOTAL SHEETS
MONTANA	STPS 358-1(7)18	2	4

PROJECT NUMBER 4477-007
 PONDERA/GLACIER CNTY LINE SLID

RIGHT-OF-WAY COORDINATE ASCII FILES

R/W BREAK COORDS: 4477ROBRK001.TXT
 R/W BASELINE COORDS: 4477ROBAS001.TXT
 ALL FILES ARE LOCATED ON THE CADD SERVER
 IN THE RO DIRECTORY, UNDER PROJECT: 4477

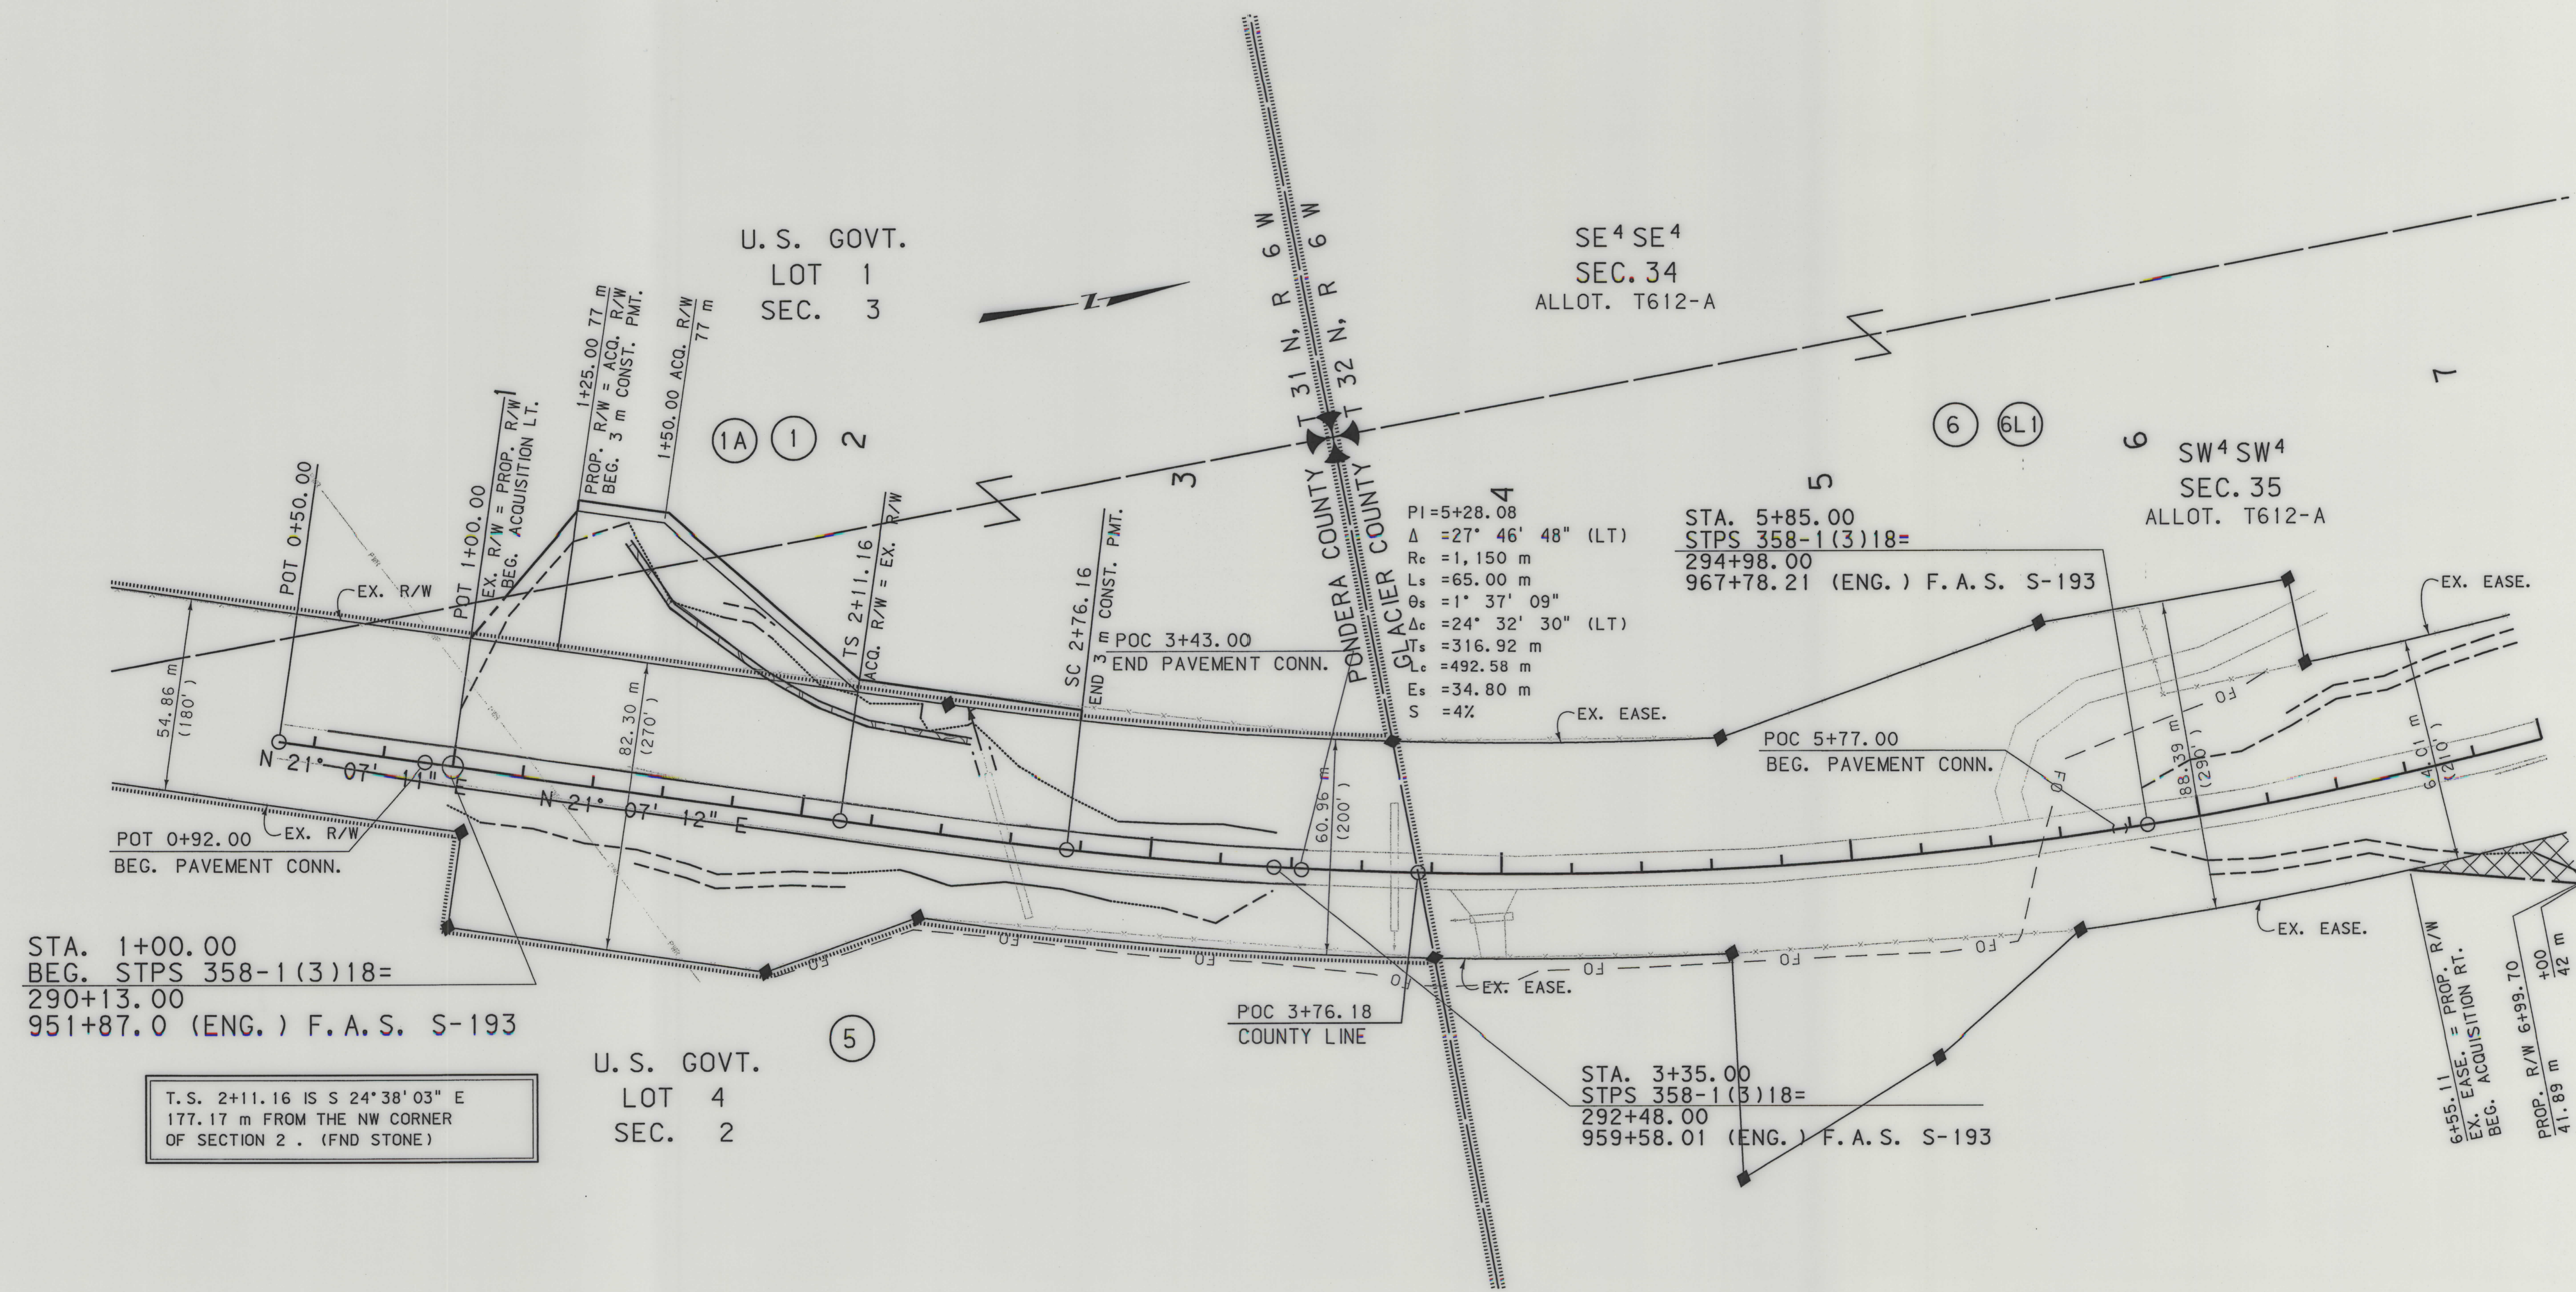

GRID STATE PLANE COORDINATES

THIS IS A STATE PLANE COORDINATE PROJECT.
 ALL DIMENSIONS, DISTANCES AND AREAS ON THIS
 PROJECT ARE GRID, EXCEPT FOR THE EXISTING
 R/W WIDTH DIMENSION, WHICH IS RECORD. THE
 COMBINATION SCALE FACTOR IS 0.99954946

FOR EXISTING R/W RETRACEMENT, SEE
 CERTIFICATE OF SURVEY NO. 423, DOCUMENT
 NO. 254451 IN GLACIER COUNTY AND
 DOCUMENT NO. 307919 IN PONDERA COUNTY

- NOTES:
1. ALL MEASUREMENTS ARE METRIC EXCEPT AS NOTED
 2. THE PROPOSED R/W LINE WHERE A SPIRAL CURVE TRANSITION IS USED IS A CHORD RATHER THAN A CONCENTRIC CURVE.
 3. THE ENGLISH AREAS ARE FOR INFORMATIONAL PURPOSES ONLY.
 4. ALL STATIONS AND OFFSETS FOR R/W BREAKS ARE IN REFERENCE TO THE R/W BASELINE.

BACKSLOPE LIMITS INCLUDE ROUNDING	
CONSTRUCTION LIMITS:	CUT SECTION TOE OF FILL
FHWA/DOT APPROVAL 3-02-04	
MAP REVISED 4-6-04, 10-25-04, 11-15-04, 12-23-04.	

MONTANA
 DEPARTMENT OF TRANSPORTATION
 RIGHT OF WAY PLAN
 PONDERA/GLACIER COUNTY
 SCALE 1:1000
 0 50M 100M




RDROW

C:\gdm\4477\ROPLAN001.dgn
12/23/2004
7:23:31 AM
3
1
U1068


OWNERSHIP																			
PARCEL	NAME	ADDRESS	TOTAL	AREA	GROSS R/W AREA		EX. EASE. AREA		NET AREA		REMAINDER				CONST. PMT. AREA		EASE. AREA		SHEET NO.
			METRIC	ENGLISH	METRIC	ENGLISH	METRIC	ENGLISH	METRIC	ENGLISH	LEFT		RIGHT		METRIC	ENGLISH	METRIC	ENGLISH	
											METRIC	ENGLISH	METRIC	ENGLISH					
6	BLACKFEET TRIBE	ALLOTMENT T612-A			3.572 ha	8.83 AC	3.197 ha	7.90 AC	0.375 ha	0.93 AC									2, 3
6L1	ROBERT WELLMAN	BOX 268, VALIER, MT 59486	OWNER NOTIFICATION ONLY																2, 3
2	THERESA RUNNINGCRANE	ALLOTMENT 3278			4.455 ha	11.01 AC	3.412 ha	8.43 AC	1.043 ha	2.58 AC									3
2A	THERESA RUNNINGCRANE	ALLOTMENT 3278			0.723 ha	1.79 AC			0.723 ha	1.79 AC									3
7	MAGGIE HENALT	ALLOTMENT 589	OWNER NOTIFICATION ONLY																3
3	BLACKFEET TRIBE	ALLOTMENT T682	SEE SHEET 4																3, 4
3A	BLACKFEET TRIBE	ALLOTMENT T682	SEE SHEET 4																3, 4
4	BLACKFEET TRIBE	ALLOTMENT T258-A	SEE SHEET 4																3, 4
4A	BLACKFEET TRIBE	ALLOTMENT T258-A	SEE SHEET 4																3, 4

STATE	RIGHT OF WAY ID.	SHEET NO.	TOTAL SHEETS
MONTANA	STPS 358-1(7)18	3	4
PROJECT NUMBER 4477-007			
PONDERA/GLACIER CNTY LINE SLID			
RIGHT-OF-WAY COORDINATE ASCII FILES			
R/W BREAK COORDS: 4477ROBRK001.TXT			
R/W BASELINE COORDS: 4477ROBAS001.TXT			
ALL FILES ARE LOCATED ON THE CADD SERVER IN THE RO DIRECTORY, UNDER PROJECT: 4477			

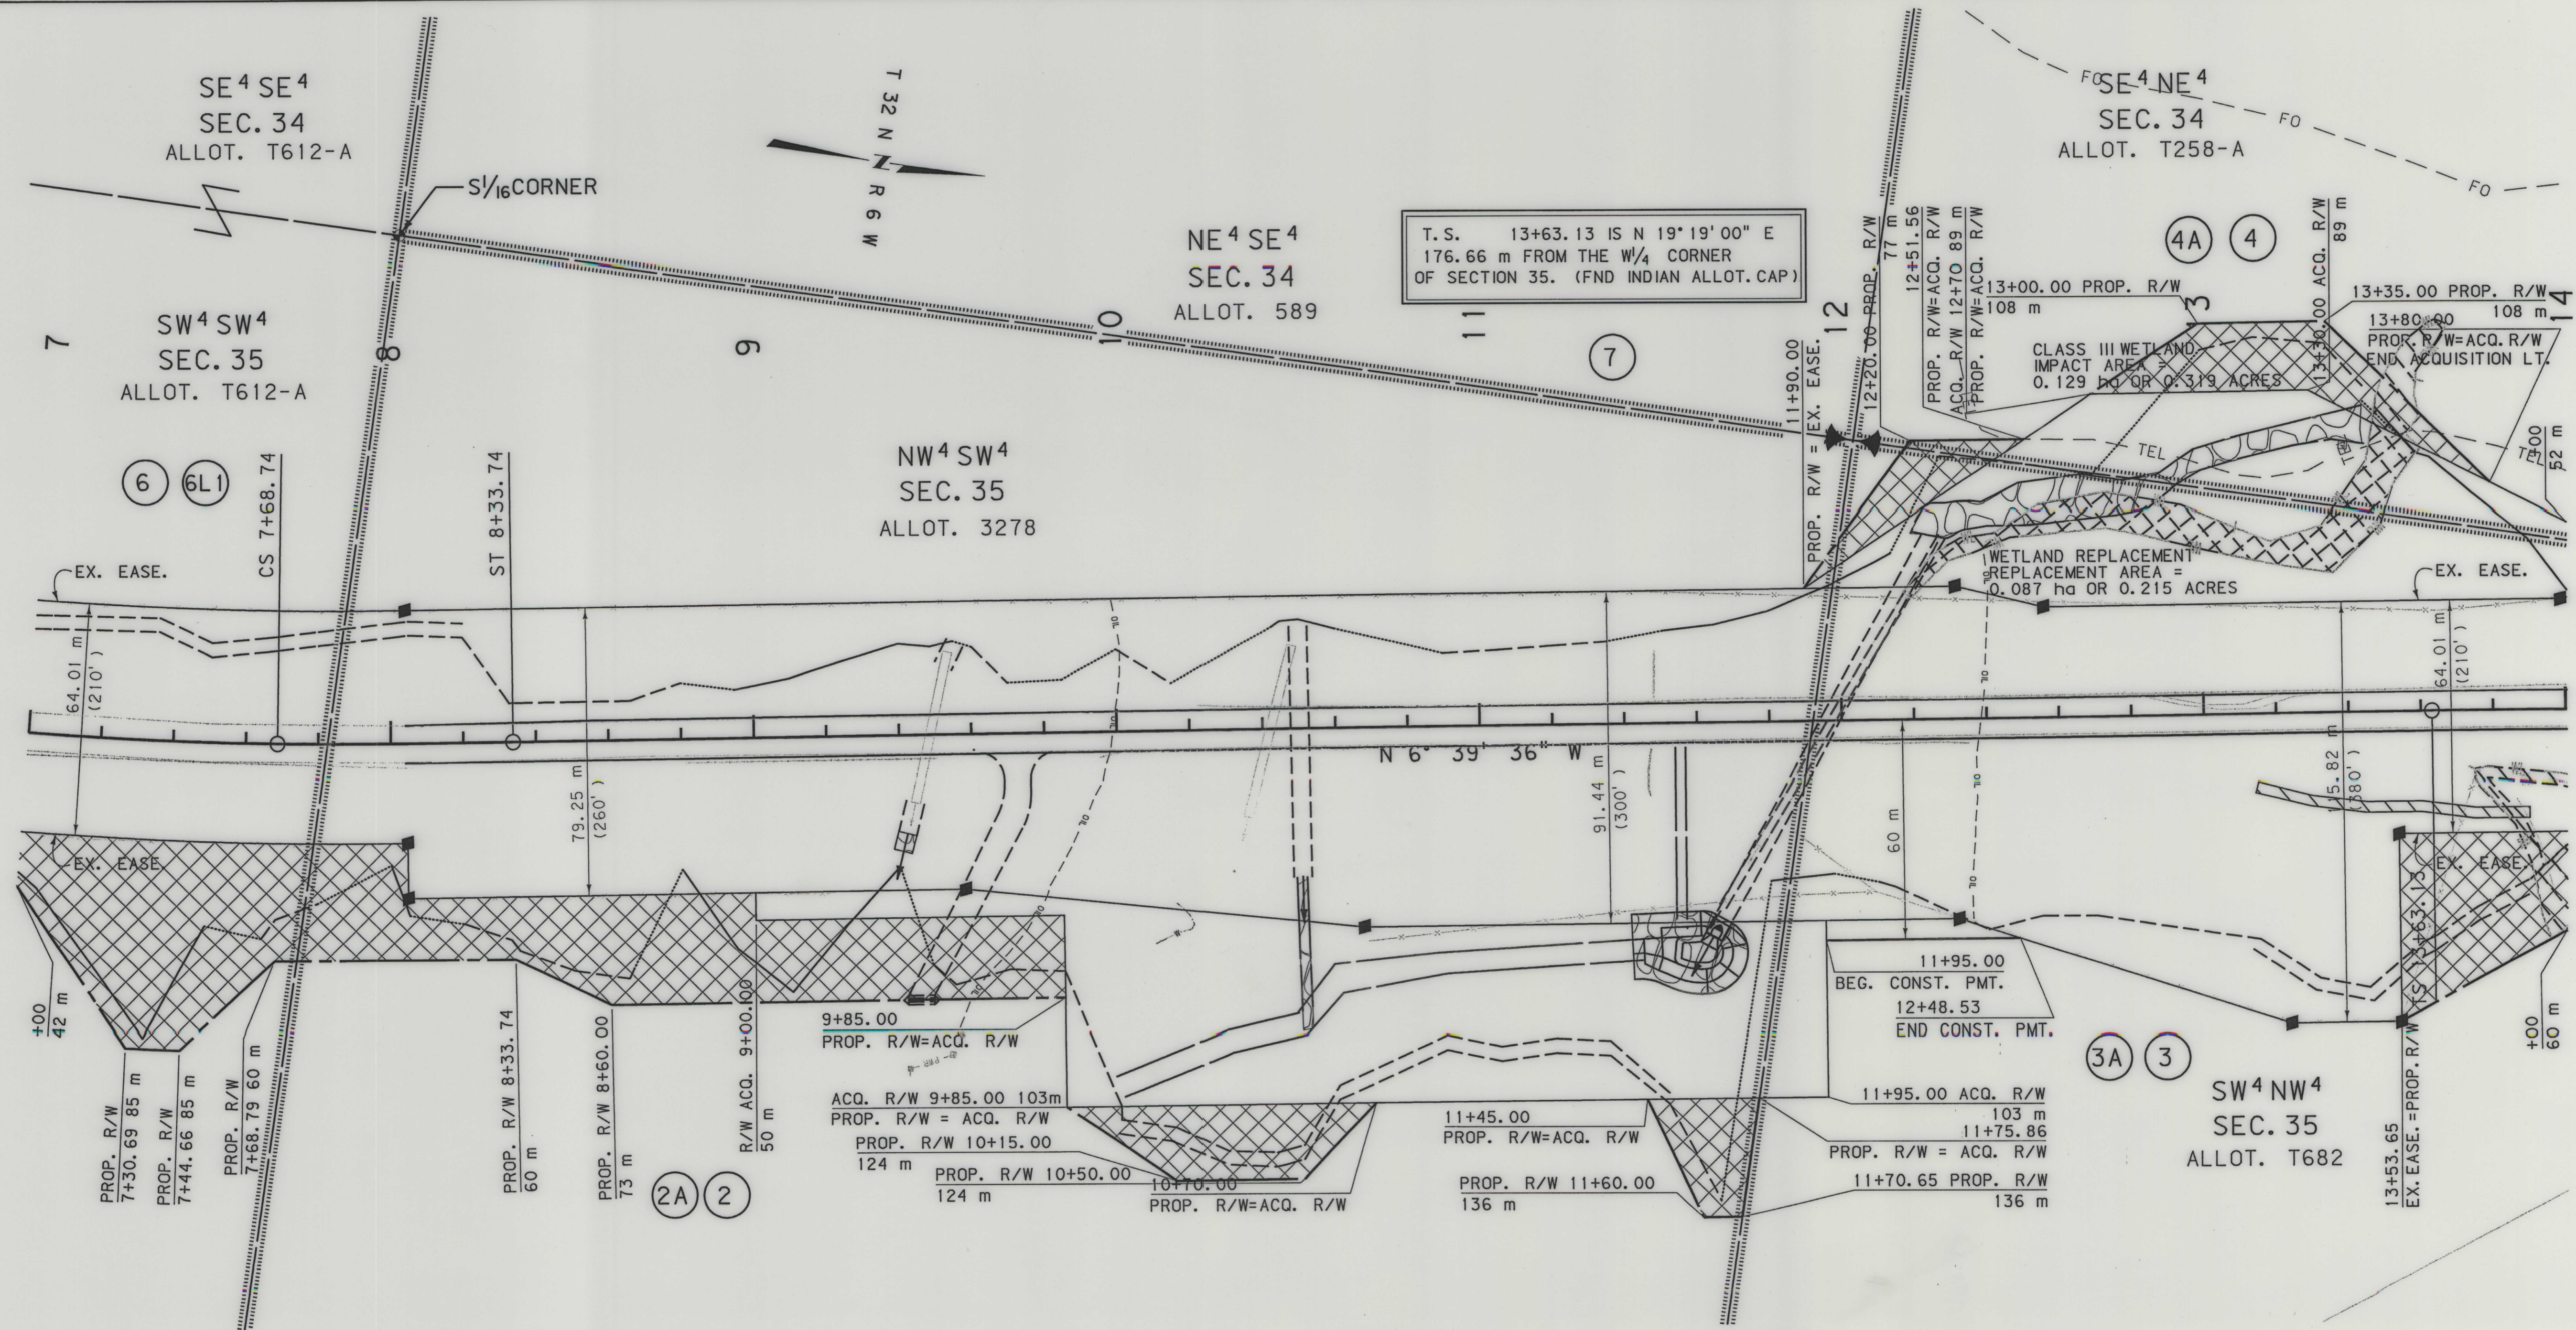

OWNERSHIP																			
PARCEL	NAME	ADDRESS	TOTAL AREA		GROSS R/W AREA		EX. EASE. AREA		NET AREA		REMAINDER				CONST. PMT. AREA		EASE. AREA		SHEET NO.
			METRIC	ENGLISH	METRIC	ENGLISH	METRIC	ENGLISH	METRIC	ENGLISH	LEFT		RIGHT		METRIC	ENGLISH	METRIC	ENGLISH	
											METRIC	ENGLISH	METRIC	ENGLISH					
3	BLACKFEET TRIBE	ALLOTMENT T682			6.112 ha	15.10 AC	5.477 ha	13.53 AC	0.635 ha	1.57 AC									3, 4
3A	BLACKFEET TRIBE	ALLOTMENT T682			0.351 ha	0.87 AC			0.351 ha	0.87 AC					0.025 ha	0.06 AC			3, 4
4	BLACKFEET TRIBE	ALLOTMENT T258-A			0.392 ha	0.97 AC	0.073 ha	0.18 AC	0.319 ha	0.79 AC									3, 4
4A	BLACKFEET TRIBE	ALLOTMENT T258-A			0.156 ha	0.39 AC			0.156 ha	0.39 AC									3, 4
8	DELETED																		
9	C. W. COOPER FARMS, INC.	BOX 276, CUT BANK, MT 59427-0276	OWNER NOTIFICATION ONLY																4

STATE	RIGHT OF WAY ID.	SHEET NO.	TOTAL SHEETS
MONTANA	STPS 358-1(7)18	4	4
PROJECT NUMBER 4477-007			
PONDERA/GLACIER CNTY LINE SLID			
RIGHT-OF-WAY COORDINATE ASCII FILES			
R/W BREAK COORDS: 4477ROBRK001.TXT			
R/W BASELINE COORDS: 4477ROBAS001.TXT			
ALL FILES ARE LOCATED ON THE CADD SERVER IN THE RO DIRECTORY, UNDER PROJECT: 4477			

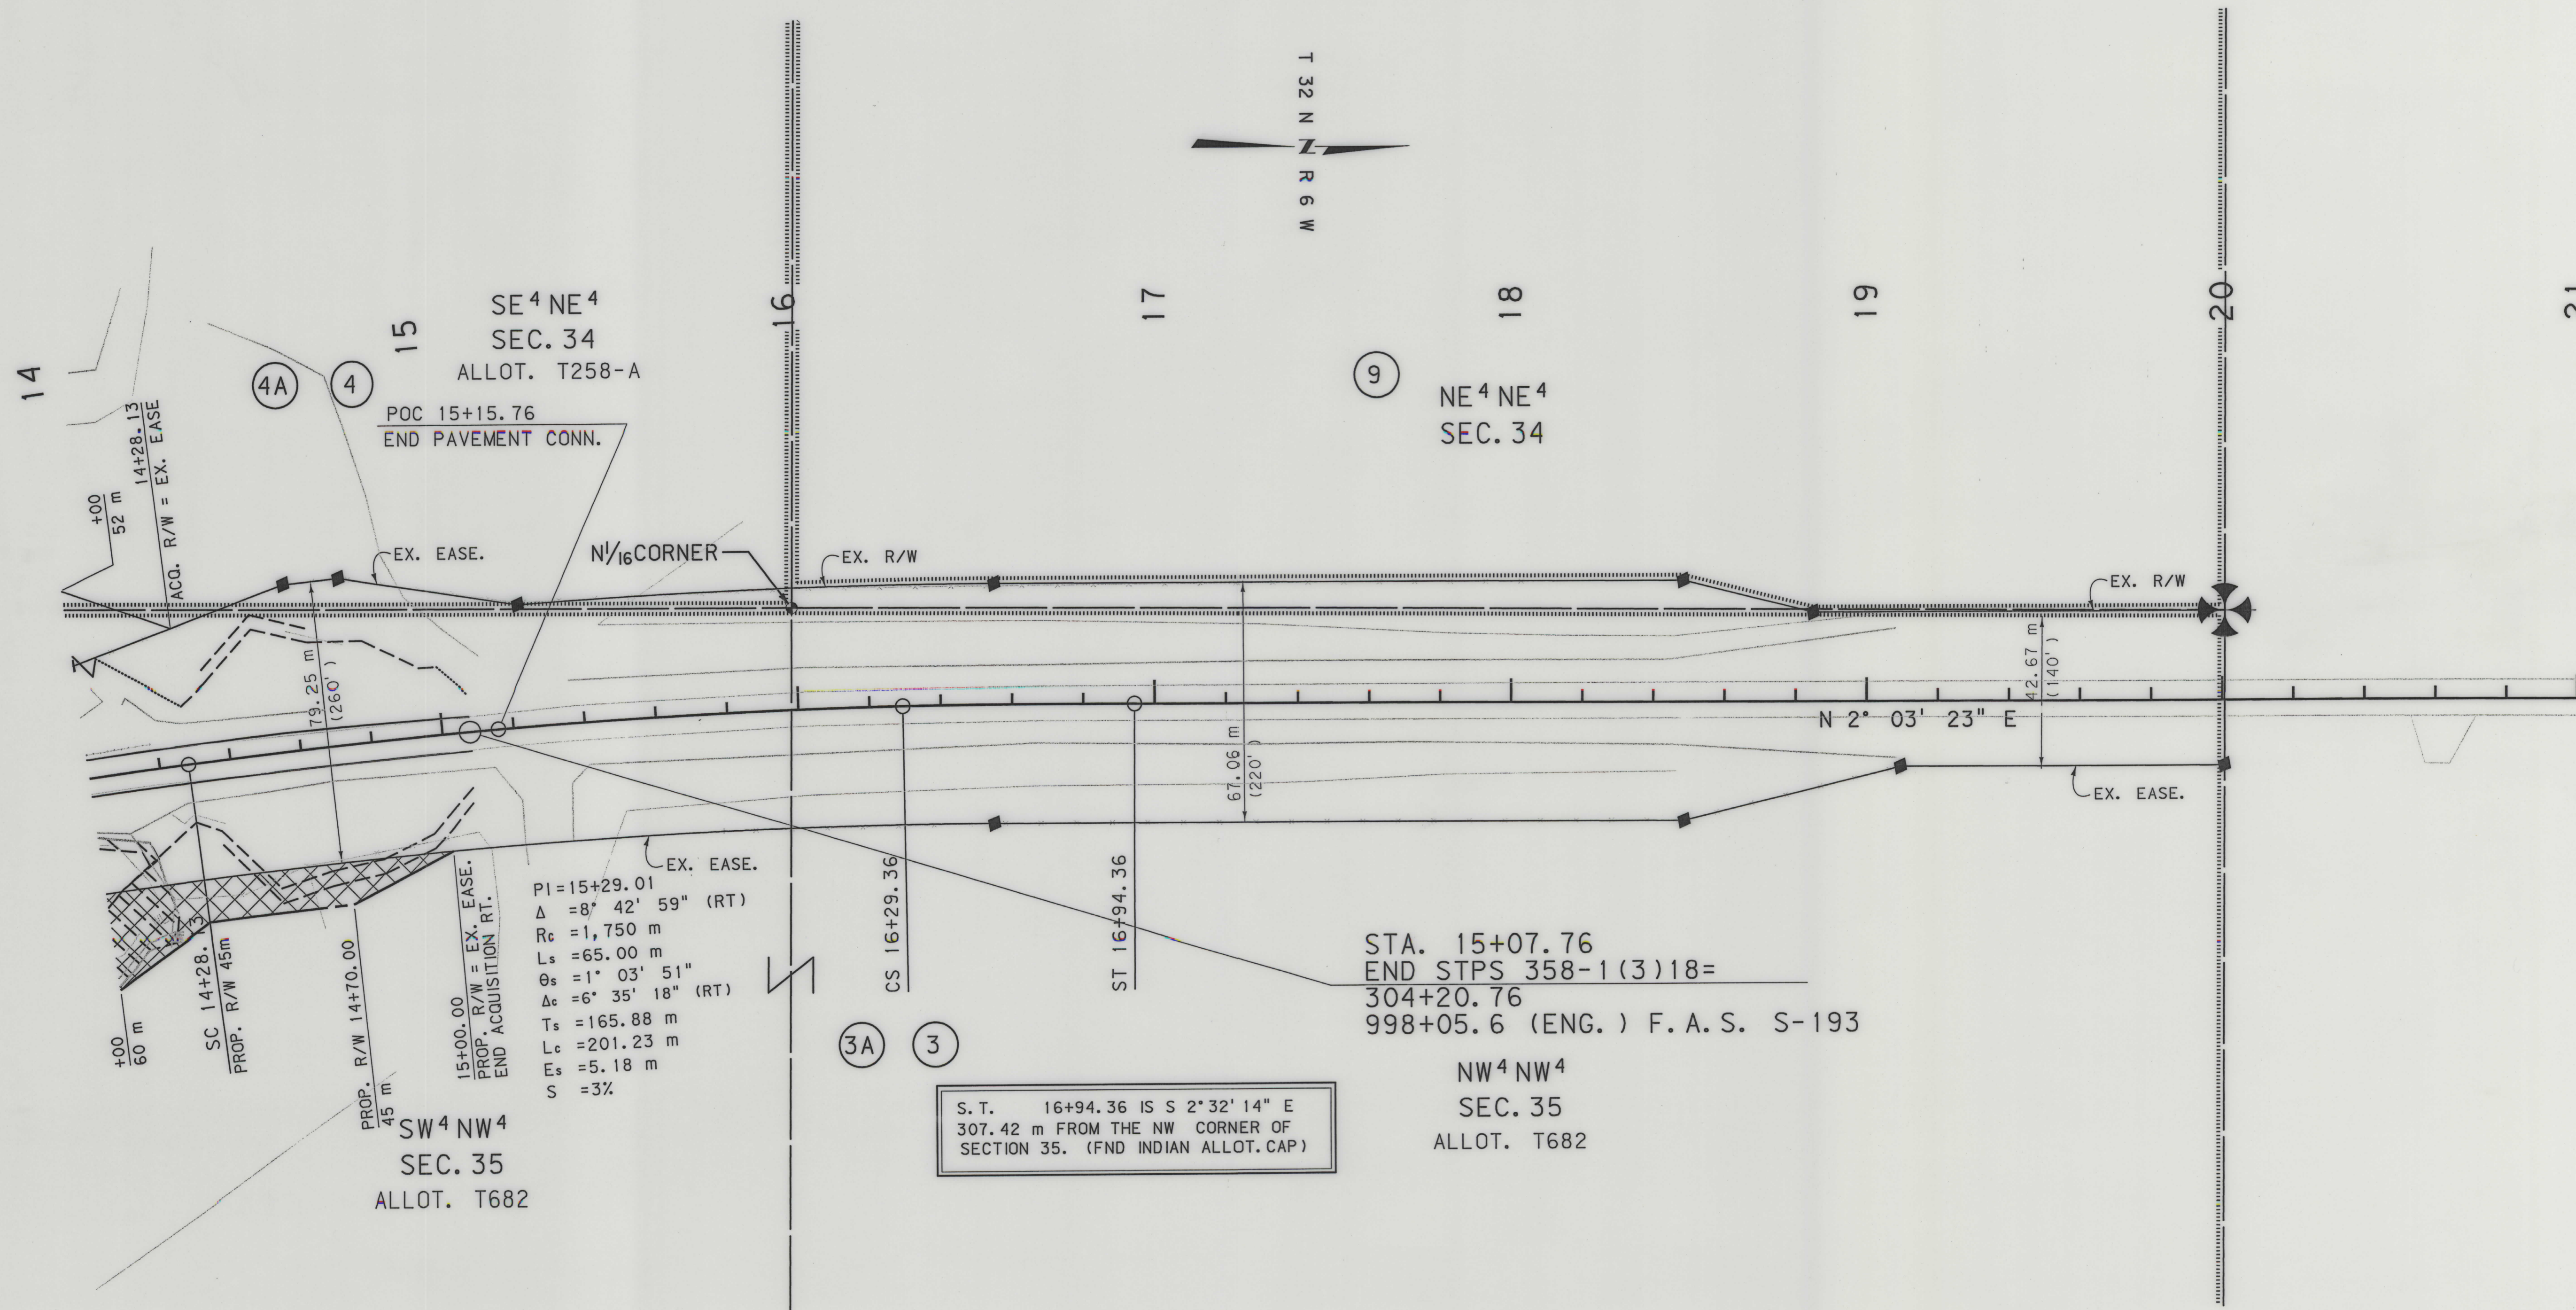

GRID STATE PLANE COORDINATES

THIS IS A STATE PLANE COORDINATE PROJECT. ALL DIMENSIONS, DISTANCES AND AREAS ON THIS PROJECT ARE GRID, EXCEPT FOR THE EXISTING R/W WIDTH DIMENSION, WHICH IS RECORD. THE COMBINATION SCALE FACTOR IS 0.99954946

FOR EXISTING R/W RETRACEMENT, SEE CERTIFICATE OF SURVEY NO. 423, DOCUMENT NO. 254451 IN GLACIER COUNTY AND DOCUMENT NO. 307919 IN PONDERA COUNTY

- NOTES:
1. ALL MEASUREMENTS ARE METRIC EXCEPT AS NOTED
 2. THE PROPOSED R/W LINE WHERE A SPIRAL CURVE TRANSITION IS USED IS A CHORD RATHER THAN A CONCENTRIC CURVE.
 3. THE ENGLISH AREAS ARE FOR INFORMATIONAL PURPOSES ONLY.
 4. ALL STATIONS AND OFFSETS FOR R/W BREAKS ARE IN REFERENCE TO THE R/W BASELINE.

BACKSLOPE LIMITS INCLUDE ROUNDING	
CONSTRUCTION LIMITS:	
CUT SECTION	TOP OF CUT
TOE OF FILL	DITCH BOTTOM
FHWA/DOT APPROVAL 3-02-04	
MAP REVISED 4-6-04, 10-25-04, 11-15-04, 11-30-04.	

MONTANA
DEPARTMENT OF TRANSPORTATION

RIGHT OF WAY PLAN
GLACIER COUNTY
SCALE 1"=1000

0 50M 100M