



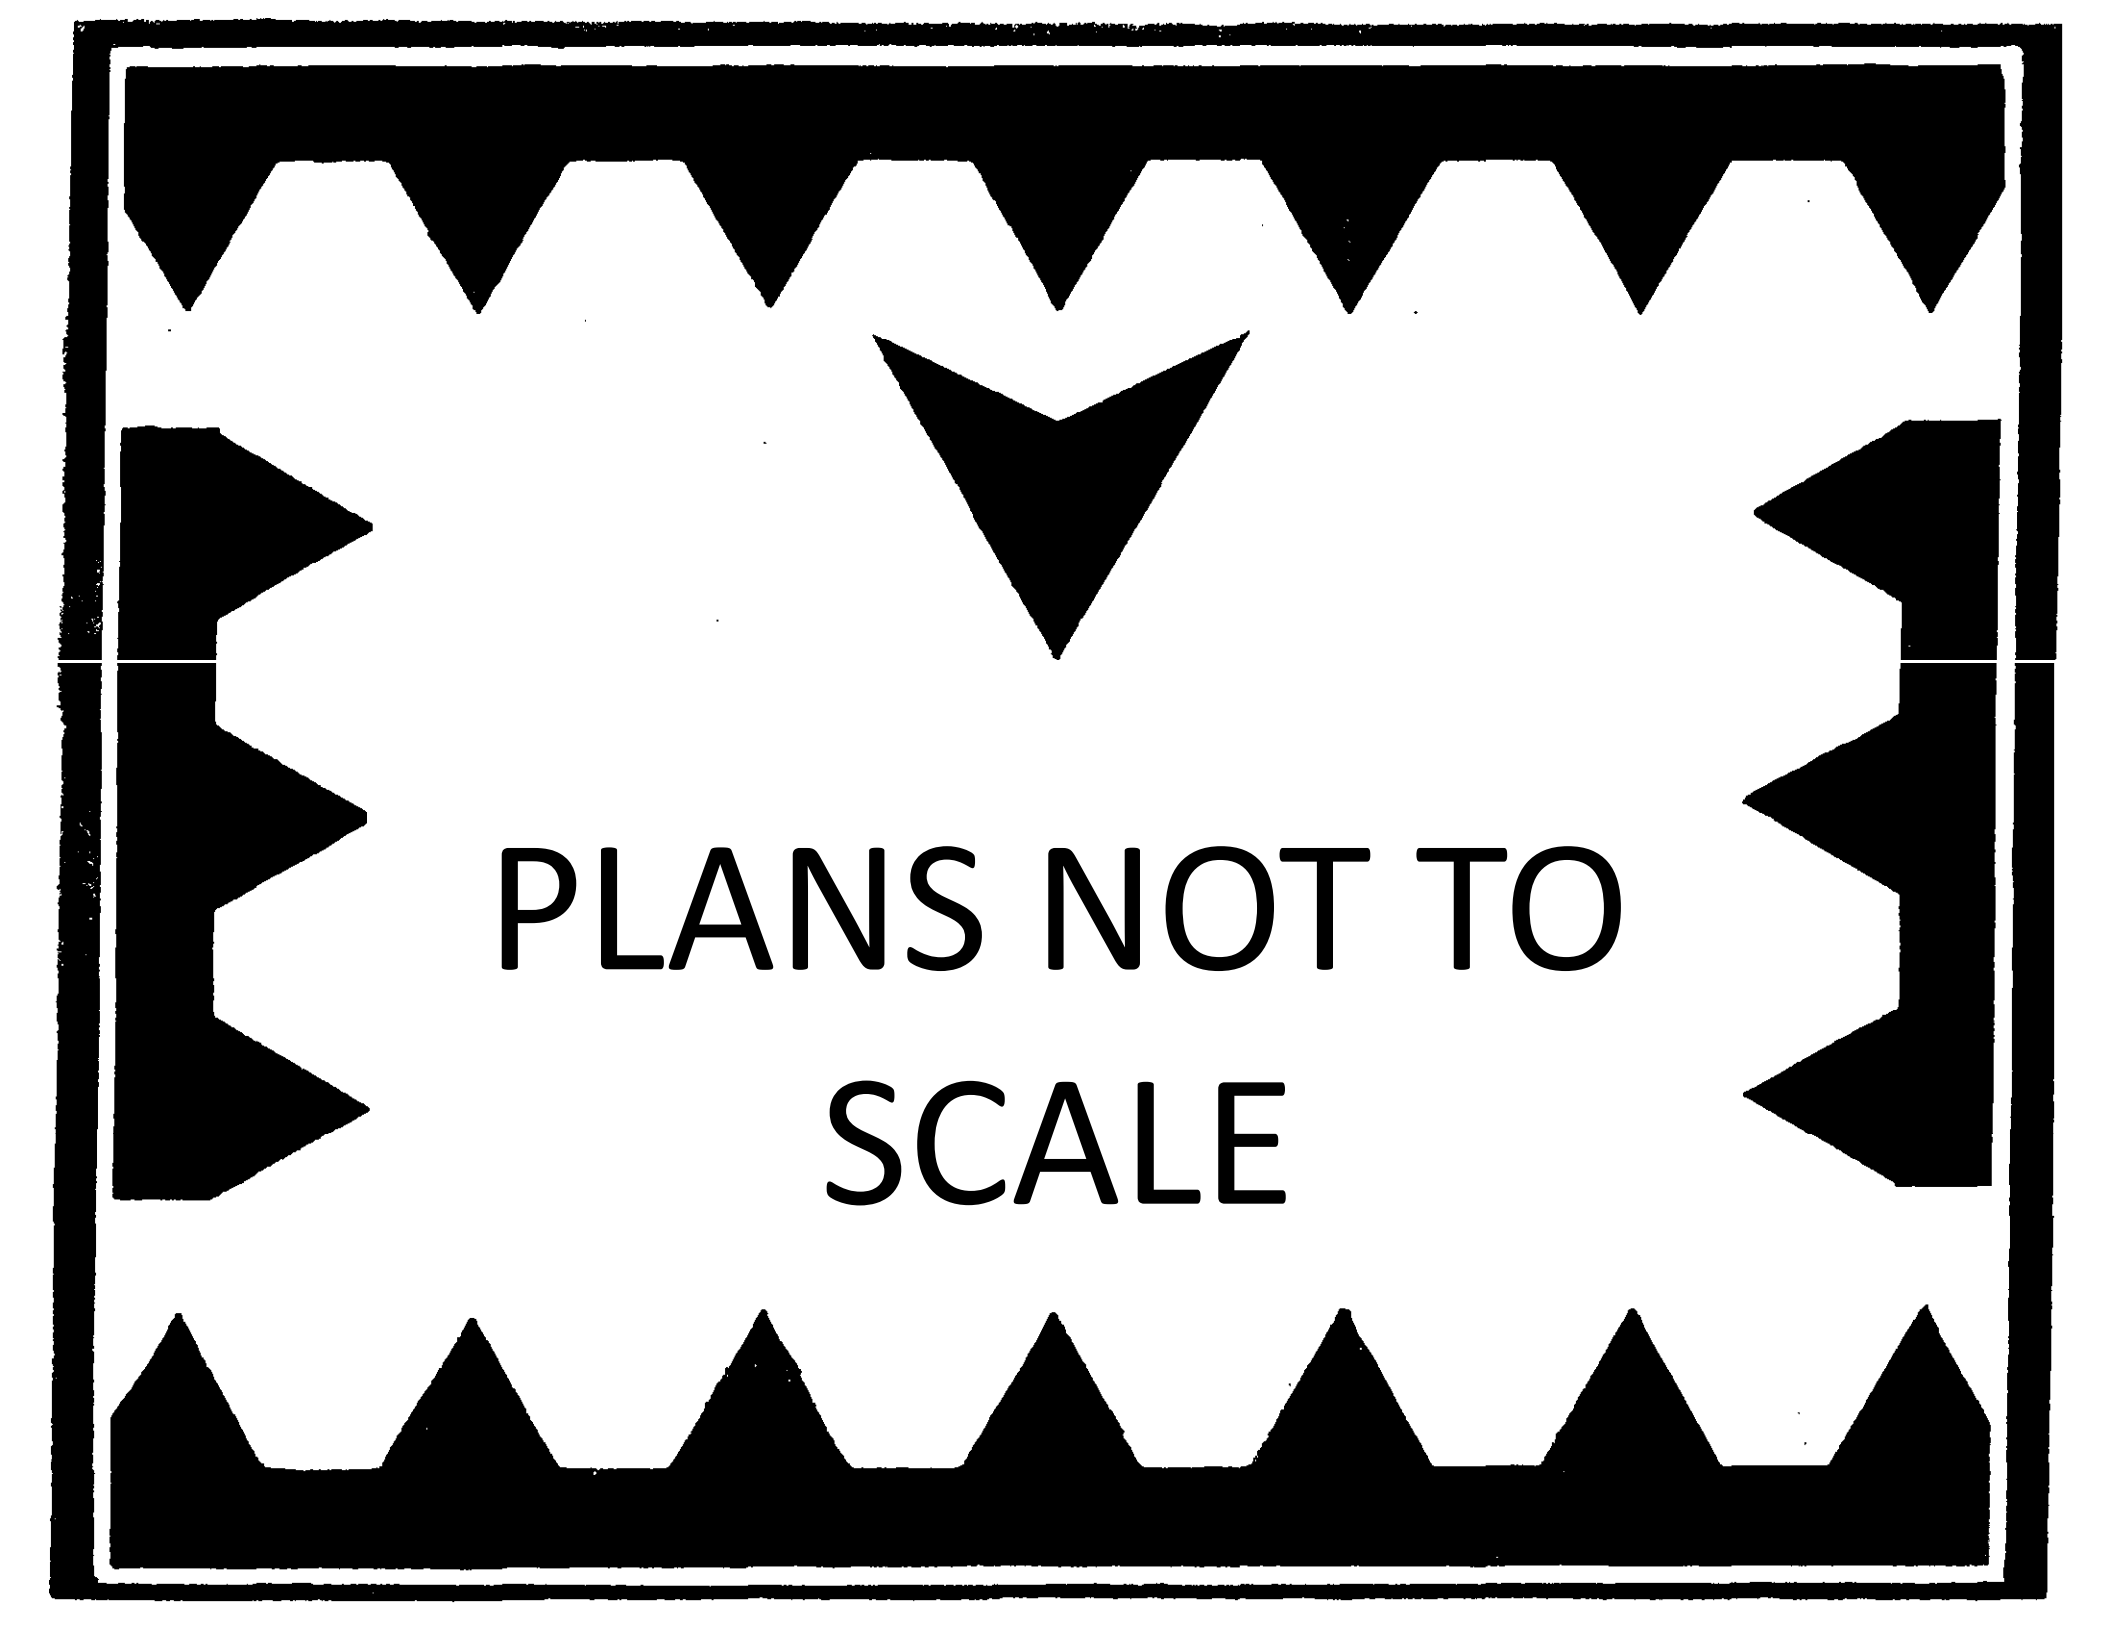

PLANS NOT TO
SCALE

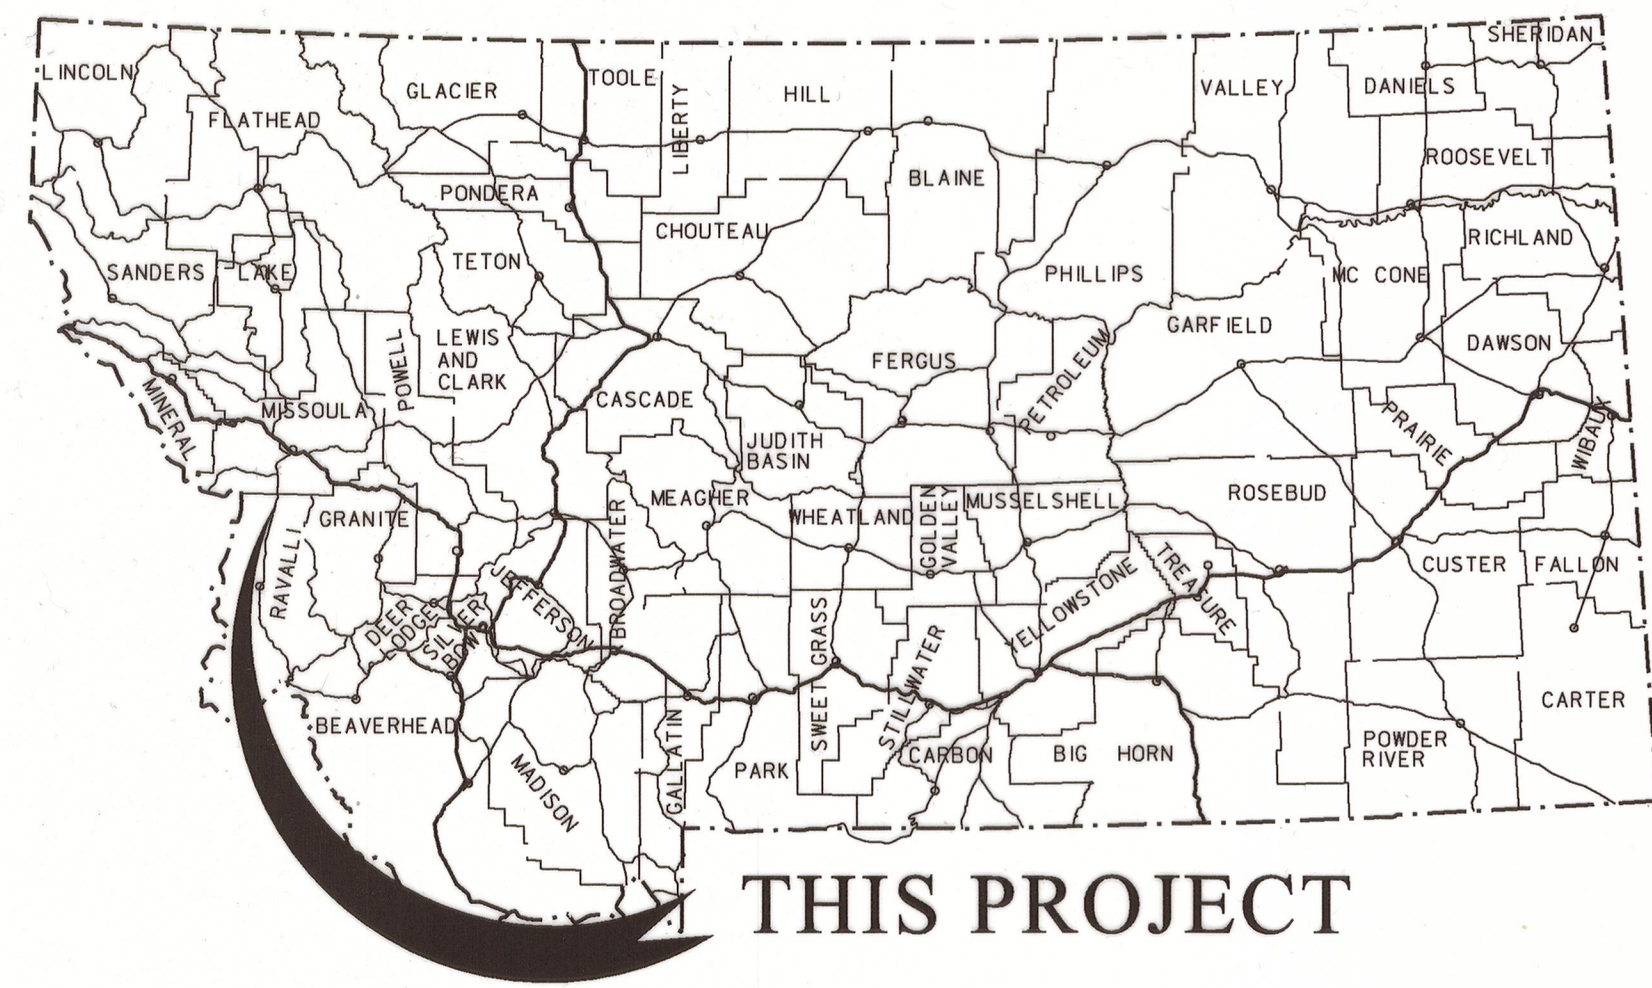

MONTANA DEPARTMENT OF TRANSPORTATION

RIGHT OF WAY PLAN

FEDERAL AID PROJECT STPS-BR 203-1(22)10

FLORENCE - EAST

RAVALLI COUNTY

STATE	RIGHT OF WAY	SHEET NO.	TOTAL SHEETS
MONTANA		1	9
R/W ID.	STPS-BR 203-1(22)10		
PROJECT NO.	4854-022		

FLORENCE - EAST

LENGTH 2.1 MILES

SEE SHEET NO. 2 & 3 FOR OWNERSHIP NAMES, ADDRESSES, AREAS, ETC.


AN ACCESS CONTROLLED FACILITY
ACCESS RESOLUTION IS RECORDED IN DOCUMENT NUMBER 636359, OFFICIAL RECORDS OF RAVALLI COUNTY, MONTANA.

PLAN LEGEND

PROPOSED RIGHT OF WAY LINE	---
EXISTING RIGHT OF WAY LINE	---
RAILROAD RIGHT OF WAY LINE	---
RIGHT OF WAY BASELINE	---
STK'D CENTERLINE	---
SECTION LINE	---
OWNERSHIP BOUNDARY	---
FULL ACCESS CONTROL	AG AG
LIMITED ACCESS CONTROL	///
EXISTING ACCESS CONTROL	///
PRESENT TRAVELED WAY (P.T.W.)	---
FENCE LINE	---
EXISTING GUARDRAIL	---
PROPOSED GUARDRAIL	---
GATE IN FENCE	---
CATTLE GUARD: EXIST. - PROPOSED	---
SECTION CORNER	FOUND UNFOUND
1/4 SECTION CORNER	FOUND UNFOUND
CLOSING CORNER	FOUND UNFOUND
MEANDER CORNER	FOUND UNFOUND
CENTER OF SECTION	FOUND UNFOUND
1/16 SECTION CORNER FOUND	FOUND UNFOUND
RIGHT OF WAY MONUMENT	FOUND CALCULATED
PROPERTY CORNER PIN	FOUND CALCULATED
POWER POLE IN PLACE	FOUND CALCULATED
TELEPHONE POLE IN PLACE	FOUND CALCULATED
TELEGRAPH POLE IN PLACE	FOUND CALCULATED
LIGHT POLE	FOUND CALCULATED
PROPOSED CULVERT	FOUND CALCULATED
EXISTING CULVERT	FOUND CALCULATED
OUTLET DITCH	FOUND CALCULATED
INLET DITCH	FOUND CALCULATED
EXISTING DITCH	FOUND CALCULATED
CHANNEL CHANGES	FOUND CALCULATED
DITCH BLOCK	FOUND CALCULATED
RIPRAP	FOUND CALCULATED
BRIDGES	FOUND CALCULATED
RAILROADS	FOUND CALCULATED
PARCEL NUMBERS	FOUND CALCULATED
APPROACH: EXIST.-PROPOSED	FOUND CALCULATED

ASSOCIATED PROJECTS
BR-STPS 203-1(11)10 PE
STPS-BR 203-1(12)10 CN

RELATED PROJECTS
S 170(1)
NH 7-1(72)75

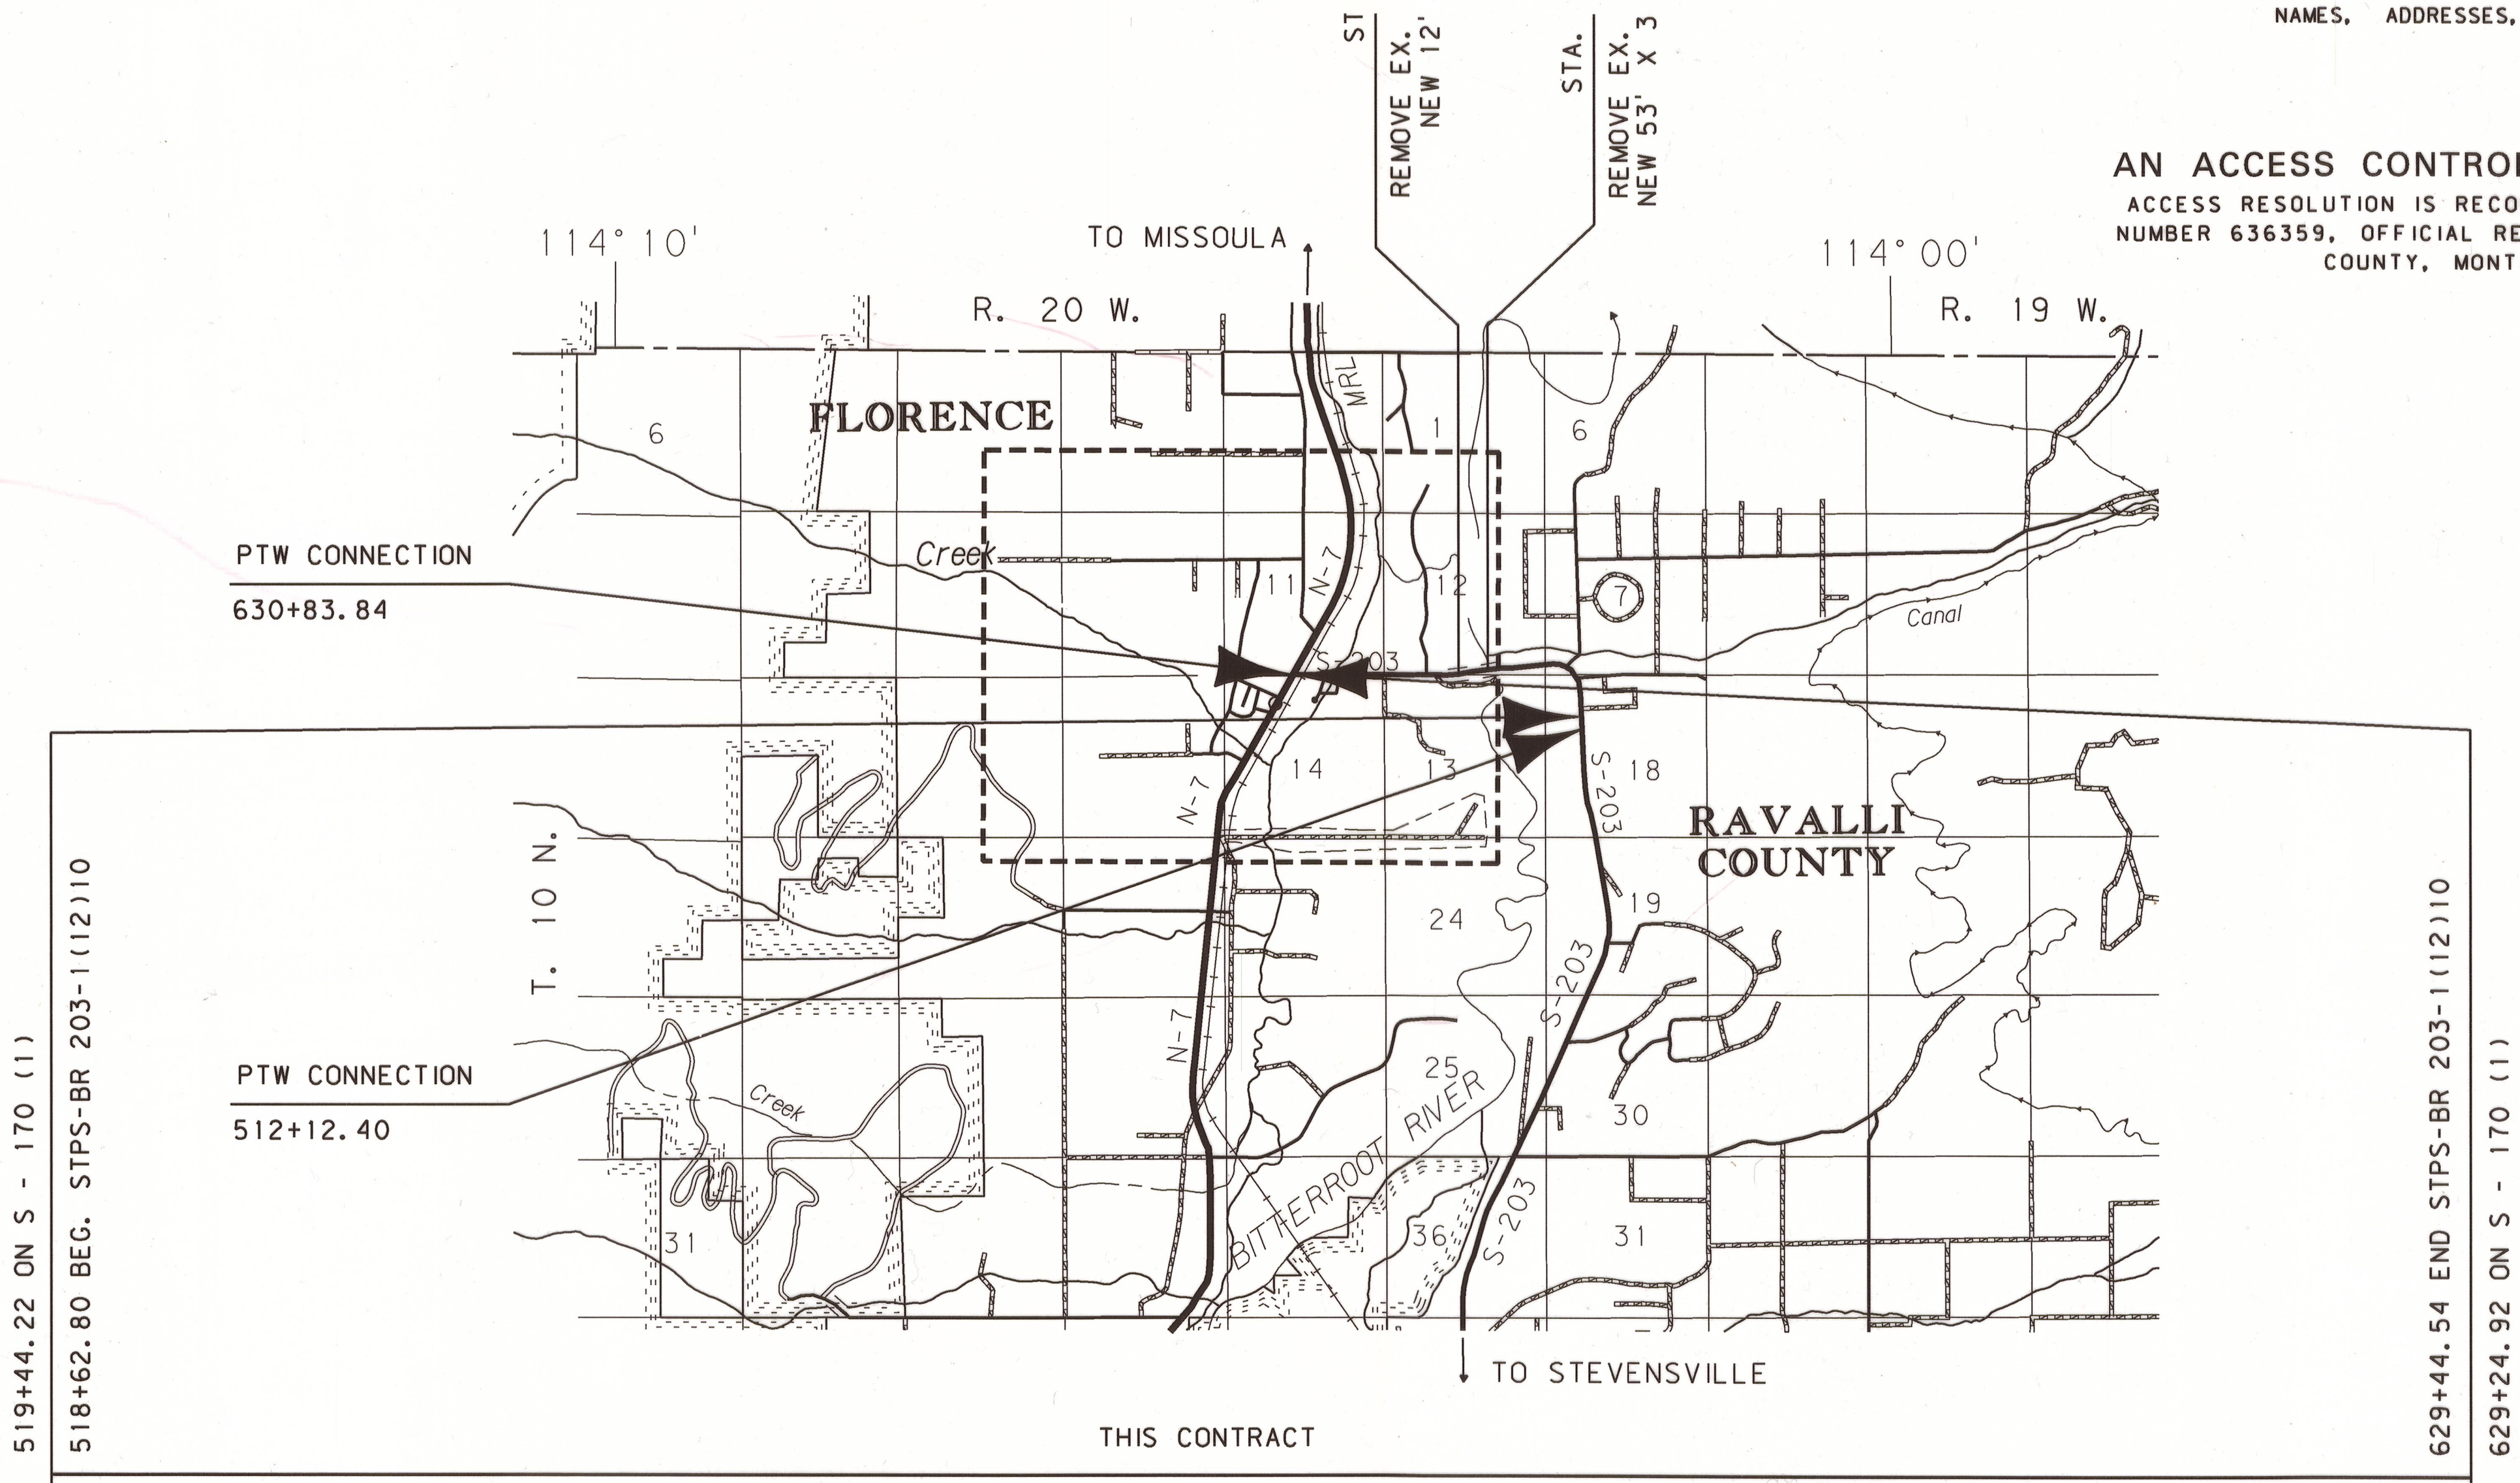

CONSTRUCTION LIMITS	MAP REVISED 7-25-12
CUT SECTION	
TRANSITION	
TOE OF FILL	
BACKSLOPE LIMITS	FHWA/MDT APPROVAL
INCLUDE ROUNDING	4-26-11
3	c:\dgn\4854\rot001.dgn
2	12/31/2014
1	11:18:37 AM CPS - U2112

MDT MONTANA DEPARTMENT OF TRANSPORTATION

GRID STATE PLANE COORDINATES
THIS IS A STATE PLANE COORDINATE PROJECT. ALL DIMENSIONS, DISTANCES AND AREAS ON THIS PROJECT ARE GRID, EXCEPT FOR THE EXISTING R/W WIDTH DIMENSION, WHICH IS RECORD.
THE COMBINATION SCALE FACTOR IS 0.99926297

FOR EXISTING R/W RETRACEMENT, SEE
CERTIFICATE OF SURVEY NO. 524532-TR
& CERTIFICATE OF SURVEY NO. 656653-C

OWNERSHIP											
PARCEL	NAME	ADDRESS	TOTAL AREA	GROSS R/W AREA	EX. EASE. AREA	NET AREA	REMAINDER		CONST. PMT. AREA	EASEMENT AREA	SHEET NO.
							LEFT	RIGHT			
1	THE NORGAARD FAMILY TRUST	P.O. BOX 247, LOLO, MT 59847-0247	31.63 AC						0.03 AC		4
2	TIMOTHY J. KNIGHT	5886 EASTSIDE HWY, FLORENCE, MT 59833		OWNER	NOTIFICATION	ONLY					4
3	BULLRUN HOMEOWNERS ASSOCIATION, INC.	5364 EASTSIDE HWY, FLORENCE, MT 59833		OWNER	NOTIFICATION	ONLY					4
4	DAVID S. & DOLORES HURTT	5908 EASTSIDE HWY, FLORENCE, MT 59833	38.05 AC	0.06 AC		0.06 AC		37.99 AC			4
	A.K.A. DAVID S. & M. DOLORES HURTT										
5	TERRY M. KAY & KATHLEEN A. PRICE	194 HUCKLEBERRY LN, FLORENCE, MT 59833	2.59 AC	0.09 AC		0.09 AC	2.50 AC		0.05 AC		4
6	CATHY CLARK	5315 FIDDLER CT, FLORENCE, MT 59833	1.02 AC	ACCESS	CONTROL	ONLY					4
7	DWIGHT FARRA & KIMBERLEY FARRA	103 APPLE VALLEY WAY, FLORENCE, MT 59833	1.46 AC	0.04 AC		0.04 AC	1.40 AC				4
8	CHRISTOPHER & BRITNEY ENGBRETSON	5323 FIDDLER CT, FLORENCE, MT 59833	1.06 AC	ACCESS	CONTROL	ONLY					4
9	SABRINA HALVERSON	5331 FIDDLER CT, FLORENCE, MT 59833	1.09 AC	ACCESS	CONTROL	ONLY					4
	NPI - BRIAN PARKS	5331 FIDDLER CT, FLORENCE, MT 59833									
10	ROGER D. & SHEILA C. JAMES	104 APPLE VALLEY WAY, FLORENCE, MT 59833	1.13 AC	0.06 AC		0.06 AC	1.07 AC				4-5
11	ZALE & COLLEEN BENDER	5335 FIDDLER CT, FLORENCE, MT 59833	1.11 AC	ACCESS	CONTROL	ONLY					4-5
12	CHARLES C. & BEVERLY J. CROUSE	2308 42ND ST., MISSOULA, MT 59803-1119	1.00 AC	0.09 AC		0.09 AC	0.91 AC				4-5
13	TOBY WILLIAM & ALICIA LYNN MCLEAN	5341 FIDDLER CT, FLORENCE, MT 59833	1.13 AC	ACCESS	CONTROL	ONLY					4-5
14	LISA J. MILLER	5379 FLATHEAD DR, FLORENCE, MT 59833	1.33 AC	ACCESS	CONTROL	ONLY					4-5
15	BYRON R. BLANTON	145 APPLE VALLEY WAY, FLORENCE, MT 59833	1.28 AC	0.01 AC		0.01 AC	1.27 AC				5
16	DONALD DEAN BURNHAM & TAMMY M. BURNHAM	5387 FLATHEAD DR, FLORENCE, MT 59833	1.21 AC	0.20 AC		0.20 AC		1.01 AC			5
17	COLIN V. & GLENDA M. GIBBONS	147 APPLE VALLEY WAY, FLORENCE, MT 59833	1.28 AC	ACCESS	CONTROL	ONLY					5
18	MICHAEL D. SQUIRES	5395 FLATHEAD DR, FLORENCE, MT 59833	1.17 AC	0.21 AC		0.21 AC		0.96 AC			5,9
19	MONTE & JULIE HARRIS	5793 U.S. HWY 93 N, FLORENCE, MT 59833	7.80 AC	ACCESS	CONTROL	ONLY					5
20	RANDY M. & HEIDI CHILD MITCHELL	P.O. BOX 640, FLORENCE, MT 59833-0640	1.00 AC	0.11 AC		+ 0.11 AC		0.89 AC			5,9
21	DWIGHT K. POVSHA & BONNIE POVSHA	P.O. BOX 324, FLORENCE, MT 59833-0324	2.64 AC	0.41 AC		* 0.41 AC		2.23 AC			5,9
22	JIM SHREVE	P.O. BOX 721, FLORENCE, MT 59833-0721	6.82 AC	0.63 AC		% 0.63 AC	6.19 AC		0.23 AC		5,9
23	MARLA & DUANE B. KOCHIS-CUTLER	P.O. BOX 754, FLORENCE, MT 59833-0754	6.12 AC	0.13 AC		* 0.13 AC		5.99 AC			9
24	RALPH SCOTT REDMAN	153 EIGHT MILE CR RD, FLORENCE, MT 59833	2.72 AC	0.17 AC		* 0.17 AC		2.55 AC			9
25	BITTERROOT VALLEY BANK	DRAWER 9, LOLO, MT 59847	7.00 AC	0.08 AC		* 0.08 AC	6.92 AC				9
	NPI - RONALD A. & NORMA J. BECKER	174 EIGHT MILE CR RD, FLORENCE, MT 59833									
26	STEVEN J. HAMMERBERG	P.O. BOX 1014, FLORENCE, MT 59833-1014	1.02 AC	OWNER	NOTIFICATION	ONLY					9
		163 EIGHT MILE CR RD, FLORENCE, MT 59833									
27	STEVEN W. COON	102 EIGHT MILE CR RD, FLORENCE, MT 59833	6.93 AC	0.70 AC		0.70 AC		6.23 AC			5
28	WILLIAM J. HILLMAN & KATHLEEN A. HALDE-HILLMAN	6044 EASTSIDE HWY, FLORENCE, MT 59833	4.00 AC	0.83 AC		0.83 AC		3.17 AC			5
29	DEAN & RAETHA BROSE	5395 NEW FARM WAY, FLORENCE, MT 59833	1.22 AC	ACCESS	CONTROL	ONLY					5
30	GARY L. & CLARICE E. ZABEL	6058 EASTSIDE HWY, FLORENCE, MT 59833	9.82 AC	0.87 AC		0.87 AC		8.95 AC	0.14 AC		5
31	MEAGHAN HOULIHAN & ERIN HOULIHAN	5381 NEW FARM WAY, FLORENCE, MT 59833	1.27 AC	ACCESS	CONTROL	ONLY					5
32	SHANE RAY BEAR	5451 EASTSIDE HWY, FLORENCE, MT 59833	2.54 AC	ACCESS	CONTROL	ONLY					5
33	GUY O. & LINDA J. DWINELL, TRUSTEES OF THE DWINELL FAMILY TRUST	5191 HAYES AVE, LAS VEGAS, NEVADA 89108 6112 EASTSIDE HWY, FLORENCE, MT 59833	12.58 AC	0.81 AC		0.81 AC		11.77 AC			5
34	JOHN J. & MARGARET CRAIGHEAD (84%), DEREK J. CRAIGHEAD (8%) & KAREN CRAIGHEAD HAYNAM (8%)	5125 ORCHARD AVE, MISSOULA, MT 59803	3.39 AC	ACCESS	CONTROL	ONLY					5
35	DNRC	P.O. BOX 201601, HELENA, MT 59620-1601		1.18 AC		1.18 AC					5-6
36	GUY O. & LINDA J. DWINELL, TRUSTEES OF THE DWINELL FAMILY TRUST	5191 HAYES AVE, LAS VEGAS, NEVADA 89108 6112 EASTSIDE HWY, FLORENCE, MT 59833	25.47 AC	0.03 AC		0.03 AC		25.44 AC			5-6
37	MONTANA DEPT. OF FISH, WILDLIFE & PARKS	P.O. BOX 200701, HELENA, MT 59620-0701	8.86 AC				8.86 AC		0.67 AC		6
38	GUY O. & LINDA J. DWINELL, TRUSTEES OF THE DWINELL FAMILY TRUST	5191 HAYES AVE, LAS VEGAS, NEVADA 89108 6112 EASTSIDE HWY, FLORENCE, MT 59833	27.57 AC	1.99 AC		1.99 AC		25.58 AC	0.09 AC		6
33-36-38	COMBINATION PARCEL		65.62 AC	2.83 AC		2.83 AC			0.09 AC		5-6
39	DONALD J. KELLEHER, TRUSTEE & DONNA B. KELLEHER, TRUSTEE	P.O. BOX 3433, SAN RAFAEL, CA 94912-3433	77.56 AC	ACCESS	CONTROL	ONLY					6
40	LU E. TERRY	P.O. BOX 381, STEVENSVILLE, MT 59870	3.97 AC	0.58 AC		0.58 AC		3.39 AC			6
41	JESSIE L. & JOHN KINNAMAN	P.O. BOX 598, FLORENCE, MT 59833-0598	2.53 AC	0.24 AC		0.24 AC		2.29 AC	0.06 AC		6
42	ZACHARIAH COLT HOLMES	1305 LAKESIDE DR., LOLO, MT 59847	1.50 AC	0.27 AC		0.27 AC		1.23 AC			6
		P.O. BOX 722, LOLO, MT 59847-0722									

CONSTRUCTION LIMITS	MAP REVISED 7-25-12 9-12-12 10-16-12
CUT SECTION	11-01-12
TRANSITION	
TOE OF FILL	
BACKSLOPE LIMITS INCLUDE ROUNDING	
	FHWA/MDT APPROVAL
	4-26-11
3	c:\dgn\4854rrown001.dgn
2	12/31/2014
1	11:18:45 AM CPS - U2112



MONTANA DEPARTMENT OF TRANSPORTATION

FOR EXISTING R/W RETRACEMENT, SEE CERTIFICATE OF SURVEY NO. 524532-TR & CERTIFICATE OF SURVEY NO. 656653-C

NOTES:
1. THE PROPOSED R/W LINE WHERE A SPIRAL CURVE TRANSITION IS USED IS A CHORD RATHER THAN A CONCENTRIC CURVE.
2. ALL STATIONS AND OFFSETS FOR R/W BREAKS ARE IN REFERENCE TO THE R/W BASELINE.

GRID STATE PLANE COORDINATES


THIS IS A STATE PLANE COORDINATE PROJECT. ALL DIMENSIONS, DISTANCES AND AREAS ON THIS PROJECT ARE GRID, EXCEPT FOR THE EXISTING R/W WIDTH DIMENSION, WHICH IS RECORD.
THE COMBINATION SCALE FACTOR IS 0.99926297

* TO BE ACQUIRED AS EASEMENT IN THE NAME OF RAVALLI COUNTY (PARCELS 21, 23, 24 & 25)
+ 0.10 AC TO BE ACQUIRED AS EASEMENT IN THE NAME OF RAVALLI COUNTY (PARCEL 20)
+ 0.01 AC TO BE ACQUIRED IN THE NAME OF MONTANA DEPARTMENT OF TRANSPORTATION (PARCEL 20)
% 0.60 AC TO BE ACQUIRED AS EASEMENT IN THE NAME OF RAVALLI COUNTY (PARCEL 22)
% 0.03 AC TO BE ACQUIRED IN THE NAME OF MONTANA DEPARTMENT OF TRANSPORTATION (PARCEL 22)

STATE	RIGHT OF WAY	SHEET NO.	TOTAL SHEETS			
MONTANA		2	9			
R/W ID.	STPS-BR 203-1(22)10					
PROJECT NO.	4854-022					
FLORENCE - EAST						
RIGHT-OF-WAY COORDINATE ASCII FILES						
R/W BREAK COORDS: 4854ROBRK001.TXT						
R/W BASELINE COORDS: 4854ROBAS001.TXT						
ALL FILES ARE LOCATED ON THE CADD SERVER IN THE RO DIRECTORY, UNDER PROJECT: 4854						
MONTANA DEPARTMENT OF TRANSPORTATION						
RIGHT OF WAY PLAN						
RAVALLI COUNTY						

STPS-BR 203-1(22)10 SHT 2 OF 9

[illegible]

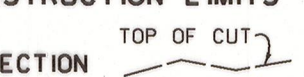CONSTRUCTION LIMITS CUT SECTION  TOP OF CUT TRANSITION  TOE OF FILL BACKSLOPE LIMITS INCLUDE ROUNDING		MAP REVISED 7-25-12 9-12-12 10-11-12 11-01-12 11-28-12 12-19-12 3-11-13 4-30-13 _____ _____ _____ FHWA/MDT APPROVAL 4-26-11	
3	 MONTANA DEPARTMENT OF TRANSPORTATION	c:\dgn\4854roown001.dgn 12/31/2014 11:18:49 AM CPS - U2112	
2			

THIS IS A STATE PLANE COORDINATE PROJECT. ALL
DIMENSIONS, DISTANCES AND AREAS ON THIS PROJECT
ARE GRID, EXCEPT FOR THE EXISTING R/W WIDTH
DIMENSION, WHICH IS RECORD.
THE COMBINATION SCALE FACTOR IS 0.99926297

MONTANA DEPARTMENT OF TRANSPORTATION
RIGHT OF WAY PLAN
RAVALLI COUNTY

STPS-BR 203-1(22)10 SHT 3 OF 9

STATE	RIGHT OF WAY	SHEET NO.	TOTAL SHEETS
MONTANA		4	9
R/W ID.		STPS-BR 203-1(22)10	
PROJECT NO.		4854-022	

FLORENCE - EAST

ROAD APPROACHES

PARCEL SERVED	SIDE	FARM FIELD		PRIVATE		PUBLIC	
		(1), (2)	(2)	(2)	(2)	(2)	(2)
1	LT	513+45	515+65	LT	524+29		
4	RT		514+37	RT	528+98		
4	RT		520+74	LT	529+45		
5	LT	520+86	515+65				

* JOINT USE WITH OTHER PARCEL AT SAME STATION

- (1) FARM FIELD APPROACH FOR AGRICULTURAL USE ONLY
(2) ROAD APPROACH LOCATIONS FIXED

SEE SHEET NO. 2 & 3 FOR OWNERSHIP NAMES, ADDRESSES, AREAS, ETC.

T
1
0
N
N
1
9
WU.S. GOVT.
LOT 3
SEC. 18POT 506+74.75 IS S 81°11'55" E, 1348.96'
FROM THE W 1/4 CORNER OF SECTION 18.
(FOUND 2 1/2" BRASS CAP "3701S")

510

U.S. GOVT.
LOT 2
SEC. 18

520

U.S. GOVT.
LOT 1
SEC. 18APPLE VALLEY ESTATES
BLOCK TWO508+28
BEG. NEW LIMITED ACCESS
CONTROL LT.

PI 512+83.84

AMENDED SUBDIVISION
PLAT NO. 223
OF BITTERROOT MOUNTAIN VIEW ESTATES

TRACT 6-B

DO NOT DISTURB TREES

DO NOT DISTURB TREES

COS 5767-F
PARCEL 1COS 1197
PARCEL ESTATION 518+62.80
BEGIN STPS-BR 203-1(12)10NE 1/4 SW 1/4
SEC. 18SE 1/4 NW 1/4
SEC. 18POT 506+74.75 IS N 31°21'35" E, 2869.64'
FROM THE SW CORNER OF SECTION 18.
(FOUND 1 1/2" BRASS CAP "2345ES")

CONSTRUCTION LIMITS	MAP REVISED			
	7-25-12	9-12-12	10-16-12	
CUT SECTION	11-01-12	4-30-13	5-30-13	
TRANSITION				
TOE OF FILL				
BACKSLOPE LIMITS INCLUDE ROUNDING				
FHWA/MDT APPROVAL		4-26-11		
MONTANA DEPARTMENT OF TRANSPORTATION		c:\dgn\4854\ropln001.dgn		
MDT		12/31/2014		
		11:19:10 AM		
		CPS - U2112		

FOR EXISTING R/W RETRACEMENT, SEE
CERTIFICATE OF SURVEY NO. 524532-TR
& CERTIFICATE OF SURVEY NO. 656653-C

NOTES:

- THE PROPOSED R/W LINE WHERE A SPIRAL CURVE TRANSITION IS USED IS A CHORD RATHER THAN A CONCENTRIC CURVE.
- ALL STATIONS AND OFFSETS FOR R/W BREAKS ARE IN REFERENCE TO THE R/W BASELINE.

GRID STATE PLANE COORDINATES

THIS IS A STATE PLANE COORDINATE PROJECT. ALL DIMENSIONS, DISTANCES AND AREAS ON THIS PROJECT ARE GRID, EXCEPT FOR THE EXISTING R/W WIDTH DIMENSION, WHICH IS RECORD.
THE COMBINATION SCALE FACTOR IS 0.99926297

MONTANA DEPARTMENT OF TRANSPORTATION

RIGHT OF WAY PLAN

RAVALLI COUNTY

SCALE 1"=100'

0 50' 100' 200' 300'

ROAD APPROACHES					
PARCEL SERVED		FARM FIELD	PRIVATE	PUBLIC	
		(1), (2)	(2)		
	SIDE	STATION	STATION	SIDE	STATION
27	RT		541+66	RT	528+97
19	LT	548+50	541+85	LT	529+46
28	RT		545+32	LT	548+50
30	RT		553+10		
32	LT		553+10		
33	RT		555+80		
34	LT		557+17		
33	RT		558+49		

STATE	RIGHT OF WAY	SHEET	TOTAL
MONTANA		NO.	SHEET
		5	9
R/W ID.		STPS-BR 203-1 (22) 10	
PROJECT NO.		4854-022	

FLORENCE - EAST

POT 534+56.43 IS S 85° 12' 36" E, 1064.83'
FROM THE SW CORNER OF SECTION 7.
(FOUND 1½" BRASS CAP "2532S")

COS 552
PARCEL A

20' WIDE
ROAD EASE.

60'
ROA
BK

SE⁴ SE⁴
SEC. 12

POT 547+22.33 IS N 3°59'16" E, 446.30'
FROM THE SW CORNER OF SECTION 7.
(FOUND 1½" BRASS CAP "2532S")

COS 2159
TRACT 10B
REMAINDER


APPLE VALLEY ESTATES

NOTE: DO NOT DISTURB TREES FROM STATION 531+45 LT. TO STATION 534+58 LT. ALONG EXISTING RIGHT OF WAY.

PI=534+28.66
 Δ =31° 39' 11" (LT)
 R=1,000'
 T=283.47'
 L=552.45'
 S=39.40'
 S=4%

PI=541+30.89
 Δ =39° 41' 45" (LT)
 R=1,000'
 T=360.97'
 L=692.82'
 S=63.15'
 S=4%

PI=13+70.60
 Δ =41° 01' 01" (LT)
 R=260'
 T=97.25'
 L=186.13'
 S=17.59'
 S=0.04%

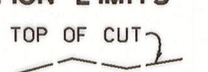CONSTRUCTION LIMITS CUT SECTION 		MAP REVISED 7-25-12 9-12-12 11-01-12 3-11-13 6-24-13	
TRANSITION 		_____ _____ _____ _____ _____	
TOE OF FILL 		FHWA/MDT APPROVAL 4-26-11	
BACKSLOPE LIMITS INCLUDE ROUNDING		_____ _____	
3	 MONTANA DEPARTMENT OF TRANSPORTATION	c:\dgn\4854ropln001.dgn	
2		12/31/2014 11:19:15 AM CPS - U2112	

FOR EXISTING R/W RETRACEMENT, SEE
CERTIFICATE OF SURVEY NO. 524532-TR
& CERTIFICATE OF SURVEY NO. 656653-C

NOTES:

1. THE PROPOSED R/W LINE WHERE A SPIRAL
CURVE TRANSITION IS USED IS A CHORD
RATHER THAN A CONCENTRIC CURVE.
2. ALL STATIONS AND OFFSETS FOR R/W BREAKS
ARE IN REFERENCE TO THE R/W BASELINE.

GRID STATE PLANE COORDINATES
THIS IS A STATE PLANE COORDINATE PROJECT. ALL
DIMENSIONS, DISTANCES AND AREAS ON THIS PROJECT
ARE GRID, EXCEPT FOR THE EXISTING R/W WIDTH
DIMENSION, WHICH IS RECORD.
THE COMBINATION SCALE FACTOR IS 0.99926297

MONTANA DEPARTMENT OF TRANSPORTATION

RIGHT OF WAY PLAN

RAVALLI COUNTY

SCALE 1" = 100'



A horizontal scale bar with a black and white alternating pattern. Below the bar are tick marks and labels for 0, 50', 100', 200', and 300'.

STPS-BR 203-1(22)10 SHT 5 OF 9

SEE SHEET NO. 2 & 3 FOR OWNERSHIP NAMES, ADDRESSES, AREAS, ETC.

ROAD APPROACHES

PARCEL SERVED	SIDE	FARM FIELD	PRIVATE	PUBLIC	
		(1), (2)	(2)	SIDE	STATION
38	RT	572+82		LT	570+07
40	RT	574+74		RT	584+98
41	RT		581+53		
39	LT	584+14			

* JOINT USE WITH OTHER PARCEL AT SAME STATION


(1) FARM FIELD APPROACH FOR AGRICULTURAL USE ONLY
(2) ROAD APPROACH LOCATIONS FIXED

STATE	RIGHT OF WAY	SHEET	TOTAL
MONTANA		NO.	SHEETS
		6	9
R/W ID.		STPS-BR 203-1 (22) 10	
PROJECT NO.		4854-022	

FLORENCE - EAST

PC 565+57.38 IS N 67°01'20" E, 869.12'
FROM THE S 1/4 CORNER OF SECTION 12.
(FOUND 2 1/2" ALUMINUM CAP "10999LS")

PT 574+09.71 IS N 9°36'09" W, 301.91'
FROM THE S 1/4 CORNER OF SECTION 12.
(FOUND 2 1/2" ALUMINUM CAP "10999LS")

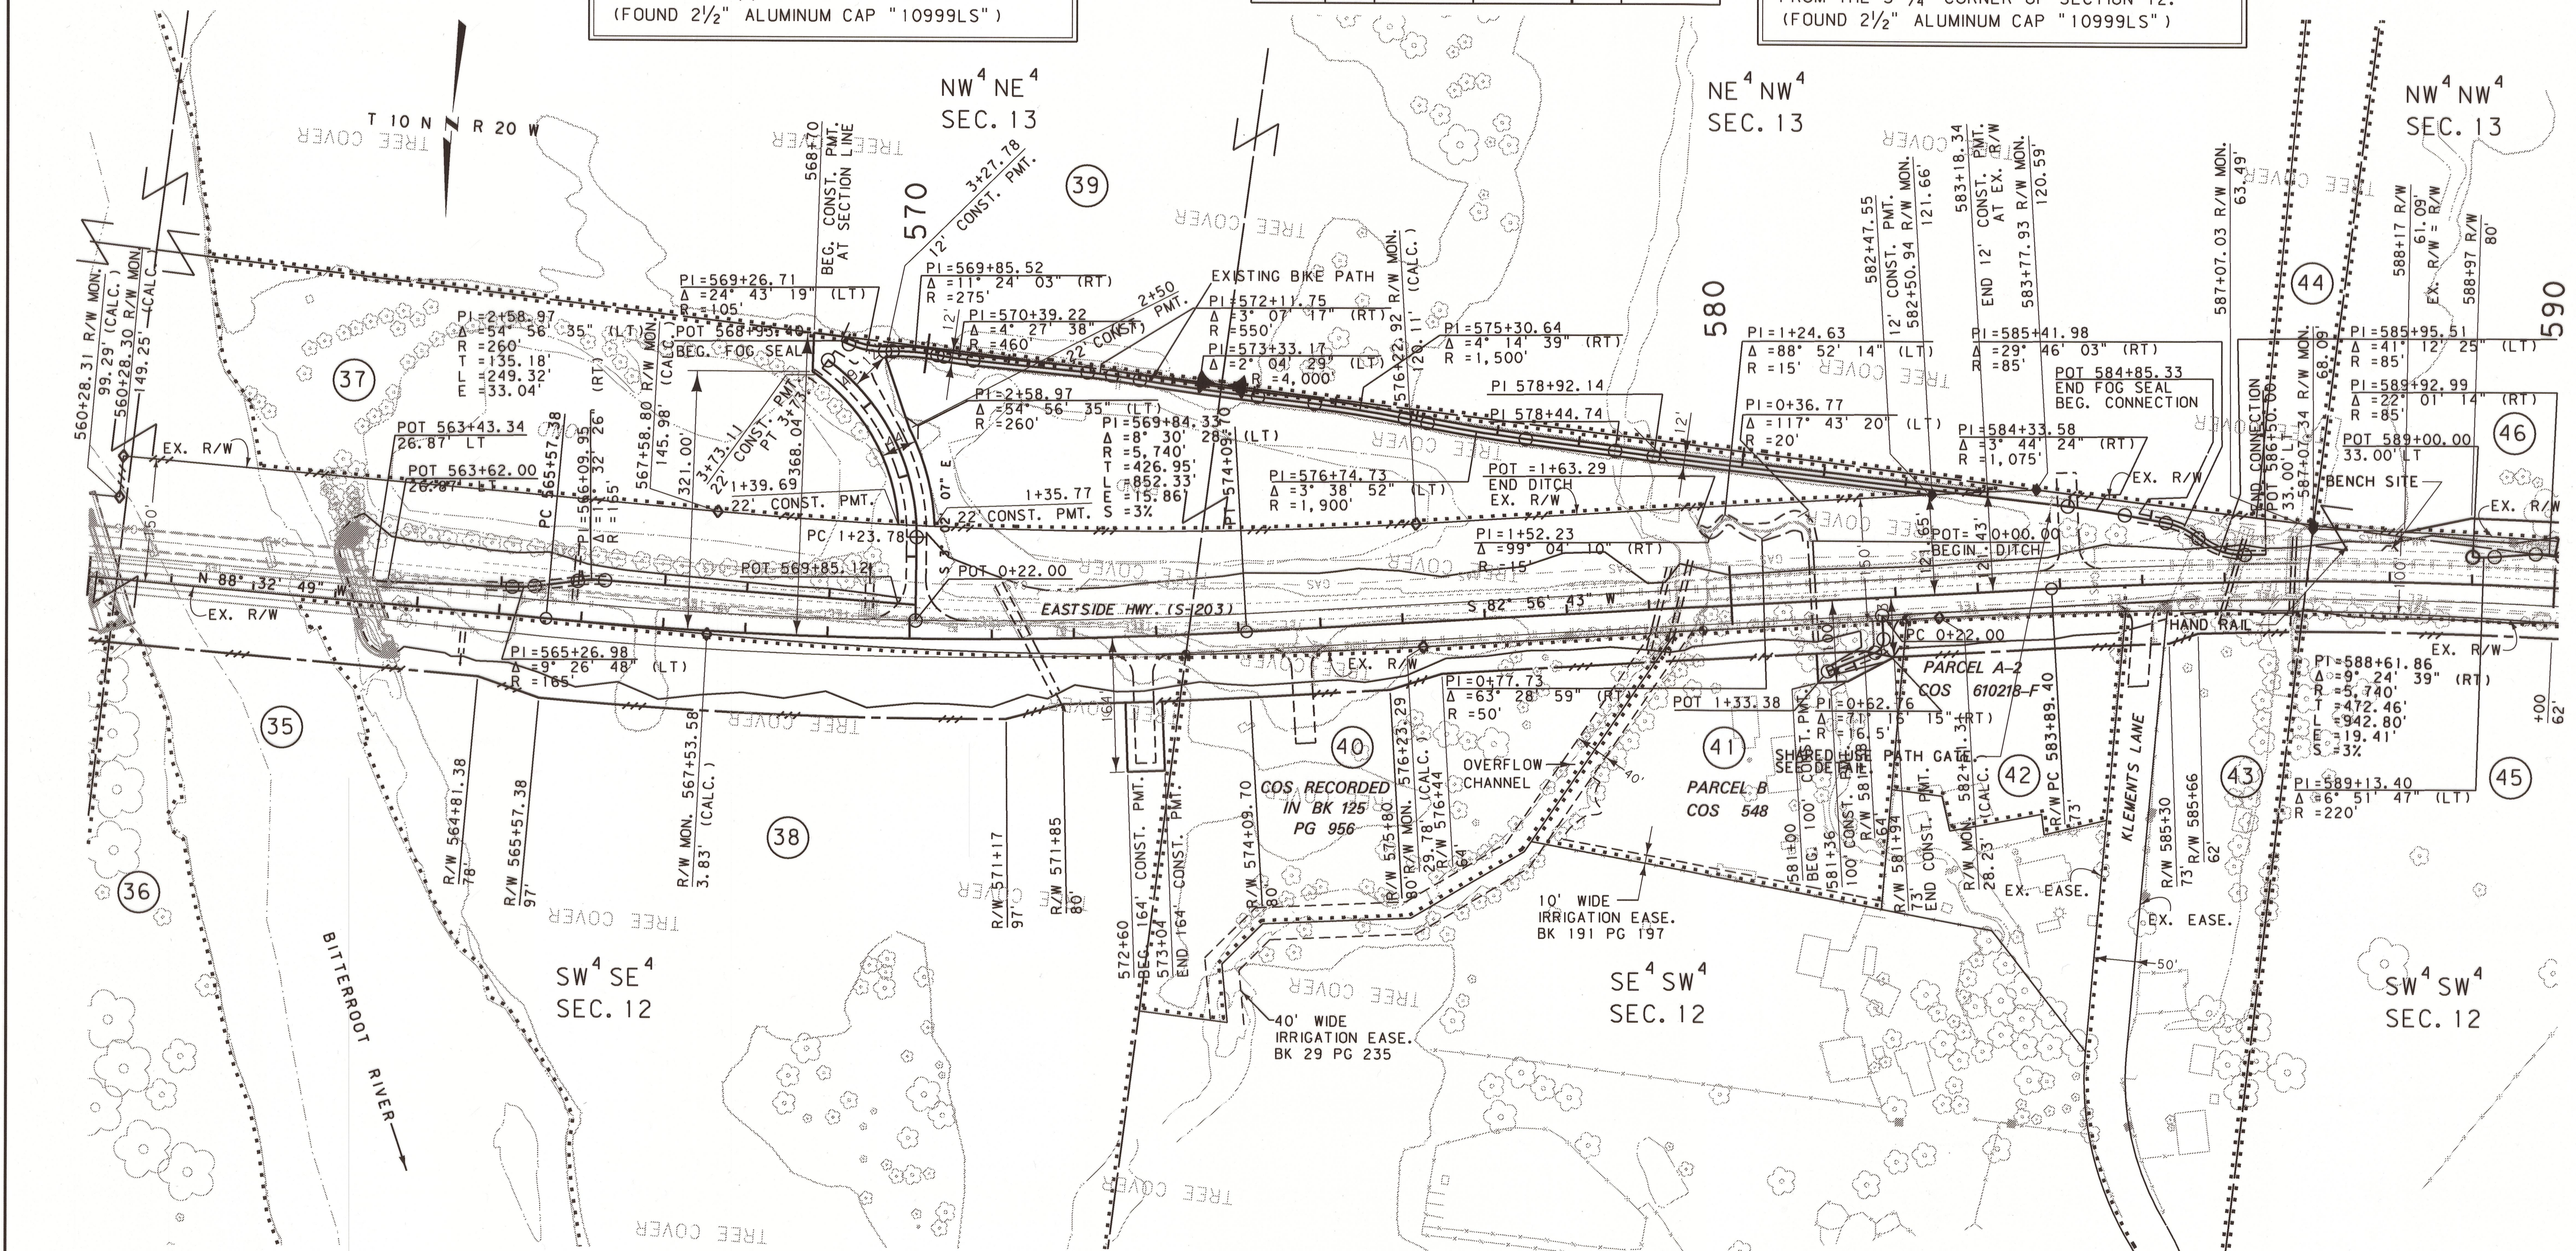

CONSTRUCTION LIMITS	MAP REVISED		
	7-25-12	9-12-12	11-01-12
CUT SECTION	12-19-12		
TRANSITION			
TOE OF FILL			
BACKSLOPE LIMITS INCLUDE ROUNDING	FHWA/MDT APPROVAL 4-26-11		
3	MDT MONTANA DEPARTMENT OF TRANSPORTATION		
2	c:\dgn\4854\ropin001.dgn		
1	12/31/2014		
	11:19:19 AM CPS-U2112		

FOR EXISTING R/W RETRACEMENT, SEE
CERTIFICATE OF SURVEY NO. 524532-TR
& CERTIFICATE OF SURVEY NO. 656653-C

- NOTES:
1. THE PROPOSED R/W LINE WHERE A SPIRAL CURVE TRANSITION IS USED IS A CHORD RATHER THAN A CONCENTRIC CURVE.
 2. ALL STATIONS AND OFFSETS FOR R/W BREAKS ARE IN REFERENCE TO THE R/W BASELINE.

GRID STATE PLANE COORDINATES

THIS IS A STATE PLANE COORDINATE PROJECT. ALL DIMENSIONS, DISTANCES AND AREAS ON THIS PROJECT ARE GRID, EXCEPT FOR THE EXISTING R/W WIDTH DIMENSION, WHICH IS RECORD.
THE COMBINATION SCALE FACTOR IS 0.99926297

MONTANA DEPARTMENT OF TRANSPORTATION	
RIGHT OF WAY PLAN	
RAVALLI COUNTY	
SCALE 1"=100'	
0 50' 100' 200' 300'	

SEE SHEET NO. 2 & 3 FOR OWNERSHIP NAMES, ADDRESSES, AREAS, ETC.

POT 600+37.63 IS N 3°15'32" E, 9.51'
FROM THE SE CORNER OF SECTION 11.
(FOUND 3/4" ALUMINUM CAP "10999LS")

T 10 N R 20 W

NW⁴ NW⁴
SEC. 13

NE⁴ NE⁴
SEC. 14

NW⁴ NE⁴
SEC. 14

SW⁴ SW⁴
SEC. 12

SE⁴ SE⁴
SEC. 11

SW⁴ SE⁴
SEC. 11

ROAD APPROACHES

PARCEL SERVED	SIDE	FARM FIELD	PRIVATE	PUBLIC	
		(1), (2)	(2)		
45	RT	STATION 600+22		LT	600+32
47	RT	602+60			
49	RT		606+88		
48	LT	613+46	606+88		
47	RT		617+88		
47	RT		619+84		

* JOINT USE WITH OTHER PARCEL AT SAME STATION

(1) FARM FIELD APPROACH FOR AGRICULTURAL USE ONLY
(2) ROAD APPROACH LOCATIONS FIXED

STATE	RIGHT OF WAY	SHEET NO.	TOTAL SHEETS
MONTANA		7	9
R/W ID.	STPS-BR 203-1(22)10		
PROJECT NO.	4854-022		

FLORENCE - EAST

POT 609+25.87 IS N 87°01'49" W, 888.15'
FROM THE SE CORNER OF SECTION 11.
(FOUND 3/4" ALUMINUM CAP "10999LS")

CONSTRUCTION LIMITS	MAP REVISED 7-25-12 9-12-12 11-01-12
CUT SECTION	11-02-12 11-28-12 11-29-12 12-19-12
TRANSITION	1-30-13
TOE OF FILL	
BACKSLOPE LIMITS INCLUDE ROUNDING	
3	MDTA MONTANA DEPARTMENT OF TRANSPORTATION
2	12/31/2014
1	11:19:36 AM CPS - U2112

FOR EXISTING R/W RETRACEMENT, SEE
CERTIFICATE OF SURVEY NO. 524532-TR
& CERTIFICATE OF SURVEY NO. 656653-C

- NOTES:
- THE PROPOSED R/W LINE WHERE A SPIRAL CURVE TRANSITION IS USED IS A CHORD RATHER THAN A CONCENTRIC CURVE.
 - ALL STATIONS AND OFFSETS FOR R/W BREAKS ARE IN REFERENCE TO THE R/W BASELINE.

GRID STATE PLANE COORDINATES

THIS IS A STATE PLANE COORDINATE PROJECT. ALL DIMENSIONS, DISTANCES AND AREAS ON THIS PROJECT ARE GRID, EXCEPT FOR THE EXISTING R/W WIDTH DIMENSION, WHICH IS RECORD.
THE COMBINATION SCALE FACTOR IS 0.99926297

MONTANA DEPARTMENT OF TRANSPORTATION

RIGHT OF WAY PLAN

RAVALLI COUNTY

SCALE 1"=100'



STPS-BR 203-1(22)10 SHT 7 OF 9

SEE SHEET NO. 2 & 3 FOR OWNERSHIP NAMES, ADDRESSES, AREAS, ETC.

ROAD APPROACHES

PARCEL SERVED	SIDE	FARM FIELD	PRIVATE	PUBLIC	
		(1), (2)	(2)		
		STATION	STATION	SIDE	STATION
47	RT		619+84	LT	623+14
51	RT		622+24	RT	623+48
52	RT		622+74		
55	RT		627+80		

* JOINT USE WITH OTHER PARCEL AT SAME STATION

(1) FARM FIELD APPROACH FOR AGRICULTURAL USE ONLY.
(2) ROAD APPROACH LOCATIONS FIXED

STATE	RIGHT OF WAY	SHEET	TOTAL
		NO.	SHEETS
MONTANA		8	9
R/W ID.		STPS-BR 203-1(22)10	
PROJECT NO.		4854-022	

FLORENCE - EAST

POT 631+31.65 IS S 89° 34' 37" W, 399.14'
FROM THE S 1/4 CORNER OF SECTION 11.
(FOUND 3/4" ALUMINUM CAP "10999LS")

STATION 629 + 44.54
END PROJECT STPS-BR 203-1(12)10

CONSTRUCTION LIMITS TOP OF CUT CUT SECTION TRANSITION TOE OF FILL BACKSLOPE LIMITS INCLUDE ROUNDING	MAP REVISED 7-25-12 10-11-12 11-01-12 12-19-12 4-30-13
	FHWA/MDT APPROVAL 4-26-11
	c:\dgn\4854\ropln002.dgn 12/31/2014 11:19:40 AM CPS - U212
3	MDTA MONTANA DEPARTMENT OF TRANSPORTATION
2	
1	

FOR EXISTING R/W RETRACEMENT, SEE
CERTIFICATE OF SURVEY NO. 524532-TR
& CERTIFICATE OF SURVEY NO. 656653-C

- NOTES:
- THE PROPOSED R/W LINE WHERE A SPIRAL CURVE TRANSITION IS USED IS A CHORD RATHER THAN A CONCENTRIC CURVE.
 - ALL STATIONS AND OFFSETS FOR R/W BREAKS ARE IN REFERENCE TO THE R/W BASELINE.

GRID STATE PLANE COORDINATES
THIS IS A STATE PLANE COORDINATE PROJECT. ALL
DIMENSIONS, DISTANCES AND AREAS ON THIS PROJECT
ARE GRID, EXCEPT FOR THE EXISTING R/W WIDTH
DIMENSION, WHICH IS RECORD.
THE COMBINATION SCALE FACTOR IS 0.99926297

MONTANA DEPARTMENT OF TRANSPORTATION	
RIGHT OF WAY PLAN	
RAVALLI COUNTY	
SCALE 1"=100'	
0 50' 100' 200' 300'	

STPS-BR 203-1(22)10 SHT 8 OF 9


SEE SHEET NO. 2 & 3 FOR OWNERSHIP NAMES, ADDRESSES, AREAS, ETC.

STATE	RIGHT OF WAY	SHEET NO.	TOTAL SHEETS
MONTANA		9	9
R/W ID.	STPS-BR 203-1(22)10		
PROJECT NO.	4854-022		

FLORENCE - EAST

EIGHT MILE CREEK ROAD DETAIL

SCALE 1" = 50'

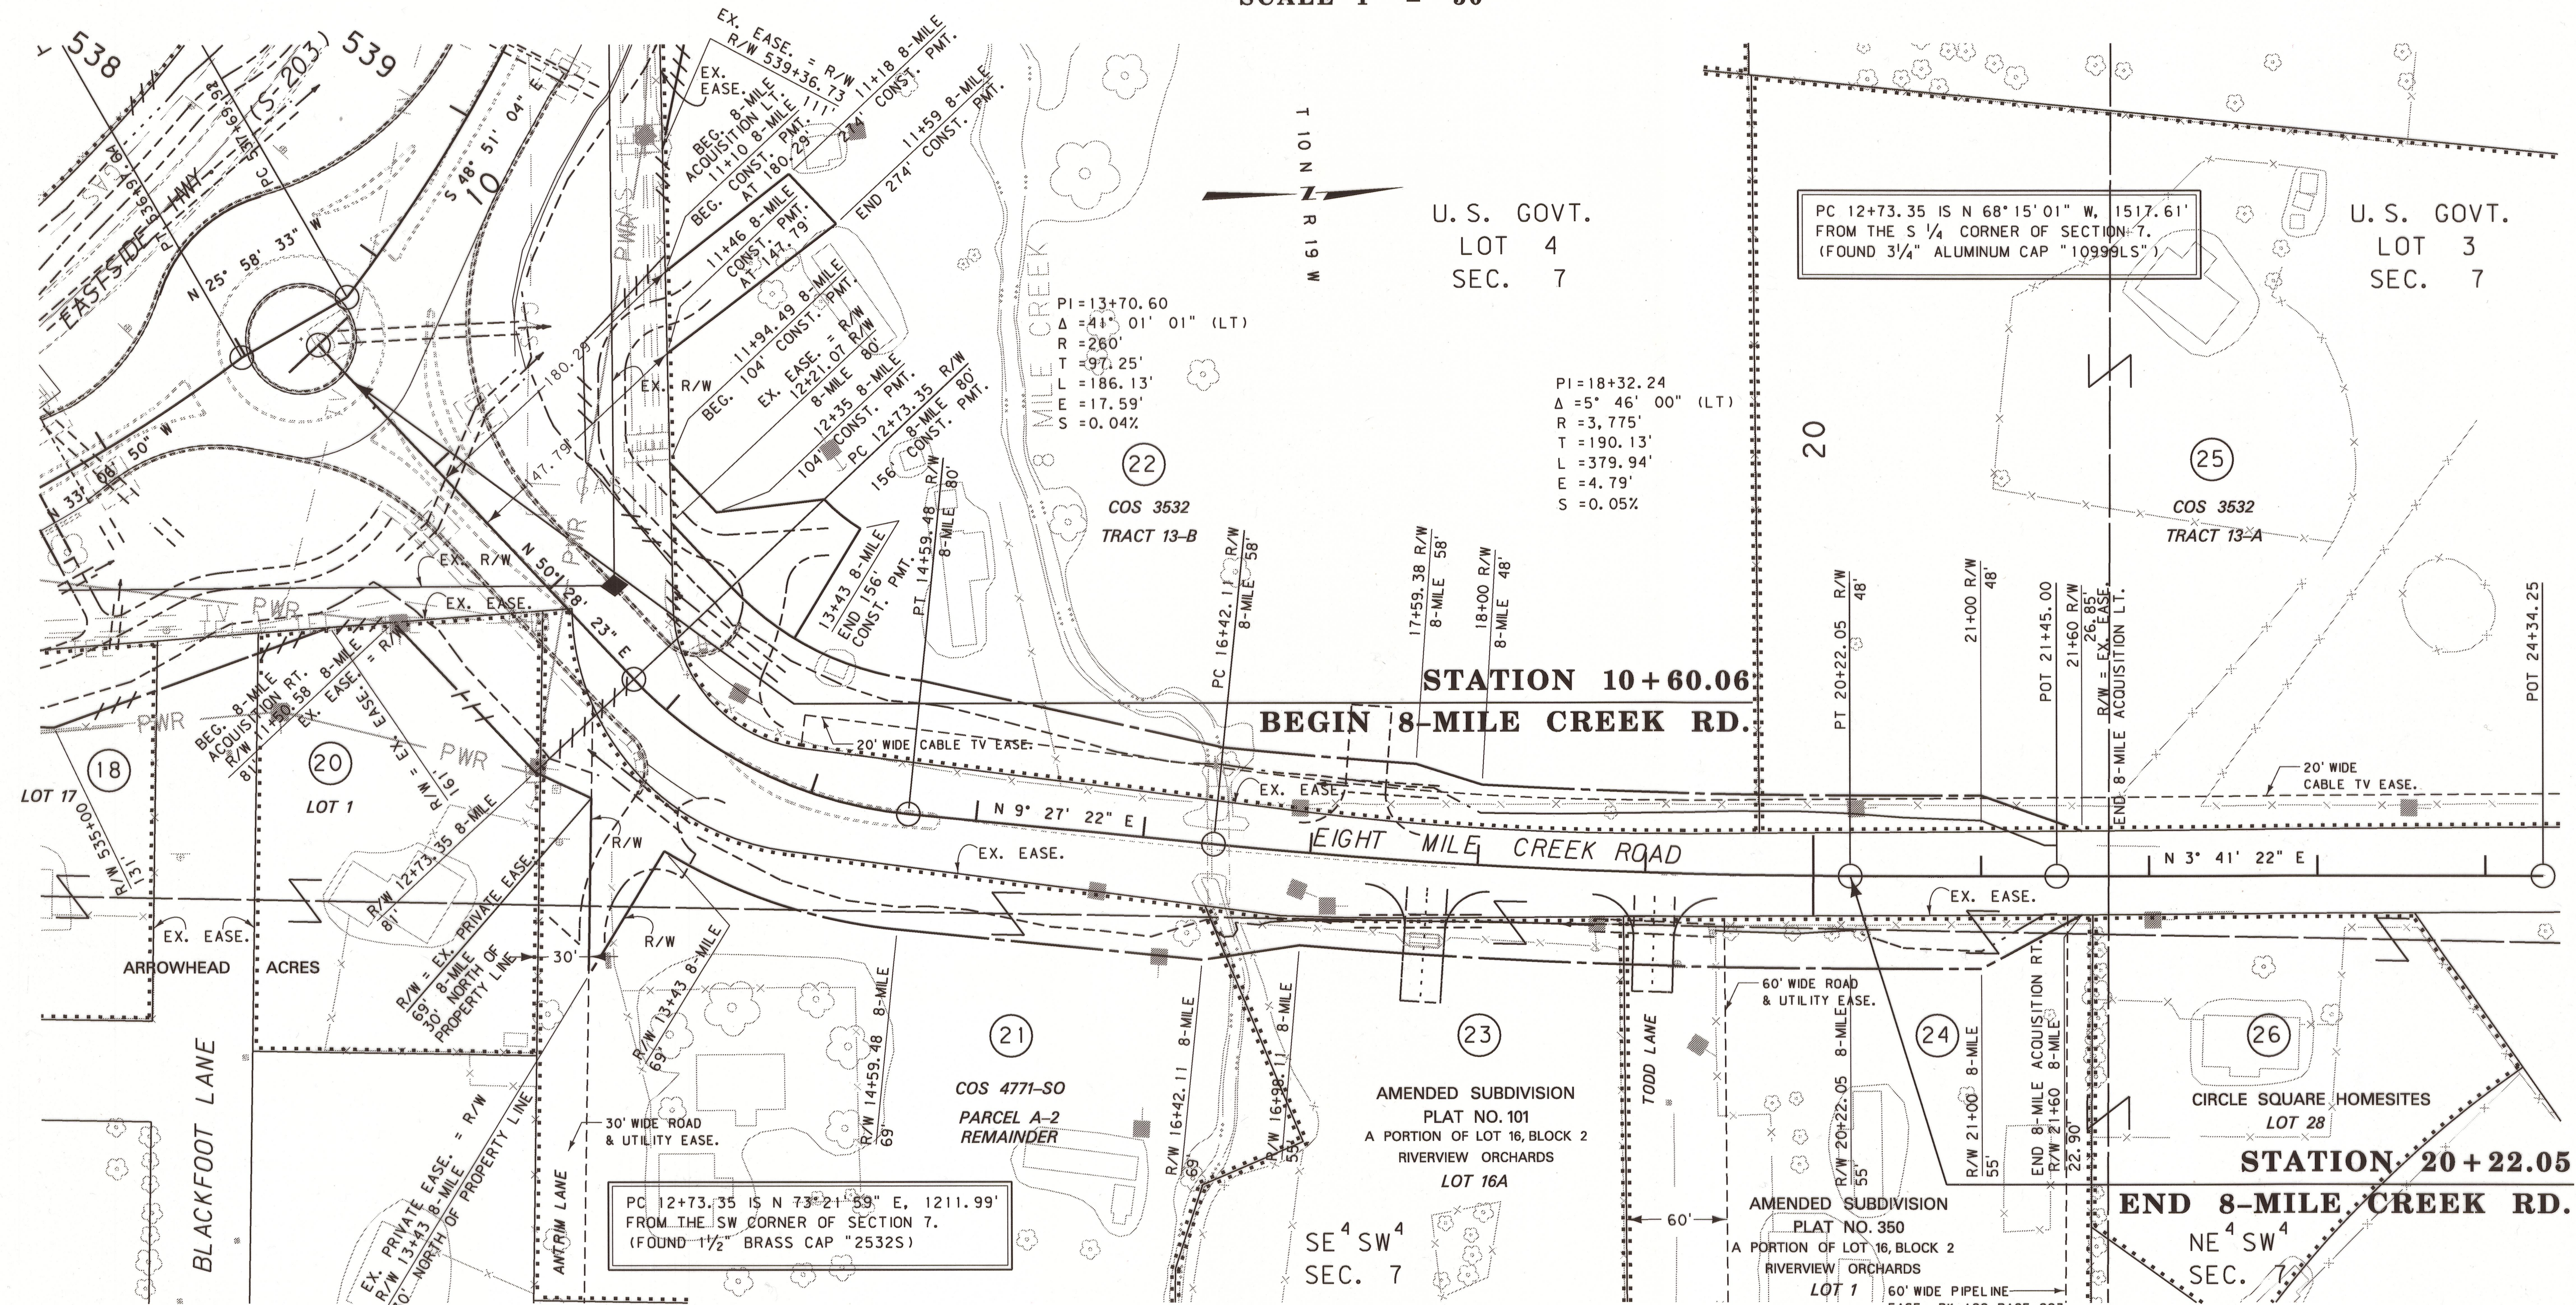

CONSTRUCTION LIMITS	MAP REVISED	7-25-12	9-12-12	11-01-12
CUT SECTION	5-30-13			
TRANSITION				
TOE OF FILL				
BACKSLOPE LIMITS				
INCLUDE ROUNDING				
MDTA	MONTANA DEPARTMENT OF TRANSPORTATION	c:\dgn\4854\ropln002.dgn	12/31/2014	11:19:44 AM
				CPS-U2112

FOR EXISTING R/W RETRACEMENT, SEE CERTIFICATE OF SURVEY NO. 524532-TR & CERTIFICATE OF SURVEY NO. 656653-C

- NOTES:
- THE PROPOSED R/W LINE WHERE A SPIRAL CURVE TRANSITION IS USED IS A CHORD RATHER THAN A CONCENTRIC CURVE.
 - ALL STATIONS AND OFFSETS FOR R/W BREAKS ARE IN REFERENCE TO THE R/W BASELINE.

GRID STATE PLANE COORDINATES
THIS IS A STATE PLANE COORDINATE PROJECT. ALL DIMENSIONS, DISTANCES AND AREAS ON THIS PROJECT ARE GRID, EXCEPT FOR THE EXISTING R/W WIDTH DIMENSION, WHICH IS RECORD.
THE COMBINATION SCALE FACTOR IS 0.99926297

MONTANA DEPARTMENT OF TRANSPORTATION
RIGHT OF WAY PLAN
RAVALLI COUNTY
SCALE 1"=50'
0 25' 50' 100' 150'

STPS-BR 203-1(22)10 SHT 9 OF 9