


PLANS

NOT

TO

SCALE

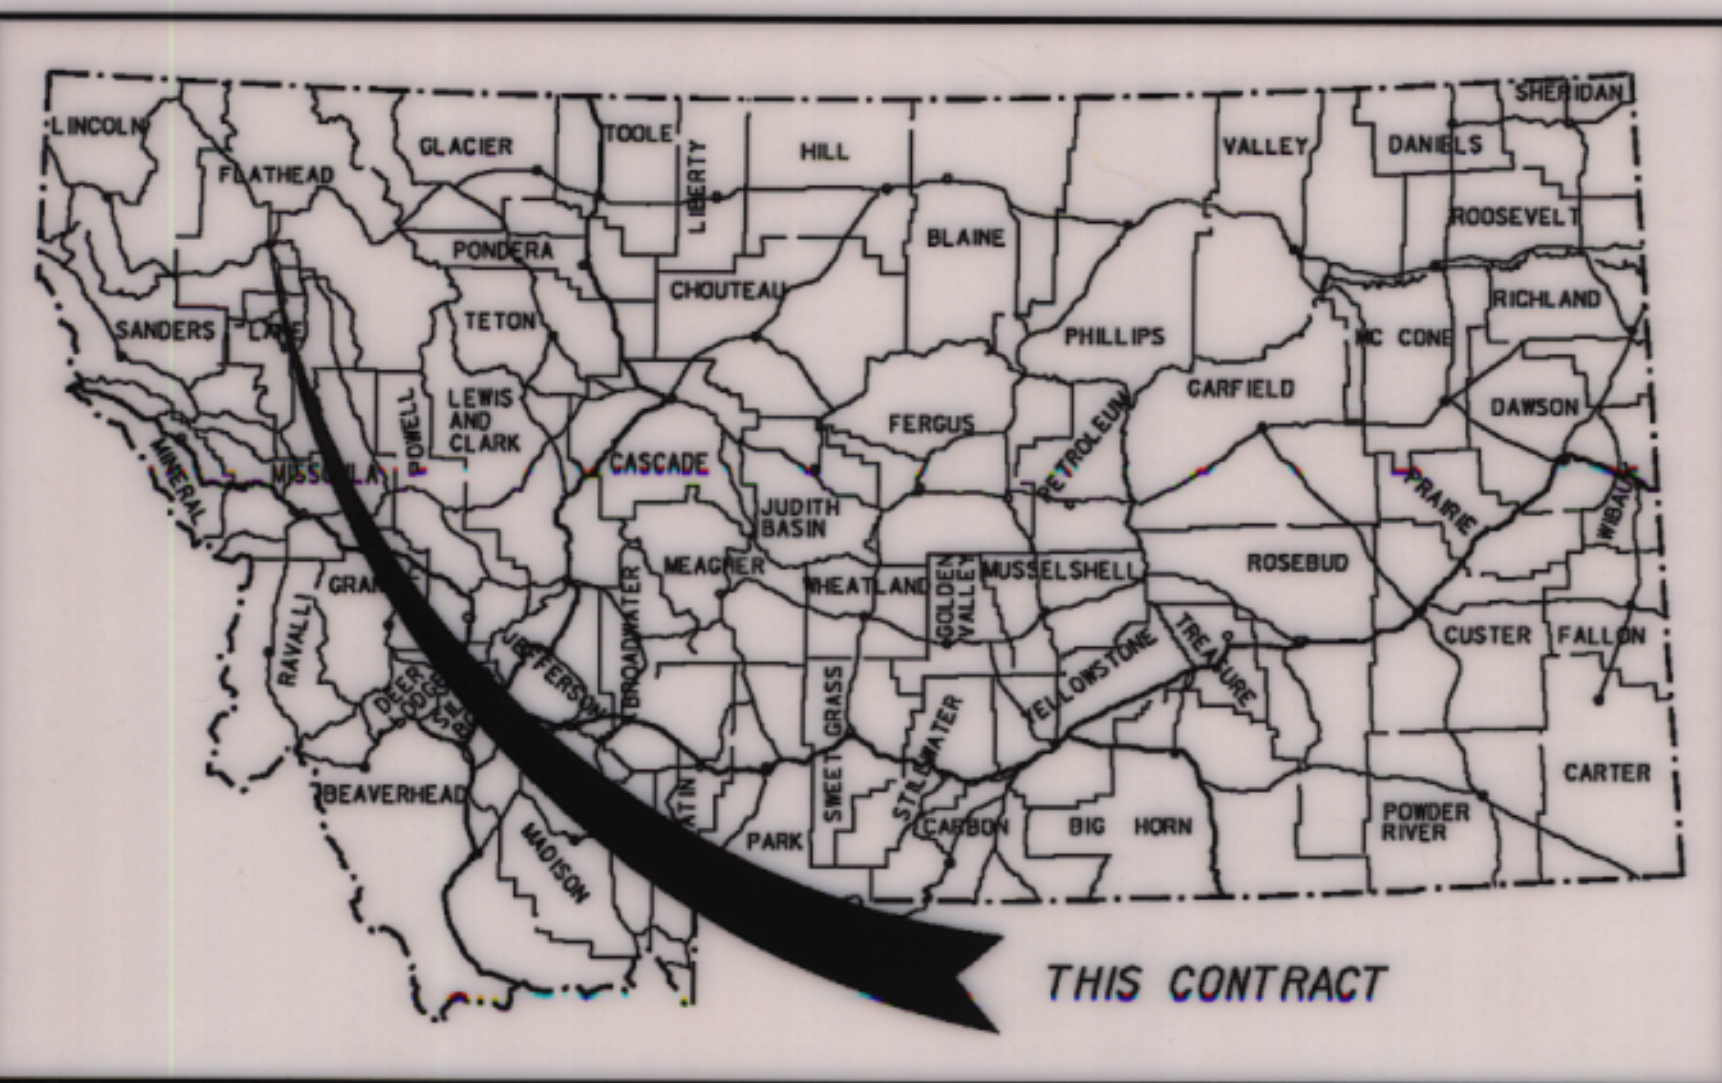

MONTANA DEPARTMENT OF TRANSPORTATION

STATE	RIGHT OF WAY ID.	SHEET NO.	TOTAL SHEETS
MONTANA	STPS 548-1(10)4	1	7
PROJECT NUMBER 4860-010			
JCT US 93 - JCT US 2			

RIGHT OF WAY PLAN OF FEDERAL AID PROJECT STPS 548-1(10)4 JCT US 93 - JCT US 2 FLATHEAD COUNTY

RDROW

MONTANA
CADD

3
2

CONVENTIONAL SIGNS

- PROPOSED RIGHT OF WAY LINE
- EXISTING RIGHT OF WAY LINE
- RAILROAD RIGHT OF WAY LINE
- RIGHT OF WAY BASELINE
- STK'D CENTERLINE
- SECTION LINE
- OWNERSHIP BOUNDARY
- FULL ACCESS CONTROL
- LIMITED ACCESS CONTROL
- EXISTING ACCESS CONTROL
- PRESENT TRAVELED WAY (P.T.W.)
- FENCE LINE
- EXISTING GUARDRAIL
- PROPOSED GUARDRAIL
- GATE IN FENCE
- CATTLE GUARD: EXIST. - PROPOSED
- SECTION CORNER
- 1/4 SECTION CORNER
- CLOSING CORNER
- MEANDER CORNER
- CENTER OF SECTION
- RIGHT OF WAY MONUMENT
- PROPERTY CORNER PIN
- POWER POLE IN PLACE
- TELEPHONE POLE IN PLACE
- TELEGRAPH POLE IN PLACE
- LIGHT POLE
- PROPOSED CULVERT
- EXISTING CULVERT
- OUTLET DITCH
- INLET DITCH
- EXISTING DITCH
- CHANNEL CHANGES
- DITCH BLOCK
- RIPRAP
- BRIDGES
- RAILROADS
- PARCEL NUMBERS
- APPROACH: EXIST.- PROPOSED




ASSOCIATED PROJECT ID.
STPS 548-1(10)4 P.E.

RELATED PROJECTS
RS 548-1(2)14 R/W
F 1-2(30)125 R/W

FHWAMDT APPROVAL	7-27-05
MAP REVISED	

4.0 Kilometers

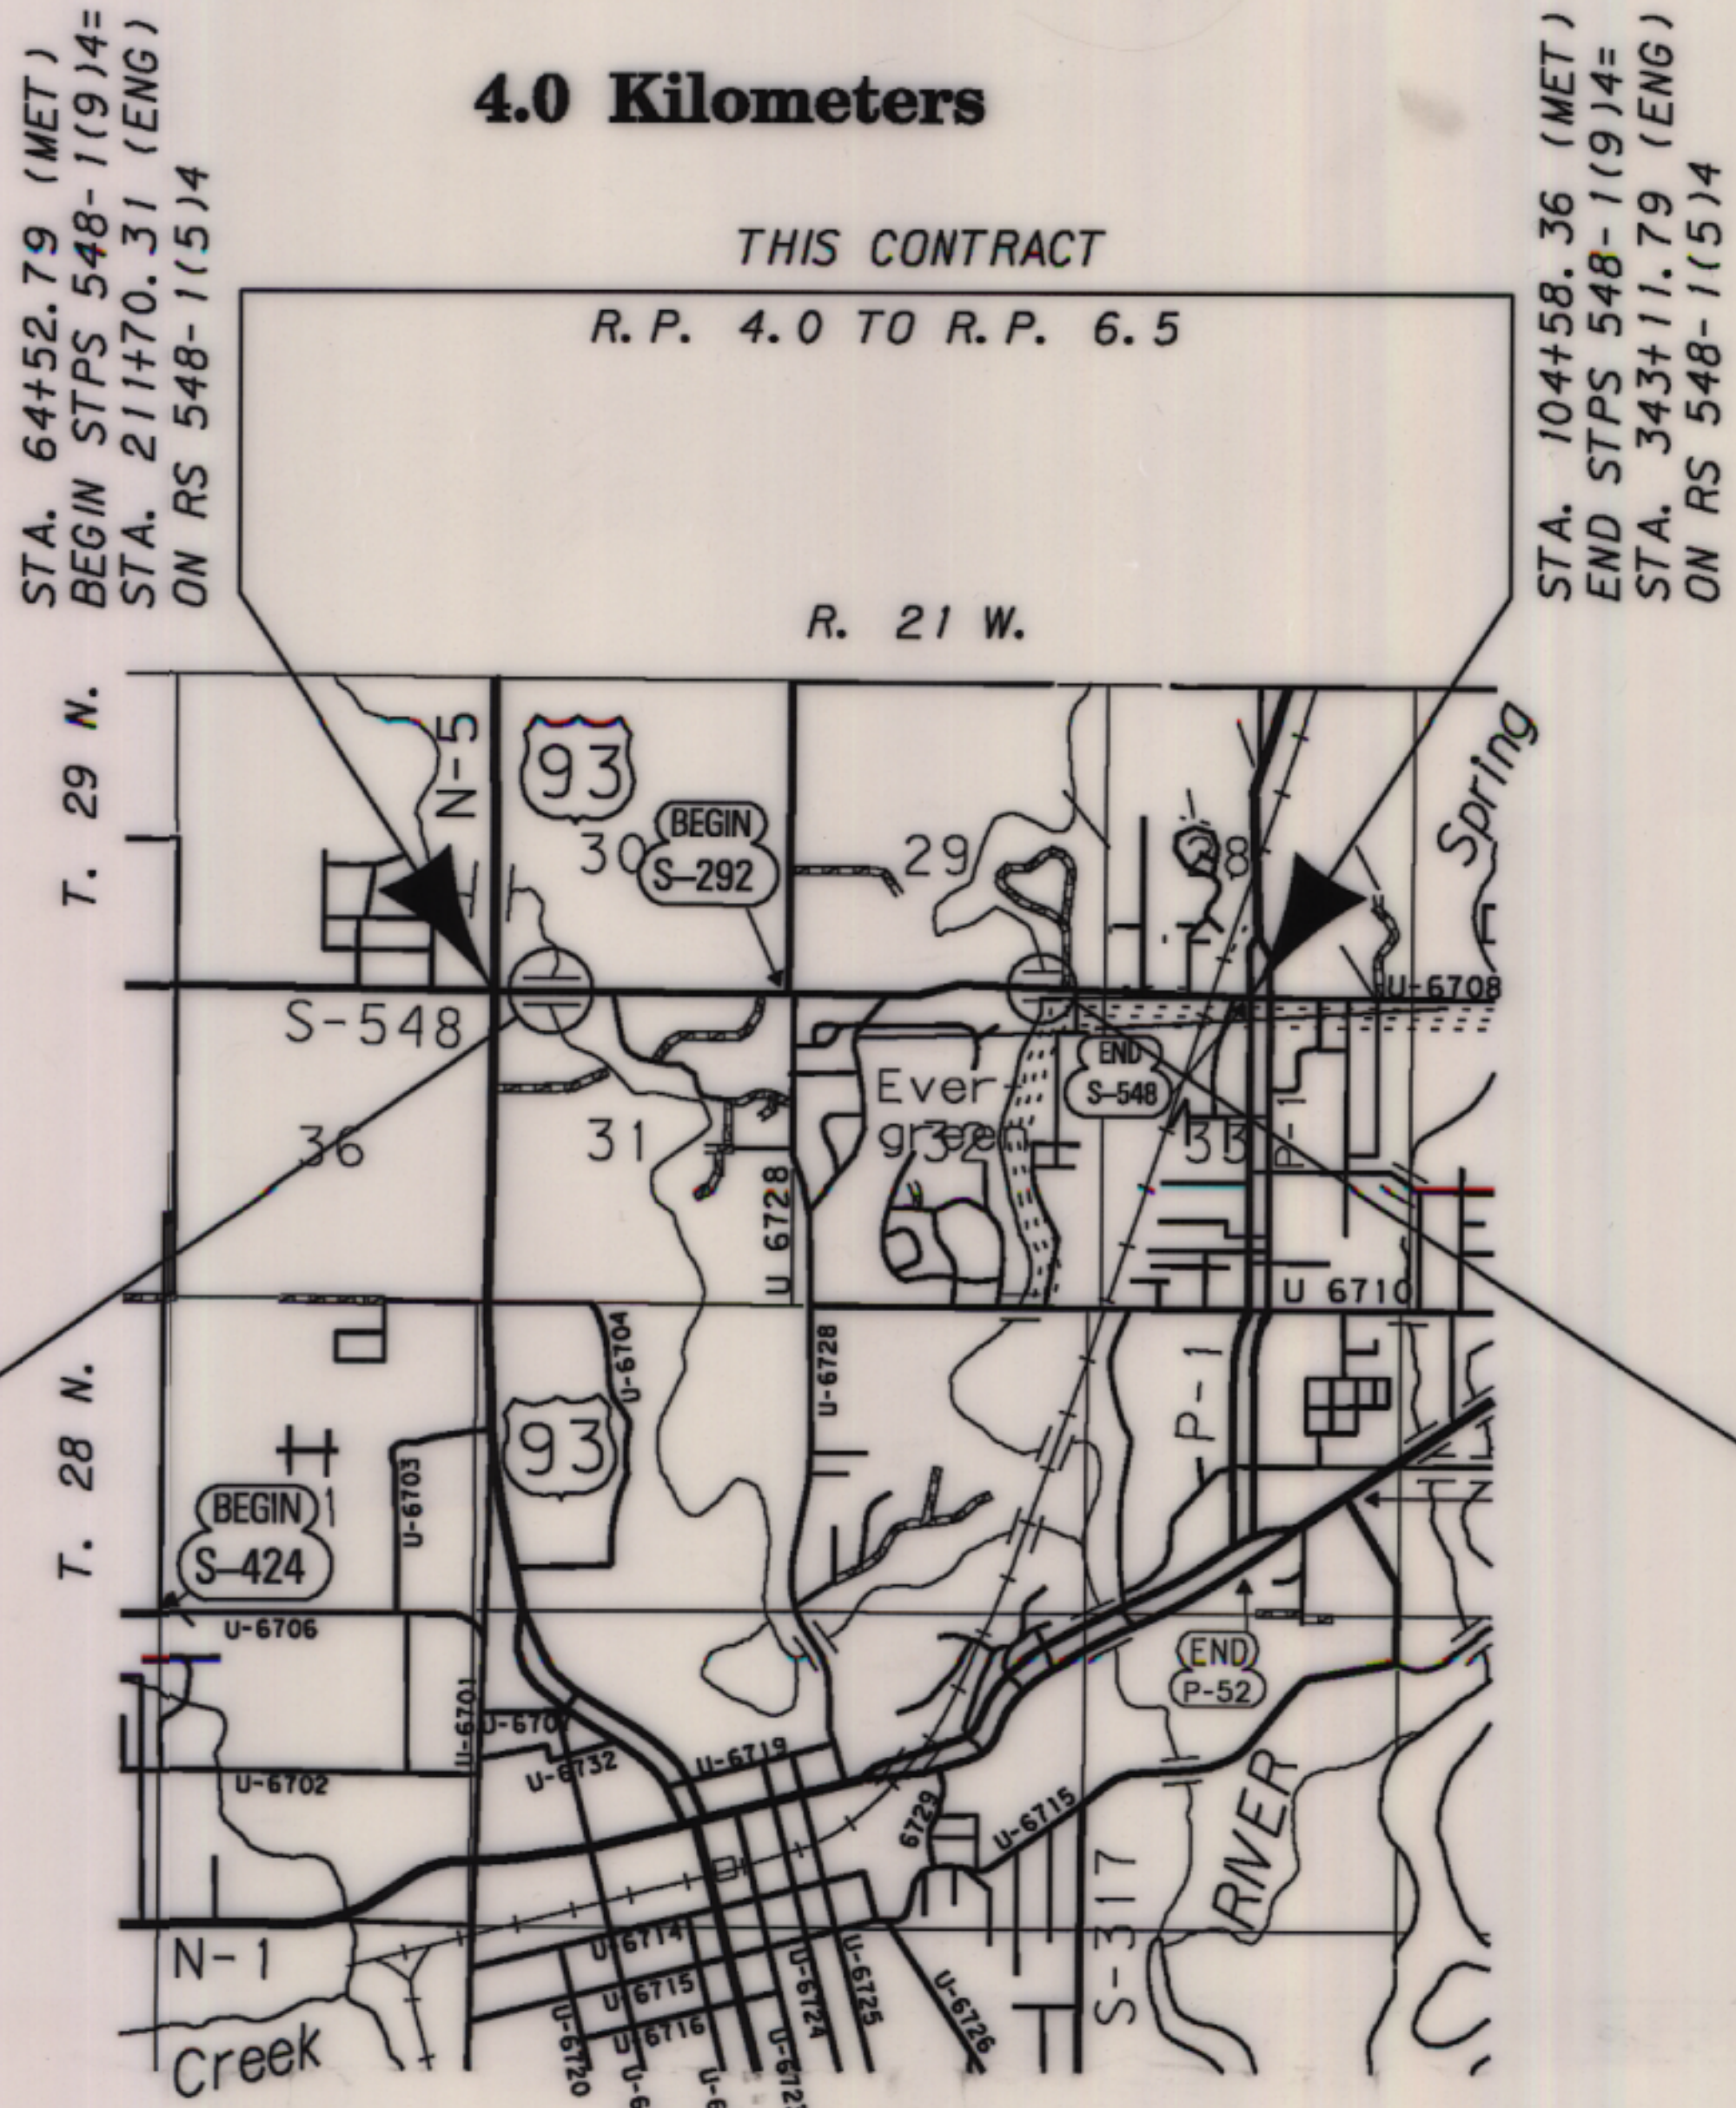

STRUCTURE ID
S00548001+05001
STILLWATER RIVER

STRUCTURE ID
S00548006+00001
WHITEFISH RIVER

SEE SHEET NO. 2 FOR OWNERSHIP
NAMES, ADDRESSES, AREAS, ETC.

GRID STATE PLANE COORDINATES
THIS IS A STATE PLANE COORDINATE PROJECT.
ALL DIMENSIONS, DISTANCES AND AREAS ON THIS
PROJECT ARE GRID, EXCEPT FOR THE EXISTING
R/W WIDTH DIMENSION, WHICH IS RECORD. THE
COMBINATION SCALE FACTOR IS 0.99948344

NOTES: 1. ALL MEASUREMENTS ARE METRIC EXCEPT AS NOTED

MONTANA
CADD

RDROW

cs:\dq\4860room\001.dgn
10/10/2006
9:33:24 AM
NW CPS - U2112

PARCEL	NAME	ADDRESS	OWNERSHIP																SHEET NO.
			TOTAL	AREA	GROSS R/W AREA		EX. EASE. AREA		NET AREA		REMAINDER				CONST. PMT. AREA		EASE. AREA		
			METRIC	ENGLISH	METRIC	ENGLISH	METRIC	ENGLISH	METRIC	ENGLISH	LEFT		RIGHT		METRIC	ENGLISH	METRIC	ENGLISH	
1	EISINGER PROPERTIES, LLC, A NORTH DAKOTA LIMITED LIABILITY COMPANY	107 OLD HWY 93 SOUTH, SOMERS, MT 59932-9701				OWNER NOTIFICATION ONLY													3
2	MGS PARTNERSHIP	P.O. BOX 3356, MISSOULA, MT 59806-3356				OWNER NOTIFICATION ONLY													3
3	RIVERSIDE ALLIANCE CHURCH, A MONTANA CORPORATION	859 WEST RESERVE DRIVE, KALISPELL, MT 59901				OWNER NOTIFICATION ONLY													3
4	THOMPSON FARMS, LLC, A MONTANA LIMITED LIABILITY CORPORATION	P.O. BOX 5352, KALISPELL, MT 59903-5352				OWNER NOTIFICATION ONLY													3-4
5	STILLWATER CORPORATION	155 7TH AVENUE WEST, KALISPELL, MT 59901-3817				OWNER NOTIFICATION ONLY													4
6	SEMITOOL, INC., A MONTANA CORPORATION	P.O. BOX 7010, KALISPELL, MT 59904-7010	45.115 ha	111.48 Ac											2 m²	22 ft²			4-5
7	DEAN SWANK TRUSTEE DEAN SWANK	P.O. BOX 1587, BIGFORK, MT 59911-1587				OWNER NOTIFICATION ONLY													5
	REVOCABLE TRUST & BARBARA SWANK TRUSTEE BARBARA SWANK REVOCABLE TRUST																		
8	THOMPSON FARMS, LLC, A MONTANA LIMITED LIABILITY CORPORATION	P.O. BOX 5352, KALISPELL, MT 59903-5352				OWNER NOTIFICATION ONLY													5
4-8	COMBINATION PARCEL																		
9	JAMES C. TOLER & VICKIE A. TOLER	6590 FARM TO MARKET ROAD, WHITEFISH, MT 59937				OWNER NOTIFICATION ONLY													5
10	HARRIS FAMILY, LLC, A MONTANA LIMITED LIABILITY COMPANY	2604 HWY 2 EAST, KALISPELL, MT 59901	0.542 ha	1.34 Ac	0.011 ha	0.03 Ac			0.011 ha	0.03 Ac	0.531 ha	1.31 Ac			0.007 ha	0.02 Ac			7
11	CAROL E. FITZPATRICK	550 LINSEY LANE, KALISPELL, MT 59901-8711	0.186 ha	0.46 Ac	0.004 ha	0.01 Ac			0.004 ha	0.01 Ac			0.182 ha	0.45 Ac	0.001 ha	0.01 Ac			7
12	RONALD D. FERRON & LANA A. FERRON	P.O. BOX 5112, KALISPELL, MT 59903-5112	5.144 ha	12.71 Ac	0.139 ha	0.34 Ac	0.041 ha	0.10 Ac	0.098 ha	0.24 Ac	5.005 ha	12.37 Ac							6
13	TOM TONKINSON	P.O. BOX 5343, KALISPELL, MT 59903-5343	0.006 ha	0.01 Ac	0.006 ha	0.01 Ac			0.006 ha	0.01 Ac									6
	JACK F. BARRETT	185 LAKESHORE DR., LAKESIDE, MT 59922-9709																	
																</			




RDROW

10/14/2005
2:51:58 PM
N:\CPS - U2112

SEE SHEET NO. 2 FOR OWNERSHIP NAMES, ADDRESSES, AREAS, ETC.

STATE	RIGHT OF WAY ID.	SHEET NO.	TOTAL SHEETS
MONTANA	STPS 548-1(10)4	3	7
PROJECT NUMBER 4860-010			
JCT US 93 - JCT US 2			

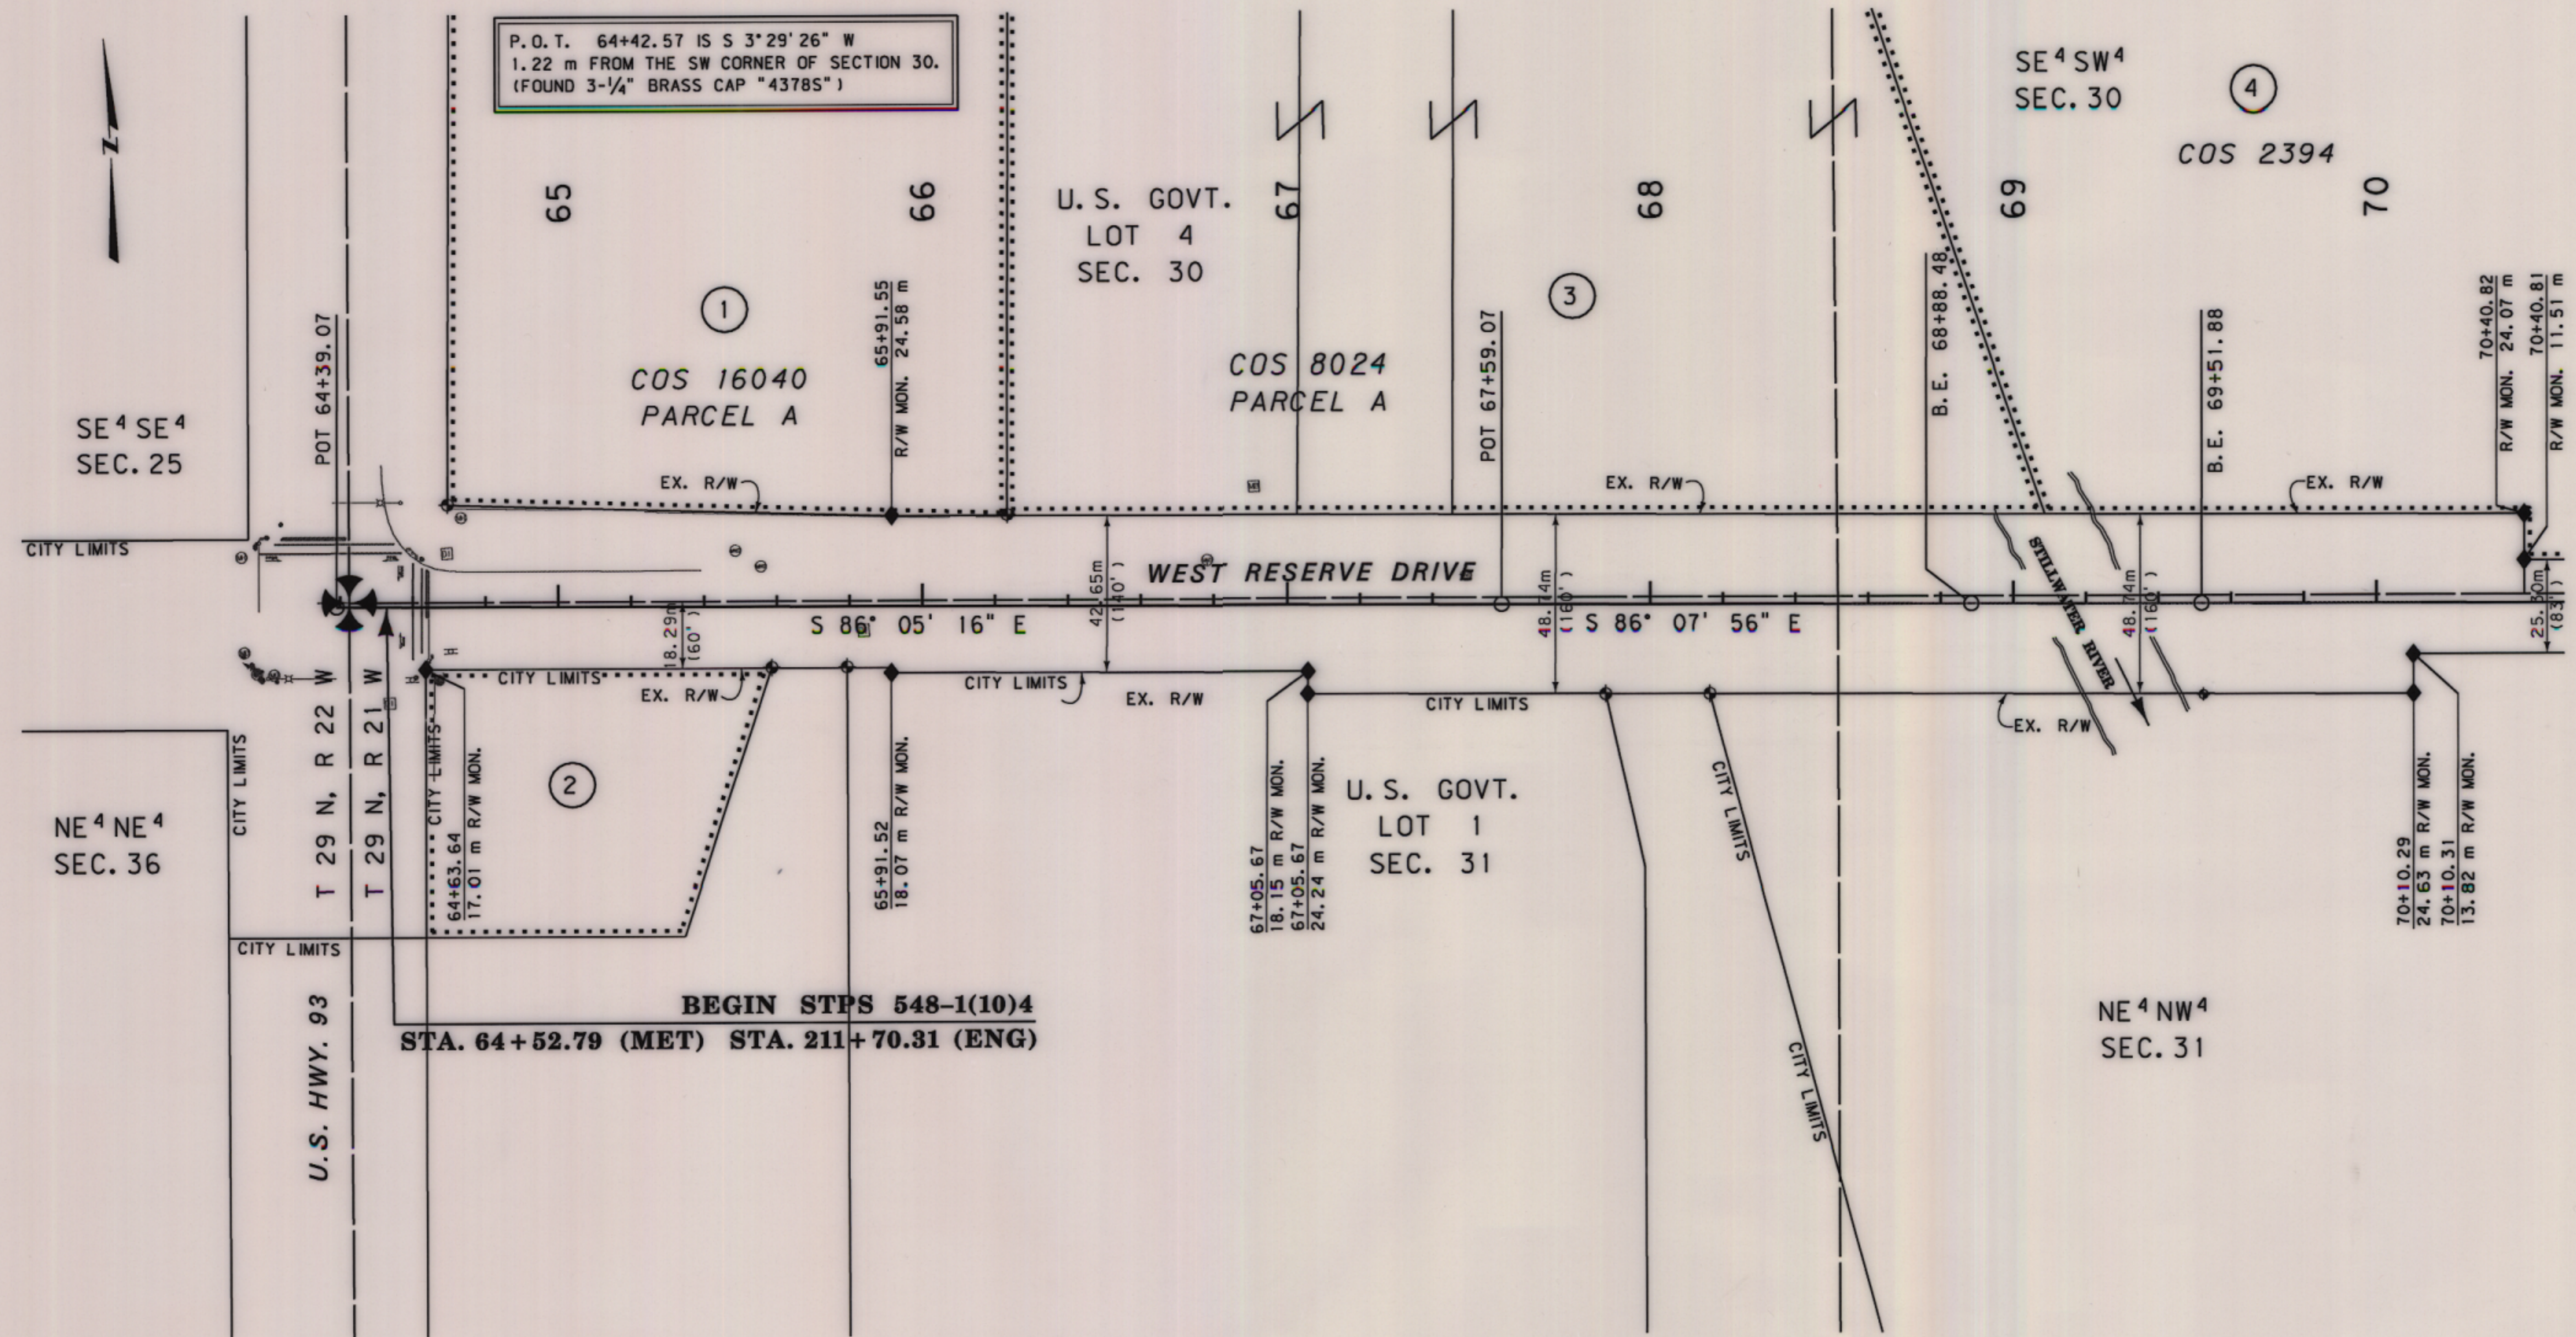

FOR EXISTING R/W RETRACEMENT, SEE
CERTIFICATE OF SURVEY NO. 16702

GRID STATE PLANE COORDINATES
THIS IS A STATE PLANE COORDINATE PROJECT.
ALL DIMENSIONS, DISTANCES AND AREAS ON THIS
PROJECT ARE GRID, EXCEPT FOR THE EXISTING
R/W WIDTH DIMENSION, WHICH IS RECORD. THE
COMBINATION SCALE FACTOR IS 0.99948344

- NOTES: 1. ALL MEASUREMENTS ARE METRIC EXCEPT AS NOTED
2. THE PROPOSED R/W LINE WHERE A SPIRAL CURVE
TRANSITION IS USED IS A CHORD RATHER THAN A
CONCENTRIC CURVE.
3. THE ENGLISH AREAS ARE FOR INFORMATIONAL
PURPOSES ONLY.
4. ALL STATIONS AND OFFSETS FOR R/W BREAKS ARE
IN REFERENCE TO THE R/W BASELINE.

BACKSLOPE LIMITS INCLUDE ROUNDING CONSTRUCTION LIMITS:	
FHWA/DOT APPROVAL	7-27-05
MAP REVISED	10-14-05

MONTANA
DEPARTMENT OF TRANSPORTATION

RIGHT OF WAY PLAN
FLATHEAD COUNTY
SCALE 1"=1000'




RDROW

G:\dm\4860\road\001.dgn
8/24/2005 11:38:11 AM
EPS - U2112

SEE SHEET NO. 2 FOR OWNERSHIP NAMES, ADDRESSES, AREAS, ETC.

STATE	RIGHT OF WAY ID.	SHEET NO.	TOTAL SHEETS
MONTANA	STPS 548-1(1014	4	7
PROJECT NUMBER 4860-010			
JCT US 93 - JCT US 2			

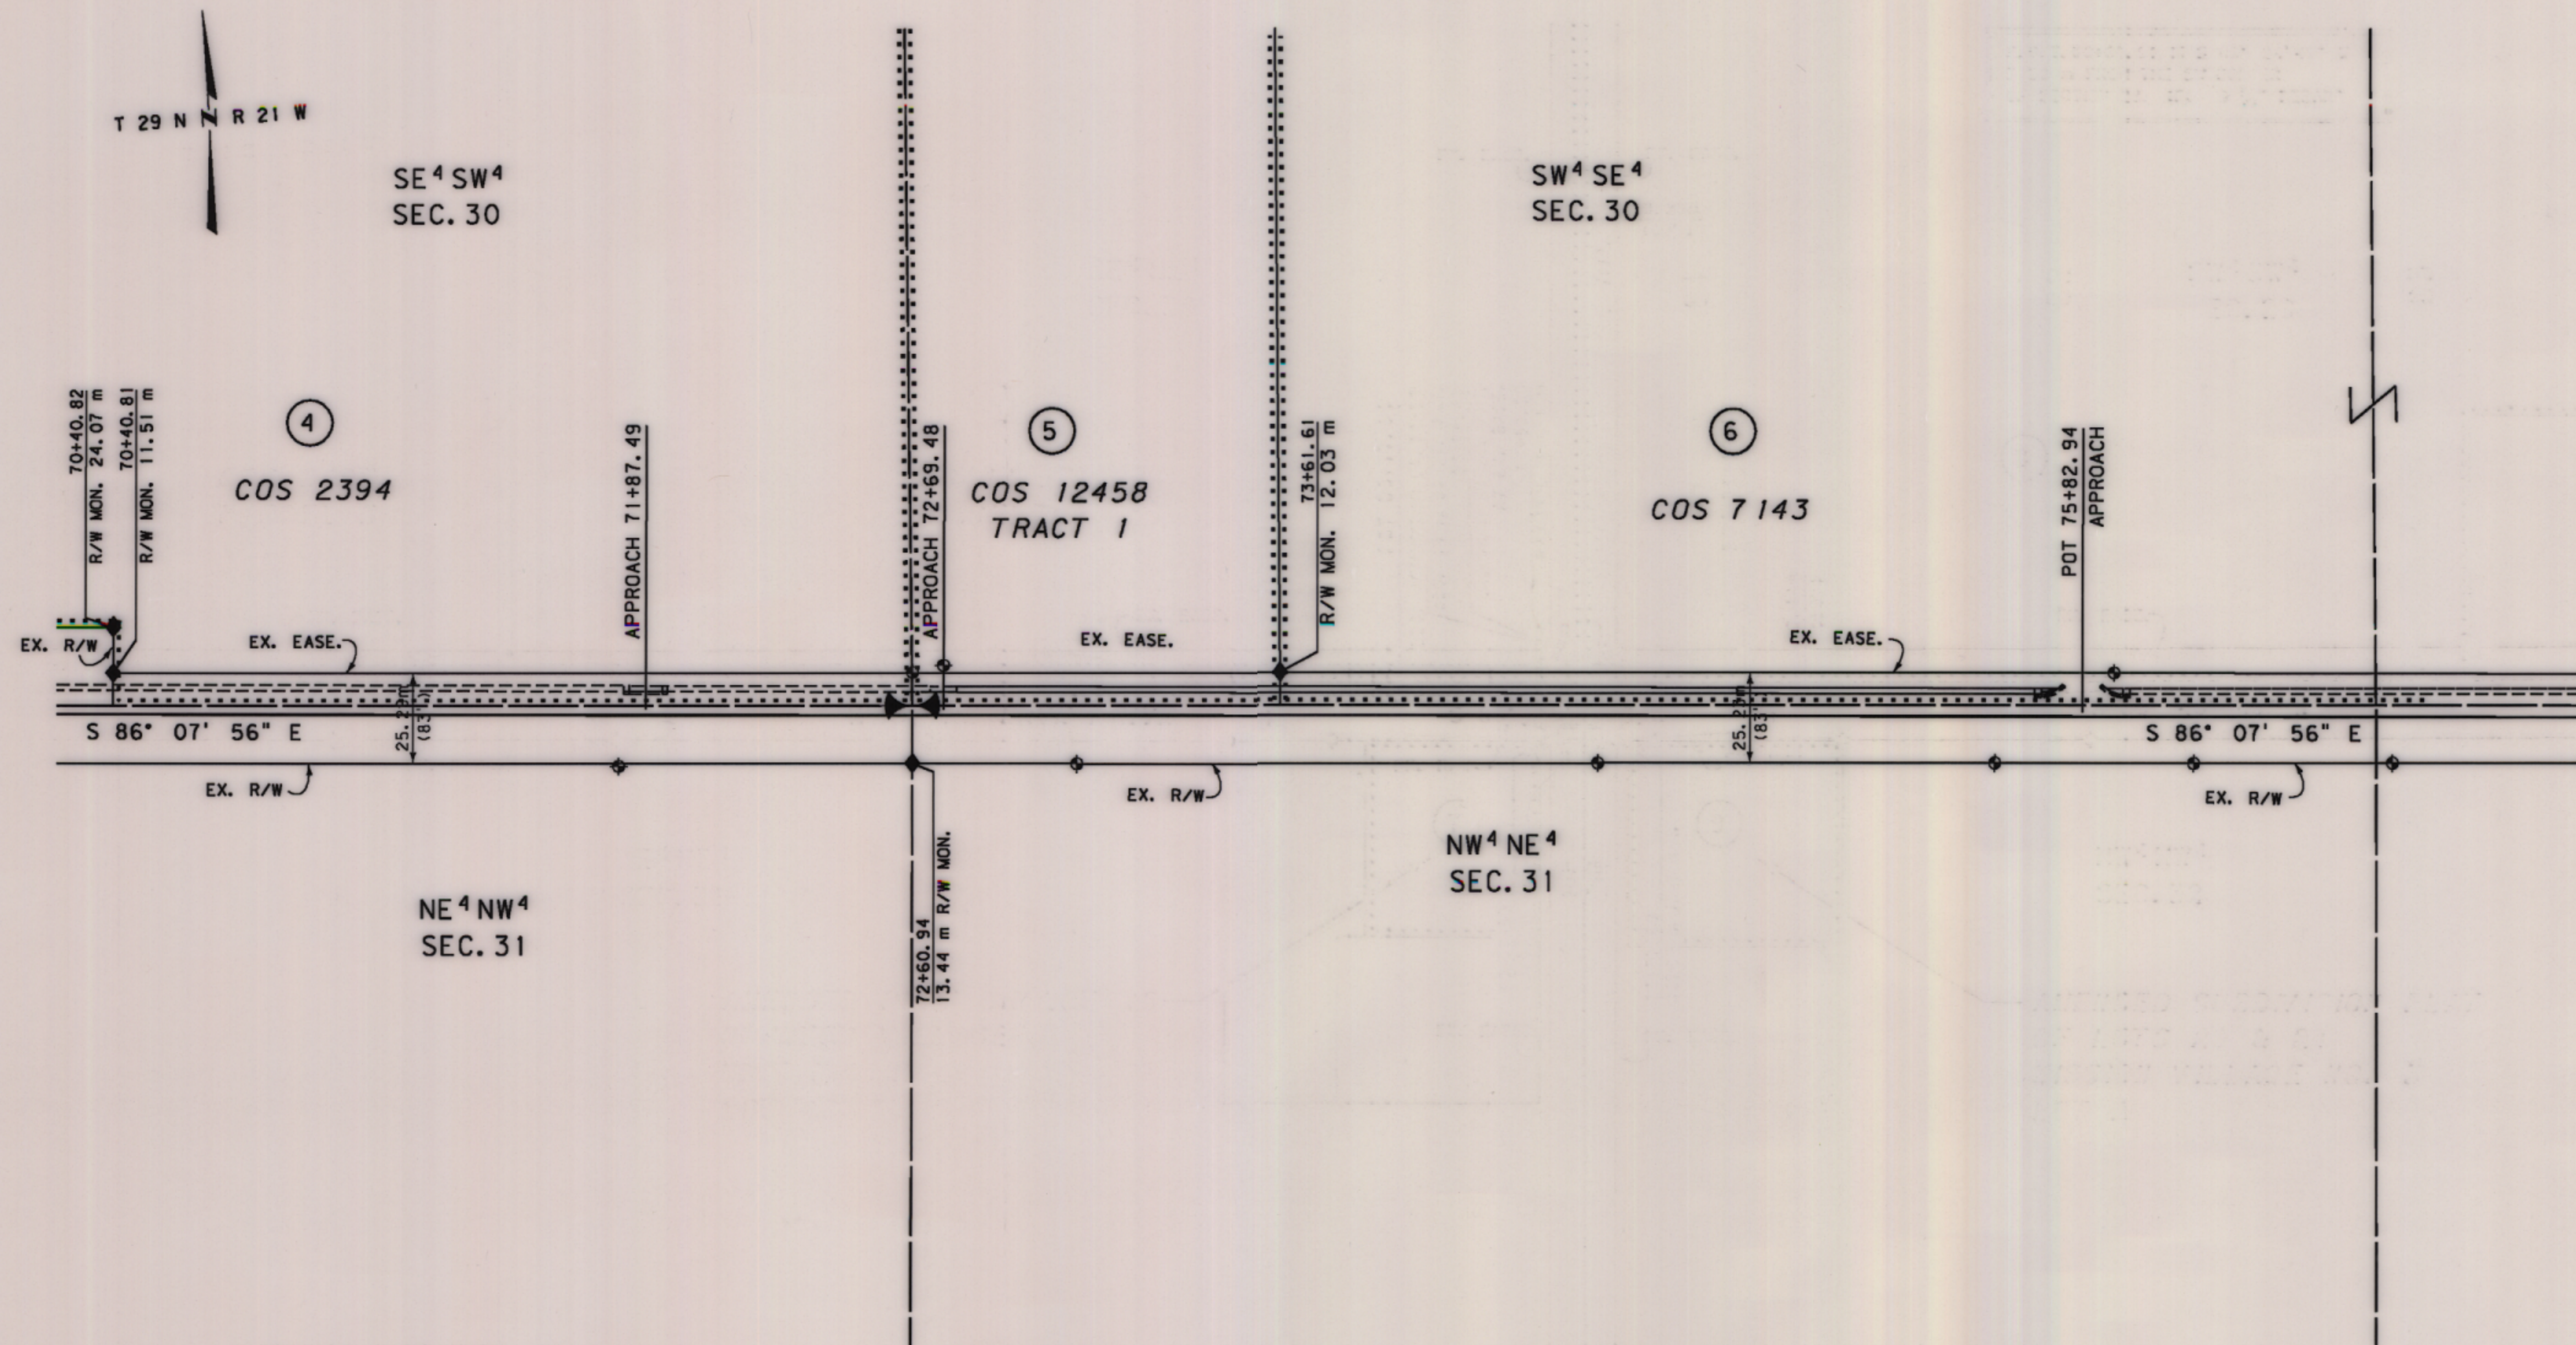

FOR EXISTING R/W RETRACEMENT, SEE
CERTIFICATE OF SURVEY NO. 16702

GRID STATE PLANE COORDINATES

THIS IS A STATE PLANE COORDINATE PROJECT.
ALL DIMENSIONS, DISTANCES AND AREAS ON THIS
PROJECT ARE GRID, EXCEPT FOR THE EXISTING
R/W WIDTH DIMENSION, WHICH IS RECORD. THE
COMBINATION SCALE FACTOR IS 0.99948344


- NOTES: 1. ALL MEASUREMENTS ARE METRIC EXCEPT AS NOTED
2. THE PROPOSED R/W LINE WHERE A SPIRAL CURVE
TRANSITION IS USED IS A CHORD RATHER THAN A
CONCENTRIC CURVE.
3. THE ENGLISH AREAS ARE FOR INFORMATIONAL
PURPOSES ONLY.
4. ALL STATIONS AND OFFSETS FOR R/W BREAKS ARE
IN REFERENCE TO THE R/W BASELINE.

BACKSLOPE LIMITS INCLUDE ROUNDING	CONSTRUCTION LIMITS
CUT SECTION	TOE OF CUT
TOE OF FILL	CUT SECTION
FHWA/DOT APPROVAL	7-27-05
MAP REVISED	

MONTANA DEPARTMENT OF TRANSPORTATION
RIGHT OF WAY PLAN FLATHEAD COUNTY
SCALE 1"=1000'
0 50M 100M

SEE SHEET NO. 2 FOR OWNERSHIP NAMES, ADDRESSES, AREAS, ETC.

STATE	RIGHT OF WAY ID.	SHEET NO.	TOTAL SHEETS
MONTANA	STPS 548-1(10)4	6	7
PROJECT NUMBER 4860-010			
JCT US 93 - JCT US 2			

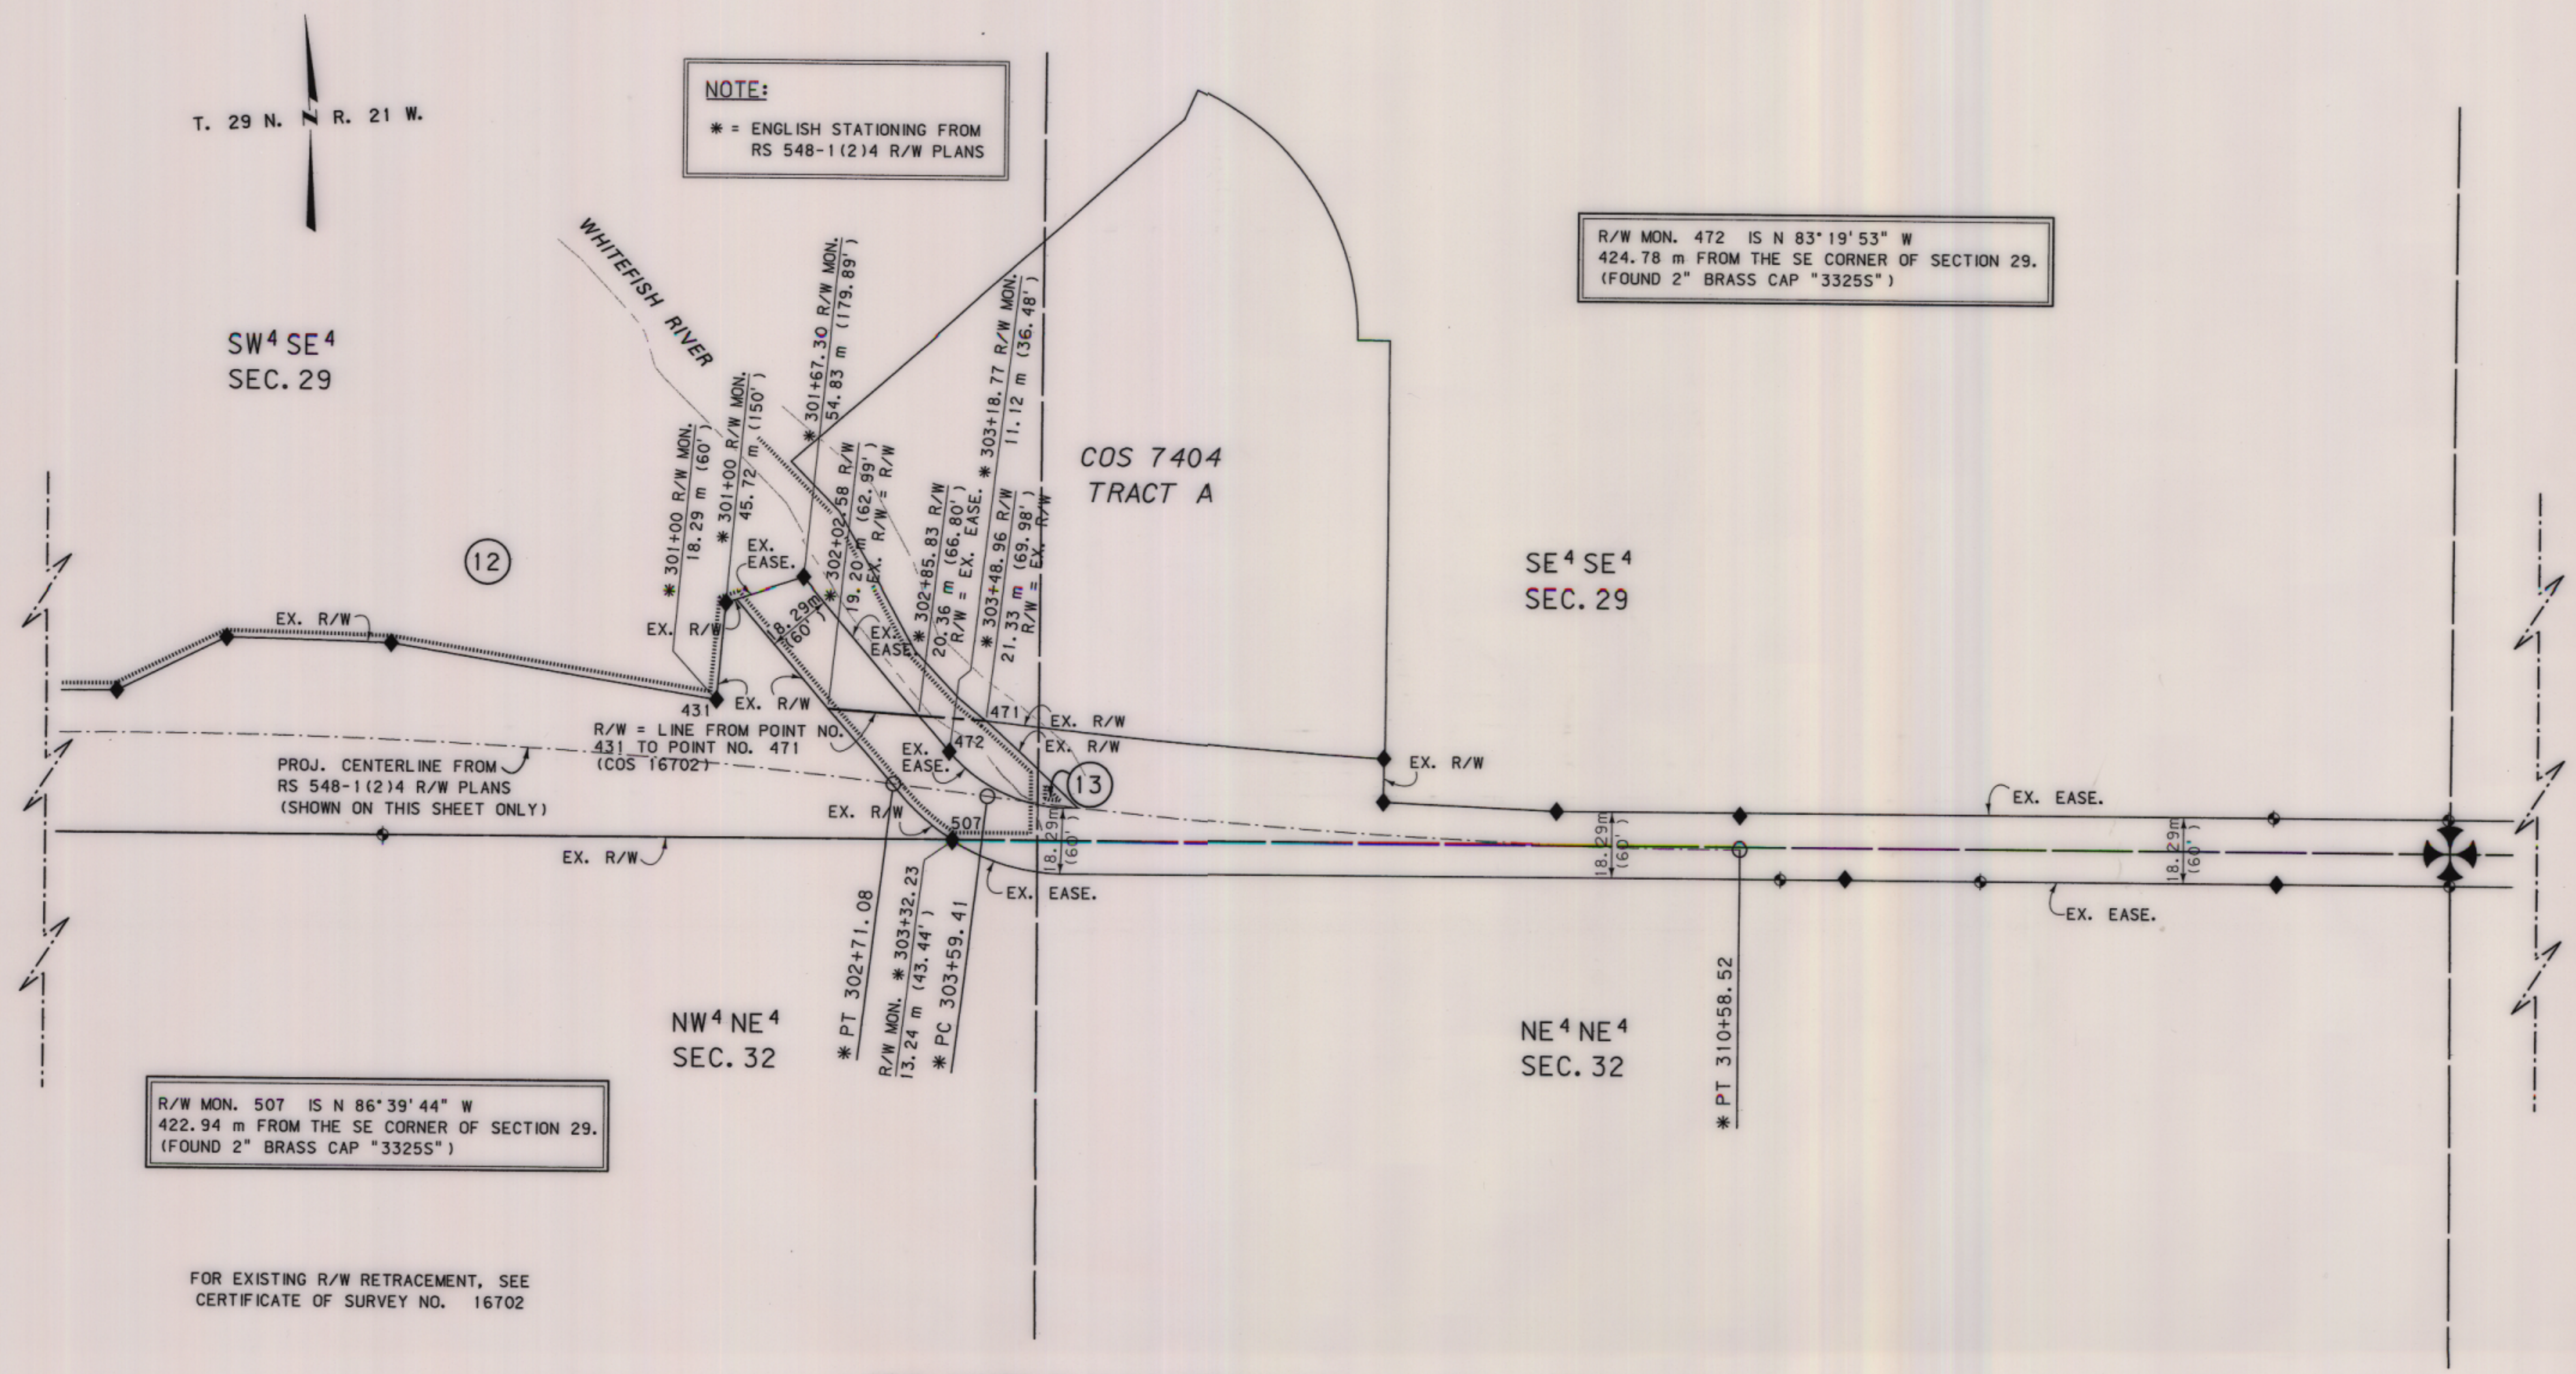

NOTE:
* = ENGLISH STATIONING FROM
RS 548-1(2)4 R/W PLANS

R/W MON. 472 IS N 83° 19' 53" W
424.78 m FROM THE SE CORNER OF SECTION 29.
(FOUND 2" BRASS CAP "3325S")

R/W MON. 507 IS N 86° 39' 44" W
422.94 m FROM THE SE CORNER OF SECTION 29.
(FOUND 2" BRASS CAP "3325S")

FOR EXISTING R/W RETRACEMENT, SEE
CERTIFICATE OF SURVEY NO. 16702

GRID STATE PLANE COORDINATES

THIS IS A STATE PLANE COORDINATE PROJECT.
ALL DIMENSIONS, DISTANCES AND AREAS ON THIS
PROJECT ARE GRID, EXCEPT FOR THE EXISTING
R/W WIDTH DIMENSION, WHICH IS RECORD. THE
COMBINATION SCALE FACTOR IS 0.99948344

- NOTES:
1. ALL MEASUREMENTS ARE METRIC EXCEPT AS NOTED
 2. THE PROPOSED R/W LINE WHERE A SPIRAL CURVE TRANSITION IS USED IS A CHORD RATHER THAN A CONCENTRIC CURVE.
 3. THE ENGLISH AREAS ARE FOR INFORMATIONAL PURPOSES ONLY.
 4. ALL STATIONS AND OFFSETS FOR R/W BREAKS ARE IN REFERENCE TO THE R/W BASELINE.

BACKSLOPE LIMITS INCLUDE ROUNDING	TOP OF CUT
CONSTRUCTION LIMITS: CUT SECTION	CUT SECTION
TOE OF FILL	TOE OF FILL
FWHA/DOT APPROVAL	7-27-05
MAP REVISED	10-14-05 10-10-06 12-12-06

MONTANA
DEPARTMENT OF TRANSPORTATION

RIGHT OF WAY PLAN
FLATHEAD COUNTY
SCALE 1:1000

0 50M 100M




RDROW

3 \ dgm \ 4860 \ road002.dgn
8/24/2005
11:38:21 AM
- U2112

SEE SHEET NO. 2 FOR OWNERSHIP NAMES, ADDRESSES, AREAS, ETC.

STATE	RIGHT OF WAY ID.	SHEET NO.	TOTAL SHEETS
MONTANA	STPS 548-1(10)4	7	7
PROJECT NUMBER 4860-010			
JCT US 93 - JCT US 2			

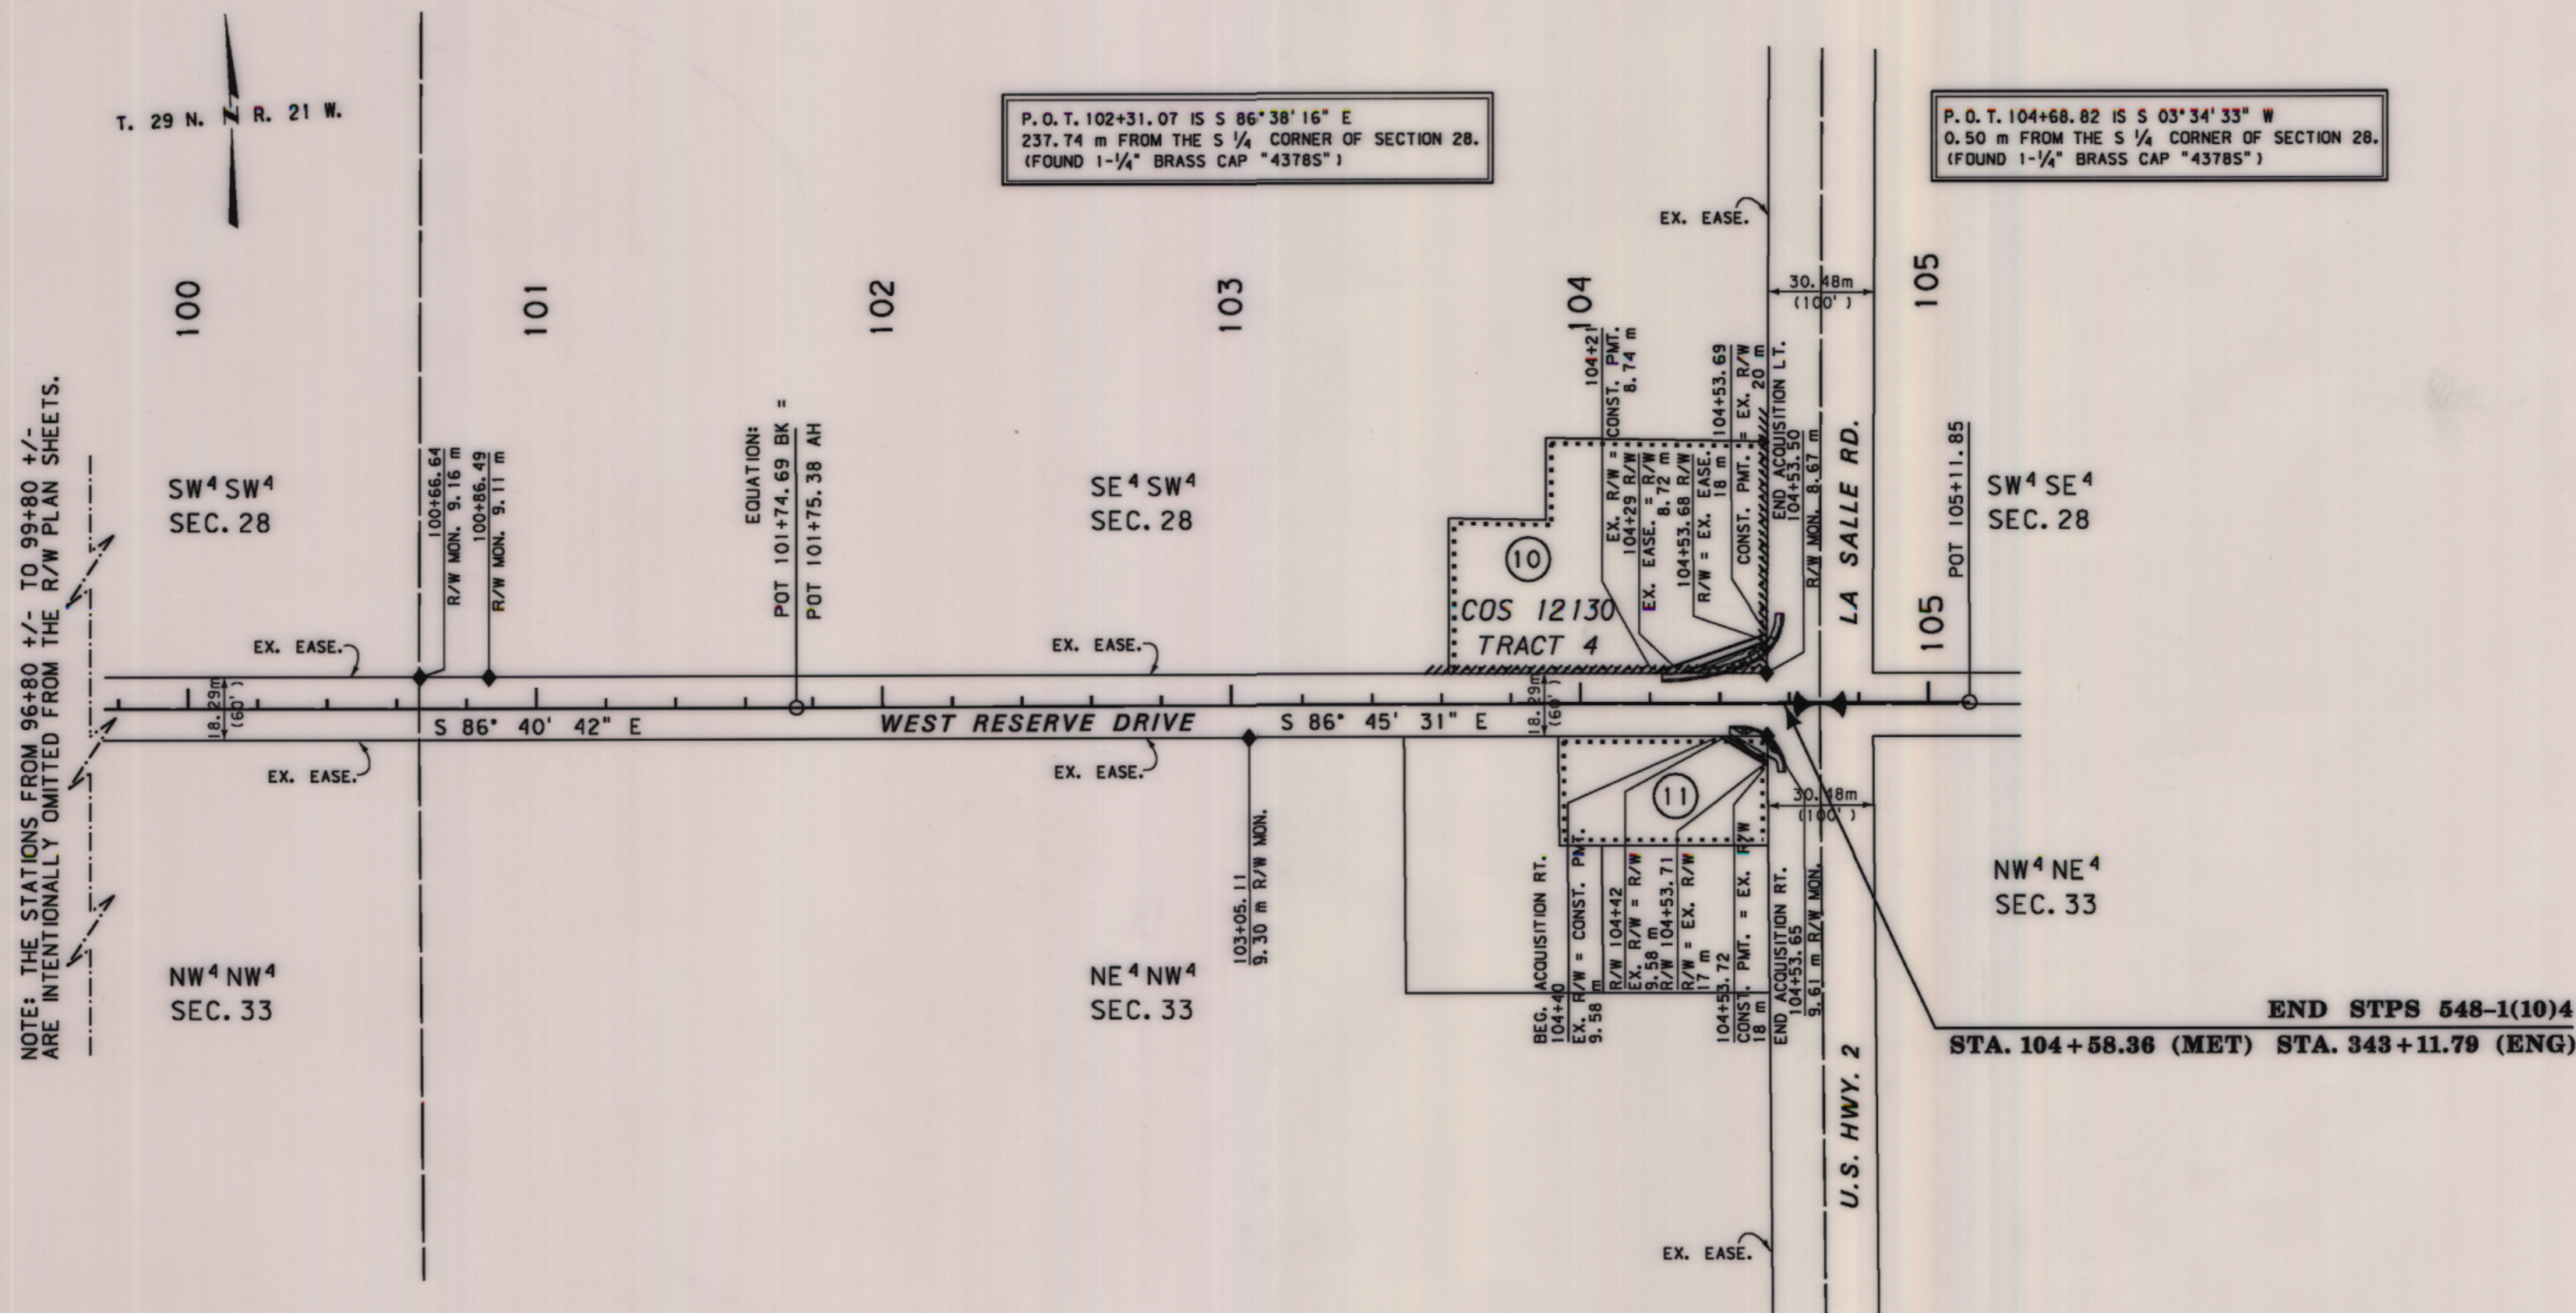

NOTE: THE STATIONS FROM 96+80 +/- TO 99+80 +/- ARE INTENTIONALLY OMITTED FROM THE R/W PLAN SHEETS.

FOR EXISTING R/W RETRACEMENT, SEE
CERTIFICATE OF SURVEY NO. 16702

GRID STATE PLANE COORDINATES

THIS IS A STATE PLANE COORDINATE PROJECT.
ALL DIMENSIONS, DISTANCES AND AREAS ON THIS
PROJECT ARE GRID, EXCEPT FOR THE EXISTING
R/W WIDTH DIMENSION, WHICH IS RECORD. THE
COMBINATION SCALE FACTOR IS 0.99948344

- NOTES: 1. ALL MEASUREMENTS ARE METRIC EXCEPT AS NOTED
2. THE PROPOSED R/W LINE WHERE A SPIRAL CURVE TRANSITION IS USED IS A CHORD RATHER THAN A CONCENTRIC CURVE.
3. THE ENGLISH AREAS ARE FOR INFORMATIONAL PURPOSES ONLY.
4. ALL STATIONS AND OFFSETS FOR R/W BREAKS ARE IN REFERENCE TO THE R/W BASELINE.

BACKSLOPE LIMITS INCLUDE ROUNDING	CONSTRUCTION LIMITS
FHWA/DOT APPROVAL 7-27-05	MAP REVISED

MONTANA
DEPARTMENT OF TRANSPORTATION

RIGHT OF WAY PLAN
FLATHEAD COUNTY
SCALE 1:1000

