


PLANS

NOT

TO

SCALE

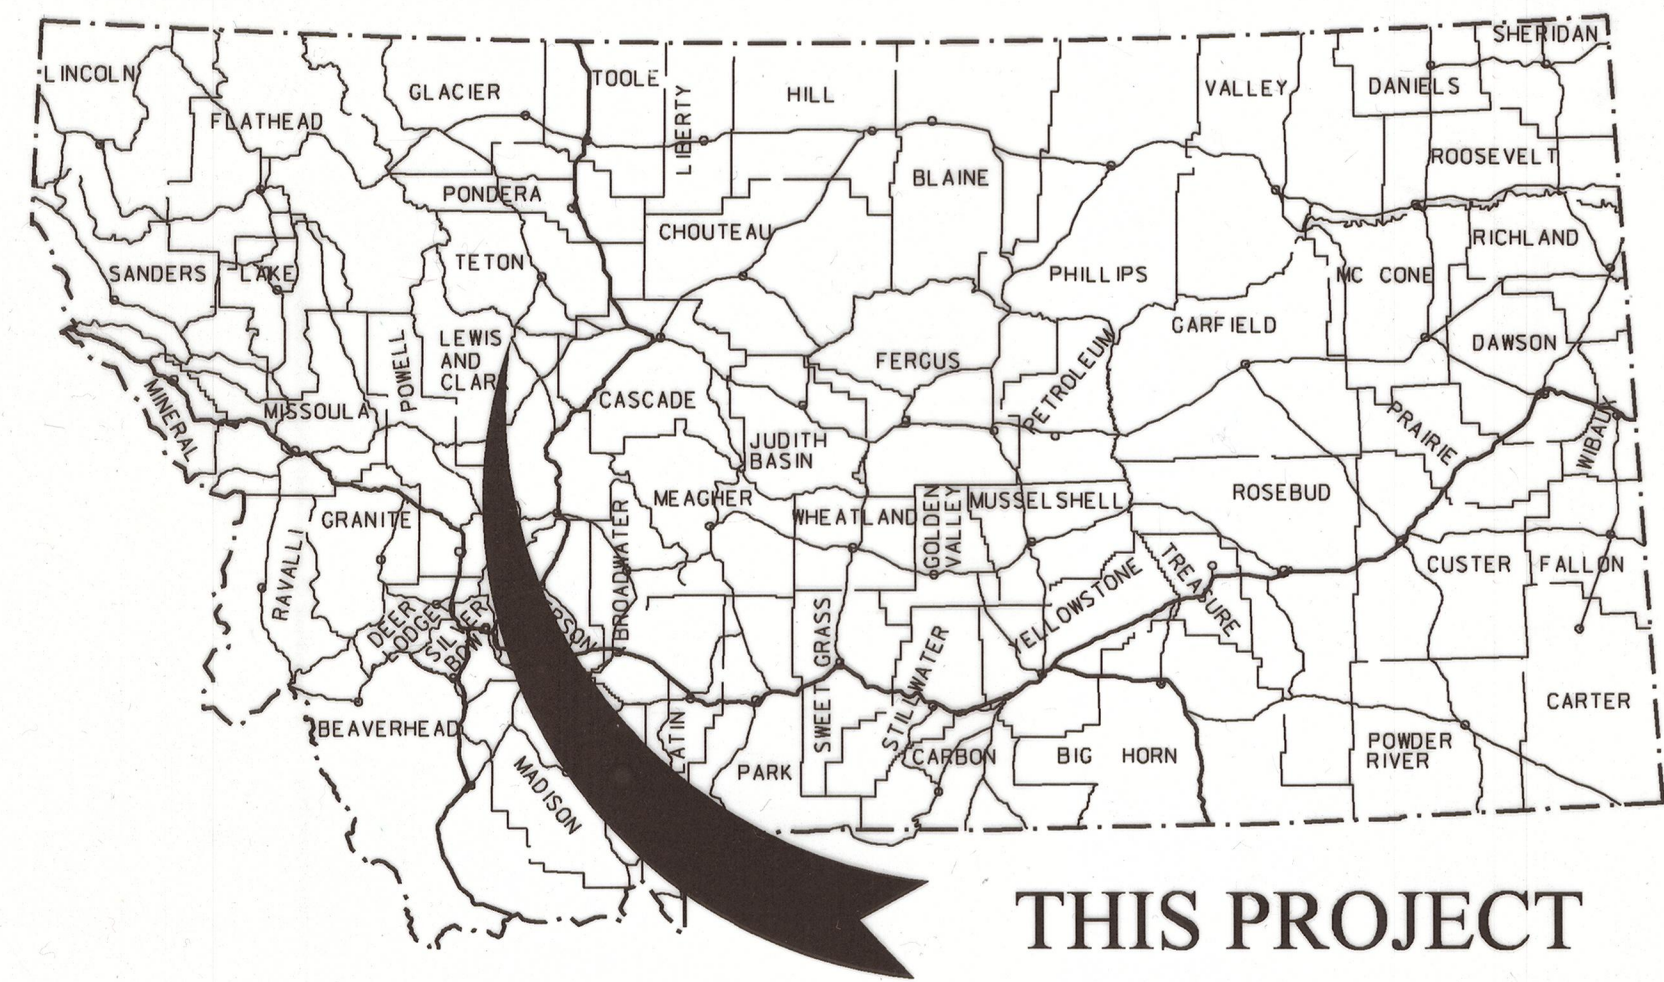

THIS PROJECT

MONTANA DEPARTMENT OF TRANSPORTATION

RIGHT OF WAY PLAN FEDERAL AID PROJECT STPP 9-1(17)39 AUGUSTA-NE LEWIS AND CLARK COUNTY

LENGTH 1.4 MILES

STATE	RIGHT OF WAY	SHEET NO.	TOTAL SHEETS
MONTANA		1	9
R/W ID.		STPP 9-1(17)39	
UNIFORM PROJECT NO.		5757-Q17-000	


AUGUSTA-NE

PLAN LEGEND

PROPOSED RIGHT OF WAY LINE	---
EXISTING RIGHT OF WAY LINE	---
RAILROAD RIGHT OF WAY LINE	---
RIGHT OF WAY BASELINE	---
STK'D CENTERLINE	---
SECTION LINE	---
OWNERSHIP BOUNDARY	---
FULL ACCESS CONTROL	AG AG
LIMITED ACCESS CONTROL	///
EXISTING ACCESS CONTROL	///
PRESENT TRAVELED WAY (P.T.W.)	---
FENCE LINE	---
EXISTING GUARDRAIL	---
PROPOSED GUARDRAIL	---
GATE IN FENCE	---
CATTLE GUARD: EXIST. - PROPOSED	---
SECTION CORNER	FOUND UNFOUND
1/4 SECTION CORNER	---
CLOSING CORNER	---
MEANDER CORNER	---
CENTER OF SECTION	---
1/16 SECTION CORNER FOUND	---
RIGHT OF WAY MONUMENT	FOUND CALCULATED
PROPERTY CORNER PIN	---
POWER POLE IN PLACE	---
TELEPHONE POLE IN PLACE	---
TELEGRAPH POLE IN PLACE	---
LIGHT POLE	---
PROPOSED CULVERT	---
EXISTING CULVERT	---
OUTLET DITCH	---
INLET DITCH	---
EXISTING DITCH	---
CHANNEL CHANGES	CH CH
DITCH BLOCK	---
RIPRAP	---
BRIDGES	---
RAILROADS	---
PARCEL NUMBERS	---
APPROACH: EXIST. - PROPOSED	---

ASSOCIATED PROJECTS
STPP 9-1(15)39 PE
RELATED PROJECTS
FAP 176 E

CONSTRUCTION LIMITS	MAP REVISED
CUT SECTION	---
TRANSITION	---
TOE OF FILL	---
BACKSLOPE LIMITS	---
INCLUDE ROUNDING	---
MDTA MONTANA DEPARTMENT OF TRANSPORTATION	7/17/2010 9:29:21 AM CPS - U1068

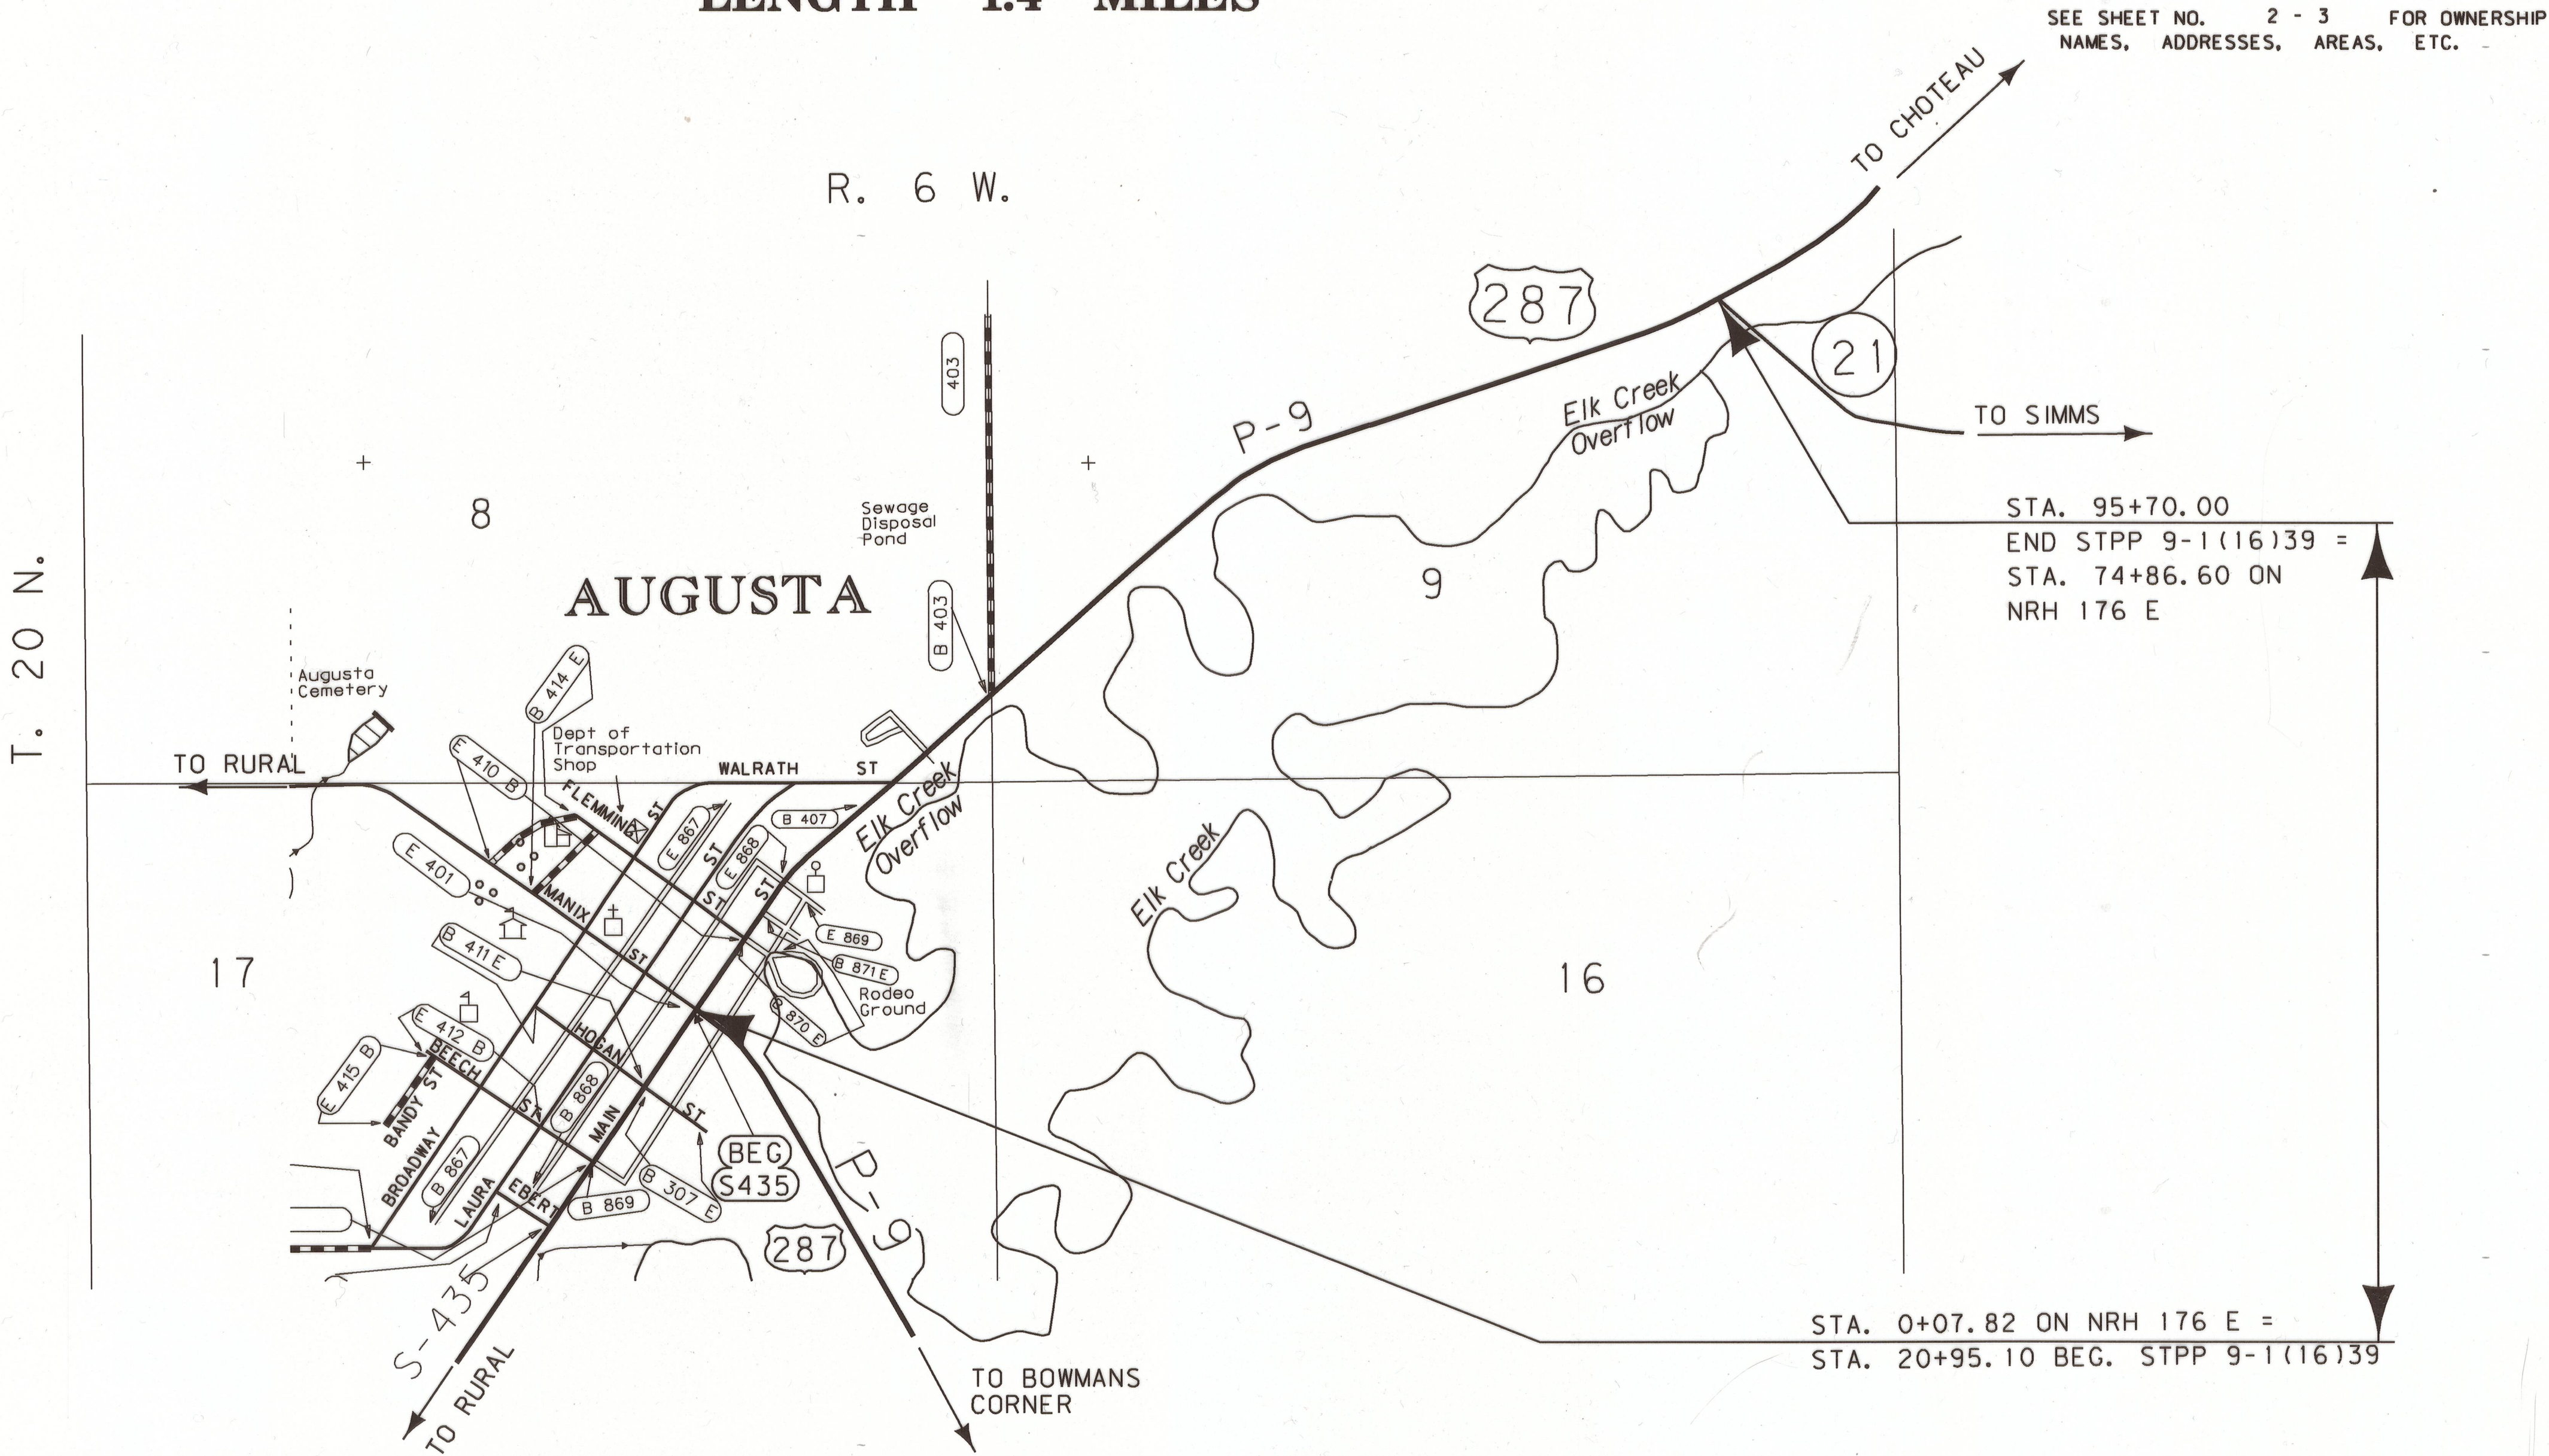

SEE SHEET NO. 2 - 3 FOR OWNERSHIP NAMES, ADDRESSES, AREAS, ETC.

STA. 95+70.00
END STPP 9-1(16)39 =
STA. 74+86.60 ON
NRH 176 E



STA. 0+07.82 ON NRH 176 E =
STA. 20+95.10 BEG. STPP 9-1(16)39

GRID STATE PLANE COORDINATES
THIS IS A STATE PLANE COORDINATE PROJECT. ALL DIMENSIONS, DISTANCES AND AREAS ON THIS PROJECT ARE GRID, EXCEPT FOR THE EXISTING R/W WIDTH DIMENSION, WHICH IS RECORD.
THE COMBINATION SCALE FACTOR IS 0.99923695

FOR EXISTING R/W RETRACEMENT, SEE
CERTIFICATE OF SURVEY NO. 3119782

STPP 9-1(17)39 SHT 1 OF 9

OWNERSHIP											
PARCEL	NAME	ADDRESS	TOTAL AREA	GROSS R/W AREA	EX. EASE. AREA	NET AREA	REMAINDER		CONST. PMT. AREA	EASEMENT AREA	SHEET NO.
							LEFT	RIGHT			
1	ROSS A & RITA M MEESTER	PO BOX 264, FORTINE, MT 59918		OWNER NOTIFICATION ONLY							4
2	RONALD A & DIXIE L JENKINS	PO BOX 85, AUGUSTA, MT 59410		OWNER NOTIFICATION ONLY							4
3	R TOM GILLEON & LAURIE STEVENS GILLEON	296 KNAPP CREEK LN, CASCADE, MT 59421	15,000 SF						531 SF		4
4	JOAN M TUCKER	519 W LAWRENCE ST, HELENA, MT 59601		OWNER NOTIFICATION ONLY							4
5	DWAYNE & DIANE M NELSON	PO BOX 42, AUGUSTA, MT 59410	15,000 SF						66 SF		4
6	KENNETH R NELSON	5372 PRIDE CT, BARBERTON, OH 44203		OWNER NOTIFICATION ONLY							4
7	THOMAS FORNALL	PO BOX 13, AUGUSTA, MT 59410		OWNER NOTIFICATION ONLY							4
8	MILLIE J McCANN	PO BOX 154, AUGUSTA, MT 59410	7500 SF						278 SF		4
9	GREGORY D GRASS, ET AL	5024 LOWNDES DR, SAINT LOUIS, MO 63129		OWNER NOTIFICATION ONLY							4
10	PALLE M & KATHLEEN J MARTINSON	PO BOX 613, AUGUSTA, MT 59410		OWNER NOTIFICATION ONLY							4
11	DENNIS R & CYNTHIA C SPEER	PO BOX 146, AUGUSTA, MT 59410		OWNER NOTIFICATION ONLY							4
12	RITA K BOND	PO BOX 253, AUGUSTA, MT 59410		OWNER NOTIFICATION ONLY							4
13	LEWIS AND CLARK LIBRARY BOARD OF TRUSTEES	316 N PARK AVE, HELENA, MT 59623	4100 SF						15 SF		4
14	DONALD D & JOANNE SLANGER	PO BOX 596, AUGUSTA, MT 59410		OWNER NOTIFICATION ONLY							4
15	RONALD A & DIXIE L JENKINS	PO BOX 85, AUGUSTA, MT 59410		OWNER NOTIFICATION ONLY							4
16	RICHARD CHARLES KENCK, JR	371 RESERVE ROAD, LIBBY, MT 59923		OWNER NOTIFICATION ONLY							4
17	GREGORY A ARMSTRONG & SUE TAYLOR ARMSTRONG	1633 VANTAGE HWY, ELLENBURG, WA 98926		OWNER NOTIFICATION ONLY							4
18	LEWIS AND CLARK COUNTY PARK COMMISSION	316 N PARK AVE, HELENA, MT 59623	3000 SF						141 SF		4
19	WILLIAM MICHAEL CAPPS	118 CP SYKES RD, SPRING HOPE, NC 27882		OWNER NOTIFICATION ONLY							4
20	JOHN R GUILLIAMS	PO BOX 158, AUGUSTA, MT 59410	5000 SF						81 SF		4
21	DAVID L & JUDITH L McTAGGART	PO BOX 322, AUGUSTA, MT 59410	9800 SF						114 SF		4
22	LANA FAYE COGHILL	PO BOX 67, AUGUSTA, MT 59410		FDR NEGOTIATIONS ONLY							4
23	STEVE MCGILL	PO BOX C, AUGUSTA, MT 59410	35,207 SF						469 SF		4
24	KENNETH R NELSON	5283 MANCHESTER RD, AKRON, OH 44319	6100 SF						45 SF		4
25	LEWIS AND CLARK COUNTY	316 N PARK AVE, HELENA, MT 59623	19,315 SF						20 SF		4
26	SUSAN A & STEVEN M FORD	PO BOX 244, AUGUSTA, MT 59410	12,460 SF						633 SF		4
27	BEN E & BARBARA ARPS	PO BOX 58, AUGUSTA, MT 59410		FDR NEGOTIATIONS ONLY							4
28	FRANK J DELLWO	PO BOX 384, AUGUSTA, MT 59410	6,350 SF						692 SF		4
29	AMERICAN LEGION AUGUSTA POST NO. 51	PO BOX 103, AUGUSTA, MT 59410	14,554 SF						434 SF		4
30	MARY JORDAN BONFIELD & TERRY J TAILLON	PO BOX 294, AUGUSTA, MT 59410		FDR NEGOTIATIONS ONLY							4

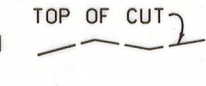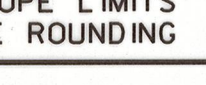CONSTRUCTION LIMITS		MAP REVISED 8-23-10 9-29-10 11-9-10	
CUT SECTION			
TRANSITION			
TOE OF FILL			
BACKSLOPE LIMITS INCLUDE ROUNDING		FHWA/MDT APPROVAL 5-13-10	
3		c:\dgn\5757000\roawn001.dgn	
2		12/3/2010	
1		8:03:49 AM CPS-U1068	



MONTANA DEPARTMENT OF TRANSPORTATION

FOR EXISTING R/W RETRACEMENT, SEE CERTIFICATE OF SURVEY NO. 3119782

- NOTES:
1. THE PROPOSED R/W LINE WHERE A SPIRAL CURVE TRANSITION IS USED IS A CHORD RATHER THAN A CONCENTRIC CURVE.
 2. ALL STATIONS AND OFFSETS FOR R/W BREAKS ARE IN REFERENCE TO THE R/W BASELINE.

GRID STATE PLANE COORDINATES

THIS IS A STATE PLANE COORDINATE PROJECT. ALL DIMENSIONS, DISTANCES AND AREAS ON THIS PROJECT ARE GRID, EXCEPT FOR THE EXISTING R/W WIDTH DIMENSION, WHICH IS RECORD.

THE COMBINATION SCALE FACTOR IS 0.99923695

STATE	RIGHT OF WAY	SHEET	TOTAL
MONTANA		NO.	SHEETS
		2	9
R/W ID.		STPP 9-1(17)39	
UNIFORM PROJECT NO.		5757-017-000	

AUGUSTA-NE

RIGHT-OF-WAY COORDINATE ASCII FILES

R/W BREAK COORDS: 5757000ROBRK001.TXT
R/W BASELINE COORDS: 5757000ROBAS001.TXT
ALL FILES ARE LOCATED ON THE CADD SERVER IN THE RO DIRECTORY, UNDER PROJECT: 5757000

MONTANA DEPARTMENT OF TRANSPORTATION

RIGHT OF WAY PLAN

LEWIS AND CLARK COUNTY

OWNERSHIP											
PARCEL	NAME	ADDRESS	TOTAL AREA	GROSS R/W AREA	EX. EASE. AREA	NET AREA	REMAINDER		CONST. PMT. AREA	EASEMENT AREA	SHEET NO.
							LEFT	RIGHT			
31	LAURIE S & R TOM GILLEON AND SARA P WALSH	PO BOX 345, AUGUSTA, MT 59410	9236 SF						31 SF		4
32	NICOLAS GUDINO & CINDY RAE GONZALEZ	PO BOX 515, AUGUSTA, MT 59410		FOR NEGOTIATIONS ONLY							4
33	ROCKY MOUNTAIN FRONT PROPERTIES, INC	PO BOX 1717, HELENA, MT 59624	16,343 SF						303 SF		4
34	JAMES G & NANCY L CARNEY	PO BOX 928, GLASGOW, MT 59230		FOR NEGOTIATIONS ONLY							4
35	LOVERNE AMESTOY	PO BOX 301, AUGUSTA, MT 59410		FOR NEGOTIATIONS ONLY							4-5
36	ROBERT G & PAULINE P ROBERTSON	PO BOX 56, AUGUSTA, MT 59410	5.37 AC						0.03 AC	0.02 AC	4-5
37	STATE OF MONTANA, DEPARTMENT OF FISH, WILDLIFE & PARKS	PO BOX 200701, HELENA, MT 59620	10,161 SF	424 SF		424 SF					5
38	MICHELLE KEY FELDSTEIN, ET AL	3882 US HWY 89 S, LIVINGSTON, MT 59047	56,811 SF						1726 SF	58 SF	5
39	ROBERT G ROBERTSON, ET AL	PO BOX 56, AUGUSTA, MT 59410	0.98 AC						0.01 AC		5
40	ROBERT G & ROBERT MATTHEW ROBERTSON	PO BOX 56, AUGUSTA, MT 59410	1.30 AC						0.03 AC		5
41	WAGONS WEST, LLC	PO BOX 525, AUGUSTA, MT 59410		OWNER NOTIFICATION ONLY							5
42	WARREN E HILL	40 EATON AVE, GREAT FALLS, MT 59405	1.95 AC						0.06 AC		5
43	KYLE R GEISE	PO BOX 304, AUGUSTA, MT 59410	45,302 SF	2456 SF		2456 SF			1320 SF		5
43S	CHARLES F TAYLOR	PO BOX 368, AUGUSTA, MT 59410		FOR NEGOTIATIONS ONLY							5
44	PATSY D & LONNIE G ALLEN JR.	1097 N US HWY 287, AUGUSTA, MT 59410	26.88 AC						0.03 AC		5-6
45	CAROL A TROY	PO BOX 241, AUGUSTA, MT 59410	7.11 AC						0.02 AC		5-6
46	RUTH KRONE A/K/A RUTH M KRONE	PO BOX 275, AUGUSTA, MT 59410	3.00 AC						0.02 AC		6
47	KATHLEEN F TROY	PO BOX 177, AUGUSTA, MT 59410	160.00+ AC	0.40 AC		0.40 AC				*0.11 AC	6-7
48	DENNIS A & ROBIN L ACKERMAN	PO BOX 351, ULM, MT 59485		FOR NEGOTIATIONS ONLY							6
49	ZIMMER RANCH, A MONTANA CORPORATION	299 DONEGAL DR, BOZEMAN, MT 59715		FOR NEGOTIATIONS ONLY							6
49.1	LEO C ZIMMER			OWNER NOTIFICATION ONLY							6
50	WERNER E KUTTIG & LINDA BOND KUTTIG	PO BOX 172, AUGUSTA, MT 59410		FOR NEGOTIATIONS ONLY							6-7
51	LAWRENCE E & LAUREL M MATTHEISEN	2613 8TH AVE N, GREAT FALLS, MT 59401	33,106 SF	2863 SF	600 SF	2263 SF			1178 SF		6
52	JANET & MERLE L VARLAND	PO BOX 203, AUGUSTA, MT 59410		FOR NEGOTIATIONS ONLY							7
53	KATHY MURPHY	PO BOX 27, AUGUSTA, MT 59410		FOR NEGOTIATIONS ONLY							7
54	AMY L EVERAERT & DOROTHY BANKER	113 14TH ST N, BLACK EAGLE, MT 59414		FOR NEGOTIATIONS ONLY							7
55	JEFFREY L JENKINS & KIMBERLY A MCCLEARY	PO BOX 631, AUGUSTA, MT 59410	1.38 AC						0.01 AC		7-8
56	TINA L & DAVID D FREEMAN, JR	PO BOX 364, AUGUSTA, MT 59410		FOR NEGOTIATIONS ONLY							7
57	KAREN K KNUTSON & MARILYN J BOWMAN	19944 MT HWY 35, BIGFORK, MT 59911		FOR NEGOTIATIONS ONLY							7-8
58	ZIMMER RANCH, INC.	299 DONEGAL DR, BOZEMAN, MT 59715		FOR NEGOTIATIONS ONLY							7-8
59	RONALD D & DEBRA J DEES	891 COLUMBIA DR, MOLALLA, OR 97038	1.99 AC						0.08 AC		8
60	ROGER P KING	PO BOX 312, AUGUSTA, MT 59410	160.00+ AC						0.06 AC		8
61	JAMES M HANDY, ET AL	PO BOX 210, CRESTON, CA 93432		FOR NEGOTIATIONS ONLY							8
62	KATHLEEN F TROY AND	PO BOX 177, AUGUSTA, MT 59410		FOR NEGOTIATIONS ONLY							6
	WERNER E KUTTIG & LINDA BOND KUTTIG	PO BOX 172, AUGUSTA, MT 59410									
63	ZIMMER RANCH, INC. AND	299 DONEGAL DR, BOZEMAN, MT 59715		FOR NEGOTIATIONS ONLY							8
	RONALD D & DEBRA J DEES	891 COLUMBIA DR, MOLALLA, OR 97038									
64	ROGER P KING	PO BOX 312, AUGUSTA, MT 59410		FOR NEGOTIATIONS ONLY							7
65	ROGER P KING	PO BOX 312, AUGUSTA, MT 59410		FOR NEGOTIATIONS ONLY							8

STATE	RIGHT OF WAY	SHEET	TOTAL
MONTANA		NO.	SHEETS
		3	9
R/W ID.		STPP 9-1(17)39	
UNIFORM PROJECT NO.		5757-017-000	

AUGUSTA-NE

* TO BE ACQUIRED IN THE NAME OF PARCEL 64

CONSTRUCTION LIMITS	MAP REVISED 8-23-10 9-29-10 11-9-10
CUT SECTION TOP OF CUT	12-27-10 1-5-11 2-1-11
TRANSITION	
TOE OF FILL	
BACKSLOPE LIMITS INCLUDE ROUNDING	FHWA/MDT APPROVAL 5-13-10
3	c:\dgn\5757000\roown001.dgn
2	2/2/2011
1	8:04:40 AM CPS - U1068

 MONTANA DEPARTMENT OF TRANSPORTATION

FOR EXISTING R/W RETRACEMENT, SEE CERTIFICATE OF SURVEY NO. 3119782

- NOTES:
- THE PROPOSED R/W LINE WHERE A SPIRAL CURVE TRANSITION IS USED IS A CHORD RATHER THAN A CONCENTRIC CURVE.
 - ALL STATIONS AND OFFSETS FOR R/W BREAKS ARE IN REFERENCE TO THE R/W BASELINE.

GRID STATE PLANE COORDINATES

THIS IS A STATE PLANE COORDINATE PROJECT. ALL DIMENSIONS, DISTANCES AND AREAS ON THIS PROJECT ARE GRID, EXCEPT FOR THE EXISTING R/W WIDTH DIMENSION, WHICH IS RECORD.

THE COMBINATION SCALE FACTOR IS 0.99923695

MONTANA DEPARTMENT OF TRANSPORTATION


RIGHT OF WAY PLAN

LEWIS AND CLARK COUNTY

SEE SHEET NO. 2-3 FOR OWNERSHIP NAMES, ADDRESSES, AREAS, ETC.

STATE	RIGHT OF WAY	SHEET	TOTAL
		NO.	SHEETS
MONTANA		4	9
R/W ID.		STPP 9-1(17)39	
UNIFORM PROJECT NO.		5757-017-000	

AUGUSTA-NE

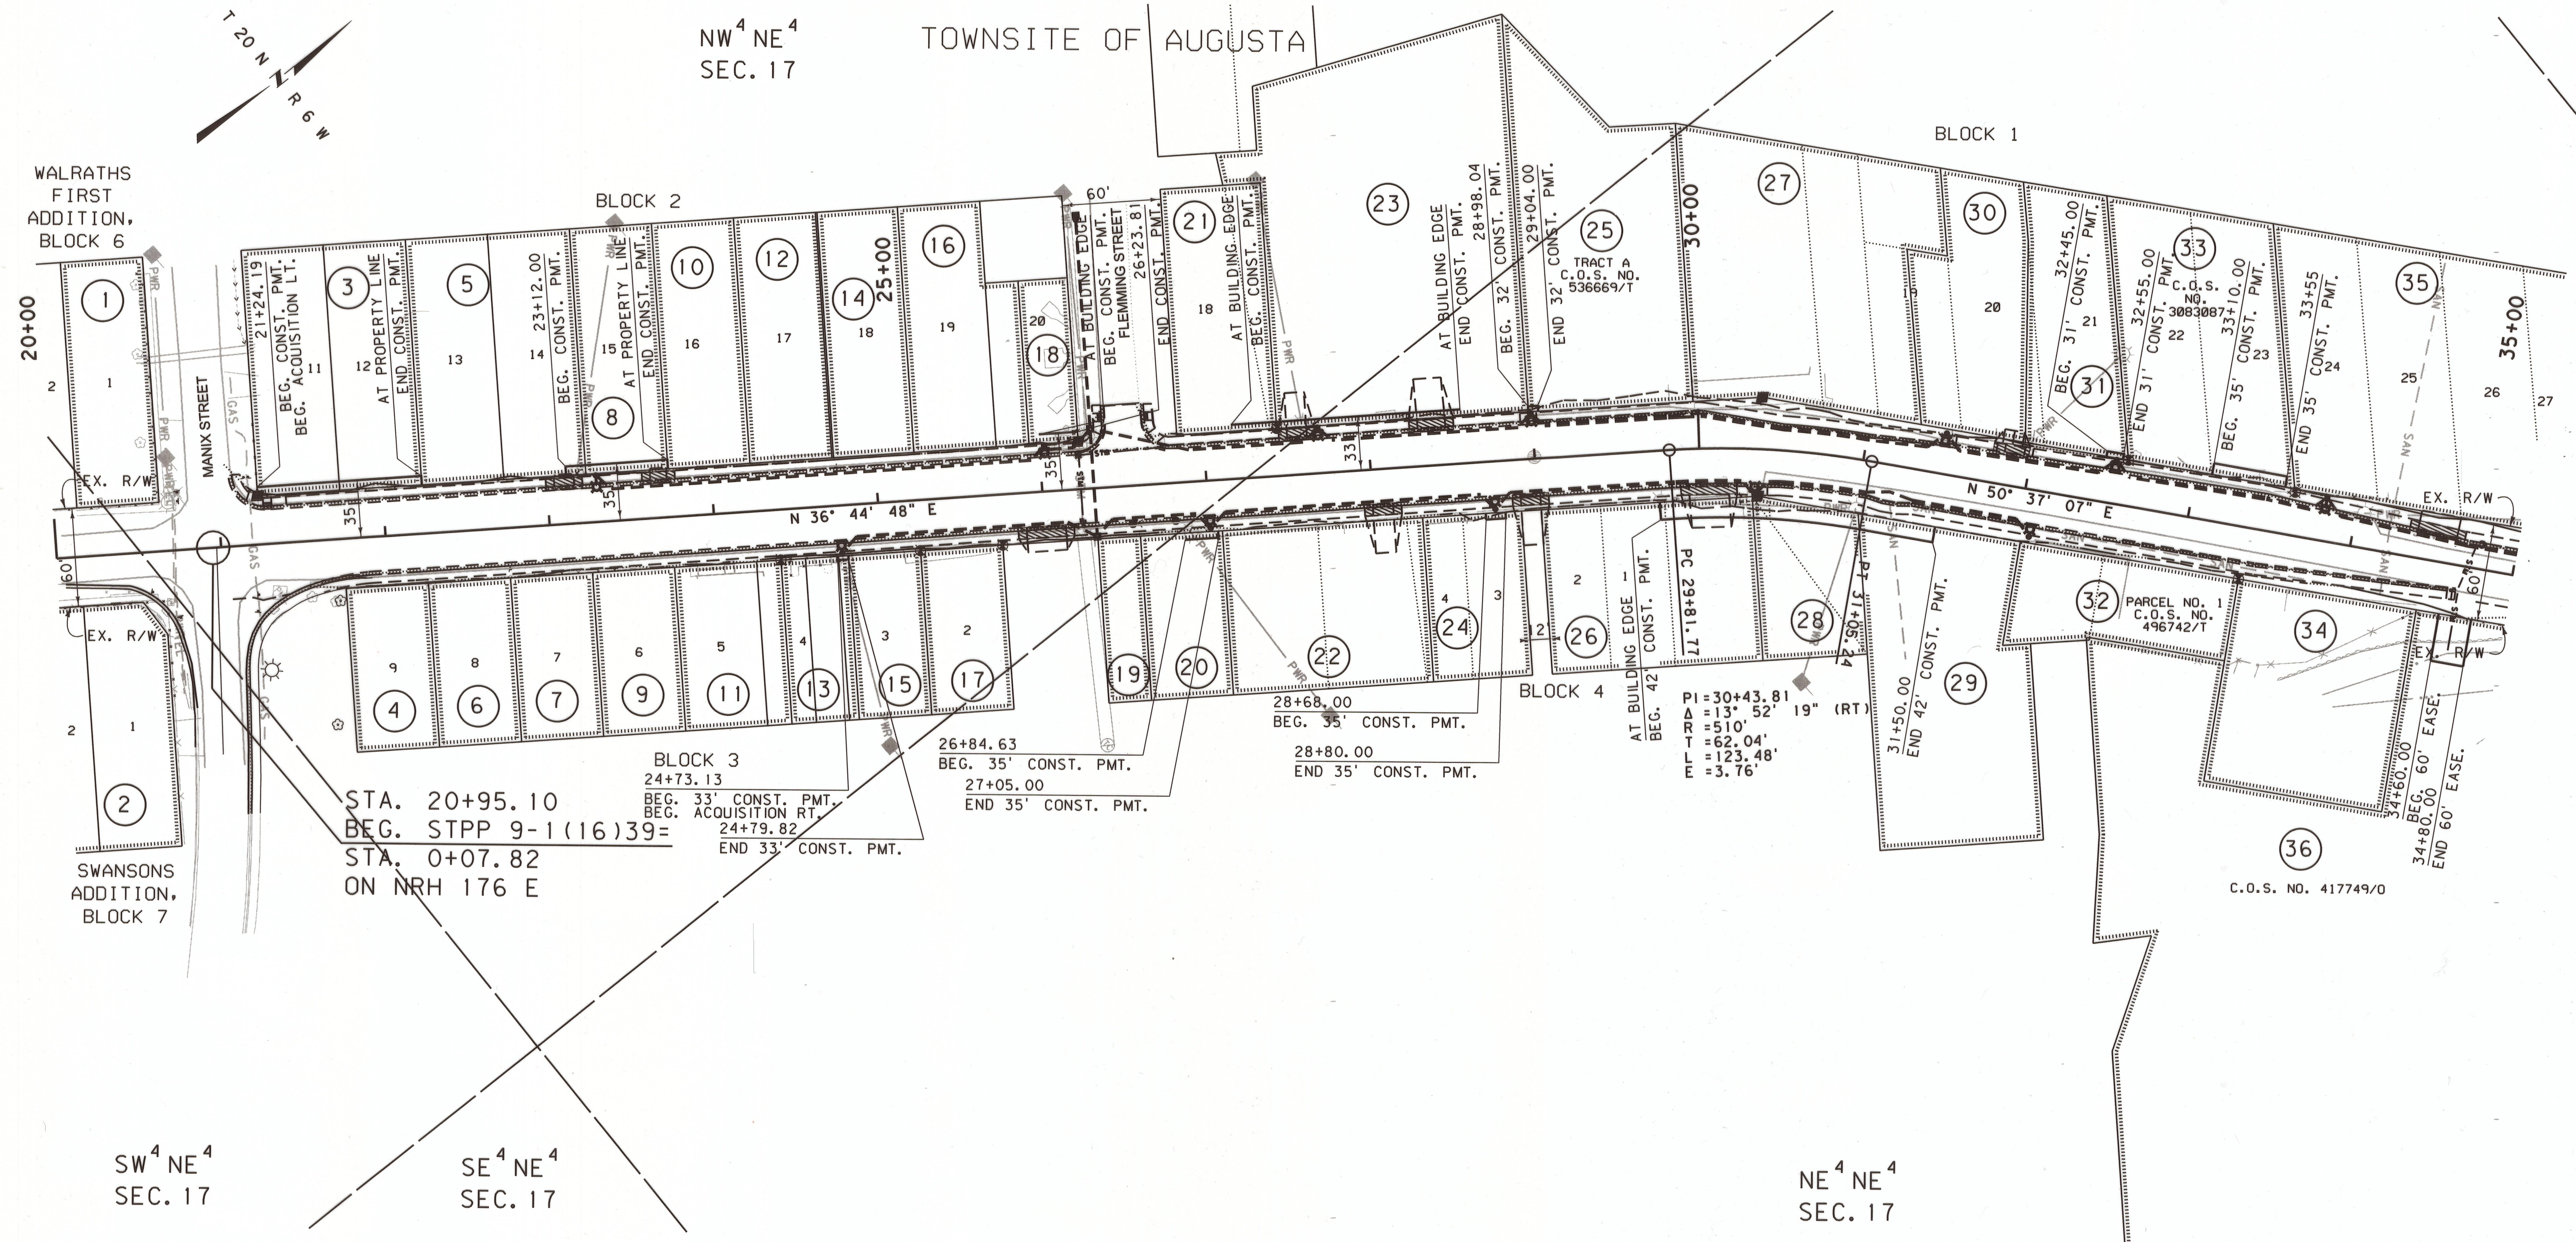

CONSTRUCTION LIMITS		MAP REVISED		
TOP OF CUT		8-23-10	9-29-10	11-9-10
CUT SECTION		1-5-11		
TRANSITION				
TOE OF FILL				
BACKSLOPE LIMITS				
INCLUDE ROUNDING				
FHWA/MDT APPROVAL				
5-13-10				
MDT MONTANA DEPARTMENT OF TRANSPORTATION		c:\dgn\5757000\ropln001.dgn		
1/6/2011				
7:06:12 AM		CPS-U1068		

FOR EXISTING R/W RETRACEMENT, SEE
CERTIFICATE OF SURVEY NO. 3119782

- NOTES:
1. THE PROPOSED R/W LINE WHERE A SPIRAL CURVE TRANSITION IS USED IS A CHORD RATHER THAN A CONCENTRIC CURVE.
 2. ALL STATIONS AND OFFSETS FOR R/W BREAKS ARE IN REFERENCE TO THE R/W BASELINE.


GRID STATE PLANE COORDINATES
THIS IS A STATE PLANE COORDINATE PROJECT. ALL DIMENSIONS, DISTANCES AND AREAS ON THIS PROJECT ARE GRID, EXCEPT FOR THE EXISTING R/W WIDTH DIMENSION, WHICH IS RECORD.
THE COMBINATION SCALE FACTOR IS 0.99923695

MONTANA DEPARTMENT OF TRANSPORTATION	
RIGHT OF WAY PLAN	
LEWIS AND CLARK COUNTY	
SCALE 1"=50'	
0 50' 100' 150'	

STATE	RIGHT OF WAY	SHEET NO.	TOTAL SHEETS
MONTANA		5	9
R/W ID.		STPP 9-1(17)39	
UNIFORM PROJECT NO.		5757-017-000	

AUGUSTA-NE

SEE SHEET NO. 3 FOR OWNERSHIP NAMES, ADDRESSES, AREAS, ETC.

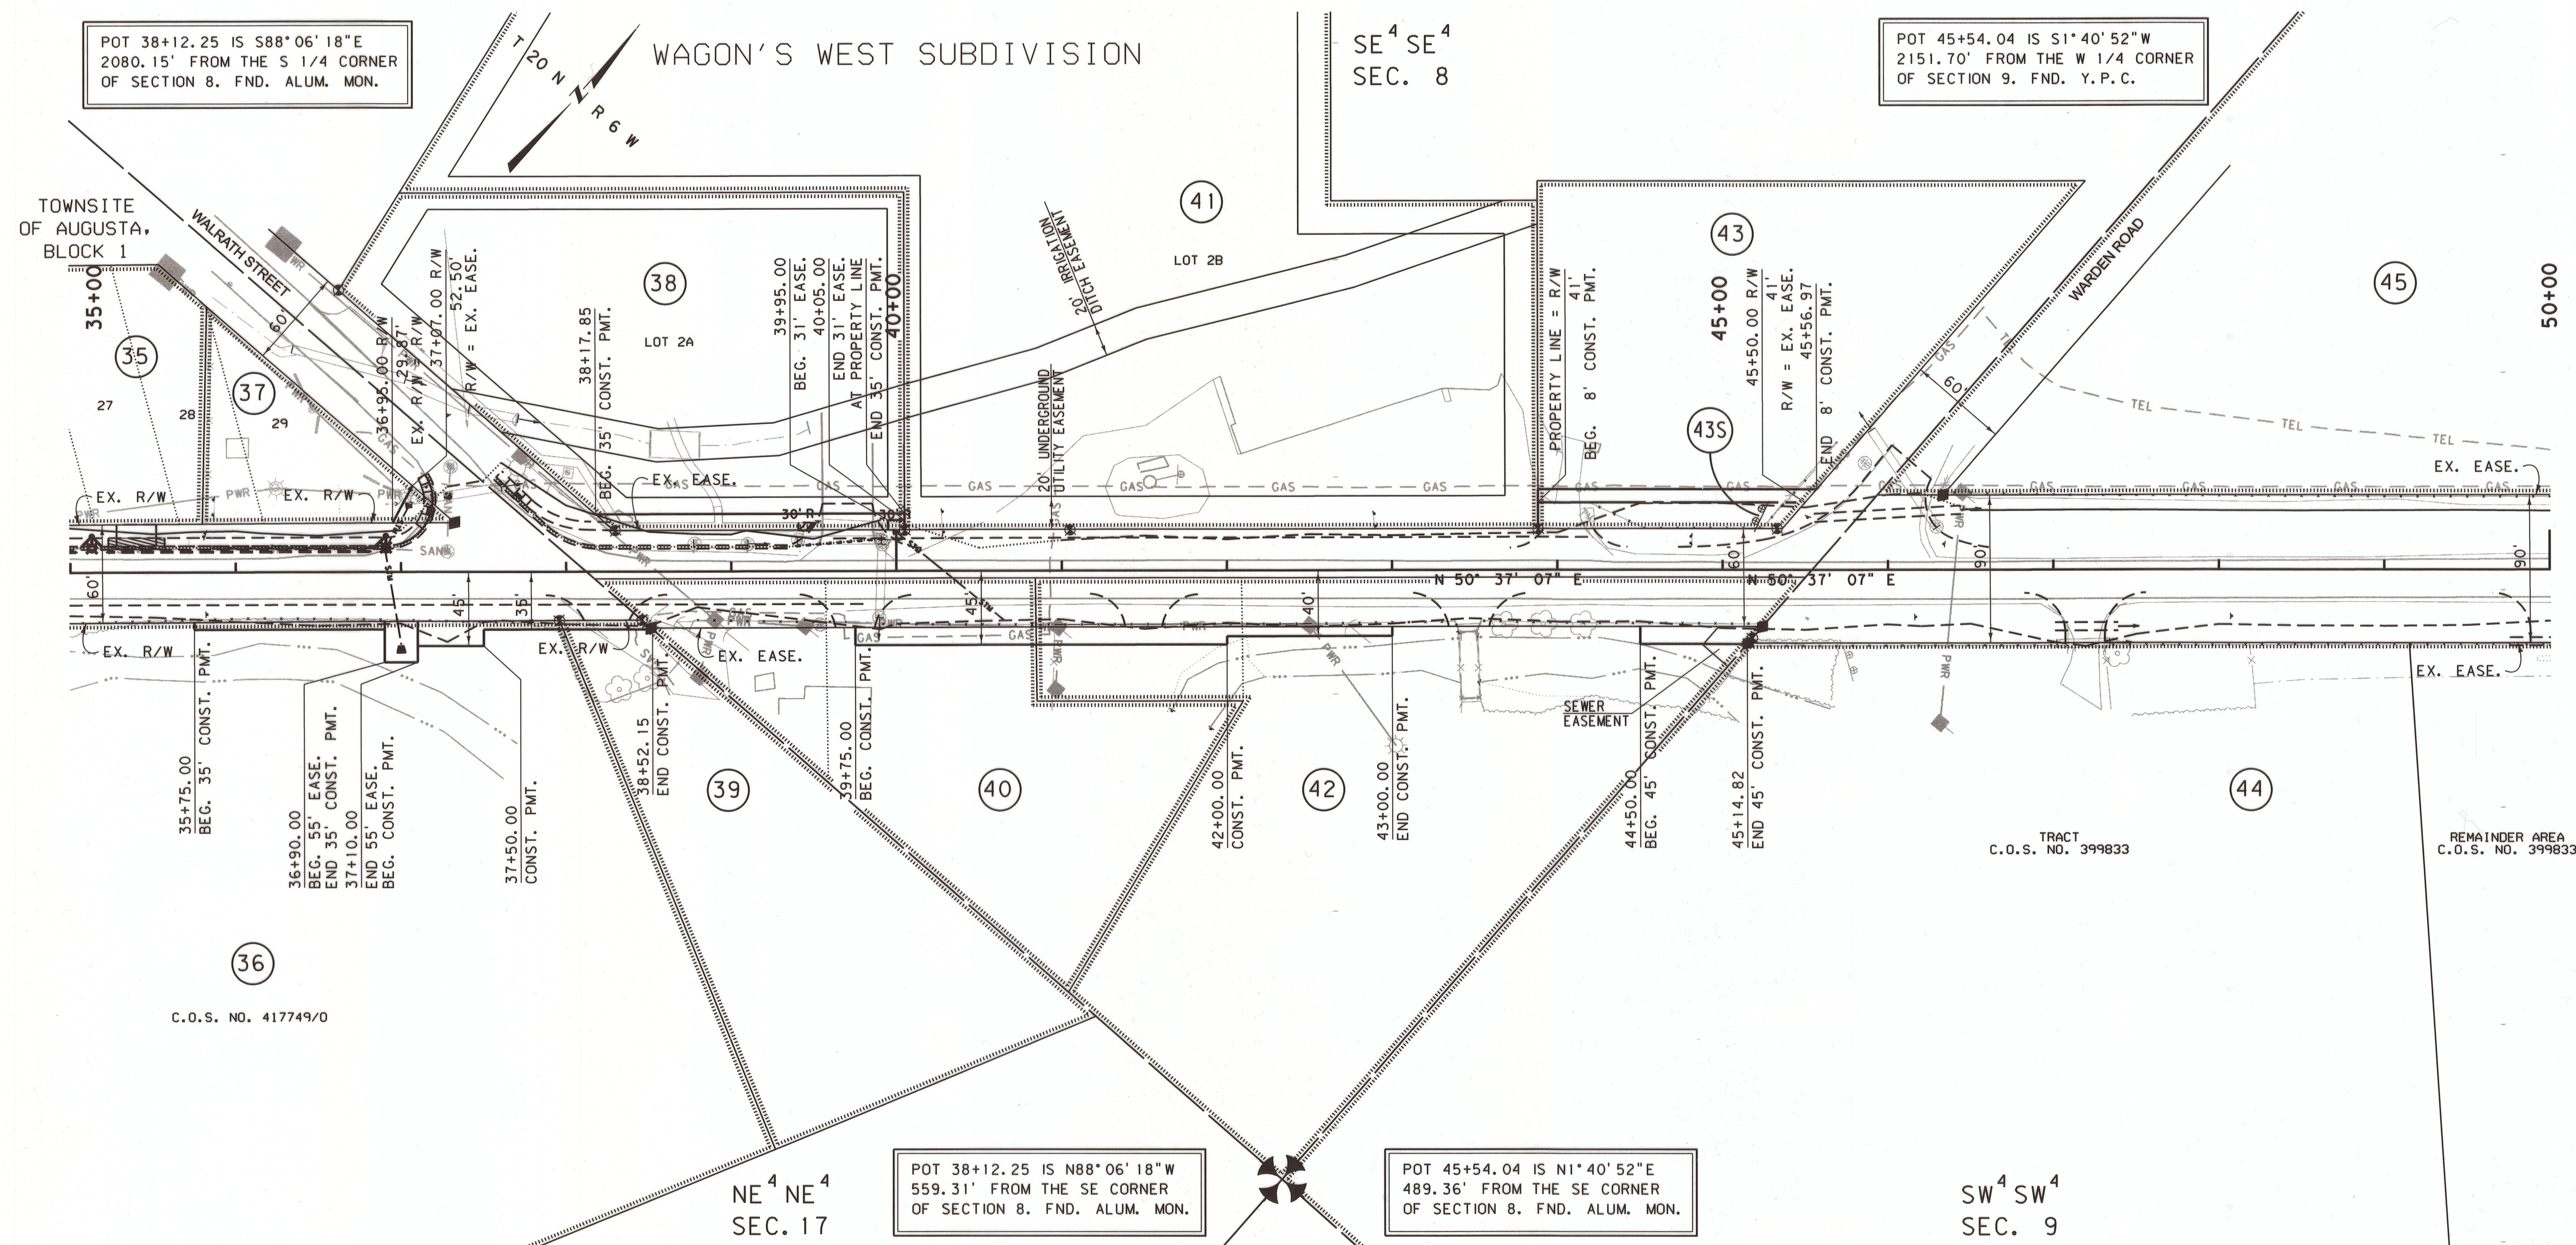

CONSTRUCTION LIMITS	MAP REVISED	8-23-10	9-29-10	11-9-10
CUT SECTION		12-27-10	1-5-11	
TRANSITION				
TOE OF FILL				
BACKSLOPE LIMITS INCLUDE ROUNDING				
	FHWA/MDT APPROVAL			
	5-13-10			
	c:\dgn\5757000\ropln001.dgn			
	1/8/2011			
	7:06:14 AM			
	CPS - U1068			

FOR EXISTING R/W RETRACEMENT, SEE CERTIFICATE OF SURVEY NO. 3119782

- NOTES:
1. THE PROPOSED R/W LINE WHERE A SPIRAL CURVE TRANSITION IS USED IS A CHORD RATHER THAN A CONCENTRIC CURVE.
 2. ALL STATIONS AND OFFSETS FOR R/W BREAKS ARE IN REFERENCE TO THE R/W BASELINE.

GRID STATE PLANE COORDINATES
THIS IS A STATE PLANE COORDINATE PROJECT. ALL DIMENSIONS, DISTANCES AND AREAS ON THIS PROJECT ARE GRID, EXCEPT FOR THE EXISTING R/W WIDTH DIMENSION, WHICH IS RECORD.
THE COMBINATION SCALE FACTOR IS 0.99923695

MONTANA DEPARTMENT OF TRANSPORTATION
RIGHT OF WAY PLAN
LEWIS AND CLARK COUNTY
SCALE 1"=50'
0 50' 100' 150'


STPP 9-1(17)39 SHT 5 OF 9

STATE	RIGHT OF WAY	SHEET	TOTAL
		NO.	SHEETS
MONTANA		6	9
R/W ID.		STPP 9-1(17)39	
UNIFORM PROJECT NO.		5757-017-000	

AUGUSTA-NE

SEE SHEET NO. 3 FOR OWNERSHIP NAMES, ADDRESSES, AREAS, ETC.

TS 60+14.80 IS S41°03'11"E
1623.06' FROM THE W 1/4 CORNER
OF SECTION 9. FND. Y.P.C.

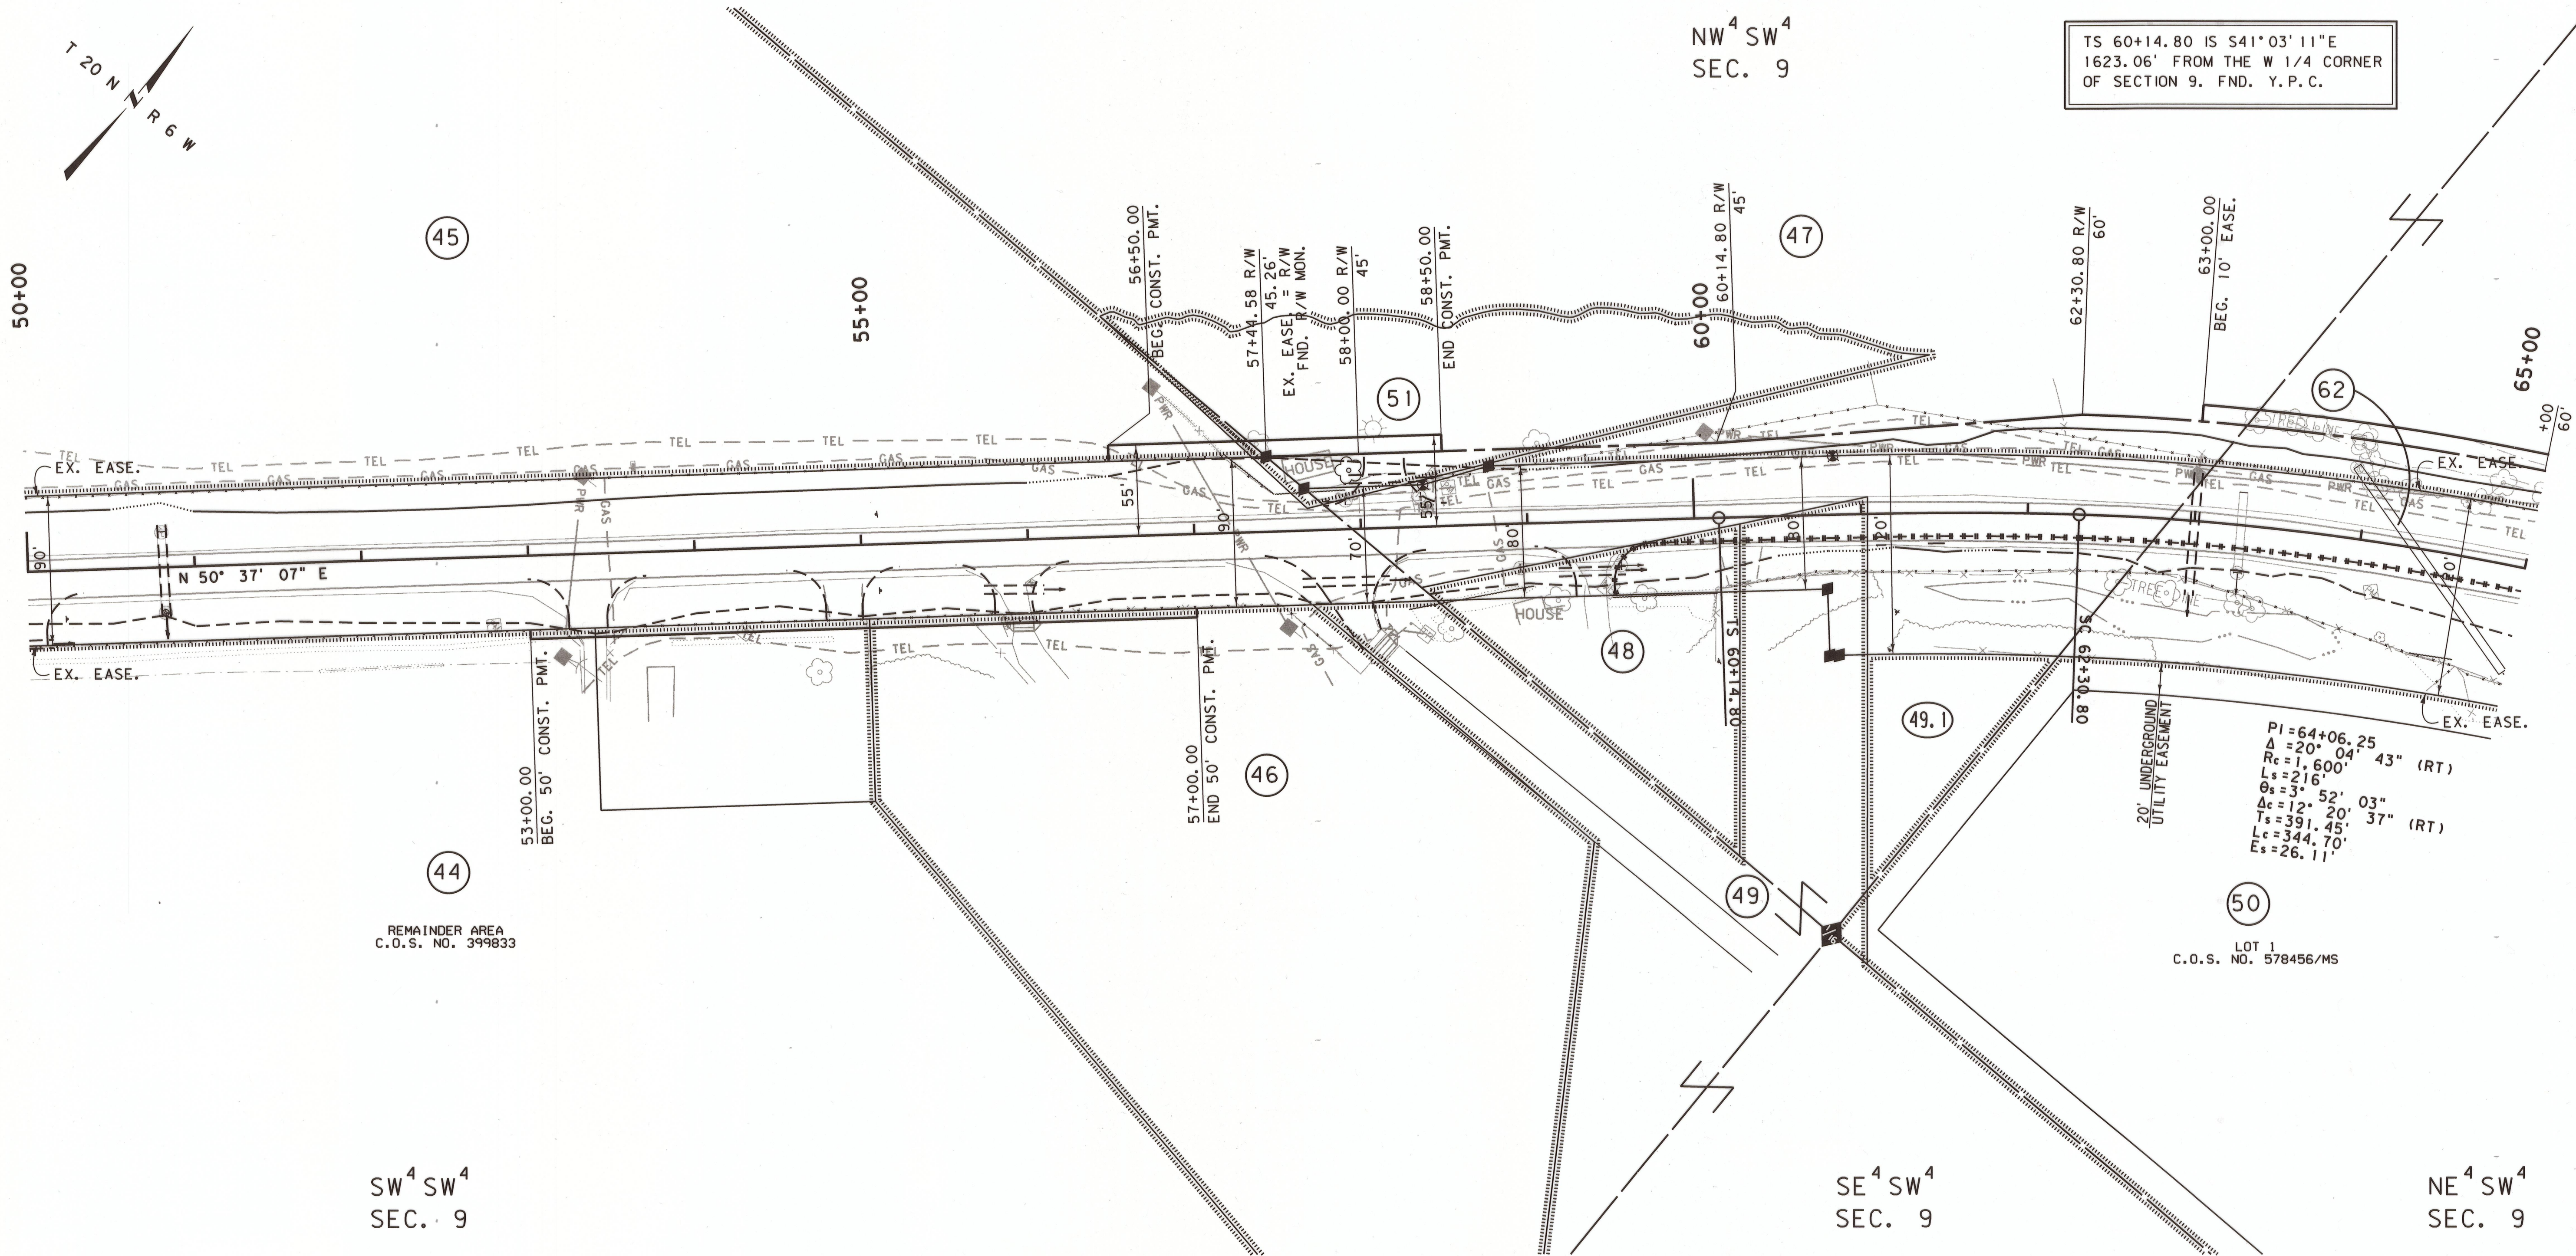

CONSTRUCTION LIMITS		MAP REVISED 9-29-10 11-9-10 1-5-11		
CUT SECTION	TOP OF CUT			
TRANSITION				
TOE OF FILL				
BACKSLOPE LIMITS				
INCLUDE ROUNDING				
3	MDTA	MONTANA DEPARTMENT OF TRANSPORTATION	c:\dgm\5757000\ropln001.dgn	
2			1/6/2011	
1			7:06:16 AM	CPS - U1068

FOR EXISTING R/W RETRACEMENT, SEE
CERTIFICATE OF SURVEY NO. 3119782

NOTES:

1. THE PROPOSED R/W LINE WHERE A SPIRAL CURVE TRANSITION IS USED IS A CHORD RATHER THAN A CONCENTRIC CURVE.
2. ALL STATIONS AND OFFSETS FOR R/W BREAKS ARE IN REFERENCE TO THE R/W BASELINE.

GRID STATE PLANE COORDINATES

THIS IS A STATE PLANE COORDINATE PROJECT. ALL DIMENSIONS, DISTANCES AND AREAS ON THIS PROJECT ARE GRID, EXCEPT FOR THE EXISTING R/W WIDTH DIMENSION, WHICH IS RECORD.


THE COMBINATION SCALE FACTOR IS 0.99923695

MONTANA DEPARTMENT OF TRANSPORTATION	
RIGHT OF WAY PLAN	
LEWIS AND CLARK COUNTY	
SCALE 1"=50'	
0	50' 100' 150'

STATE	RIGHT OF WAY	SHEET NO.	TOTAL SHEETS
MONTANA		7	9
R/W ID.	STPP 9-1(17)39		
UNIFORM PROJECT NO.	5757-017-000		

AUGUSTA-NE


SEE SHEET NO. 3 FOR OWNERSHIP NAMES, ADDRESSES, AREAS, ETC.

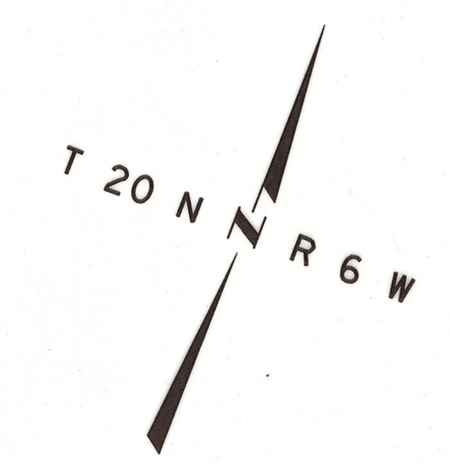

ST 67+91.50 IS S64°02'22"E
1933.03' FROM THE W 1/4 CORNER
OF SECTION 9. FND. Y.P.C.

NE⁴SW⁴
SEC. 9

NW⁴SE⁴
SEC. 9

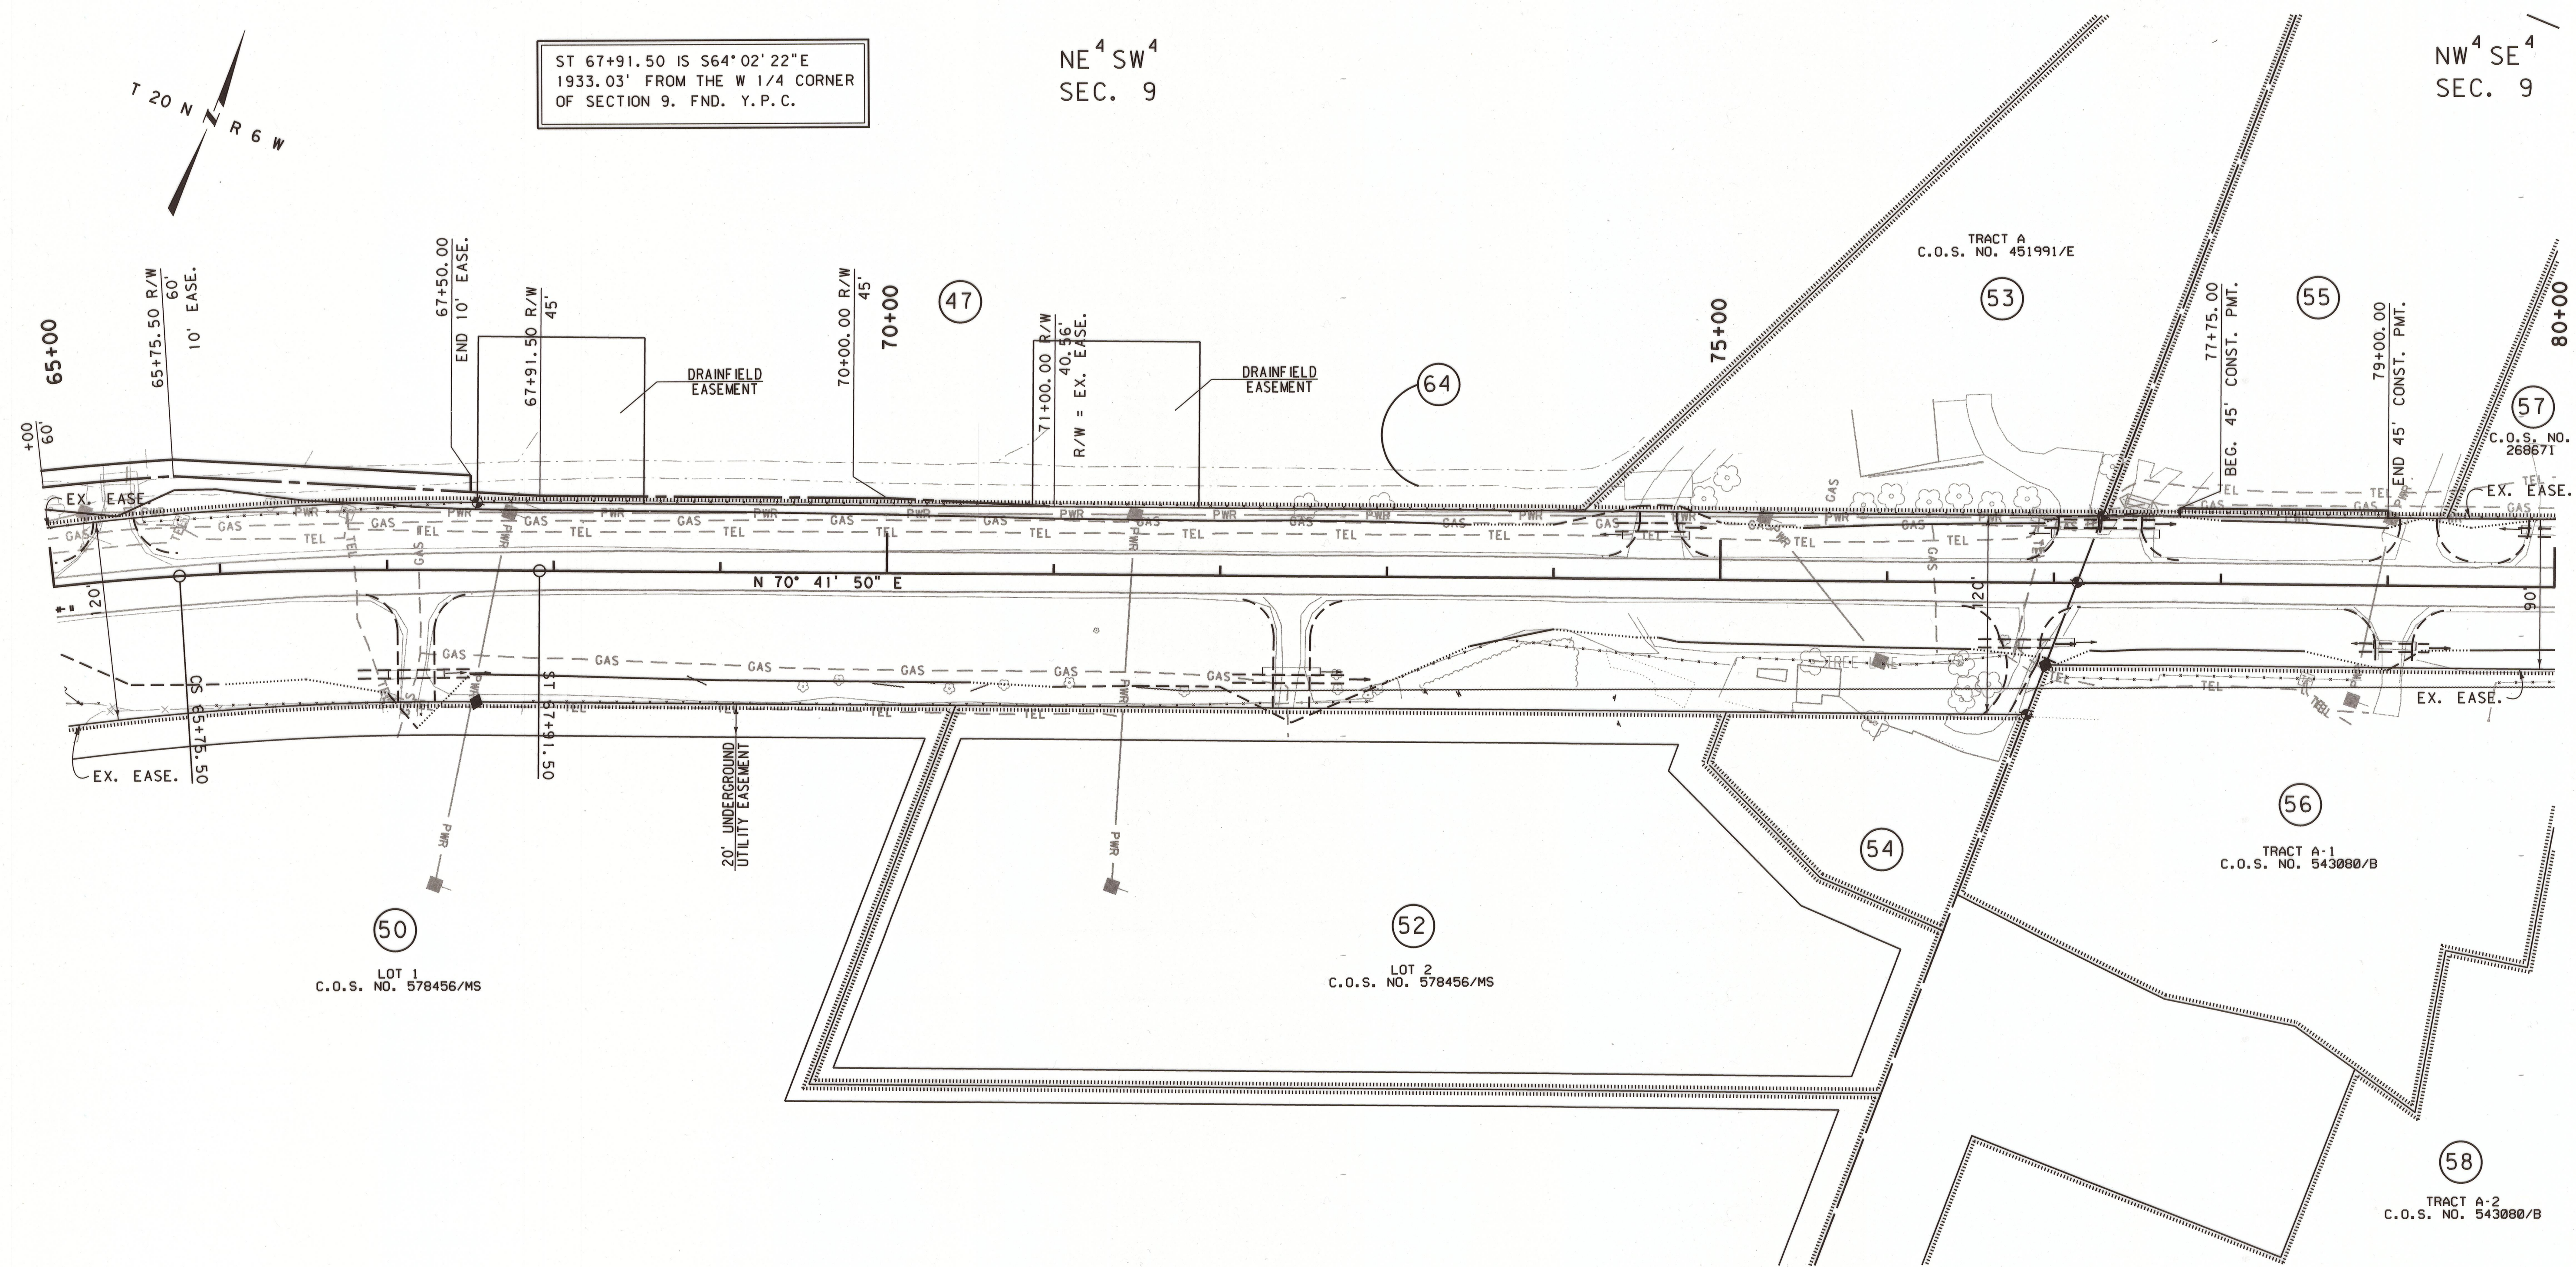

CONSTRUCTION LIMITS		MAP REVISED 8-23-10 11-9-10	
CUT SECTION	TOP OF CUT		
TRANSITION			
TOE OF FILL			
BACKSLOPE LIMITS INCLUDE ROUNDING		FHWA/MDT APPROVAL 5-13-10	
MDT MONTANA DEPARTMENT OF TRANSPORTATION		c:\dgn\5757000\ropln002.dgn	
		12/3/2010	
		8:04:19 AM	
		CPS - U1068	

FOR EXISTING R/W RETRACEMENT, SEE
CERTIFICATE OF SURVEY NO. 3119782

- NOTES:
1. THE PROPOSED R/W LINE WHERE A SPIRAL CURVE TRANSITION IS USED IS A CHORD RATHER THAN A CONCENTRIC CURVE.
 2. ALL STATIONS AND OFFSETS FOR R/W BREAKS ARE IN REFERENCE TO THE R/W BASELINE.


GRID STATE PLANE COORDINATES
THIS IS A STATE PLANE COORDINATE PROJECT. ALL DIMENSIONS, DISTANCES AND AREAS ON THIS PROJECT ARE GRID, EXCEPT FOR THE EXISTING R/W WIDTH DIMENSION, WHICH IS RECORD.
THE COMBINATION SCALE FACTOR IS 0.99923695

MONTANA DEPARTMENT OF TRANSPORTATION
RIGHT OF WAY PLAN
LEWIS AND CLARK COUNTY
SCALE 1"=50'
0 50' 100' 150'

STATE	RIGHT OF WAY	SHEET	TOTAL
MONTANA		NO.	SHEETS
		8	9
R/W ID.	STPP 9-1(17)39		
UNIFORM PROJECT NO.	5757-017-000		

AUGUSTA-NE

SEE SHEET NO. 3 FOR OWNERSHIP NAMES, ADDRESSES, AREAS, ETC.

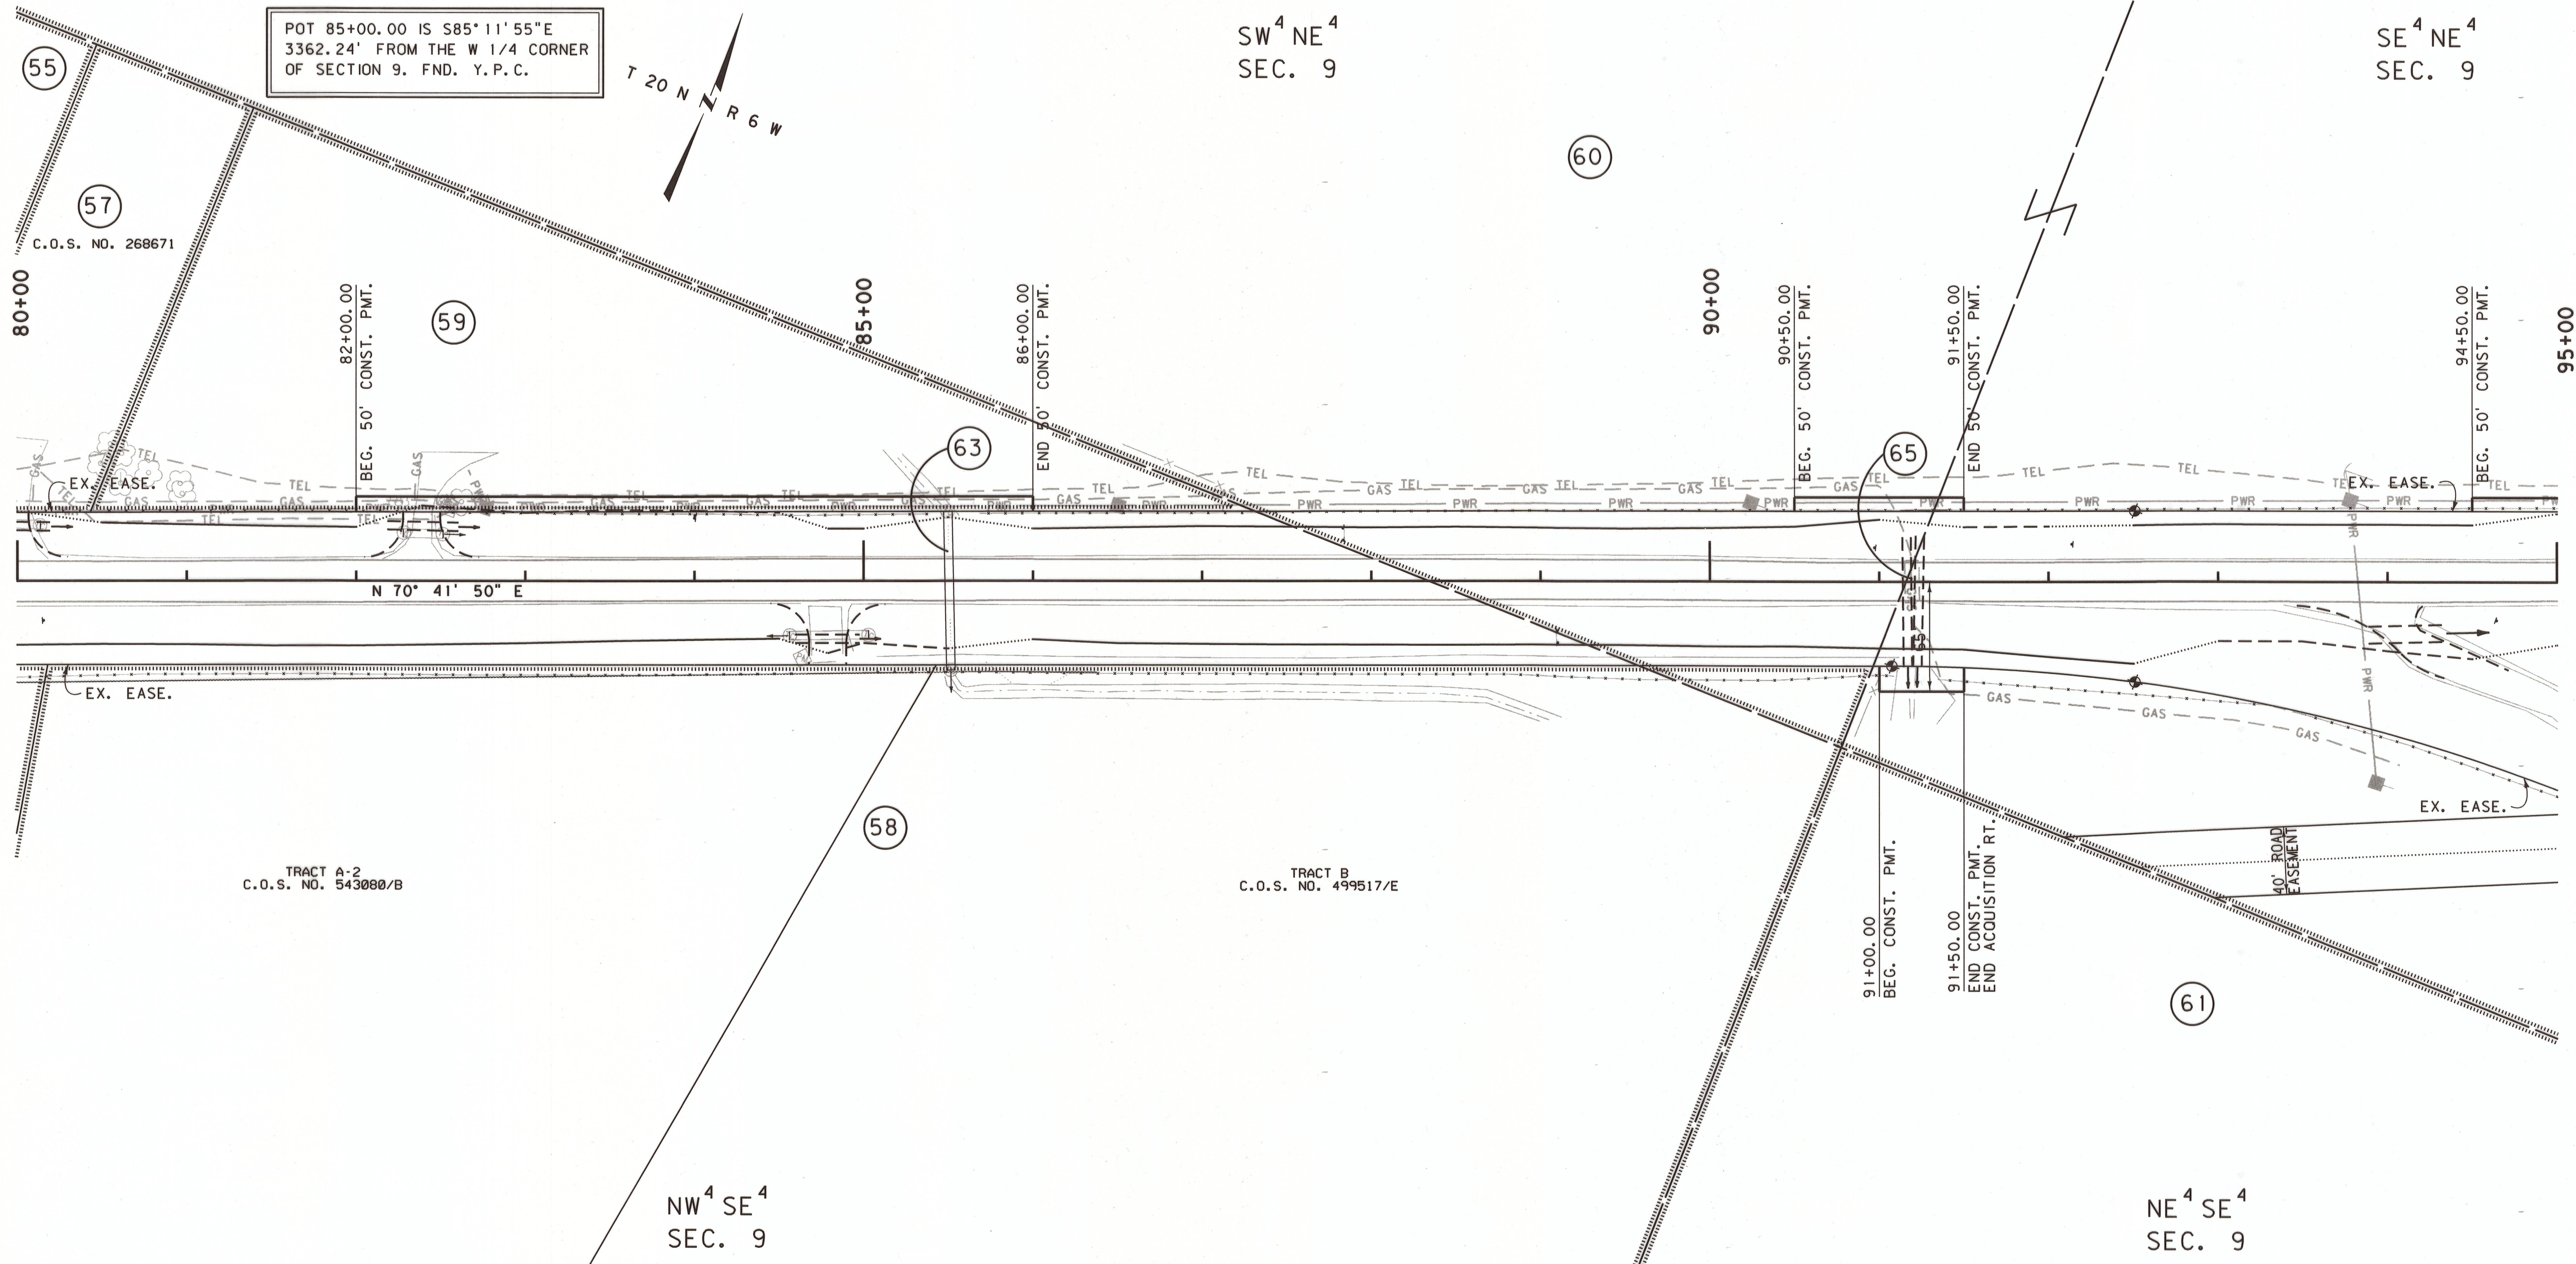

CONSTRUCTION LIMITS	MAP REVISED 8-23-10 12-27-10
CUT SECTION	TOP OF CUT
TRANSITION	
TOE OF FILL	
BACKSLOPE LIMITS INCLUDE ROUNDING	
MDTA MONTANA DEPARTMENT OF TRANSPORTATION	12/27/2010 9:34:32 AM CPS - U1068

FOR EXISTING R/W RETRACEMENT, SEE CERTIFICATE OF SURVEY NO. 3119782

NOTES:

1. THE PROPOSED R/W LINE WHERE A SPIRAL CURVE TRANSITION IS USED IS A CHORD RATHER THAN A CONCENTRIC CURVE.
2. ALL STATIONS AND OFFSETS FOR R/W BREAKS ARE IN REFERENCE TO THE R/W BASELINE.

GRID STATE PLANE COORDINATES


THIS IS A STATE PLANE COORDINATE PROJECT. ALL DIMENSIONS, DISTANCES AND AREAS ON THIS PROJECT ARE GRID, EXCEPT FOR THE EXISTING R/W WIDTH DIMENSION, WHICH IS RECORD. THE COMBINATION SCALE FACTOR IS 0.99923695

MONTANA DEPARTMENT OF TRANSPORTATION
RIGHT OF WAY PLAN
LEWIS AND CLARK COUNTY
SCALE 1"=50'
0 50' 100' 150'

STATE	RIGHT OF WAY	SHEET	TOTAL
MONTANA		NO.	SHEETS
		9	9
R/W ID.	STPP 9-1(17)39		
UNIFORM PROJECT NO.	5757-017-000		

AUGUSTA-NE

SEE SHEET NO. 3 FOR OWNERSHIP NAMES, ADDRESSES, AREAS, ETC.

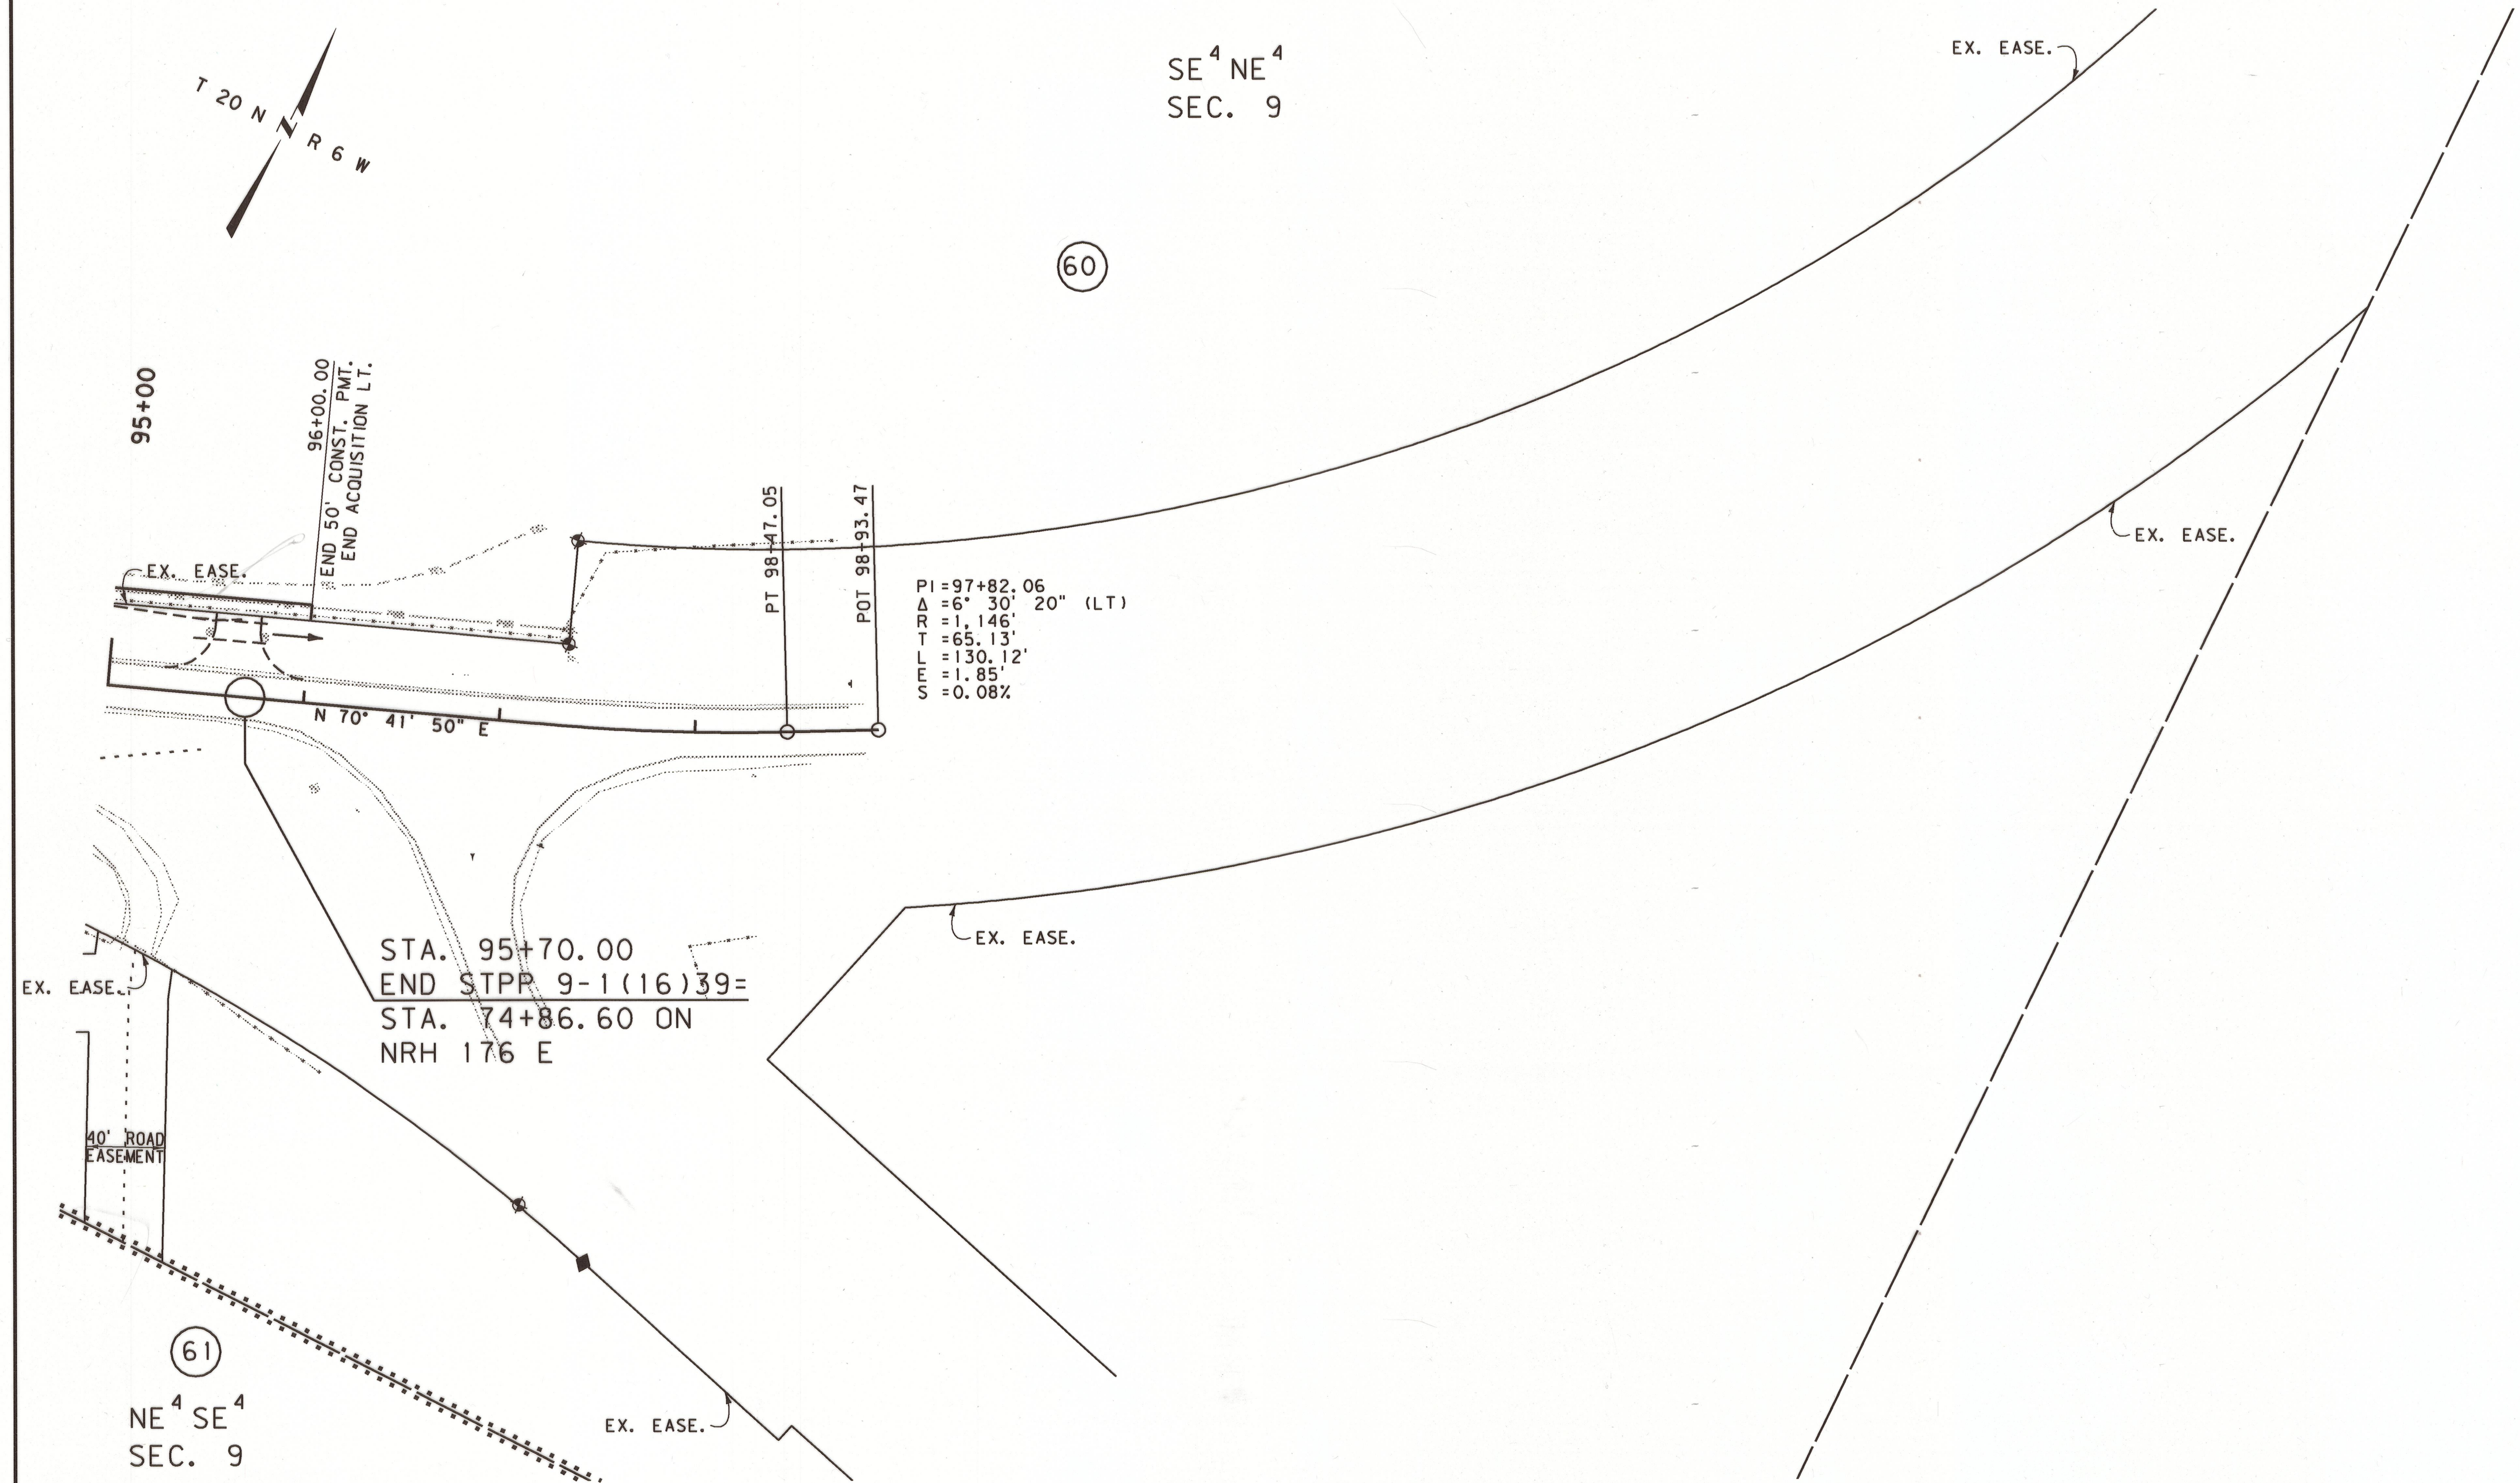

CONSTRUCTION LIMITS	MAP REVISED
CUT SECTION	
TRANSITION	
TOE OF FILL	
BACKSLOPE LIMITS	
INCLUDE ROUNDING	
MDT MONTANA DEPARTMENT OF TRANSPORTATION	c:\dgn\5757000\ropln002.dgn
7/7/2010	
9:29:56 AM	CPS - U1068

FOR EXISTING R/W RETRACEMENT, SEE CERTIFICATE OF SURVEY NO. 3119782

NOTES:

1. THE PROPOSED R/W LINE WHERE A SPIRAL CURVE TRANSITION IS USED IS A CHORD RATHER THAN A CONCENTRIC CURVE.
2. ALL STATIONS AND OFFSETS FOR R/W BREAKS ARE IN REFERENCE TO THE R/W BASELINE.

GRID STATE PLANE COORDINATES

THIS IS A STATE PLANE COORDINATE PROJECT. ALL DIMENSIONS, DISTANCES AND AREAS ON THIS PROJECT ARE GRID, EXCEPT FOR THE EXISTING R/W WIDTH DIMENSION, WHICH IS RECORD.

THE COMBINATION SCALE FACTOR IS 0.99923695

MONTANA DEPARTMENT OF TRANSPORTATION

RIGHT OF WAY PLAN

LEWIS AND CLARK COUNTY

SCALE 1"=50'

0 50' 100' 150'