

PLANS

NOT

TO

SCALE

STATE OF MONTANA
STATE HIGHWAY COMMISSION

RIGHT OF WAY PLAN OF
FEDERAL AID PROJECT No. I-94-7(7)233 P.E.
DAWSON CO. LINE-NORTH DAKOTA LINE I-94-7(8)233 R/W
WIBAUX EAST AND WEST I-94-7(9)233 Const.
WIBAUX COUNTY

LENGTH 15.280 MILES

SCALES
HORIZONTAL: 1 Inch= 100 Feet

REDUCTION PRINTS 1/2 ORIGINAL SCALE



FED. ROAD DIV. NO.	STATE	SHEET NO.	TOTAL SHEETS
	MONT.	I-94-7(8)233	35

STATE NUMBER
PLANS COMPLETED
CONTRACT COMPLETED

RADER & ASSOCIATES
HELENA, MONTANA
MIAMI, FLORIDA
DATE:

INDEX		
PARCEL	OWNERSHIP	SHEET
	TITLE SHEET	1
	GENERAL PROPERTY LOCATION MAP	2, 3
1-2	STATE OF MONTANA	4, 5
3	PETER J. MORGEN	4, 5
4	ROY M. TOLLESON, JR.	5, 6, 31
5	ROY M. TOLLESON, JR.	5, 6
6	O. R. NIECE, ESTATE	6, 7, 8, 31, 32
7	O. R. NIECE, ESTATE	6, 7
8	JOHN JOB	31-32
9	PETER J. MORGEN	8
10	BEATRICE E. TSCHIDA	8, 9
11	O. R. NIECE, ESTATE	9, 10, 11
12	B. E. TSCHIDA	9, 10, 11
13	DELETED	
14	ROBERT & AVANELL BLOME	11, 12
15	JOHN & EMMA SMITH	12
16	IRIS L. & JANET L. ANDERSON	12, 13, 14
17	DONALD R. & GRACE H. ANDERSON	14, 15, 16, 17
18	CHARLES E. & GAYLE DICK	14
19	JAMES W. & HENRY C. GANNON	17, 18
20	WAYNE SMITH, ESTATE	18, 19
21	CAROLYN RICHARDSON	19, 20, 21
22	STATE OF MONTANA	21, 22, 23
23	J. B. NOVOTNY	24, 25
24	KATHRYN A. SMITH	25, 26, 27
25	DANIEL H. STOCKWELL	27, 28
26	GRACE BAKER, et al	28, 29
27	ROBERT E. ZOOK	29, 30
28	SCHOOL DISTRICT NO. 6	32
29	LEROY F. PRIESS	17

CONVENTIONAL SIGNS	
STATE AND NATIONAL LINE	---
COUNTY LINE	---
CITY, VILLAGE OR BOROUGH LINE	---
TOWNSHIP LINE	---
RESERVATION LINE	---
FENCE LINE	---
GUARD RAIL	---
UNFENCED PROPERTY	---
RIGHT OF WAY LINE	---
RIGHT OF WAY LINE FENCED	---
TRAVELED WAY	---
RAILROADS	---
RETAINING WALLS	---
BASE OR SURVEY LINE	---
LEVEE	---
CULVERTS IN PLACE (PLAN)	---
NEW CULVERTS (PLAN)	---
NEW CULVERTS (PROFILE)	---
TROLLEY POLE	---
POWER POLE	---
TELEPHONE OR TELEGRAPH POLE	---
MARSH	---
DITCH	---
RIPRAP	---
BRIDGE	---
OWNERSHIP BOUNDARY	---
SECTION CORNER	FOUND UNFOUND
1/4 SECT. CORNER	FOUND UNFOUND
1/16 SECT. CORNER	FOUND UNFOUND
CENTER OF SECTION	---
PARCEL NUMBER	---
EXIST. CONTROL OF ACCESS	---
NEW CONTROL OF ACCESS WITH FENCE	---
NEW CONTROL OF ACCESS WITHOUT FENCE	---
CATTLE GUARD	---
GATE IN FENCE	---
CONSTRUCTION LIMITS	CUT FILL

INDEX CONTINUED		
PARCEL	OWNERSHIP	SHEET
30	BURLINGTON NORTHERN	25-6
31	FLORENCE SCHMITZ	26-33-45
32	KATHRYN A. SMITH	26-33
33	RICHARD J. & PATRICIA HARDY	34-5
34	FRED BULDHaupt	35
35	GRACE BAKER	35
36	DONALD H. & MARY K. MICHELS	35



END I-94-6(14)216
STA. 1290+75.9 Bk. =
BEGIN I-94-7(12)233
STA. 0+00.0 A.H.

STA. 66+38
ROCHLITZ INTERCHANGE

STA. 292+00
WEST WIBAUX
WEIGH STATION

STA. 366+00
WEST WIBAUX
INTERCHANGE

STA. 388+00
BEAVER CREEK
STRUCTURE

STA. 398+00
EAST WIBAUX
INTERCHANGE

STA. 735+75
CARLYLE INTERCHANGE

END I-94-7(8)233
STA. 806+28.7 Bk. =
BEGIN I-94-1(16)
STA. 0+00.0 A.H.

15.280 Mi. This Contract
Add 2 Lanes

STATE HIGHWAY COMMISSION OF MONTANA

APPROVED:

Nov. 16 1970

STATE HIGHWAY ENGINEER



U.S. DEPARTMENT OF TRANSPORTATION
FEDERAL HIGHWAY ADMINISTRATION
BUREAU OF PUBLIC ROADS

APPROVED:

DIVISION ENGINEER

DATE

1-4-71-4-9-71
2-13-71, 8-10-71, 11-17-71, 1-16-74

I-94-7(8)233 SHT 1 OF 35


OWNERSHIPS							
PARCEL	NAME	ADDRESS	TOTAL ACREAGE	GROSS TAKE ACREAGE	P. T. W. ACREAGE	NET TAKE ACREAGE	REMAINDER
							LEFT RIGHT

FED. ROAD DIST. NO.	STATE	FED. AID PROJECT NUMBERS		STATE NO.	SHEET NO.	TOTAL SHEETS
		CONST. NO.	R/W NO.			
8	MONT.	I-94-7(9)233	I-94-7(8)233		3	35

WIBAUX CO. LINE EAST & WEST



GENERAL PROPERTY LOCATION MAP

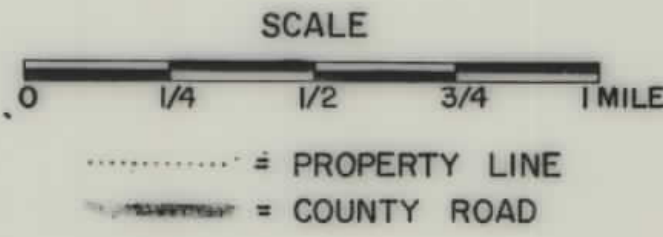

OWNERSHIP RECORD	
19	James W. & Henry C. Gannon
20	Wayne Smith Estate
21	Carolyn Richardson
22	State of Montana
23	J.B. Novotny
24	Kathryn A. Smith
25	Daniel H. Stockwell
26	Grace Baker, et al
27	Robert E. Zook

CONSTRUCTION LIMITS	
TOP OF CUT	_____
TOE OF FILL	_____
MAP TRANS. TO R/W	_____
MAP REVISED	_____
B. P. R. APPROVAL	1-9-71, 4-16-74, 8-13-76


STATE OF MONTANA
STATE HIGHWAY COMMISSION
 LAND REQUIRED FOR RIGHT OF WAY
 WIBAUX COUNTY

OWNERSHIPS									
PARCEL	NAME	ADDRESS	TOTAL ACREAGE	GROSS TAKE ACREAGE	P. T. W. ACREAGE	NET TAKE ACREAGE	REMAINDER		CONST. PERMIT
							LEFT	RIGHT	
1	STATE OF MONTANA		270.9						
2	STATE OF MONTANA		37.9						1.3
3	PETER J. MORGAN, et ux	WIBAUX, MONTANA	636.1	(See Sheet No. 31)					

FED. ROAD DIST. NO.	STATE	FED. AID PROJECT NUMBERS		STATE NO.	SHEET NO.	TOTAL SHEETS
		CONST. NO.	R/W NO.			
8	MONT.	I-94-7(9)233	I-94-7(8)233		4	32

WIBAUX CO. LINE EAST & WEST

GROSS	R/W	Ac.	7.30
EXIST.	R/W	Ac.	5.78
NET	R/W	Ac.	1.52
REMAIN	LT.	Ac.	31.79
REMAIN	RT.	Ac.	0.91

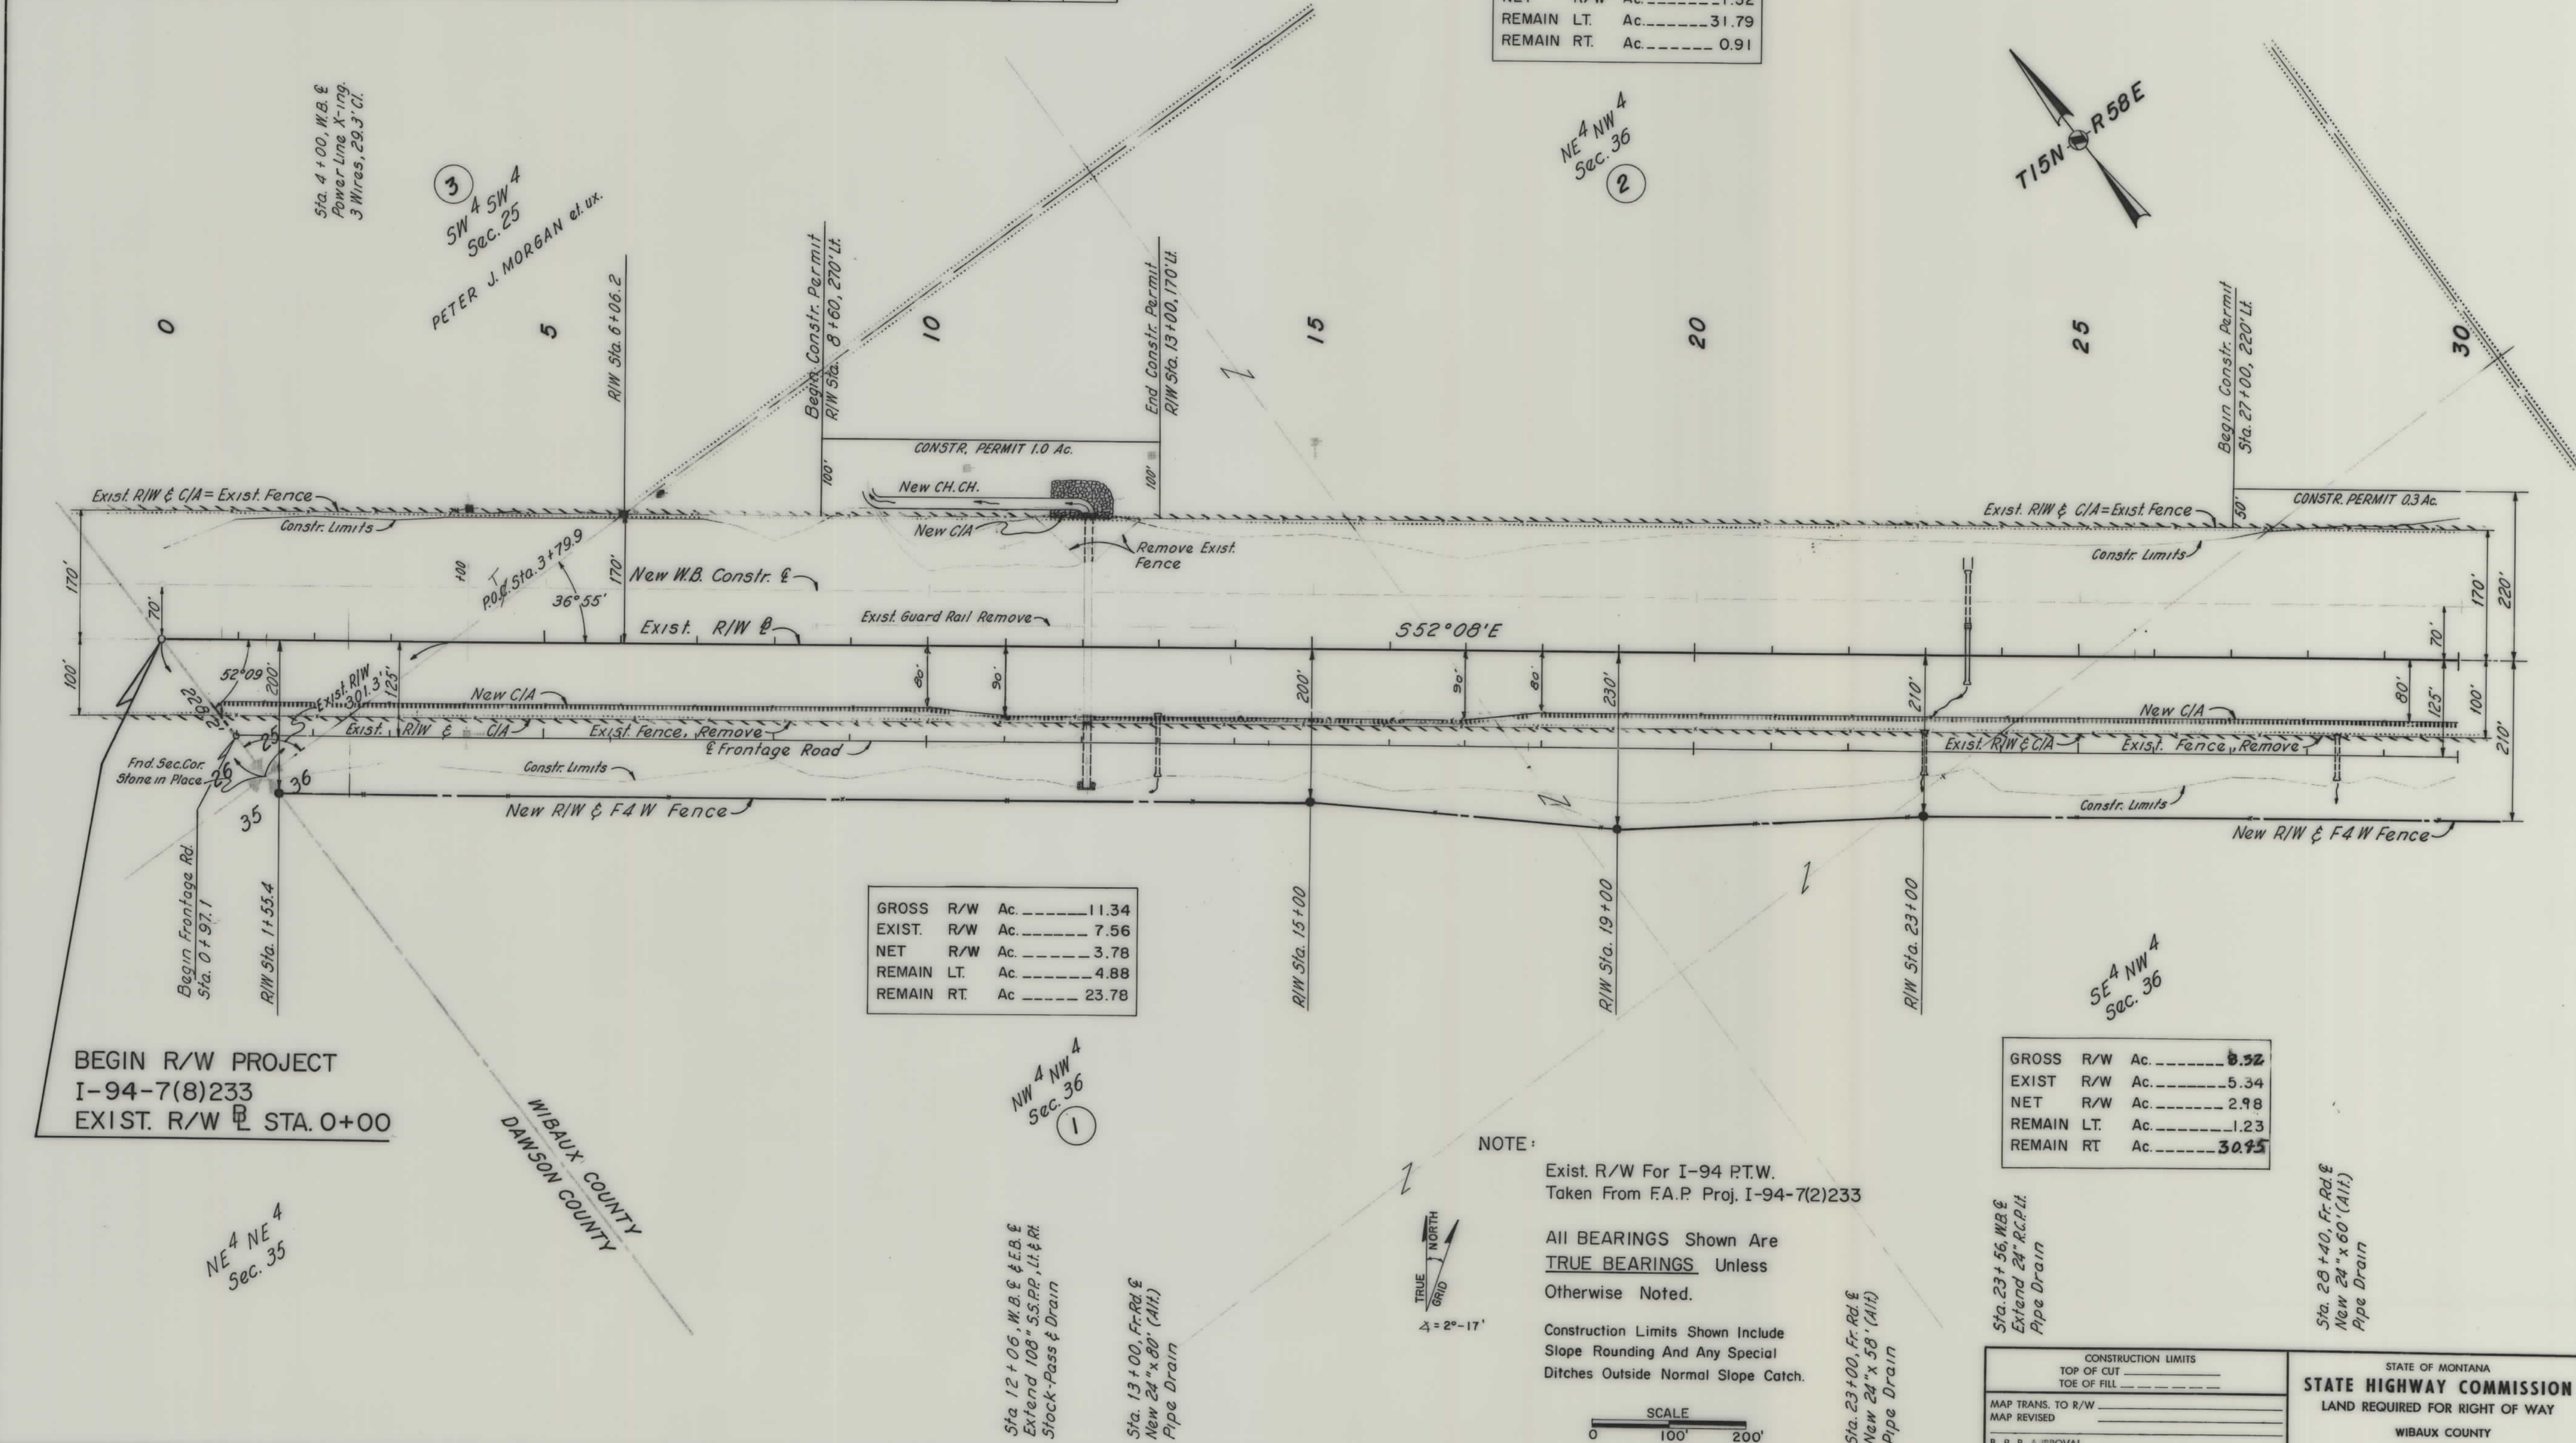

GROSS	R/W	Ac.	11.34
EXIST.	R/W	Ac.	7.56
NET	R/W	Ac.	3.78
REMAIN	LT.	Ac.	4.88
REMAIN	RT.	Ac.	23.78

GROSS	R/W	Ac.	8.52
EXIST.	R/W	Ac.	5.34
NET	R/W	Ac.	2.98
REMAIN	LT.	Ac.	1.23
REMAIN	RT.	Ac.	30.95

NOTE:
Exist. R/W For I-94 P.T.W.
Taken From F.A.P. Proj. I-94-7(2)233

All BEARINGS Shown Are
TRUE BEARINGS Unless
Otherwise Noted.

Construction Limits Shown Include
Slope Rounding And Any Special
Ditches Outside Normal Slope Catch.

SCALE
0 100' 200'


STATE OF MONTANA
STATE HIGHWAY COMMISSION
LAND REQUIRED FOR RIGHT OF WAY
WIBAUX COUNTY

SCALE 1" = 100' MAP COMPLETED

OWNERSHIPS									
PARCEL	NAME	ADDRESS	TOTAL ACREAGE	GROSS TAKE ACREAGE	P. T. W. ACREAGE	NET TAKE ACREAGE	REMAINDER		CONST. PERMIT
							LEFT	RIGHT	
1	STATE OF MONTANA		270.9	8.3		8.3		262.6	
2	STATE OF MONTANA		37.9				37.9		1.5
4	ROY M. TOLLESON JR.	DETROIT, MICHIGAN	159.4						
5	ROY M. TOLLESON JR.	" " "	139.6						

FED. ROAD DIST. NO.	STATE	FED. AID PROJECT NUMBERS		STATE NO.	SHEET NO.	TOTAL SHEETS
		CONST. NO.	R/W NO.			
8	MONT.	I-94-7(9)233	I-94-7(8)233		5	32

WIBAUX CO. LINE EAST & WEST

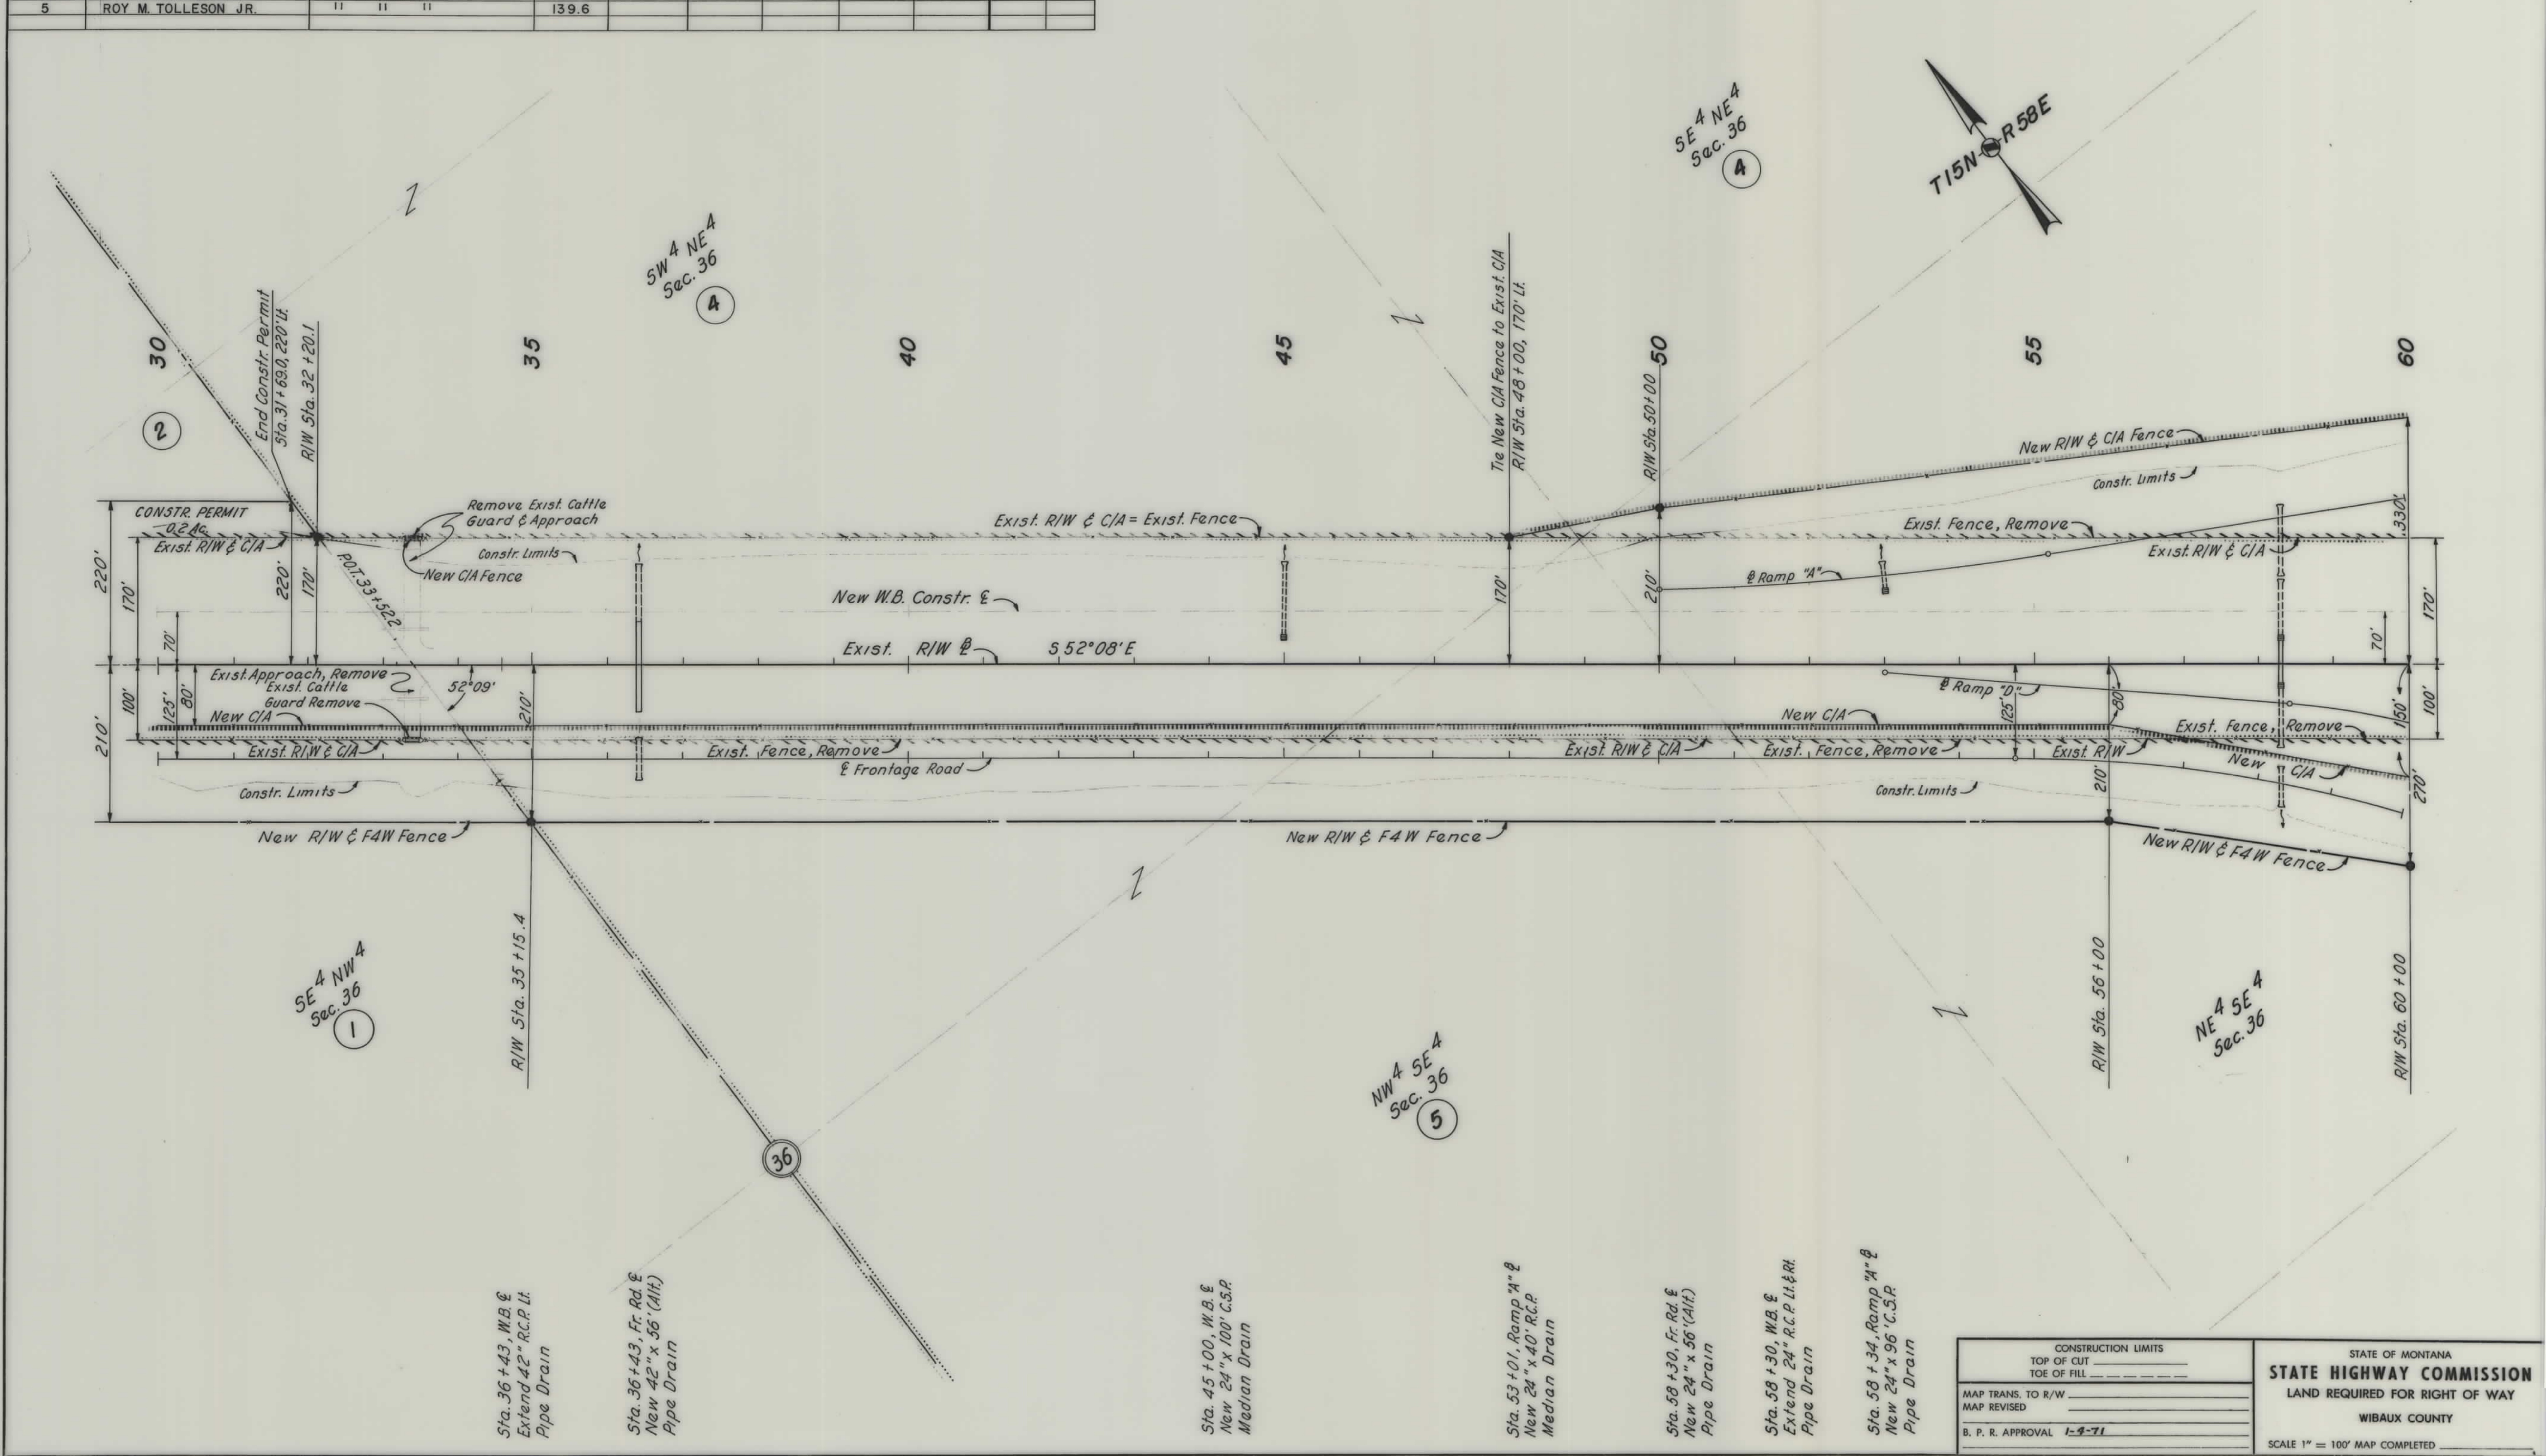


OWNERSHIPS								
PARCEL	NAME	ADDRESS	TOTAL ACREAGE	GROSS TAKE ACREAGE	P. T. W. ACREAGE	NET TAKE ACREAGE	REMAINDER	
							LEFT	RIGHT
4	ROY M. TOLLESON JR.	DETROIT, MICHIGAN	159.4	5.0	0.4	4.6	(See Sheet No. 31)	
5	ROY M. TOLLESON JR.	" " "	139.6	13.8	0.6	13.2	0.0	125.8
6	O.R. NIECE ESTATE C/O MARY A. NIECE	BEACH, N. DAKOTA	1220.2					
7	O.R. NIECE ESTATE C/O MARY A. NIECE	" " "	685.4					

EXIST. @ CURVE DATA
 P.I. Sta. 87+60.3
 $\Delta = 37^{\circ} 44' \text{ Lt.}$
 $D = 0^{\circ} 45'$
 $T = 2610.8'$
 $L = 5031.1'$
 $R = 7640.0$

FED. ROAD DIST. NO.	STATE	FED. AID PROJECT NUMBERS		STATE NO.	SHEET NO.	TOTAL SHEETS
		CONST. NO.	R/W NO.			
8	MONT.	I-94-7(9)233	I-94-7(8)233		6	32


WIBAUX CO. LINE EAST & WEST

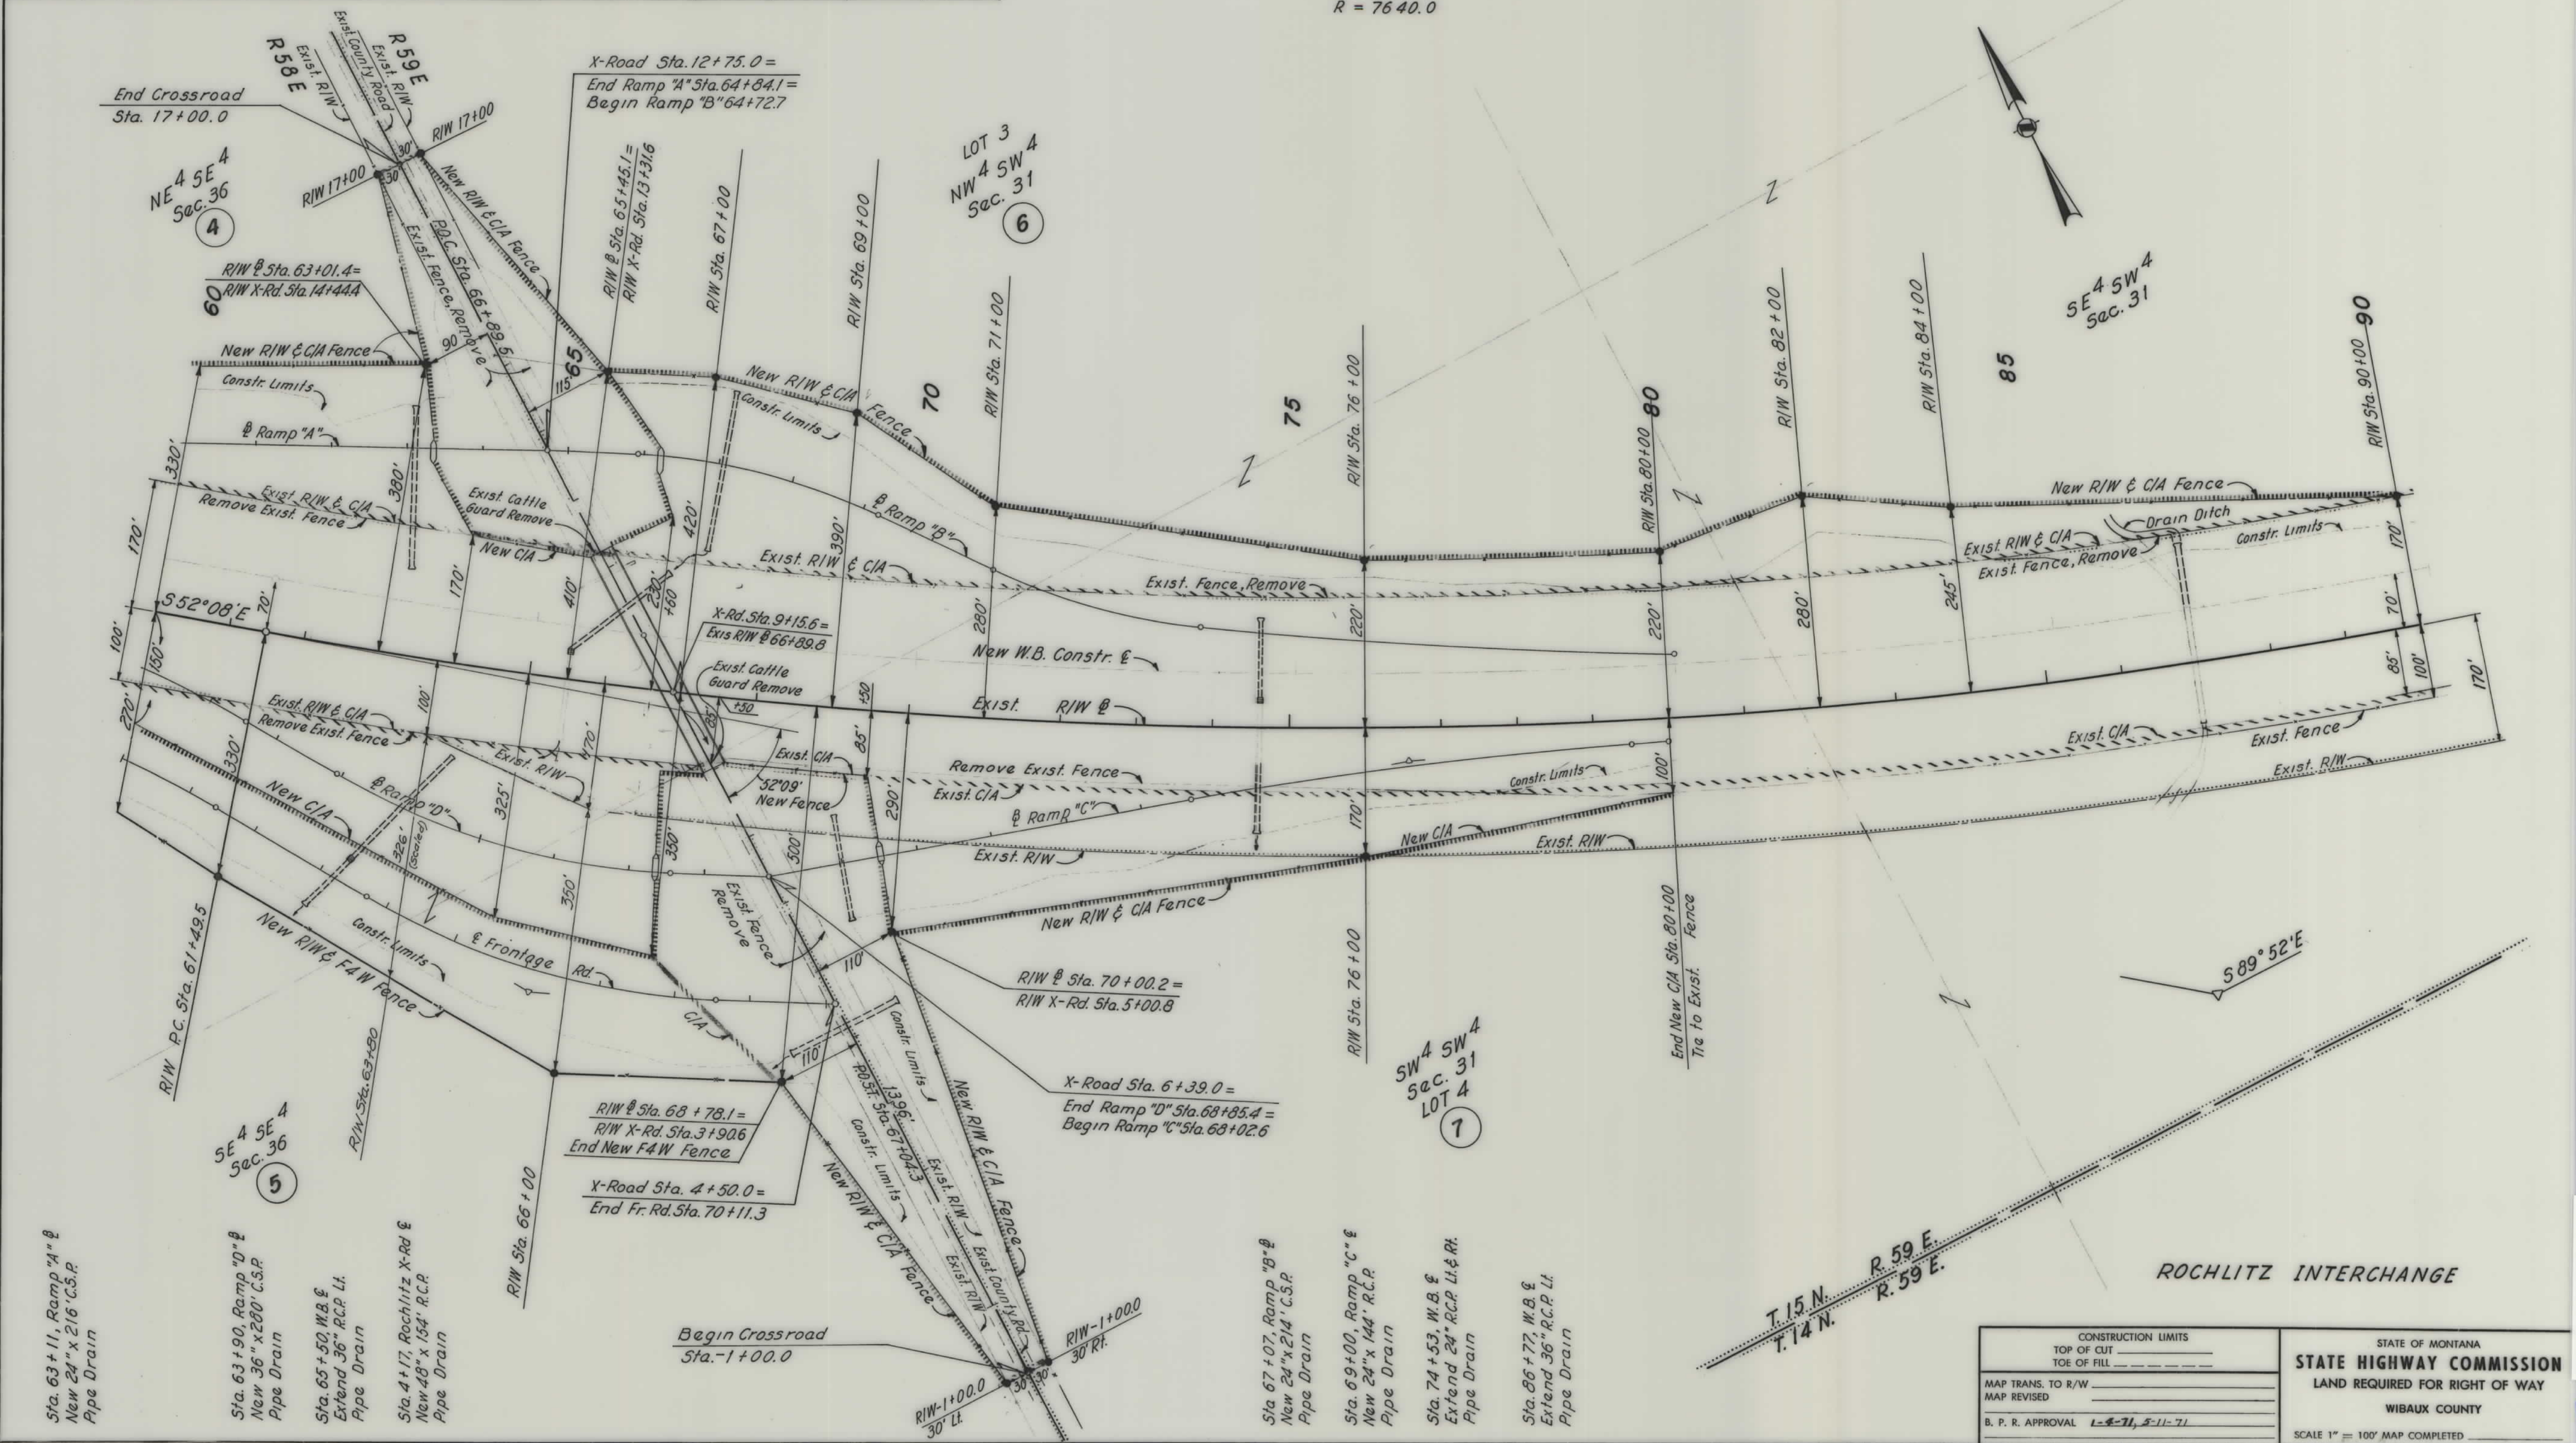

OWNERSHIPS								
PARCEL	NAME	ADDRESS	TOTAL ACREAGE	GROSS TAKE ACREAGE	P. T. W. ACREAGE	NET TAKE ACREAGE	REMAINDER	
							LEFT	RIGHT
6	O.R. NIECE ESTATE C/O MARY A. NIECE	BEACH, N. DAKOTA	1220.2				(See Sheet No. 32)	
9	PETER J. MORGEN	WIBAUX, MONTANA	143.7	4.9	0.1	4.8	138.8	
10	B.E. TSCHIDA	DENVER, COLORADO	1101.0					

FED. ROAD DIST. NO.	STATE	FED. AID PROJECT NUMBERS		STATE NO.	SHEET NO.	TOTAL SHEETS
		CONST. NO.	R/W NO.			
8	MONT.	I-94-7(9)233	I-94-7(8)233		8	32

WIBAUX CO. LINE EAST & WEST

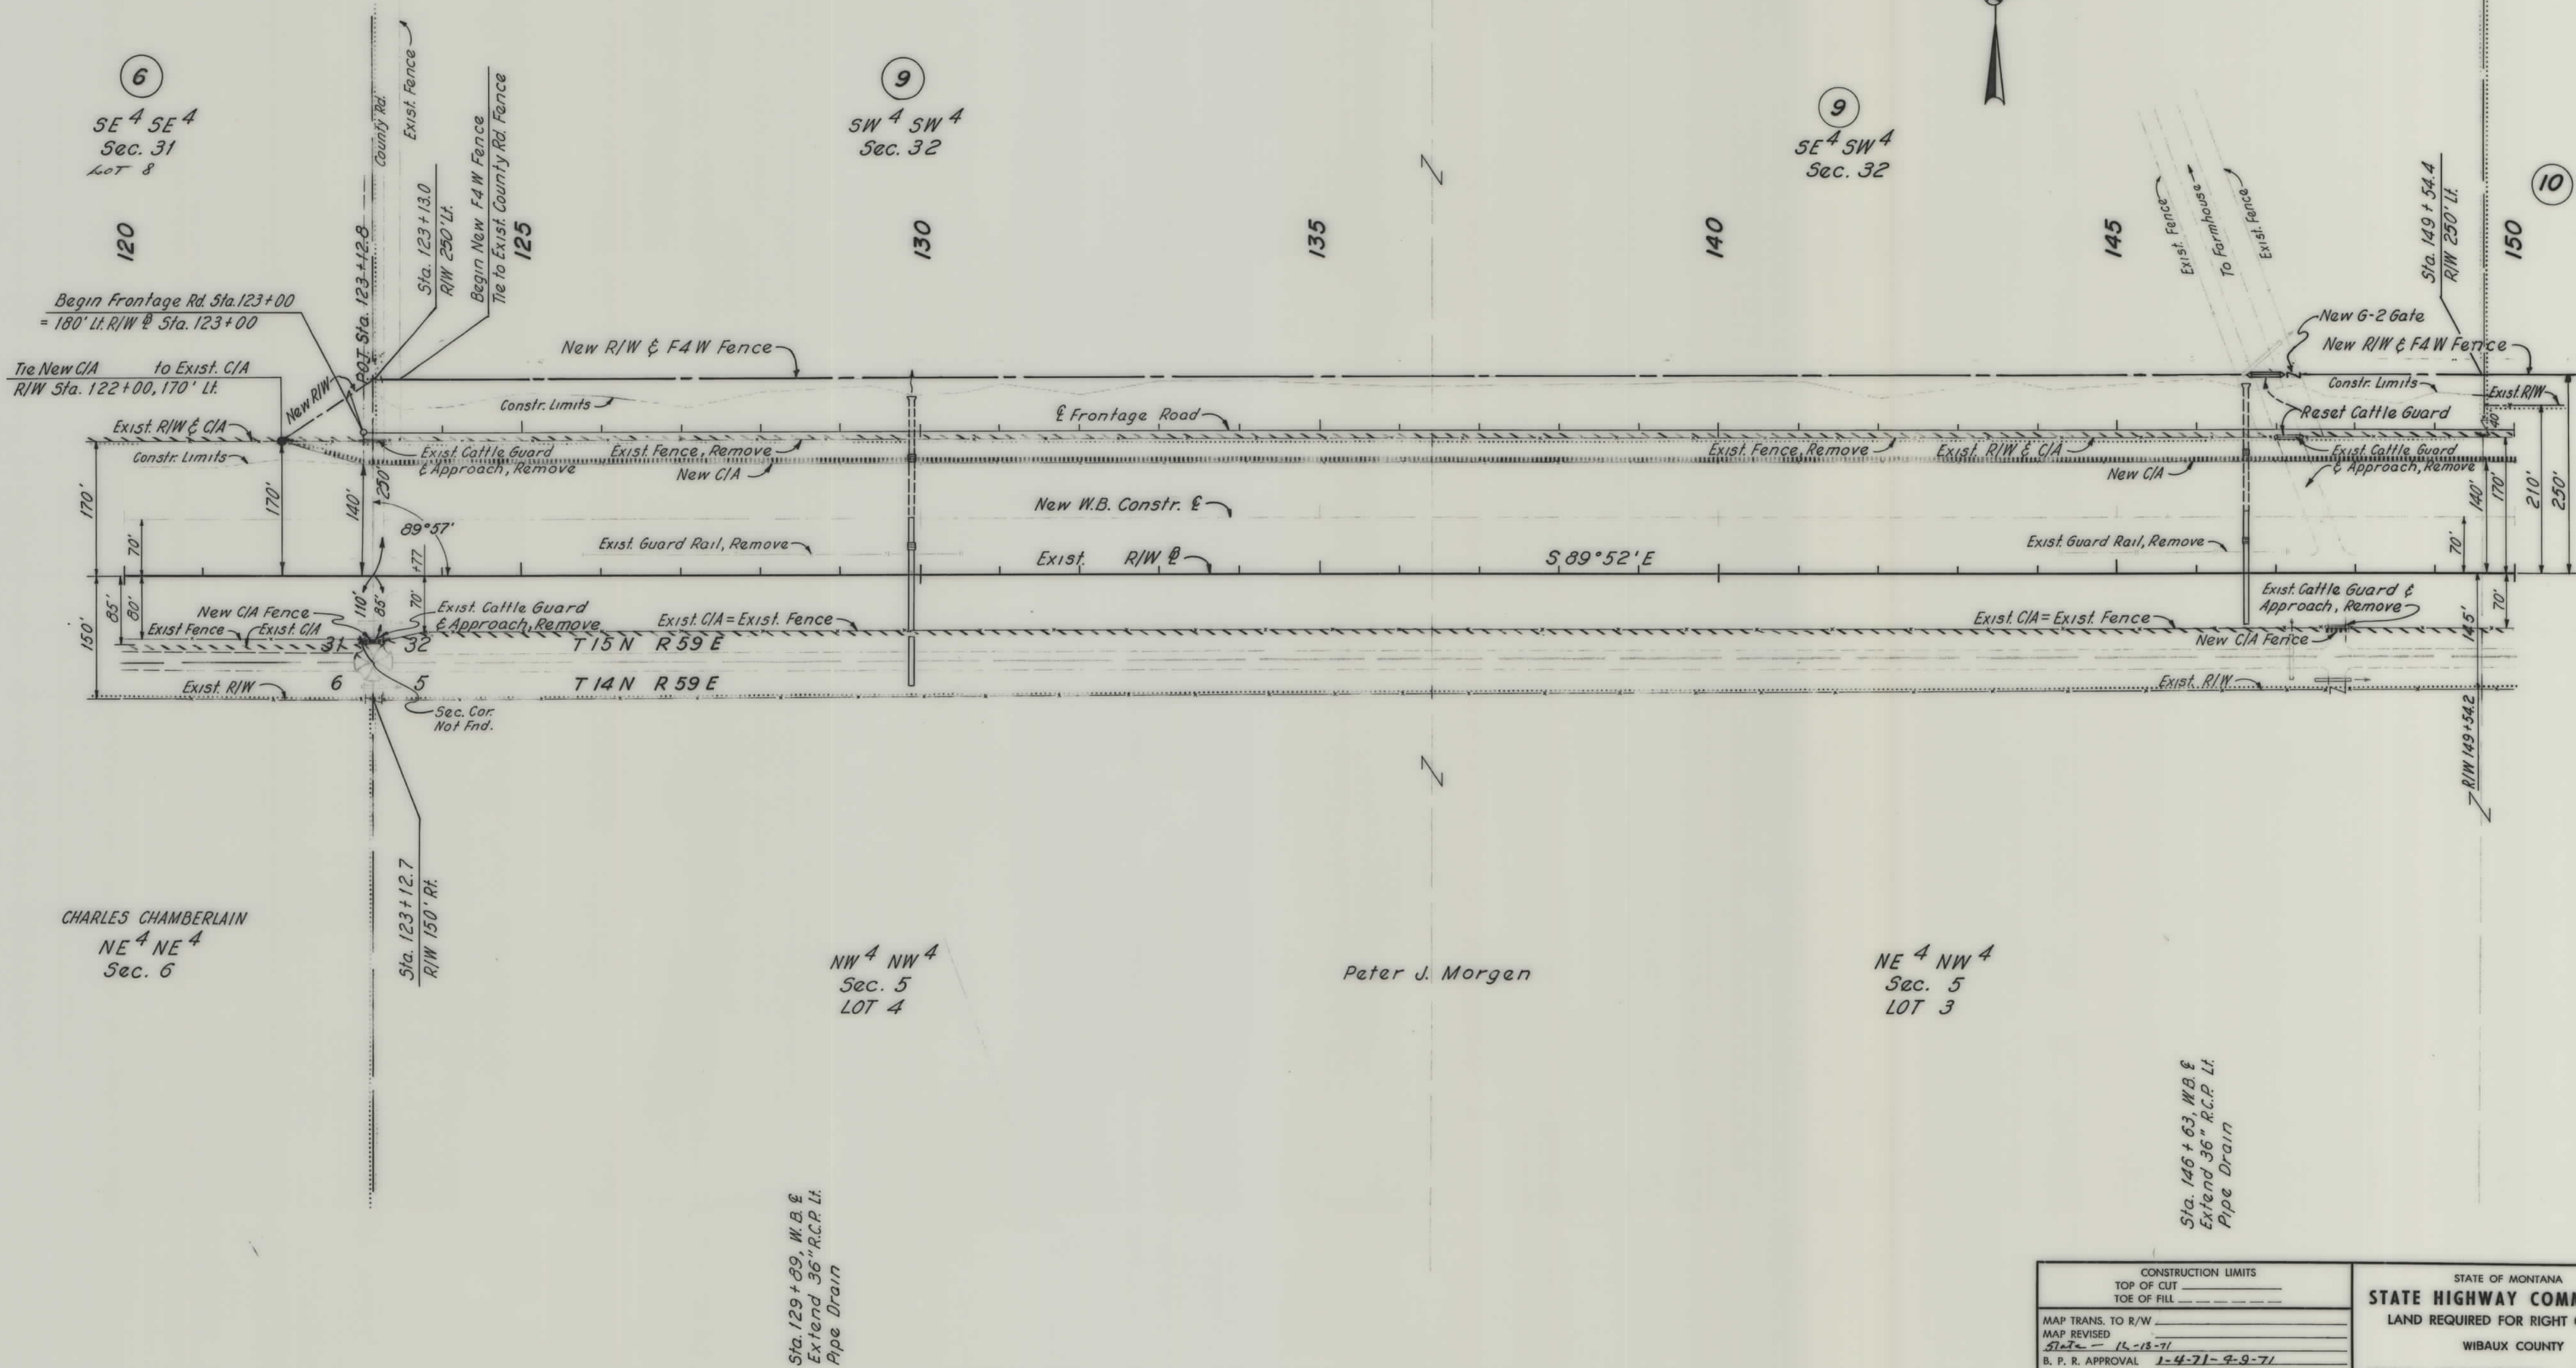


OWNERSHIPS									CONST. PERMIT	
PARCEL	NAME	ADDRESS	TOTAL ACREAGE	GROSS TAKE ACREAGE	P. T. W. ACREAGE	NET TAKE ACREAGE	REMAINDER		LEFT	RIGHT
14	ROBERT & AVANELL BLOME		1909.9	1.0	0.1	0.9	1908.9	0.0		
15	JOHN & EMMA SMITH		1.8	0.3	0.3	0.0	1.5	0.0		
16	IRIS L. & JANET ANDERSON		160.2						0.1	

EXIST. θ CURVE DATA
 P.I. Sta. 254+74.7
 $\Delta = 30^{\circ} 01' R$
 $D = 0^{\circ} 36'$
 $T = 2560.3'$
 $L = 5002.8'$
 $R = 9550.0'$

FED. ROAD DIST. NO.	STATE	FED. AID PROJECT NUMBERS		STATE NO.	SHEET NO.	TOTAL SHEETS
		CONST. NO.	R/W NO.			
8	MONT.	I-94-7(9)233	I-94-7(8)233		12	32

WIBAUX CO. LINE EAST & WEST

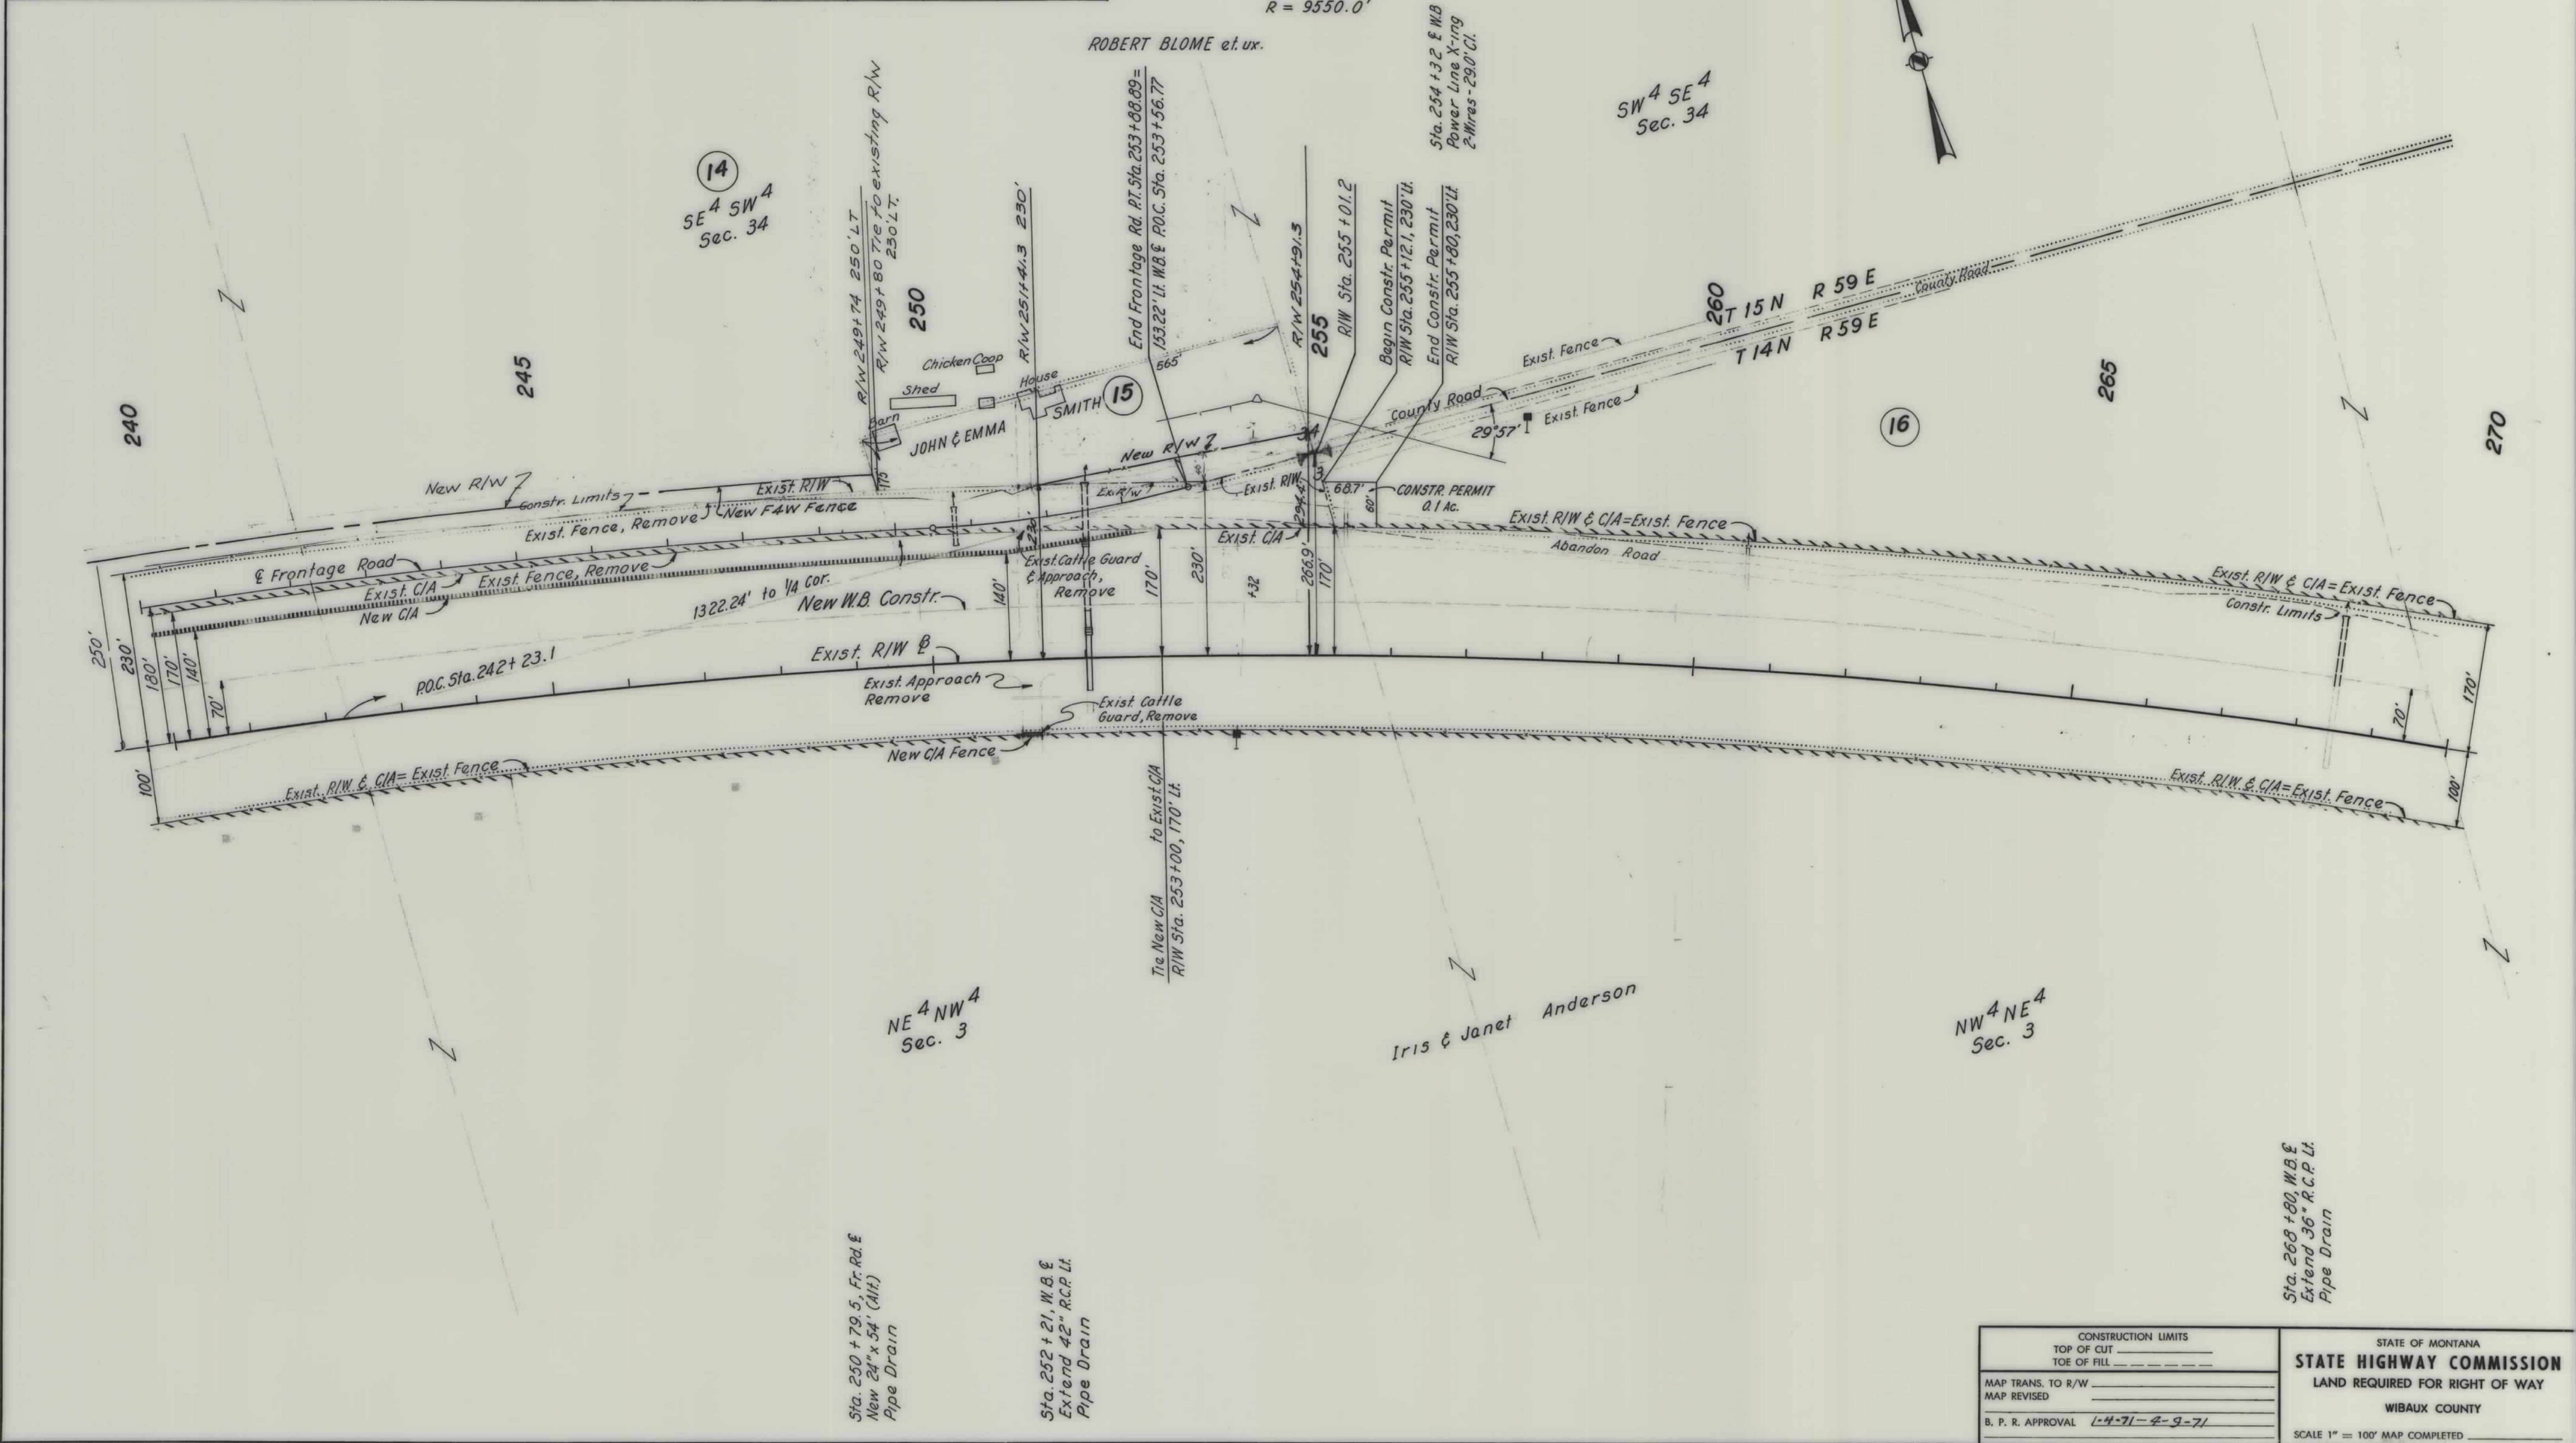


CONSTRUCTION LIMITS TOP OF CUT _____ TOE OF FILL _____		STATE OF MONTANA STATE HIGHWAY COMMISSION LAND REQUIRED FOR RIGHT OF WAY WIBAUX COUNTY	
MAP TRANS. TO R/W _____ MAP REVISED _____		SCALE 1" = 100' MAP COMPLETED _____	
B. P. R. APPROVAL <u>1-4-71-2-9-71</u>			

OWNERSHIPS							
PARCEL	NAME	ADDRESS	TOTAL ACREAGE	GROSS TAKE ACREAGE	P. T. W. ACREAGE	NET TAKE ACREAGE	REMAINDER
							LEFT RIGHT
16	IRIS L. & JANET ANDERSON		160.2	3.8		3.8	156.4
17	DONALD R. & GRACE ANDERSON		516.9				
18	CHARLES E. & GAYLE DICK		160.7	0.1		0.1	160.6

EXIST. $\emptyset$ CURVE DATA
 P.I. Sta. 321+01.3
 $\Delta = 14^{\circ} 42' \text{ Lt.}$
 $D = 0^{\circ} 30'$
 $T = 1478.2'$
 $L = 2940.0'$
 $R = 11,460.0'$

FED. ROAD DIST. NO.	STATE	FED. AID PROJECT NUMBERS		STATE NO.	SHEET NO.	TOTAL SHEETS
		CONST. NO.	R/W NO.			
8	MONT.	1-94-7(9)233	1-94-7(8)233		14	32

WIBAUX CO. LINE EAST & WEST

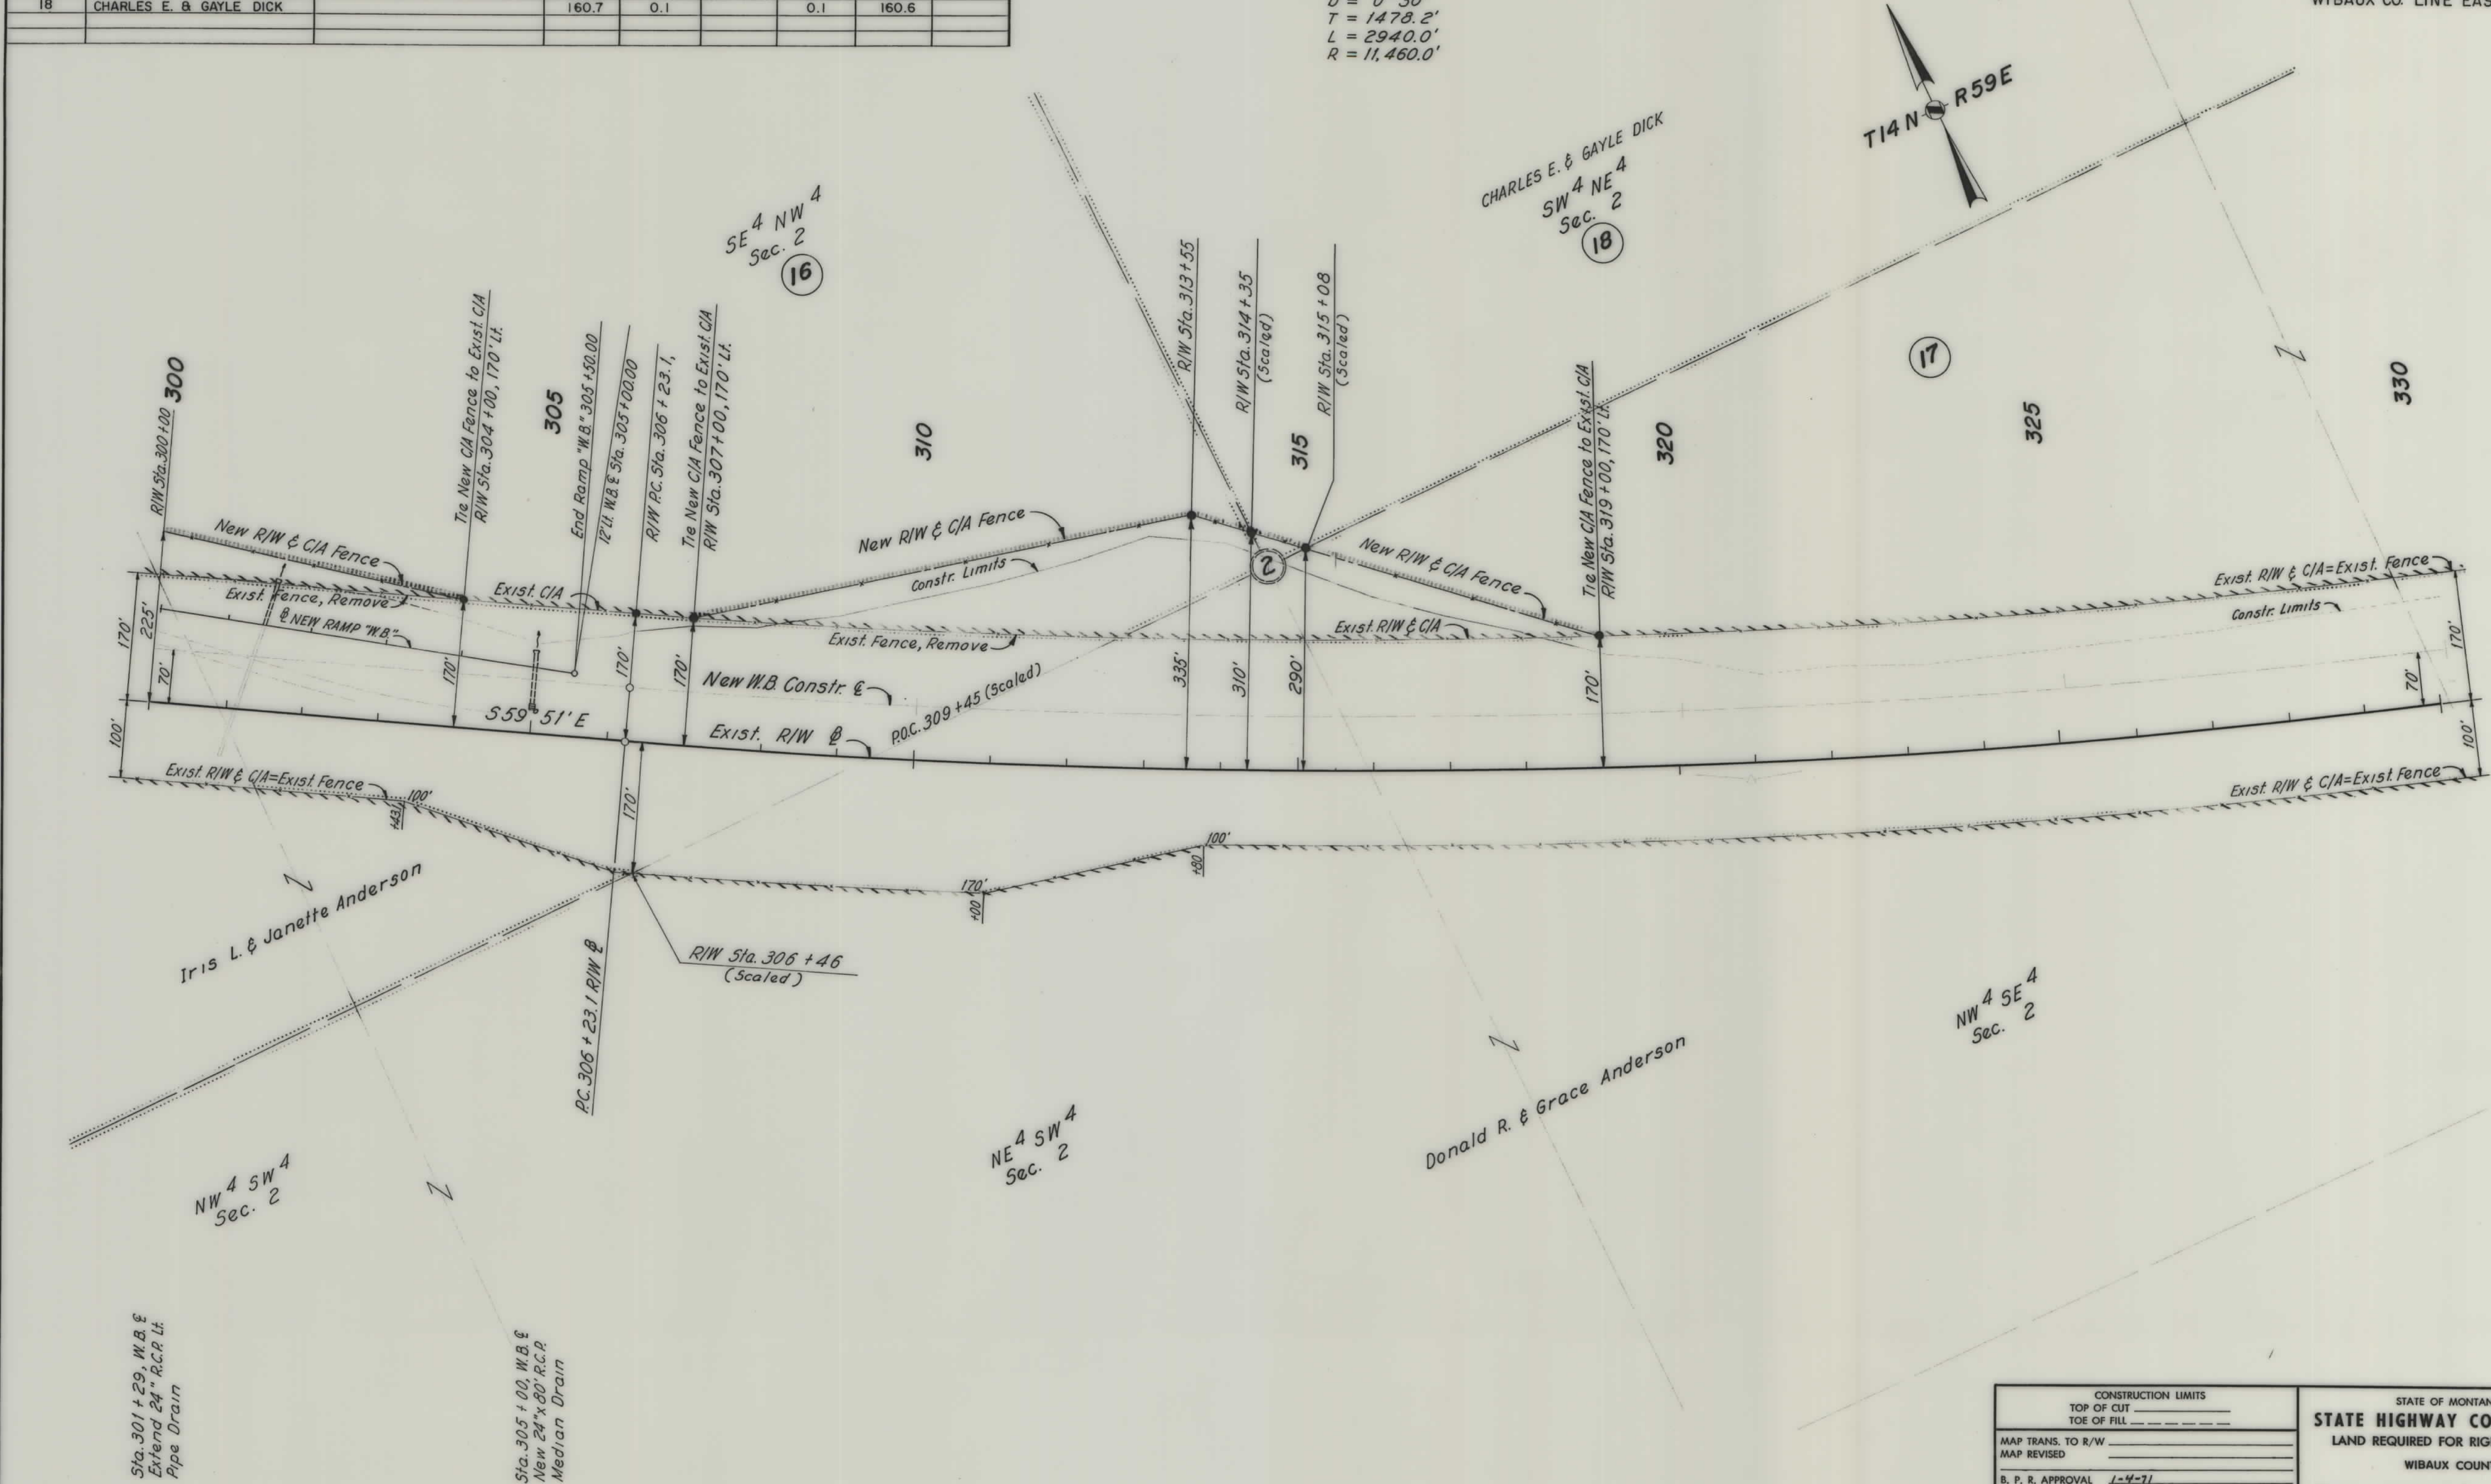


CONSTRUCTION LIMITS TOP OF CUT _____ TOE OF FILL _____		STATE OF MONTANA STATE HIGHWAY COMMISSION LAND REQUIRED FOR RIGHT OF WAY WIBAUX COUNTY SCALE 1" = 100' MAP COMPLETED _____
MAP TRANS. TO R/W _____		
MAP REVISED _____		
B. P. R. APPROVAL 1-4-71		

OWNERSHIPS									
PARCEL	NAME	ADDRESS	TOTAL ACREAGE	GROSS TAKE ACREAGE	P. T. W. ACREAGE	NET TAKE ACREAGE	REMAINDER		CONST. PERMIT
							LEFT	RIGHT	
17	DONALD R. & GRACE H. ANDERSON		516.9						0.2

FED. ROAD DIST. NO.	STATE	FED. AID PROJECT NUMBERS		STATE NO.	SHEET NO.	TOTAL SHEETS
		CONST. NO.	R/W NO.			
8	MONT.	I-94-7(9)233	I-94-7(8)233		16	32

WIBAUX CO. LINE EAST & WEST

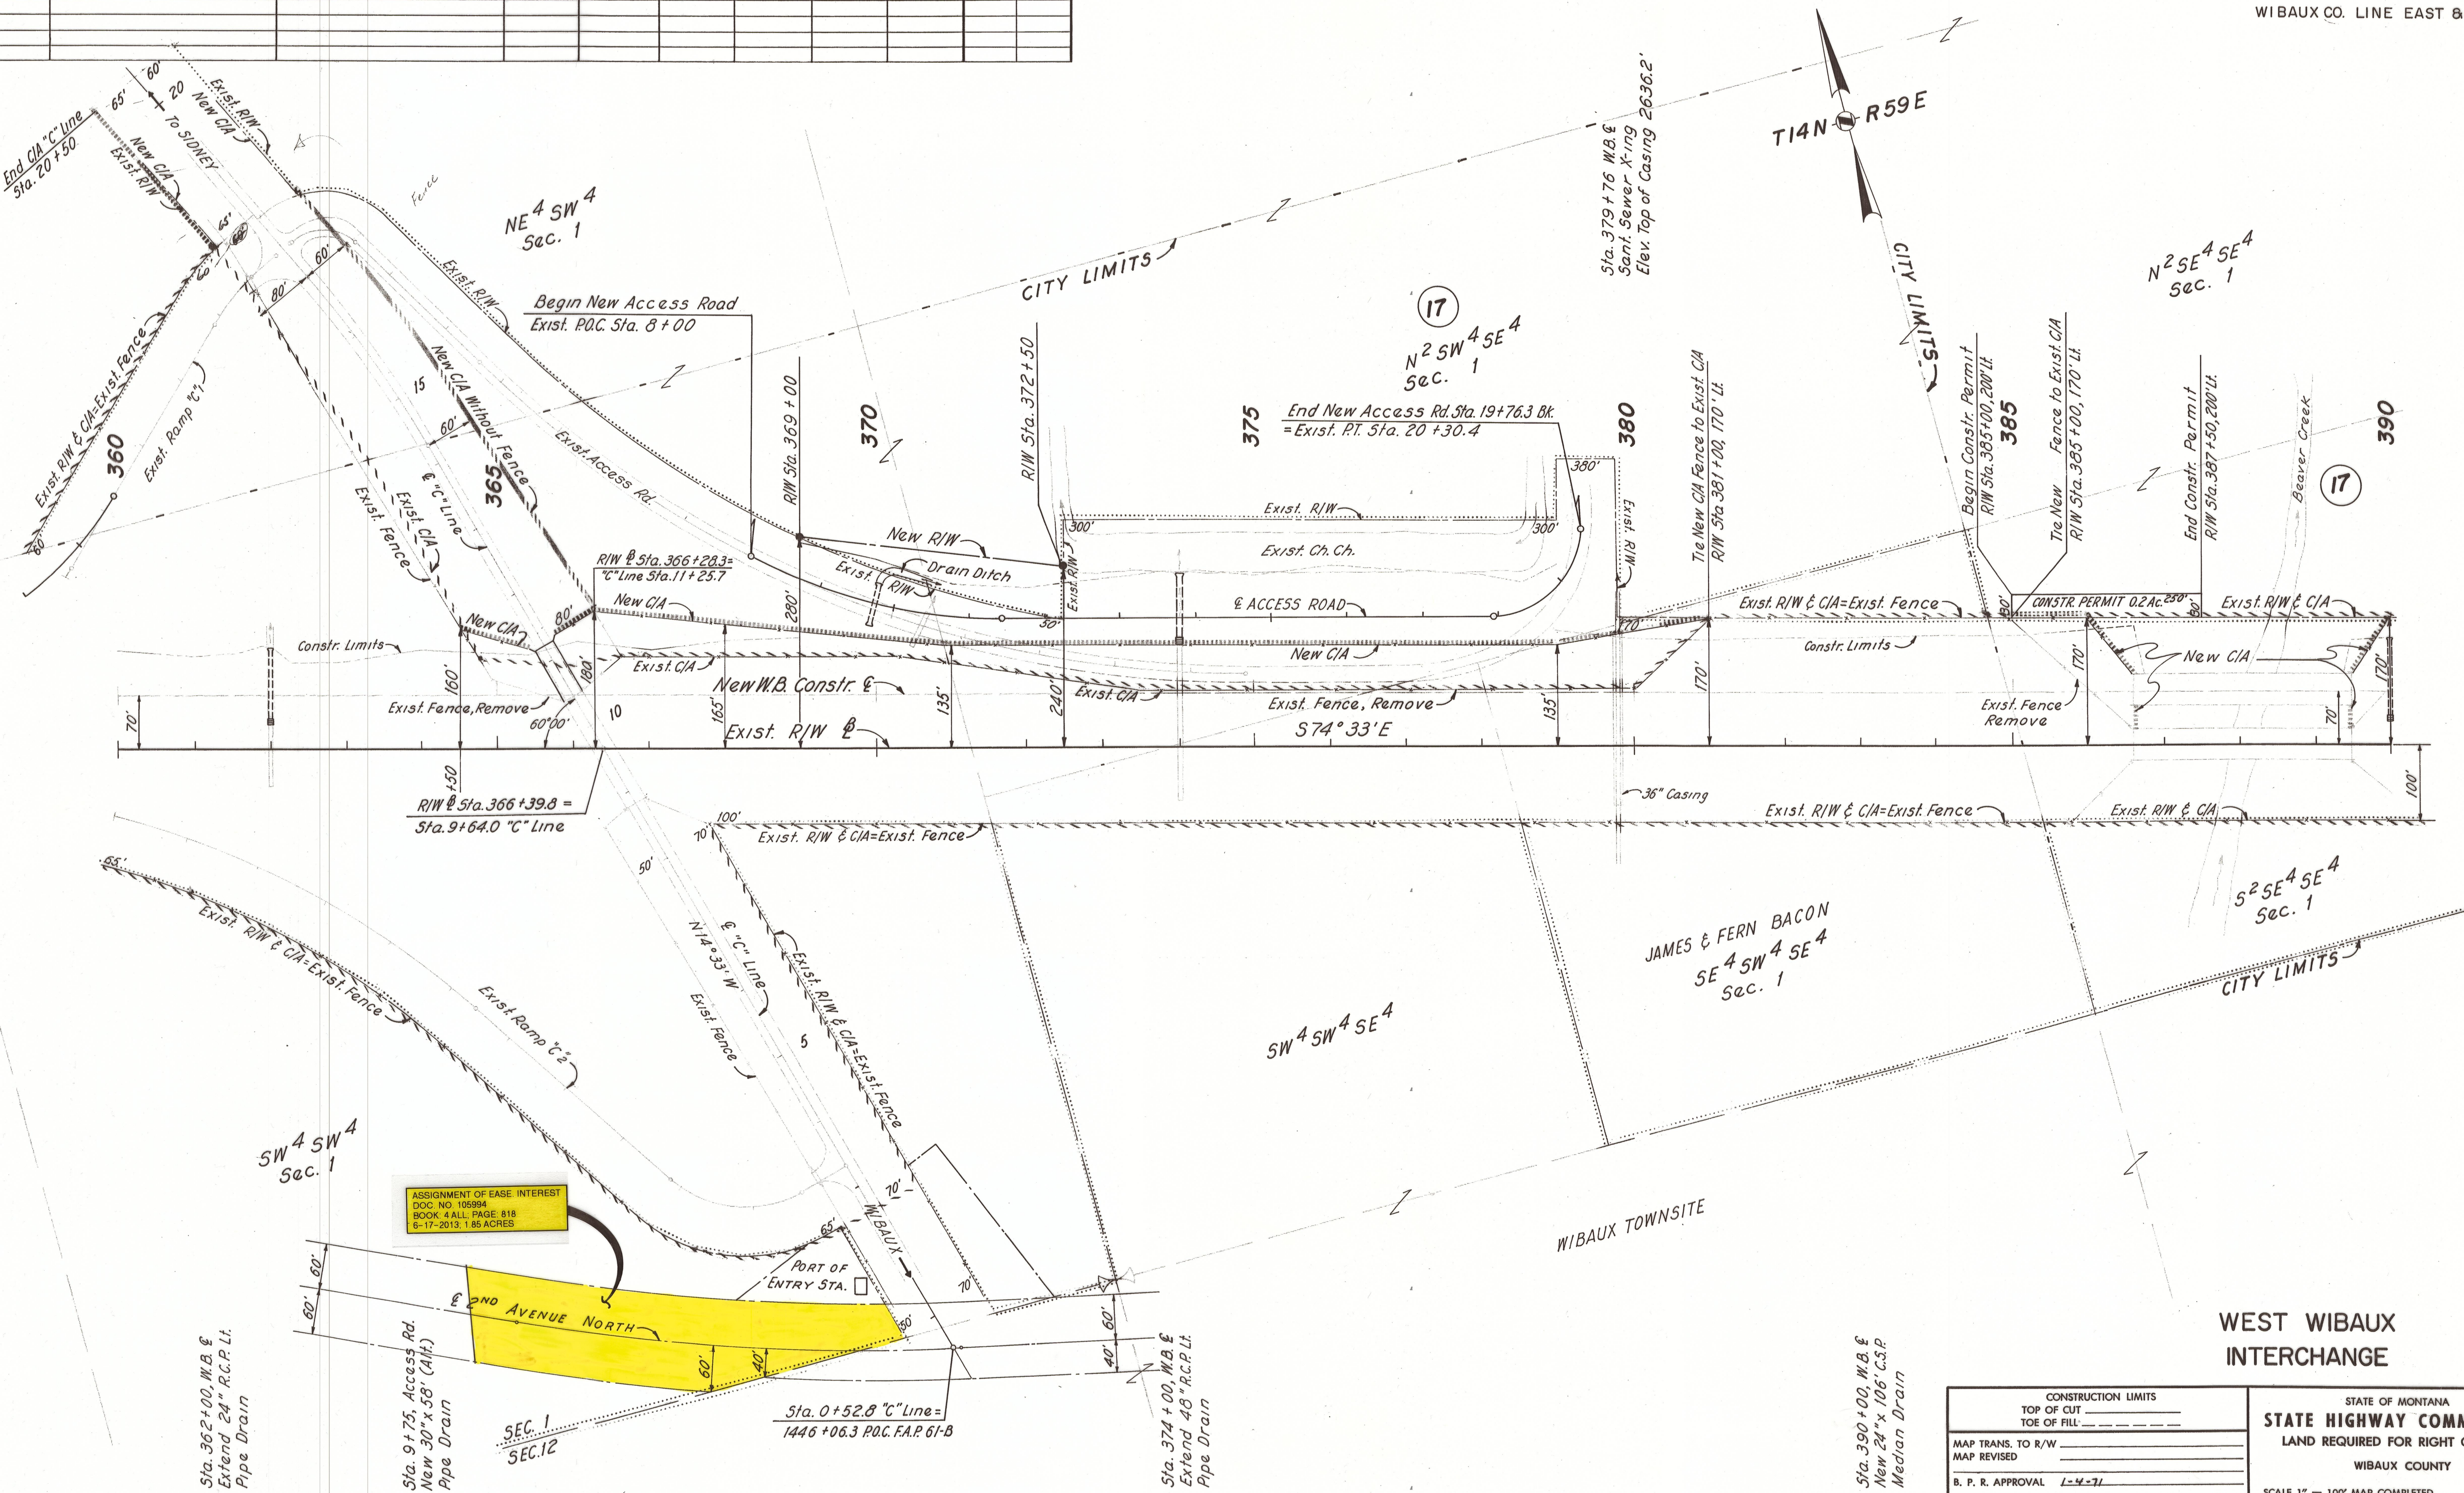

ASSIGNMENT OF EASE INTEREST
DOC. NO. 105994
BOOK 4 ALL PAGE 818
6-17-2013, 1.55 ACRES

CONSTRUCTION LIMITS	
TOP OF CUT	_____
TOE OF FILL	_____
MAP TRANS. TO R/W	
MAP REVISED	
B. P. R. APPROVAL	

STATE OF MONTANA
STATE HIGHWAY COMMISSION
LAND REQUIRED FOR RIGHT OF WAY
WIBAUX COUNTY

SCALE 1" = 100' MAP COMPLETED

REBIMUN GIMVARD

REBIMUN GIMVARD

REBIMUN GIMVARD

194-7(8)233 SH-16 TO 35

OWNERSHIPS									
PARCEL	NAME	ADDRESS	TOTAL ACREAGE	GROSS TAKE ACREAGE	P. T. W. ACREAGE	NET TAKE ACREAGE	REMAINDER		CONST. PERMIT
							LEFT	RIGHT	
17	DONALD R. & GRACE H. ANDERSON		516.9	2.3		2.3	514.6	0.0	0.2
19	JAMES W. & HENRY C. GANNON		177.7						
29	LEROY F. PRIESS								

EXIST. @ CURVE DATA
 P.I. Sta. 410+20.2
 $\Delta = 9^\circ 57' \text{ Rt.}$
 $D = 0^\circ 30'$
 $T = 997.6'$
 $L = 1990.0'$
 $R = 11,460.0'$

FED. ROAD DIST. NO.	STATE	FED. AID PROJECT NUMBERS		STATE NO.	SHEET NO.	TOTAL SHEETS
		CONST. NO.	R/W NO.			
8	MONT.	1-94-7(9)233	1-94-7(8)233		17	32

WIBAUX CO. LINE EAST & WEST



CONSTRUCTION LIMITS		STATE OF MONTANA	
MAP TRANS. TO R/W	TOP OF CUT	STATE HIGHWAY COMMISSION	
MAP REVISED	TOE OF FILL		
B. P. R. APPROVAL		LAND REQUIRED FOR RIGHT OF WAY	
1-4-74, 6-27-74, 8-10-74		WIBAUX COUNTY	
		SCALE 1" = 100' MAP COMPLETED	

OWNERSHIPS									
PARCEL	NAME	ADDRESS	TOTAL ACREAGE	GROSS TAKE ACREAGE	P. T. W. ACREAGE	NET TAKE ACREAGE	REMAINDER		CONST. PERMIT
							LEFT	RIGHT	
20	WAYNE SMITH ESTATE		241.2				241.2		0.5
21	CAROLYN RICHARDSON	LOS ANGELES, CALIF.	275.8						

FED. ROAD DIST. NO.	STATE	FED. AID PROJECT NUMBERS		STATE NO.	SHEET NO.	TOTAL SHEETS
		CONST. NO.	R/W NO.			
8	MONT.	1-94-7(9)233	1-94-7(8)233		19	32


WIBAUX CO. LINE EAST & WEST



SE 4 NW 4
Sec. 8

SW 4 NW 4
Sec. 8
WAYNE SMITH ESTATE
(20)

(21)

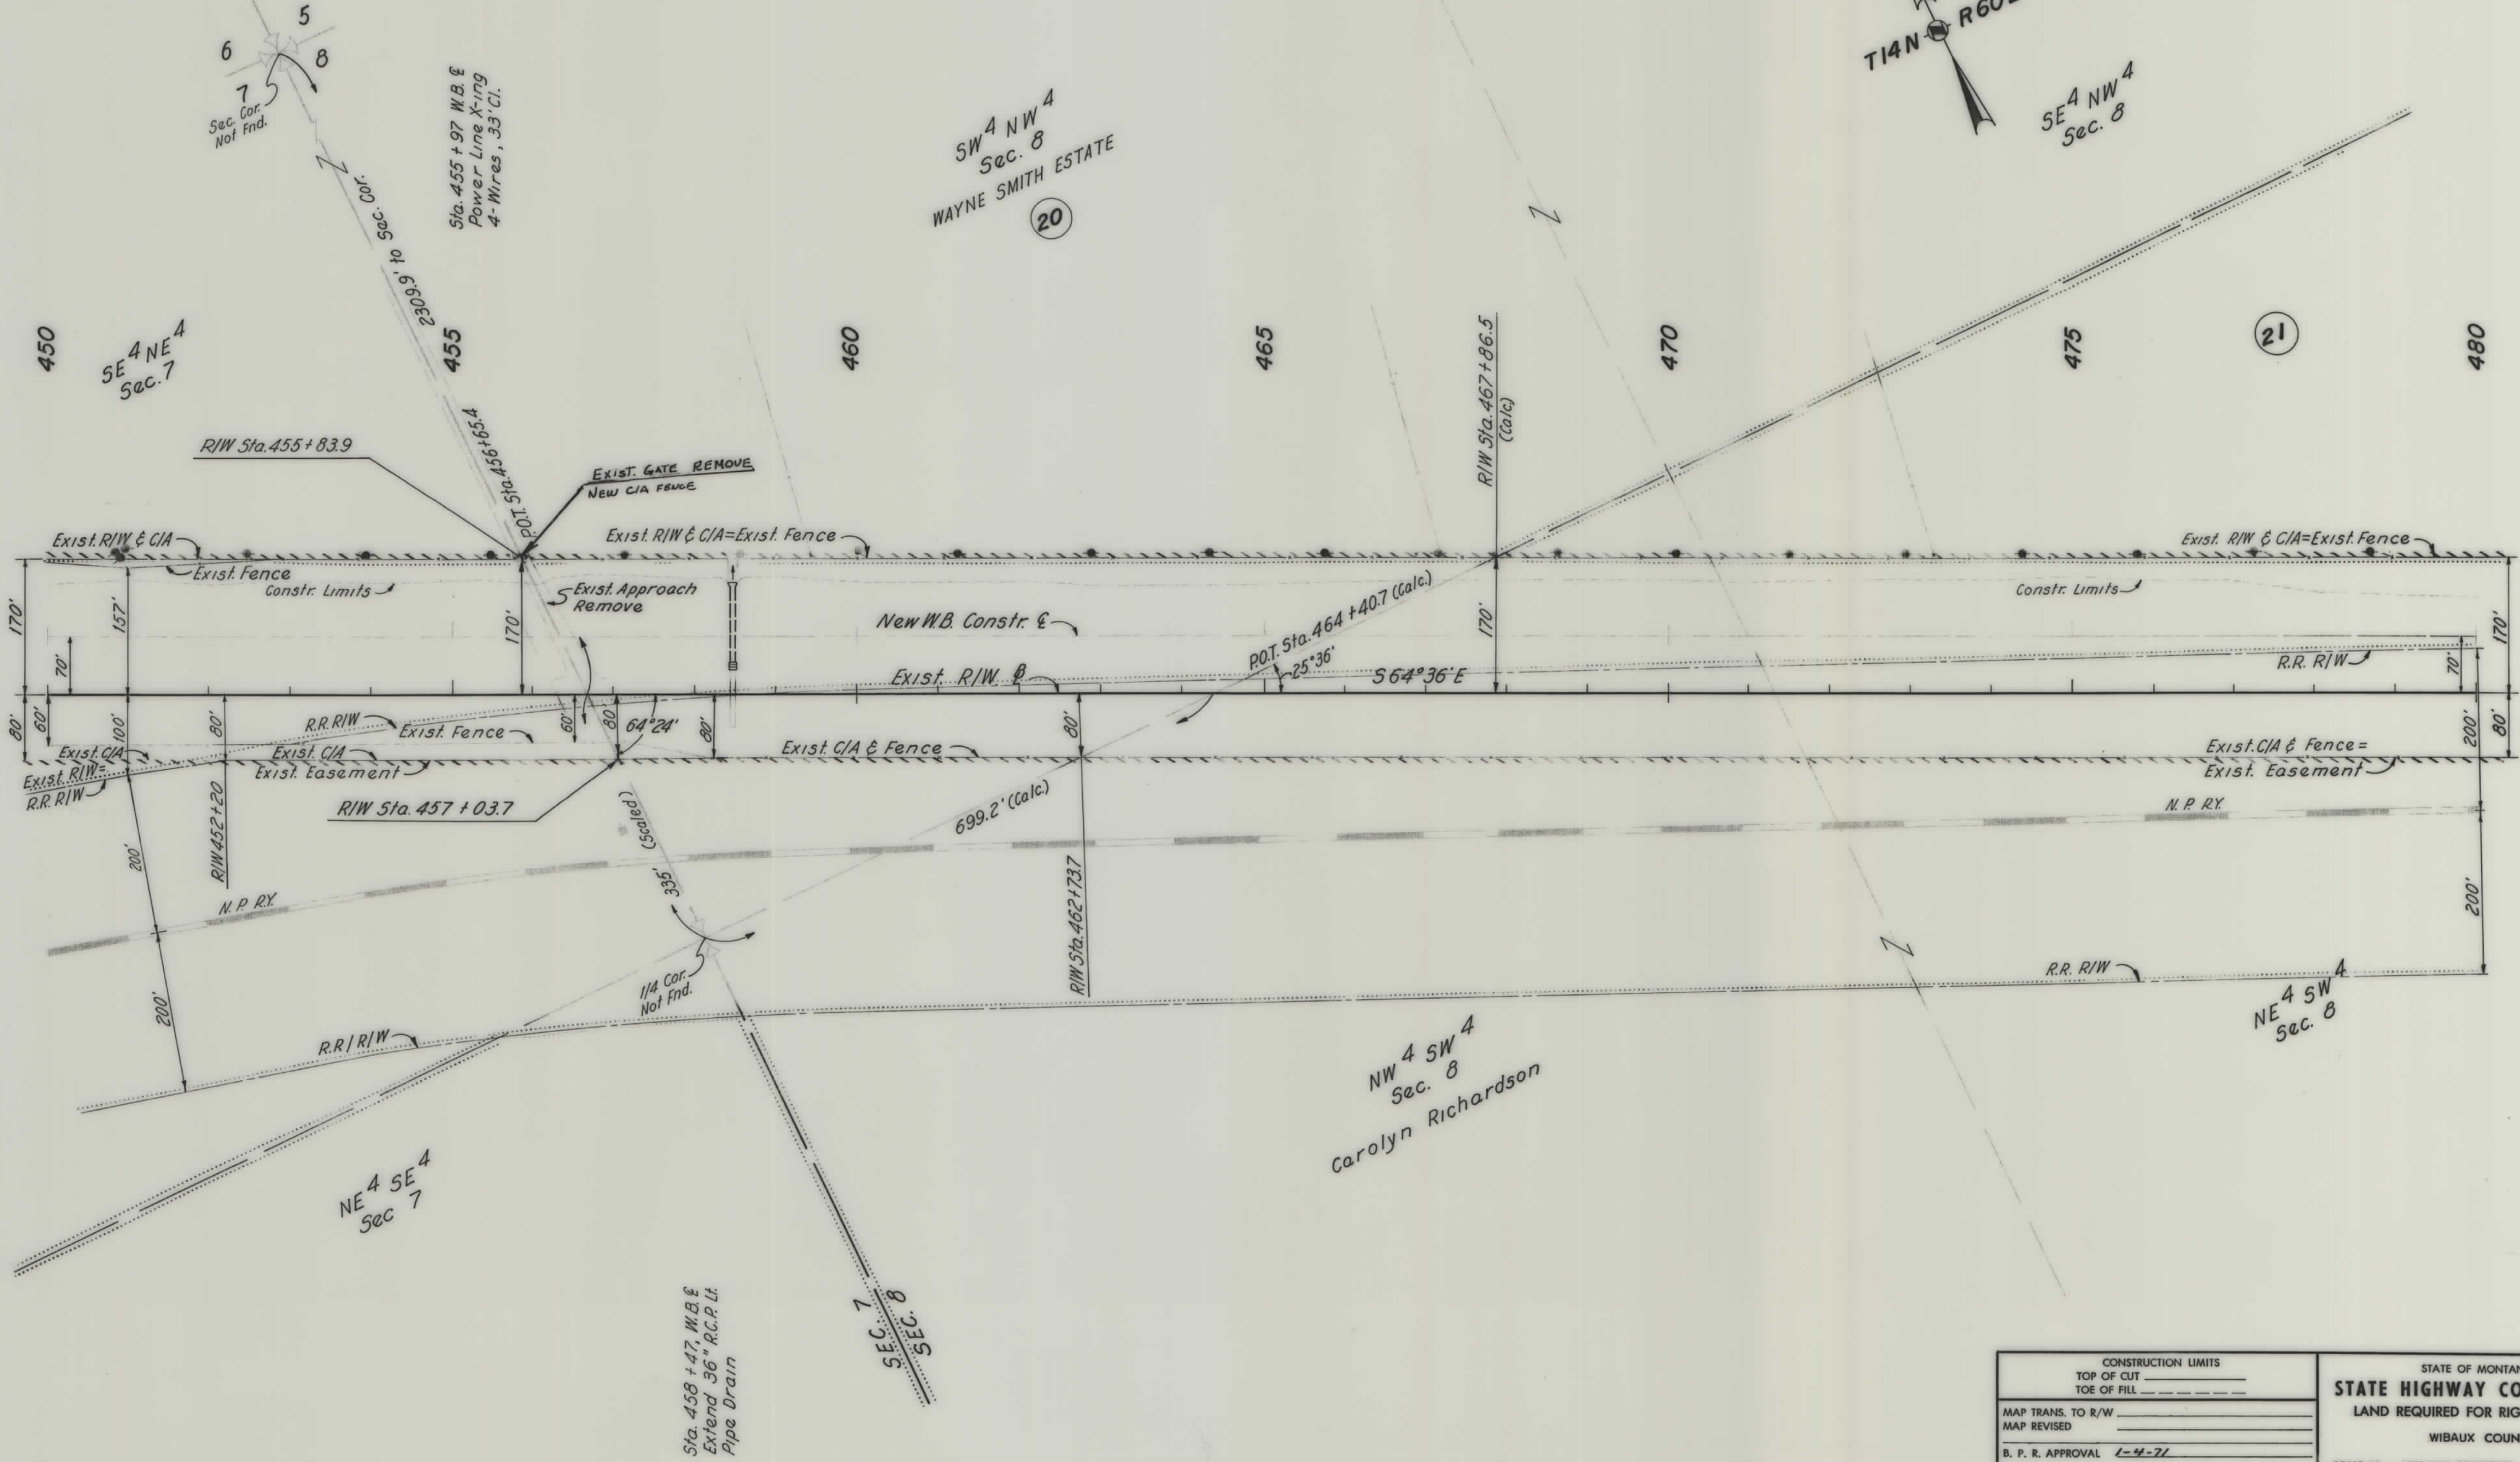

CONSTRUCTION LIMITS	TOP OF CUT	TOE OF FILL
MAP TRANS. TO R/W		
MAP REVISED		
B. P. R. APPROVAL	1-4-71	


STATE OF MONTANA
STATE HIGHWAY COMMISSION
LAND REQUIRED FOR RIGHT OF WAY
WIBAUX COUNTY
SCALE 1" = 100' MAP COMPLETED

OWNERSHIPS										CONST. PERMIT	
PARCEL	NAME	ADDRESS	TOTAL ACREAGE	GROSS TAKE ACREAGE	P. T. W. ACREAGE	NET TAKE ACREAGE	REMAINDER			LEFT	RIGHT
21	CAROLYN RICHARDSON	LOS ANGELES, CALIF.	275.8							1.1	

FED. ROAD DIST. NO.	STATE	FED. AID PROJECT NUMBERS		STATE NO.	SHEET NO.	TOTAL SHEETS
		CONST. NO.	R/W NO.			
8	MONT.	1-94-7(9)233	1-94-7(8)233		20	32

WIBAUX CO. LINE EAST & WEST

EXIST. @ CURVE DATA
 P.I. Sta. 500+40.6
 $\Delta = 29^{\circ}50' \text{ Rt.}$
 $D = 1^{\circ} 00'$
 $T = 1526.4'$
 $L = 2983.3'$
 $R = 5730.0'$

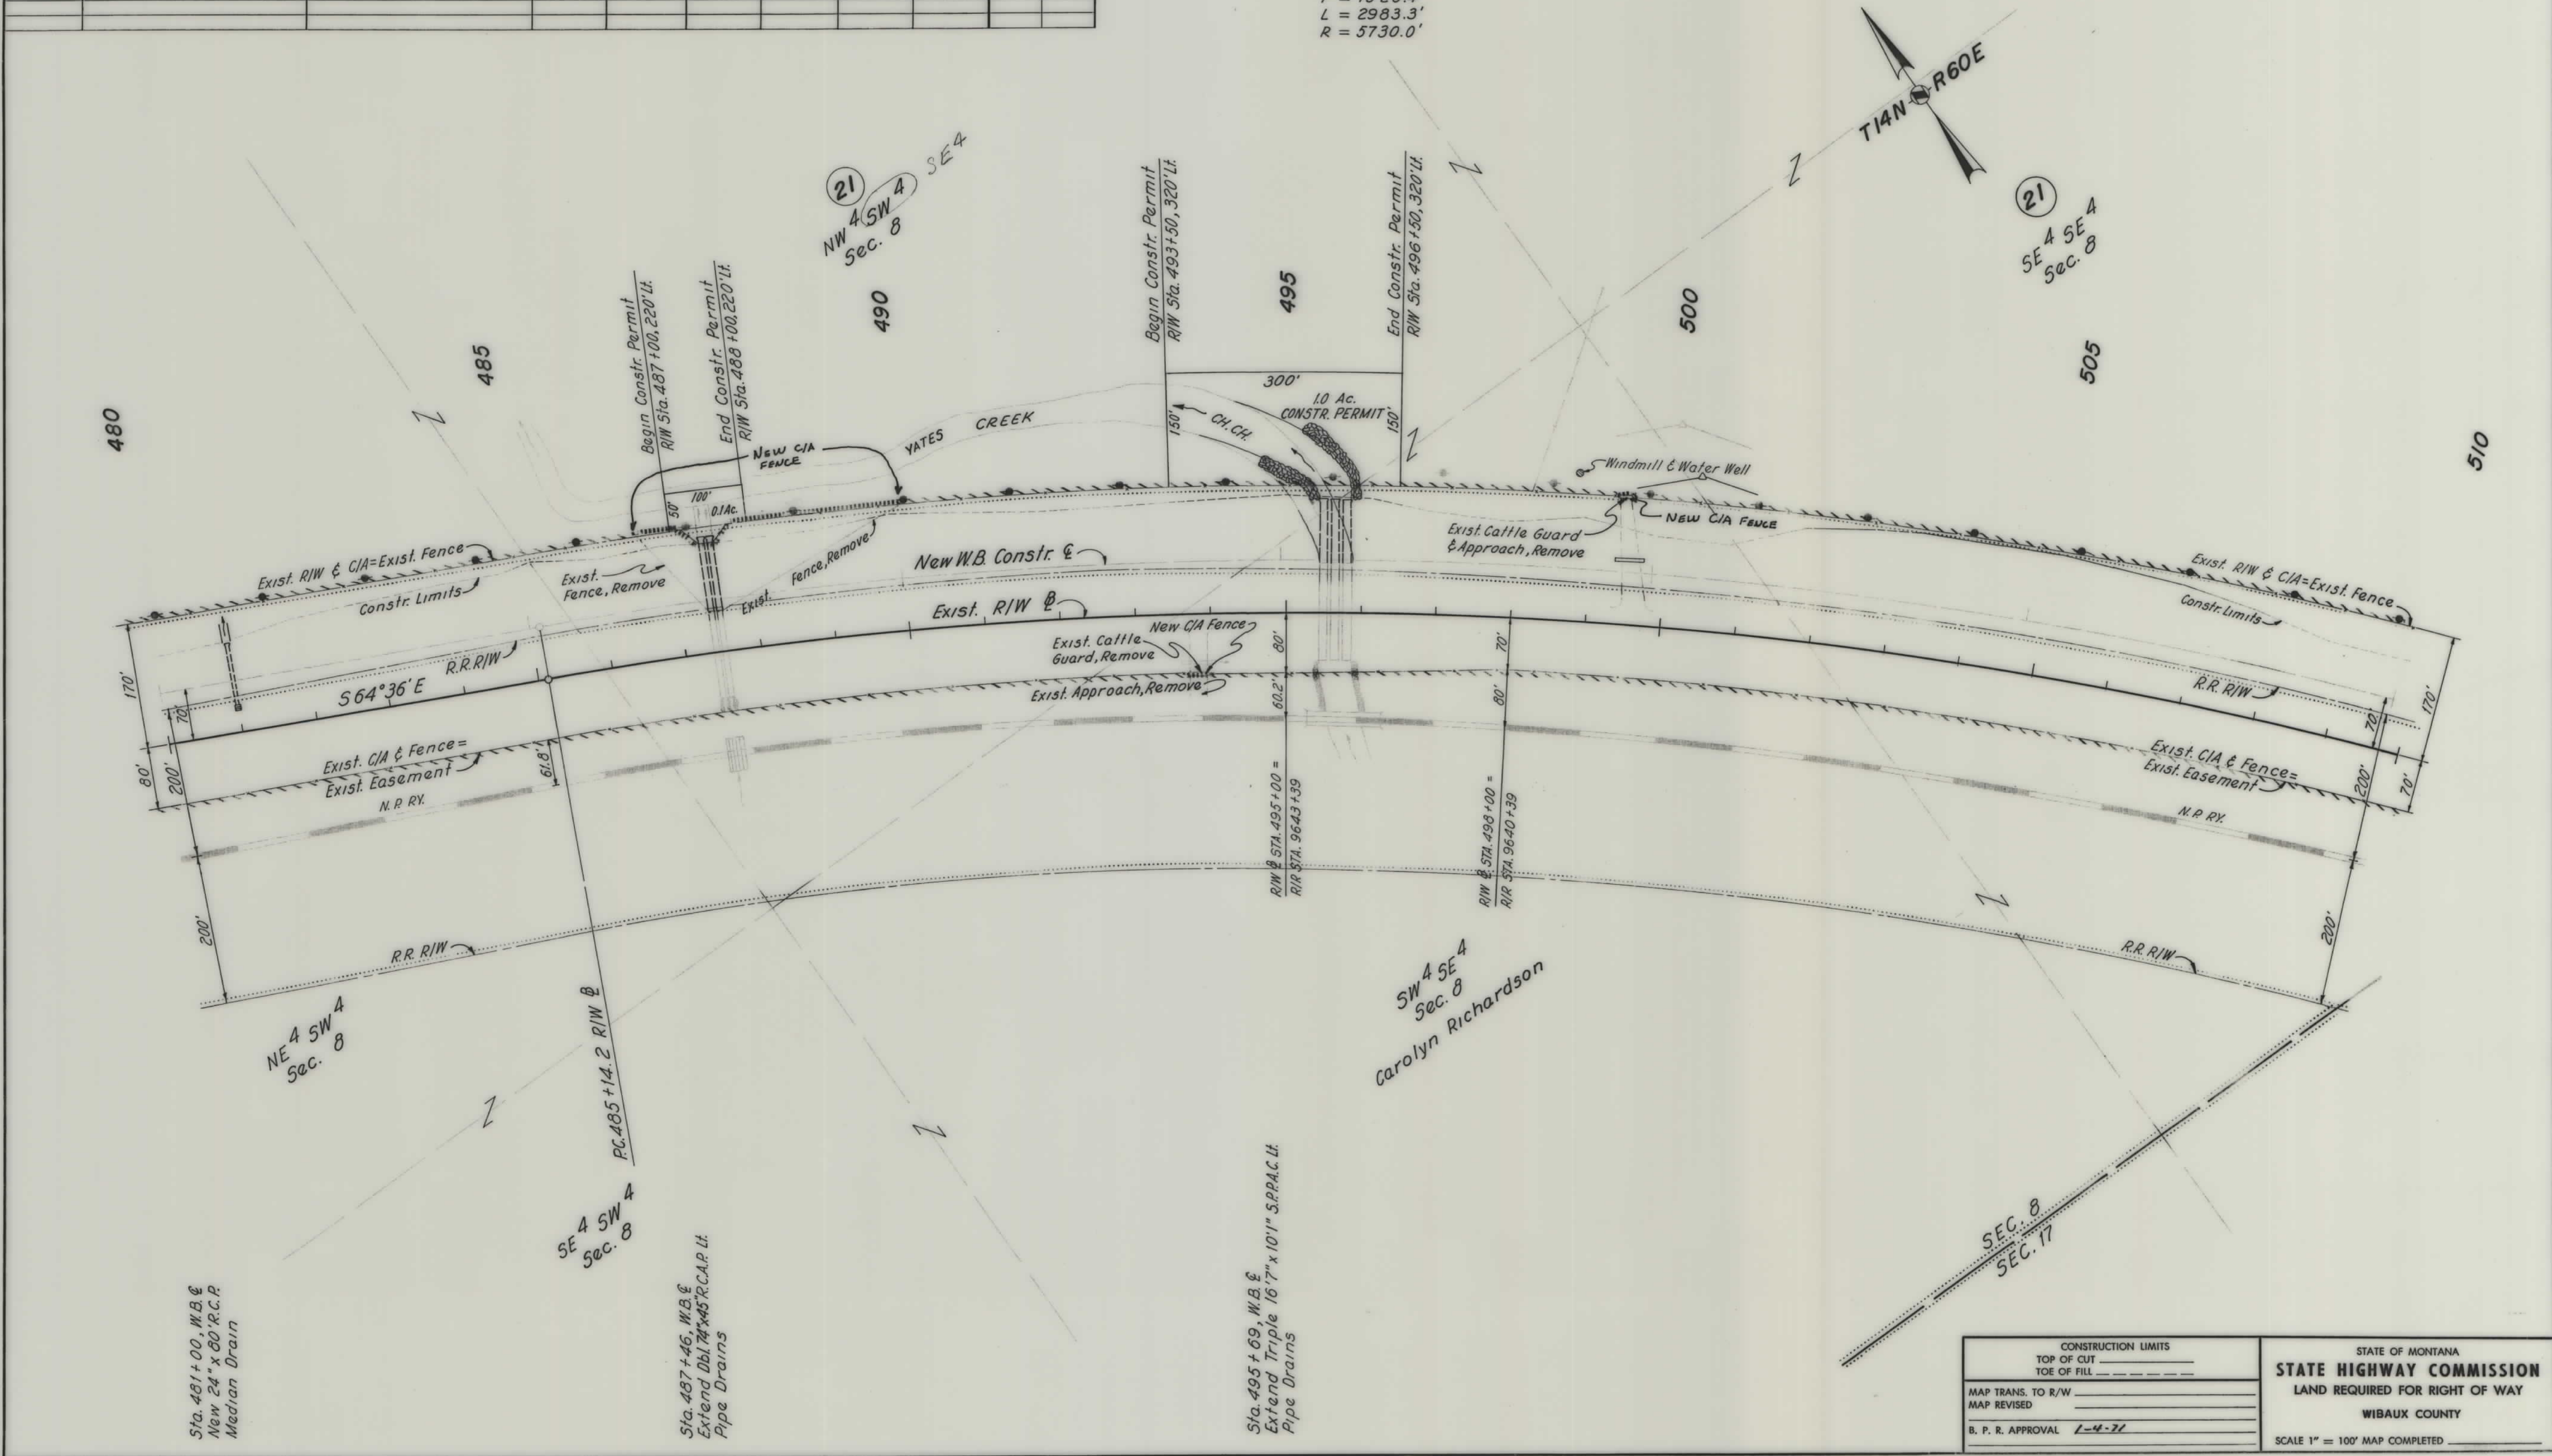

CONSTRUCTION LIMITS	
TOP OF CUT	_____
TOE OF FILL	_____
MAP TRANS. TO R/W	_____
MAP REVISED	_____
B. P. R. APPROVAL	1-4-77

STATE OF MONTANA	
STATE HIGHWAY COMMISSION	
LAND REQUIRED FOR RIGHT OF WAY	
WIBAUX COUNTY	
SCALE 1" = 100' MAP COMPLETED _____	

OWNERSHIPS									
PARCEL	NAME	ADDRESS	TOTAL ACREAGE	GROSS TAKE ACREAGE	P. T. W. ACREAGE	NET TAKE ACREAGE	REMAINDER		CONST. PERMIT
							LEFT	RIGHT	
21	CAROLYN RICHARDSON	LOS ANGELES, CALIF.	275.8				275.8		1.1
22	STATE OF MONTANA		462.7						


FED. ROAD DIST. NO.	STATE	FED. AID PROJECT NUMBERS		STATE NO.	SHEET NO.	TOTAL SHEETS
		CONST. NO.	R/W NO.			
8	MONT.	I-94-7(9)233	I-94-7(8)233		21	32

WIBAUX CO. LINE EAST & WEST

GROSS	R/W	Ac.	3.92
EXIST.	R/W	Ac.	3.92
NET	R/W	Ac.	0
REMAIN	LT.	Ac.	35.04
REMAIN	RT.	Ac.	1.04*

*INCLUDES R.R. R/W

NW 4 NW 4
Sec. 16
22

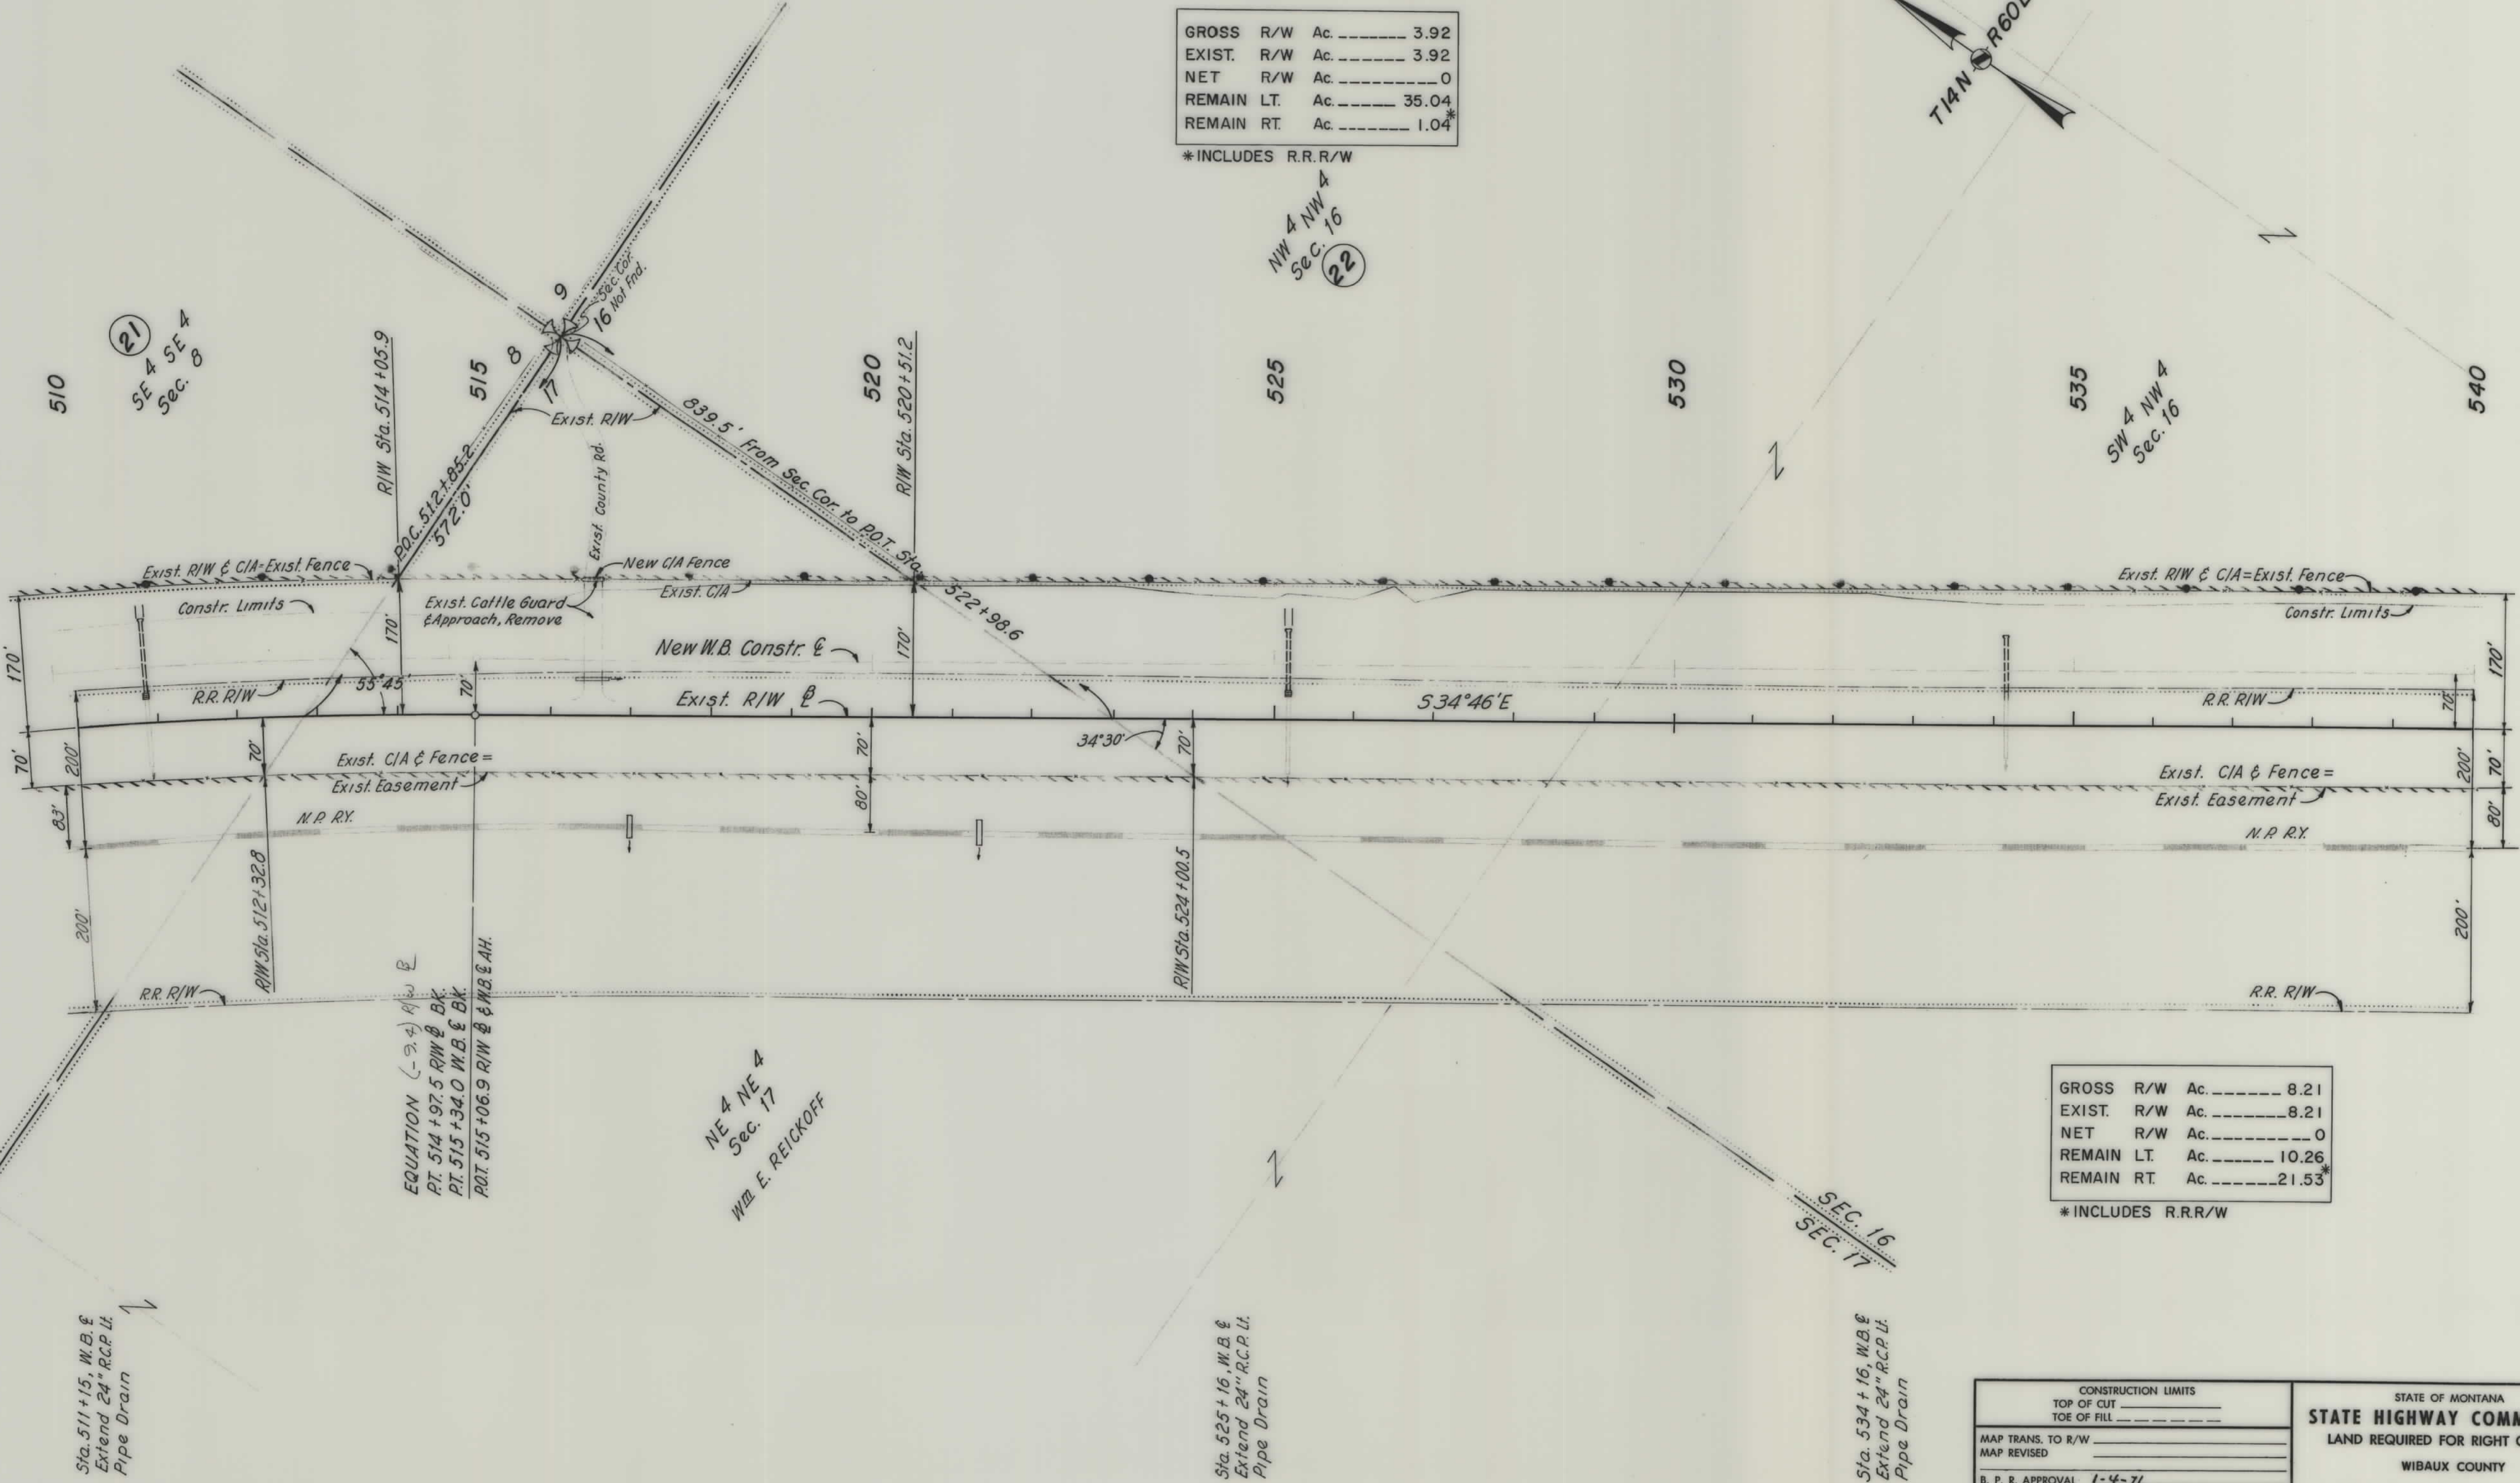

GROSS	R/W	Ac.	8.21
EXIST.	R/W	Ac.	8.21
NET	R/W	Ac.	0
REMAIN	LT.	Ac.	10.26
REMAIN	RT.	Ac.	21.53*

*INCLUDES R.R. R/W

CONSTRUCTION LIMITS	
TOP OF CUT	_____
TOE OF FILL	_____
MAP TRANS. TO R/W _____	
MAP REVISED _____	
B. P. R. APPROVAL	1-4-71

STATE OF MONTANA	
STATE HIGHWAY COMMISSION	
LAND REQUIRED FOR RIGHT OF WAY	
WIBAUX COUNTY	
SCALE 1" = 100' MAP COMPLETED	

OWNERSHIPS									CONST. PERMIT	
PARCEL	NAME	ADDRESS	TOTAL ACREAGE	GROSS TAKE ACREAGE	P. T. W. ACREAGE	NET TAKE ACREAGE	REMAINDER		LEFT	RIGHT
22	STATE OF MONTANA		462.7						0.2	


FED. ROAD DIST. NO.	STATE	FED. AID PROJECT NUMBERS		STATE NO.	SHEET NO.	TOTAL SHEETS
		CONST. NO.	R/W NO.			
8	MONT.	1-94-7(9)233	1-94-7(8)233		22	32

WIBAUX CO. LINE EAST & WEST

GROSS	R/W	Ac.	0.25
EXIST.	R/W	Ac.	0.25
NET	R/W	Ac.	0
REMAIN	LT.	Ac.	39.75
REMAIN	RT.	Ac.	0

GROSS	R/W	Ac.	8.49
EXIST.	R/W	Ac.	8.49
NET	R/W	Ac.	0
REMAIN	LT.	Ac.	22.23
REMAIN	RT.	Ac.	9.28*

* INCLUDES R.R. R/W

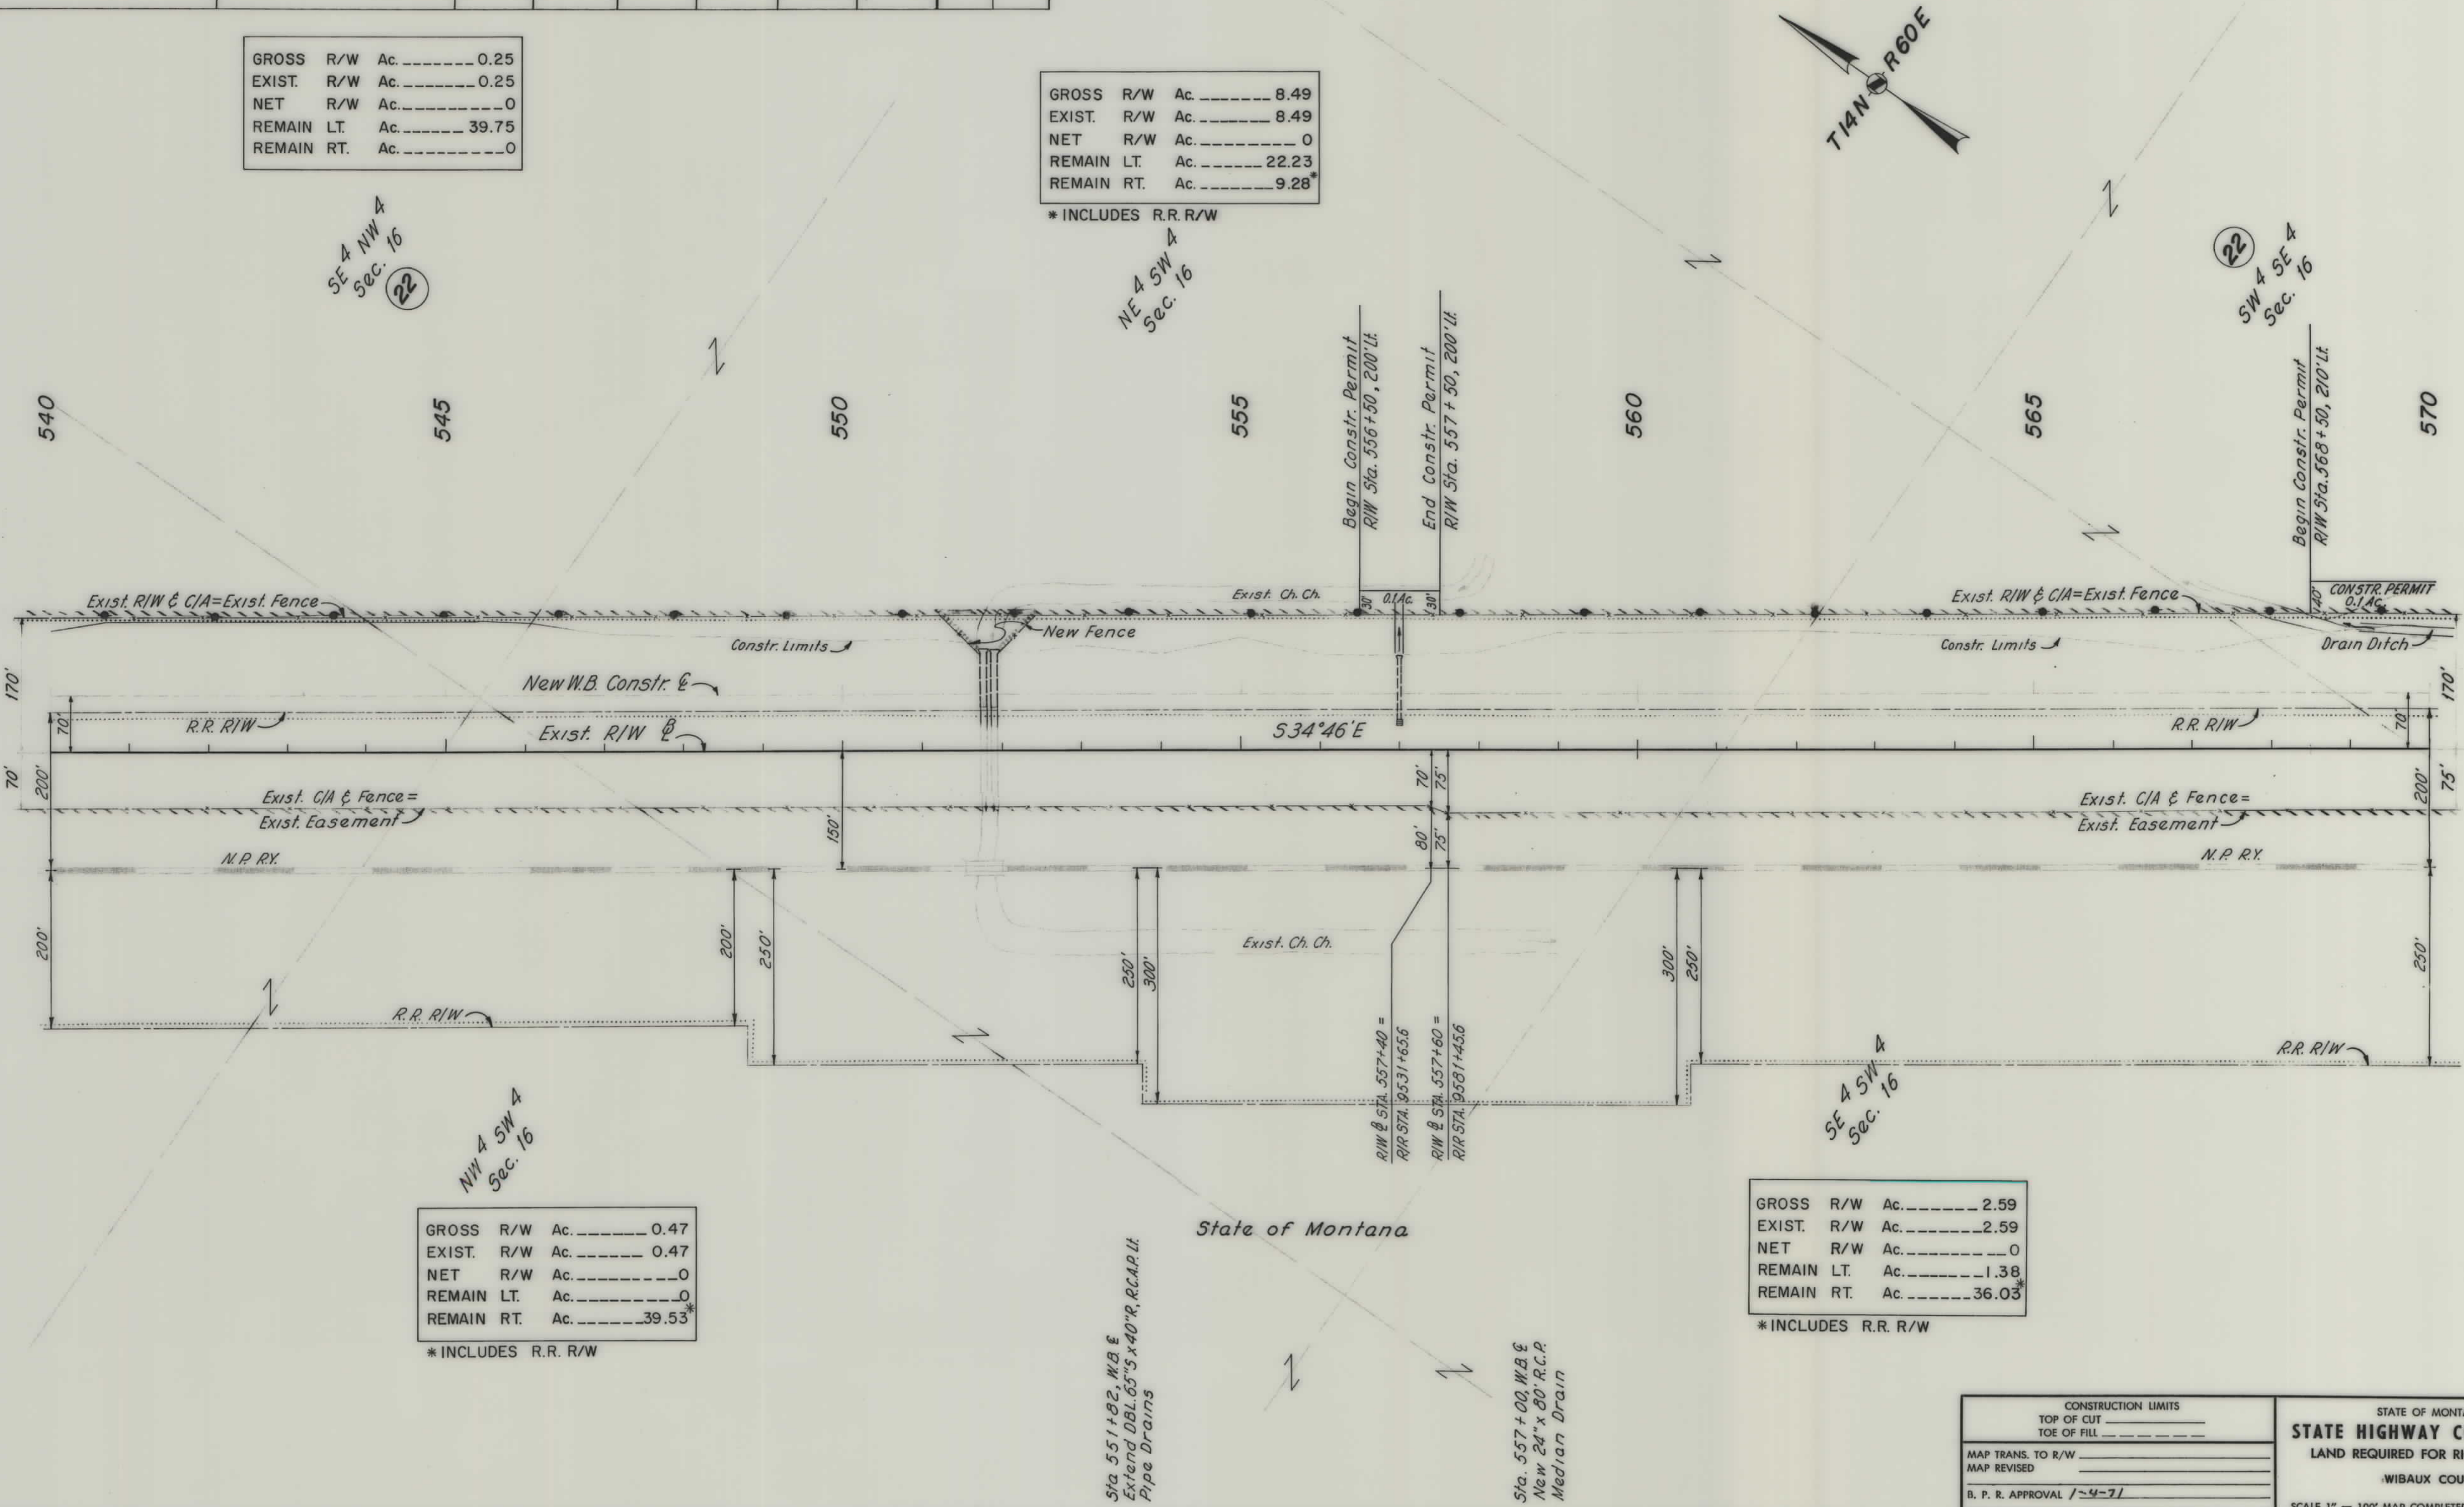

GROSS	R/W	Ac.	0.47
EXIST.	R/W	Ac.	0.47
NET	R/W	Ac.	0
REMAIN	LT.	Ac.	0
REMAIN	RT.	Ac.	39.53*

* INCLUDES R.R. R/W

GROSS	R/W	Ac.	2.59
EXIST.	R/W	Ac.	2.59
NET	R/W	Ac.	0
REMAIN	LT.	Ac.	1.38
REMAIN	RT.	Ac.	36.03*

* INCLUDES R.R. R/W

CONSTRUCTION LIMITS	
TOP OF CUT	_____
TOE OF FILL	_____
MAP TRANS. TO R/W	_____
MAP REVISED	_____
B. P. R. APPROVAL	1-4-71

STATE OF MONTANA	
STATE HIGHWAY COMMISSION	
LAND REQUIRED FOR RIGHT OF WAY	
WIBAUX COUNTY	
SCALE 1" = 100' MAP COMPLETED _____	

OWNERSHIPS									
PARCEL	NAME	ADDRESS	TOTAL ACREAGE	GROSS TAKE ACREAGE	P. T. W. ACREAGE	NET TAKE ACREAGE	REMAINDER		CONST. PERMIT
							LEFT	RIGHT	
22	STATE OF MONTANA		462.7				462.7		0.4


FED. ROAD DIST. NO.	STATE	FED. AID PROJECT NUMBERS		STATE NO.	SHEET NO.	TOTAL SHEETS
		CONST. NO.	R/W NO.			
8	MONT.	I-94-7(9)233	I-94-7(8)233		23	32

WIBAUX CO. LINE EAST & WEST

GROSS	R/W	Ac.	2.70
EXIST.	R/W	Ac.	2.70
NET	R/W	Ac.	0
REMAIN	LT.	Ac.	35.66
REMAIN	RT.	Ac.	1.64

*Includes R.R. R/W

SW 4 SE 4
Sec. 16
22

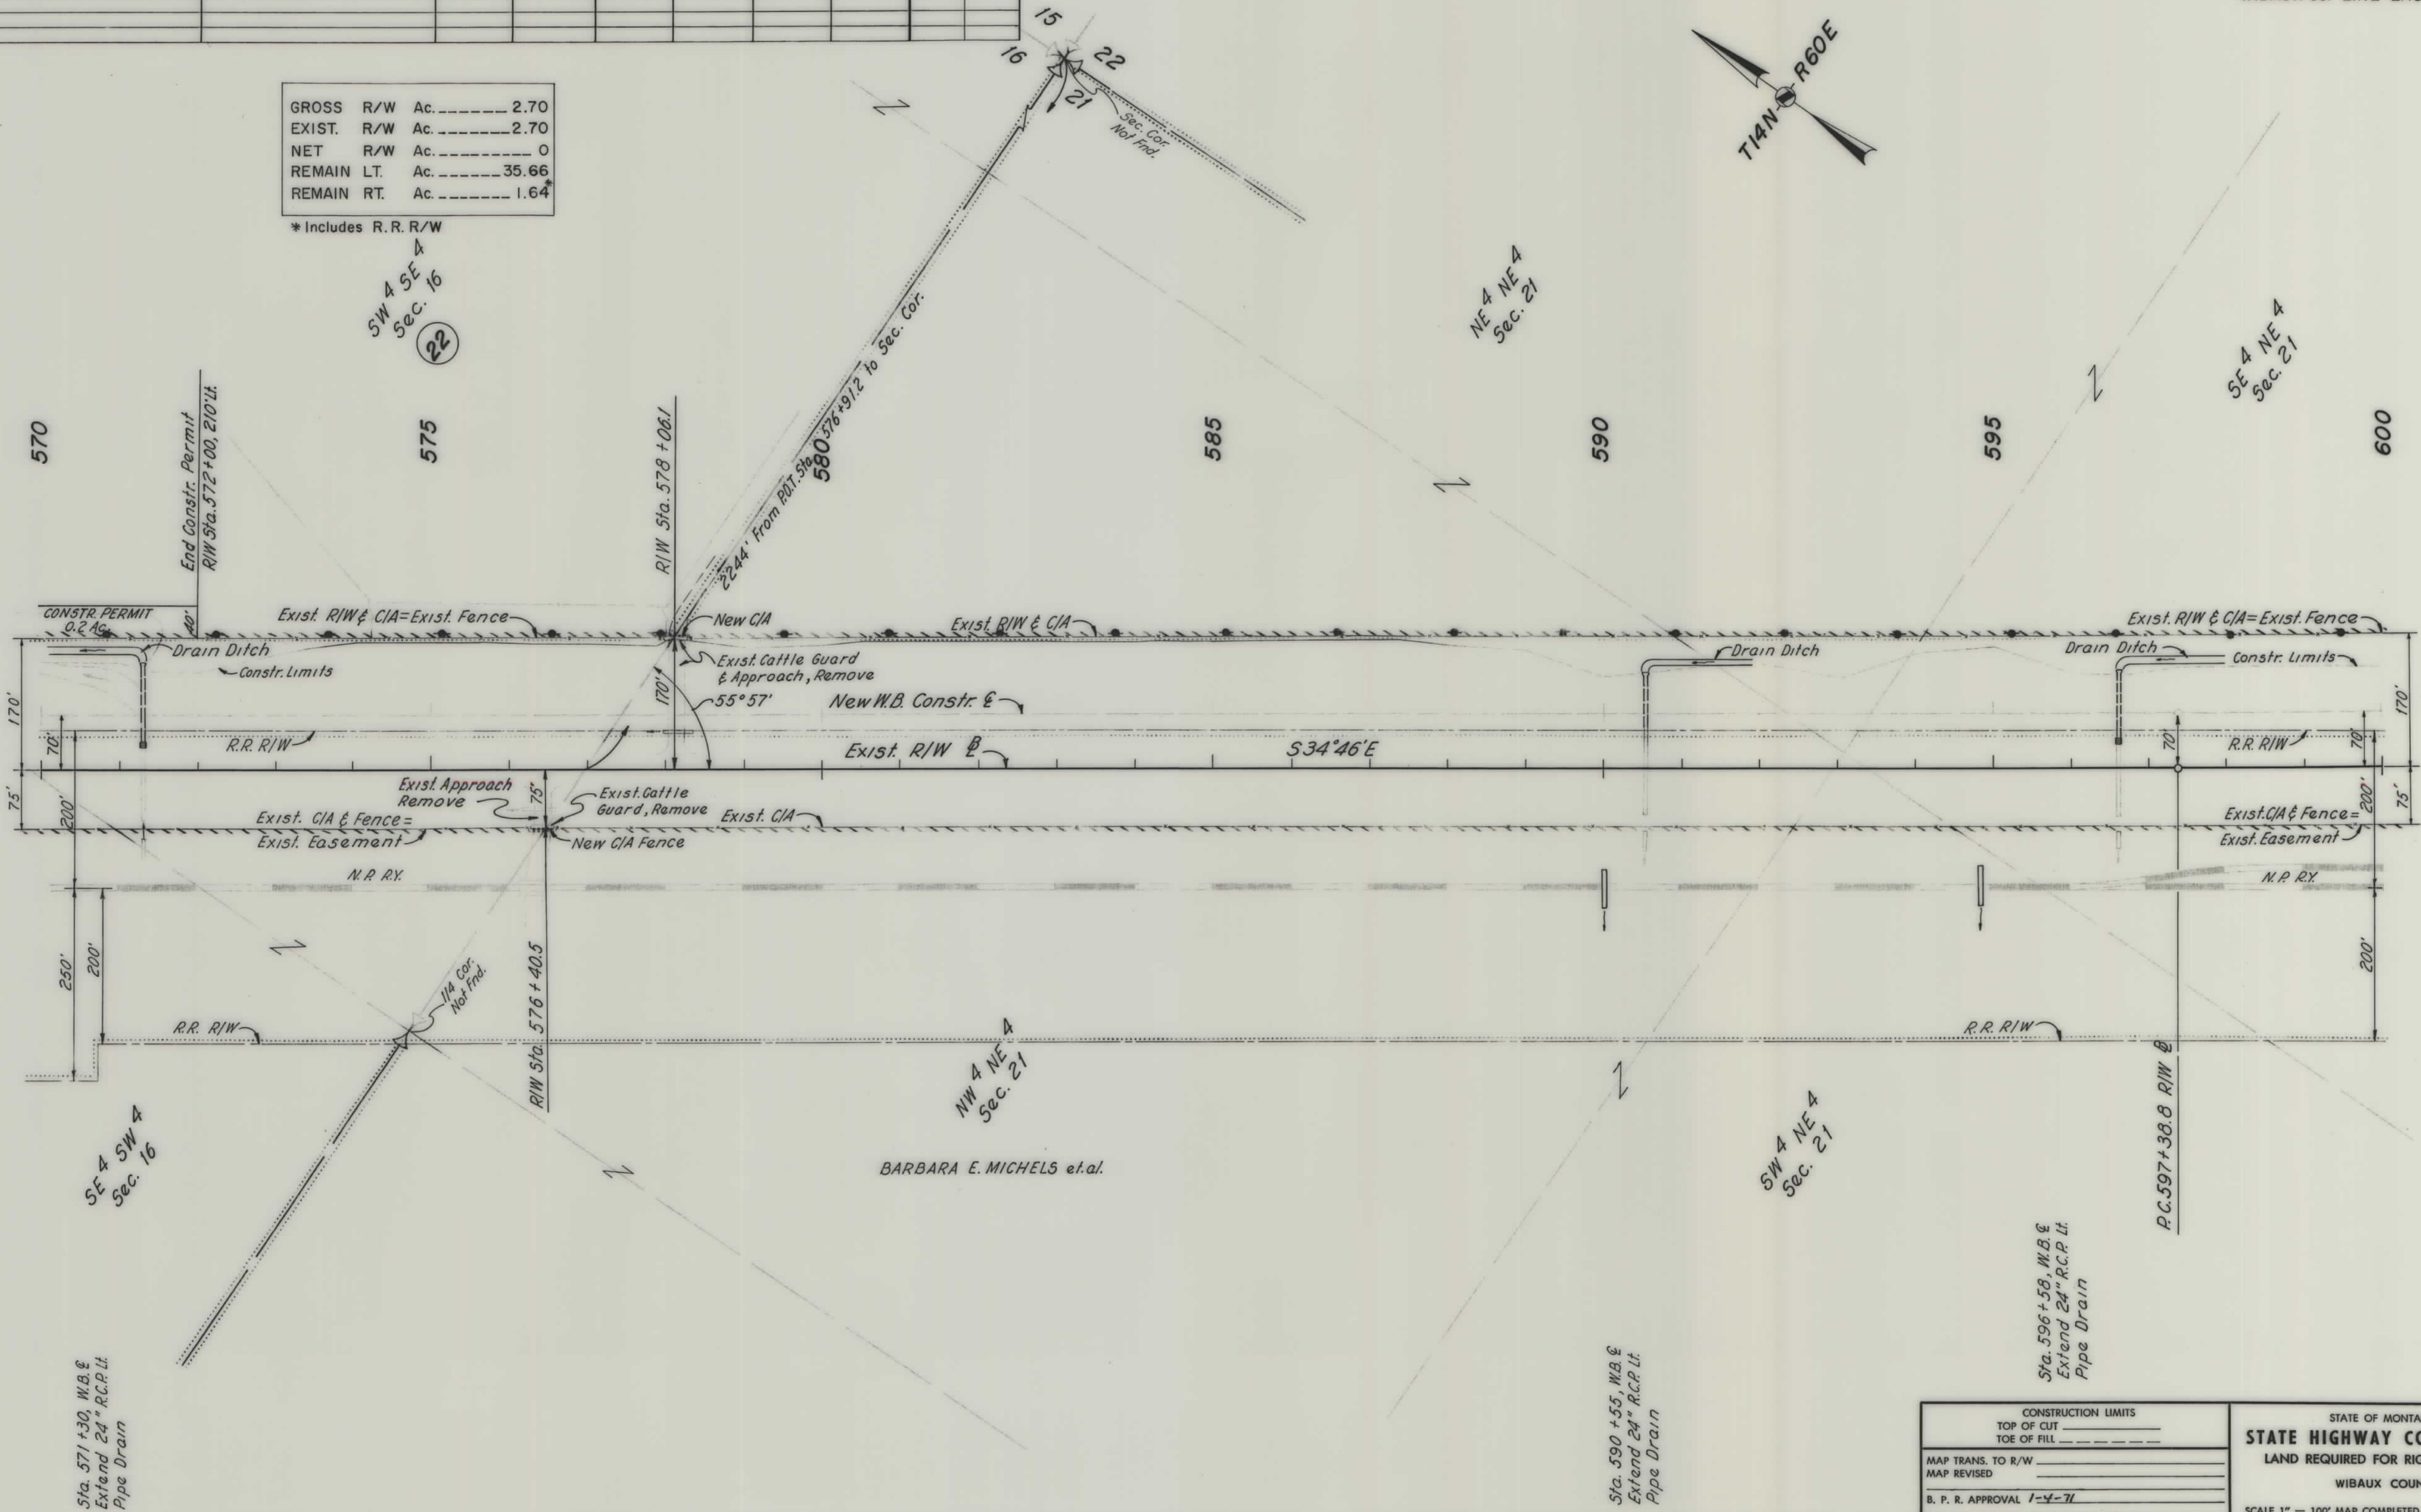

CONSTRUCTION LIMITS	
TOP OF CUT	_____
TOE OF FILL	_____
MAP TRANS. TO R/W	_____
MAP REVISED	_____
B. P. R. APPROVAL	1-4-71


STATE OF MONTANA
STATE HIGHWAY COMMISSION
LAND REQUIRED FOR RIGHT OF WAY
WIBAUX COUNTY
SCALE 1" = 100' MAP COMPLETED _____

OWNERSHIPS								
PARCEL	NAME	ADDRESS	TOTAL ACREAGE	GROSS TAKE ACREAGE	P. T. W. ACREAGE	NET TAKE ACREAGE	REMAINDER	
							LEFT	RIGHT
23	J.B. NOVOTNY		241.4					

EXIST. @ CURVE DATA
 P.I. Sta. 613+49.4
 $\Delta = 16^{\circ} 00' \text{ Lt.}$
 $D = 0^{\circ} 30'$
 $T = 1610.6'$
 $L = 3200.0'$
 $R = 11,460.0'$

FED. ROAD DIST. NO.	STATE	FED. AID PROJECT NUMBERS		STATE NO.	SHEET NO.	TOTAL SHEETS
		CONST. NO.	R/W NO.			
8	MONT.	1-94-7(9)233	1-94-7(8)233		24	32

WIBAUX CO. LINE EAST & WEST

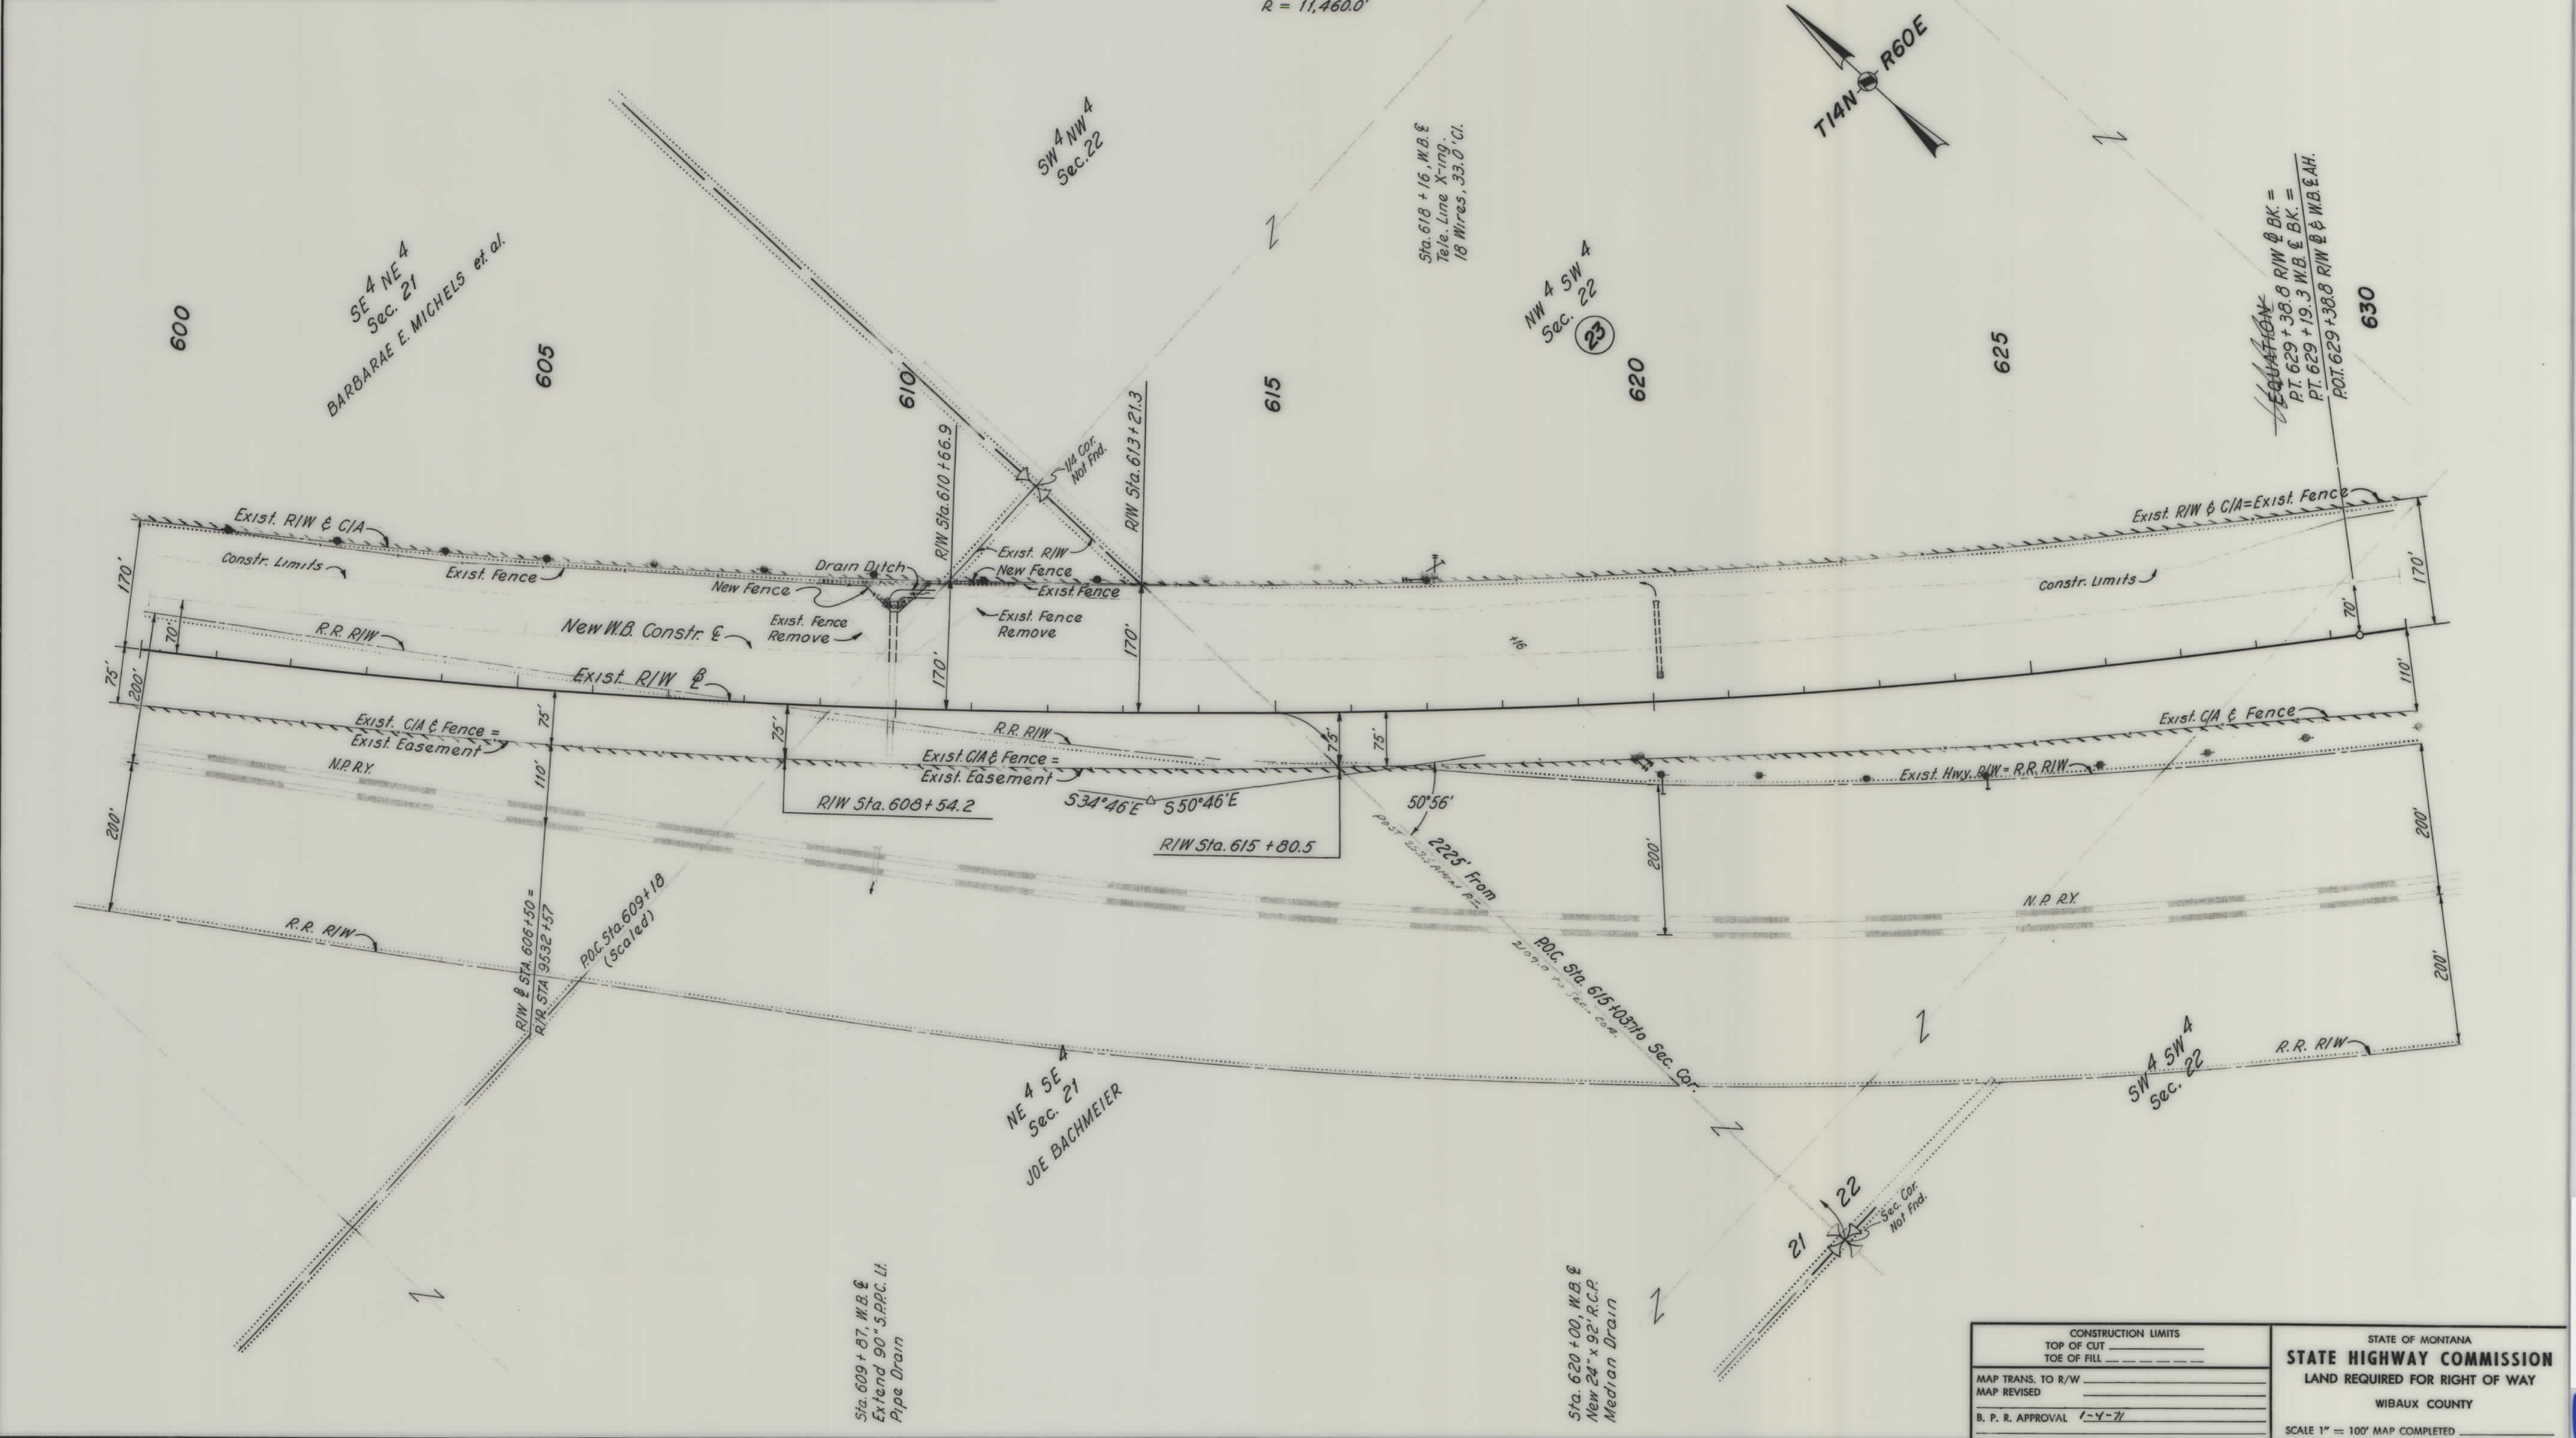

OWNERSHIPS								
PARCEL	NAME	ADDRESS	TOTAL ACREAGE	GROSS TAKE ACREAGE	P. T. W. ACREAGE	NET TAKE ACREAGE	REMAINDER	
							LEFT	RIGHT
24	KATHRYN A. SMITH		795.8					
31	FLORENCE SCHMITZ		847.66	SEE	SHEET	35		
30	BURLINGTON NORTHERN					4.8		
32	KATHRYN A. SMITH	SEE SHEET 33						

FED. ROAD DIST. NO.	STATE	FED. AID PROJECT NUMBERS		STATE NO.	SHEET NO.	TOTAL SHEETS
		CONST. NO.	R/W NO.			
8	MONT.	I-94-7(9)233	I-94-7(8)233		26	35

WIBAUX CO. LINE EAST & WEST


EXIST. @ CURVE DATA
 P.I. Sta. 671+38.6
 $\Delta = 22^\circ 31' 14''$
 $D = 1^\circ 00'$
 $T = 1140.6'$
 $L = 2251.7'$
 $R = 5730.0'$



NW 4 NW 4
Sec. 26

24
NE 4 NE 4
Sec. 27

24

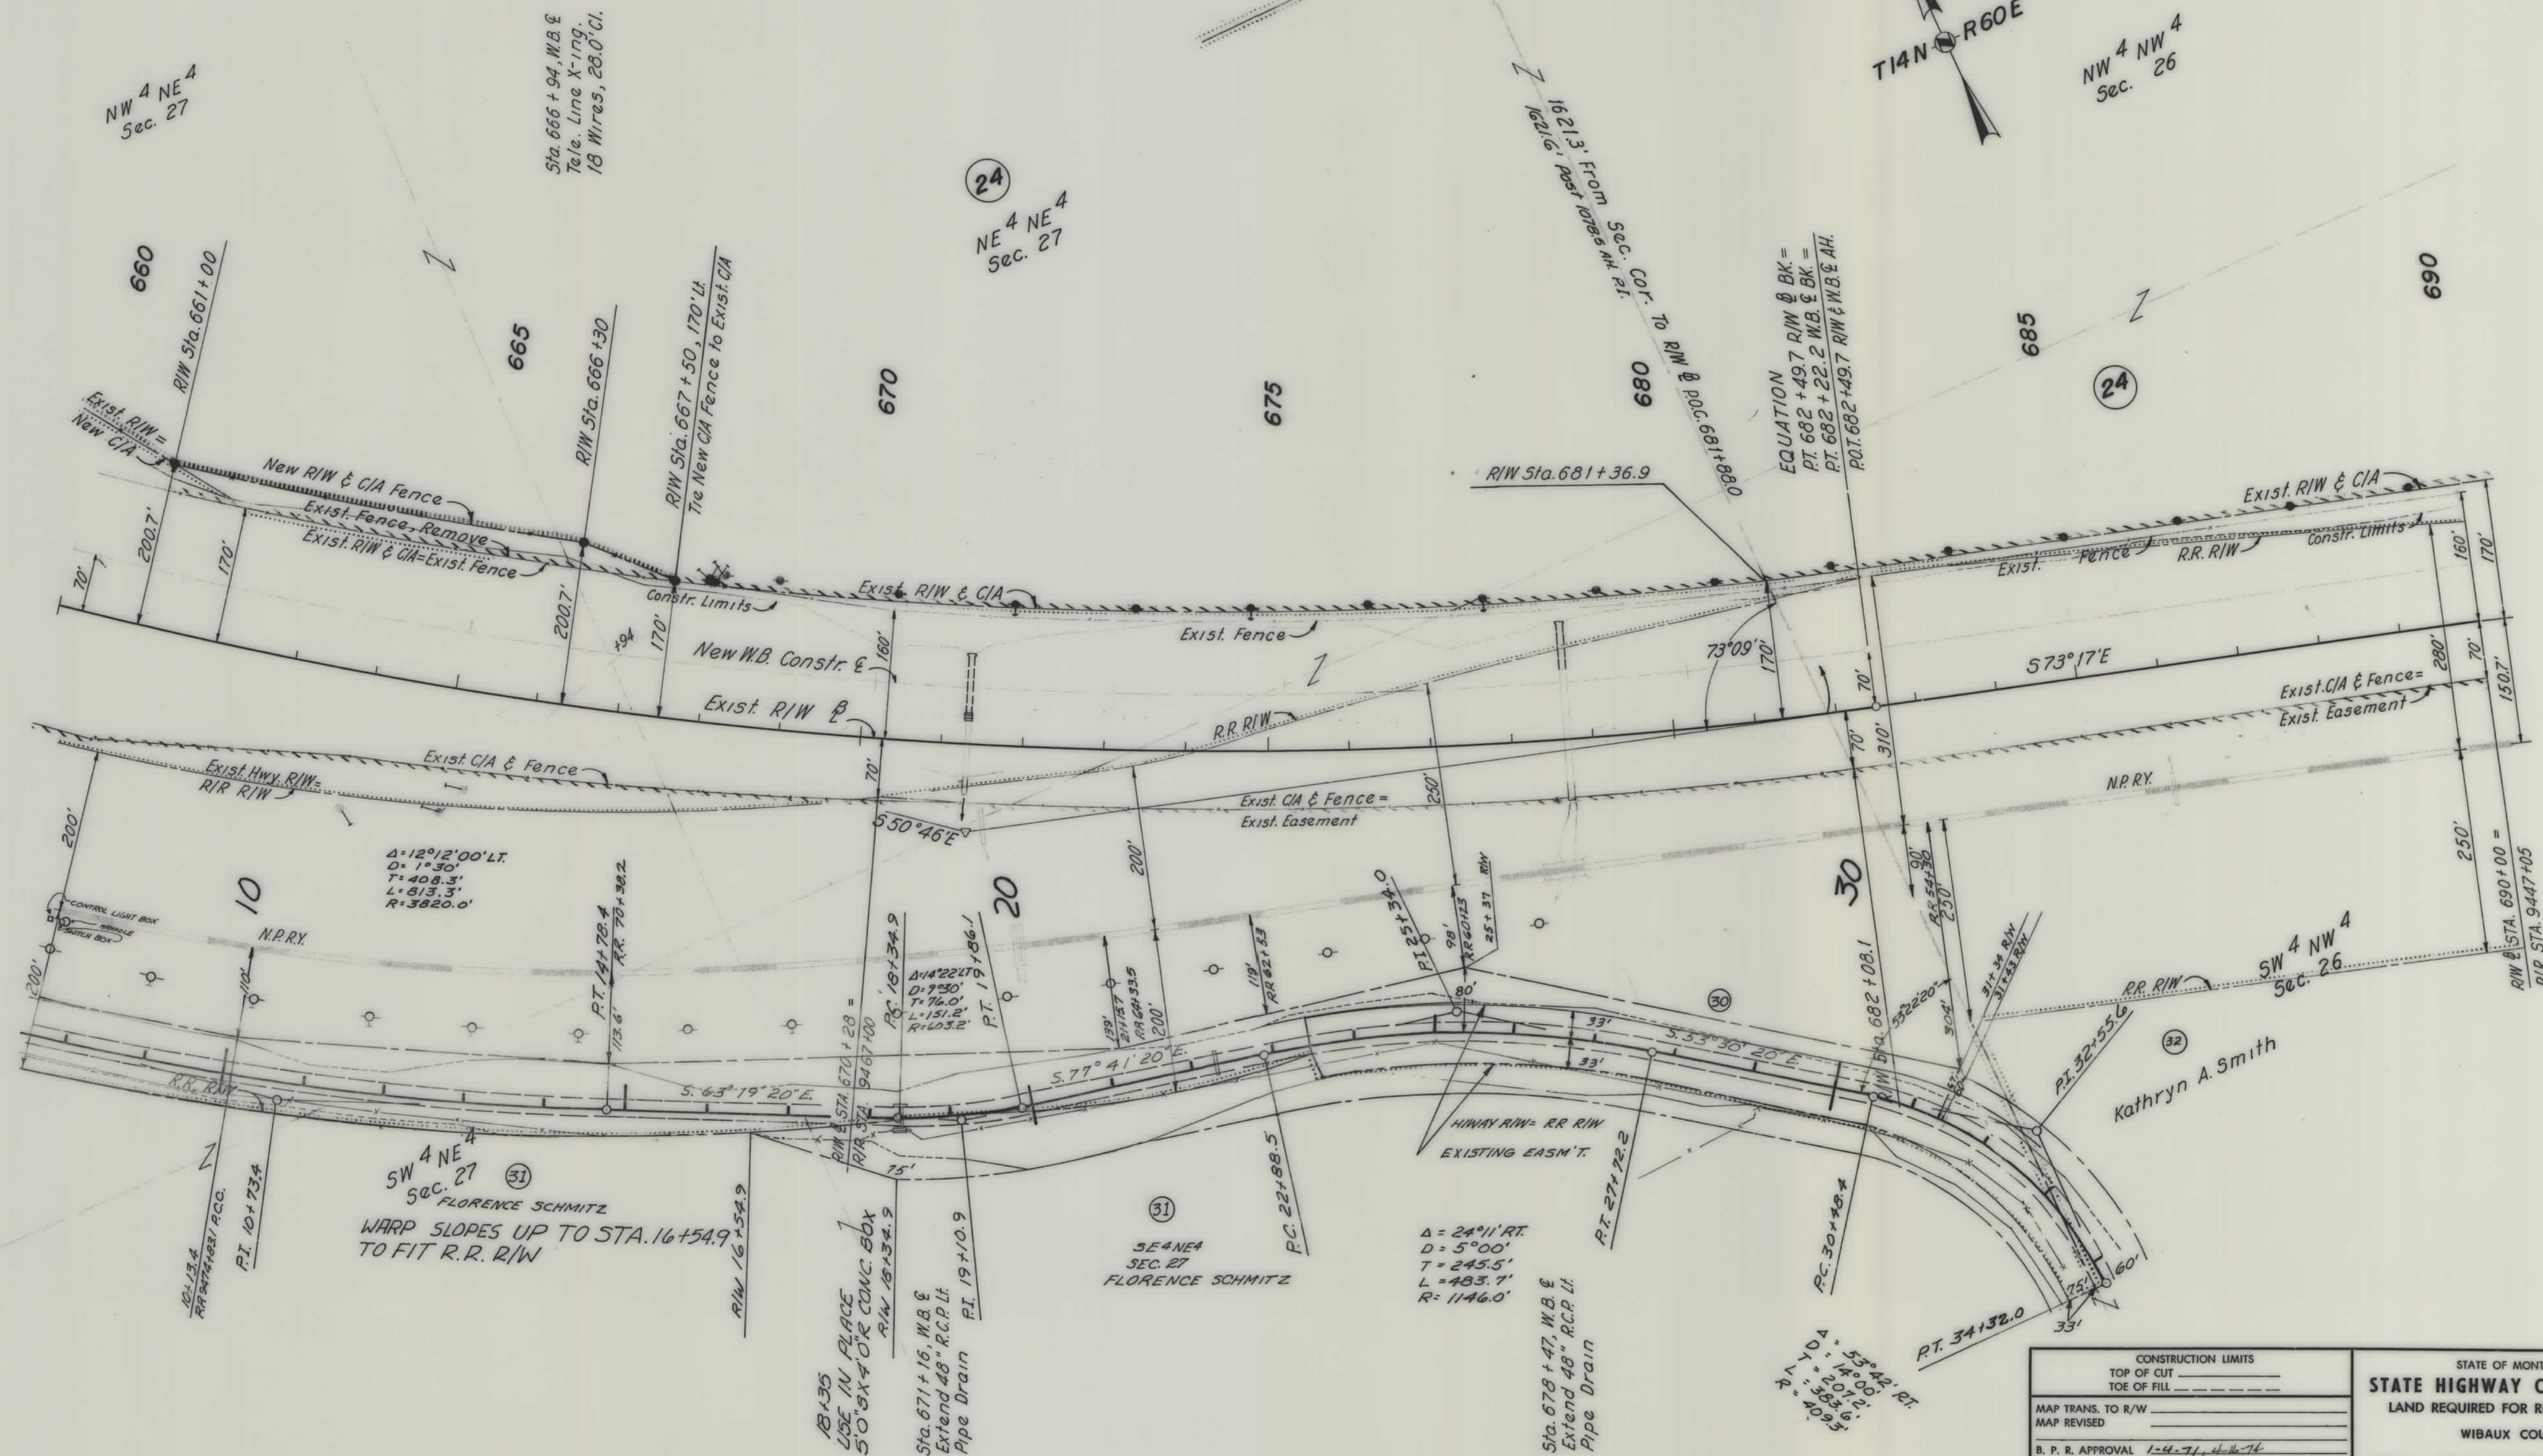


CONSTRUCTION LIMITS	
TOP OF CUT	_____
TOE OF FILL	_____
MAP TRANS. TO R/W	
MAP REVISED	
B. P. R. APPROVAL 1-4-71, 4-16-74	

STATE OF MONTANA
STATE HIGHWAY COMMISSION
 LAND REQUIRED FOR RIGHT OF WAY
 WIBAUX COUNTY
 SCALE 1" = 100' MAP COMPLETED _____

OWNERSHIPS							
PARCEL	NAME	ADDRESS	TOTAL ACRES	GROSS TAKE ACRES	P. T. W. ACRES	NET TAKE ACRES	REMAINDER
							LEFT RIGHT
25	DANIEL H. STOCKWELL		139.2	8.2	0	8.2	131.0
26	GRACE BAKER et al.		154.2				

FED. ROAD DIST. NO.	STATE	FED. AID PROJECT NUMBERS		STATE NO.	SHEET NO.	TOTAL SHEETS
		CONST. NO.	R/W NO.			
8	MONT.	1-94-7(9)233	1-94-7(8)233		28	32

WIBAUX CO. LINE EAST & WEST

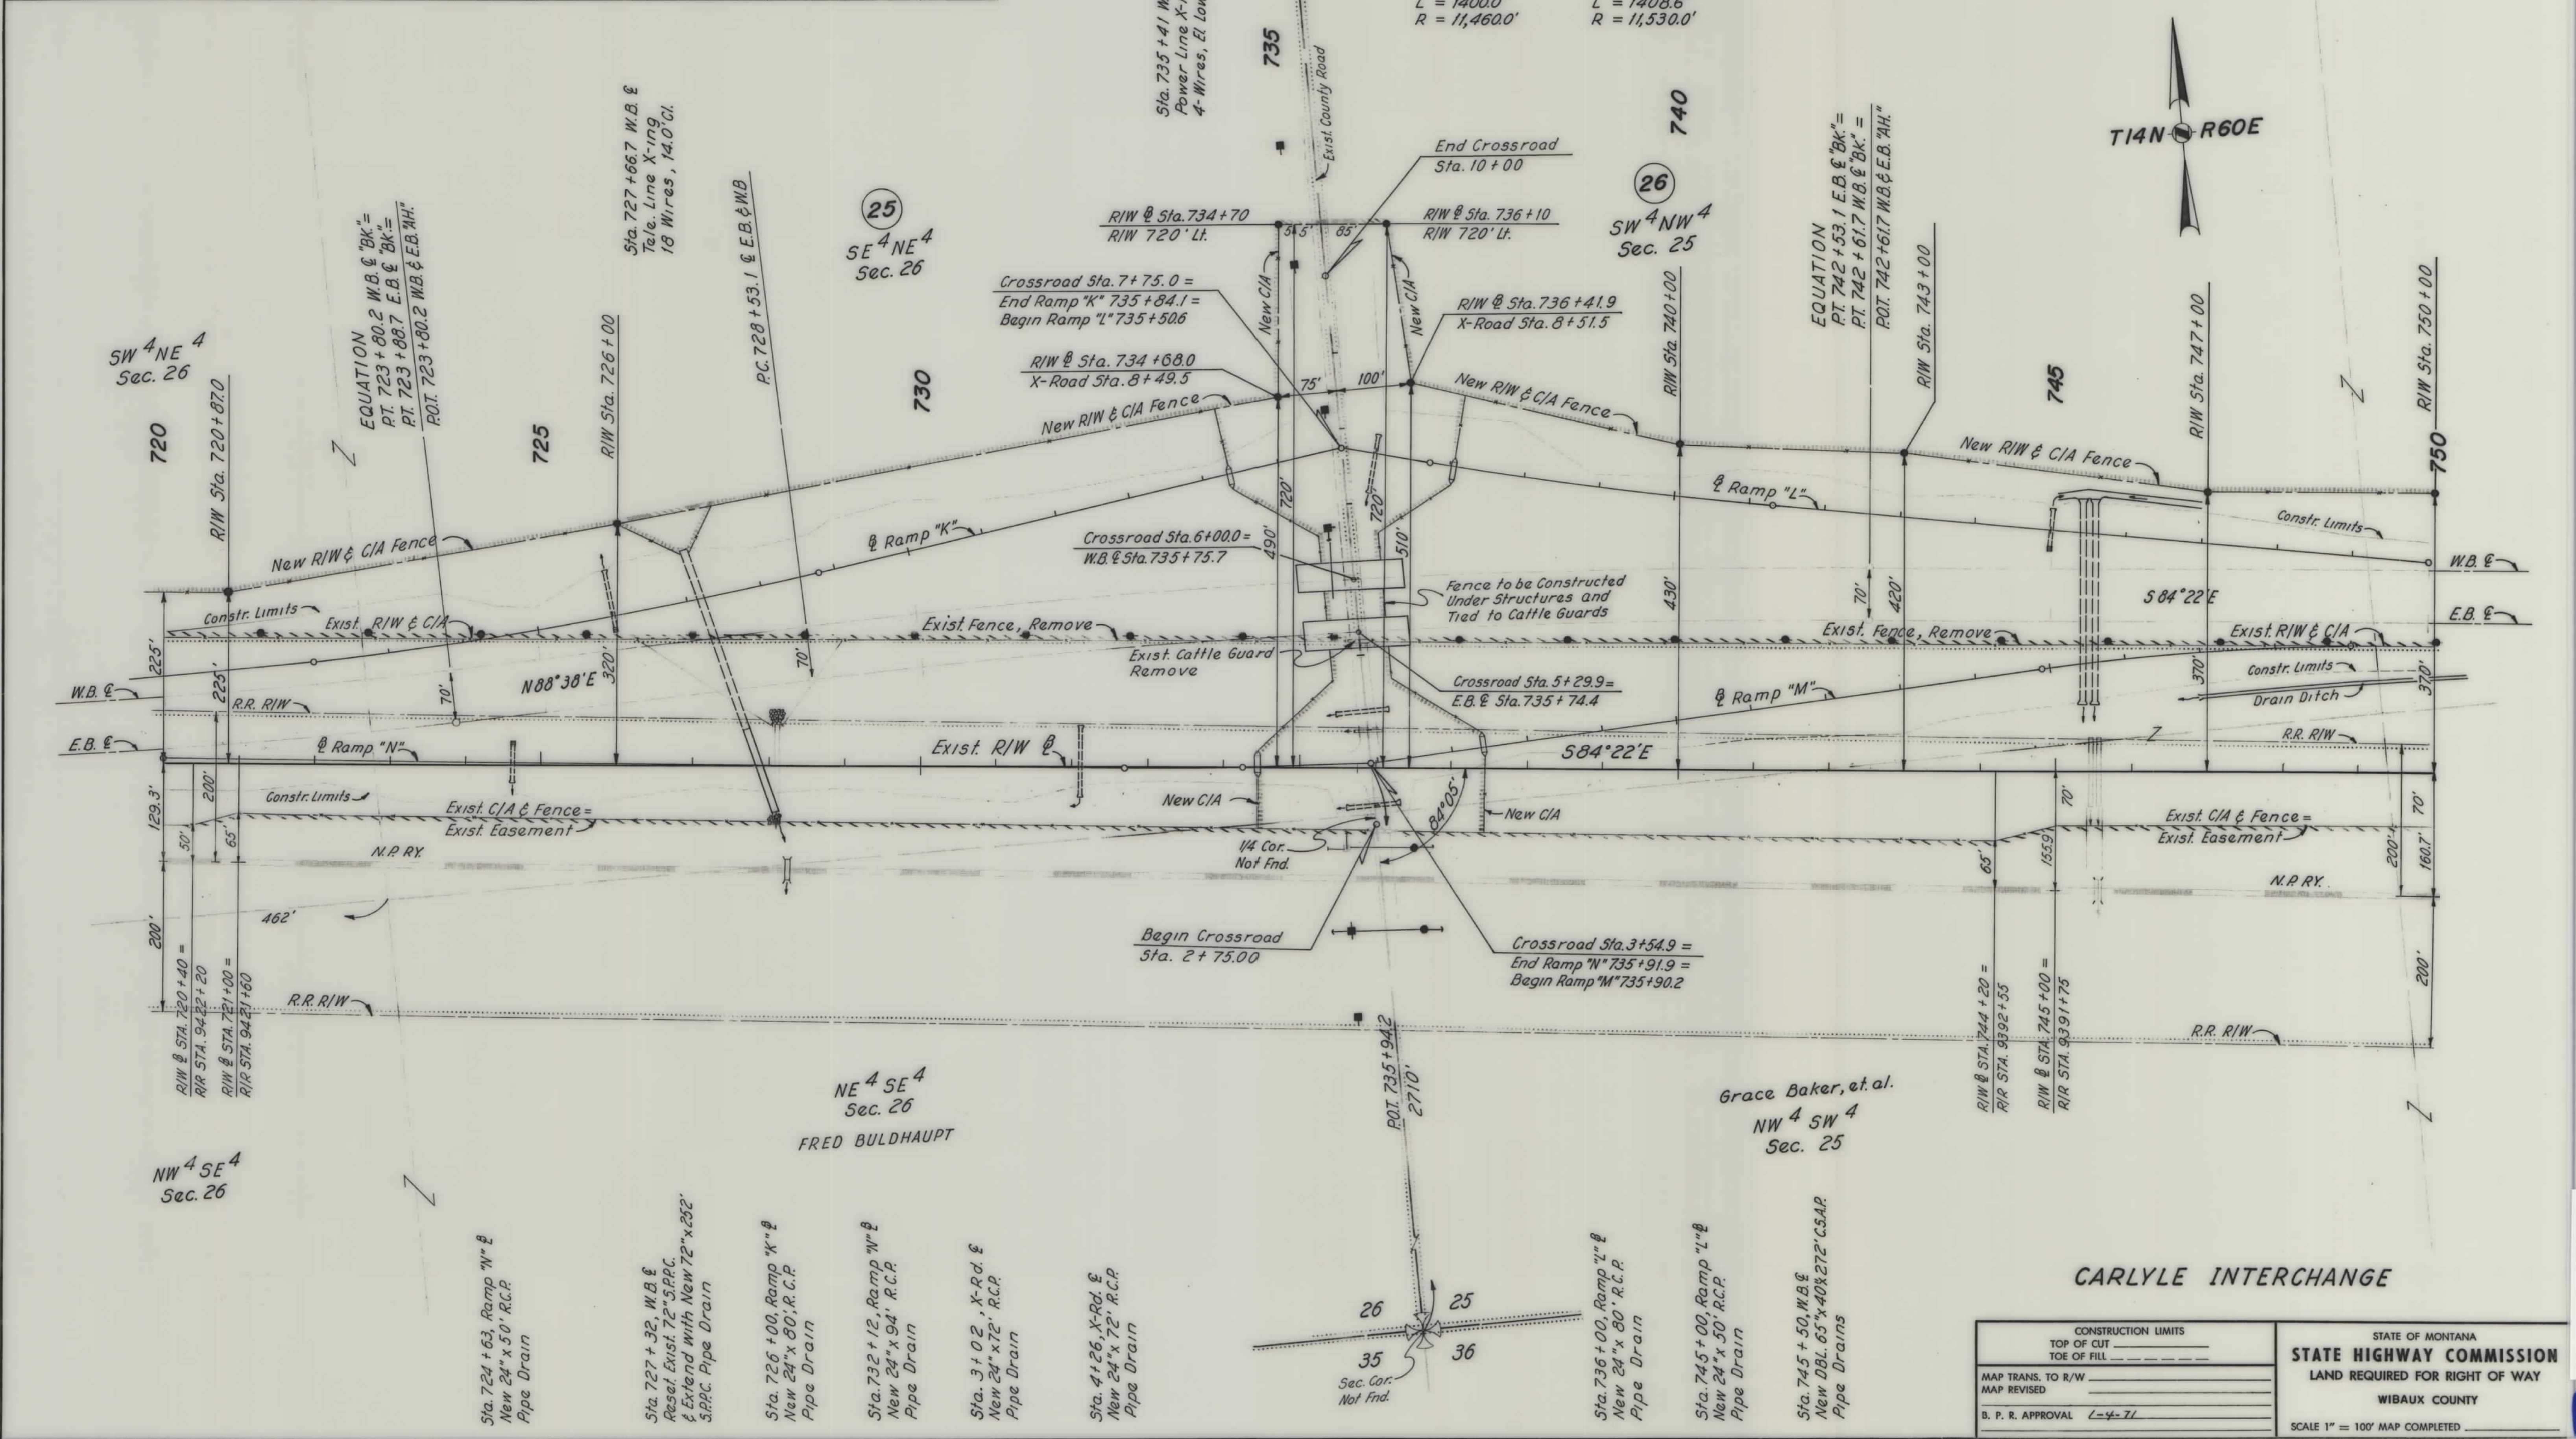

CONSTRUCTION LIMITS		STATE OF MONTANA STATE HIGHWAY COMMISSION LAND REQUIRED FOR RIGHT OF WAY WIBAUX COUNTY
TOP OF CUT	TOE OF FILL	
MAP TRANS. TO R/W	MAP REVISED	
B. P. R. APPROVAL	1-4-71	
SCALE 1" = 100' MAP COMPLETED		

1-94-7(8)233 SH-28 OF 35


OWNERSHIPS								
PARCEL	NAME	ADDRESS	TOTAL ACREAGE	GROSS TAKE ACREAGE	P. T. W. ACREAGE	NET TAKE ACREAGE	REMAINDER	
							LEFT	RIGHT
26	GRACE BAKER et al.		154.2	14.8		14.8	139.4	0
27	ROBERT E. ZOOK		185.0					

EXIST. @ CURVE DATA
 P.I. Sta. 774+03.1
 $\Delta = 23^{\circ}35' R$
 $D = 1^{\circ}00'$
 $T = 1196.2'$
 $L = 2358.3'$
 $R = 5730.0'$

CURVE DATA LINE CHANGE
 E.B. @ W.B. @
 P.I. 769+51.2 P.I. 769+65.8
 $\Delta = 23^{\circ}35' R$ $\Delta = 23^{\circ}35' R$
 $D = 1^{\circ}00'$ $D = 0^{\circ}59'17''$
 $T = 1196.2'$ $T = 1210.8'$
 $L = 2358.3'$ $L = 2387.1'$
 $R = 5730.0'$ $R = 5800.0'$

FED. ROAD DIST. NO.	STATE	FED. AID PROJECT NUMBERS		STATE NO.	SHEET NO.	TOTAL SHEETS
		CONST. NO.	R/W NO.			
8	MONT.	I-94-7(9)233	I-94-7(8)233		29	32

WIBAUX CO. LINE EAST & WEST

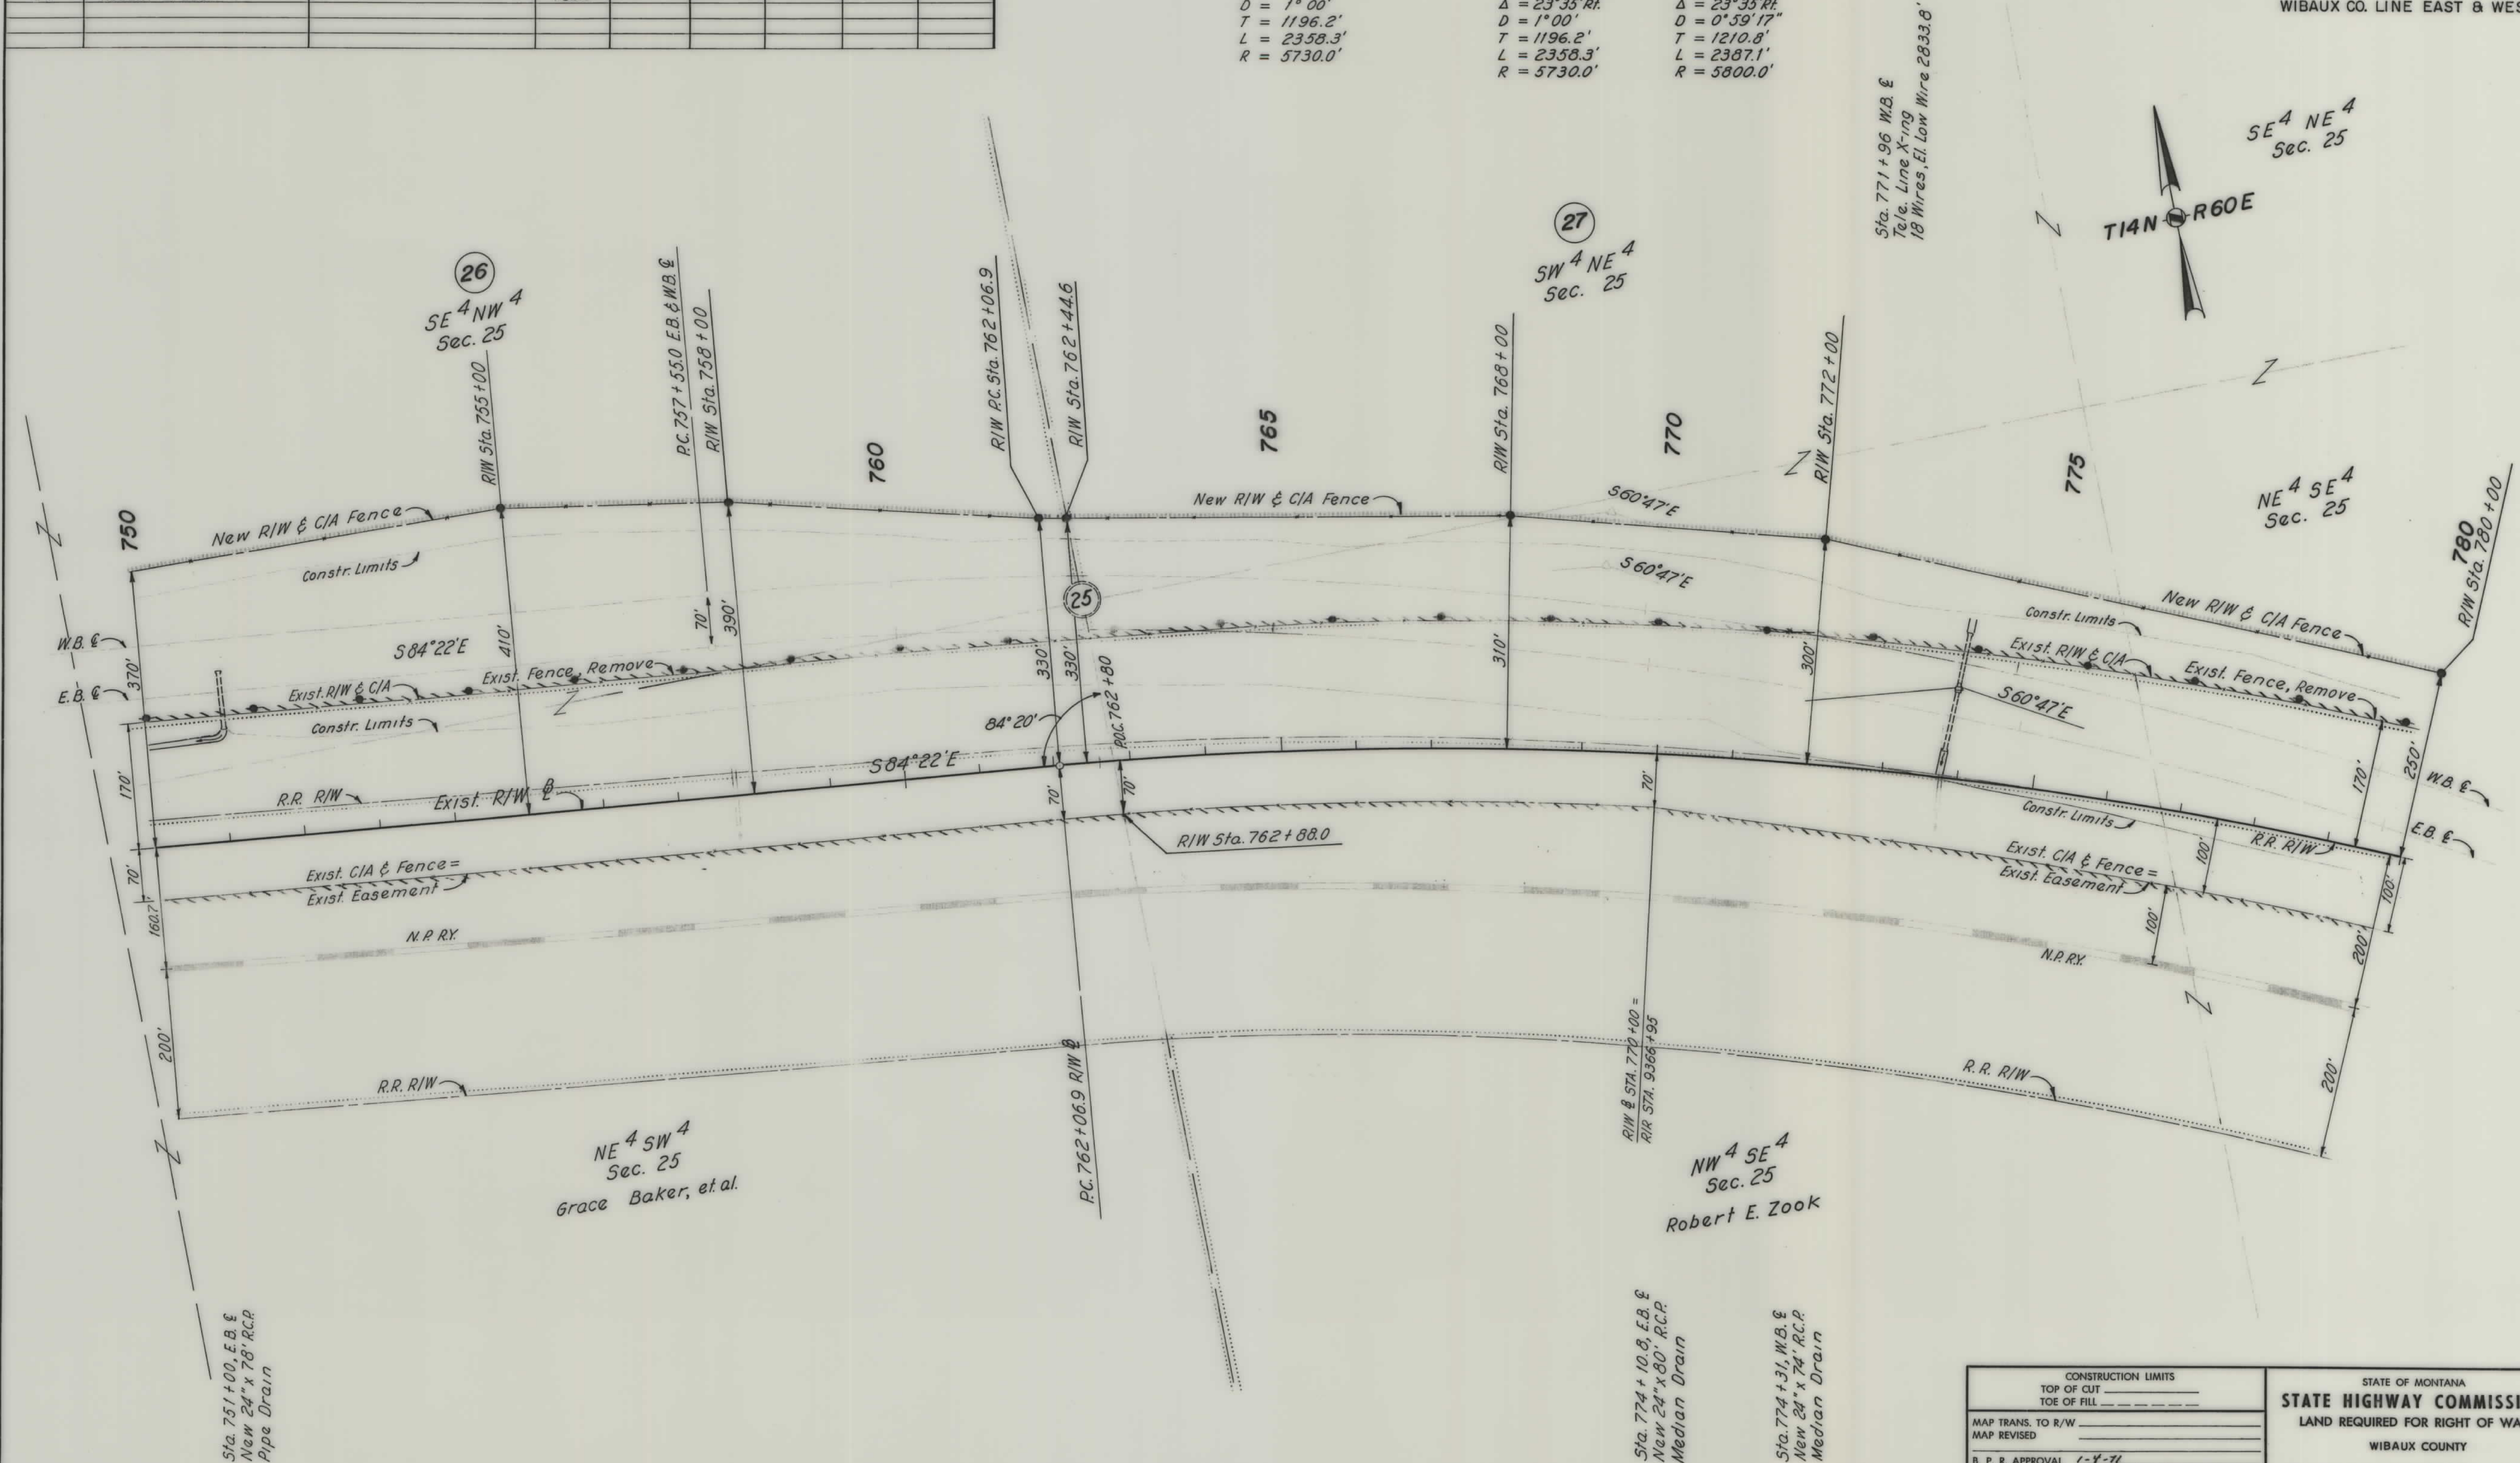


CONSTRUCTION LIMITS	
TOP OF CUT	_____
TOE OF FILL	_____
MAP TRANS. TO R/W	_____
MAP REVISED	_____
B. P. R. APPROVAL	1-4-71

STATE OF MONTANA	
STATE HIGHWAY COMMISSION	LAND REQUIRED FOR RIGHT OF WAY
WIBAUX COUNTY	SCALE 1" = 100' MAP COMPLETED _____

OWNERSHIPS								
PARCEL	NAME	ADDRESS	TOTAL ACREAGE	GROSS TAKE ACREAGE	P. T. W. ACREAGE	NET TAKE ACREAGE	REMAINDER	
							LEFT	RIGHT
3	PETER J. MORGEN et. ux.	WIBAUX, MONTANA	636.1	0.1	0	0.1	636.0	0
4	ROY M. TOLLESON JR.	DETROIT, MICHIGAN	159.4	7.3	2.5	4.8	152.1	0
6	O.R. NIECE ESTATE C/O MARY A.	NIECE BEACH N. DAKOTA	1220.2					
8	JOHN JOB		959.0					

FED. ROAD DIST. NO.	STATE	FED. AID PROJECT NUMBERS		STATE NO.	SHEET NO.	TOTAL SHEET
		CONST. NO.	R/W NO.			
8	MONT.	I-94-7(9)233	I-94-7(8)233		31	32

WIBAUX CO. LINE EAST & WEST

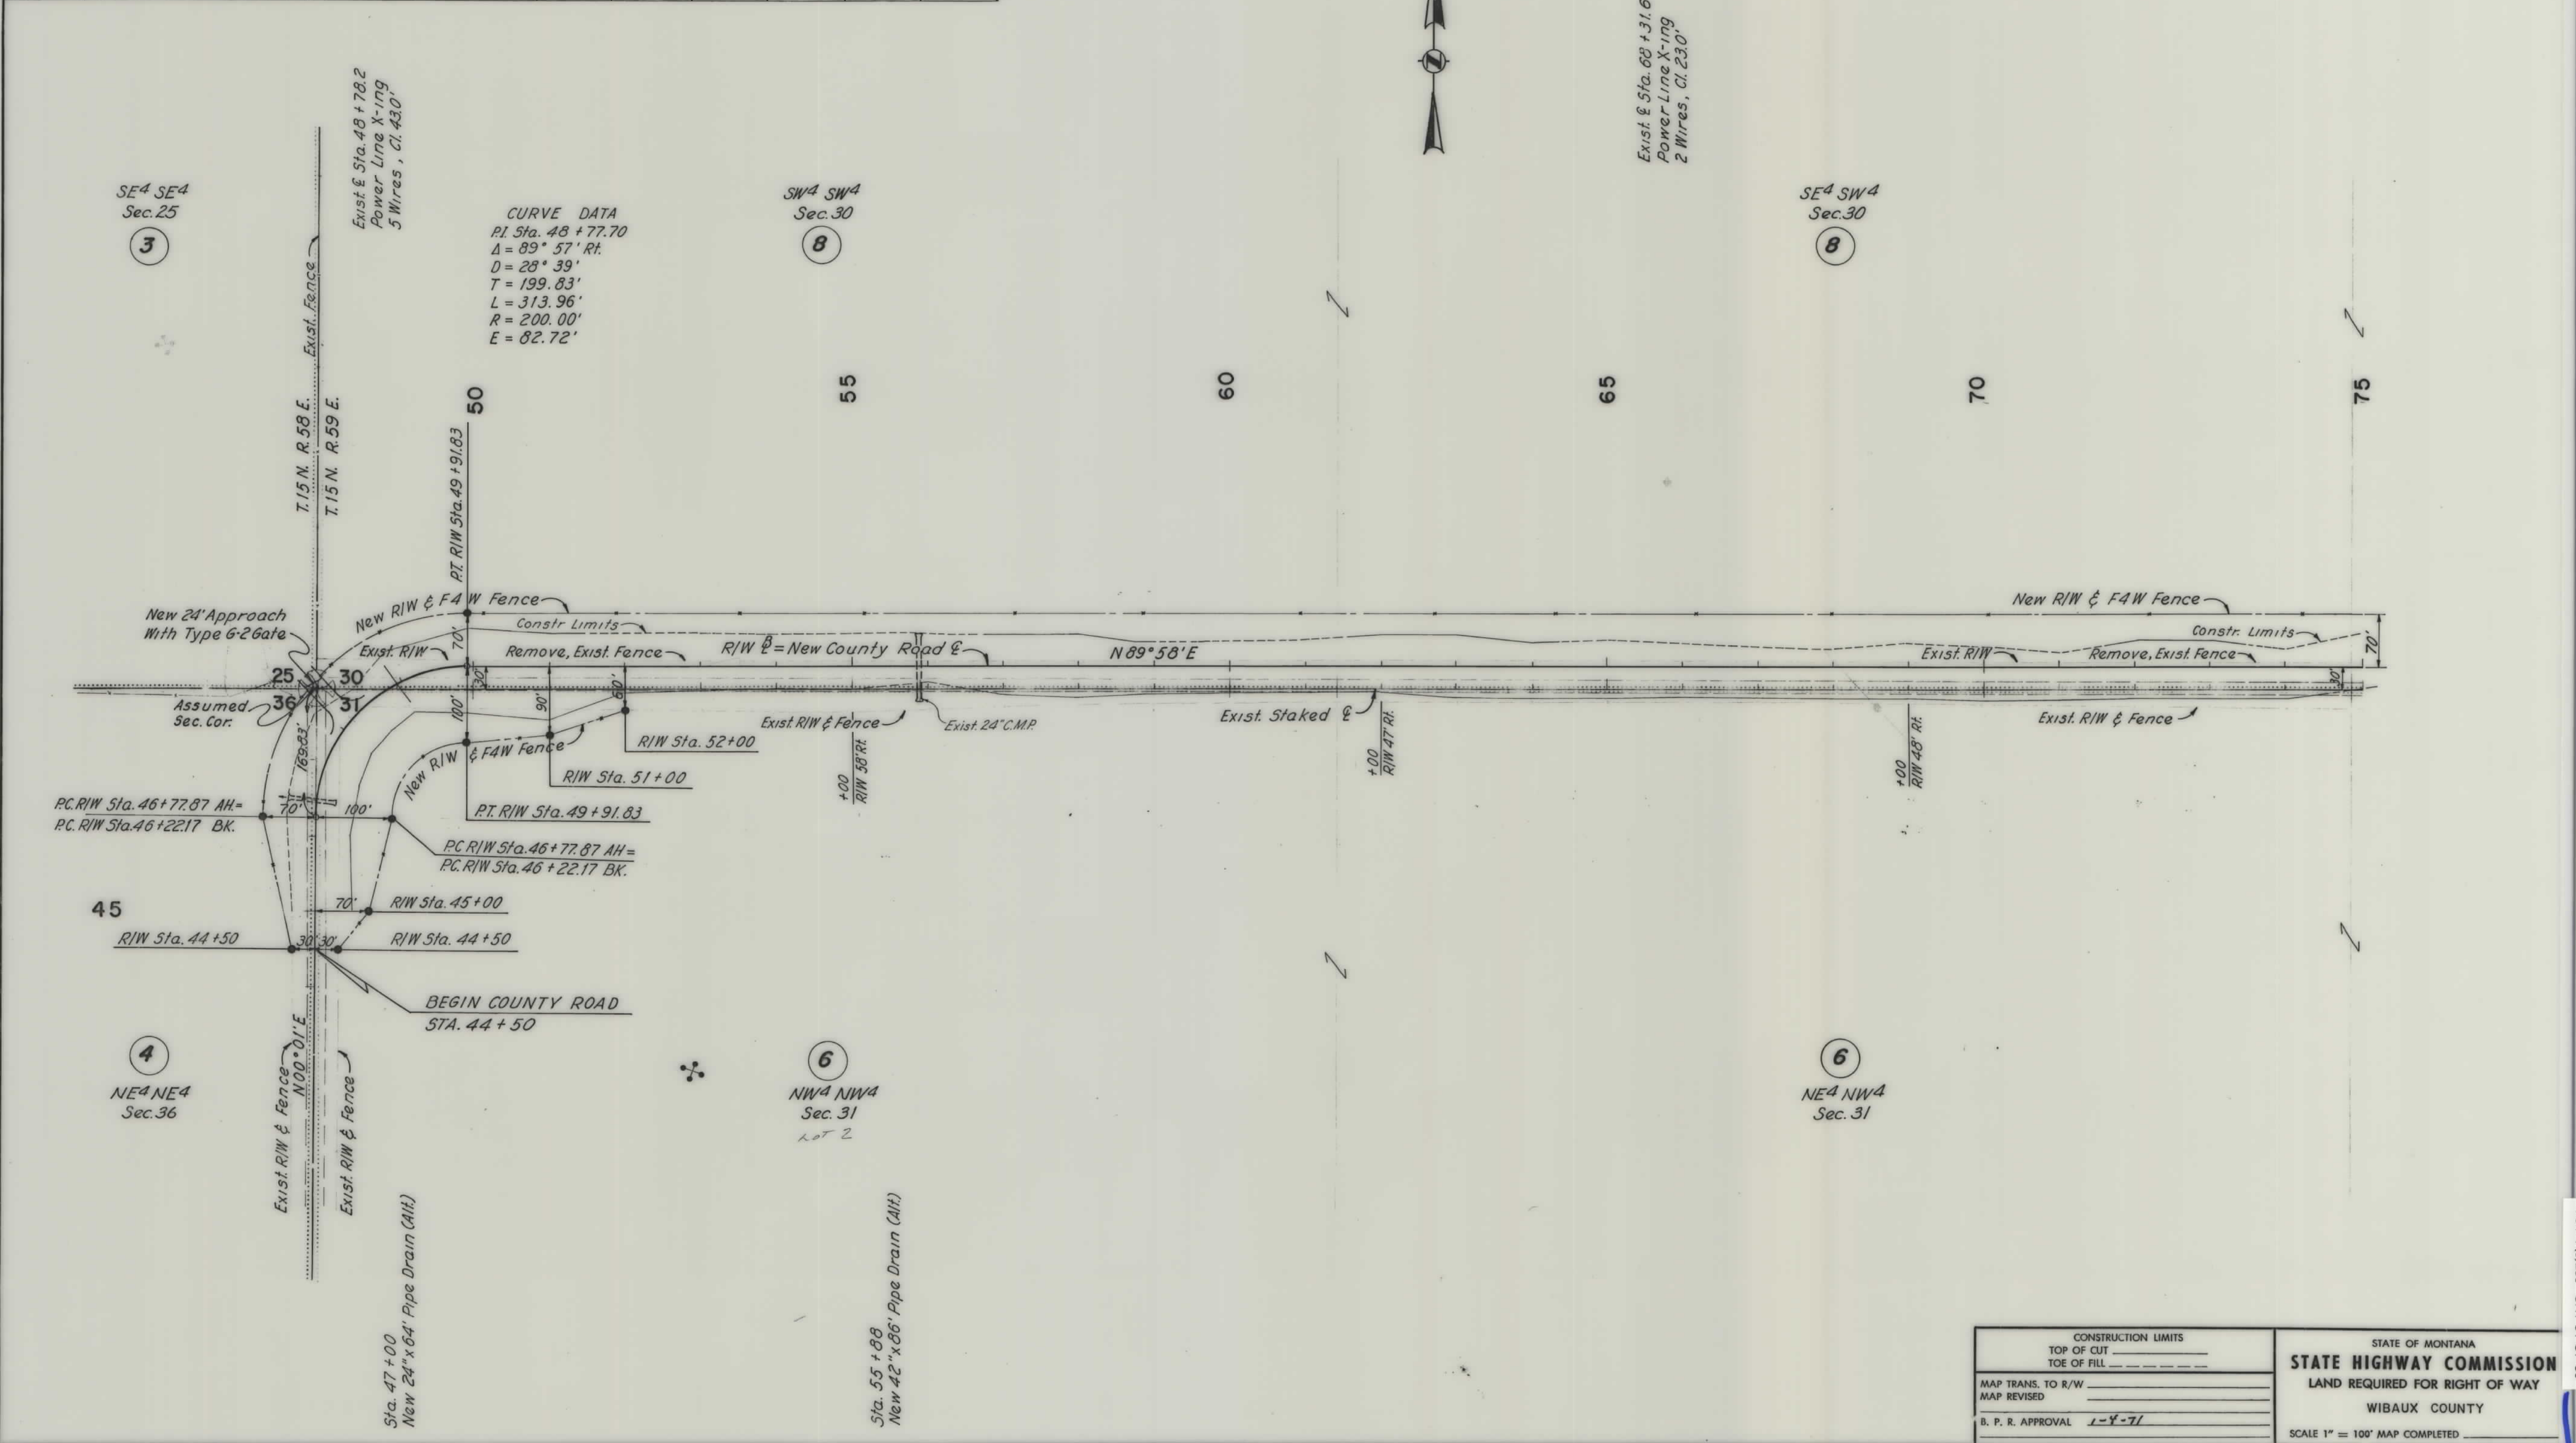


CONSTRUCTION LIMITS TOP OF CUT _____ TOE OF FILL _____		STATE OF MONTANA STATE HIGHWAY COMMISSION LAND REQUIRED FOR RIGHT OF WAY WIBAUX COUNTY SCALE 1" = 100' MAP COMPLETED _____
MAP TRANS. TO R/W _____ MAP REVISED _____		
B. P. R. APPROVAL <u>1-4-71</u>		
194-7(8)233 SH-31 OF 35		

OWNERSHIPS								
PARCEL	NAME	ADDRESS	TOTAL ACREAGE	GROSS TAKE ACREAGE	P. T. W. ACREAGE	NET TAKE ACREAGE	REMAINDER	
							LEFT	RIGHT
6	O. R. NIECE, ESTATE C/O MARYA.	NIECE BEACH N. DAKOTA	1220.2	11.1	4.9	6.2	1209.1	0
8	JOHN JOB		959.0	11.8	4.1	7.7	947.2	0
28	SCHOOL DISTRICT NO. 6	WIBAUX COUNTY	1.0	0.6	0.5	0.1	0.4	0

FED. ROAD DIST. NO.	STATE	FED. AID PROJECT NUMBERS		STATE NO.	SHEET NO.	TOTAL SHEETS
CONST. NO.		CONST. NO.	R/W NO.			
8	MONT.	I-94-7(9) 233	I-94-7(8) 233		32	32


WIBAUX CO. LINE EAST & WEST

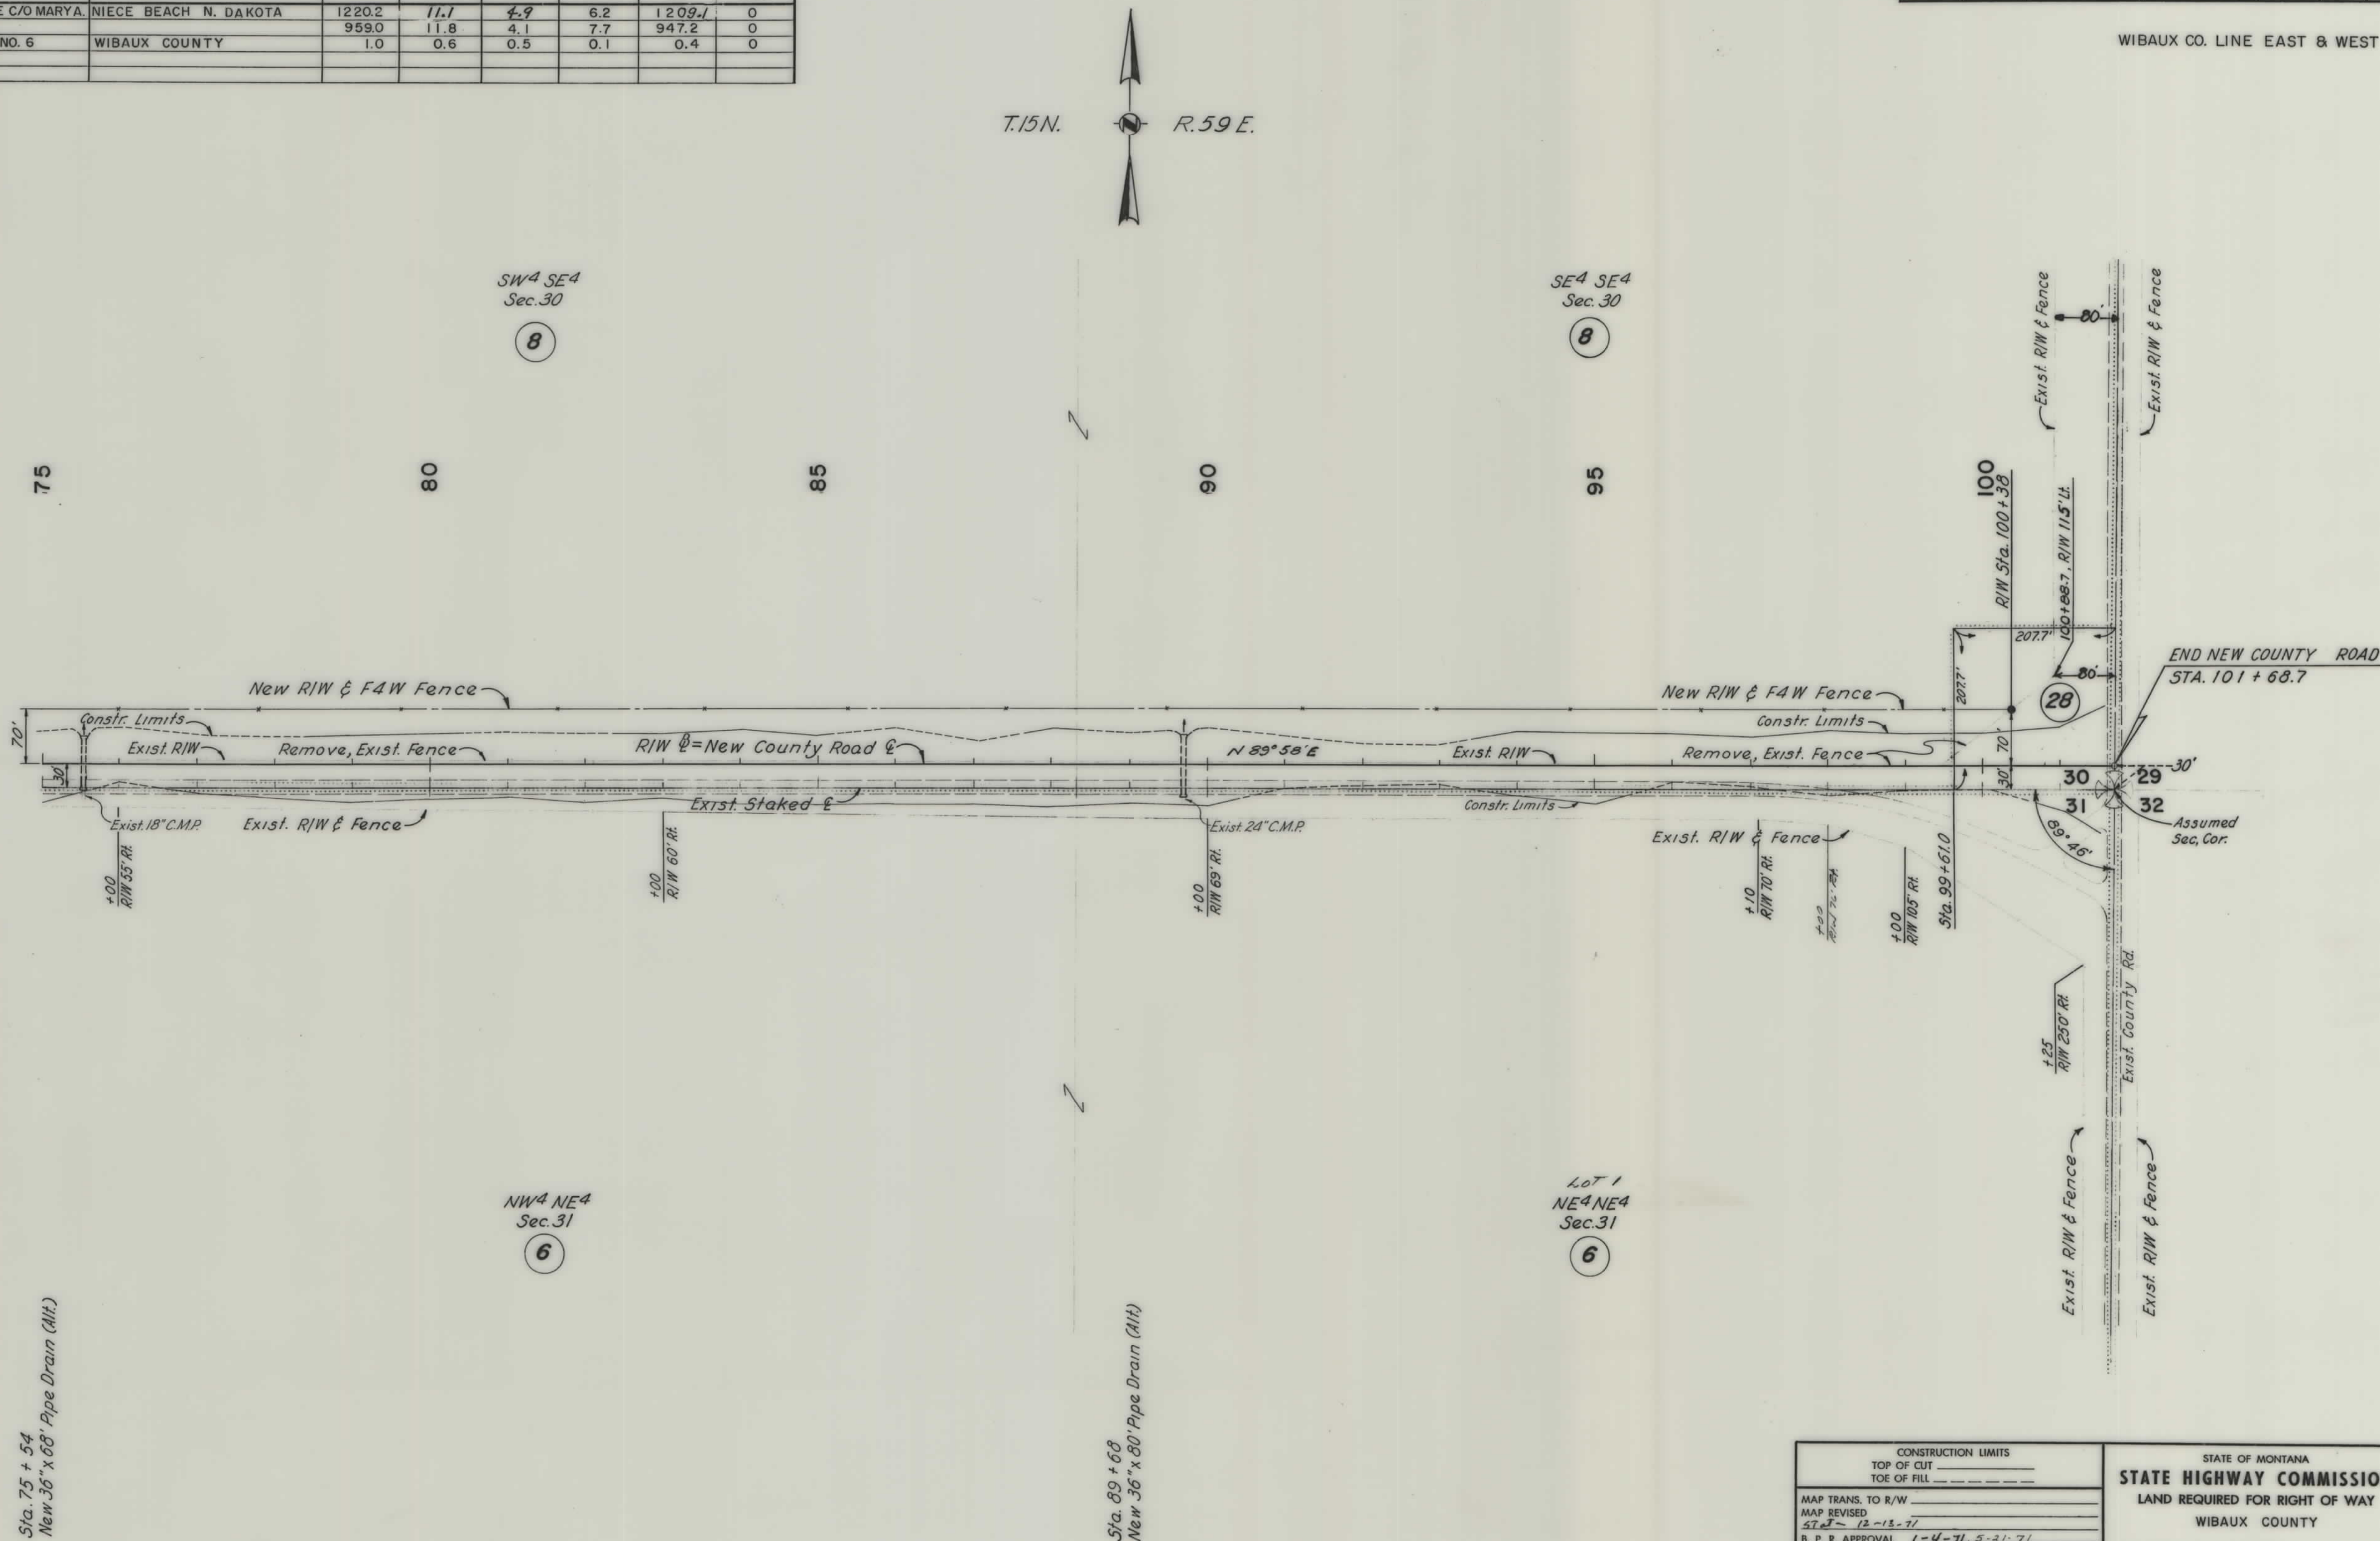

CONSTRUCTION LIMITS		STATE OF MONTANA	
TOP OF CUT	_____	STATE HIGHWAY COMMISSION	
TOE OF FILL	_____	LAND REQUIRED FOR RIGHT OF WAY	
MAP TRANS. TO R/W		WIBAUX COUNTY	
MAP REVISED		SCALE 1" = 100' MAP COMPLETED	
ST. 12-13-71			
B. P. R. APPROVAL 1-4-71, 5-21-71			

OWNERSHIPS									
PARCEL	NAME	ADDRESS	TOTAL AREA	GROSS R/W AREA	P.T.W. AREA	AREA TO BE ACQUIRED	REMAINDER		CONST. PERMIT AREA
							LEFT	RIGHT	
31	FLORENCE SCHMITZ		847.7 AC.	14.6 AC.	4.3 AC.	10.3 AC.	192.0 AC.	641.1 AC.	1.2 AC.
33	RICHARD J. & PATRICIA HARDY		320 AC.	6.4 AC.	—	6.4 AC.		313.6 AC.	
34	FRED BULHAUPT		119.7 AC.	2.5 AC.	—	2.5 AC.	117.2 AC.		0.7 AC.
35	GRACE BAKER et al	BEACH N.D.	273.39						0.8 AC.
36	DONALD H. & MARY K. MICHELS	BEACH N.D.							0.2 AC.

FED. ROAD DIST. NO.	STATE OF MONTANA	FED. AID PROJECT NUMBERS	STATE NO.	SHEET NO.	TOTAL SHEETS
8	MONTANA	1-94-7(9) 233	1-94-7(8) 233	6947-09	35

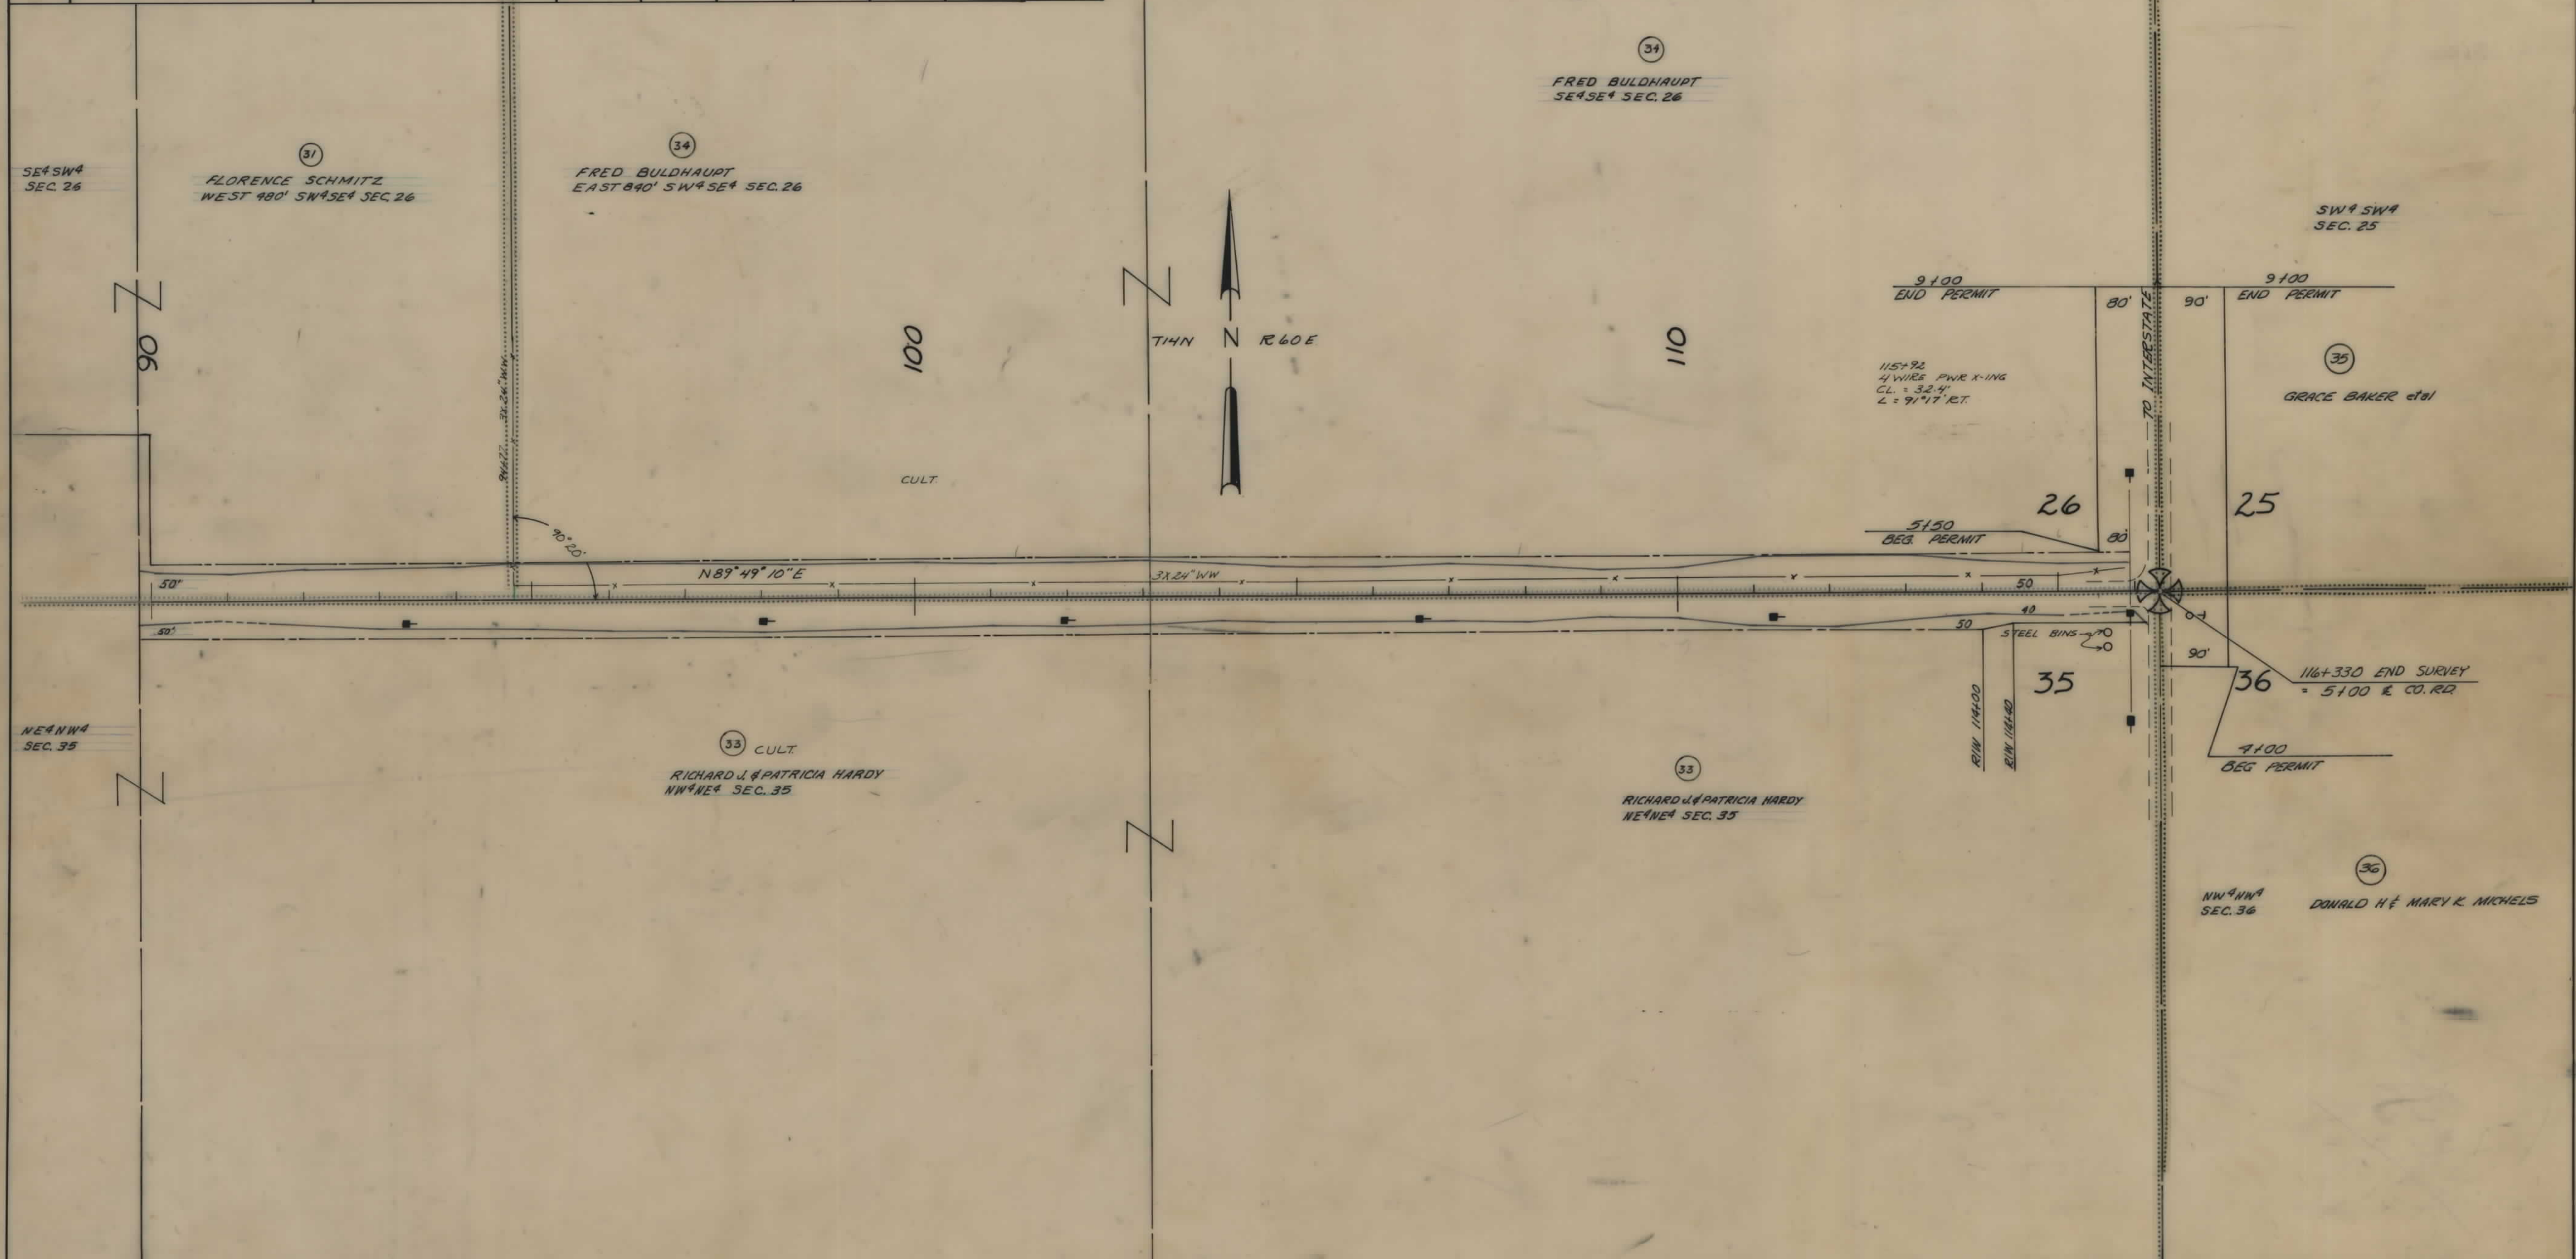

NOTE

CONSTRUCTION LIMITS INCLUDE BACKSLOPE ROUNDING

CONSTRUCTION LIMITS

TOP OF CUT
TOE OF FILL

MAP TRANS. TO R/W
MAP REVISED 5-16-76 P-30-76

FHWA APP. 4-16-76 P-30-76

7-13-76

STATE OF MONTANA
DEPARTMENT OF HIGHWAYS
LAND REQUIRED FOR RIGHT OF WAY

WIBAUX COUNTY

SCALE 1"=100' MAP COMPLETED