PLANS
NOT
TO
SCALE

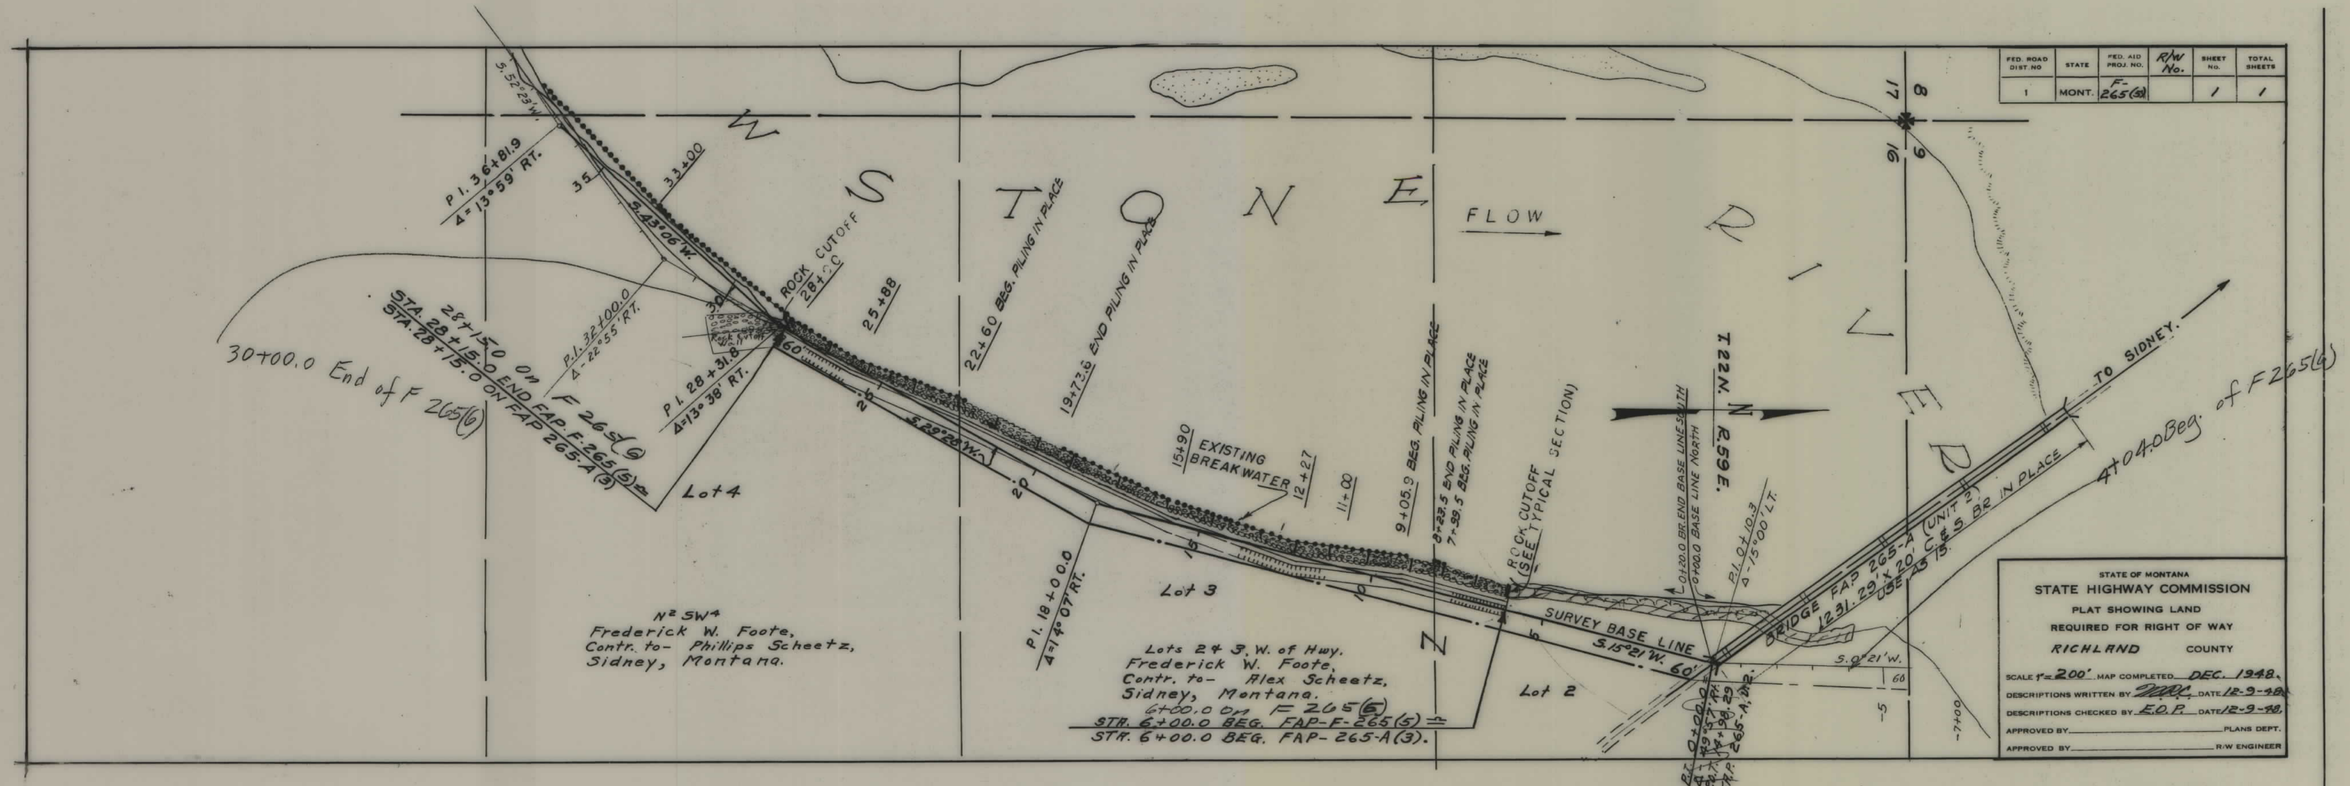

F 265(5) SHT 1 OF 1

4