



NOTE BOOK
ALIGNED CHECKED
RT. OF WAY CHECKED
NO.

PROFILE
SURVEYED
PLOTTER
NOTE BOOK
PRICES CHECKED
STRUCTURE NOTATIONS CH'NG.
NO.


SEC. 29.

SEC. 28.

FAP 334-D
FLP 6
5 129

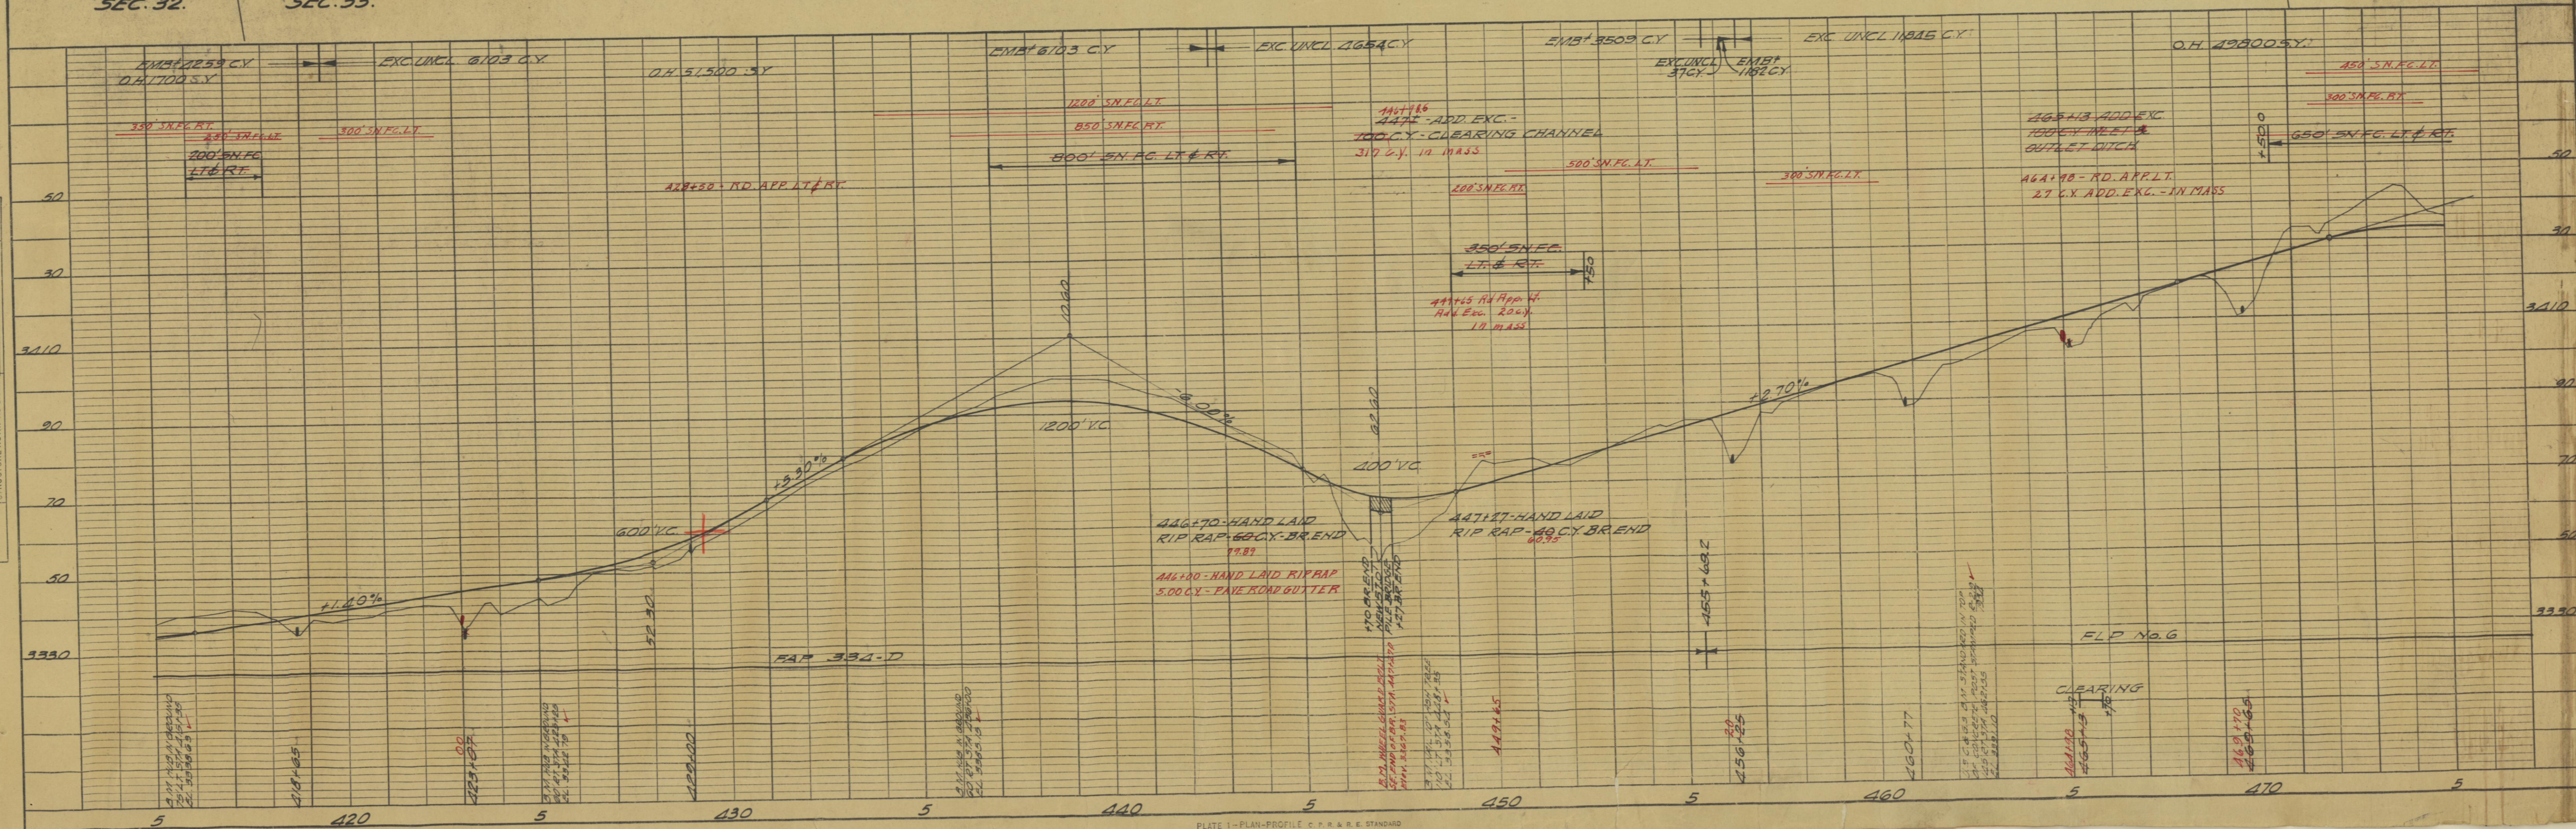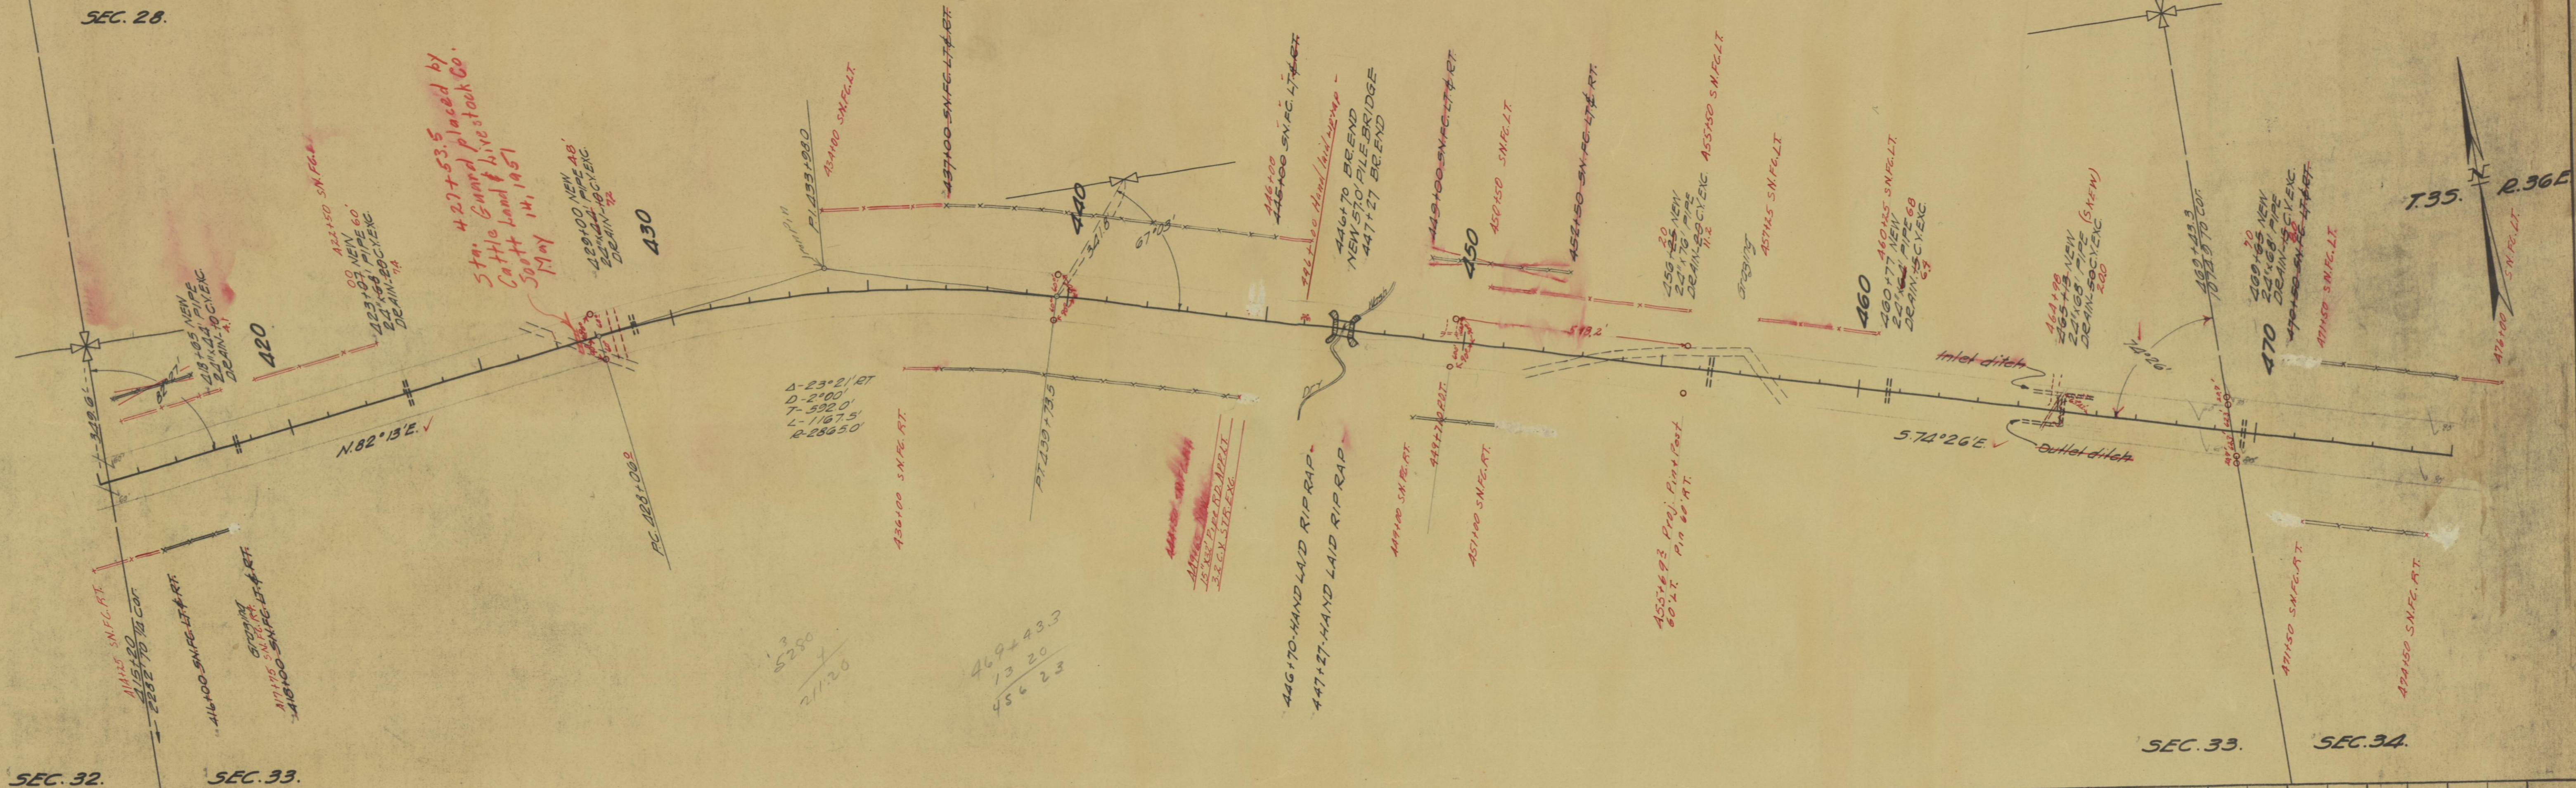



PROFILE	SURVEYED	
	PLOTTED	
NOTE BOOK	GRADES CHECKED	
	B. M.'S NOTED	
NO.	STRUCTURE NOTATIONS CH'KD.	

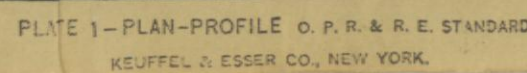


PLAN	SURVEYED	DATE
NOTE BOOK	ALIGNED	CHECKED
NO.	BY	DATE

PROFILE	SURVEYED	DATE
NOTE BOOK	GRADES	CHECKED
NO.	BY	DATE


FAP	334-D	7	123
FLPG			223

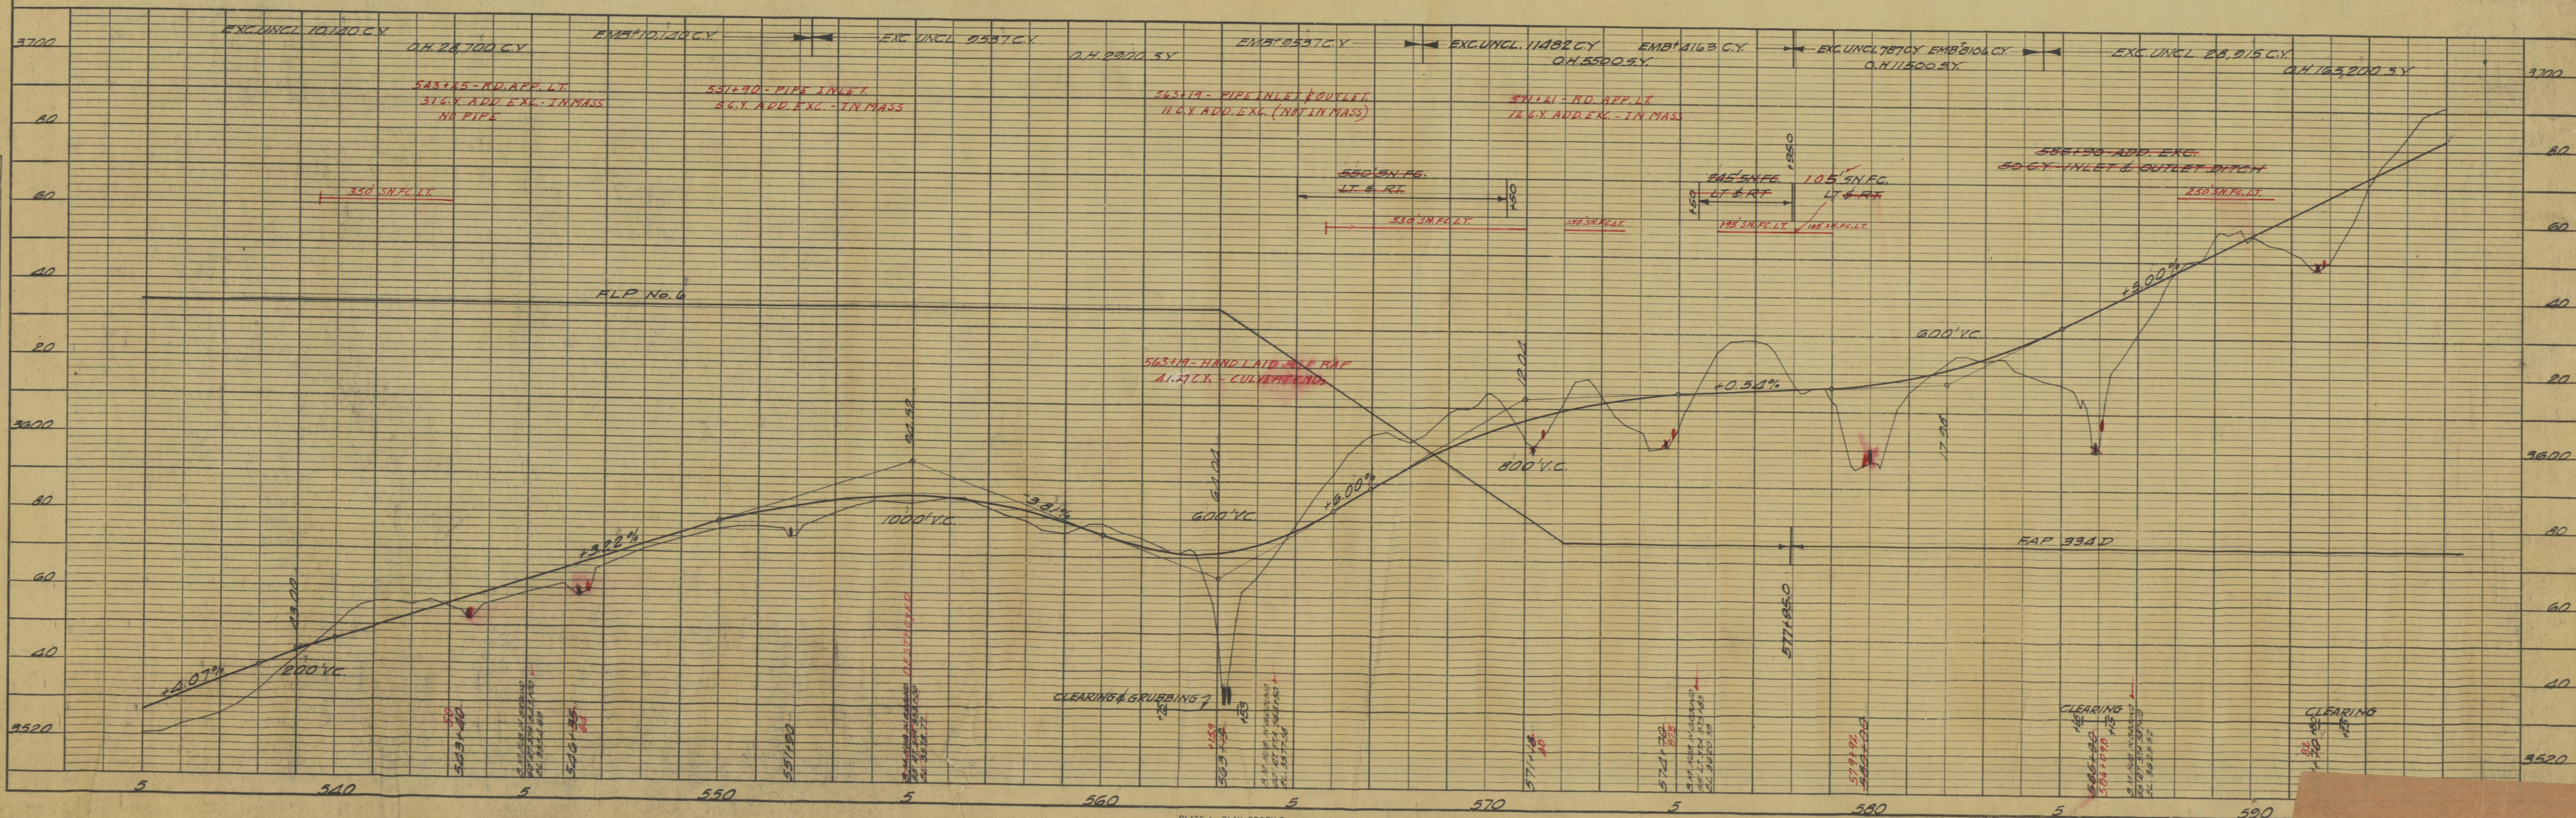
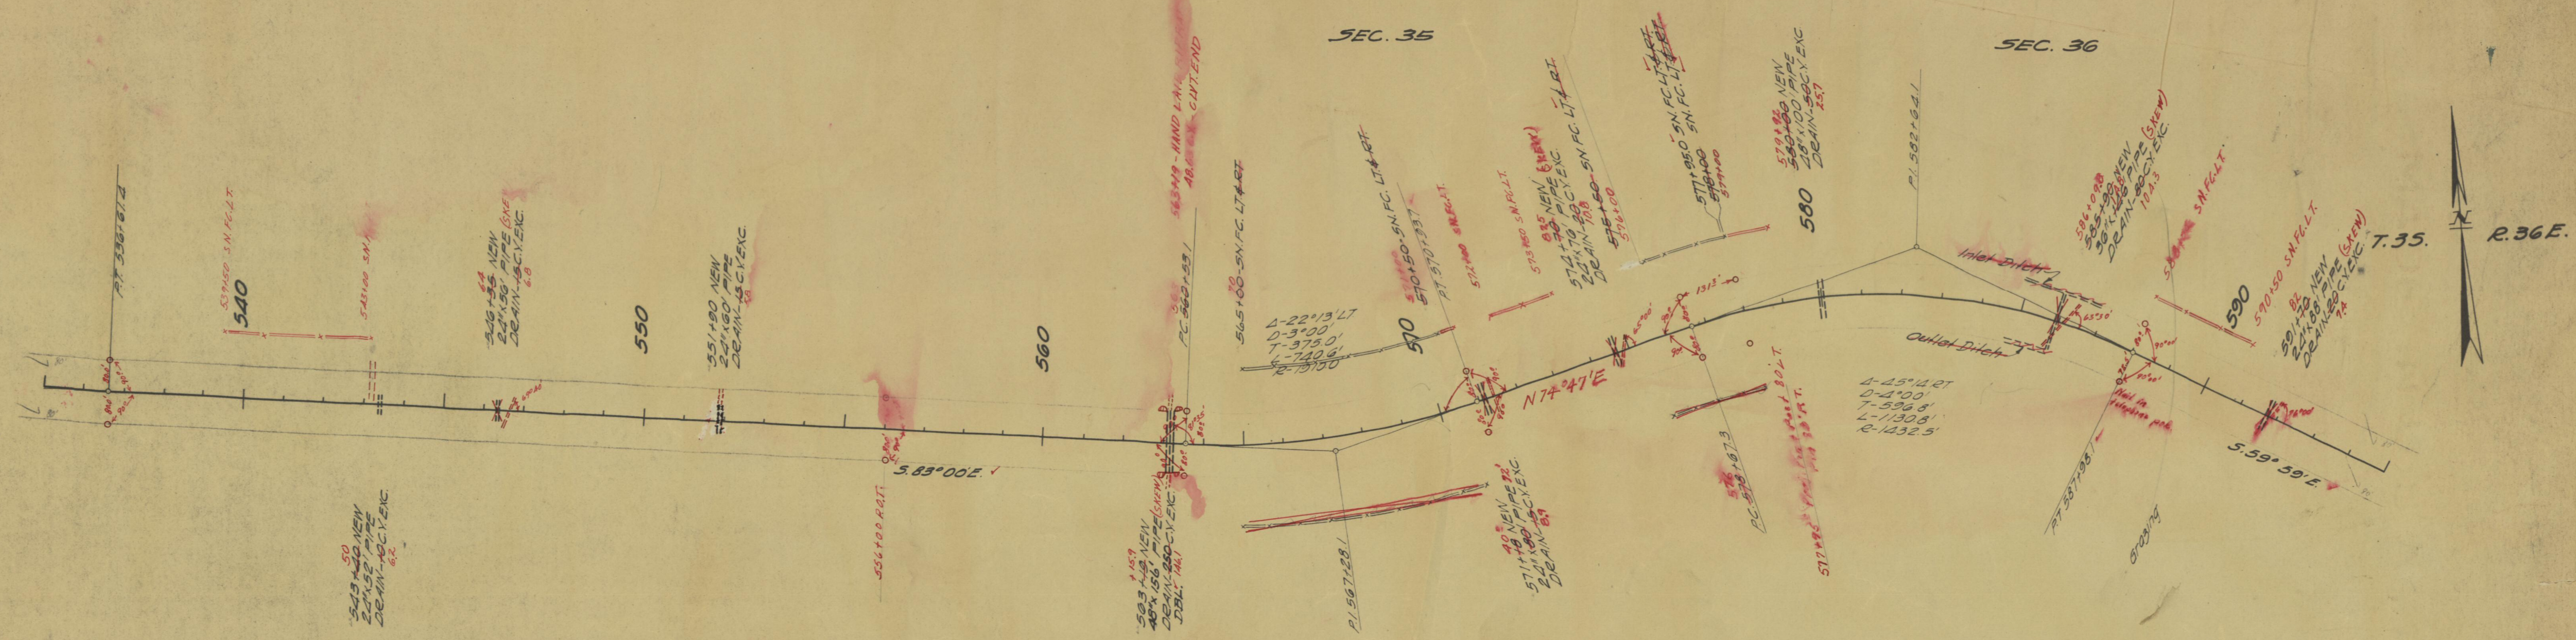


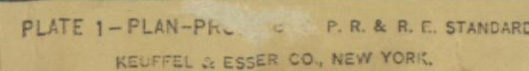

PLAN	SURVIVED	PLOTTED	CHECKED	DATE
NOTE BOOK	NO.	NO.	NO.	NO.
NO.	NO.	NO.	NO.	NO.


PROFILE	SURVIVED	PLOTTED	CHECKED	DATE
NOTE BOOK	NO.	NO.	NO.	NO.
NO.	NO.	NO.	NO.	NO.

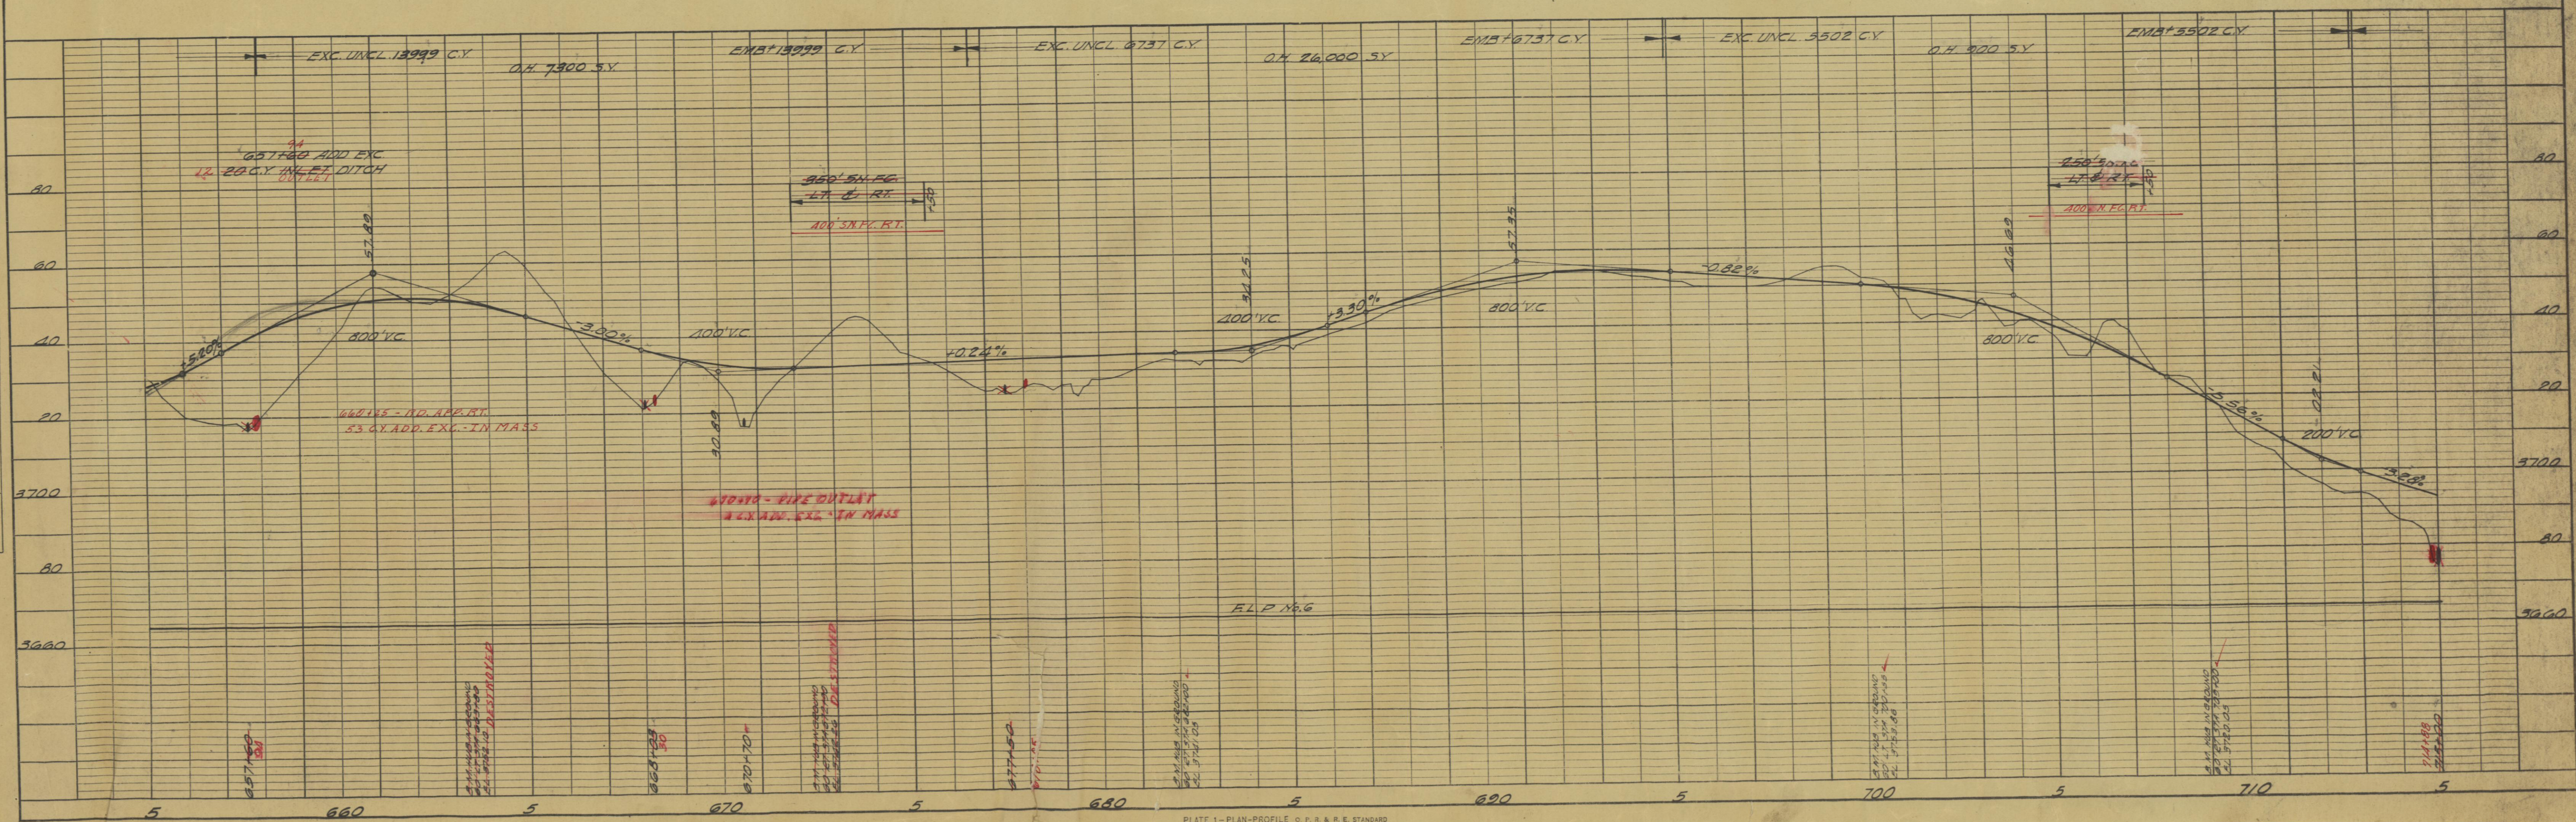

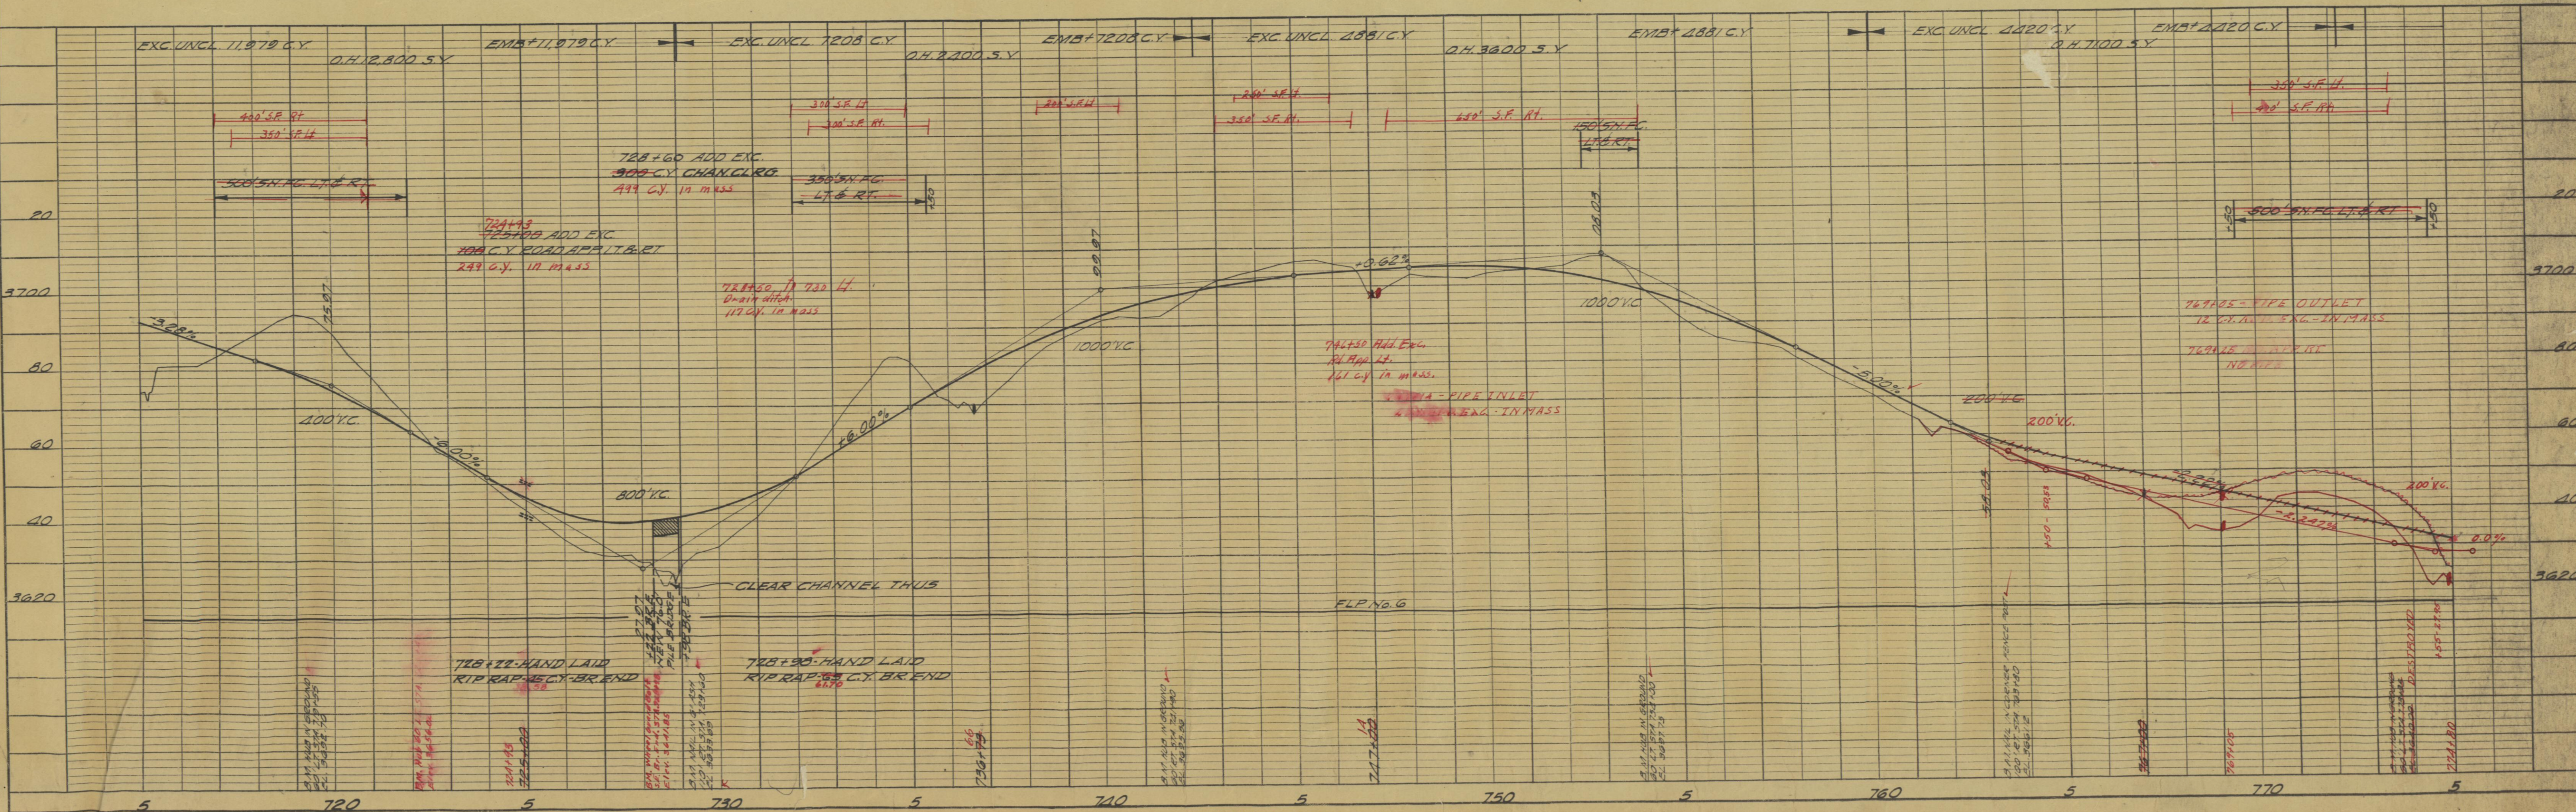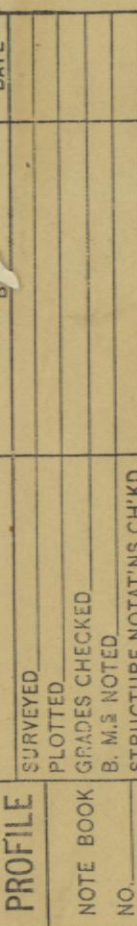



KEUFFEL & ESSER CO., NEW YORK

PROFILE		SURVEYED	BY	DATE
	NOTE BOOK	GRADES CHECKED		
	NO.	B. M.'S NOTED		
		STRUCTURE NOTATIONS CH'KD.		

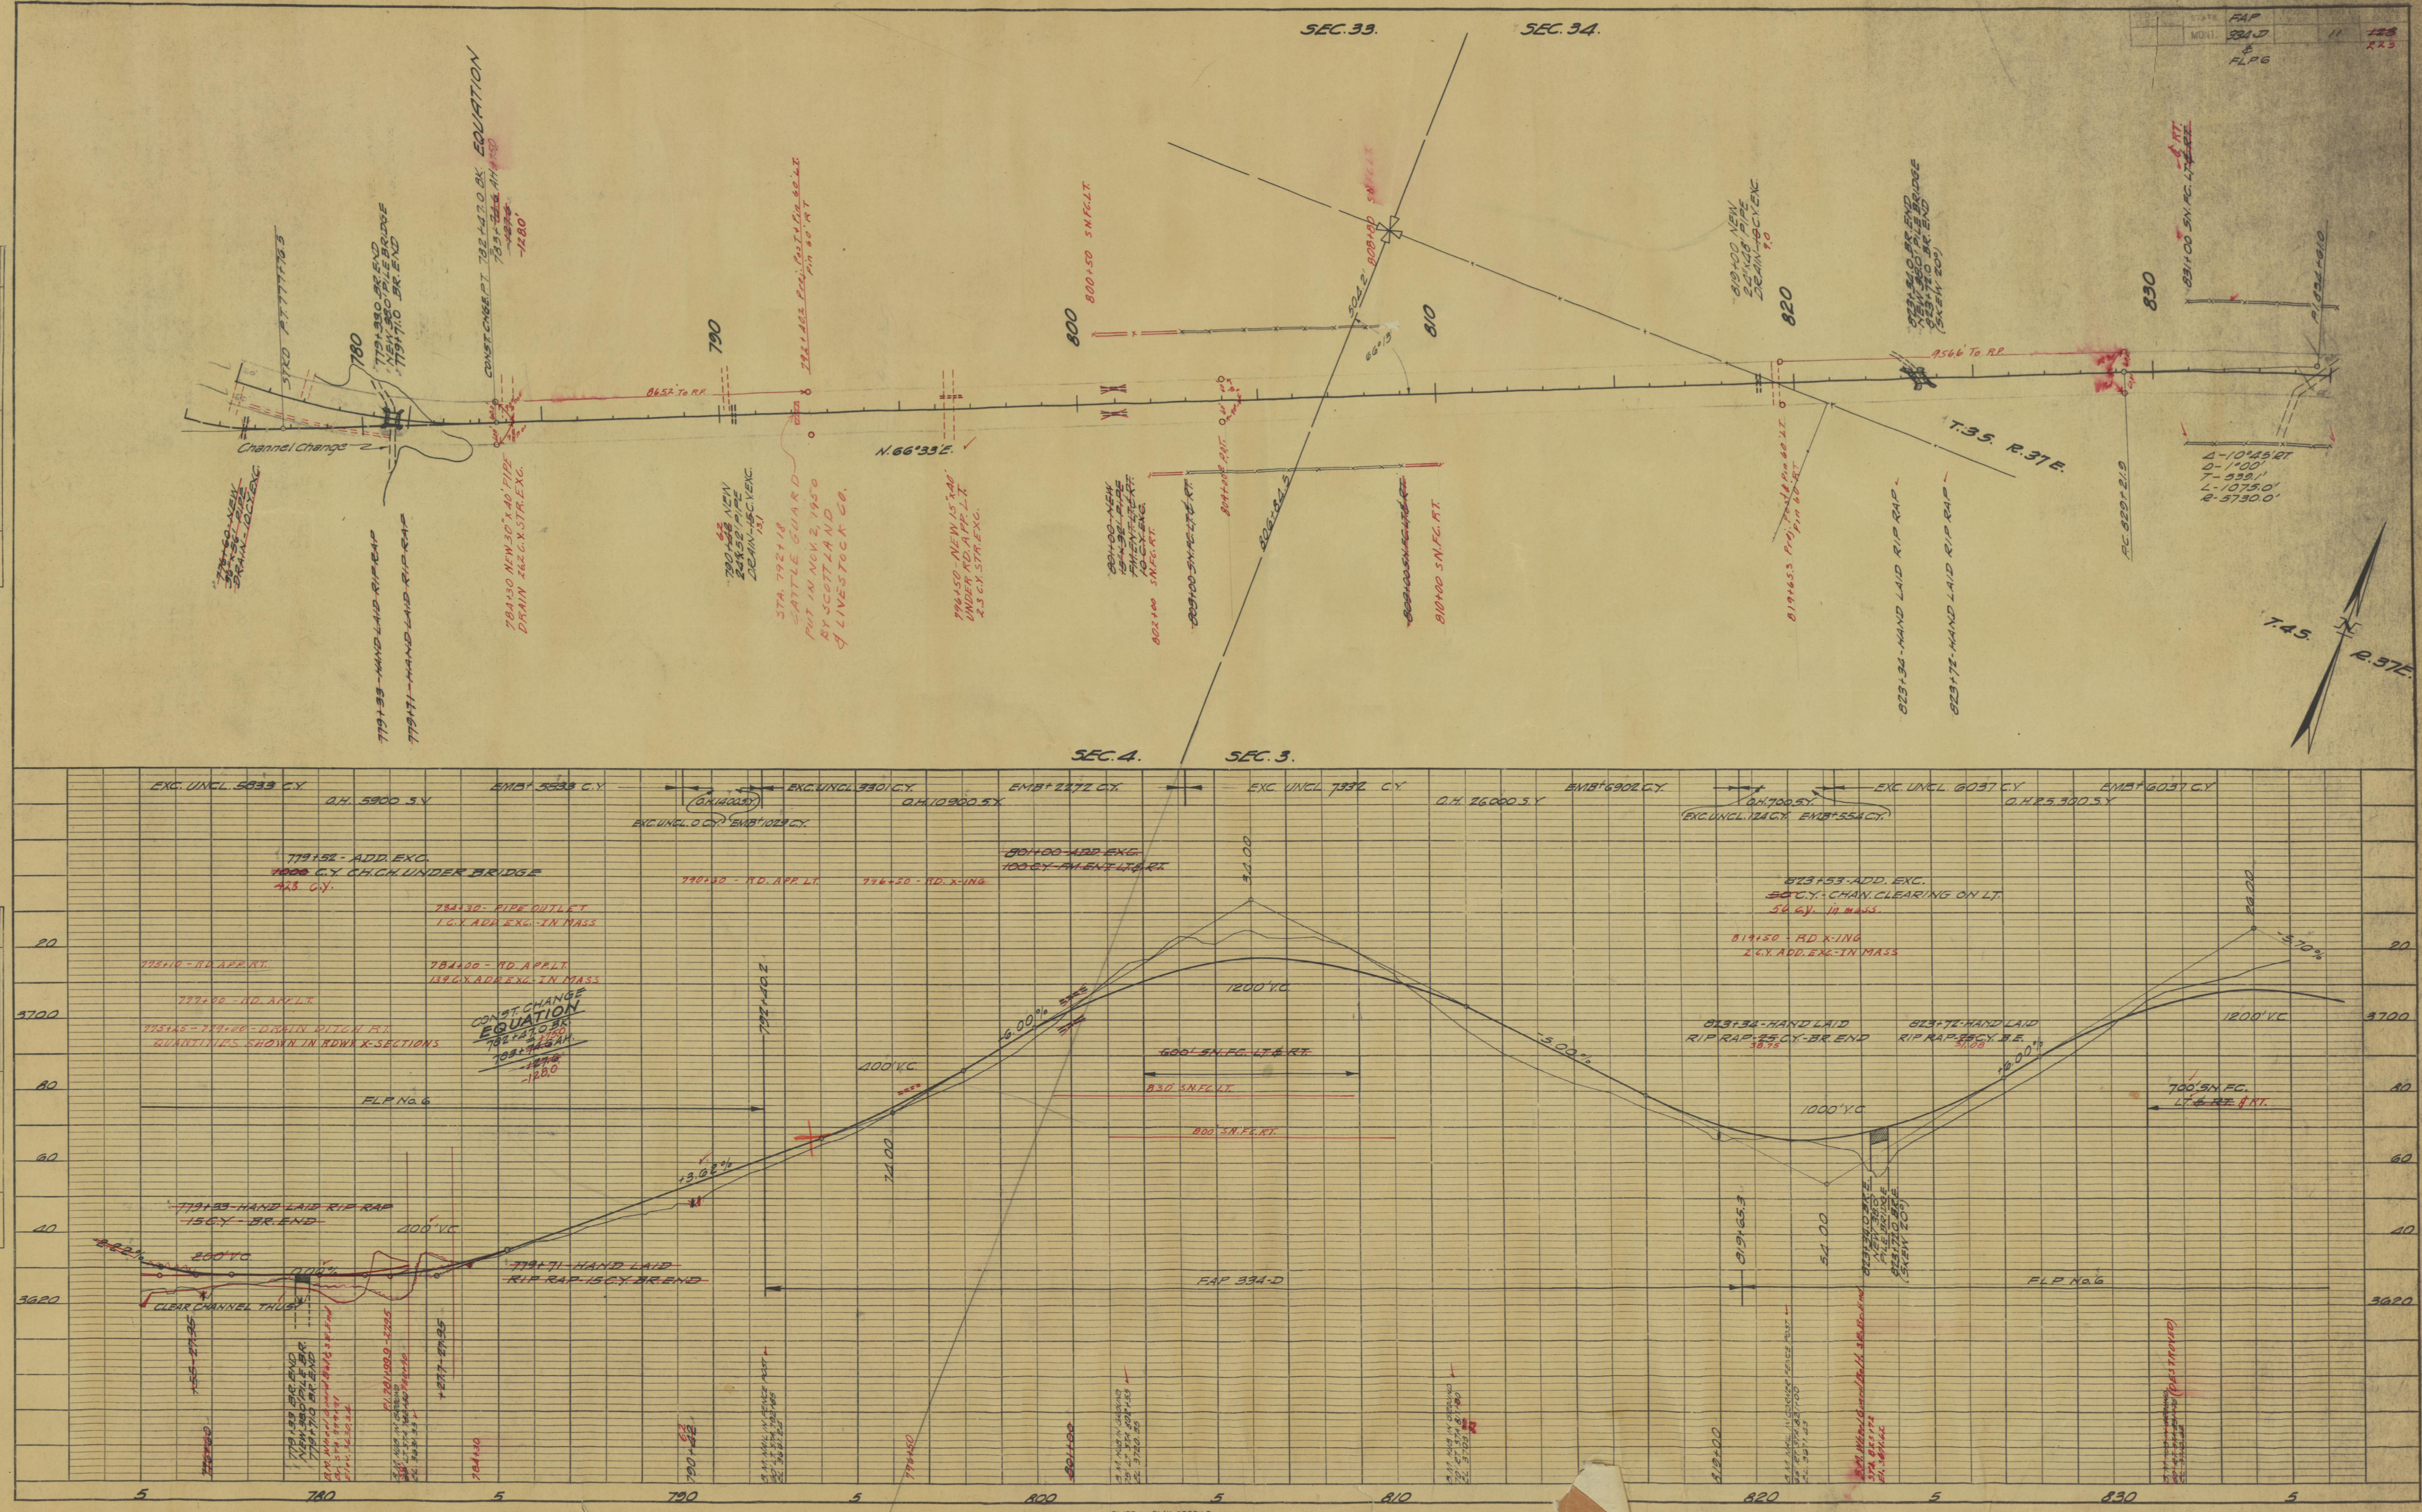



NO.	DATE	BY	REMARKS
1			SURVEYED
2			NOTED
3			ALIGNED
4			CHECKED
5			RT. OF WAY
6			CHECKED

NO.	DATE	BY	REMARKS
1			PROFILING
2			NOTED
3			GRADES
4			CHECKED
5			STRUCTURE
6			NOTATIONS

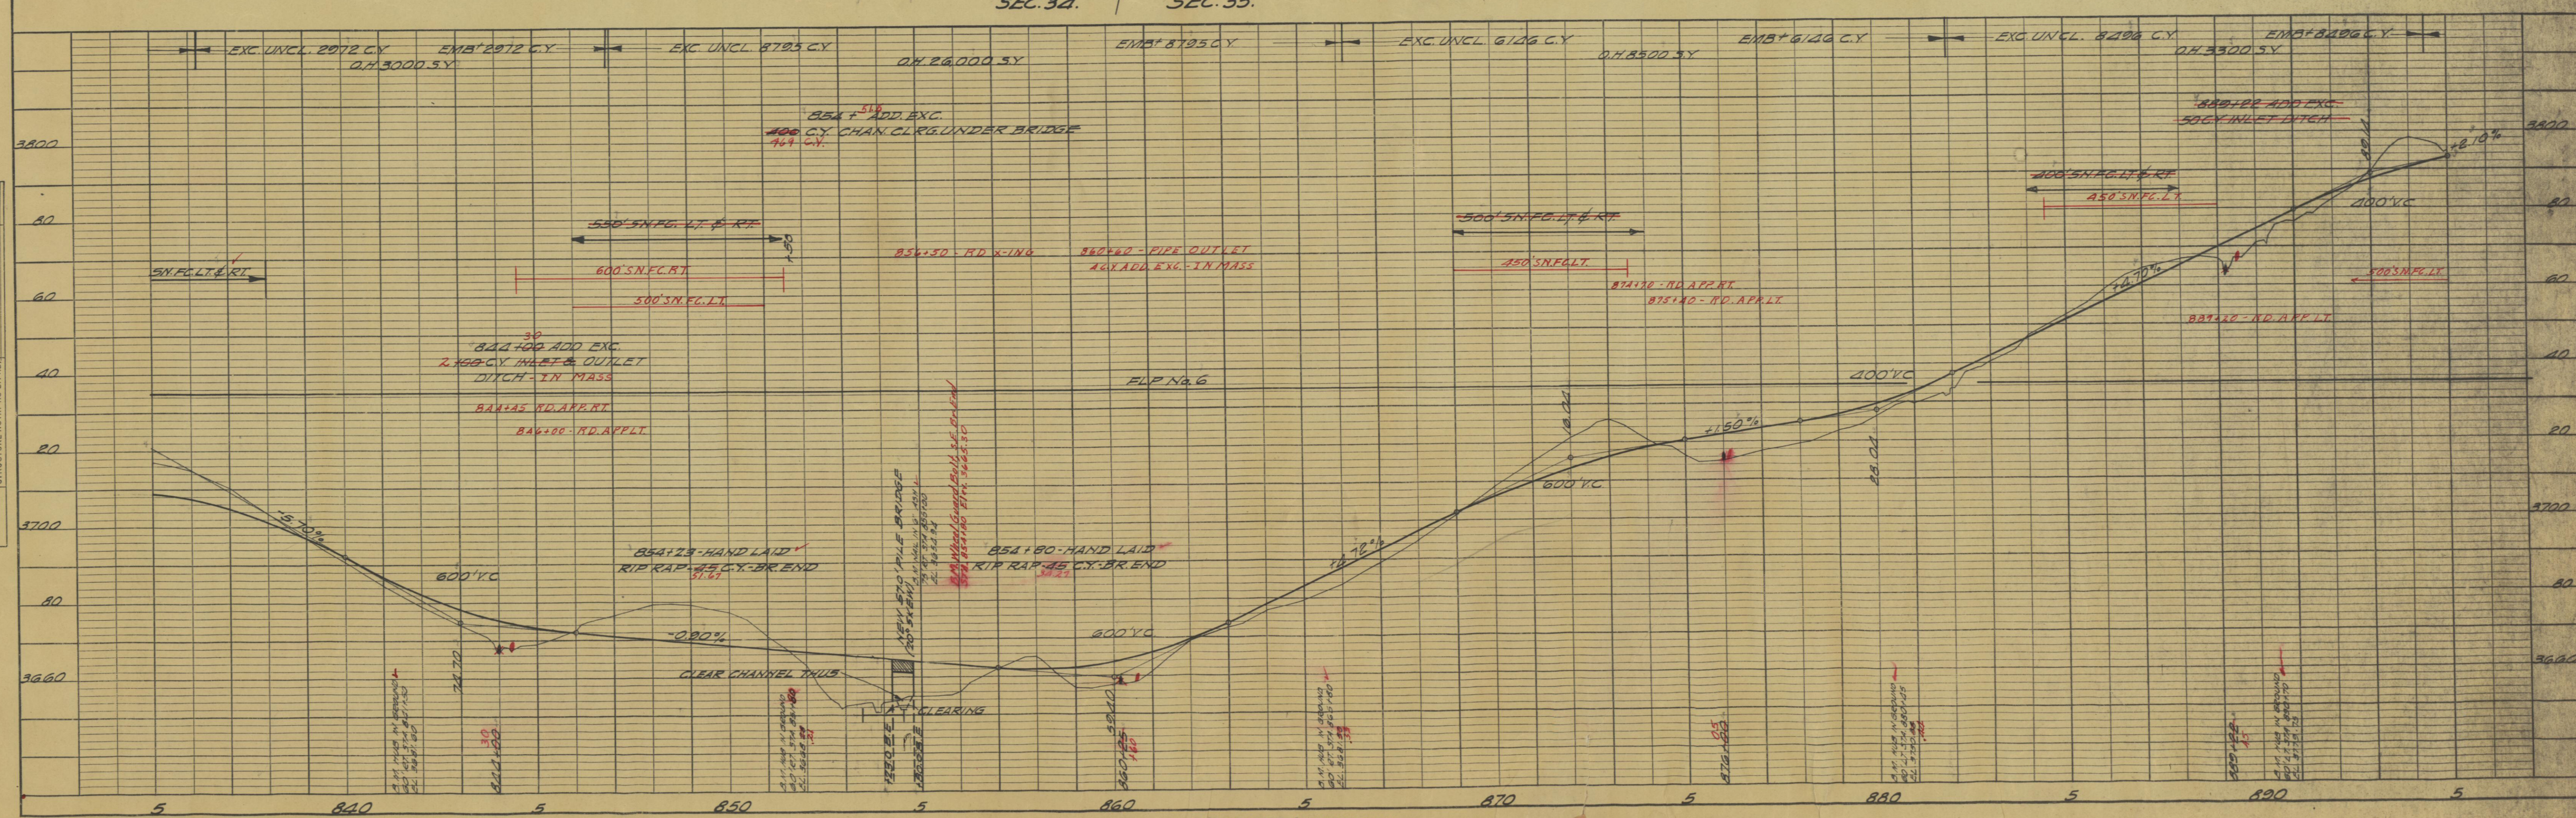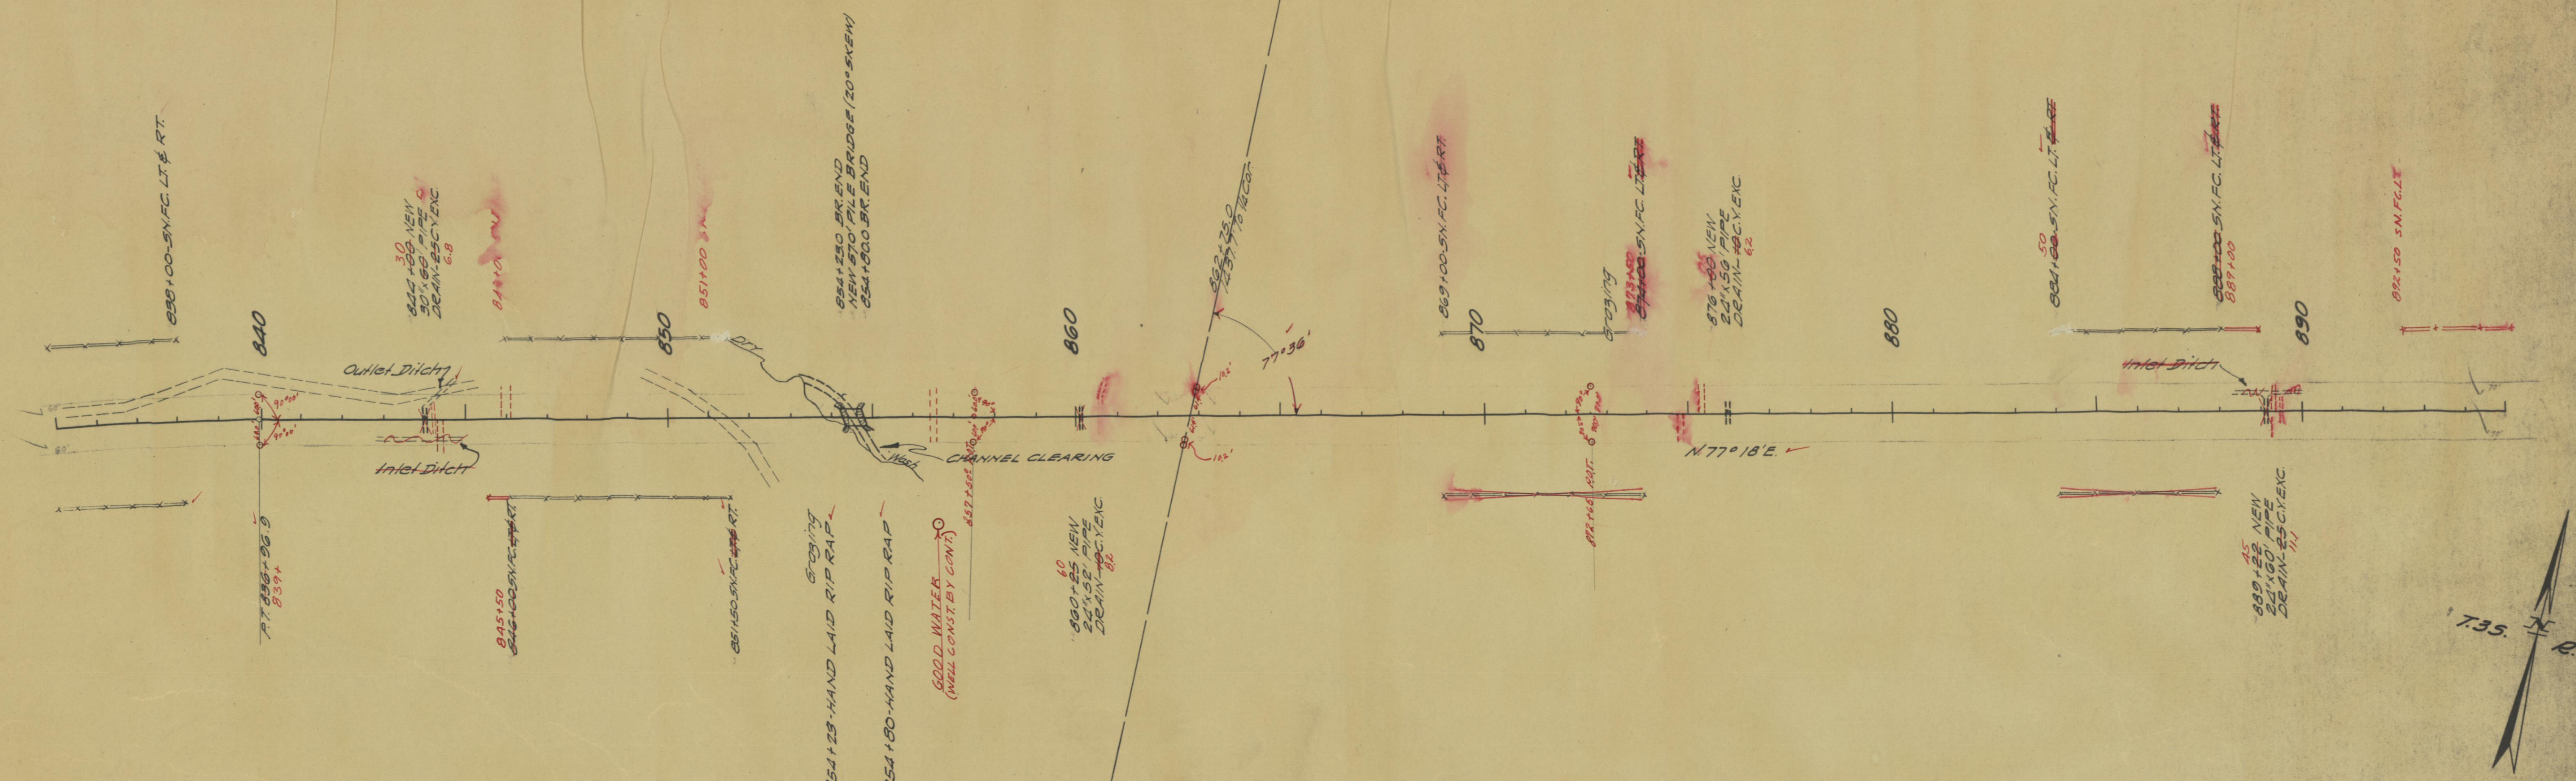


PLAN	DATE	BY
SURVEYED		
NOTED		
NOTE BOOK		
ALIGNMENT CHECKED		
RT. OF WAY CHECKED		
NO.		

PROFILE	DATE	BY
SURVEYED		
NOTED		
NOTE BOOK		
GRADES CHECKED		
STRUCTURE NOTATIONS CH. NO.		
NO.		

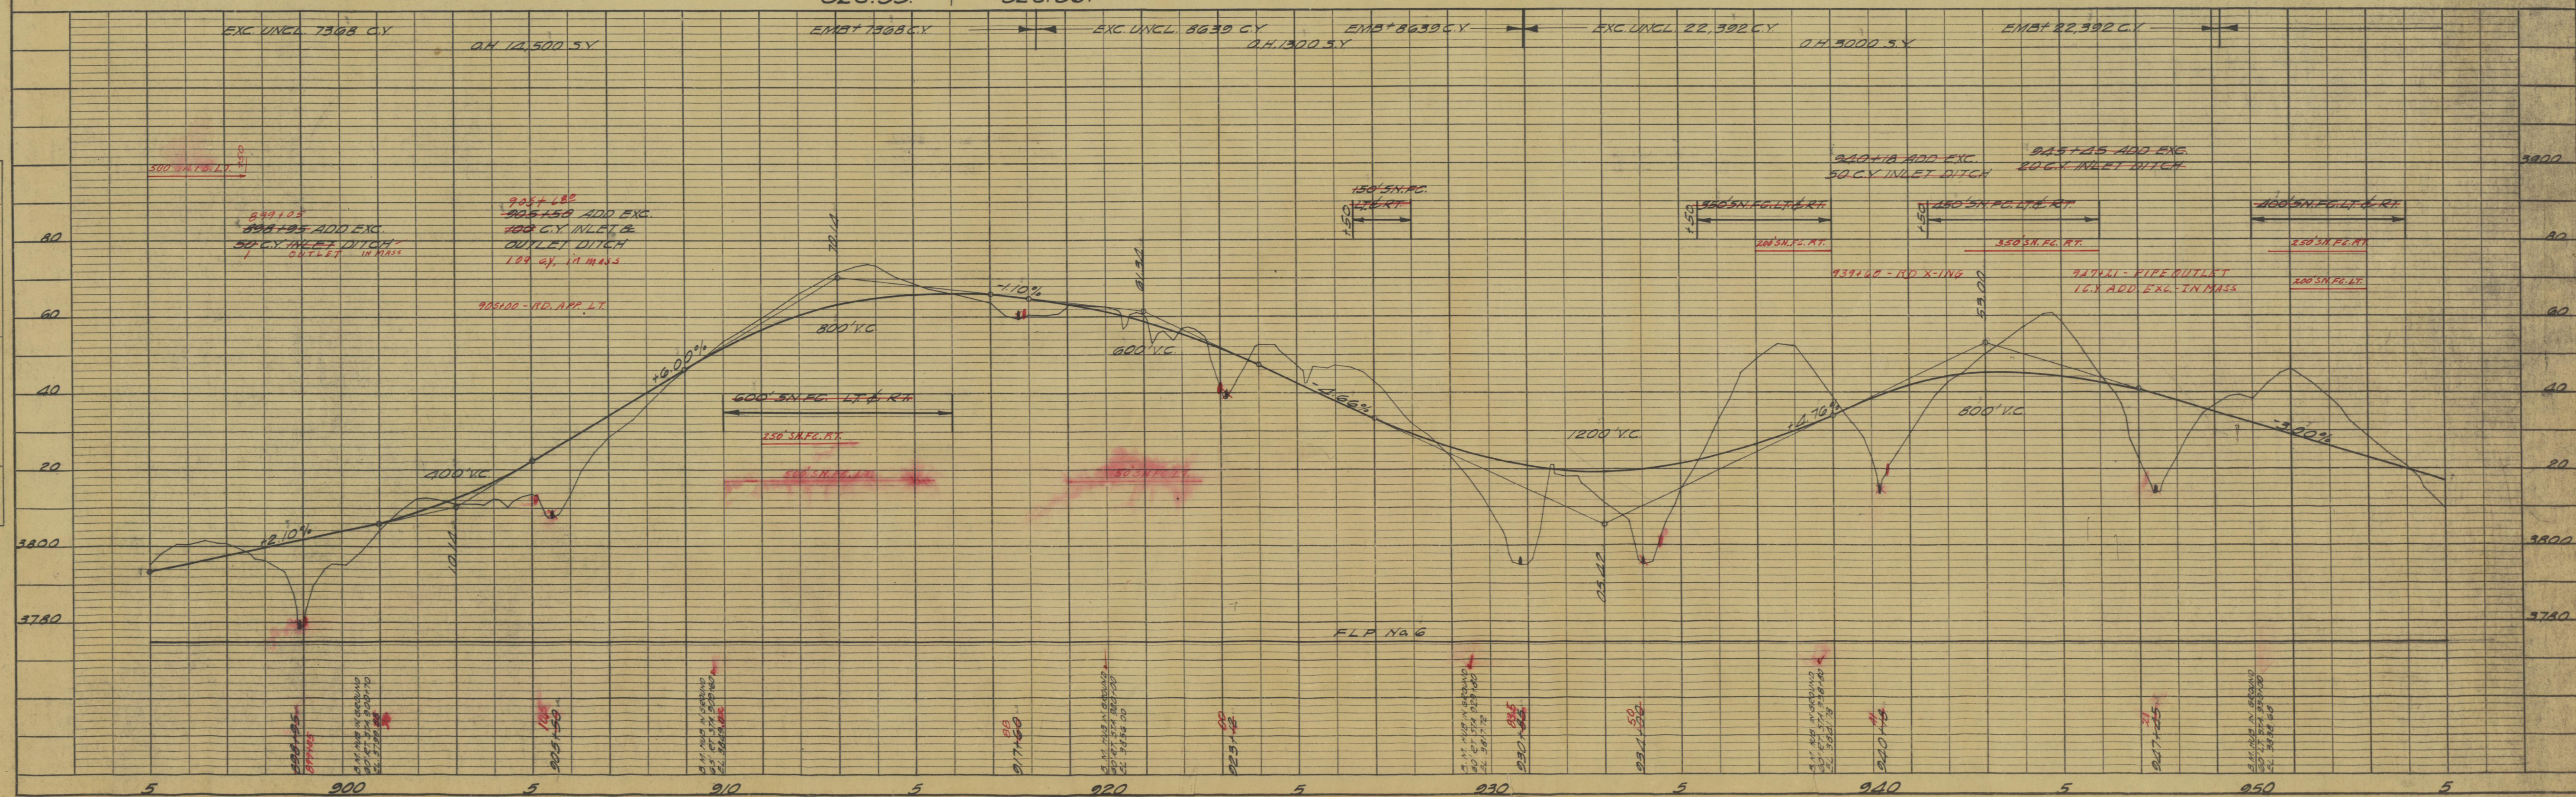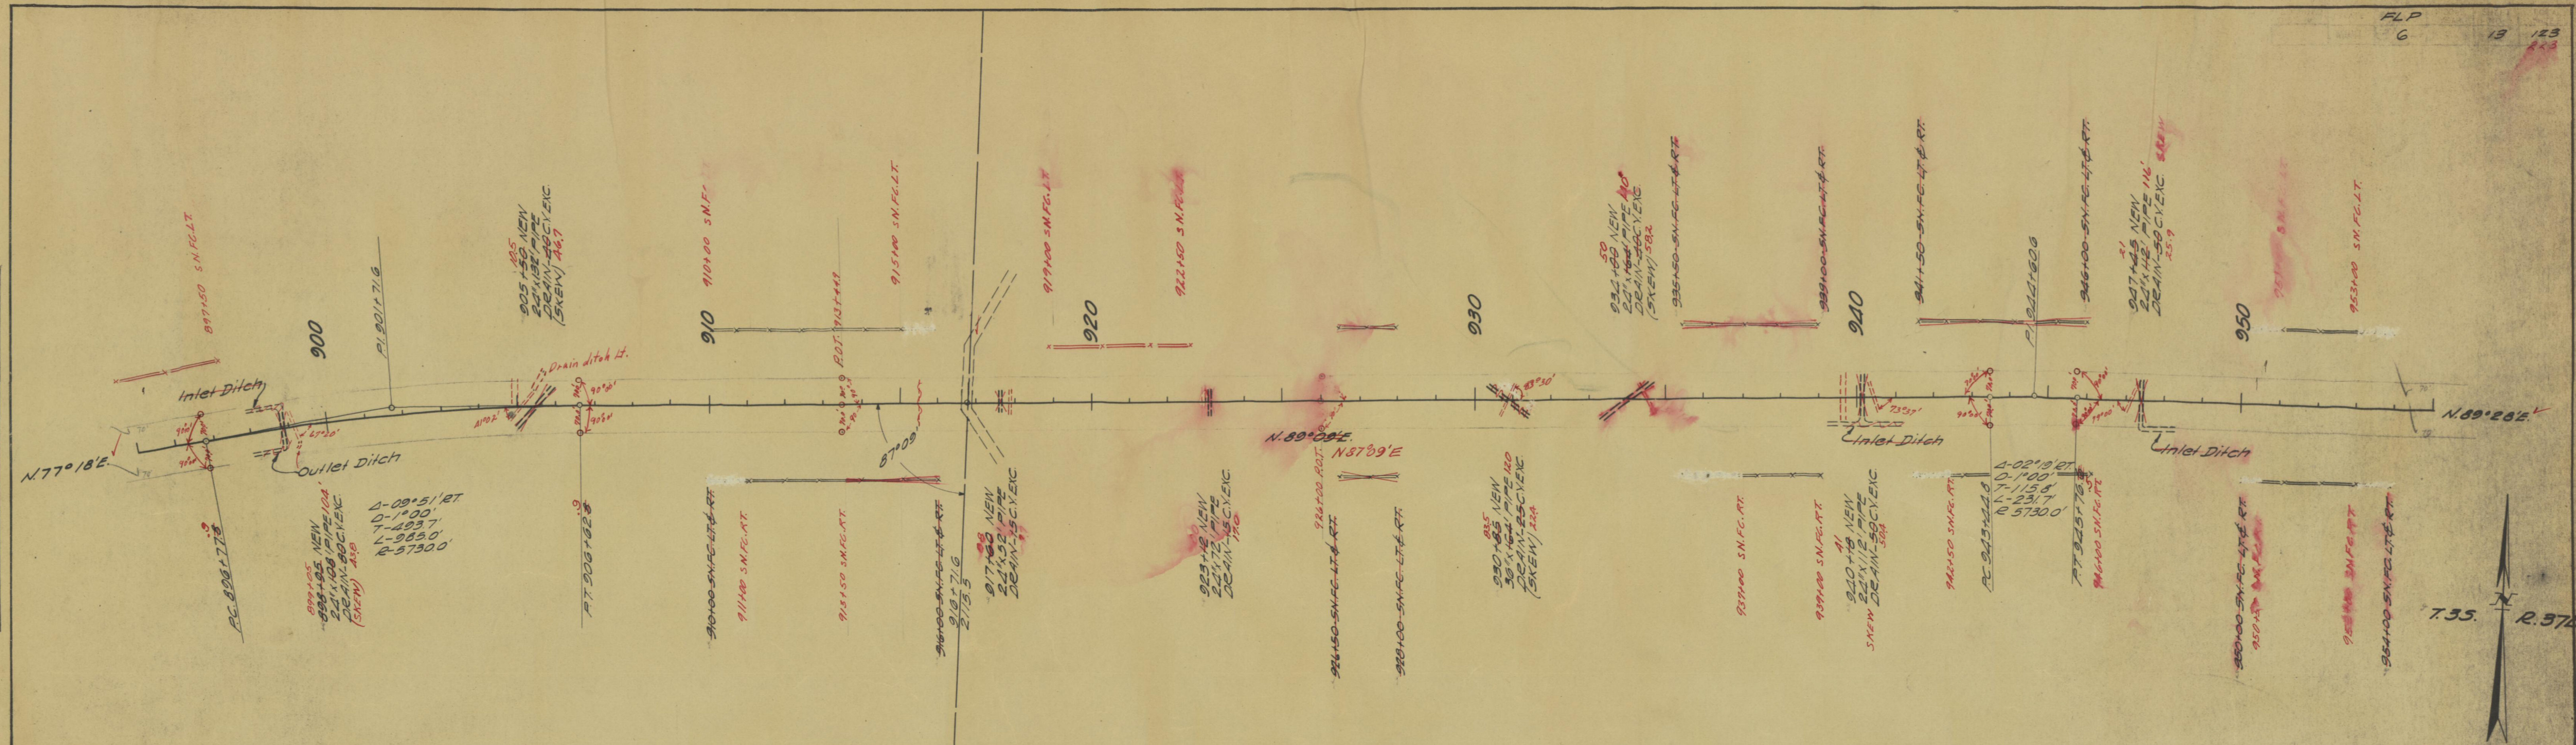


PLAN	SURVEYED	DATE
NOTE BOOK	ALIGNMENT CHECKED	
NO.	RT. OF WAY CHECKED	

PROFILE	SURVEYED	DATE
NOTE BOOK	PLotted	
NO.	STRUCTURE NOTATIONS CHKO.	

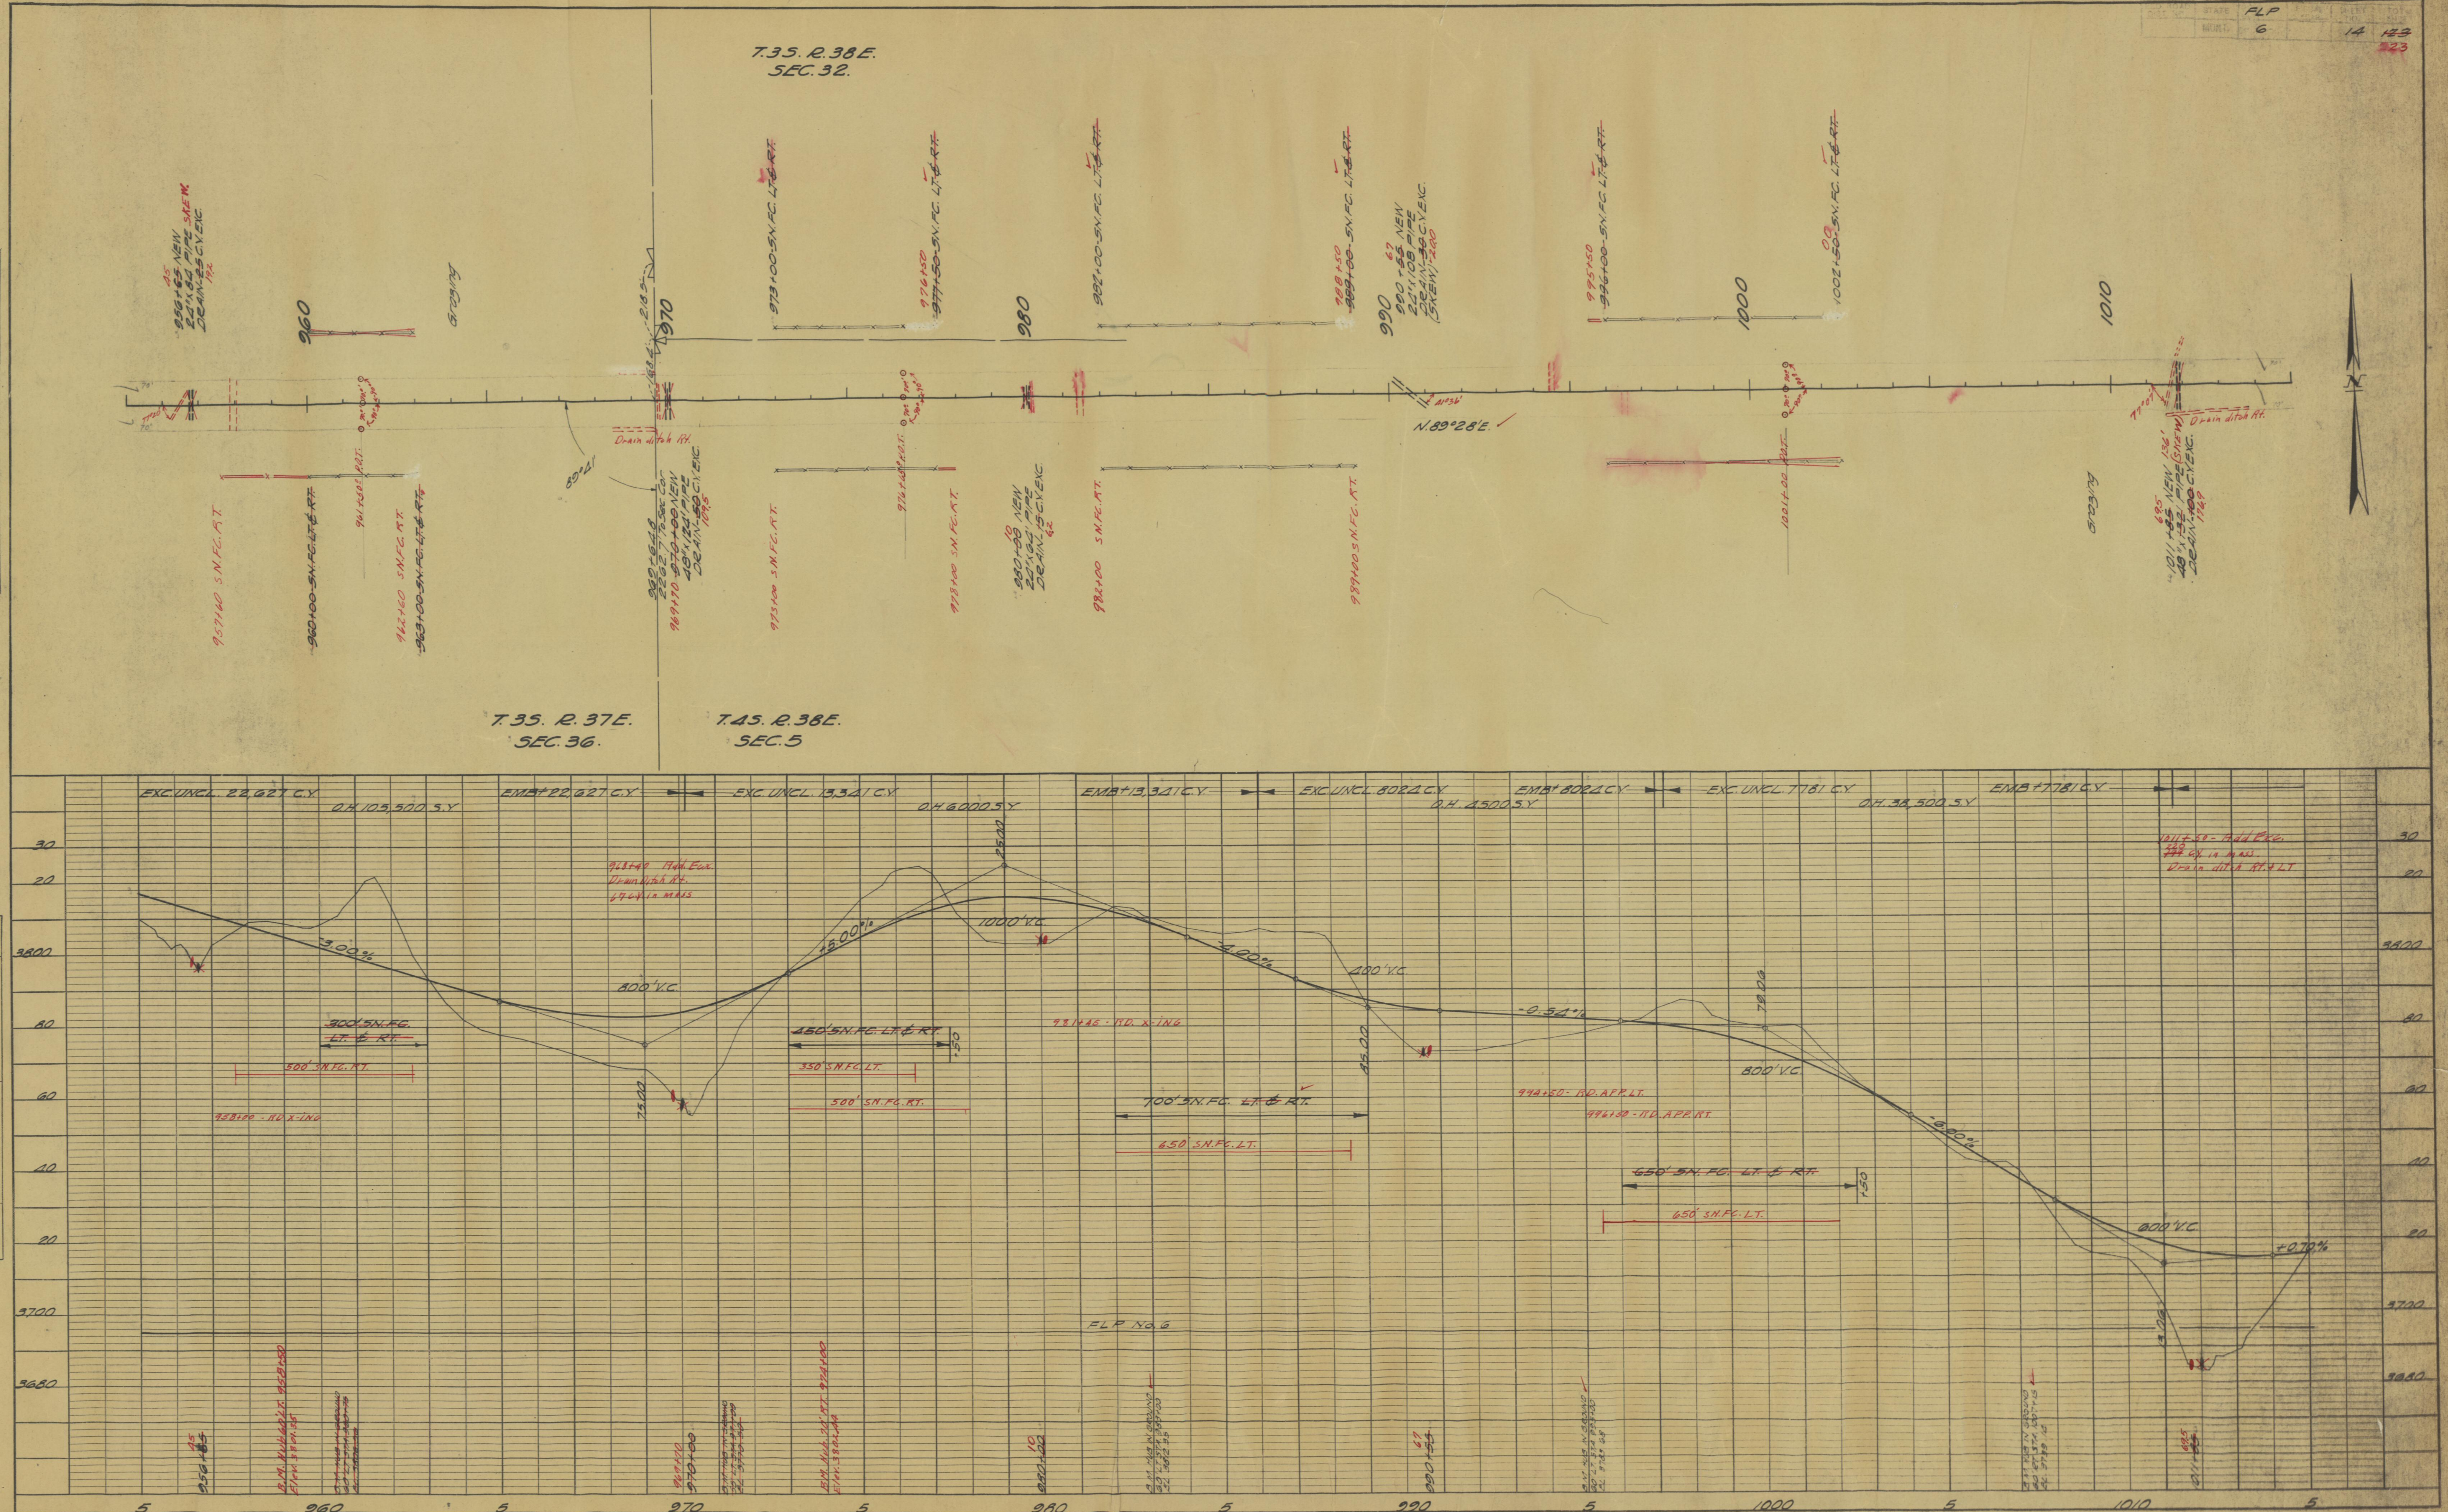

PLAN	SURVEYED	DATE
NOTE BOOK	PLOTTED	
NO.	RT. OF WAY CHECKED	
	RT. OF WAY CHECKED	


PROFILE	SURVEYED	DATE
NOTE BOOK	PLOTTED	
NO.	GRADES CHECKED	
	STRUCTURE NOTATIONS CHKD.	

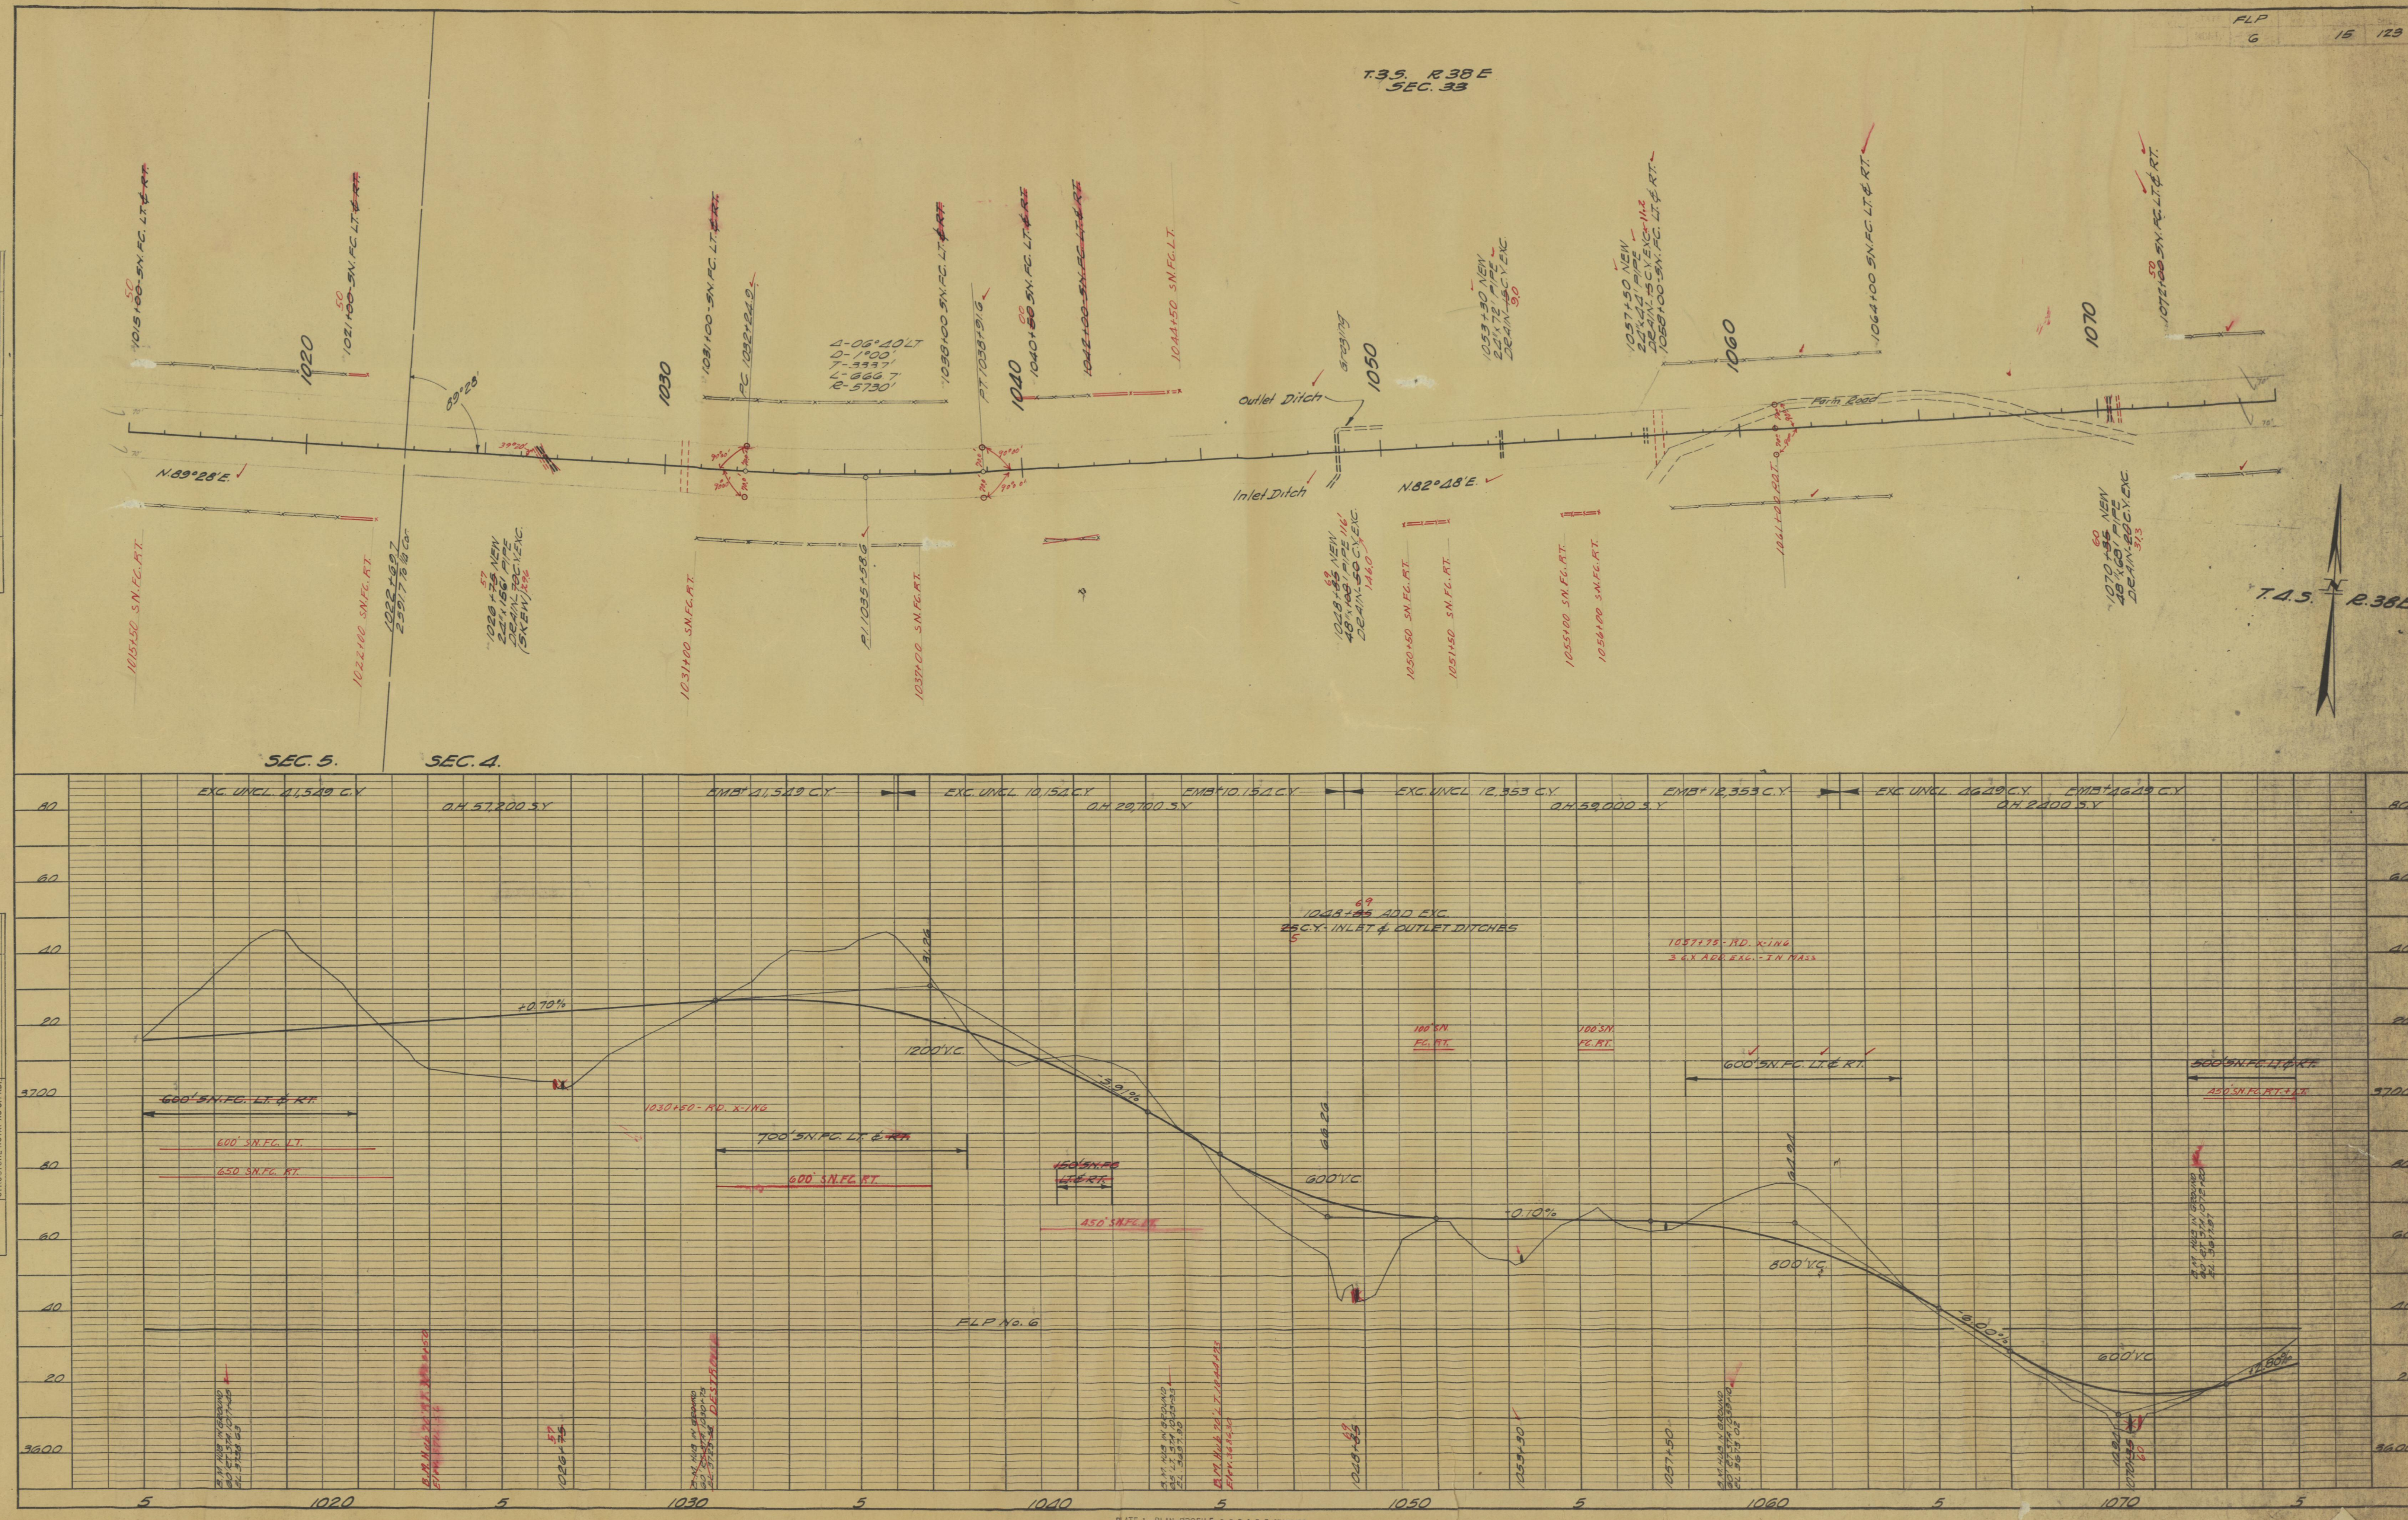

SURVEYED
 NOTE BOOK
 ALIGNED CHECKED
 RT. OF WAY CHECKED
 NO.

SURVEYED
 NOTE BOOK
 GRADES CHECKED
 B. M. & NOTED
 STRUCTURE NOTATIONS CHD.
 NO.

FLP	STATE	DATE	SHEET	TOTAL
6			16	123

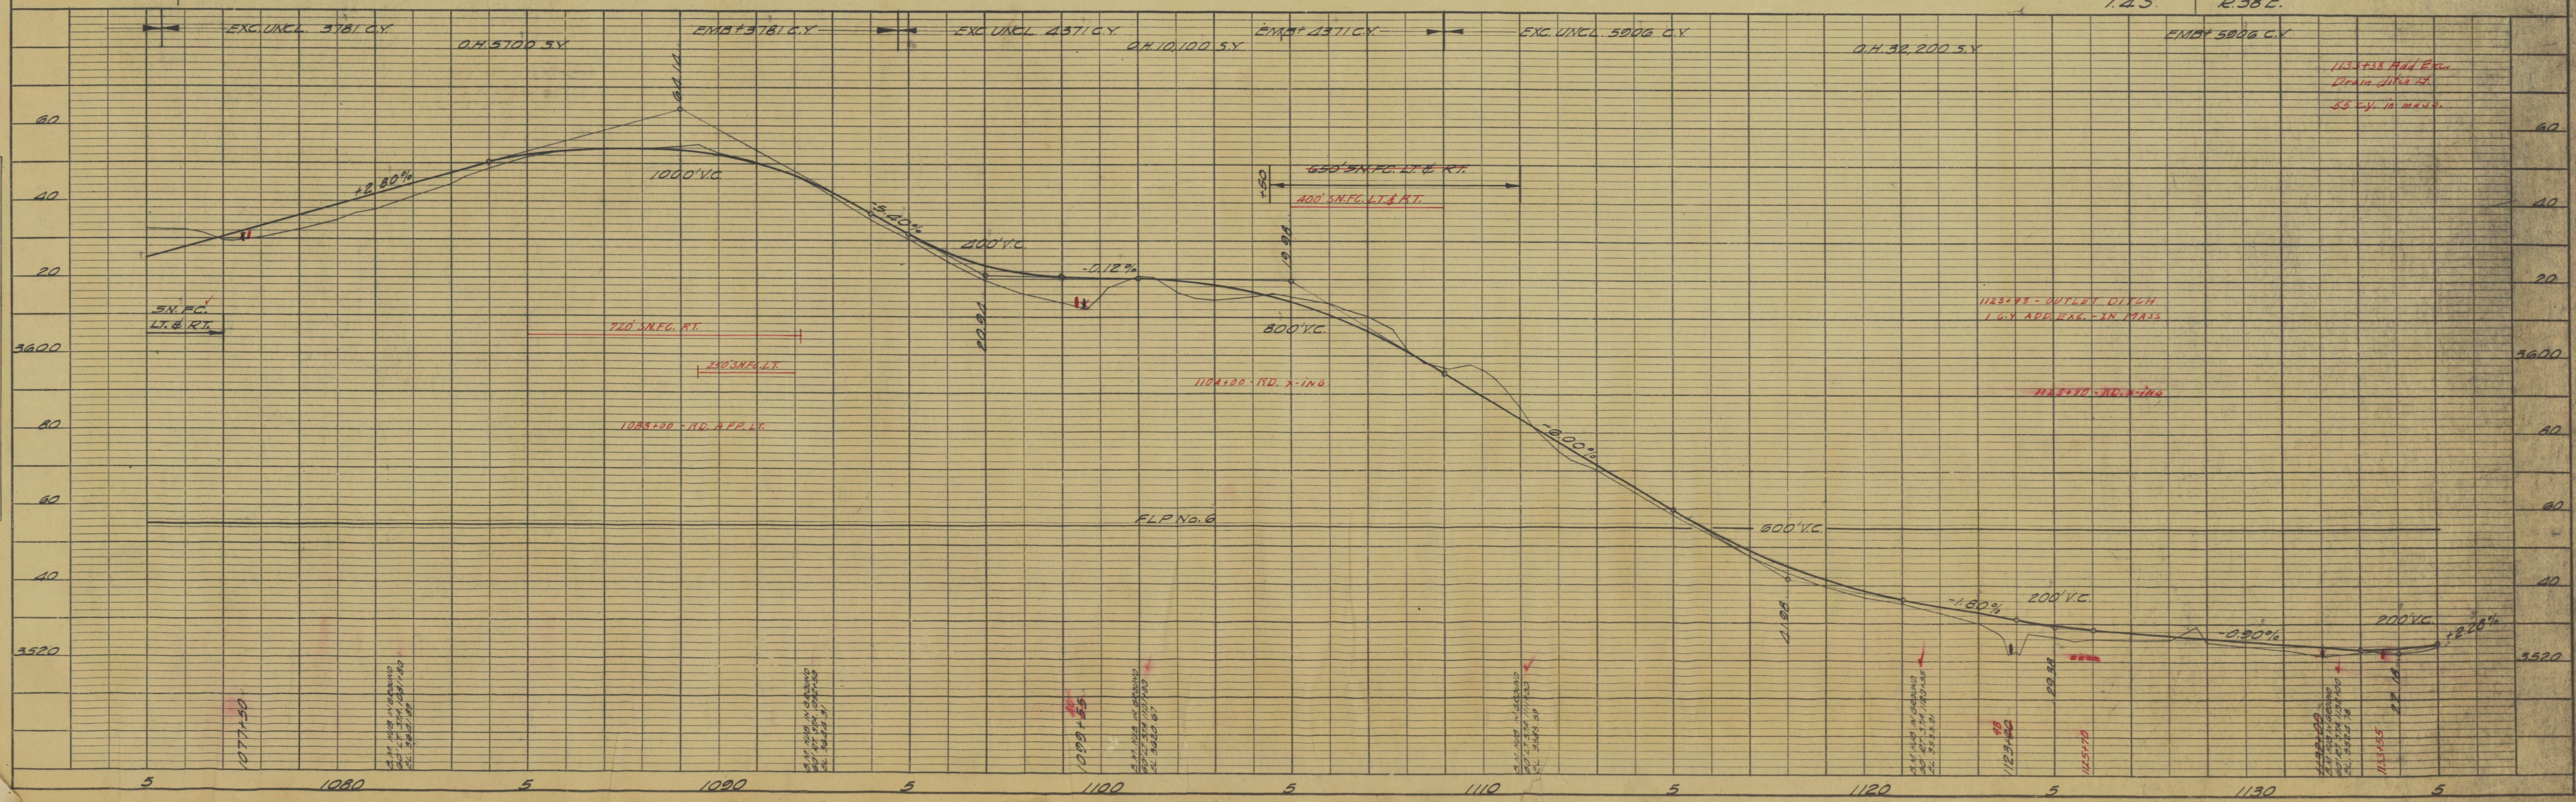

NOTE BOOK ALIGNMENT CHECKED.
RT. OF WAY CHECKED.
NO.



NOTE BOOK GRADES CHECKED.
B. M. S. NOTED.
STRUCTURE NOTATIONS CHKD.
NO.

STRUCTURE NOTATIONS CHKD.
NO.

FLP
6
17
123
223

T.35.
SEC.35.
R.38E.
SEC.36.

SEC.2.
T.4S.
SEC.1.
R.38E.

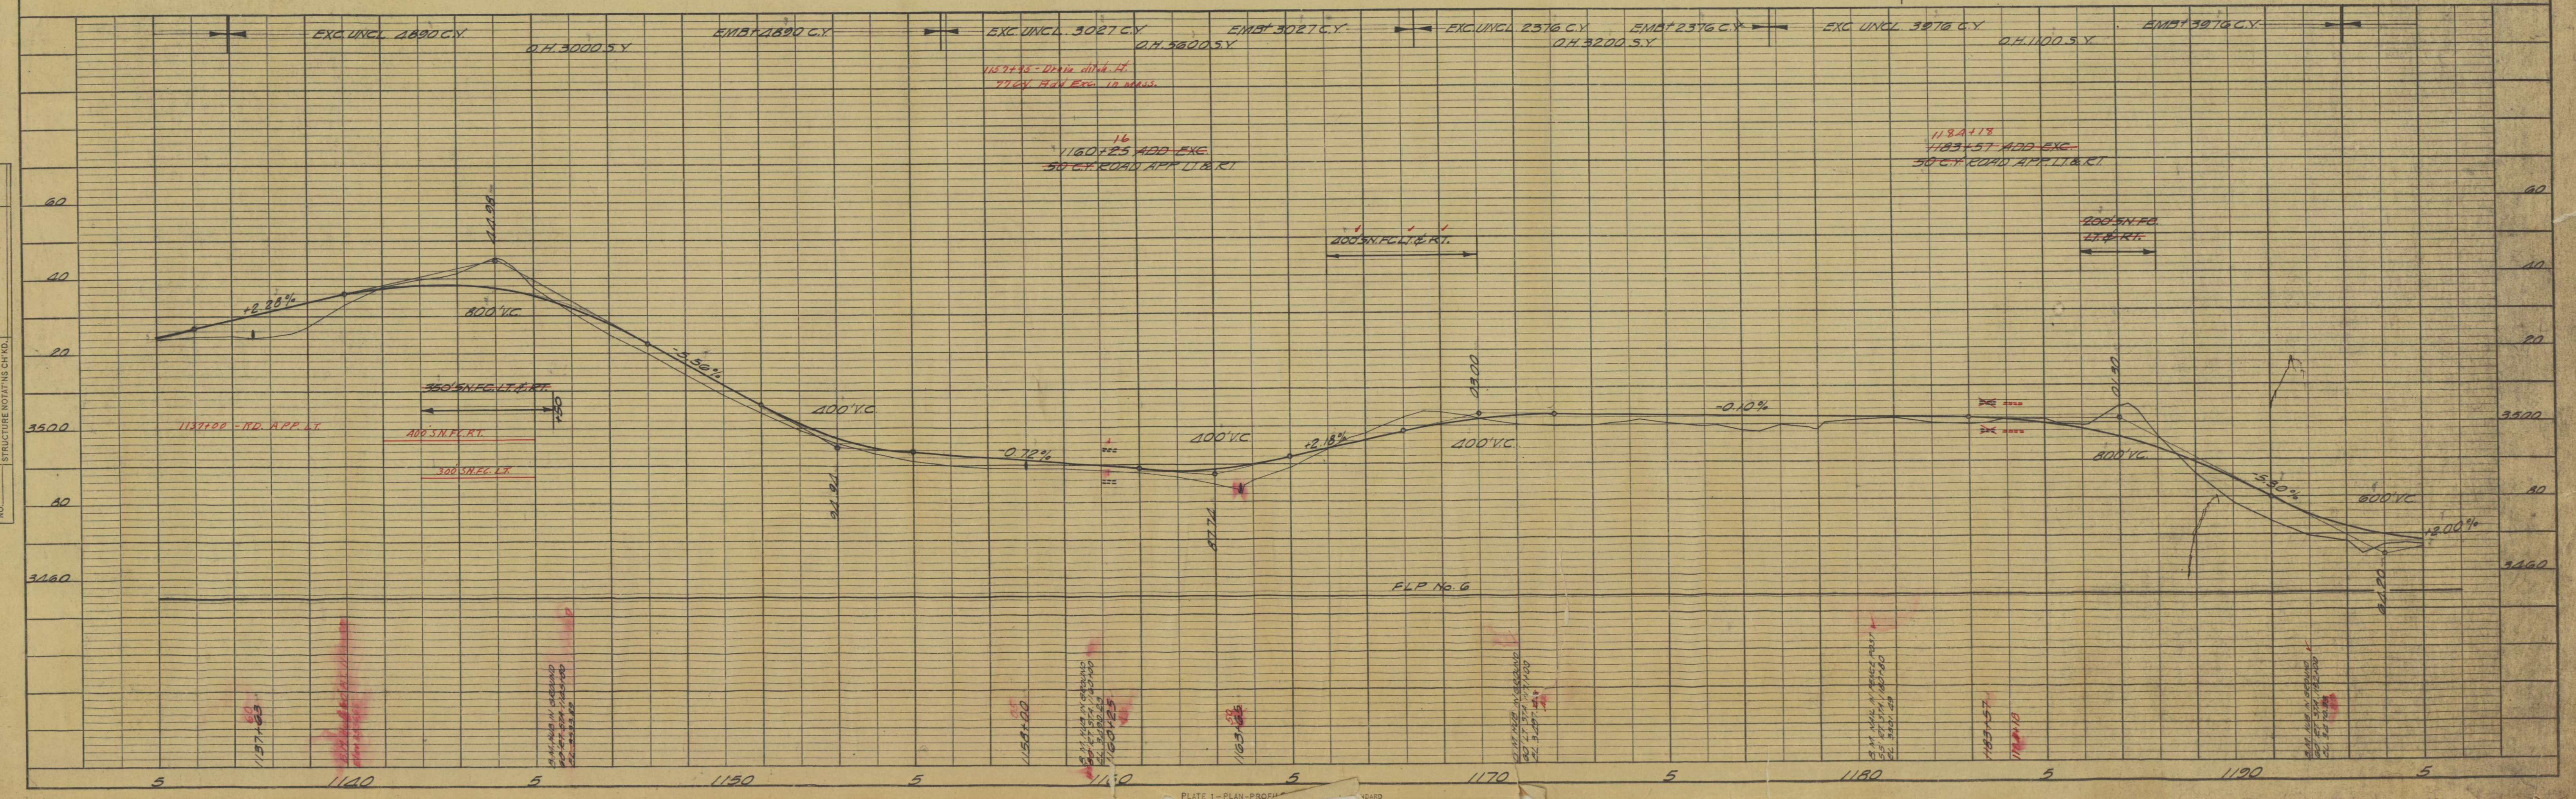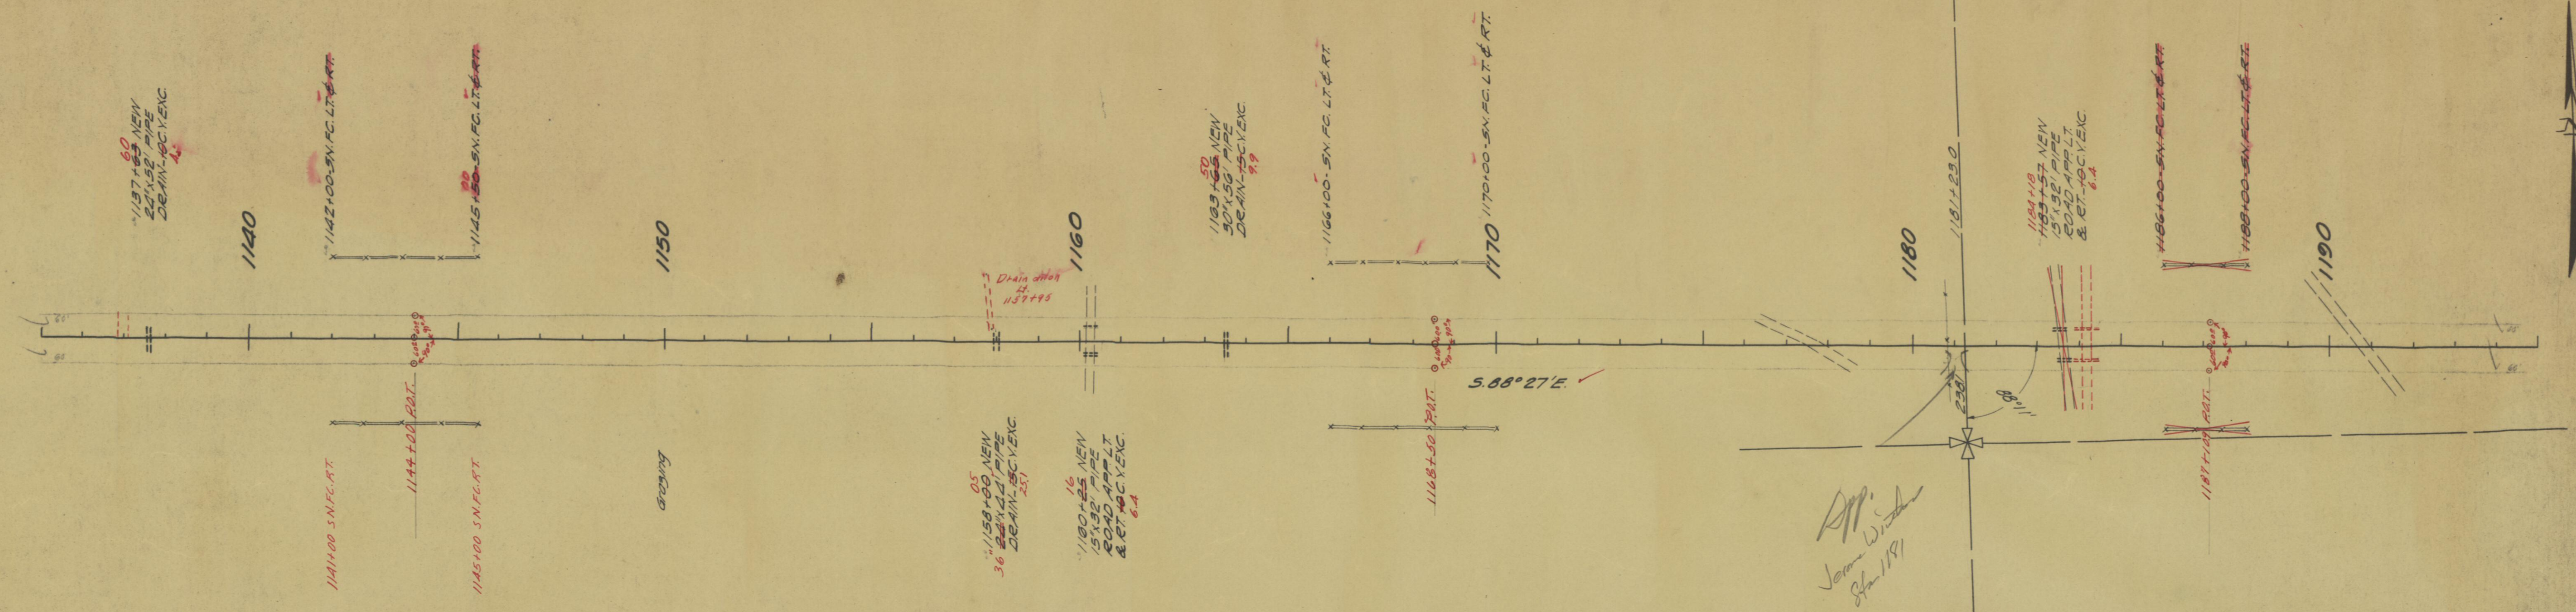

PLAN
 SURVEYED
 PLOTTED
 NOTE BOOK
 ALIGNMENT CHECKED
 RT. OF WAY CHECKED
 NO.

PLAN
 SURVEYED
 PLOTTED
 NOTE BOOK
 ALIGNMENT CHECKED
 RT. OF WAY CHECKED
 NO.

PLAN
 SURVEYED
 PLOTTED
 NOTE BOOK
 ALIGNMENT CHECKED
 RT. OF WAY CHECKED
 NO.

