


PLANS

NOT

TO

SCALE

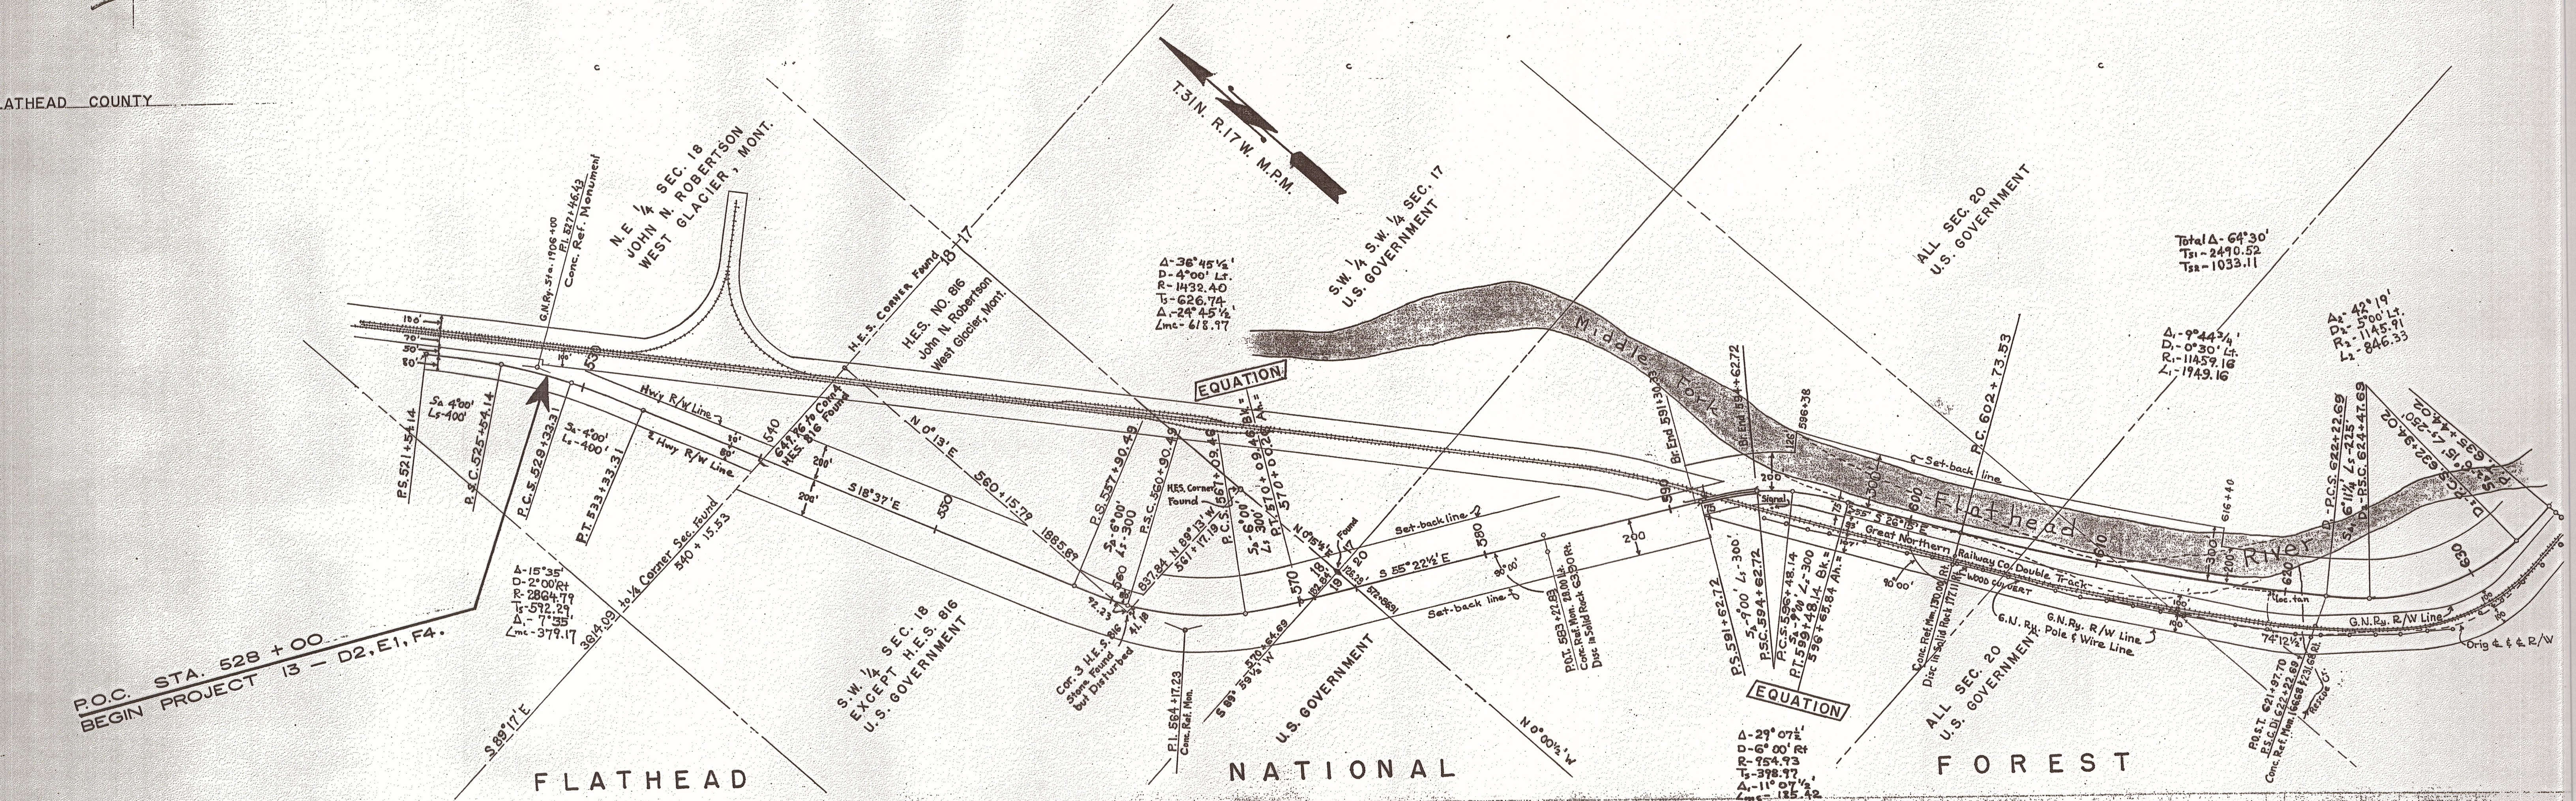

CLASSIFICATION CLEARING

DRAINAGE STRUCTURES

BENCH MARKS

B.P.R. MONUMENTS & BRIDGE
DISKS.. U.S.G.S. DATUM
OTHER BENCH MARKS
CONSTRUCTION DATUM


PROFILE



SCALE: HORIZ. - 1" = 400'
VERT. - 1" = 40'

RES. ENGR. : B.B. GORDON 1955-1956
K.C. CARPENTER 1957
PLOTTED BY : K.C. CARPENTER & A.A. MILLER
CHECKED BY :
TRACED BY : J.J. VOSMEK

GUARD RAIL—GUIDE POSTS

SURFACING.

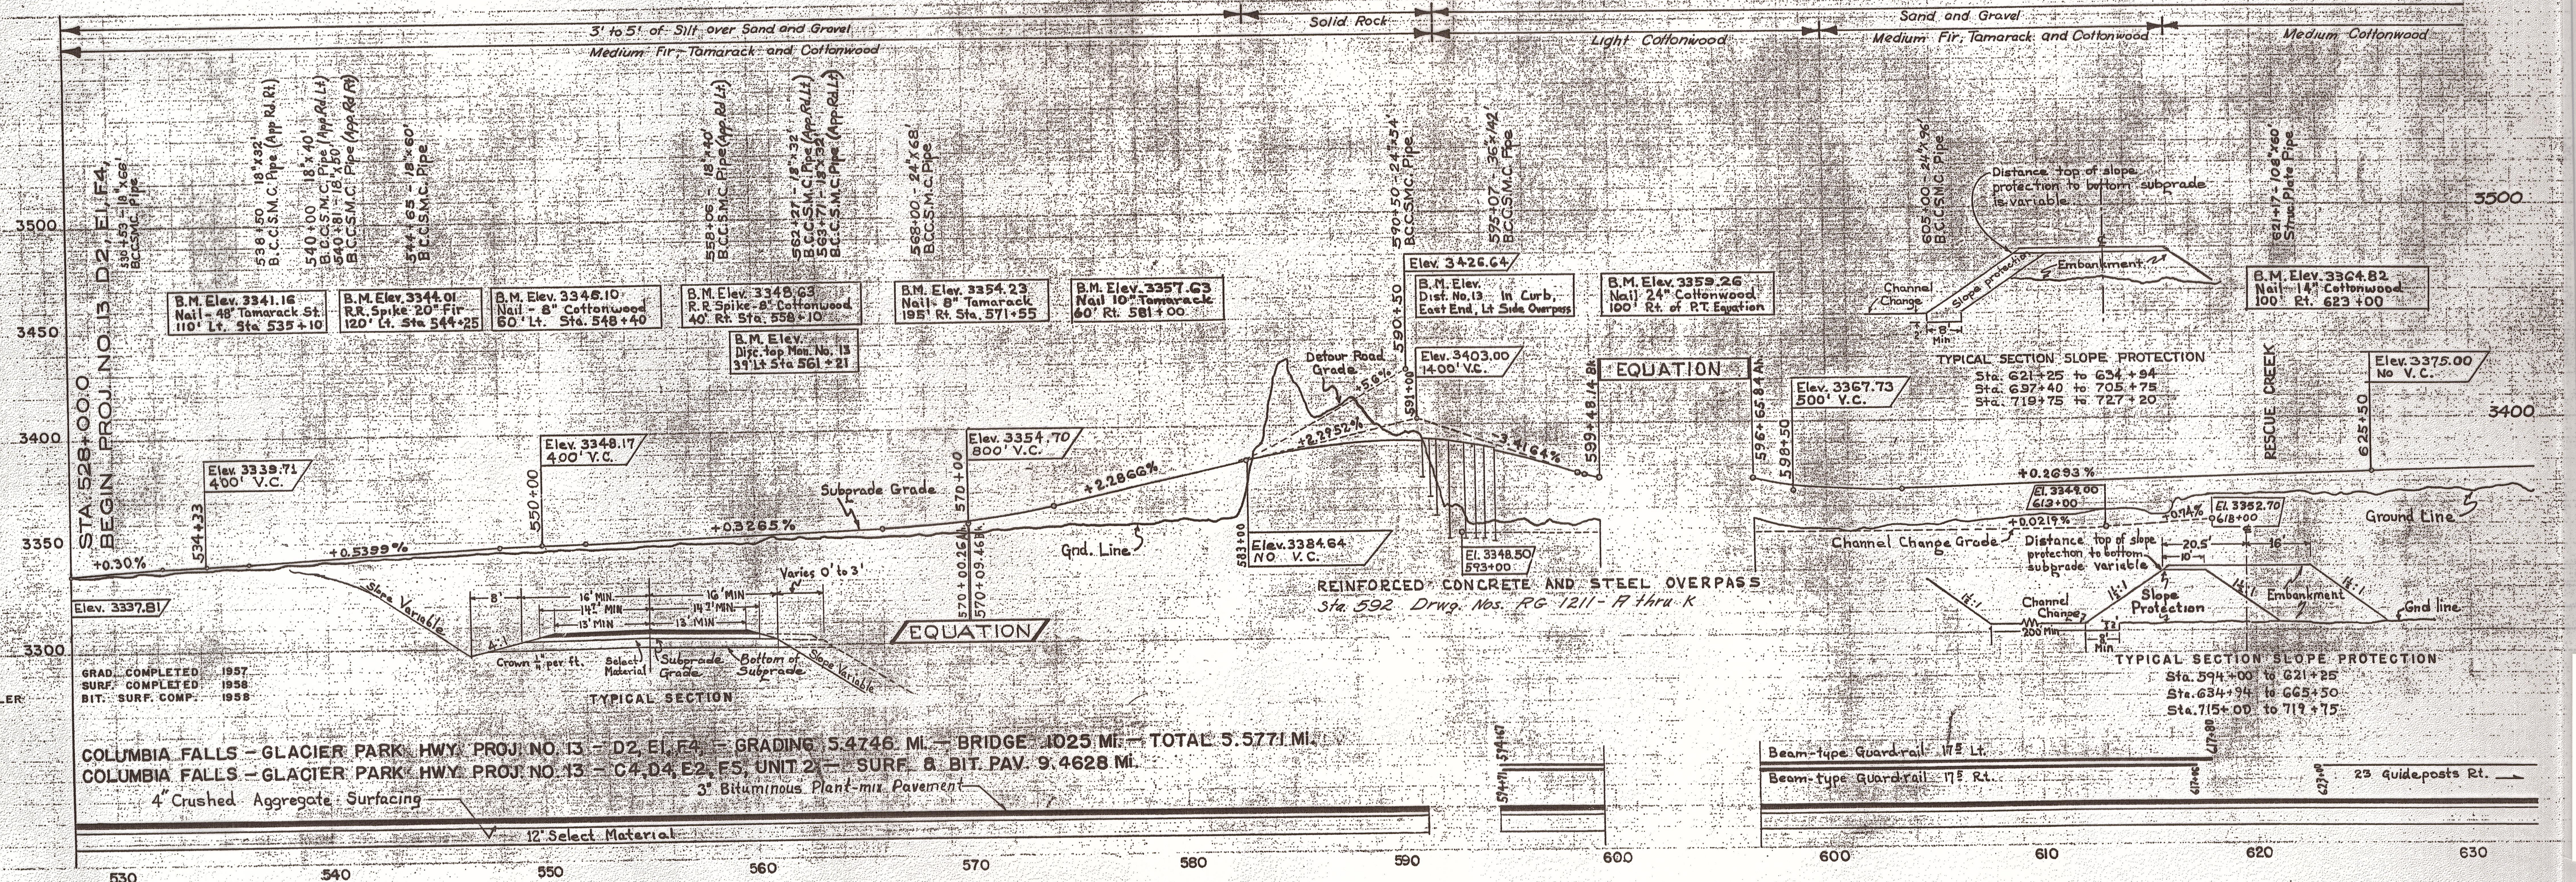

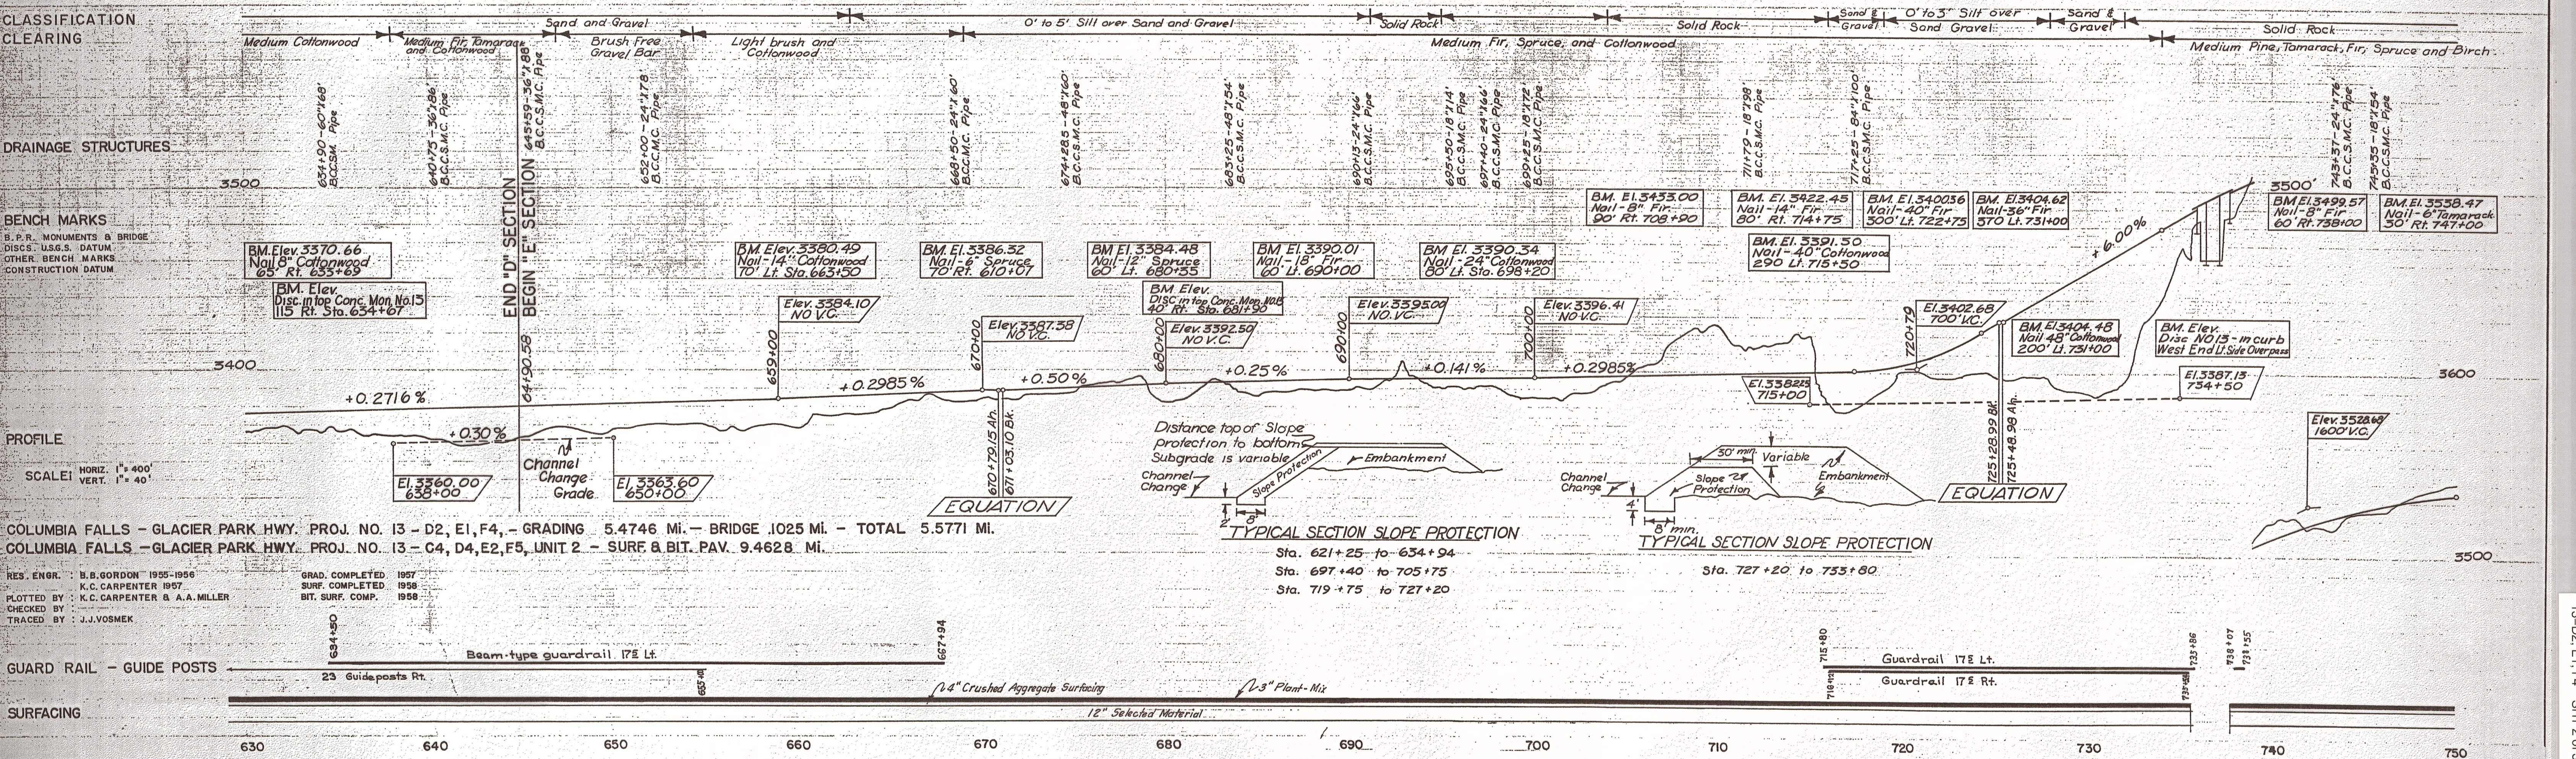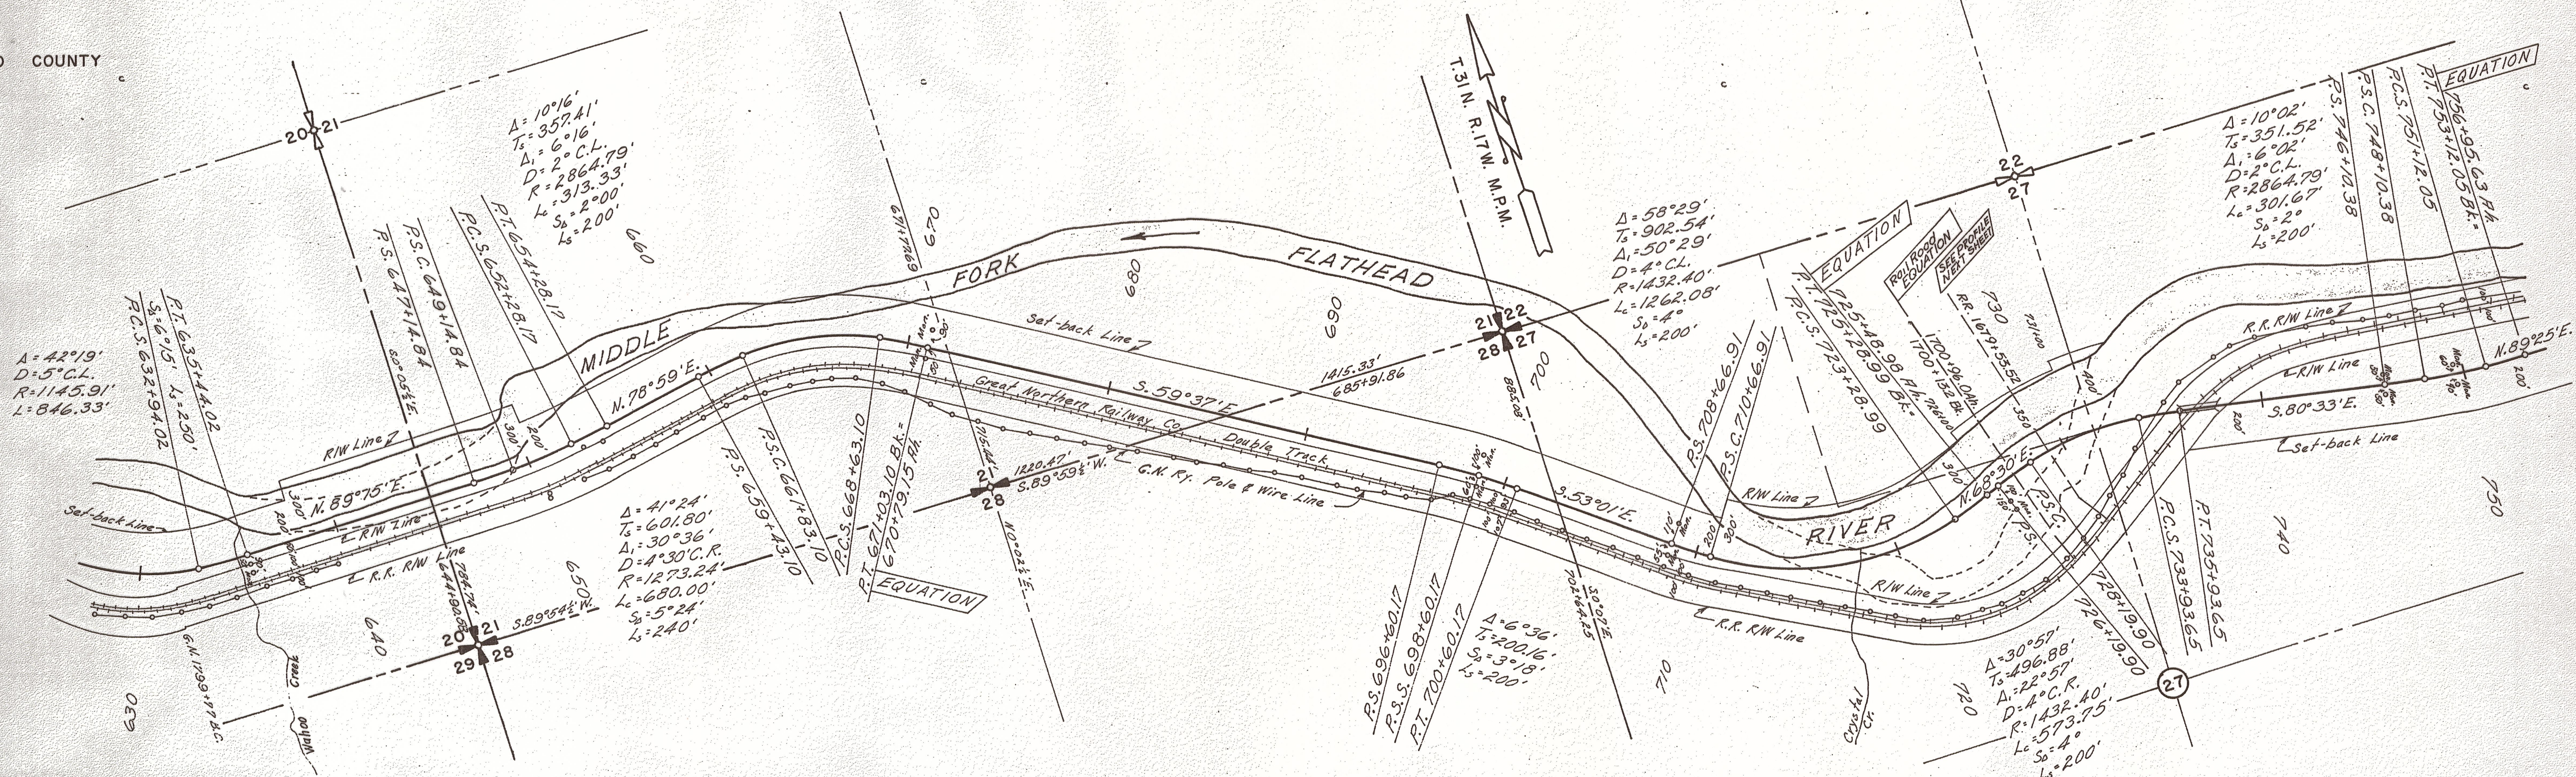

COLUMBIA FALLS - GLACIER PARK HWY. PROJ. NO. 13 - D2, E1, F4, - GRADING 5.4746 MI. - BRIDGE 1.025 MI. - TOTAL 5.5771 MI.
 COLUMBIA FALLS - GLACIER PARK HWY. PROJ. NO. 13 - C4, D4, E2, F5, UNIT 2 - SURF. & BIT. PAV. 9.4628 MI.

RES. ENGR. B.B. GORDON 1955-1956
 K.C. CARPENTER 1957
 PLOTTED BY K.C. CARPENTER & A.A. MILLER
 CHECKED BY J.J. VOSMEK
 TRACED BY J.J. VOSMEK

GRAD. COMPLETED 1957
 SURF. COMPLETED 1958
 BIT. SURF. COMP. 1958

