PLANS
NOT
TO
SCALE

FED. ROAD DIST. NO	STATE	FED. AID PROJ. NO	STATE R/W NO.	SHEET No.	TOTAL SHEETS
1	MONT	FAP 169 (3)	3569	1	1

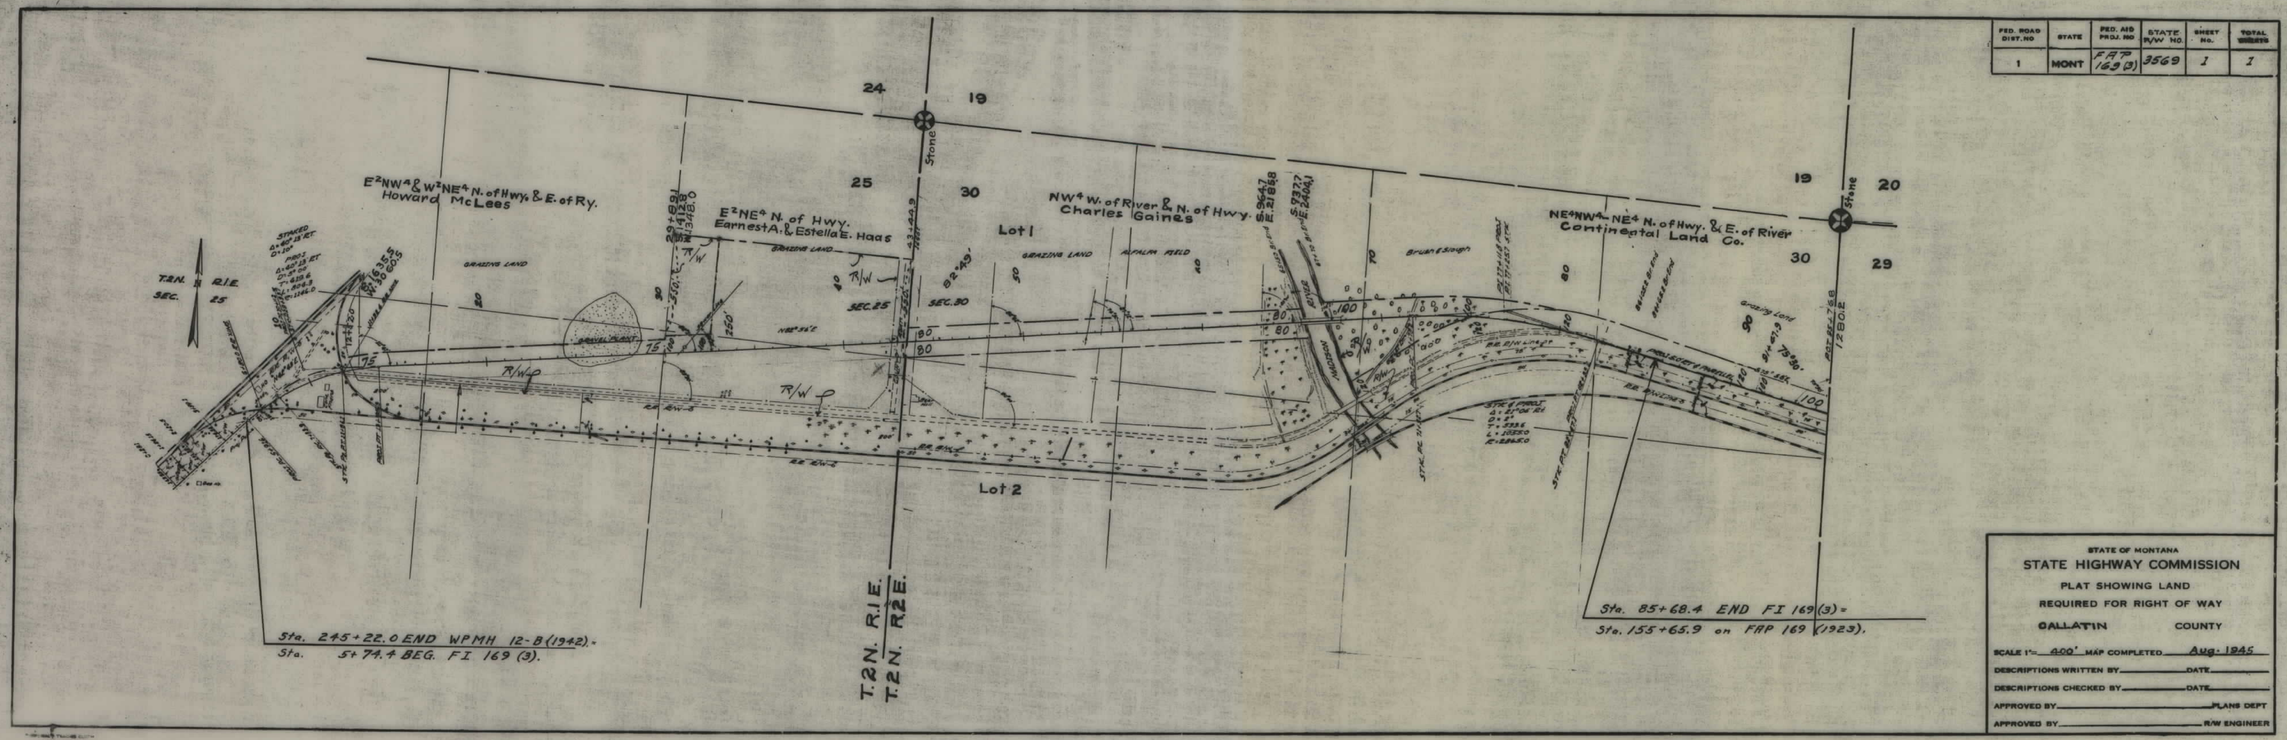

STATE OF MONTANA

STATE HIGHWAY COMMISSION

PLAT SHOWING LAND

REQUIRED FOR RIGHT OF WAY

GALLATIN COUNTY

SCALE 1" = 400' MAP COMPLETED Aug. 1945

DESCRIPTIONS WRITTEN BY _____ DATE _____

DESCRIPTIONS CHECKED BY _____ DATE _____

APPROVED BY _____ PLANS DEPT

APPROVED BY _____ R/W ENGINEER

FAP 169(3) SHT 1 OF 1