


PLANS
NOT
TO
SCALE

OWNERSHIPS									
PARCEL	NAME	ADDRESS	TOTAL AREA	GROSS R/W AREA	P.T.W. AREA	AREA TO BE ACQUIRED	REMAINDER LEFT	REMAINDER RIGHT	CONST. PERM. AREA
1	RAMCO CO.								495 SF
2	GEORGE E. GUAY ET UX	2907 HARRISON AVE., BUTTE							372 SF
3	JOHN S. COTE	3 PINTLAR PERKS PLAZA, BUTTE							1,463 SF
4	MOUNT POWELL ENTERPRISE, INC.								2,250 SF
5	JOHN S. COTE								1,500 SF
6	ARTHUR SCHMIDT & D. JOHN S. COTE								1,500 SF
7	RAMCO CO.								3,450 SF
8	NFS OPERATING CORP.	733 THIRD, NEW YORK, NEW YORK 10017	19,200 SF	50 SF	0	50 SF	19,150 SF	3,080 SF	750 SF
9	BUTTE SILVER BOW CHAMBER OF COMMERCE								1,750 SF
10	BIG D OIL CO.	PO BOX 1378, RAPID CITY, S.D. 57701	14,400 SF	50 SF	0	50 SF	14,350 SF	1,750 SF	

STATE OF MONTANA	FED. AID PROJECT NUMBERS		STATE NO.	SHEET TOTAL	
	CONST. NO.	R/W NO.		NO.	SHEETS
		F 29-4(2)84		2	13

HARRISON AVE BUTTE

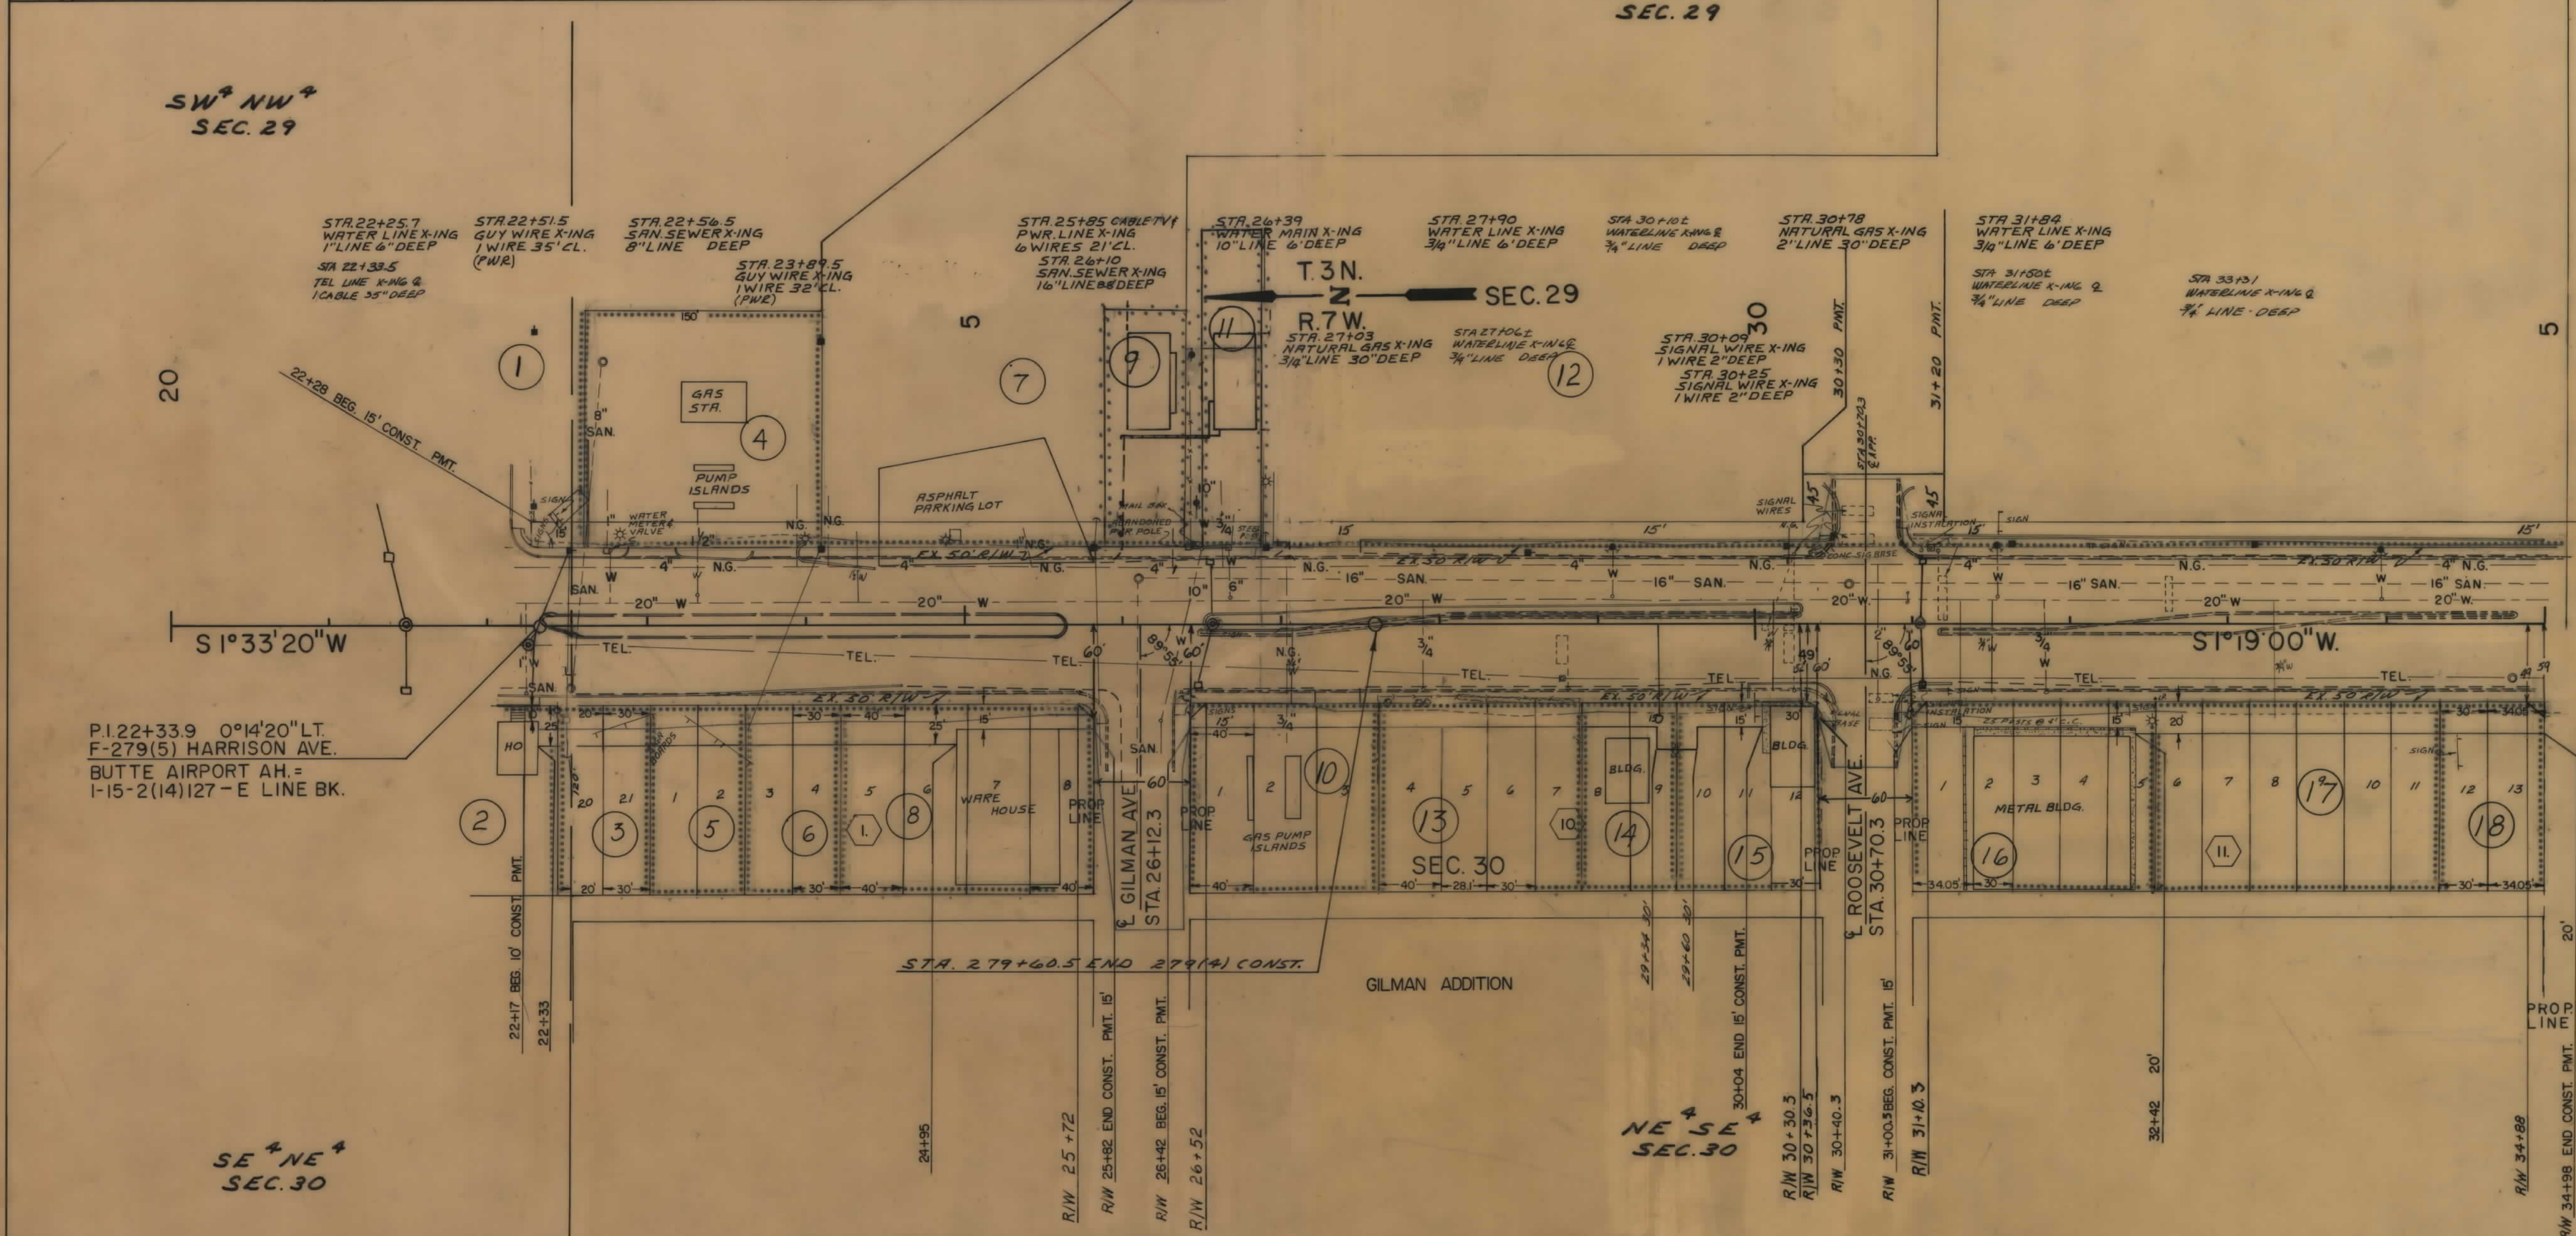

11	FIRST TRUST CO OF MONTANA								525 SF
12	MICHAEL NARANCHO & ANTHONY KONDA								2,400 SF
13	LEONARD & MARIE VAINIO								1,195 SF
14	HOLI-REST INC.								10,743 SF
15	JOHN BENDER	110 RAMPART DRIVE, BUTTE, MT.	10,800 SF	57 SF	0	57 SF	10,743 SF	1,020 SF	2,326 SF
16	BOB WARD & SONS INC.	HWY 93-S.AV., MISSOULA, MT 59801	18,486 SF	50 SF	0	50 SF	18,436 SF	3,600 SF	1,231 SF
17	CLARICE RICHARDSON & BRENDA DURANT								
18	DING K. TAM	3715 AUGUSTA, BUTTE, MT.	7,686 SF	50 SF	0	50 SF	7,636 SF		

BACKSLOPE LIMITS
INCLUDE ROUNDING
CONSTRUCTION LIMITS
TOP OF CUT
TOE OF FILL

MAP TRANS. TO R/W
MAP REVISED 6-17-81, 3-8-81, 10-7-81, 4-2-82

FHWA APPROVAL 3-11-80


STATE OF MONTANA
DEPARTMENT OF HIGHWAYS
LAND REQUIRED FOR RIGHT OF WAY
SILVER BOW COUNTY

SCALE 1"=50' MAP COMPLETED

OWNERSHIPS									
PARCEL	NAME	ADDRESS	TOTAL AREA	GROSS R/W AREA	P.T.W. AREA	AREA TO BE ACQUIRED	REMAINDER LEFT	REMAINDER RIGHT	CONST. PERM. AREA
12	MICHAEL NARANCHO & ANTHONY KONDA								15,945 SF
19	DING K. TAM	3715 AUGUSTA, BUTTE, MT.							960 SF
20	1ST CITIZENS BANK								2,620.5 SF
21	JOHN RAYMOND	3219 HARRISON AVE, BUTTE, MT.							600 SF
22	SAM E. McDONALD JR.	304 NO 29TH ST, BILLINGS, MT.							600 SF
23	DR. JOHN MORRIS								1,992 SF
24	KENNETH R. & LUELLA M. BURRITT	3240 HARRISON AV BUTTE, MT. 59701	6,969.6 SF	50 SF	0	50 SF	6,919.6 SF		1,150 SF
25	DORIS SNELL & NORMAN SNELL	3235 HARRISON AV. " "	4,086 SF	52.5 SF	0	52.5 SF	4,033.5 SF		135 SF
26	F. J. SIMONSEN	3300 " " " "	7,800 SF						570 SF
27	J. D. ENTERPRISES	3544 " " " "	11,286 SF	50 SF	0	50 SF	11,236 SF		1,189 SF

STATE OF MONTANA	FED. AID PROJECT NUMBERS		STATE NO.	SHEET NO.	TOTAL SHEETS
	CONST. NO.	R/W NO.			
		F 29-4(2)84		3	13

HARRISON AVE. BUTTE

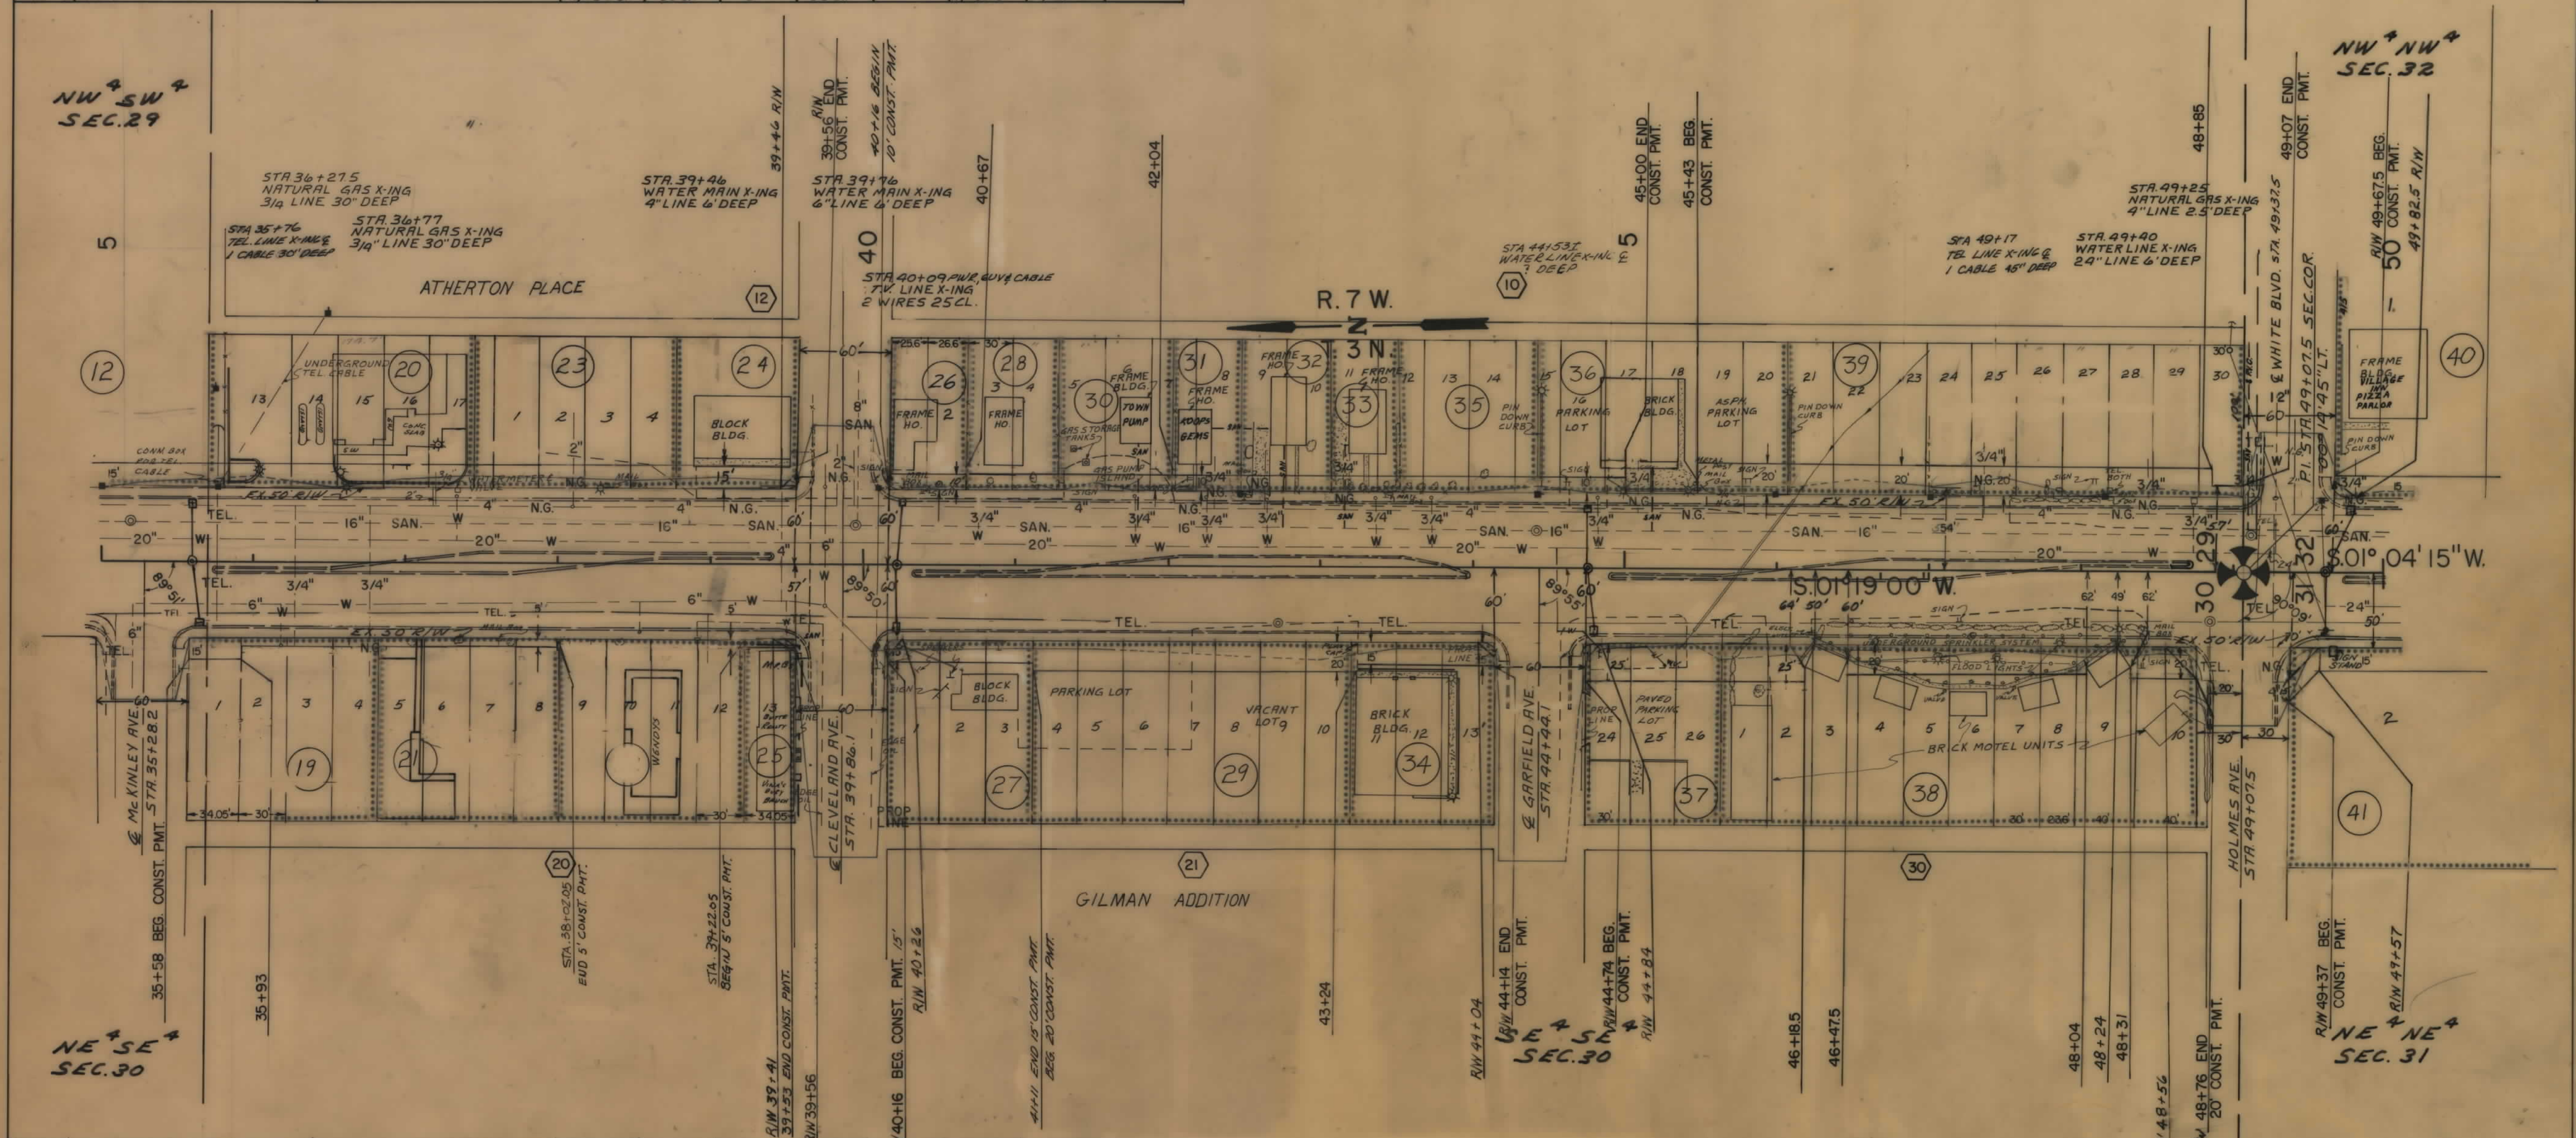

28	JESUS & RACHEL GONZALEZ								600 SF
29	REGINA DAVIS								4,200 SF
30	THOS KENNELLY								750 SF
31	G. GUOPPOLA								450 SF
32	MAJOR ENTERPRISES								600 SF
33	STEPHEN E. LOHR								450 SF
34	TEAMSTERS UNION	P.O. BOX 1674, BUTTE, MT. 59701	11,286 SF	50 SF	0	50 SF	11,236 SF		1,360 SF
35	WILLIAM TOURIKIS ETAL.								900 SF
36	JOHN & MARY BENDER								1,780 SF
37	AMERICAN FEDERAL SAVINGS & LOAN ASSOC.	3471 1ST CHANCE GULCH, HELENA, MT.	10,800 SF	50 SF	0	50 SF	10,750 SF		2,200 SF
38	IRENE SNELL	3499 HARRISON AV, BUTTE, MT. 59701	37,632 SF	200 SF	0	200 SF	37,432 SF		5,541 SF
39	ARNE M. MIKKOLA								
40	STANLEY & BRANDIA SHOP; COUNTRY INN PIZZA PARLOR	3500 HARRISON AV, BUTTE, MT.	SEE	SHEET	# 4				
41	PHYLLIS WAKEFIELD								

BACKSLOPE LIMITS
INCLUDE ROUNDING
CONSTRUCTION LIMITS
TOP OF CUT
TOE OF FILL

MAP TRANS. TO R/W 2-29-80
MAP REVISED: 11-7-80, 5-17-81, 9-8-81, 10-16-81
12-2-81, 2-17-82, 5-18-82, 5-24-82
FHWA APPROVAL 3-11-80

STATE OF MONTANA
DEPARTMENT OF HIGHWAYS
LAND REQUIRED FOR RIGHT OF WAY
SILVER BOW COUNTY

SCALE 1"=50' MAP COMPLETED


OWNERSHIPS									
PARCEL	NAME	ADDRESS	TOTAL AREA	GROSS R/W AREA	P.T.W. AREA	AREA TO BE ACQUIRED	REMAINDER		CONST. PERM. AREA
							LEFT	RIGHT	
40	STANLEY & BRUNDA SHORT C/O VILLAGE INN PIZZA PARLOR, 3500 HARRISON BUTTE		41,382 SF	75 SF	0	75 SF	41,307 SF		1,425 SF
41	PHYLLIS WAKEFIELD		4,791.6 SF	200 SF	0	200 SF	4,591.6		1,950 SF
42	DOROTHY ANN FERGUSON & JUDITH FERGUSON STENNEL								1,500 SF
43	PHYLLIS WAKEFIELD C/O RAY JOSEPH								2,010 SF
44	THOS. KENNEALLY								5,760 SF
45	FRANK & VIRGINIA D. BURGESS								5,010 SF
46	J.E.D. ENTERPRISES								1,500 SF
47	MONTY'S ENTERPRISES		50,094 SF	50 SF	0	50 SF	50,044 SF		2,290 SF
48	MJM #1								2,400 SF
49	MONTY'S ENTERPRISES			50 SF	0	50 SF			2,650 SF

STATE OF MONTANA	FED. AID PROJECT NUMBERS		STATE NO.	SHEET TOTAL
	CONST. NO.	R/W NO.		
		F29-4(2)84		4 13

HARRISON AVE. BUTTE

NW⁴ NW⁴
SEC. 32

SW⁴ NW⁴
SEC. 32

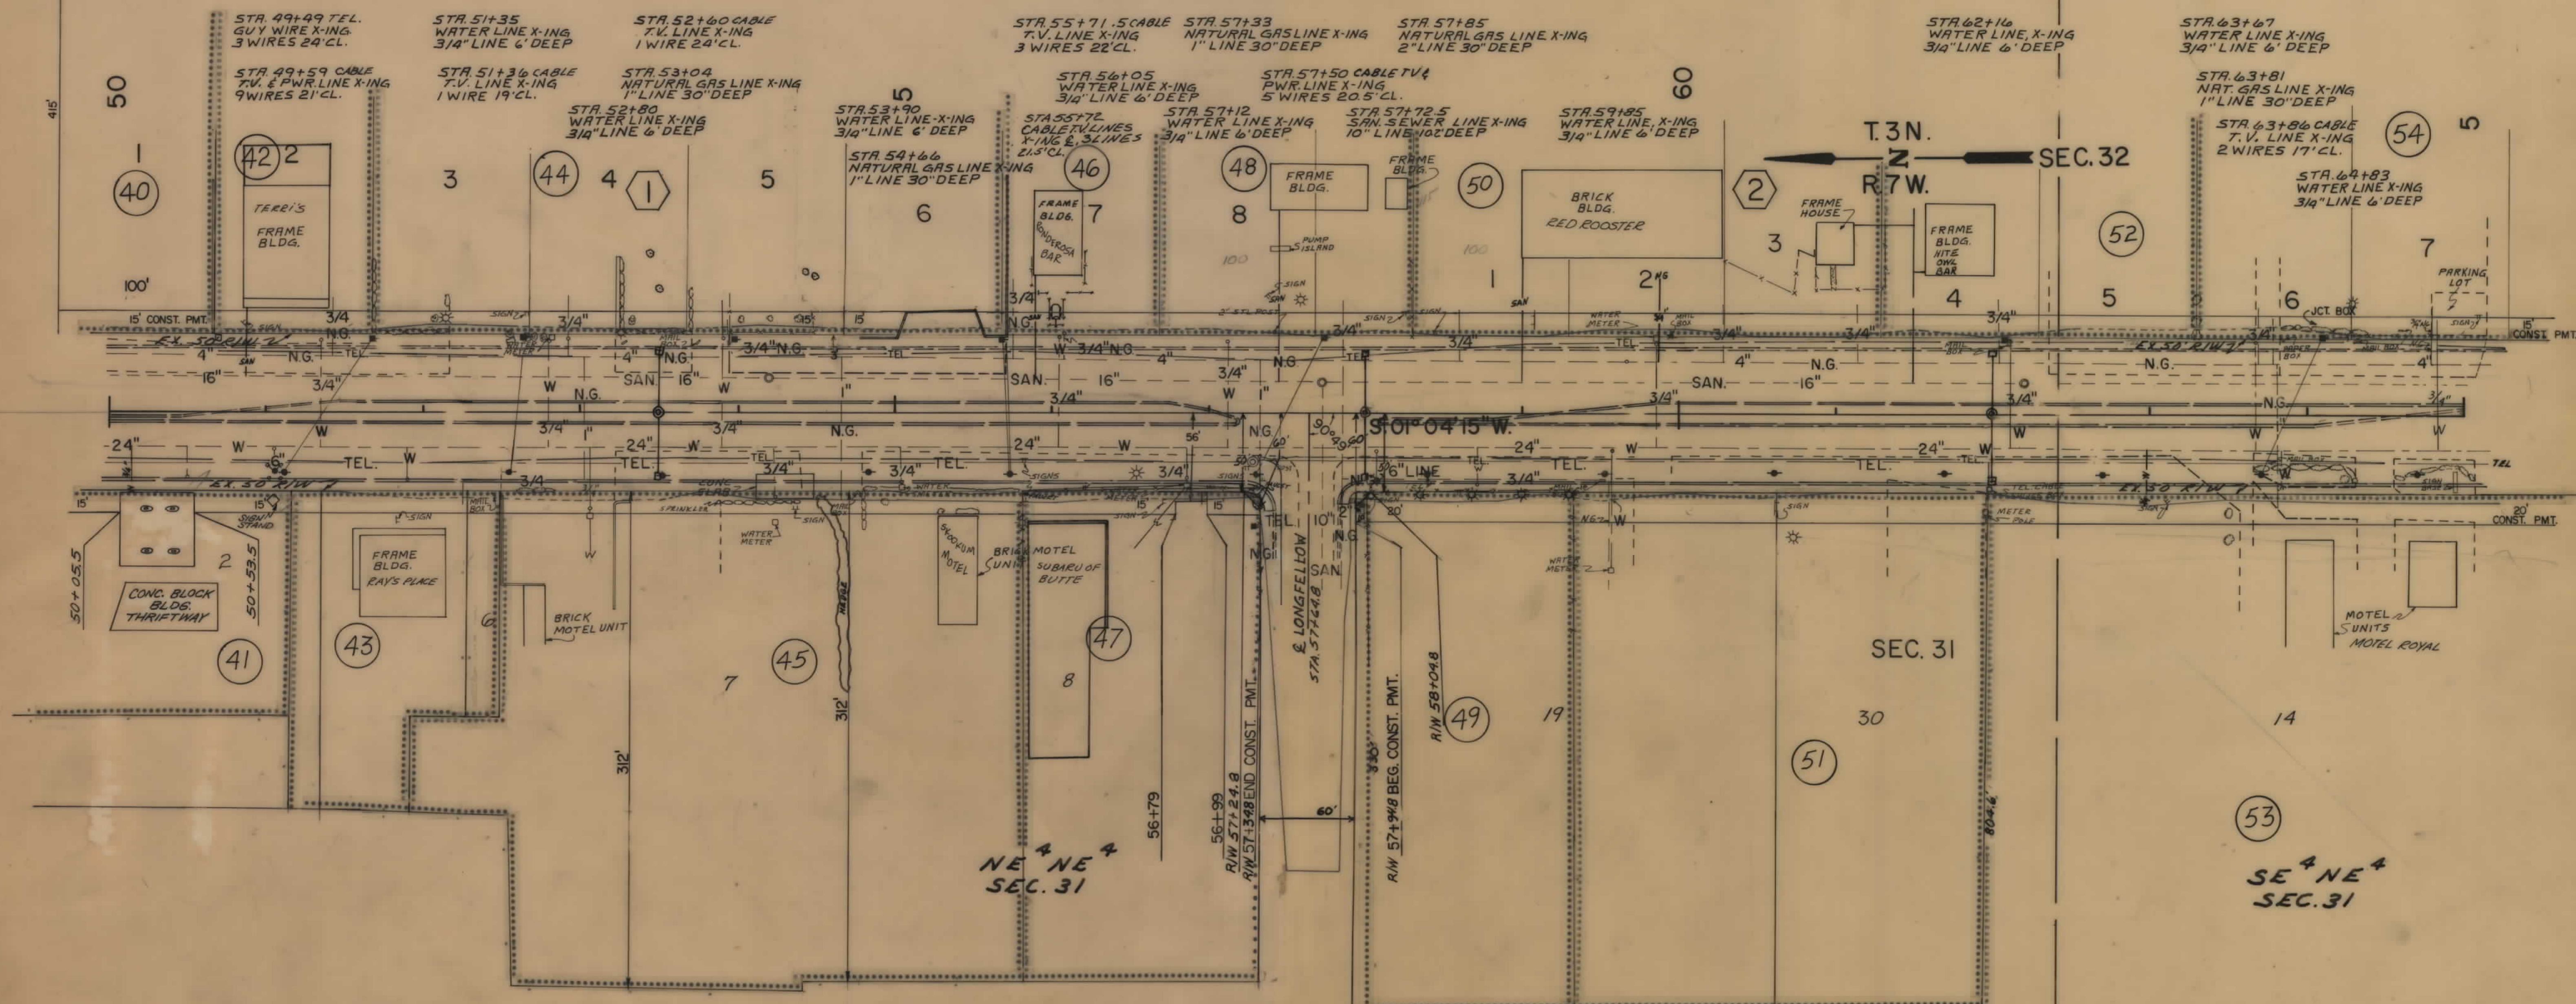

50	ALOIS HOLENSTEIN C/O PAUL KEITH								4,500 SF
51	MOTEL G								5,200 SF
52	JACK HOLT CO. % DON RENZ								3,000 SF
53	DAN O'NEILL	SEE	SHEET	# 5					
54	MINERS BANK	"	"	"					

BACKSLOPE LIMITS
INCLUDE ROUNDING
CONSTRUCTION LIMITS
TOP OF CUT
TOE OF FILL

MAP TRANS. TO R/W 2-29-80
MAP REVISED 6-17-81, 9-8-81, 10-16-81

FHWA APPROVAL 3-11-80

STATE: 7-8-80


STATE OF MONTANA
DEPARTMENT OF HIGHWAYS
LAND REQUIRED FOR RIGHT OF WAY
SILVER BOW COUNTY

SCALE 1"=50' MAP COMPLETED

OWNERSHIPS									
PARCEL	NAME	ADDRESS	TOTAL AREA	GROSS R/W AREA	P.T.W. AREA	AREA TO BE ACQUIRED	REMAINDER LEFT	REMAINDER RIGHT	CONST. PERM. AREA
53	DAN O'NEILL		320,601.4 SF	50 SF	0	50 SF		320,551.4 SF	7,830 SF
54	MINERS BANK								4,200 SF
55	DAN O'NEILL								2,900 SF
56	ALDIS G. & LAVERNA E. HOLENSTEIN								4,200 SF
57	WILLIAM J. & ARBUTUS HILL								2,760 SF
58	MT. STATES TELEPHONE CO.								2,640 SF
59	DORIS SNELL								1,500 SF
60	ELMER SMITH								5,320 SF
61	METALS BANK								1,500 SF
62	ELEANOR BURT								3,000 SF

STATE OF MONTANA	FED. AID PROJECT NUMBERS		STATE NO.	SHEET TOTAL NO. SHEETS
	CONST. NO.	R/W NO.		
		F29-4(2)84		5 13

HARRISON AVE. BUTTE

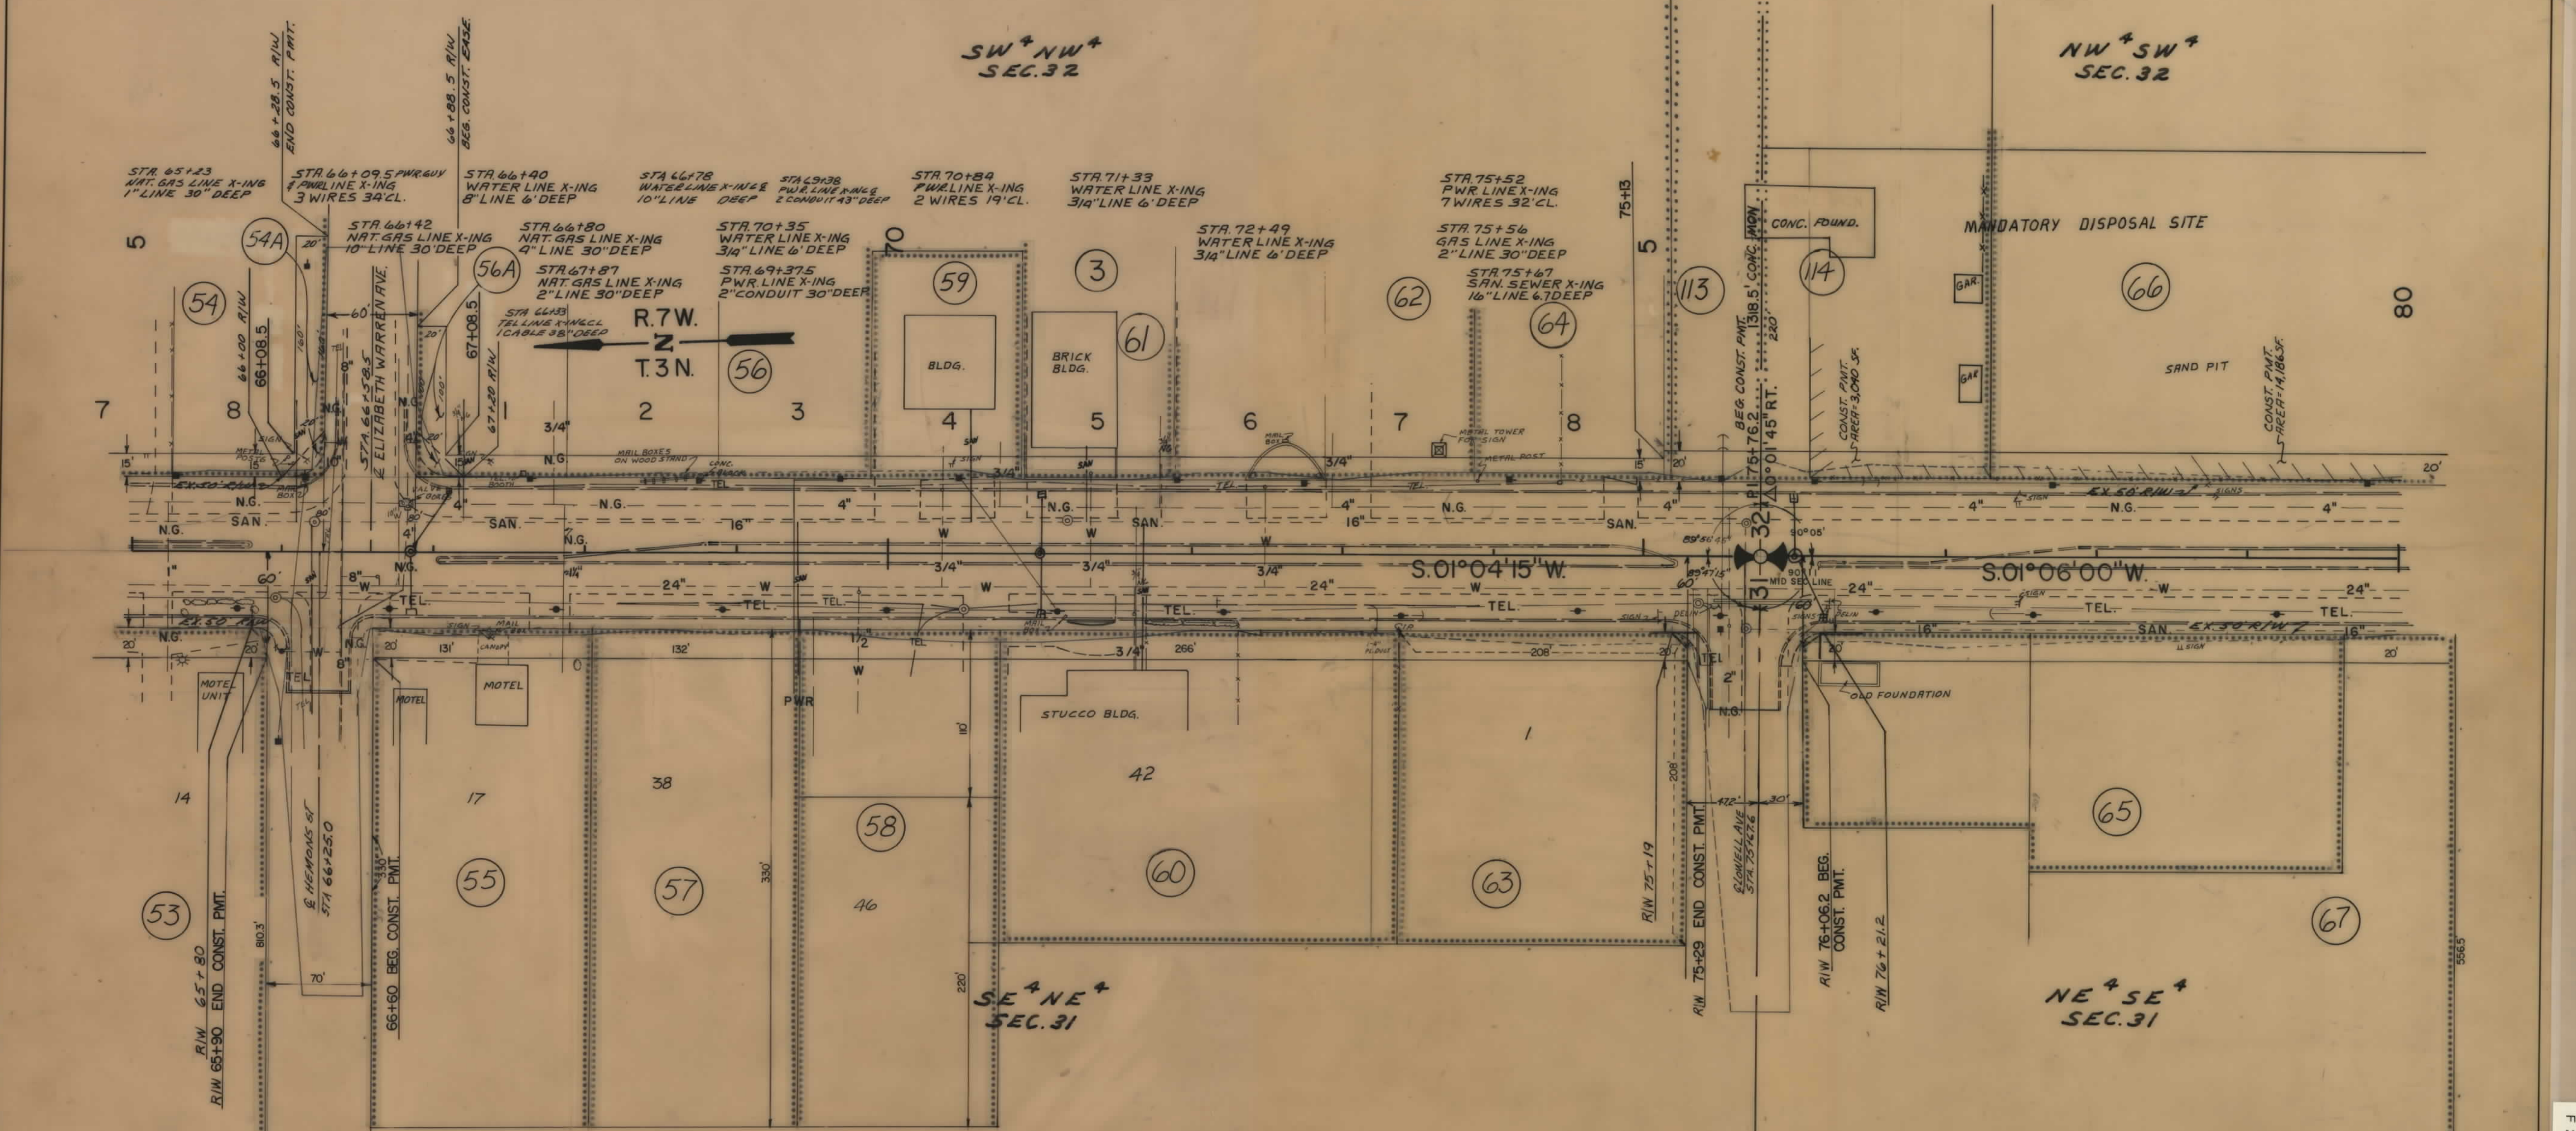

63	ADOLPH & ALMA DESCHENE		43,540 SF	50 SF	0	50 SF		43,590 SF	4,110 SF
64	TONY HUFF								1,915 SF
65	ELSIE DRYAN		75,791.4 SF	75 SF	0	75 SF		75,716.4 SF	7,125 SF
66	DAVID & JEFFERY GRANGER								
67	HELEN C. KREMER								
113	DAVID & JEFFERY GRANGER								
114	TONY HUFF								1,192 SF
54 A	MINERS BANK		427.5 SF	0	427.5 SF				2,772.5 SF
56 A	ALDIS G. & LAVERNA E. HOLENSTEIN		472.5 SF	0	472.5 SF				1,527.5 SF

BACKSLOPE LIMITS
INCLUDE ROUNDING
CONSTRUCTION LIMITS
TOP OF CUT
TOE OF FILL

MAP TRANS. TO R/W 2-29-80
MAP REVISED DATE: 9-8-80, 6-17-81, 7-10-81
FHA APPROVAL 3-11-80


STATE OF MONTANA
DEPARTMENT OF HIGHWAYS
LAND REQUIRED FOR RIGHT OF WAY
SILVER BOW COUNTY
SCALE 1"=50' MAP COMPLETED

F 29-4(2)84 SH 5 OF 14

OWNERSHIPS									
PARCEL	NAME	ADDRESS	TOTAL AREA	GROSS R/W AREA	P.T.W. AREA	AREA TO BE ACQUIRED	REMAINDER		EASE AREA
							LEFT	RIGHT	
76	SILVER BOW CO. AIRPORT								22,223 SF
80	BUTTE - SILVER BOW	COURTHOUSE, BUTTE, MT. 59701		50.05F	0	50.05F		411,542 SF	10,465 SF
81	WILLIAM RANDALL			50.05F	0	50.05F			1,090 SF
82	DELETED								
83	DELETED								
84	"								
85	"								
86	"								
87	"			SEE SHEET # 10					

STATE OF MONTANA	FED. AID PROJECT NUMBERS		STATE NO.	SHEET NO.	TOTAL SHEETS
	CONST. NO.	R/W NO.			
		F 29-4(2)84		9	13

HARRISON AVE. BUTTE

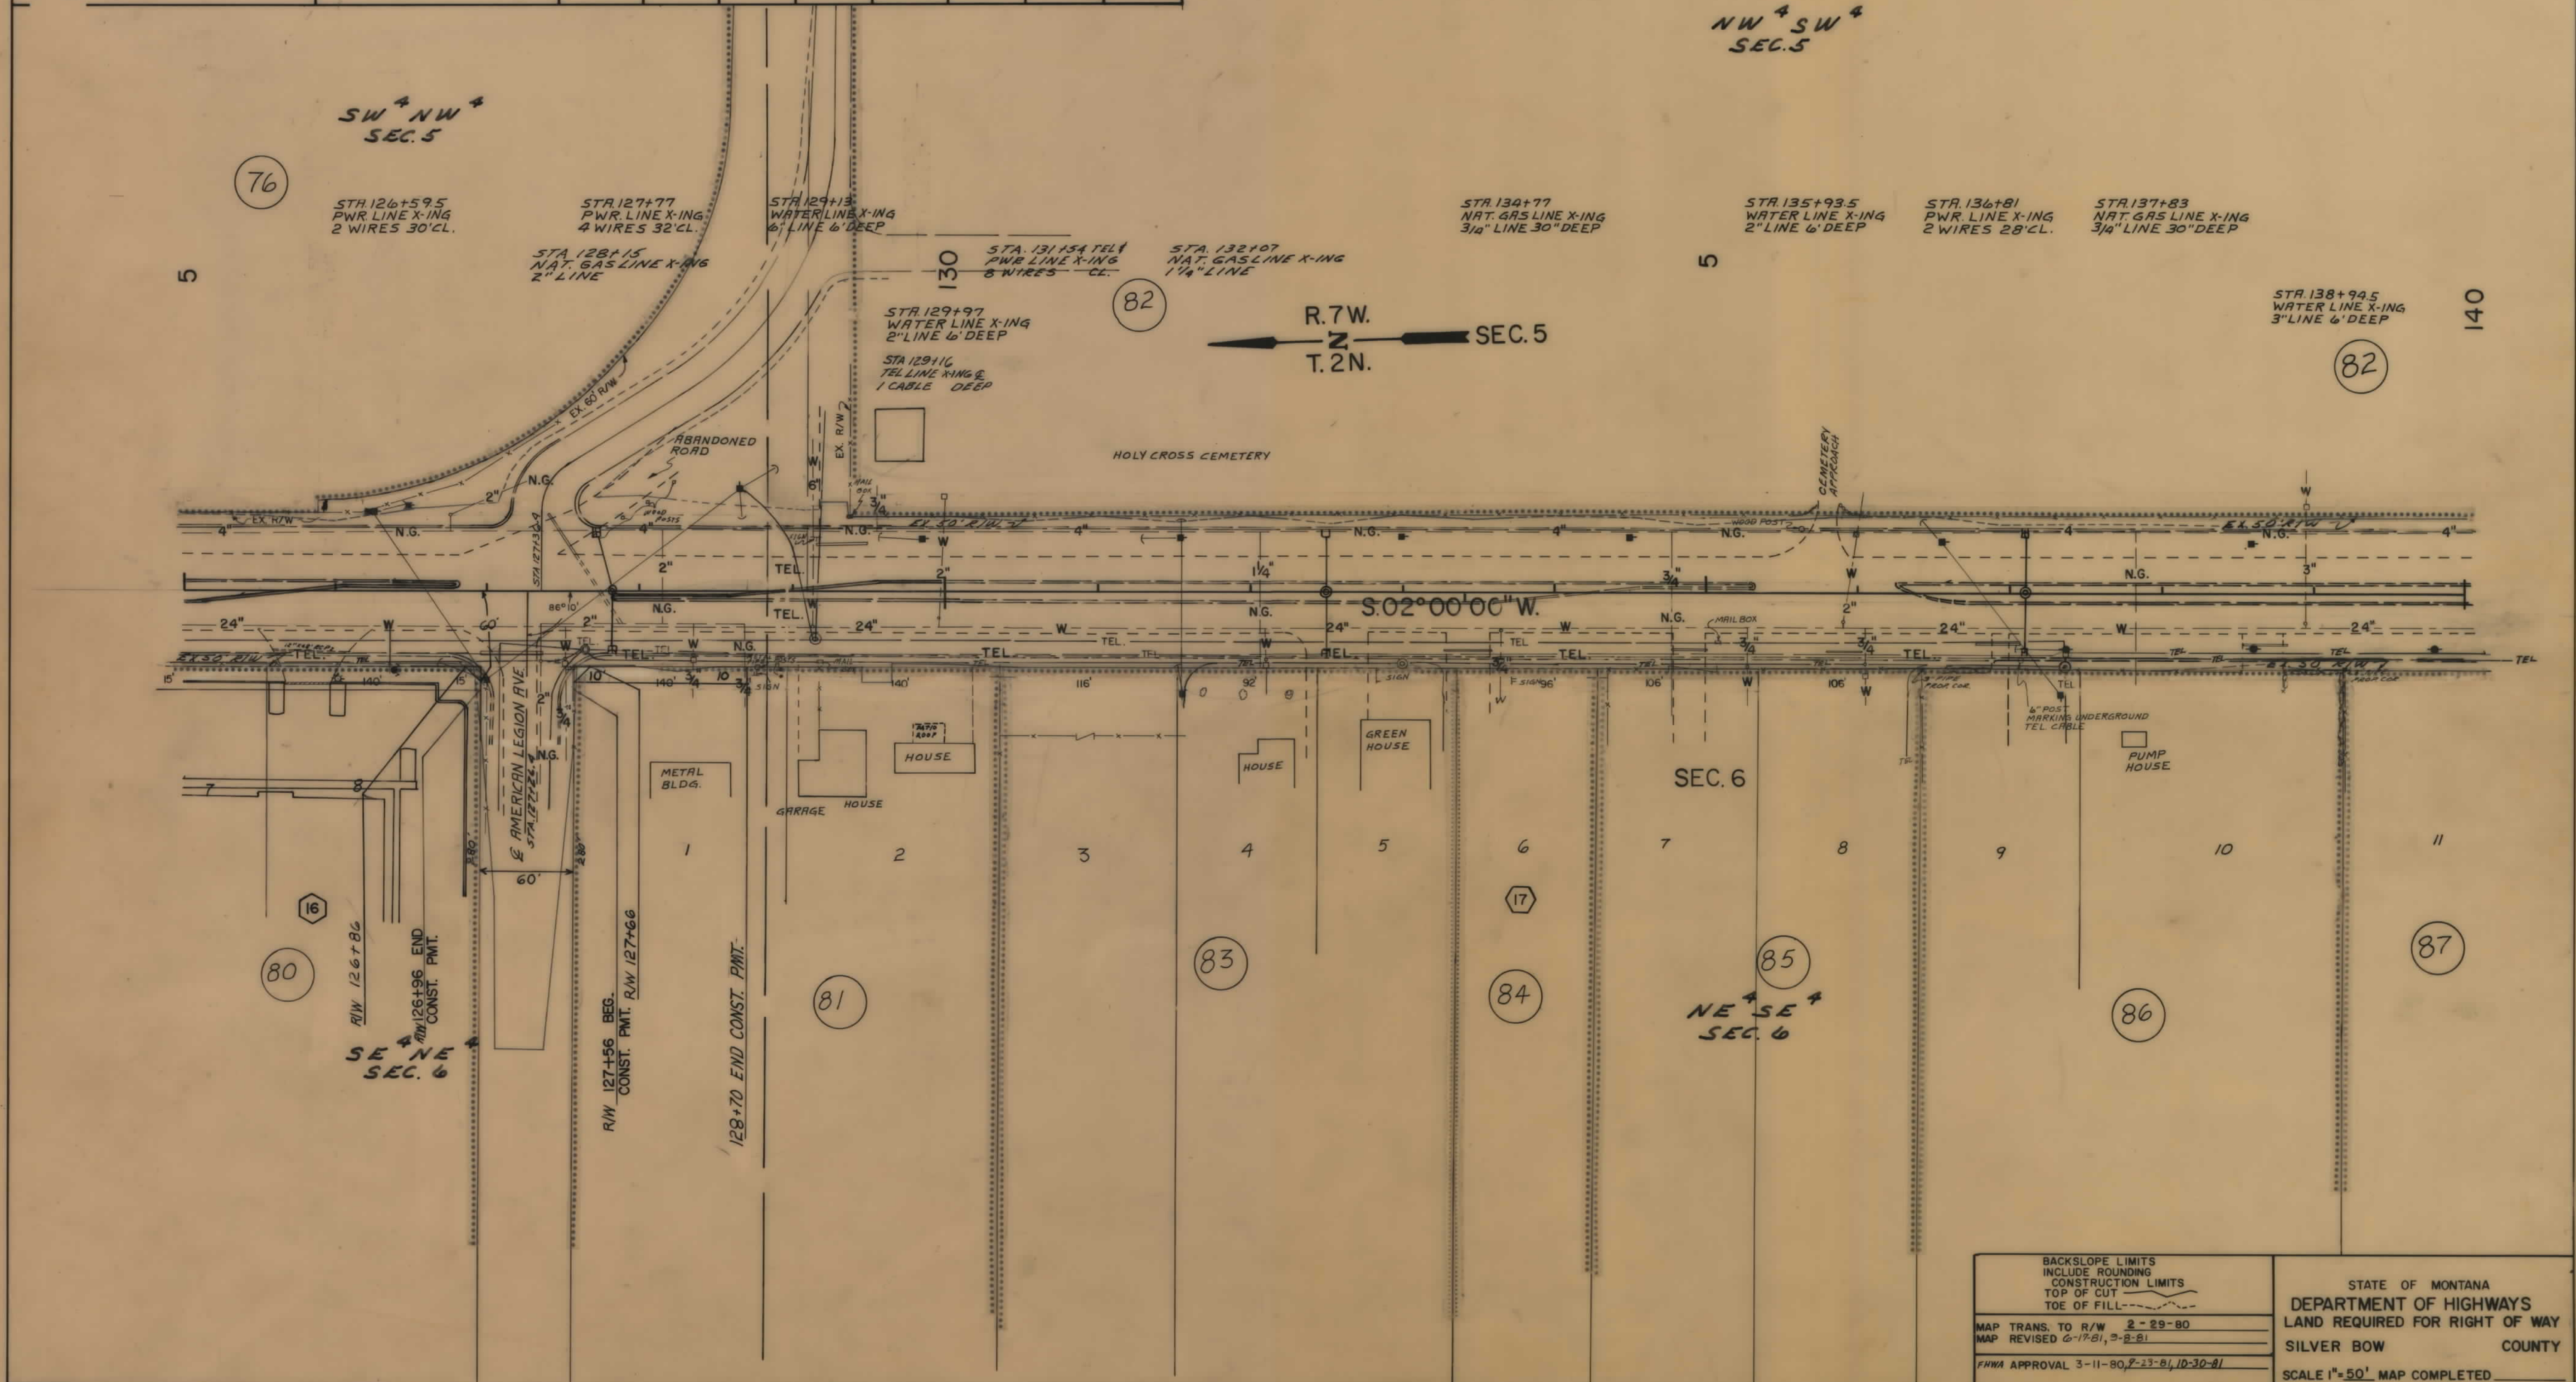


BACKSLOPE LIMITS INCLUDE ROUNDING CONSTRUCTION LIMITS TOP OF CUT TOE OF FILL		STATE OF MONTANA DEPARTMENT OF HIGHWAYS LAND REQUIRED FOR RIGHT OF WAY SILVER BOW COUNTY	
MAP TRANS. TO R/W 2-29-80 MAP REVISED 6-17-81, 8-2-81		SCALE 1"=50' MAP COMPLETED	
FHWA APPROVAL 3-11-80, 7-23-81, 10-30-81			

OWNERSHIPS										
PARCEL	NAME	ADDRESS	TOTAL AREA	GROSS R/W AREA	P.T.W. AREA	AREA TO BE ACQUIRED	REMAINDER		CONST. PERM. AREA	EASE AREA
							LEFT	RIGHT		
82		DELETED								
87										
88										
89										
90										
91										
92										
93										
94										
95										

STATE OF MONTANA	FED. AID PROJECT NUMBERS		STATE NO.	SHEET NO.	TOTAL SHEETS
	CONST. NO.	R/W NO.			
		F 29-4(2)84		10	13

HARRISON AVE. BUTTE

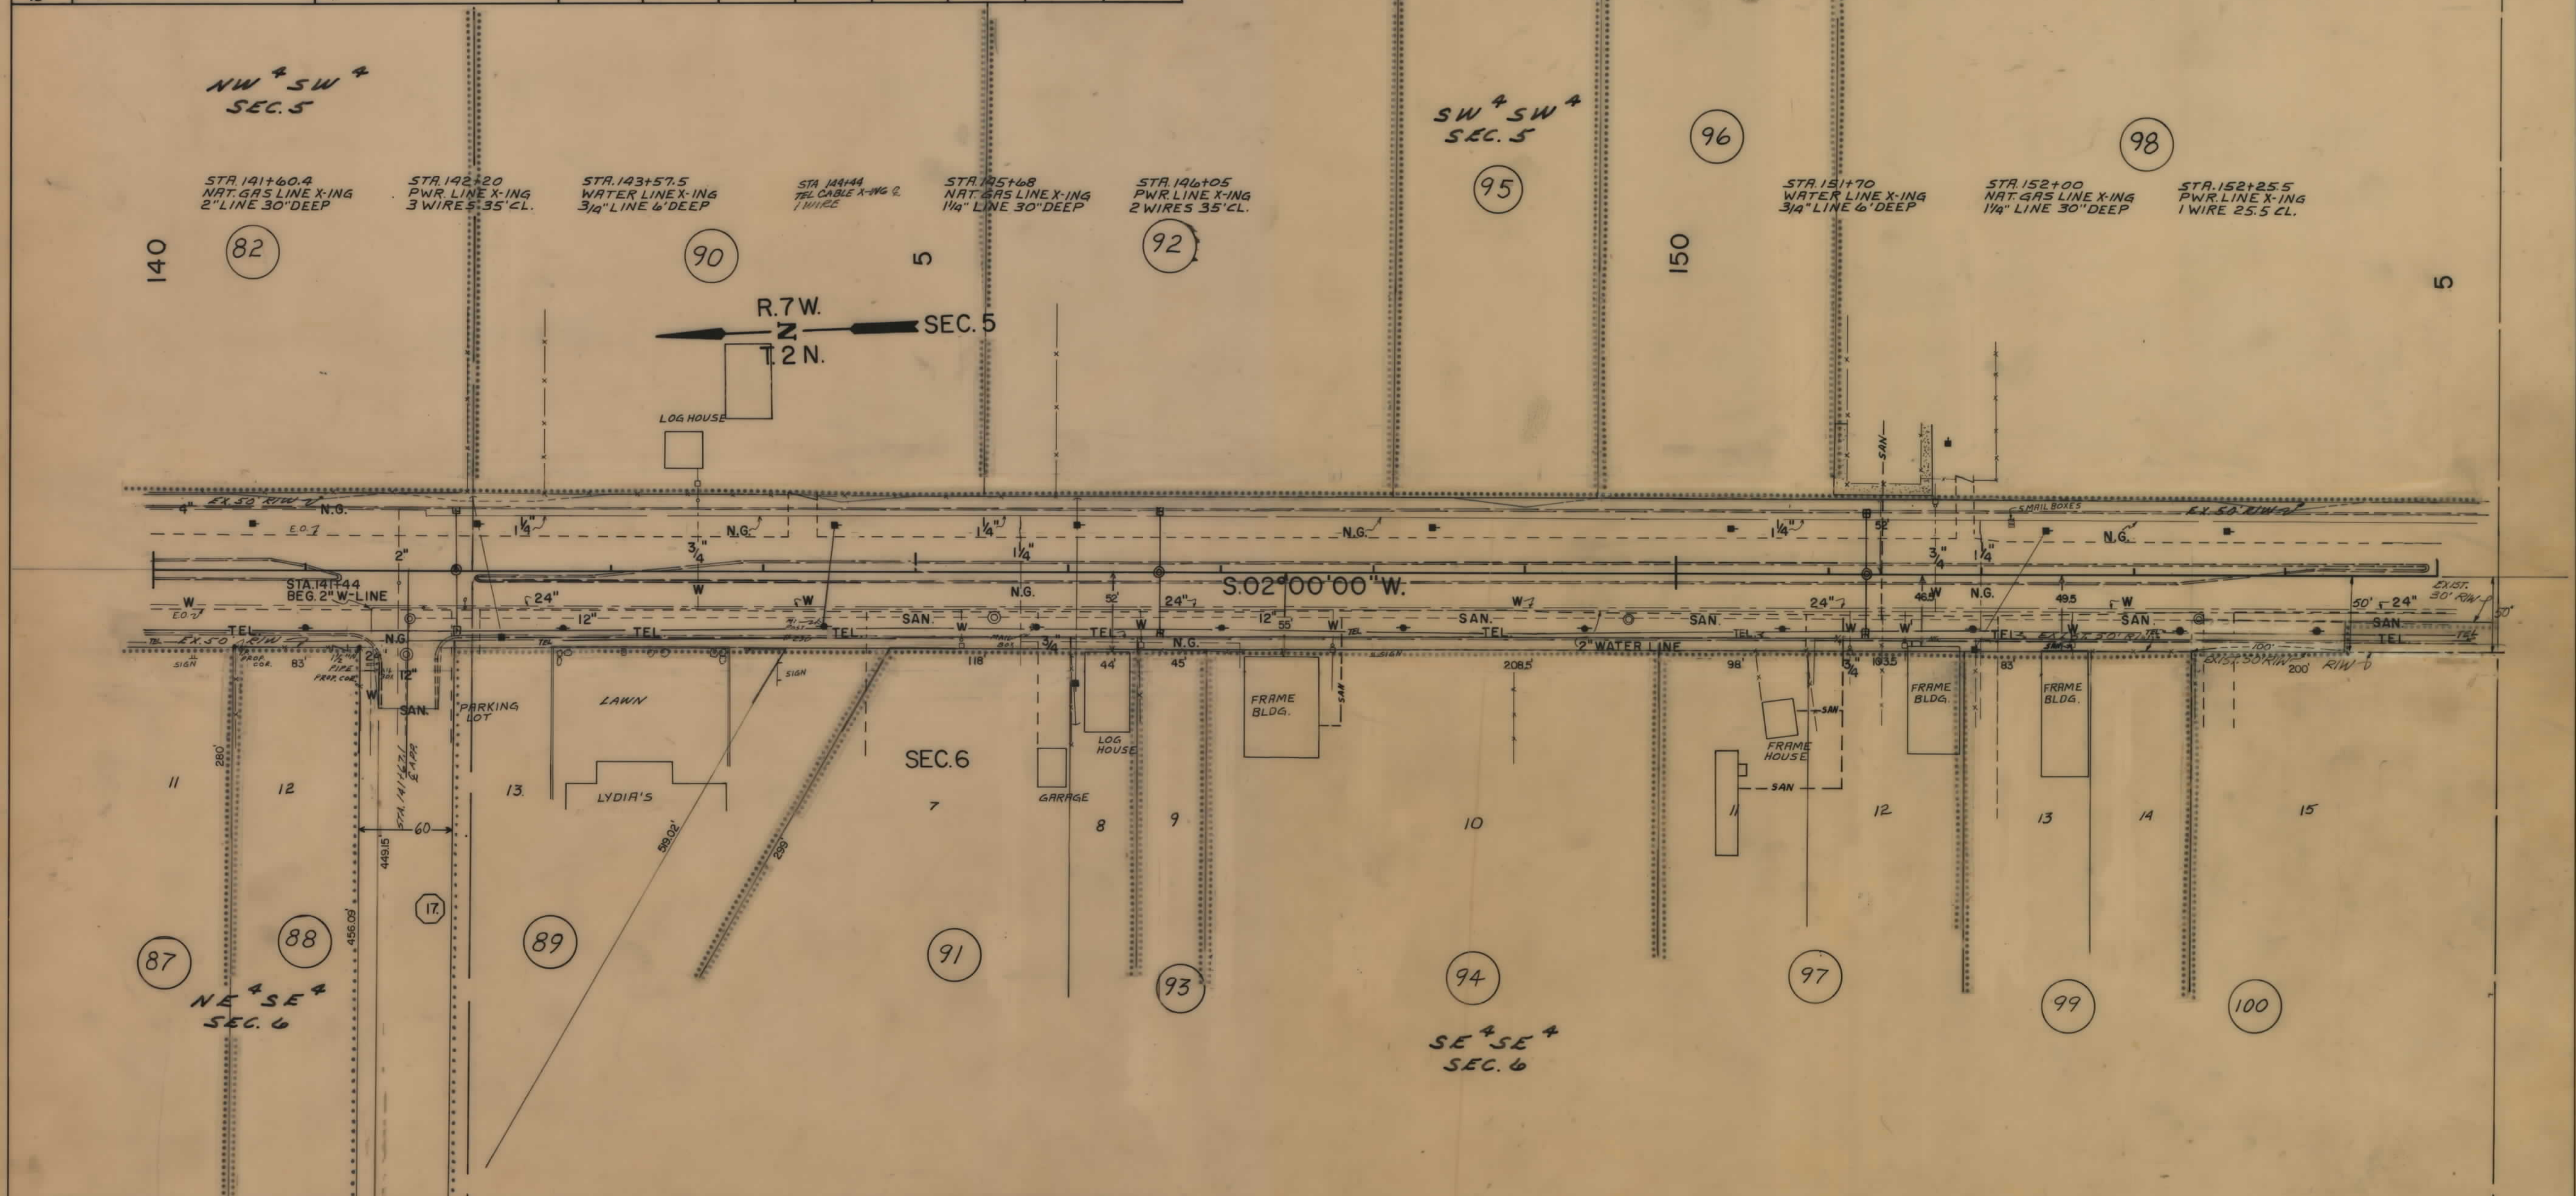

96	DELETED									
97										
98										
99										
100	FRANK CASH, MARY CASH, & LOUISE CASH KALL									

BACKSLOPE LIMITS
INCLUDE ROUNDING
CONSTRUCTION LIMITS
TOP OF CUT
TOE OF FILL


MAP TRANS. TO R/W 2-29-80
MAP REVISED - STATE 4-22-80, 6-17-81, 9-17-84
FHWA APPROVAL 3-11-80

STATE OF MONTANA
DEPARTMENT OF HIGHWAYS
LAND REQUIRED FOR RIGHT OF WAY
SILVER BOW COUNTY
SCALE 1"=50' MAP COMPLETED

OWNERSHIPS										
PARCEL	NAME	ADDRESS	TOTAL AREA	GROSS R/W AREA	P.T.W. AREA	AREA TO BE ACQUIRED	REMAINDER		CONST. PERM. AREA	EASE AREA
98	DELETED						LEFT	RIGHT		
100	FRANK CASH, MARY CASH, & LOUISE CASH	KALL	397,267 SF	20,635 SF	11,181 SF	9,454 SF		376,632 SF		
101	DELETED									
102	LOUISE CASH KALL	5 MILE HOUSE, BUTTE, MT. 59701	217,800 SF	23,330 SF	13,998 SF	93,32 SF	194,470 SF			
103	DOLORES H. COLLIER	8 MILE, ROUTE 1, BUTTE, MT. 59701	217,800 SF	3,363 SF	23,54 SF	1,009 SF	214,437 SF			
104	FRAN LOVELL, CHARLES LOVELL, JOHN LOVELL, & WILLARD LOVELL	536 EAST PARK ST., BUTTE	435,600 SF	16,500 SF	11,550 SF	4,950 SF	419,100 SF			
105	VIOLA BAGLEY	5 MILE, ROUTE 1, BUTTE		SEE SHEET #12						
106	DELETED									
98.1	CARLE E. & LOUISE KALL GERBACH	2301 GRAND, BUTTE, MT. 59701	217,800 SF	23,330 SF	13,998 SF	93,32 SF	194,470 SF			
116	WILLIAM McLAUGHLIN			3,690	2583 SF	1,107 SF				

STATE OF MONTANA	FED. AID PROJECT NUMBERS		STATE NO.	SHEET NO.	TOTAL SHEETS
	CONST. NO.	R/W NO.			
		F 29-4(2)84		11	13

HARRISON AVE. BUTTE

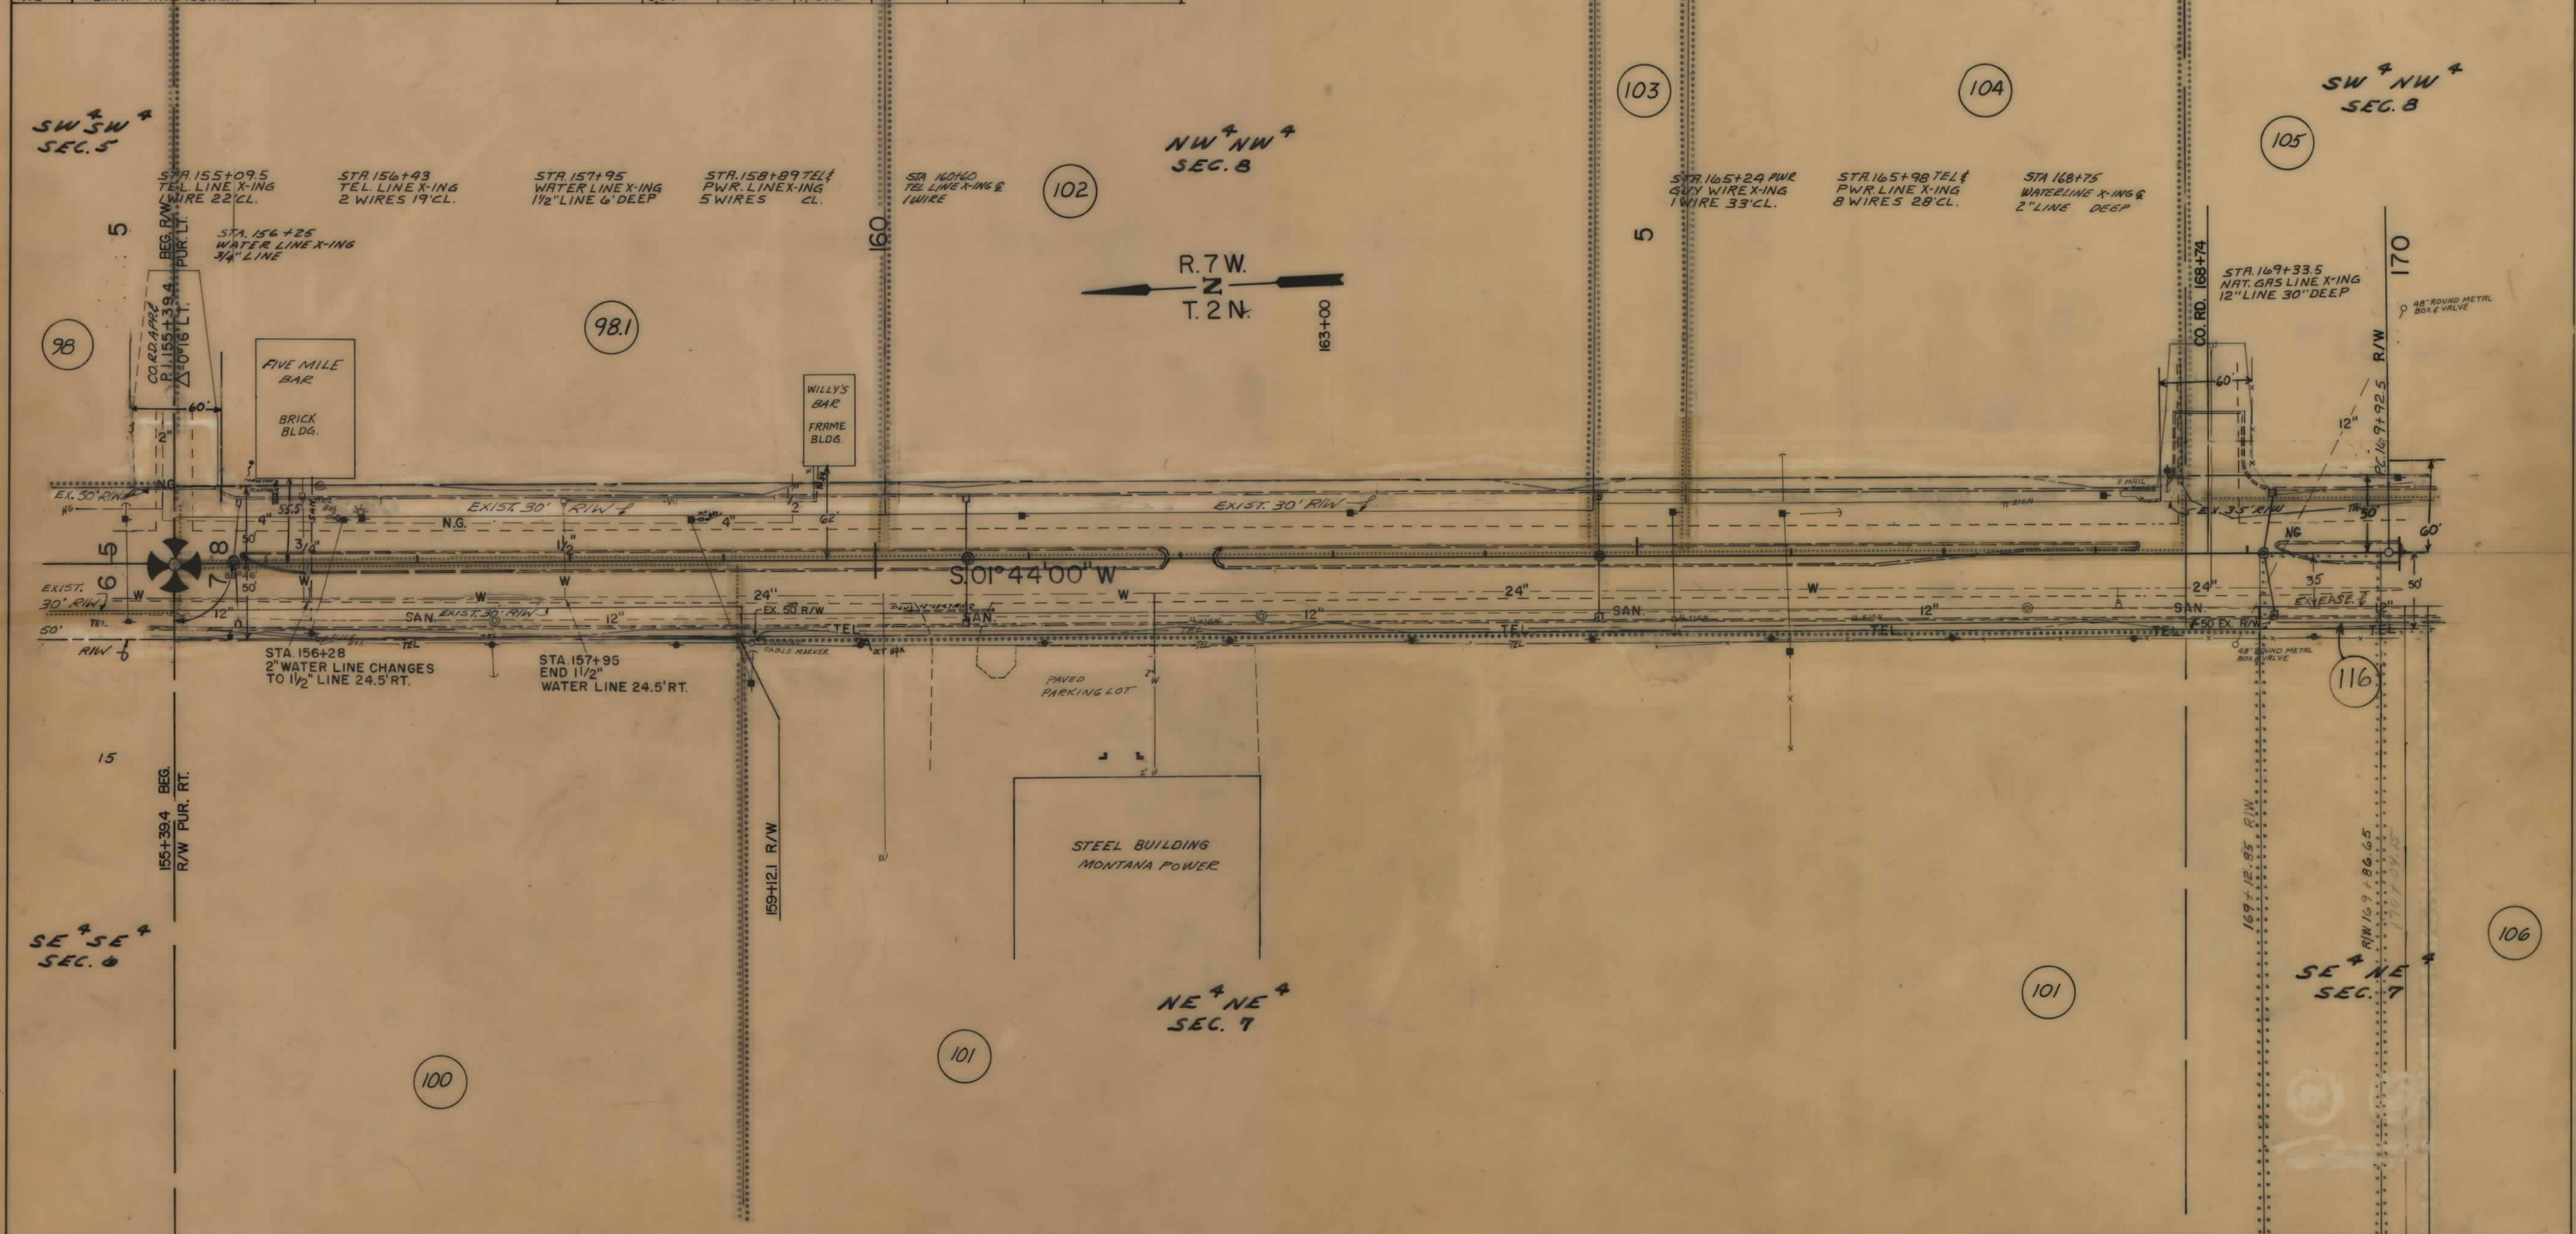


BACKSLOPE LIMITS INCLUDE ROUNDING CONSTRUCTION LIMITS TOP OF CUT TOE OF FILL		STATE OF MONTANA DEPARTMENT OF HIGHWAYS LAND REQUIRED FOR RIGHT OF WAY SILVER BOW COUNTY	
MAP TRANS. TO R/W 2-29-80 MAP REVISED STATE 4-22-80-9-22-80, 6-19-81 2-17-82 REV. 1-21-83 FHWA APPROVAL 3-11-80		SCALE 1"=50' MAP COMPLETED	

OWNERSHIPS									
PARCEL	NAME	ADDRESS	TOTAL AREA	GROSS R/W AREA	P.T.W. AREA	AREA TO BE ACQUIRED	REMAINDER LEFT	REMAINDER RIGHT	CONST. PERM. AREA
105	VIOLA BAGLEY	5 MILE, ROUTE 1, BUTTE, MT. 59701	435,600 SF	7262 SF	0	7262 SF	428,338 SF		
106	DELETED								
107	JOHN BENDER	110 RAMPART DRIVE, BUTTE, MT. 59701	419,482.8 SF	4860 SF	4464 SF	396 SF	414,622.8 SF		
108	BASIN CREEK MOBILE HOMES	P.O. BOX 3733, BUTTE, MT. 59701	871,200 SF	144,352 SF	75,280 SF	69,072 SF	599,809 SF	127,039 SF	
109	GEORGE E. & INEZ STOCKWELL	R.F.D. #1, BOX 109B, BUTTE		SEE	SHEET	#13			
110	DAVID B. & MAE KOLAND	R.F.D. #1, BOX 109, BUTTE, MT		"	"	"			

STATE OF MONTANA	FED. AID PROJECT NUMBERS		STATE NO.	SHEET NO.	TOTAL SHEETS
	CONST. NO.	R/W NO.			
		F 29-4(2)84		12	13

HARRISON AVE. BUTTE

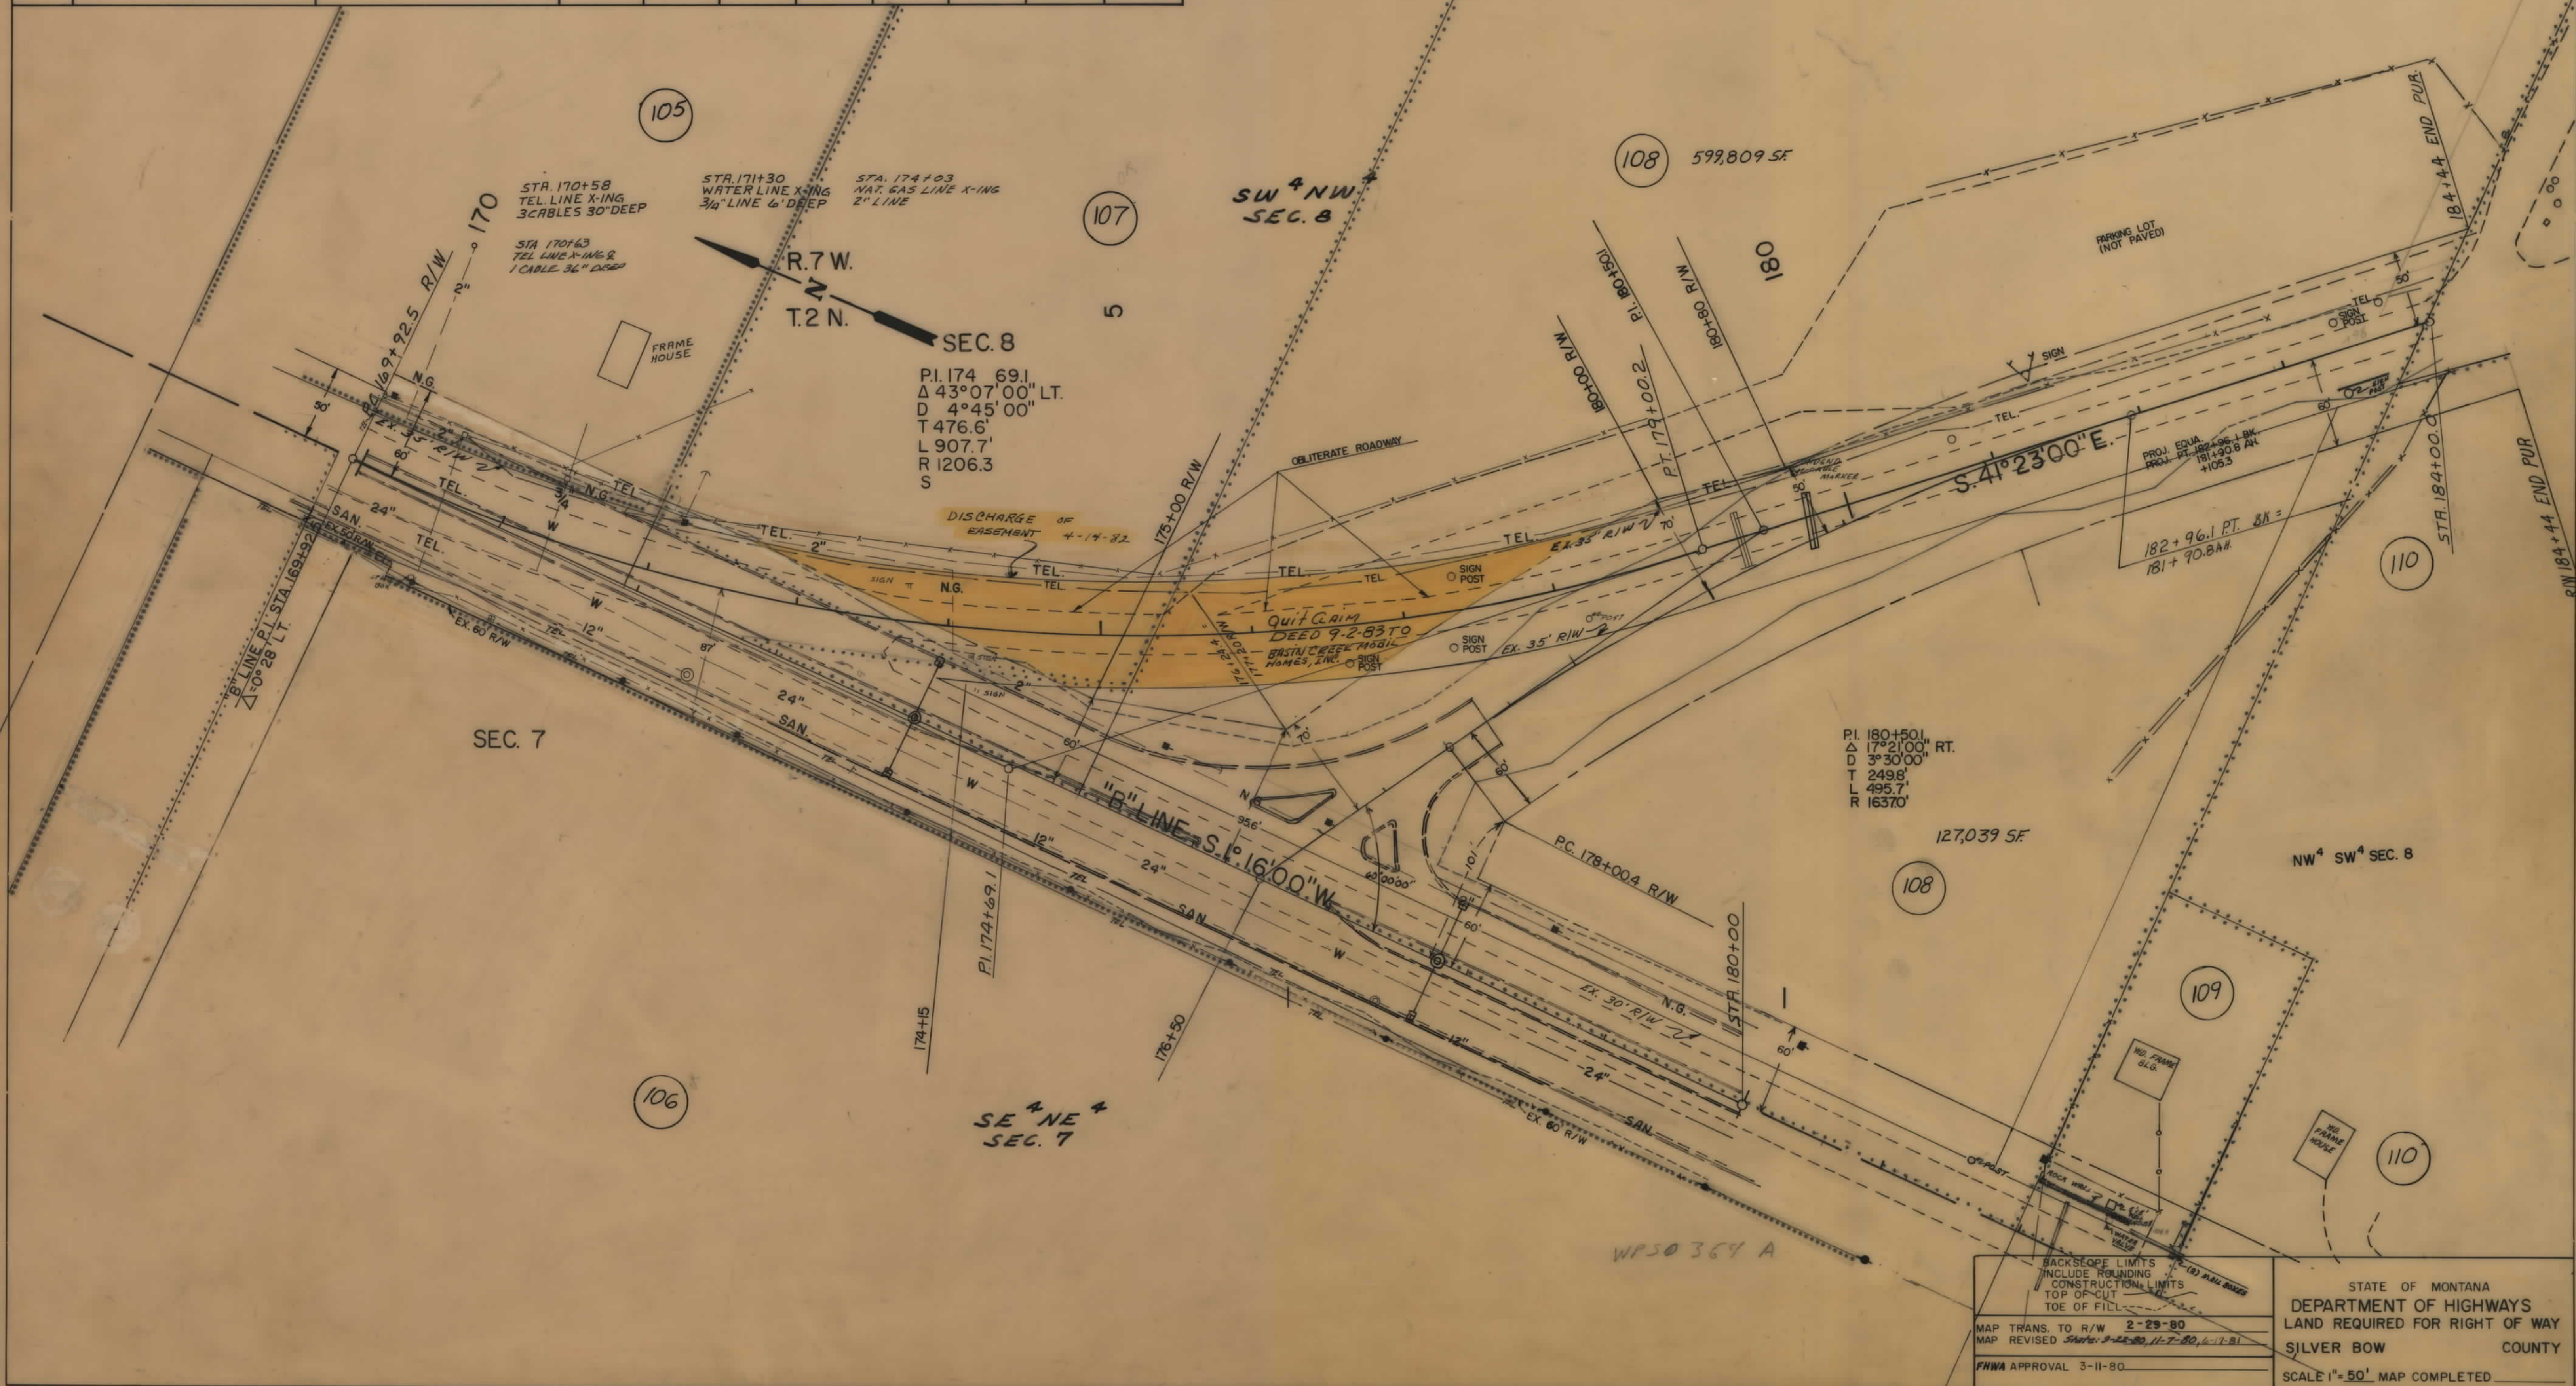

BACKSLOPE LIMITS INCLUDE ROUNDING CONSTRUCTION LIMITS TOP OF CUT TOE OF FILL		STATE OF MONTANA DEPARTMENT OF HIGHWAYS LAND REQUIRED FOR RIGHT OF WAY SILVER BOW COUNTY SCALE 1"=50' MAP COMPLETED
MAP TRANS. TO R/W 2-29-80 MAP REVISED 3-12-80, 11-7-80, 4-1-81		
FHWA APPROVAL 3-11-80		

