


PLANS
NOT
TO
SCALE

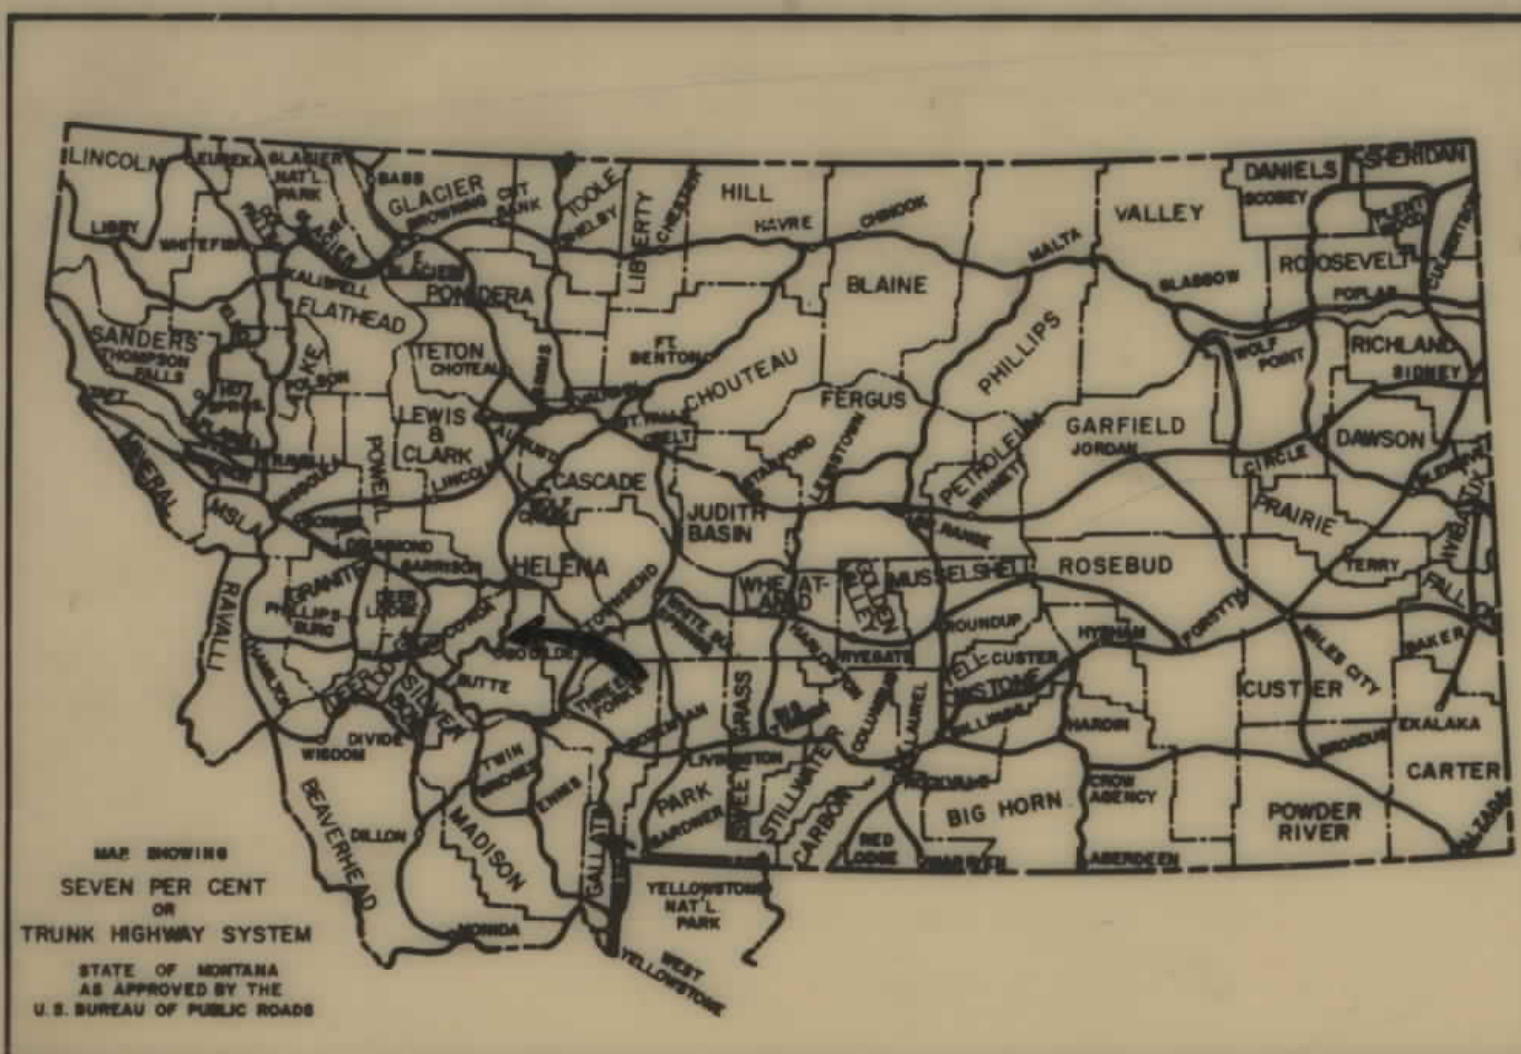

STATE OF MONTANA
STATE HIGHWAY COMMISSION

RIGHT OF WAY PLAN OF
FEDERAL AID PROJECT NO.

BOULDER HILL NORTH & SOUTH

12.546 MILES

I-15-3(14)155 R/W
I-15-3(2)155 P.E.
I-15-3(3)157 P.E.
I-15-3(20)155 CONST.
I-15-3(21)162 CONST.

FED. ROAD DIST. NO.	STATE OF	FED. AID PROJECT NUMBERS		STATE NO.	SHEET NO.	TOTAL SHEETS
		CONST. NO.	R/W NO.			
8	MONTANA	I-15-3(20)155	I-15-3(14)155	8153-14	1	26

BOULDER HILL NORTH & SOUTH


INDEX		
PARCEL NO.	OWNERSHIPS	SHEET NO.
1	A.W. & EDITH MADISON	23,24
2	EDNA MADISON CASTEEL	24,25
3	A.W. & EDITH MADISON	24,25
4	A.W. MADISON ETAL	25,26
5	JOHN F. & IDA M. BRITTON	25
6	A.W. MADISON ETAL	25
7	WILLIAM L. & CHARLOTTE M. DUNKS	3,4
8	OVID & JANET G. HOLMES	3
9	U.S.A.	3
10	A.E. & MAUDE M. McCAUGHEY	3,4
11	U.S.A.	4
12	EDGAR F. CARTWRIGHT	4
13	U.S.A.	4,5
14	DANIEL C. STOUT, EDNA FAYE STOUT & LANA A. STOUT	4
15	FURMAN J. STOUT & DAN STOUT	5
16	CHARLES A. (OR) JOYCE STOUT	5
17	U.S.A.	5
18	MYLO & RUTH FADNESS	5
19	FURMAN STOUT & DAN STOUT	5,6
20	CHARLES A. STOUT	5
21	U.S.A.	5
22	KYLER RANCH CO.	5,6
23	MYLO & RUTH FADNESS	6,7
24	KYLER RANCH CO.	6,10
25	STATE OF MONTANA	10,11
26	RIEDER RANCH INC.	11
27	STATE OF MONTANA	11
28	RIEDER RANCH INC.	11
29	STATE OF MONTANA	11
30	RIEDER RANCH INC.	11,12
31	KYLER RANCH CO.	12,15
32	U.S.A.	15
33	KYLER RANCH CO.	15,17
34	KYLER & WILLIAMS	17,18
35	ALBERT A. ERICKSON	17,19
36	KYLER & WILLIAMS	19
37	EDWIN ERICKSON	19,22
38	KYLER & WILLIAMS	21,22
39	ALBERT A. ERICKSON	22,23
40	U.S.A.	23
41	STATE HWY. COMM.	25,26
42	FURMAN STOUT	5,6
43	OVID & JANET G. HOLMES	3
44	A.E. & MAUDE M. McCAUGHEY	3
45	U.S.A. (B.L.M.)	3

CONVENTIONAL SIGNS	
RIGHT OF WAY LINE	---
CENTERLINE (C) OR PROJECTED LINE	---
STK'D. CENTERLINE	---
PARCEL NUMBER	②
OWNERSHIP BOUNDARY	---
R/W USE EXISTING R/W LT OR RT.	---
PRESENT TRAVELED WAY (RTW)	---
R/W LINE FENCED	---
RAILROAD R/W	---
CONSTRUCTION LIMITS	CUT --- FILL ---
FENCE LINE	---
CONTROL OF ACCESS WITH FENCE	---
CONTROL OF ACCESS WITHOUT FENCE	---
GATE IN FENCE	---
CATTLE GUARD=24'	---
STATE & NATIONAL BORDER LINES	---
CITY OR TOWN LIMITS LINE	---
COUNTY LINE	---
RESERVATION LINE	---
TOWNSHIP & SECTION LINE	---
1/2 SECTION LINE	---
1/4 SECTION LINE	---
SECTION CORNER	FOUND UNFOUND
1/4 SECTION COR.	---
1/16 SECTION COR.	---
CENTER OF SECTION	---
TELEPHONE OR TELEGRAPH POLES IN PLACE	---
POWER POLES IN PLACE	---
TEL. OR TEL. OR POWER POLES TO BE MOVED	---
NEW PIPES	---
OLD PIPES IN PLACE	---
OUTLET DITCH	---
INLET DITCH	---
DITCHES	---
CHANNEL CHANGES	CH. CH. ---
BRIDGE	---
RAILROADS	---

P.O.C. 383+00 SOUTHBOUND
P.O.T. 383+00 NORTHBOUND
BEGIN CONST. I 15-3(21)162
P.O.C. 383+00 SOUTHBOUND
P.O.T. 383+00 NORTHBOUND
END CONST. I 15-3(20)155

S.C. 20+56.7 SOUTHBOUND
S.C. 22+54.2 NORTHBOUND
I 15-3(20)155 BEGIN CONST.

9+850 NORTHBOUND
BEGIN R/W I-15-3(14)155

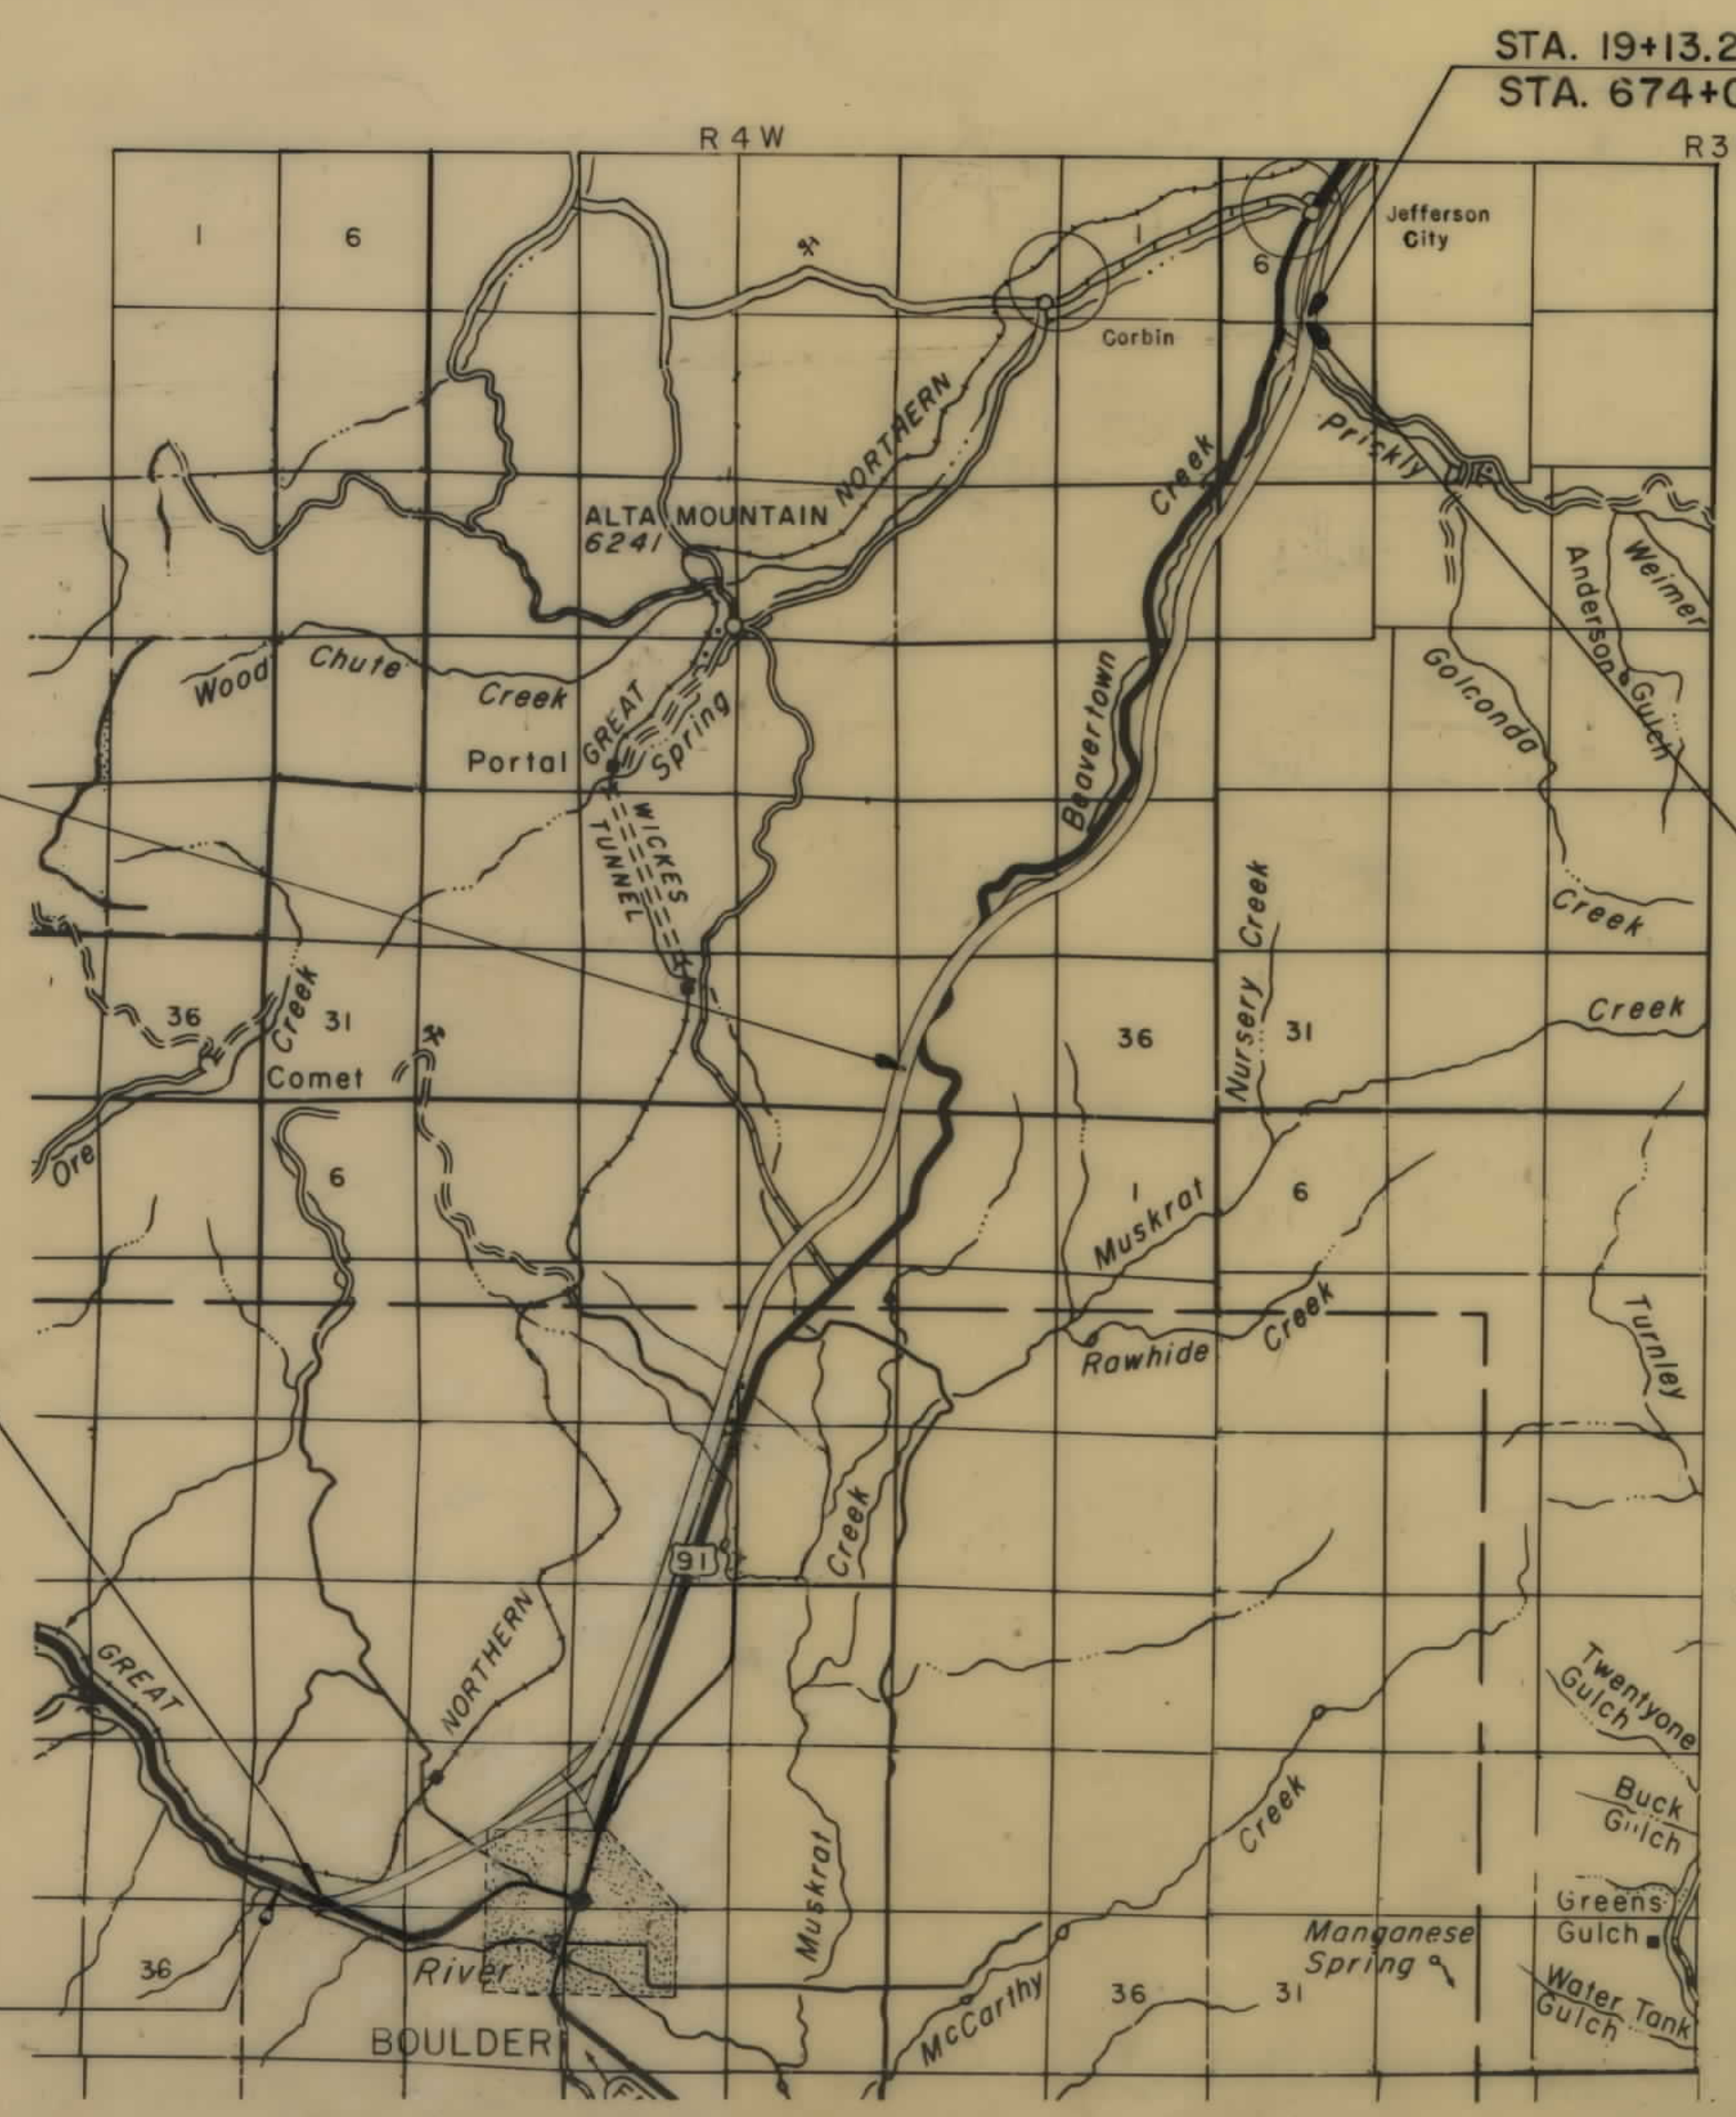

STA. 19+13.2 BEGIN I 15-3()168 CONST.
STA. 674+00 END I 15-3(21)162 CONST.

STA. 16+46.9 BEGIN I 15-3(7)168
STA. 671+33.7 END I 15-3(14)155

PREPARED BY
MORRISON - MAIERLE
ENGINEERS & CONSULTANTS


STATE HIGHWAY COMMISSION OF MONTANA	
APPROVED: Jan 8 1969 Lewis M. Chittim STATE HIGHWAY ENGINEER	STATE OF MONTANA REGISTERED No. 174ES LEWIS M. CHITTIM CIVIL ENGINEER AND LAND SURVEYOR
U.S. DEPARTMENT OF TRANSPORTATION FEDERAL HIGHWAY ADMINISTRATION BUREAU OF PUBLIC ROADS	
APPROVED: 9-28-20 9-9-69 Before Jan 1-16-69	DATE
DIVISION ENGINEER	DATE

OWNERSHIPS									
PARCEL	NAME	ADDRESS	TOTAL AREA	GROSS R/W AREA	P.T.W. AREA	AREA TO BE ACQUIRED	REMAINDER		CONST. PERMIT AREA
7	WILLIAM L. & CHARLOTTE M. DUNKS	BUTTE, MONT.	176.3	28.0	3.8	24.2	23.6	64.7	
10	A.E. & MAUDE M. MCCAUGHEY	BOULDER, MONT.	8.0	2.8	-	2.8	-	5.2	
11	U.S.A. (B.L.M.)			2.8	-	2.8	-	5.2	
12	EDGAR F. CARTWRIGHT	BOULDER, MONT.	119.0	12.1	-	12.1	3.6	103.3	
14	DANIEL C. STOUT, EDNA FAYE STOUT & LANA A. STOUT	HAYWARD, CALIF.	35.5	0.5	-	0.5	-	35.0	
13	U.S.A.			8.14	-	8.14	-		

NOTE:
CONST. LIMITS INCLUDE
SLOPE ROUNDING

FED. ROAD DIST. NO.	STATE OF	FED. AID PROJECT NUMBERS		STATE NO.	SHEET NO.	TOTAL SHEETS
		CONST. NO.	R/W NO.			
8	MONTANA	I-15-3(20)155	I-15-3(14)155	8153-14	4	26

BOULDER HILL NORTH & SOUTH

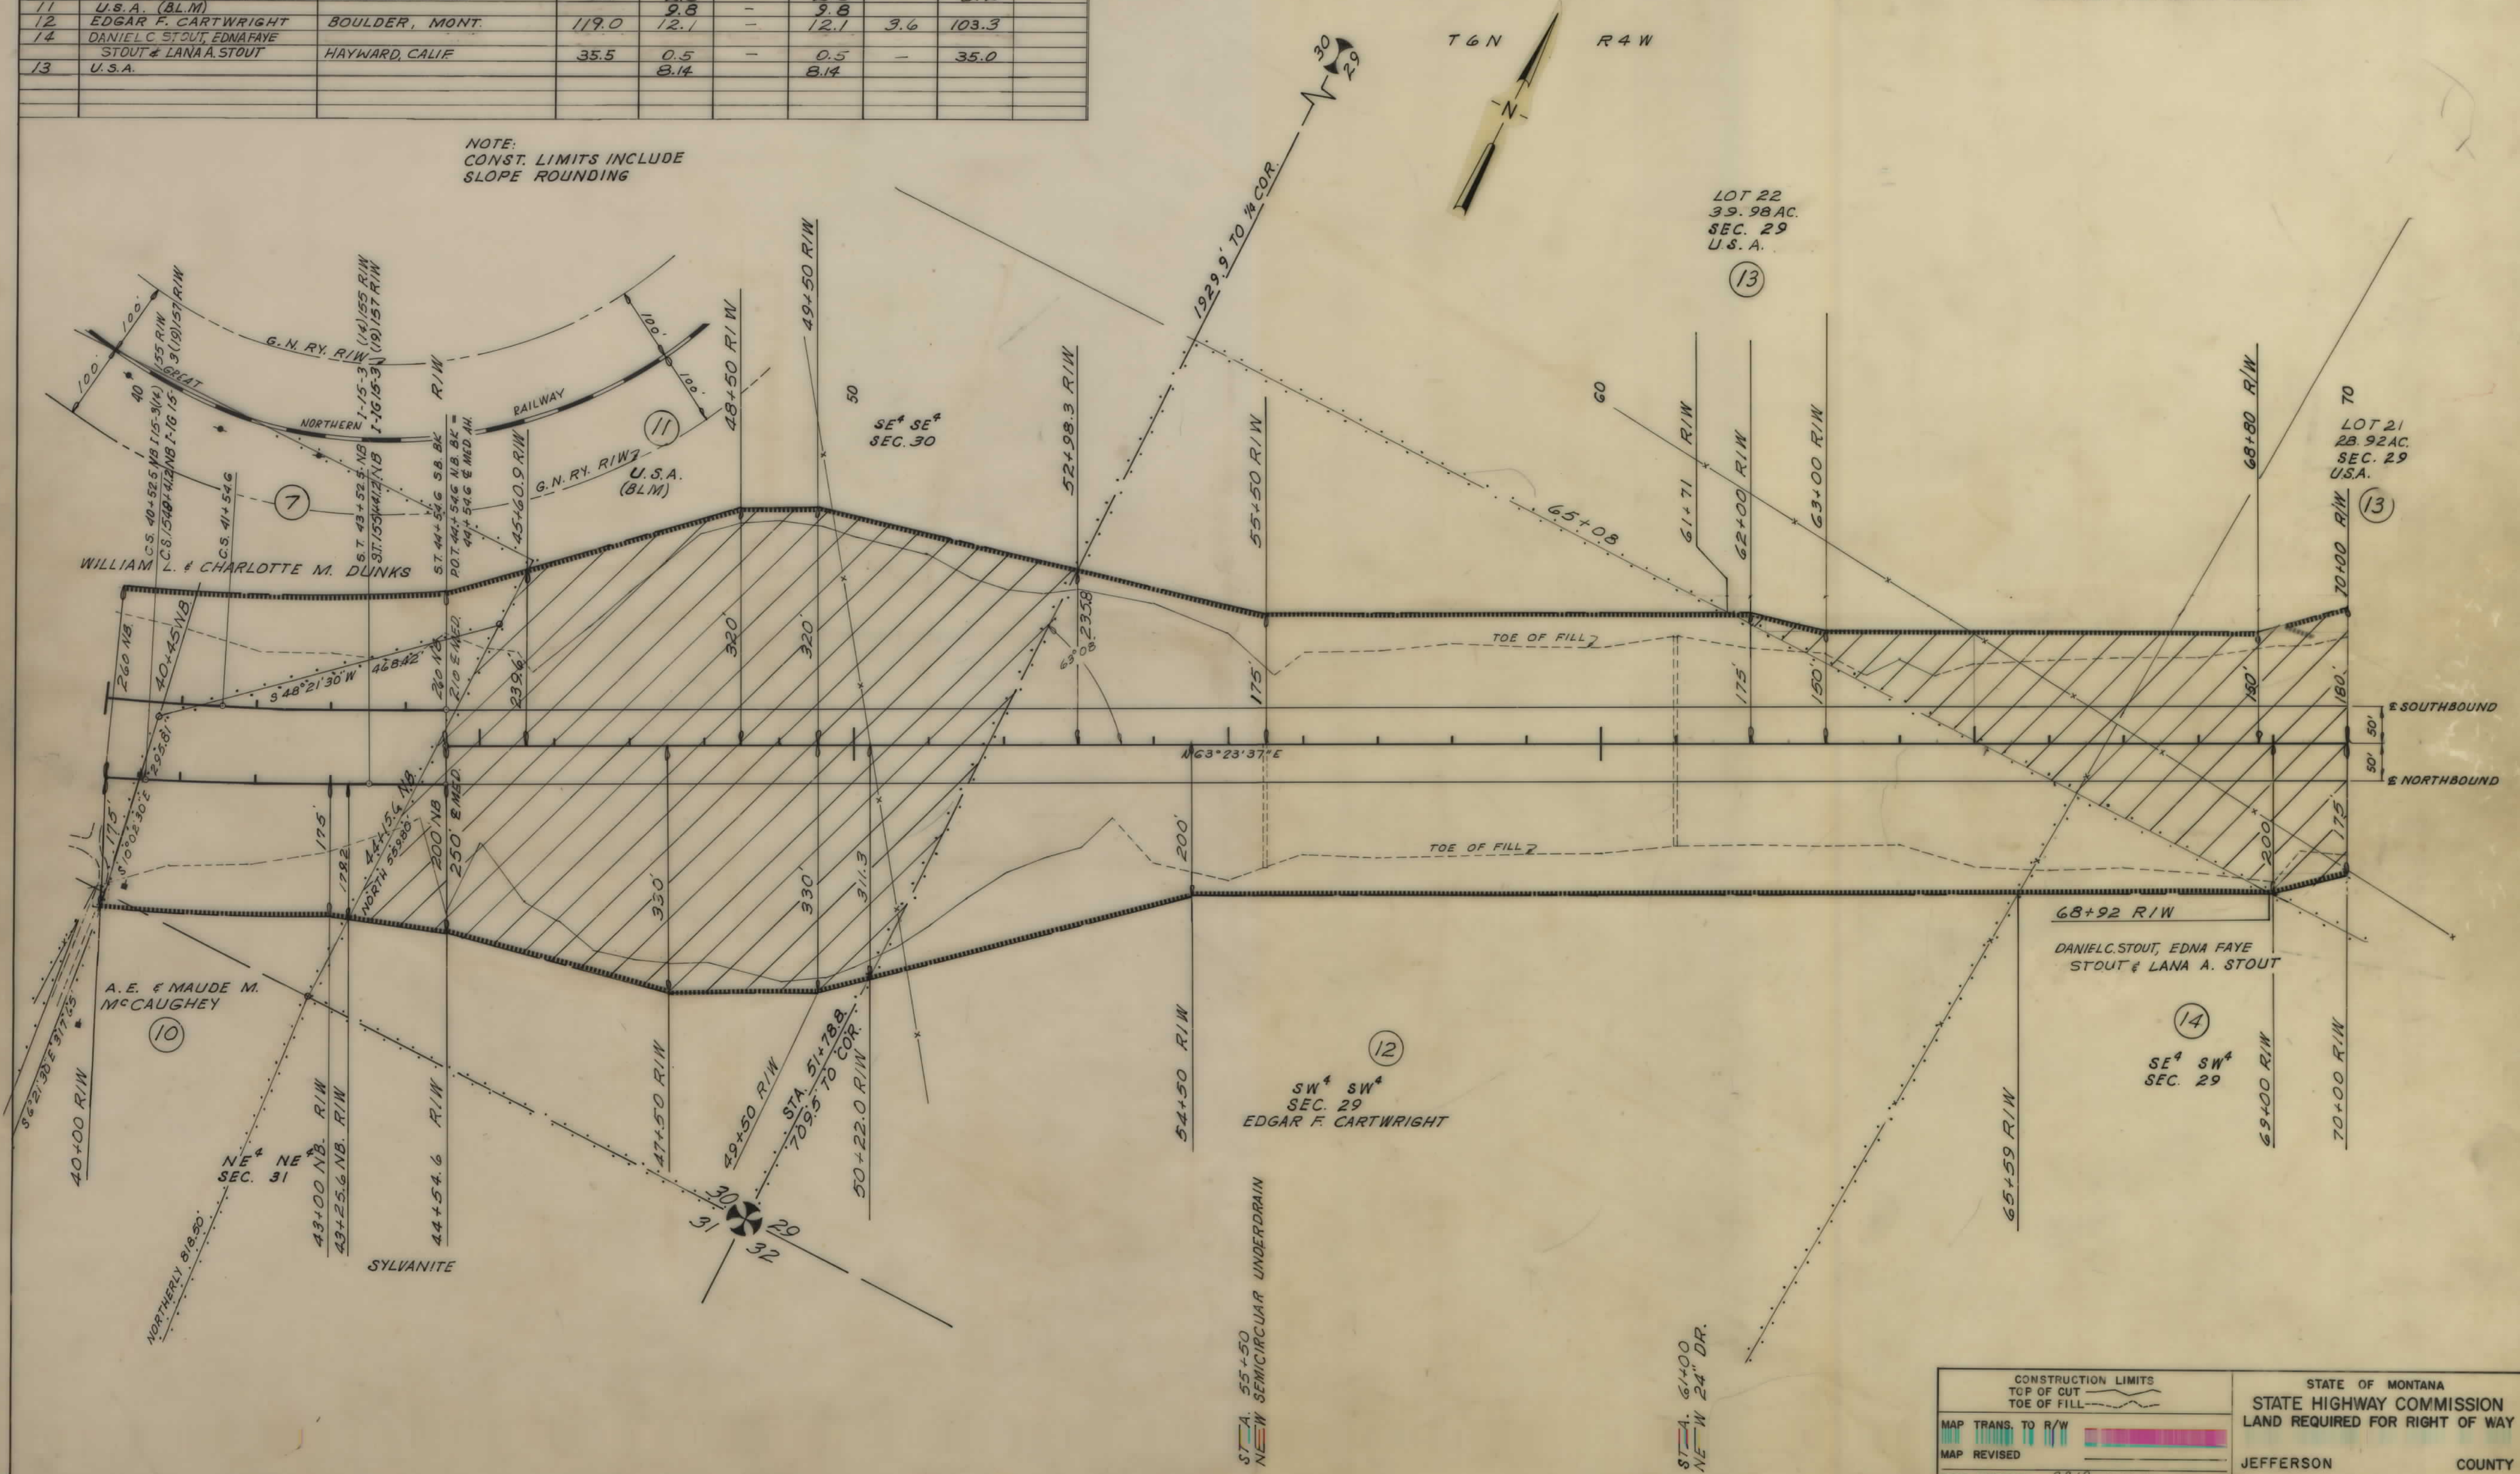


CONSTRUCTION LIMITS		STATE OF MONTANA	
TOP OF CUT	TOE OF FILL	STATE HIGHWAY COMMISSION	
MAP TRANS. TO R/W	MAP REVISED	LAND REQUIRED FOR RIGHT OF WAY	
B.P.R. APPROVAL	9.9.12-1-12-70-2-14-70	JEFFERSON COUNTY	

OWNERSHIPS								
PARCEL	NAME	ADDRESS	TOTAL AREA	GROSS R/W AREA	P.T.W. AREA	AREA TO BE ACQUIRED	REMAINDER LEFT	REMAINDER RIGHT
13	U.S.A. (B.L.M.)			8.14	—	8.14		
15	FURMAN J. % DAN STOUT	BOULDER, MONT.	13.98	10.5	—	10.5	2.0	1.5
16	CHARLES A. (OR) JOYCE STOUT	BOULDER, MONT.	3.61	0.1	—	0.1	3.5	—
17	U.S.A.			1.6	—	1.6		
19	FURMAN STOUT % DAN STOUT	BOULDER, MONT.		0.5	—	0.5		
20	CHARLES A. STOUT	BOULDER, MONT.	0.99	0.5	—	0.5	0.5	—
18	MYLO & RUTH FADNESS	BOULDER, MONT.		4.0	0.2	3.8	SEE SHEET 7	
22	KYLER RANCH CO.	BOULDER, MONT.		12.7	—	12.7	SEE SHEET 10	
21	U.S.A.			0.6	—	0.6		

FED. ROAD DIST. NO.	STATE OF	FED. AID PROJECT NUMBERS	STATE NO.	SHEET NO.	TOTAL SHEETS
8	MONTANA	CONST. NO. I-15-3(20)155 R/W NO. I-15-3(14)155	8153-14	5	26

BOULDER HILL NORTH & SOUTH

NOTE: CONSTRUCTION LIMITS INCLUDE SLOPE ROUNDING

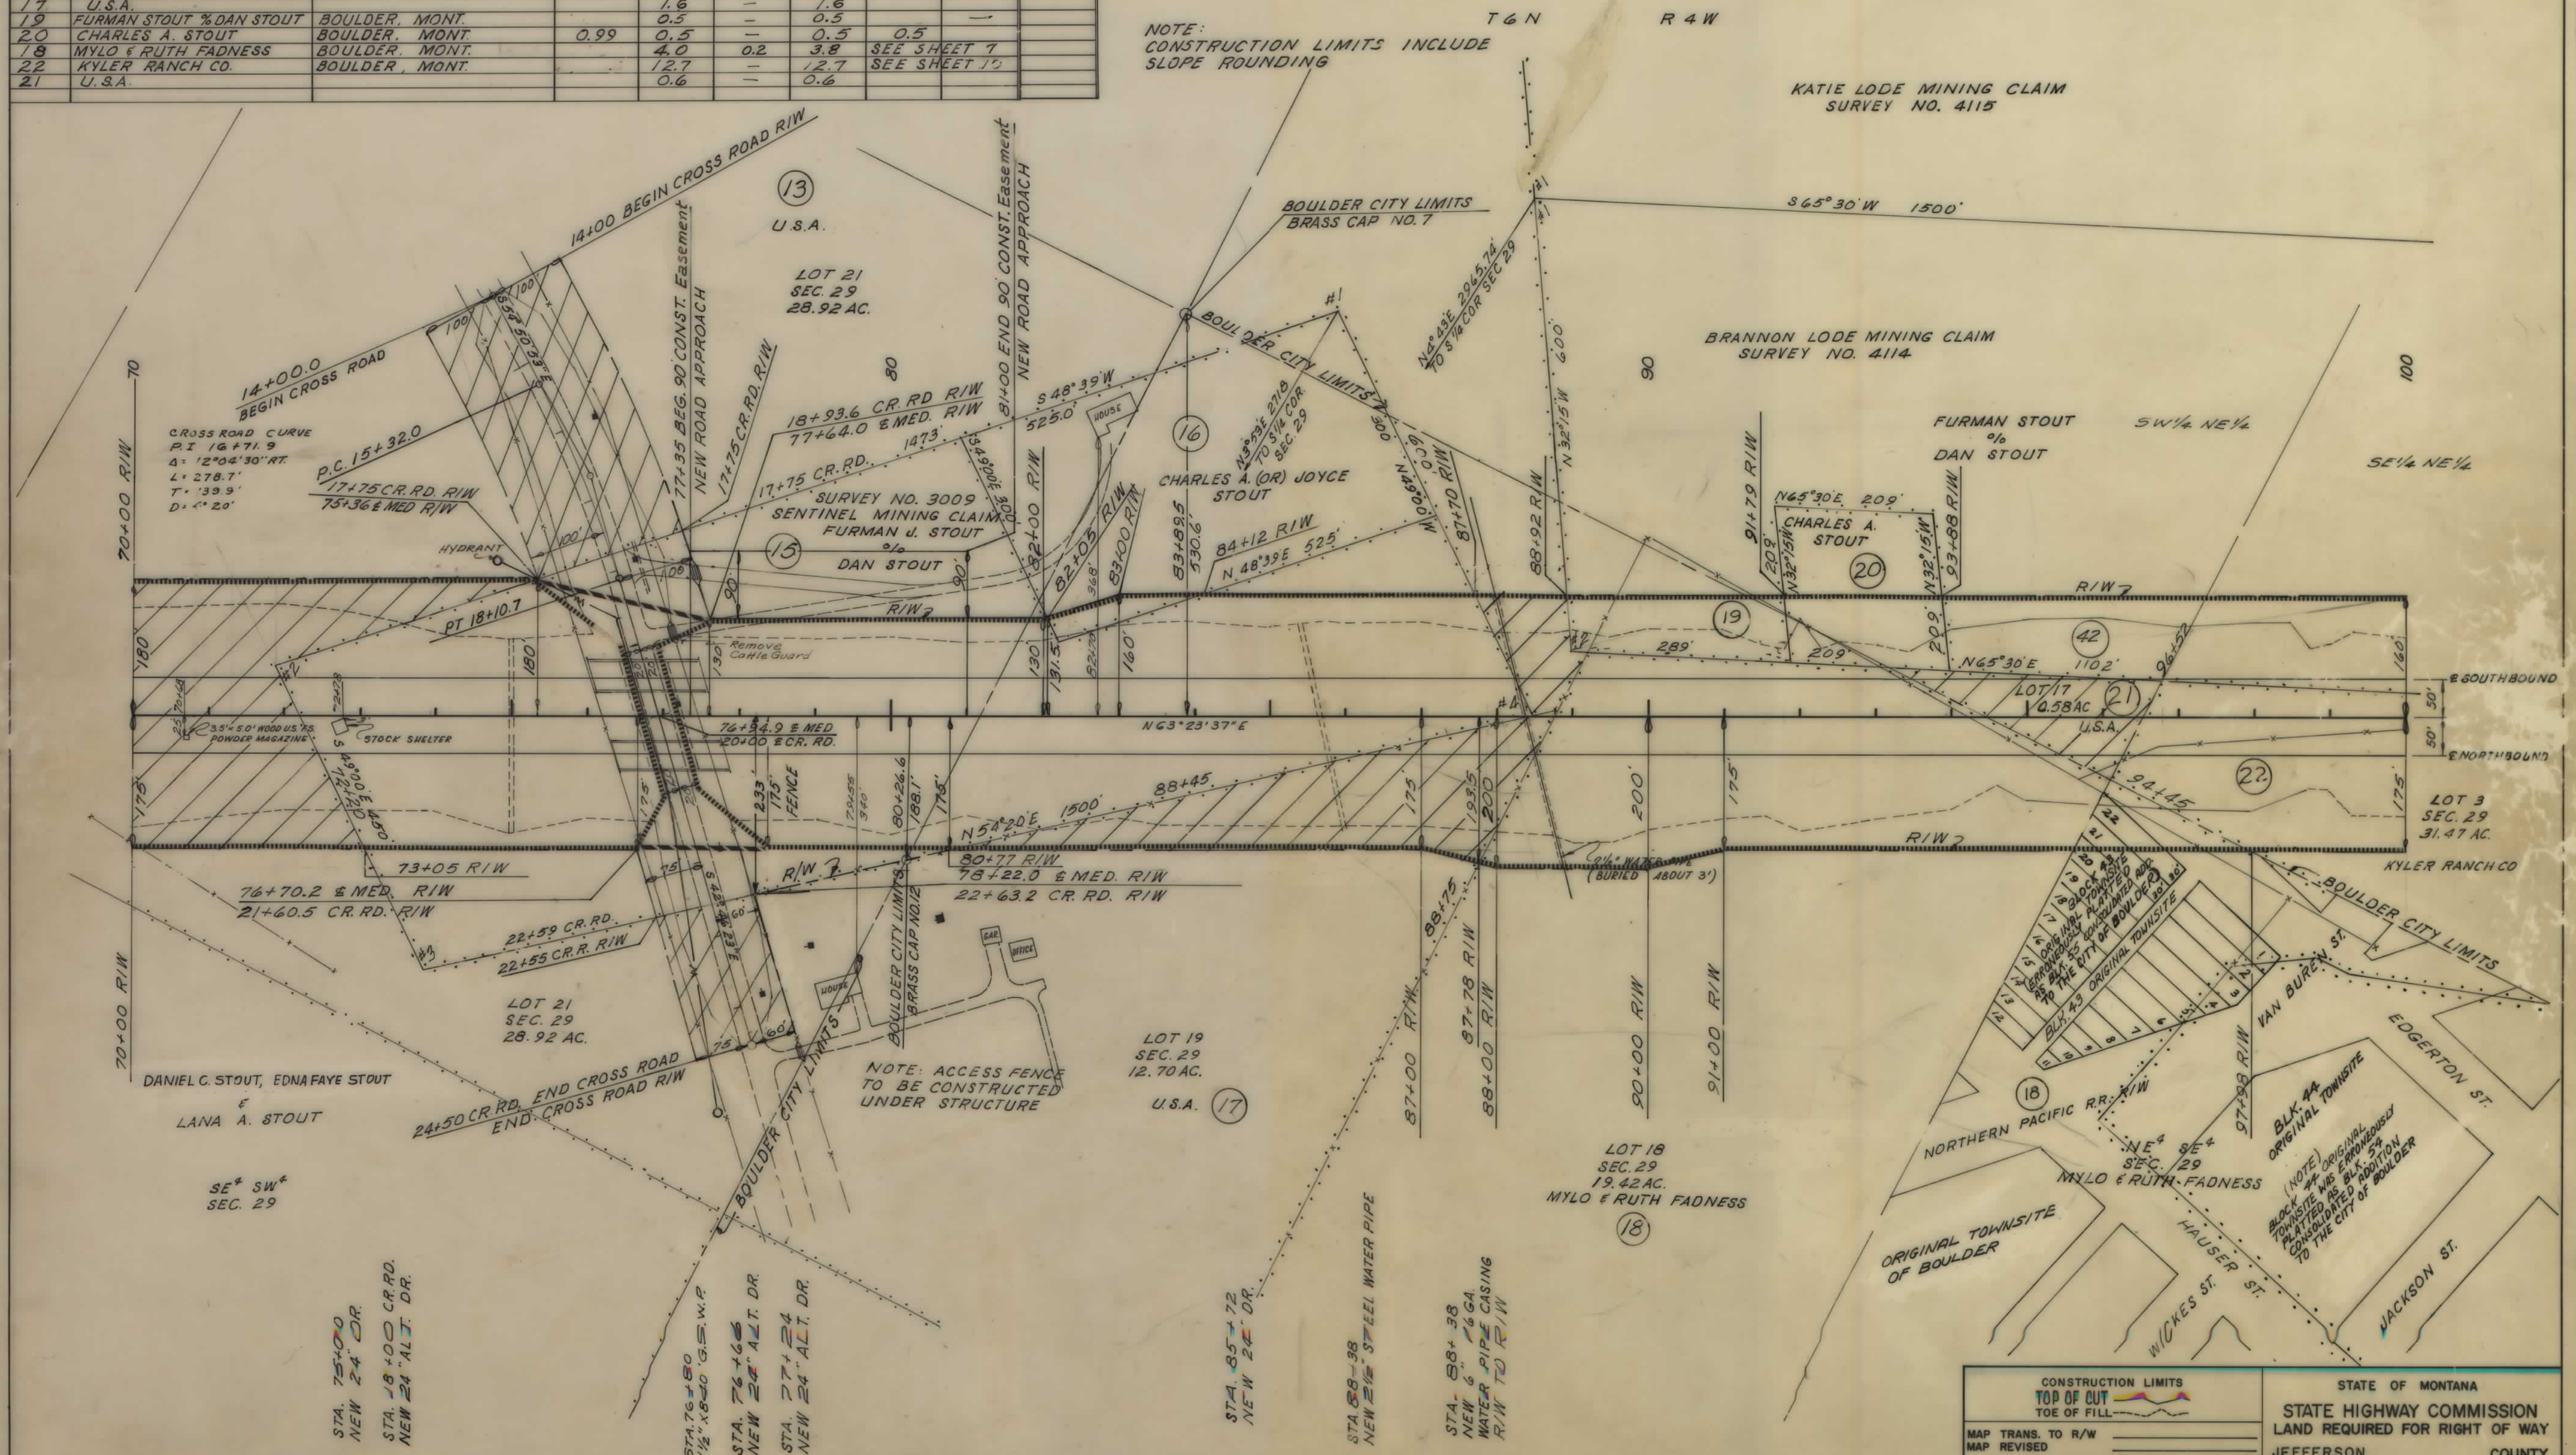


CONSTRUCTION LIMITS		STATE OF MONTANA	
TOP OF CUT	TOE OF FILL	STATE HIGHWAY COMMISSION	
MAP TRANS. TO R/W	MAP REVISED	LAND REQUIRED FOR RIGHT OF WAY	
B.P.R. APPROVAL	3-2-79-1-12-70-31-12-70	JEFFERSON COUNTY	
5-2-79-7-8-12-70-10-1-70-1-6-71-1-19-71		SCALE 1"=100' MAP COMPLETED	

OWNERSHIPS								
PARCEL	NAME	ADDRESS	TOTAL AREA	GROSS R/W AREA	P.T.W. AREA	AREA TO BE ACQUIRED	REMAINDER LEFT	REMAINDER RIGHT
42	FURMAN STOUT & DAN STOUT	BOULDER, MONT.		2.9	—	2.9	—	—
23	MYLO & RUTH FADNESS	BOULDER, MONT.		19.6	—	19.6	—	—
22	KYLER RANCH CO.	BOULDER, MONT.		12.7	—	12.7	—	—
24	KYLER RANCH CO.	BOULDER, MONT.		61.4	—	61.4	—	—
19442	FURMAN STOUT & DAN STOUT	BOULDER, MONT.	40.16	3.4	—	3.4	36.76	—

FED. ROAD DIST. NO.	STATE OF	FED. AID PROJECT NUMBERS	STATE NO.	SHEET TOTAL
8	MONTANA	CONST. NO. 1-15-3(20)155 R/W NO. 1-15-3(14)155	8153-14	6 26

BOULDER HILL NORTH & SOUTH

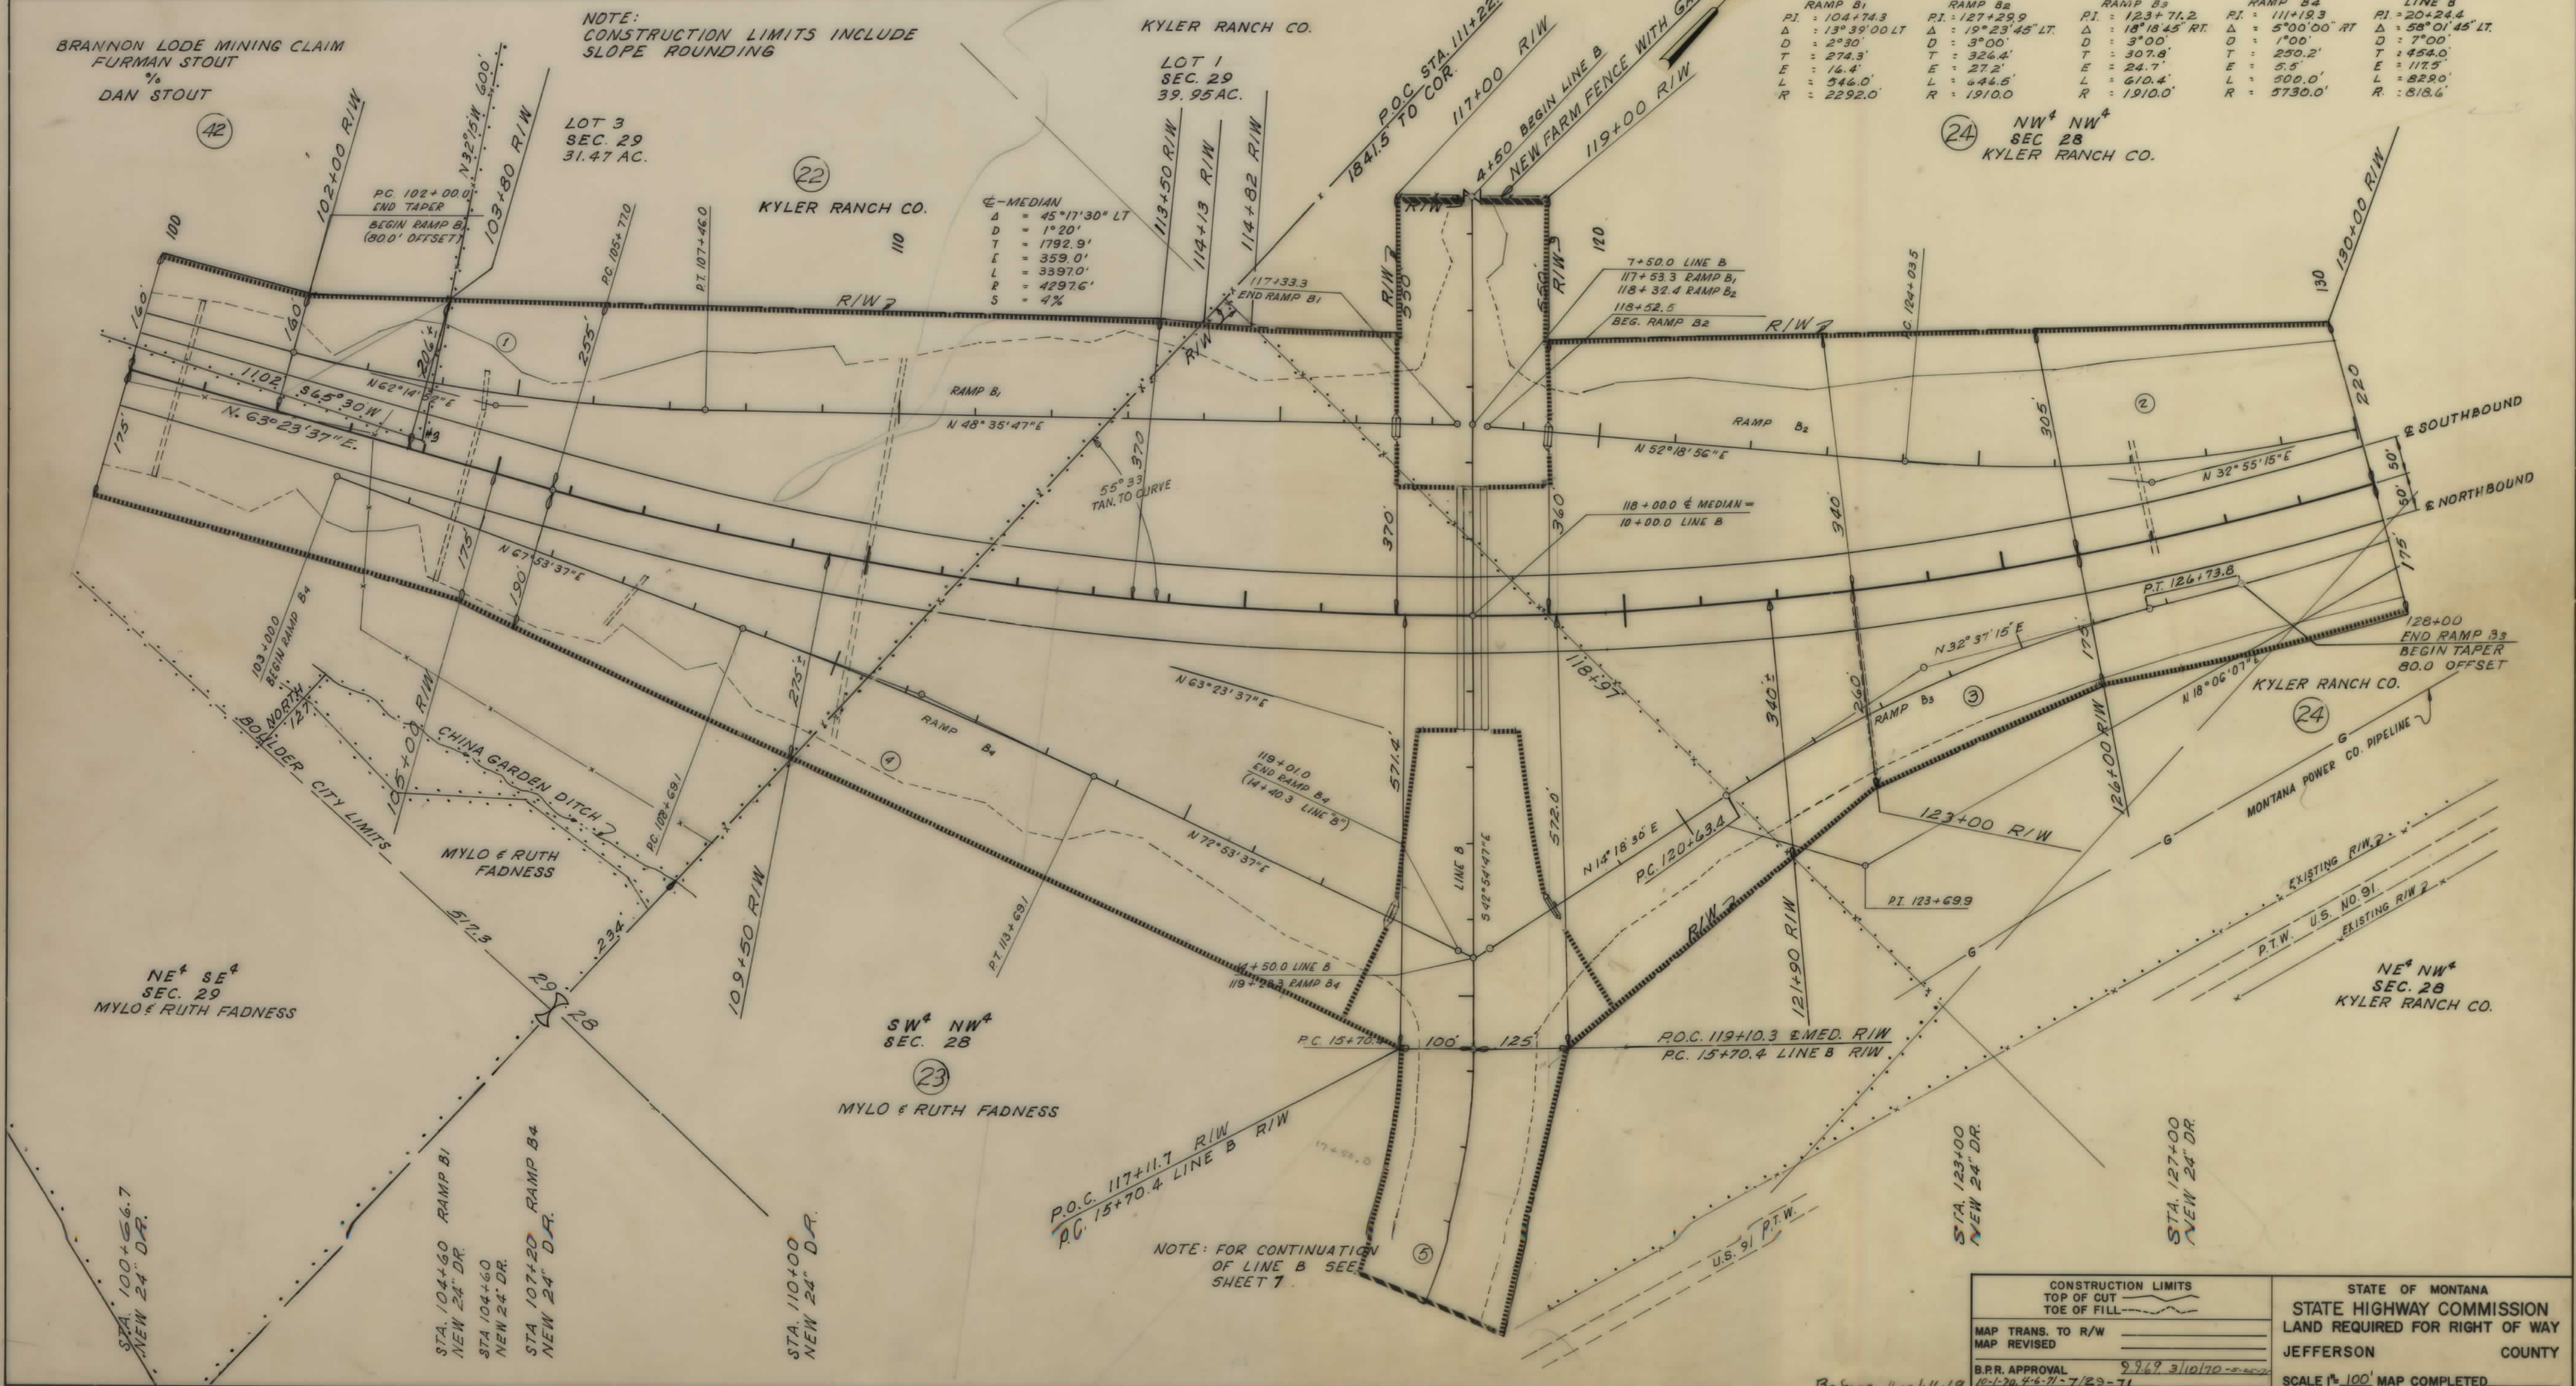

CONSTRUCTION LIMITS		STATE OF MONTANA	
TOP OF CUT	TOE OF FILL	STATE HIGHWAY COMMISSION	
MAP TRANS. TO R/W		LAND REQUIRED FOR RIGHT OF WAY	
MAP REVISED		JEFFERSON COUNTY	
B.P.R. APPROVAL		SCALE 1" = 100' MAP COMPLETED	

FED. ROAD DIST. NO.	STATE OF	FED. AID PROJECT NUMBERS		STATE	SHEET	TOTAL
		CONST NO.	R/W NO.	NO.	NO.	SHEETS
8	MONTANA	I-15-3(20)155	I15-3(14)155	8153-14	10	26


SW⁹ NE⁴
SEC. 16
STATE OF MONTANA
40 AC.

GROSS R/W ACREAGE	0.1
EXISTING R/W ACREAGE	
NET R/W ACREAGE	0.1
REMAINDER LT.	39.9
REMAINDER RT.	—

GROSS R/W ACREAGE	10.2
EXISTING R/W ACREAGE	
NET R/W ACREAGE	10.2
REMAINDER LT.	19.4
REMAINDER RT.	10.4

SW⁴ SE⁴
SEC. 16
STATE OF MONTANA
40 AC.

NOTE:
CONST. LIMITS INCLUDE
SLOPE ROUNDING

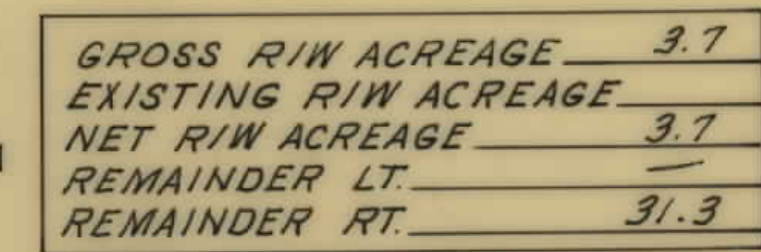

NE⁴ SE⁴
SEC. 16
STATE OF MONTANA
35 AC.

CONSTRUCTION LIMITS
TOP OF CUT _____
TOE OF FILL _____

MAP TRANS. TO R/W _____
MAP REVISED _____


B.P.R. APPROVAL
3-10-70 3-19-70

STATE OF MONTANA
STATE HIGHWAY COMMISSION
LAND REQUIRED FOR RIGHT OF WAY
JEFFERSON COUNTY
SCALE $\frac{1}{2}$ 100' MAP COMPLETED

OWNERSHIPS								
PARCEL	NAME	ADDRESS	TOTAL AREA	GROSS R/W AREA	P.T.W. AREA	AREA TO BE ACQUIRED	REMAINDER LEFT	REMAINDER RIGHT
25	STATE OF MONTANA			29.3	-	29.3		
26	RIEDER RANCH INC.	BOULDER, MONT.	5.0	2.4	-	2.4	2.6	-
27	STATE OF MONTANA			2.8	-	2.8		
28	RIEDER RANCH INC.	BOULDER, MONT.		2.6	-	2.6	SEE SHEET 12	
29	STATE OF MONTANA			5.3	-	5.3		
30	RIEDER RANCH INC.	BOULDER, MONT.		11.2	-	11.2	SEE SHEET 12	
25,27,29	STATE OF MONTANA		610.0	37.4	-	37.4	464.4	108.2
								0.2

FED. ROAD DIST. NO.	STATE OF	FED. AID PROJECT NUMBERS		STATE NO.	SHEET NO.	TOTAL SHEETS
		CONST. NO.	R/W NO.			
8	MONTANA	1-15-3(20)155	115-3(14)155	8153-14	11	26

BOULDER HILL NORTH & SOUTH

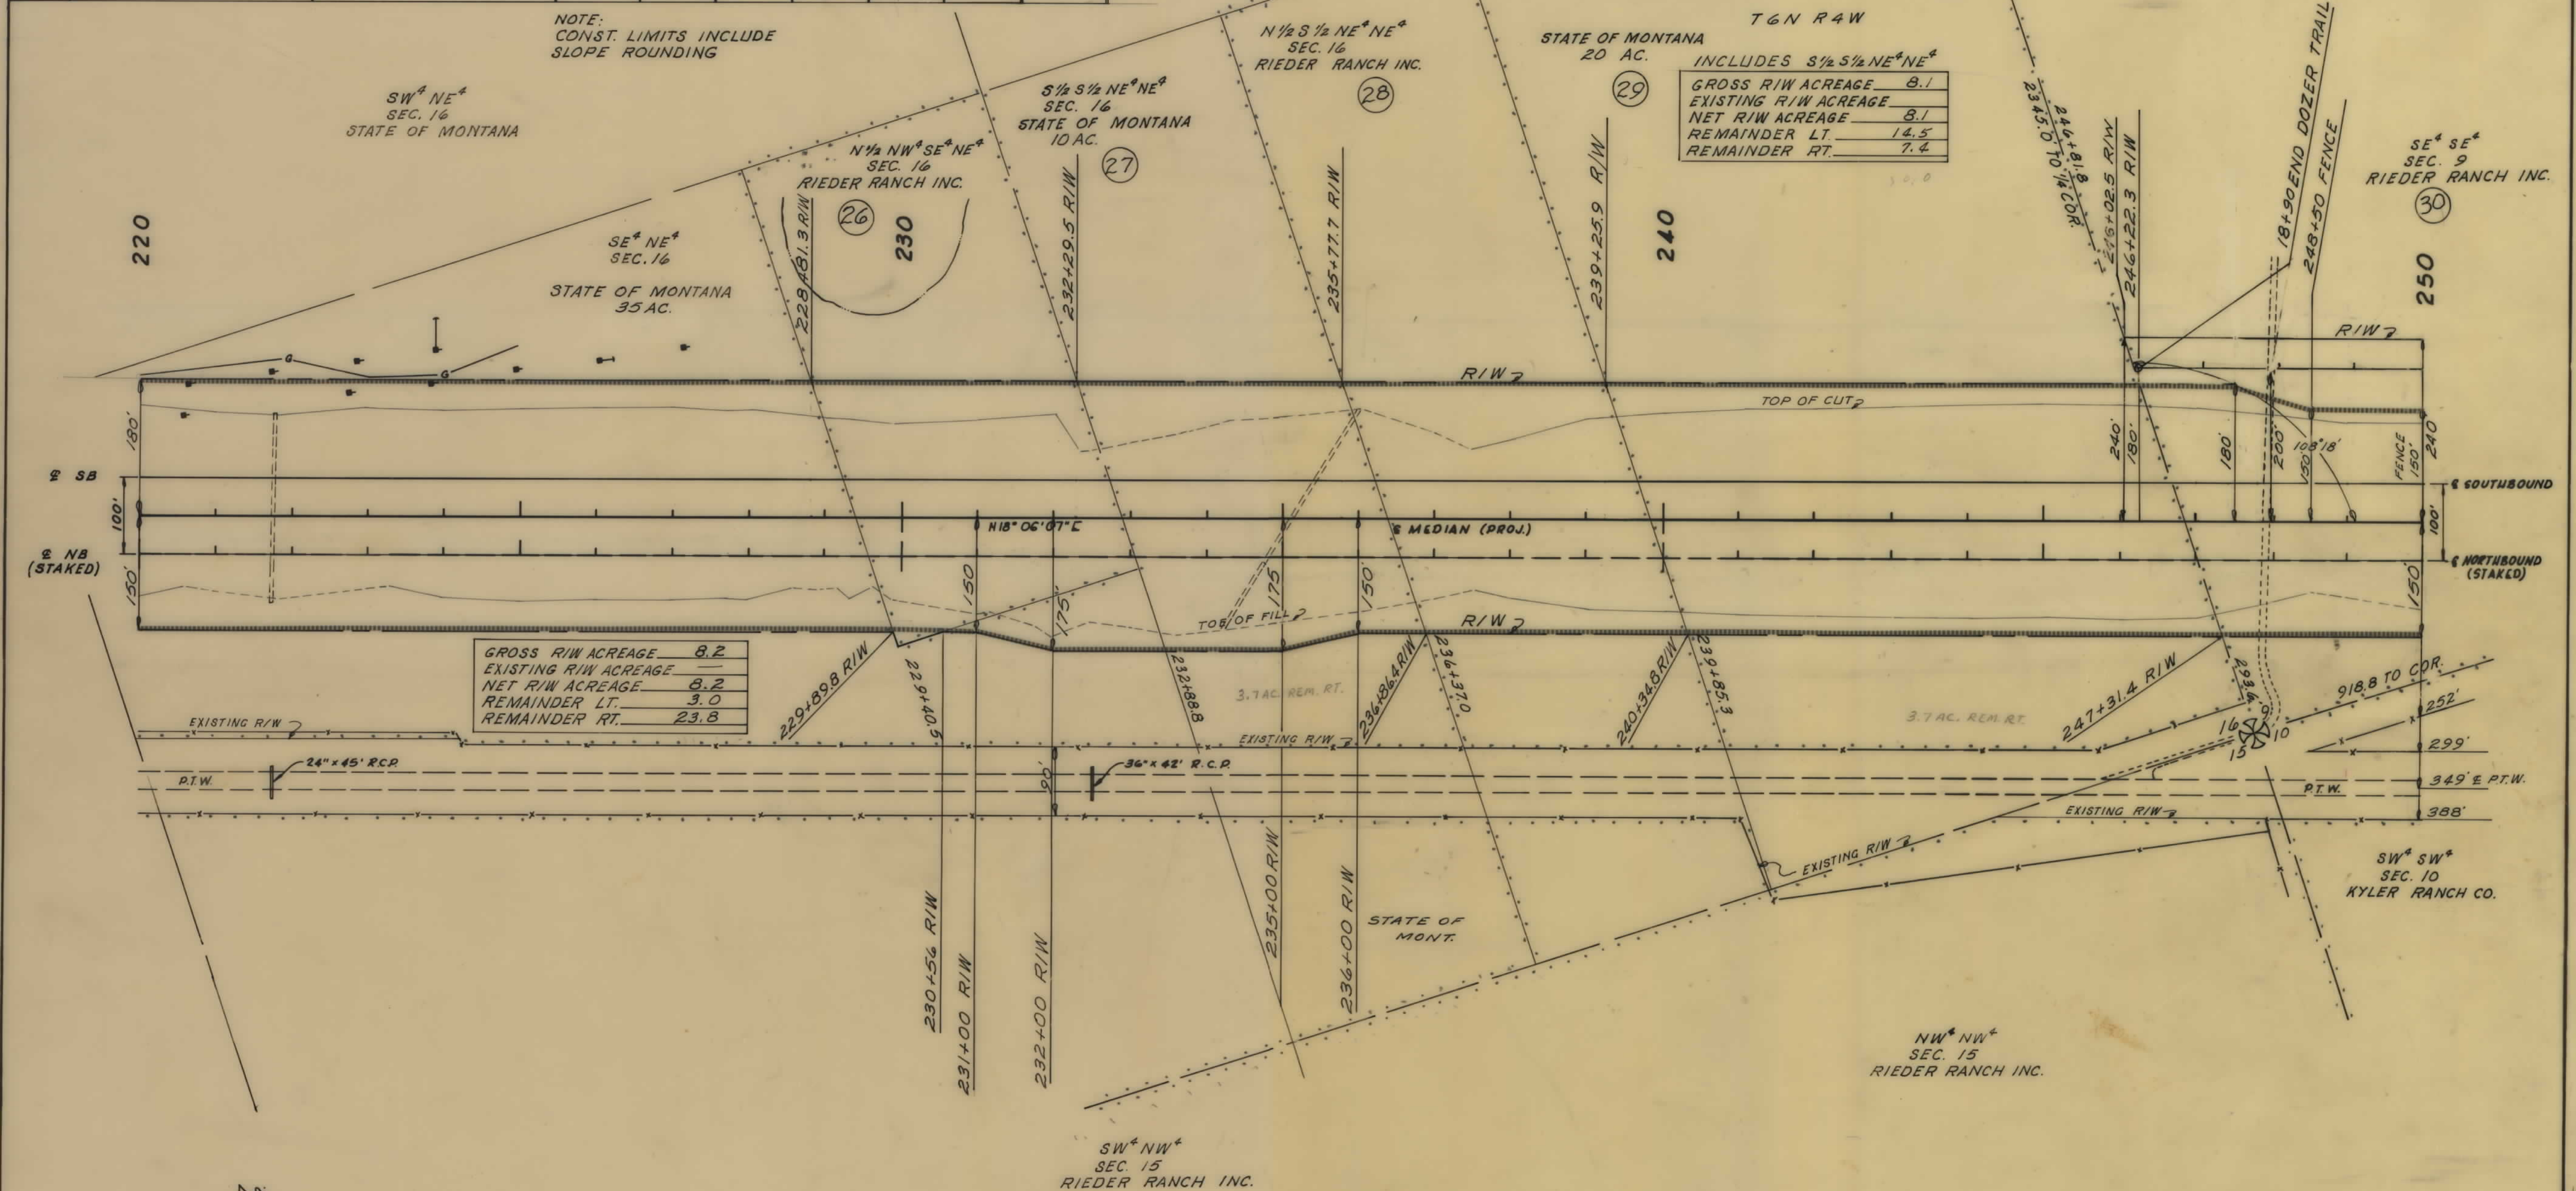

STA. 221+87
NEW 24\" DR.

STA. 235+12
NEW 54\" DR.

CONSTRUCTION LIMITS		STATE OF MONTANA	
TOP OF CUT		STATE HIGHWAY COMMISSION	
TOE OF FILL		LAND REQUIRED FOR RIGHT OF WAY	
MAP TRANS. TO R/W		JEFFERSON	COUNTY
MAP REVISED		SCALE 1\"=100'	MAP COMPLETED
B.P.R. APPROVAL	2.7.69 3-10-70 4-1-71		

OWNERSHIPS								
PARCEL	NAME	ADDRESS	TOTAL AREA	GROSS R/W AREA	P.T.W. AREA	AREA TO BE ACQUIRED	REMAINDER LEFT	REMAINDER RIGHT
33	KYLER RANCH CO.	BOULDER, MONT.		63.2	1.7	61.5		
34	GLEN KYLER & CARTER WILLIAMS	BOULDER, MONT.		27.2	2.9	24.3	1.2	
35	ALBERT A. ERICKSON	JEFFERSON CITY, MONT.			SEE SHEET 19			
22, 24								
31, 633	KYLER RANCH CO.	BOULDER, MONT.	4157.2	276.0	1.7	274.3	2505.3	1375.9
								1.9

2.8 AC. ACCESS ROAD R/W INCLUDED IN TOTAL R/W AREA

NOTE
CONST. LIMITS INCLUDE
SLOPE ROUNDING

SW⁴ NW⁴
SEC. 35
KYLER RANCH CO.
(33)

NW⁴ NW⁴
SEC. 35
KYLER RANCH CO.
(33)

SE⁴ SW⁴
SEC. 26
ALBERT A. ERICKSON
(35)

SW⁴ SE⁴
SEC. 26
ALBERT A. ERICKSON
(35)

NW⁴ NE⁴
SEC. 35
(34)

④	⑤	⑥	⑦	⑧
Δ = 73°36' LT.	Δ = 10°00' RT.	Δ = 60°13' LT.	Δ = 15°52' LT.	Δ = 30°48' LT.
T = 74.8	T = 35.0	T = 58.0	T = 55.7	T = 110.2
L = 128.4	L = 69.8	L = 105.1	L = 110.8	L = 215.0
R = 100.0	R = 400.0	R = 100.0	R = 400.0	R = 400.0

STA. 400+00
NEW 24' DR.

STA. 406+00
NEW 24' DR.

STA. 27+00 AC RD. TO BEACON
NEW 24' DR.

CONSTRUCTION LIMITS TOP OF CUT TOE OF FILL		STATE OF MONTANA STATE HIGHWAY COMMISSION LAND REQUIRED FOR RIGHT OF WAY JEFFERSON COUNTY	
MAP TRANS. TO R/W		B.R.R. APPROVAL	3-10-70
MAP REVISED		SCALE 1" = 100' MAP COMPLETED	


OWNERSHIPS								
PARCEL	NAME	ADDRESS	TOTAL AREA	GROSS R/W AREA	P.T.W. AREA	AREA TO BE ACQUIRED	REMAINDER	
							LEFT	RIGHT
2	EDNA MADISON CASTEEL	JEFFERSON CITY, MONT.	56.30	7.39	2.72	4.67	48.91	—
3	A.W. & EDITH MADISON	JEFFERSON CITY, MONT.	—	5.35	—	5.35	—	—
4	A.W. MADISON ETAL	JEFFERSON CITY, MONT.	—	16.72	—	16.72	—	—
5	JOHN F. BRITTON	JEFFERSON CITY, MONT.	4.40	3.27	0.20	3.77	—	0.43
6	A.W. MADISON ETAL	JEFFERSON CITY, MONT.	—	3.29	—	3.29	—	—
143	A.W. & EDITH MADISON	JEFFERSON CITY, MONT.	353.0	50.83	—	50.83	23.0	279.17
41 *	STATE HWY. COMM.	" " "	2.15 AC	2.15 AC	—	2.15 AC	—	—

* ORIGINAL R.R. R/W NOW OWNED BY STATE (SHADED AREA)

NOTE
CONST. LIMITS INCLUDE
SLOPE ROUNDING

FED. ROAD DIST. NO.	STATE OF	FED. AID PROJECT NUMBERS		STATE NO.	SHEET NO.	TOTAL SHEETS
		CONST. NO.	R/W NO.			
8	MONTANA	I15-3(21)162	I15-3(14)155	8153-14	25	26

BOULDER HILL NORTH & SOUTH

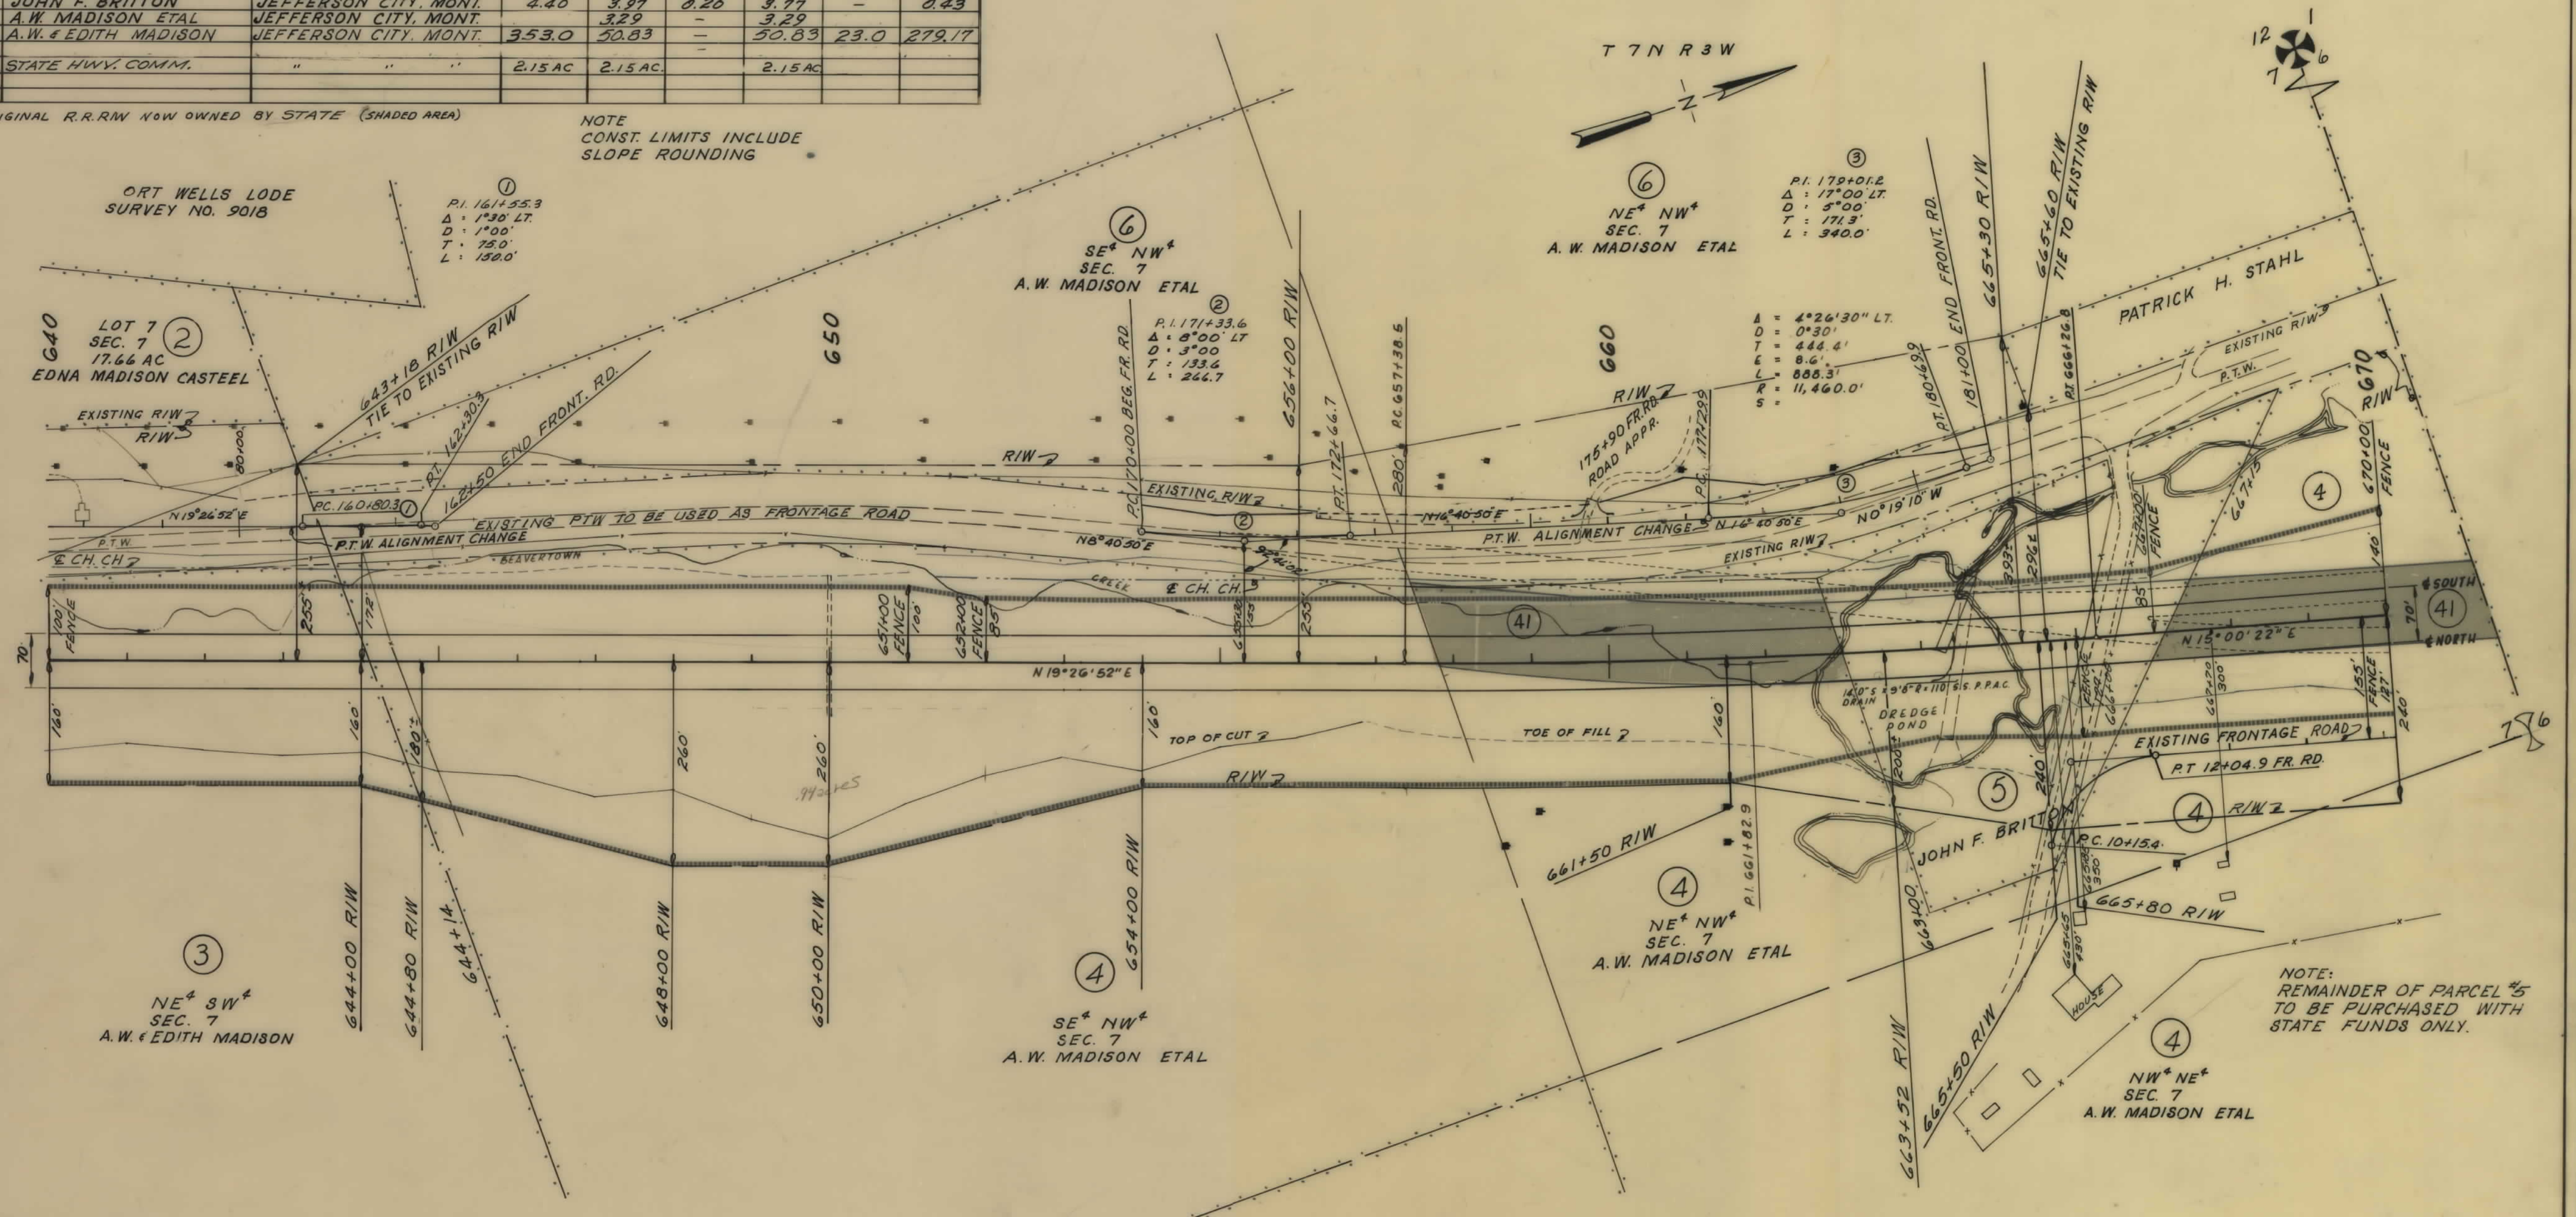

STA. 664+50
NEW S.S. ARCH
140 S. 9' 8" R. DR.

CONSTRUCTION LIMITS		STATE OF MONTANA	
TOP OF CUT	TOE OF FILL	STATE HIGHWAY COMMISSION	
MAP TRANS. TO R/W	MAP REVISED	LAND REQUIRED FOR RIGHT OF WAY	
B.P.R. APPROVAL	7-24-70	JEFFERSON COUNTY	
4-9-68, 3-10-70, 5-8-70		SCALE 1" = 40' MAP COMPLETED	

