PLANS
NOT
TO
SCALE

FED. ROAD DIST. NO.	STATE	FED. AID PROJ. NO.	R/W NO.	SHEET NO.	TOTAL SHEETS
8	MONT.	I-412(1)	8158-01	1	9

I-IG-ING 15-8(3) 351 CONST.
I IG 15-8(1) PE & R/W

NE¼ SE¼
JANET M. ADASKAVICH
SHELBY, MONT.
①
SE¼ NE¼
S.A. ADASKAVICH
SHELBY, MONT.
③
T. 32 N.
R. 2 W.
NE¼ NE¼
Δ-6°46'25"
D-1°00'
T-339.1'
L-677.4'
R-5730.0'
91+82.0 NO. BOUND
S.5285.8' E.361'
SEC. 29
90
80
250'
86+77.3 BEG. TRANSITION
CATTLE GUARD
PAINTED CATTLE GUARD
FRONTAGE ROAD
100
END TRANSITION
N. 00°08' W.
110
29
20
28
21
CONRAD
SOUTH 250'
NORTH 100'
100'
90
78+620 NO. BOUND
S.6685.8' E.351
R/W 91+73.2
100+29.0
R/W 101+20
P.C. 101+94.4
R/W 101+60
P.C. 101+94.4
SEC. 28
②
NW¼ SW¼
S.A. ADASKAVICH
SHELBY, MONT.
④
SW¼ NW¼
THE SHELBY COUNTRY CLUB
c/o MRS. HERMAN W. SEVERSON
SHELBY, MONT.
SO. BOUND
Δ-34°22'30" RT.
D-1°00'
T-1772.4'
L-3437.5'
R-5730.0'
NO. BOUND
Δ-34°22'30" RT.
D-1°00'51"
T-1747.7'
L-3389.5'
R-5650.0'
P.T.W.
NW¼ NW¼
118+480 NO. 80
S.26425' E.2703'

DESCRIPTIONS WRITTEN BY L.H. 12-11-57
DESCRIPTIONS CHECKED BY H.D. 12-19-57
MAPS COMPLETED BY H.D. 12-30-57
MAPS TO BUR. PUB. ROADS
MAPS TO CONSTRUCTION

STATE OF MONTANA
STATE HIGHWAY COMMISSION
LAND REQUIRED FOR RIGHT OF WAY
TOOLE COUNTY
SCALE 1" = 200' MAP APPROVED BY

FED. ROAD DIST. NO.	STATE	FED. AID PROJ. NO.	R/W NO.	SHEET NO.	TOTAL SHEETS
8	MONT.	I-412(1)	8158-01	2	9

I-IG-ING 15-8(3) 351 CONST.
I-IG 15-8(1) PE & R/W.

SE¼ SE¼
NW¼ SW¼
P.I. 119+66.8
P.I. 119+42.1
P.I. 120+34.8
20
29
28
21
120
130
N. 35°00' E.
1162
N. 34°14'30" E.
985'
80'
658
So. BOUND
Δ-34°22'30" RT.
D-1°00'
T-1772.4'
L-3437.5'
R-5730.0'
NO. BOUND
Δ-33°22'30"
D-1°00'51"
T-1747.7'
L-3389.5'
R-5650.0'
118+48.0 NO. BOUND
S.26424' E.2772'
SW¼ SW¼
S.A. ADASKAVICH
SHELBY, MONT.
⑤
P.T. 136+31.9
EQUATION P.T. 135+83.9 BK. = 136+31.9 AH. -48.0'
NE¼ SW¼
U.S. NO. 2
G.N. RY.
PROPOSED TRACKS
310'
120'
125'
148+72.7
S.10.2' E.1645.0
150+82.1
N.1634' E.1763.2'
RR R/W 2 N.1634' E.1663.2'
150+82.1
150
160
STATION 160 for IG & NG
T. 32 N.
R. 2 W.
34 & 34B
34B
GENEVIEVE O'BRIEN-ROBERTSON
BOX 24
GARDEN GROVE, CALIFORNIA
SE¼ NW¼
110'
100'
200'
200'
160+00 R/W
160+40 R/W
163+47
N.1209.0' E.2474.9'
165+20
N.1352.1' E.2572.3'
166+00
N.1418.2' E.2617.3'
NE¼ NW¼
167+86
N.1571.9' E.2721.9'
170
36
TOOLE COUNTY
(STREETS, AVE'S & ALLEYS)
PLEASANT VIEW TRACT
NW¼ NE¼
SEC. 21
SEC. 16
180+50
S.26462.9' W.1874.6'
LIBERTY
WAY
AVE.
SOUTH BOUND
NORTH BOUND
TWELFTH
35
CITY OF SHELBY
STS. AVE'S & ALLEYS
ADDITION
ORIGINAL SCHOOL
PLEASANT VIEW TRACT
NW¼ NE¼
37
CHARLES A. DALEY
BOX 621
SHELBY, MONT.
BLOCKS 23 TO 34
ARTHUR J. WILCOX
SHELBY, MONT.
Parcels 38 through 48 Incl.

NOTE:
SEE SHEET NO. 3
FOR DETAIL OF
INTERCHANGE.

PARCELS THRU ON
SHEET #3

REVISED JULY 15, 1958 – 9/18/63 – 5/10/63

DESCRIPTIONS WRITTEN BY L.H. 12-11-57
DESCRIPTIONS CHECKED BY H.D. 12-19-57
MAPS COMPLETED BY H.D. 12-30-57
MAPS TO BUR. PUB. ROADS
MAPS TO CONSTRUCTION

STATE OF MONTANA
STATE HIGHWAY COMMISSION
LAND REQUIRED FOR RIGHT OF WAY
TOOLE COUNTY
SCALE 1" = 200' MAP APPROVED BY

IIG 15-8(1) SHT 1 & 2 OF 9

FED. ROAD DIST. NO.	STATE	FED. AID PROJ. NO.	R/W NO.	SHEET NO.	TOTAL SHEETS
8	MONT.	I-412(1)	8158-01	3	9

I-IG-ING 15-8(3) 351 CONST
I-IG 15-8 (1) PE & R/W

ORIG. SCHOOL ADD.

PARCEL	BLOCK	LOT	OWNER ADDRESS
17 & 18	17	ALL	STATE OF MONTANA
26 & 27	18	ALL	" " "
19 & 20	13	ALL	" " "
23 & 24	14	1-6 & 8-14	GRACE VEACH - CONT. PUR.
25	14	6 & PART 7	ALF & MARY TRANSTAD - SHELBY
21	9	1-2-3	Arnold A. & Dorothy Fehlberg
22	9	4 thru 9	State of Mont.
28	15	3 thru 6	STANLEY L. WATKINS
29	15	1 & 2	Alf & Mary Transtad - Shelby
30 & 31	20	All	Ray Flynn & Stanley Watkins - Shelby
32	City Streets		City of Shelby

LOTS 5 & 6 OF BLOCK 15 QUITCLAIMED TO WESTERHARK BROTHERS 12-20-65

QUIT CLAIM DEED TO
TOWN PUMP INC. AND
AFFILIATES. RECORDED
OCT. 25, 1994, BOOK 94,
PAGE 521.

QUIT CLAIM DEED
TO
DICK IRVIN INC
NOV. 17, 1988

QUIT CLAIM DEED TO
CITY OF SHELBY
FOR ACCESS CONTROL RELEASE
BK 96 OF DEEDS PG 33
9/21/98 1183+70 TO 1184+22

SHELBY
INC. CITY
POP. 3058
1950 CENSUS
TWELFTH AVE.
THIRTEENTH AVE.
ORIGINAL SCHOOL ADDITION
HIGH SCHOOL ADD.
BLOCKS 2 THRU 12
S.A. ADASKAVICH
PARCELS 6 THRU 16 INC.
SEC. 21
SEC. 20
T 32 N
R 2 W
EQUA. (-48.0')
NO BOUND
SO. BOUND
N. 54°30' W
N 54°21' W
N 54°36' W
G. N. RY.
F.A. ROUTE 2 TO CUT BANK
CITY LIMITS
Loading Ramp
Tank
PROPOSED R/W
PROPOSED TRACKS
R.R. R/W
CONTROL OF ACCESS SYMBOL

REVISED JULY 15, 1958 - 5/10/63 - 9/18/63

DESCRIPTIONS WRITTEN BY ____
DESCRIPTIONS CHECKED BY ____
MAPS COMPLETED BY ____
MAPS TO BUR. PUB. ROADS ____
MAPS TO CONSTRUCTION ____

STATE OF MONTANA
STATE HIGHWAY COMMISSION
LAND REQUIRED FOR RIGHT OF WAY
TOOLE COUNTY
SCALE 1" = 200 MAP APPROVED BY ____

FED. ROAD DIST. NO.	STATE	FED. AID PROJ. NO.	R/W NO.	SHEET NO.	TOTAL SHEETS
8	MONT.	I-412(1)	8158-01	4	9

I-IG-ING 15-8 (3) 351 CONST.
I-IG 15-8 (1) PE & R/W

STA. 226+33 BURIED CABLE
X-ING & PERMIT APPROVED
BY F.H.W.A. 9/1/76

QUITCLAIM DEED TO:
FULCO, INC.
DOC. NO. 373756
RECORDED: 9/07/2016

T 32 N.
R 2 W.
49
ALL SEC. 16 EXCEPT NE¼SE¼NE¼
STEPHEN A. ADASKAVICH
424 MAIN
SHELBY, MONT.
SO. BOUND
Δ~33°35' LT.
Δc 27°20'
Dc 2°30'
Lc 1093.3'
θs 3°07'30"
Ls 250.0'
Ts 816.9'
NO. BOUND
Δ~33°35' LT.
Δc 27°20'
Dc 2°24'56"
Lc 1131.5'
θs 3°07'30"
Ls 254.3'
Ts 841.0'
NE¼SE¼NE¼
MONTANA POWER CO.
SHELBY, MONT.
53
J.C. TOOLE
SHELBY, MONT.
CHARLOTTE L. & ARTHUR M. SEIDLER
BRADY, MONT.
N. 34° 14' 30" E.
N. 0° 05' 30" W
N. 0° 39' 30" E.
SOUTH BOUND
NORTH BOUND
SEC. 16
SEC. 21
SEC 15
For Continuation Of Line "C" Refer To Sheet No. 5
NW¼SW¼ WEST OF P.T.W.
THE HITCHING POST INC,
SHELBY, MONT.
50
N 933' of NW¼ SW¼
E. of P.T.W.
R.D. Mallette
Shelby, Mont.
Δ = 33°29'
D = 19°06'
T = 90.2'
L = 175.3'
R = 300.0'
CATTLE GUARD
74+15.2
93+83.1

DESCRIPTIONS WRITTEN BY L.H. 12-5-57
DESCRIPTIONS CHECKED BY ____
MAPS COMPLETED BY ____
MAPS TO BUR. PUB. ROADS ____
MAPS TO CONSTRUCTION ____

STATE OF MONTANA
STATE HIGHWAY COMMISSION
LAND REQUIRED FOR RIGHT OF WAY
TOOLE COUNTY
SCALE 1" = 200' MAP APPROVED BY ____

1IG 15-8(1) SHT 3 & 4 OF 9

FED. ROAD DIST. NO.	STATE	FED. AID PROJ. NO.	R/W NO.	SHEET NO.	TOTAL SHEETS
8	MONT.	I-412(1)	8158-01	5	9

I-IG ING 15-8 (3) 351 CONST.
I-IG 15-8 (1) PE & R/W

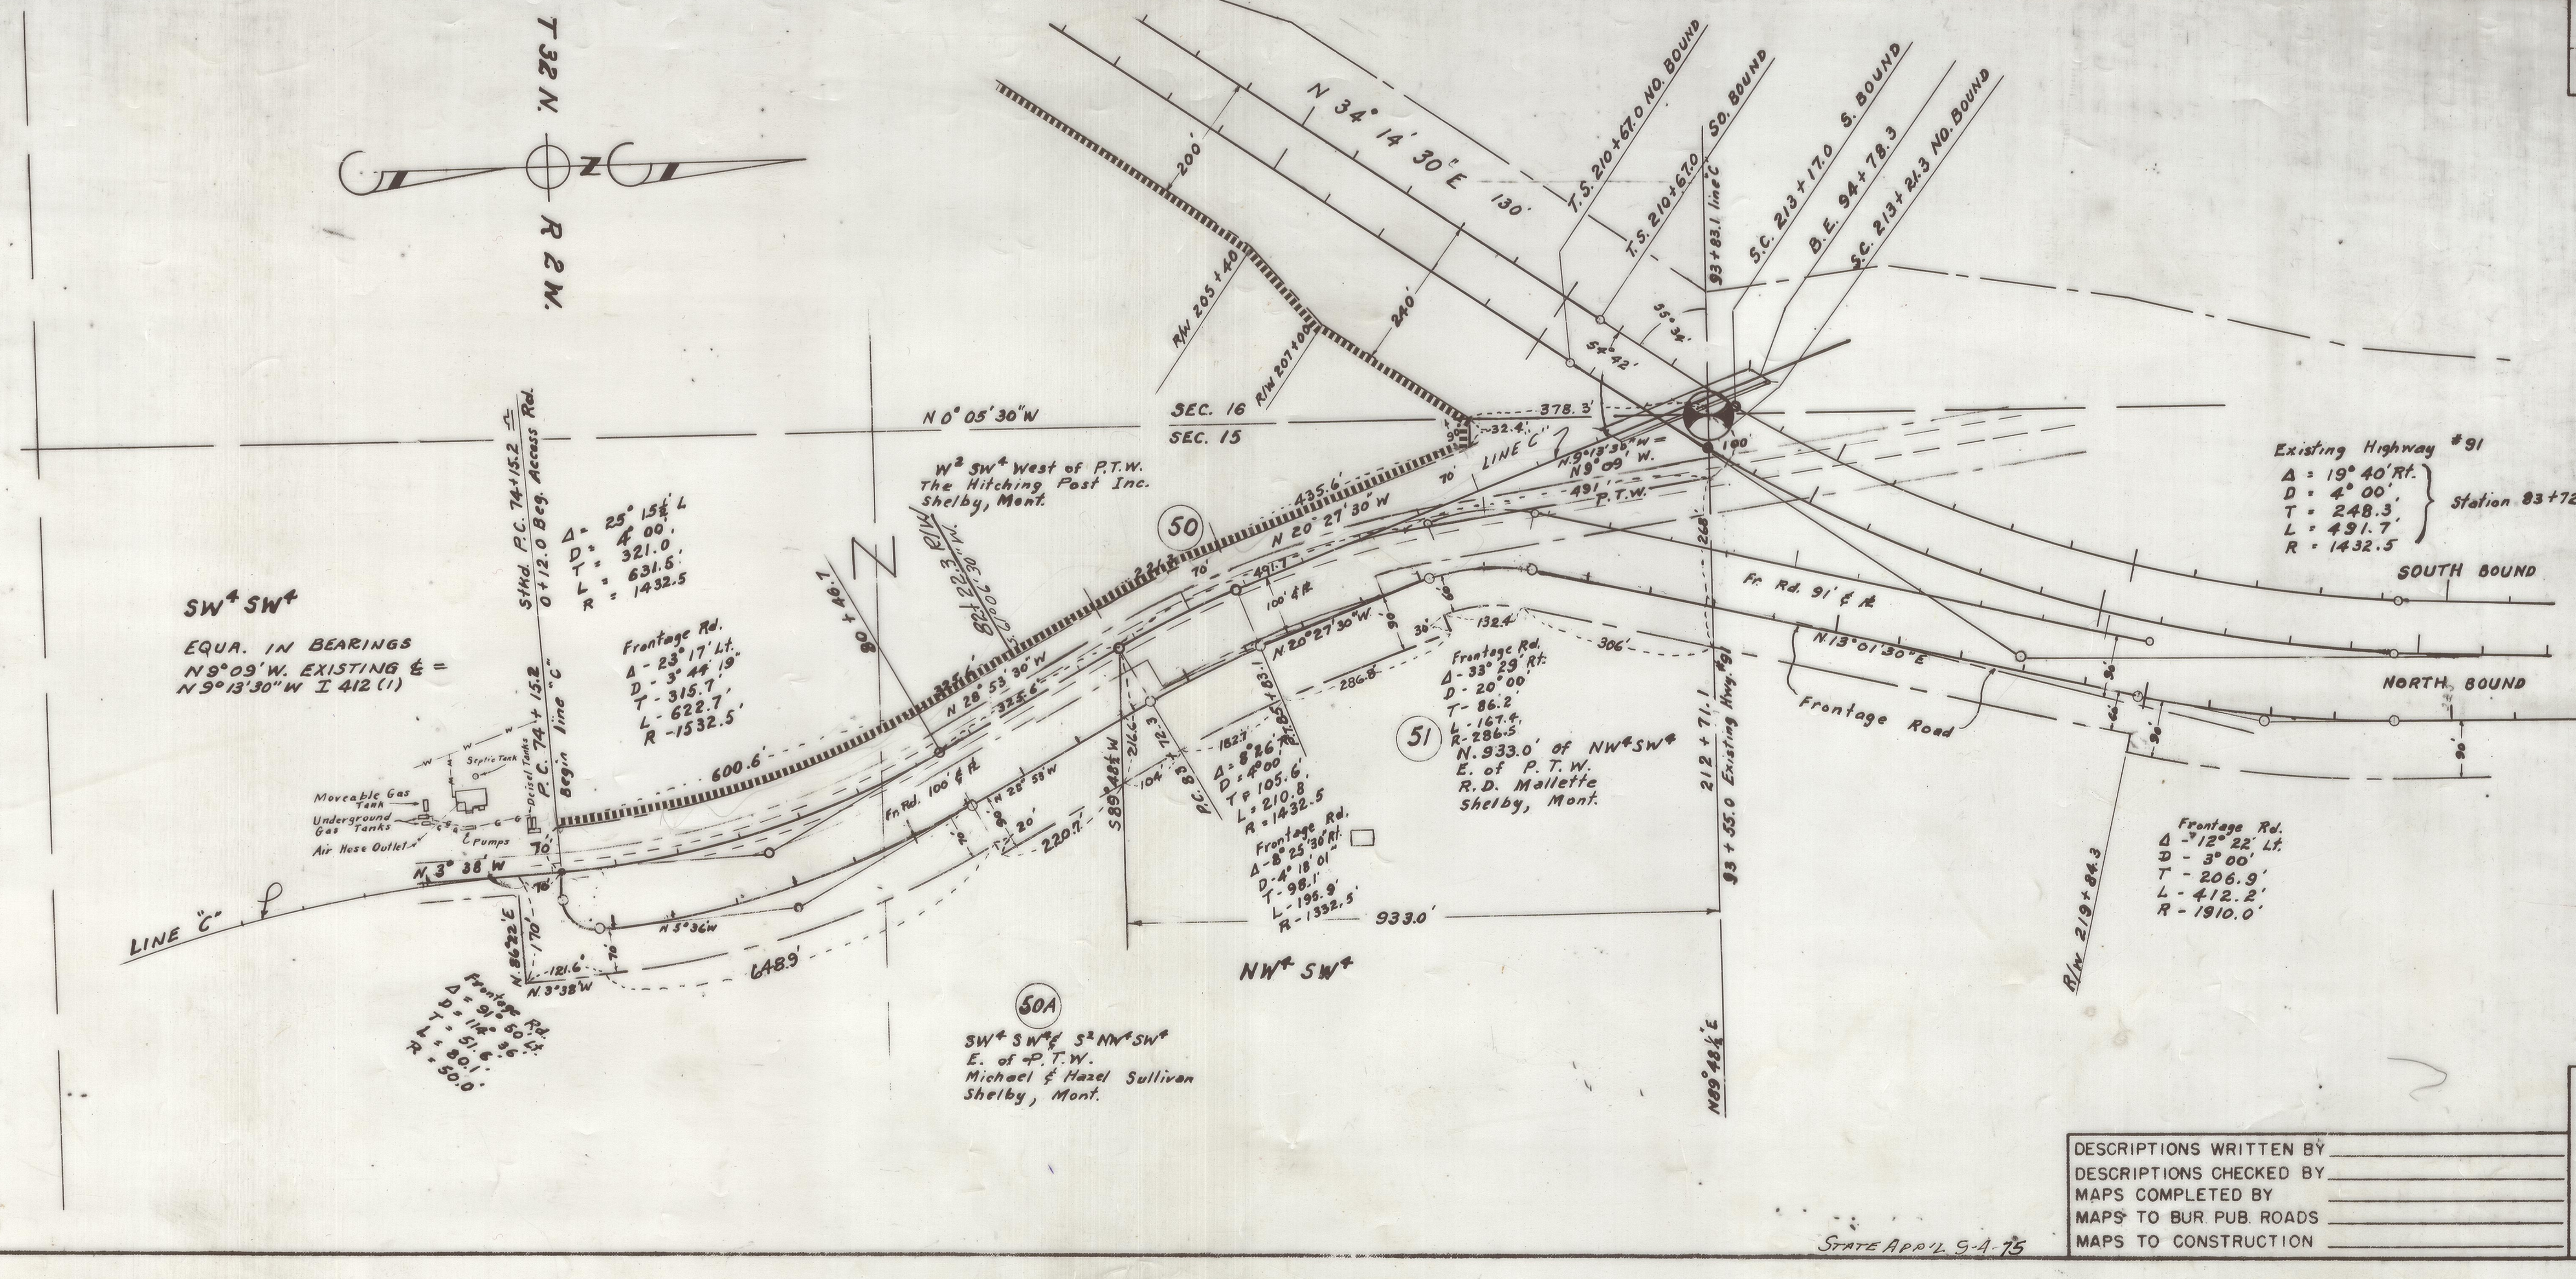
T 32 N.
R 2 W.
N 34° 14' 30" E
130'
200'
240'
R/W 205+40
R/W 207+00
T.S. 210+67.0 NO. BOUND
T.S. 210+67.0 SO. BOUND
93+83.1 line "C"
S.C. 213+17.0 S. BOUND
B.E. 94+78.3
S.C. 213+21.3 NO. BOUND
55° 34'
54° 42'
N 0° 05' 30" W
SEC. 16
SEC. 15
378.3'
32.4'
LINE "C"
N.9°13'30"W = N9°09' W.
491' P.T.W.
100'
268'
W² SW⁴ West of P.T.W.
The Hitching Post Inc.
Shelby, Mont.
50
435.6'
N 20° 27' 30" W
491.7
100' ℄ R
N.20°27'30"W.
N 28° 53' 30" W
323.6'
80+46.1
82+22.3 R/W
S. 0°00' 30" W.
SW⁴ SW⁴
EQUA. IN BEARINGS
N9°09'W. EXISTING ℄ =
N 9° 13' 30" W I 412 (1)
Stkd. P.C. 74+15.2 ℄ 0+12.0 Beg. Access Rd.
Δ = 25° 15½' L
D = 4° 00'
T = 321.0
L = 631.5
R = 1432.5
Frontage Rd.
Δ - 23° 17' Lt.
D - 3° 44' 19"
T - 315.7
L - 622.7
R - 1532.5
600.6'
Septic Tank
Moveable Gas Tank
Underground Gas Tanks
Air Hose Outlet
℄ Pumps
Deisel Tanks
P.C. 74+15.2
Begin line "C"
N 3° 38' W
LINE "C"
N. 86°22' E
N.3°38'W
121.6'
N 5° 36' W
648.9'
Frontage Rd.
Δ = 91° 50' Lt.
D = 114° 36'
T = 51.6'
L = 80.1
R = 50.0'
Fr. Rd. 100' ℄ R
N 28° 53' W
220.7'
S 89° 48½' W
216.6
104
P.C. 85+72.3
182.1
Δ = 8° 26'
D = 4° 00'
T = 105.6
L = 210.8
R = 1432.5
P.T. 85+83.1
286.8'
Frontage Rd.
Δ - 8° 25' 30" Rt.
D - 4° 18' 01"
T - 98.1'
L - 195.9'
R - 1332.5'
933.0'
NW⁴ SW⁴
50A
SW⁴ SW⁴ & S² NW⁴ SW⁴
E. of P.T.W.
Michael & Hazel Sullivan
Shelby, Mont.
51
Frontage Rd.
Δ - 33° 29' Rt.
D - 20° 00'
T - 86.2
L - 167.4
R - 286.5
N. 933.0' of NW⁴ SW⁴
E. of P.T.W.
R.D. Mallette
Shelby, Mont.
132.4
306'
212+71.1
93+55.0 Existing Hwy. #91
N 89° 48½' E
Fr. Rd. 91' ℄ R
N.13°01'30"E
Frontage Road
Existing Highway #91
Δ = 19° 40' Rt.
D = 4° 00'
T = 248.3
L = 491.7
R = 1432.5
Station 83+72.3 to 88+64.0
SOUTH BOUND
NORTH BOUND
N. 0° 39' 30" E.
R/W 219+84.3
Frontage Rd.
Δ - 12° 22' Lt.
D - 3° 00'
T - 206.9'
L - 412.2'
R - 1910.0'

STATE APP'L 9-4-75

DESCRIPTIONS WRITTEN BY ____
DESCRIPTIONS CHECKED BY ____
MAPS COMPLETED BY ____
MAPS TO BUR. PUB. ROADS ____
MAPS TO CONSTRUCTION ____

STATE OF MONTANA
STATE HIGHWAY COMMISSION
LAND REQUIRED FOR RIGHT OF WAY
TOOLE COUNTY
SCALE 1" = 200' MAP APPROVED BY ____

FED. ROAD DIST. NO.	STATE	FED. AID PROJ. NO.	R/W NO.	SHEET NO.	TOTAL SHEETS
8	MONT.	I-412(1)	8158-01	6	9

I-IG-ING 15-8 (3) 351 CONST.
I-IG 15-8 (1) PE & R/W.

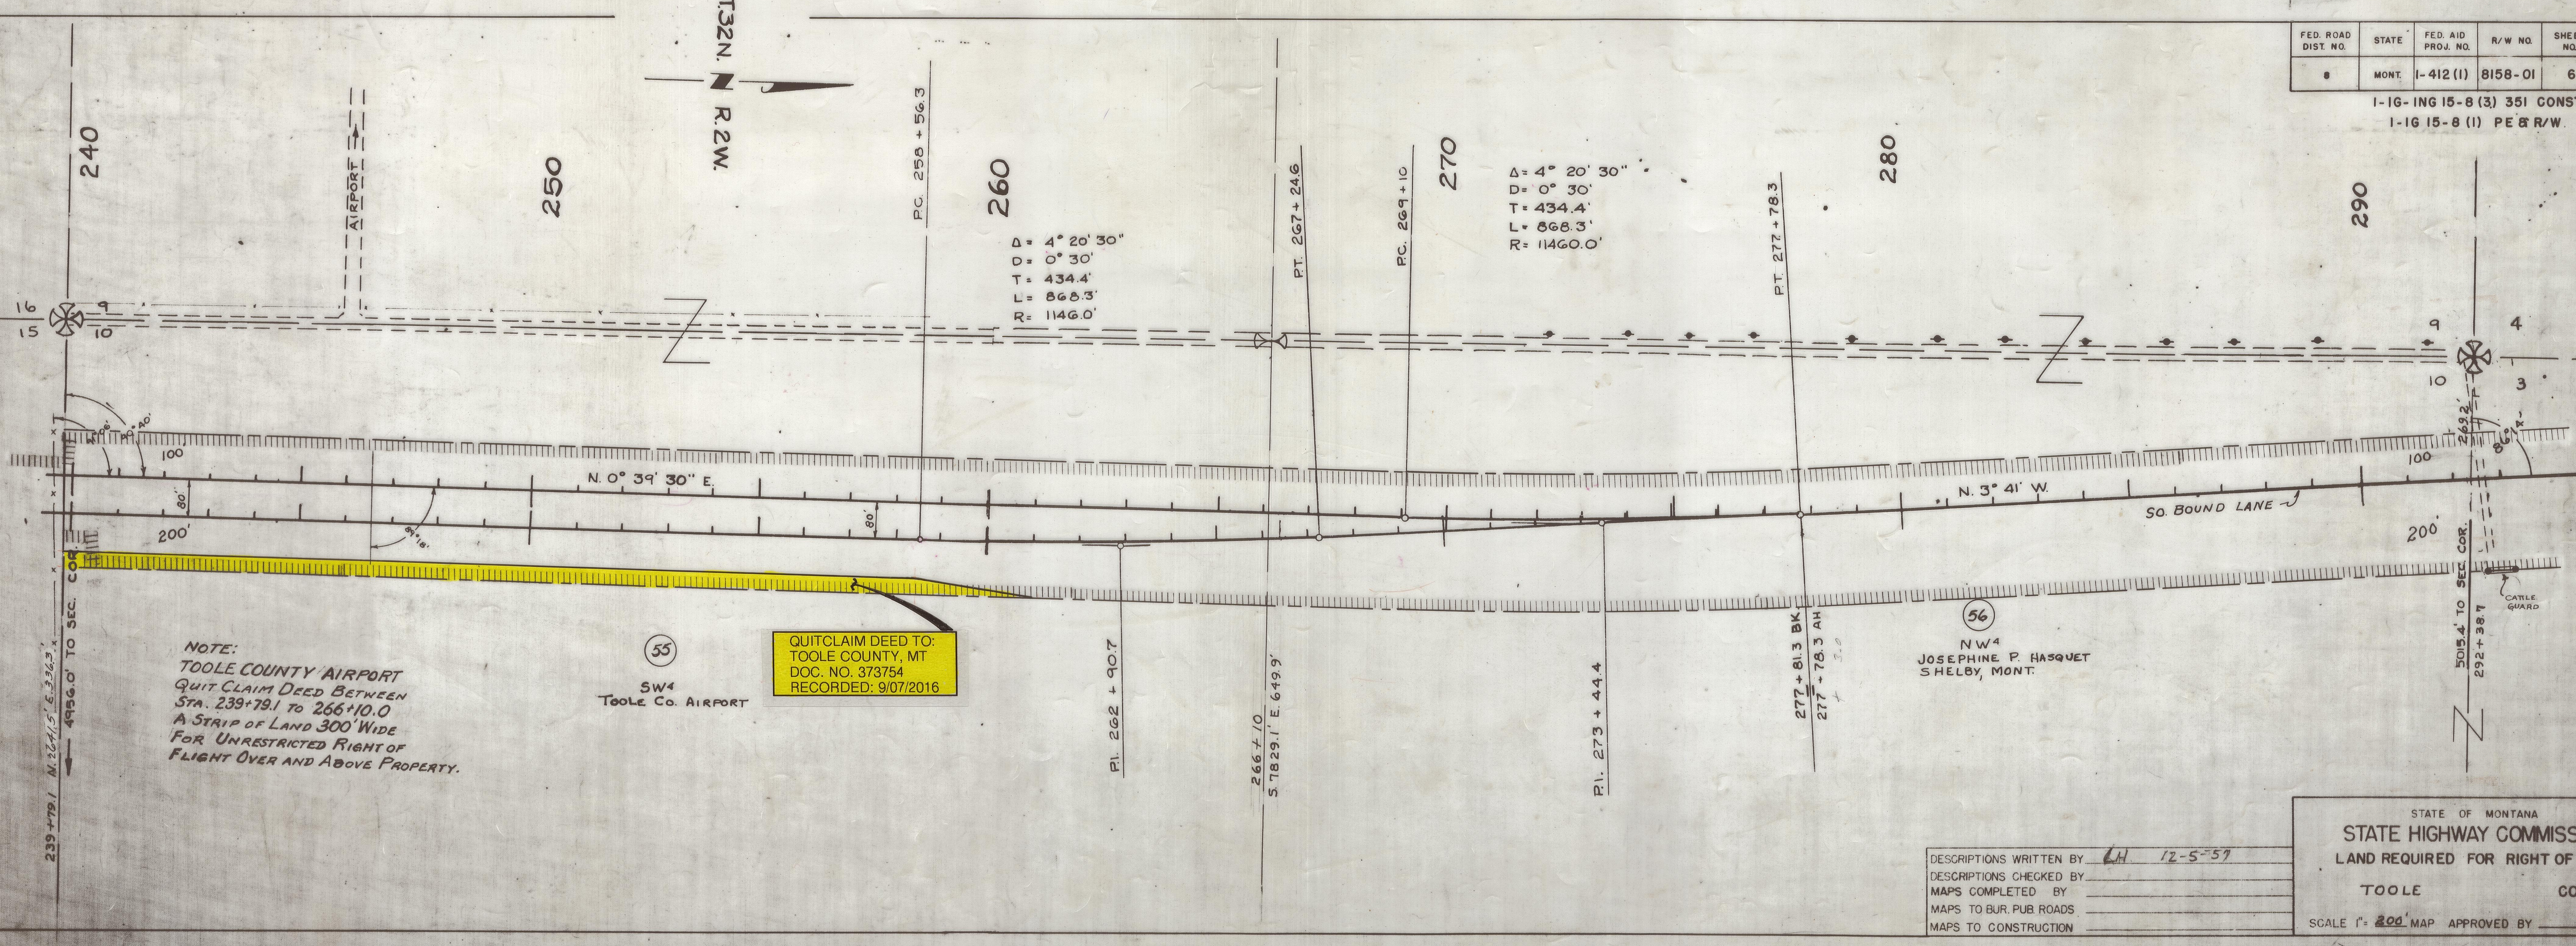
T32N.
R.2W.
240
250
260
270
280
290
AIRPORT
P.C. 258+56.3
P.T. 267+24.6
P.C. 269+10
P.T. 277+78.3
Δ = 4° 20' 30"
D = 0° 30'
T = 434.4'
L = 868.3'
R = 1146.0'
Δ = 4° 20' 30"
D = 0° 30'
T = 434.4'
L = 868.3'
R = 11460.0'
16
15
9
10
9
10
4
3
100
80'
200'
N. 0° 39' 30" E.
89°18'
N. 3° 41' W.
SO. BOUND LANE
100
200'
269.2'
86°
CATTLE GUARD
239+79.1 N. 2641.5' E. 336.3'
4956.0' TO SEC. COR.
P.I. 262+90.7
266+10 S. 7829.1' E. 649.9'
P.I. 273+44.4
277+81.3 BK = 277+78.3 AH
+3.0
5015.4' TO SEC. COR.
292+38.7
55
SW⁴
TOOLE CO. AIRPORT
56
NW⁴
JOSEPHINE P. HASQUET
SHELBY, MONT.

QUITCLAIM DEED TO:
TOOLE COUNTY, MT
DOC. NO. 373754
RECORDED: 9/07/2016

NOTE:
TOOLE COUNTY AIRPORT
QUIT CLAIM DEED BETWEEN
STA. 239+79.1 TO 266+10.0
A STRIP OF LAND 300' WIDE
FOR UNRESTRICTED RIGHT OF
FLIGHT OVER AND ABOVE PROPERTY.

DESCRIPTIONS WRITTEN BY LH 12-5-57
DESCRIPTIONS CHECKED BY ____
MAPS COMPLETED BY ____
MAPS TO BUR. PUB. ROADS ____
MAPS TO CONSTRUCTION ____

STATE OF MONTANA
STATE HIGHWAY COMMISSION
LAND REQUIRED FOR RIGHT OF WAY
TOOLE COUNTY
SCALE 1" = 200' MAP APPROVED BY ____

I-IG 15-8(1) SHT 5 & 6 OF 9

5

FED. ROAD DIST. NO.	STATE	FED. AID PROJ. NO.	R/W NO.	SHEET NO.	TOTAL SHEETS
8	MONT.	I-412(1)	8158-01	7	9

I-IG-ING 15-8 (3) 351 CONST.
I-IG 15-8 (1) PE & R/W

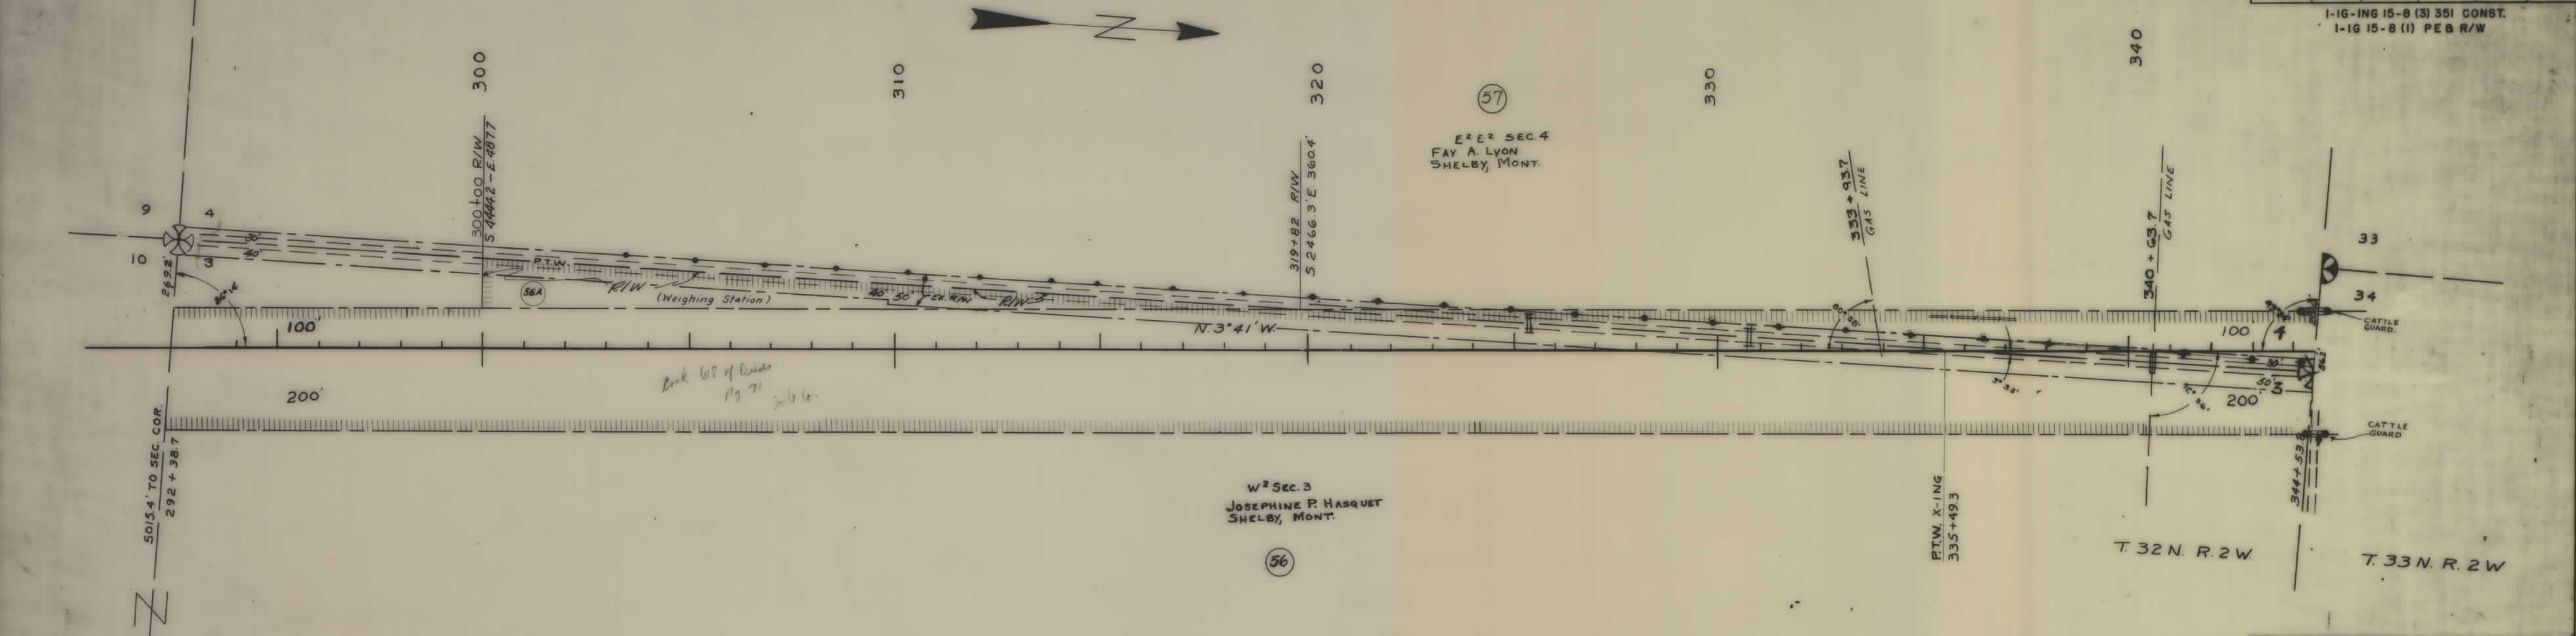

300
310
320
330
340
300+00 R/W
S 4444.2 - E 487.7
319+82 R/W
S 2466.3' E 360.4'
57
E² E² SEC. 4
FAY A. LYON
SHELBY, MONT.
333+93.7 GAS LINE
340+63.7 GAS LINE
9
4
10
3
33
34
P.T.W.
R/W
(Weighing Station)
56A
100'
N. 3° 41' W.
100
200'
200
CATTLE GUARD
CATTLE GUARD
Book 68 of Deeds Pg 71
5015.4' TO SEC. COR.
292+38.7
W² SEC. 3
JOSEPHINE P. HASQUET
SHELBY, MONT.
56
P.T.W. X-ING
335+49.3
344+53
T. 32 N. R. 2 W.
T. 33 N. R. 2 W

DESCRIPTIONS WRITTEN BY L.H. 12-5-57
DESCRIPTIONS CHECKED BY
MAPS COMPLETED BY
MAPS TO BUR. PUB. ROADS
MAPS TO CONSTRUCTION

STATE OF MONTANA
STATE HIGHWAY COMMISSION
LAND REQUIRED FOR RIGHT OF WAY
TOOLE COUNTY
SCALE 1" = 200' MAP APPROVED BY

FED. ROAD DIST. NO.	STATE	FED. AID PROJ. NO.	R/W NO.	SHEET NO.	TOTAL SHEETS
8	MONT.	I-412(1)	8158-01	8	9

I-IG-ING 15-8 (3) 351 CONST.
I-IG 15-8 (1) PE & R/W

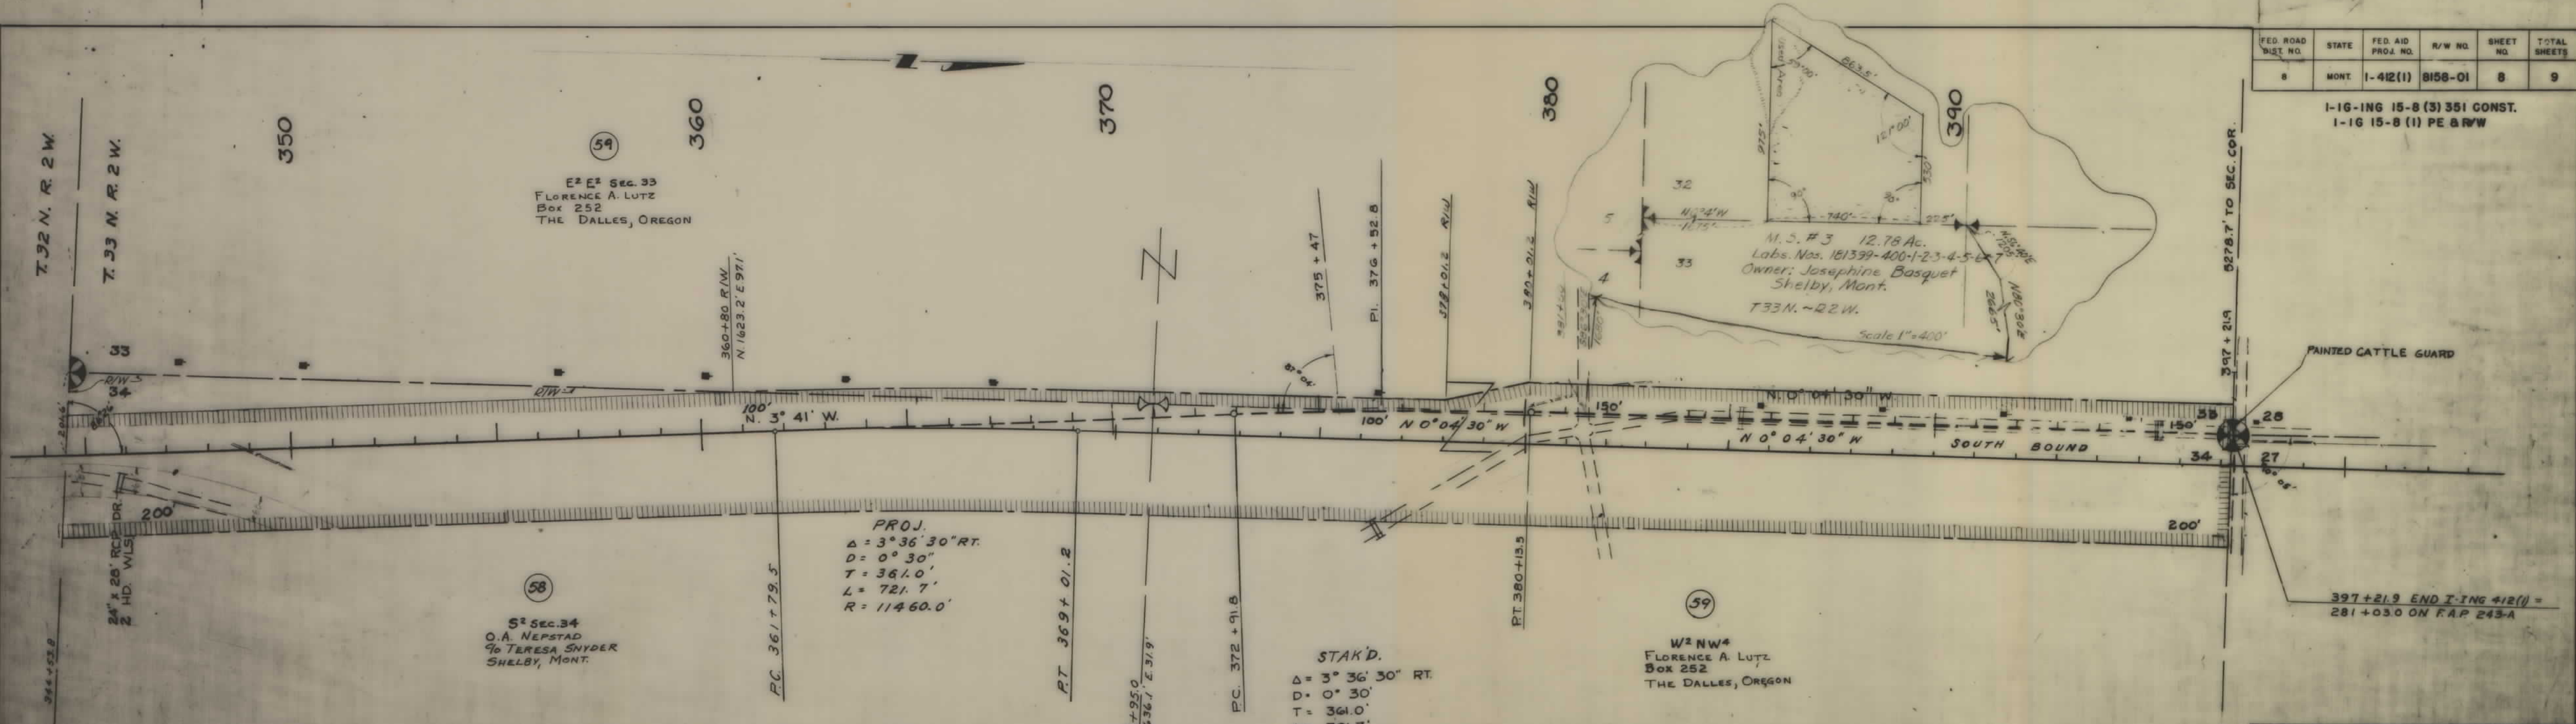

T. 32 N. R. 2 W.
T. 33 N. R. 2 W.
350
360
370
380
390
59
E² E² SEC. 33
FLORENCE A. LUTZ
BOX 252
THE DALLES, OREGON
360+80 R/W
N 1623.2' E 97.1'
375+47
PI. 376+52.8
378+04.2 R/W
380+21.2 R/W
33
34
R/W
100'
N. 3° 41' W.
100'
N 0° 04' 30" W
150'
N. 0° 04' 30" W.
N 0° 04' 30" W
SOUTH BOUND
150
33
34
28
27
200'
200'
M.S. #3 12.78 Ac.
Labs. Nos. 181399-400-1-2-3-4-5-6-7
Owner: Josephine Basquet
Shelby, Mont.
T33N. ~ R2W.
Scale 1" = 400'
32
5
33
4
863.5'
975'
740'
225'
530'
121°00'
90°
1075'
1680'
2665'
Used Area
5278.7' TO SEC. COR.
397+21.9
PAINTED CATTLE GUARD
397+21.9 END I-ING 412(1) = 281+03.0 ON F.A.P. 243-A
24" x 28' RCP DR.
2 HD. WLS.
PROJ.
Δ = 3° 36' 30" RT.
D = 0° 30"
T = 361.0'
L = 721.7'
R = 11460.0'
58
S² SEC. 34
O.A. NEPSTAD
% TERESA SNYDER
SHELBY, MONT.
P.C. 361+79.5
P.T. 369+01.2
370+95.0
N 2636.1' E 31.9
P.C. 372+91.8
PT. 380+13.5
STAK'D.
Δ = 3° 36' 30" RT.
D = 0° 30'
T = 361.0'
L = 721.7'
R = 11460.0'
59
W² NW⁴
FLORENCE A. LUTZ
BOX 252
THE DALLES, OREGON

DESCRIPTIONS WRITTEN BY L.H. 12-5-57
DESCRIPTIONS CHECKED BY
MAPS COMPLETED BY
MAPS TO BUR. PUB. ROADS
MAPS TO CONSTRUCTION

STATE OF MONTANA
STATE HIGHWAY COMMISSION
LAND REQUIRED FOR RIGHT OF WAY
TOOLE COUNTY
SCALE 1" = 200' MAP APPROVED BY

1G 15-8(1) SHT 7 & 8 OF 9

FED. ROAD DIST. NO	STATE	FED. AID PROJ. NO.	FISCAL YEAR	SHEET NO.	TOTAL SHEETS
1	MONT.	I-412 (I)	8158-01	9	9

I-IG-ING 15-8 (3) 351 CONST.
I-ING 15-8 (I) PE & R/W

T 33 N
R 2 W
370
380
390
400
410
420
PI 365+40.5
Frontage Road 1650' = 0.31 Mi.
N. 0° 04' 30" W.
SOUTH BOUND
Future North Bound
33
28
34
27
70'
60'
90° 03'
60'
5279 Ft Sec Cor
TRANSITION AREA
Δ = 3°36'30" RT.
D = 0° 30'
T = 361.0'
L = 721.7'
R = 11460.0'
PC 361+79.5
PT 369+01.2
5277.4' to Sec. Cor.
Sta 397+19.6
Sta 397+19.6 End I-IG-ING 15-8 (3) 351 =
Sta 281+02.9 On F.A.P. 243-A
Sta 409+87.2 End Conn. to P.T.W. =
Sta 293+67.8 on F.A.P. 243-A

STATE OF MONTANA
STATE HIGHWAY COMMISSION
PLAT SHOWING LAND
REQUIRED FOR RIGHT OF WAY
TOOLE COUNTY
SCALE 1"= 200' MAP COMPLETED
DESCRIPTIONS WRITTEN BY DATE
DESCRIPTIONS CHECKED BY DATE
APPROVED BY PLANS DEPT.
APPROVED BY R/W ENGINEER

"IMPERIAL" TRACING CLOTH

FED. ROAD DIST. NO.	STATE	FED. AID PROJ. NO.	R/W NO.	SHEET NO.	TOTAL SHEETS
8	MONT.	I-412(1).	8412-01		

Material Sites
I-IG-ING 15-8 (3) 351 Const
I-ING 15-8 (1) PE & R/W

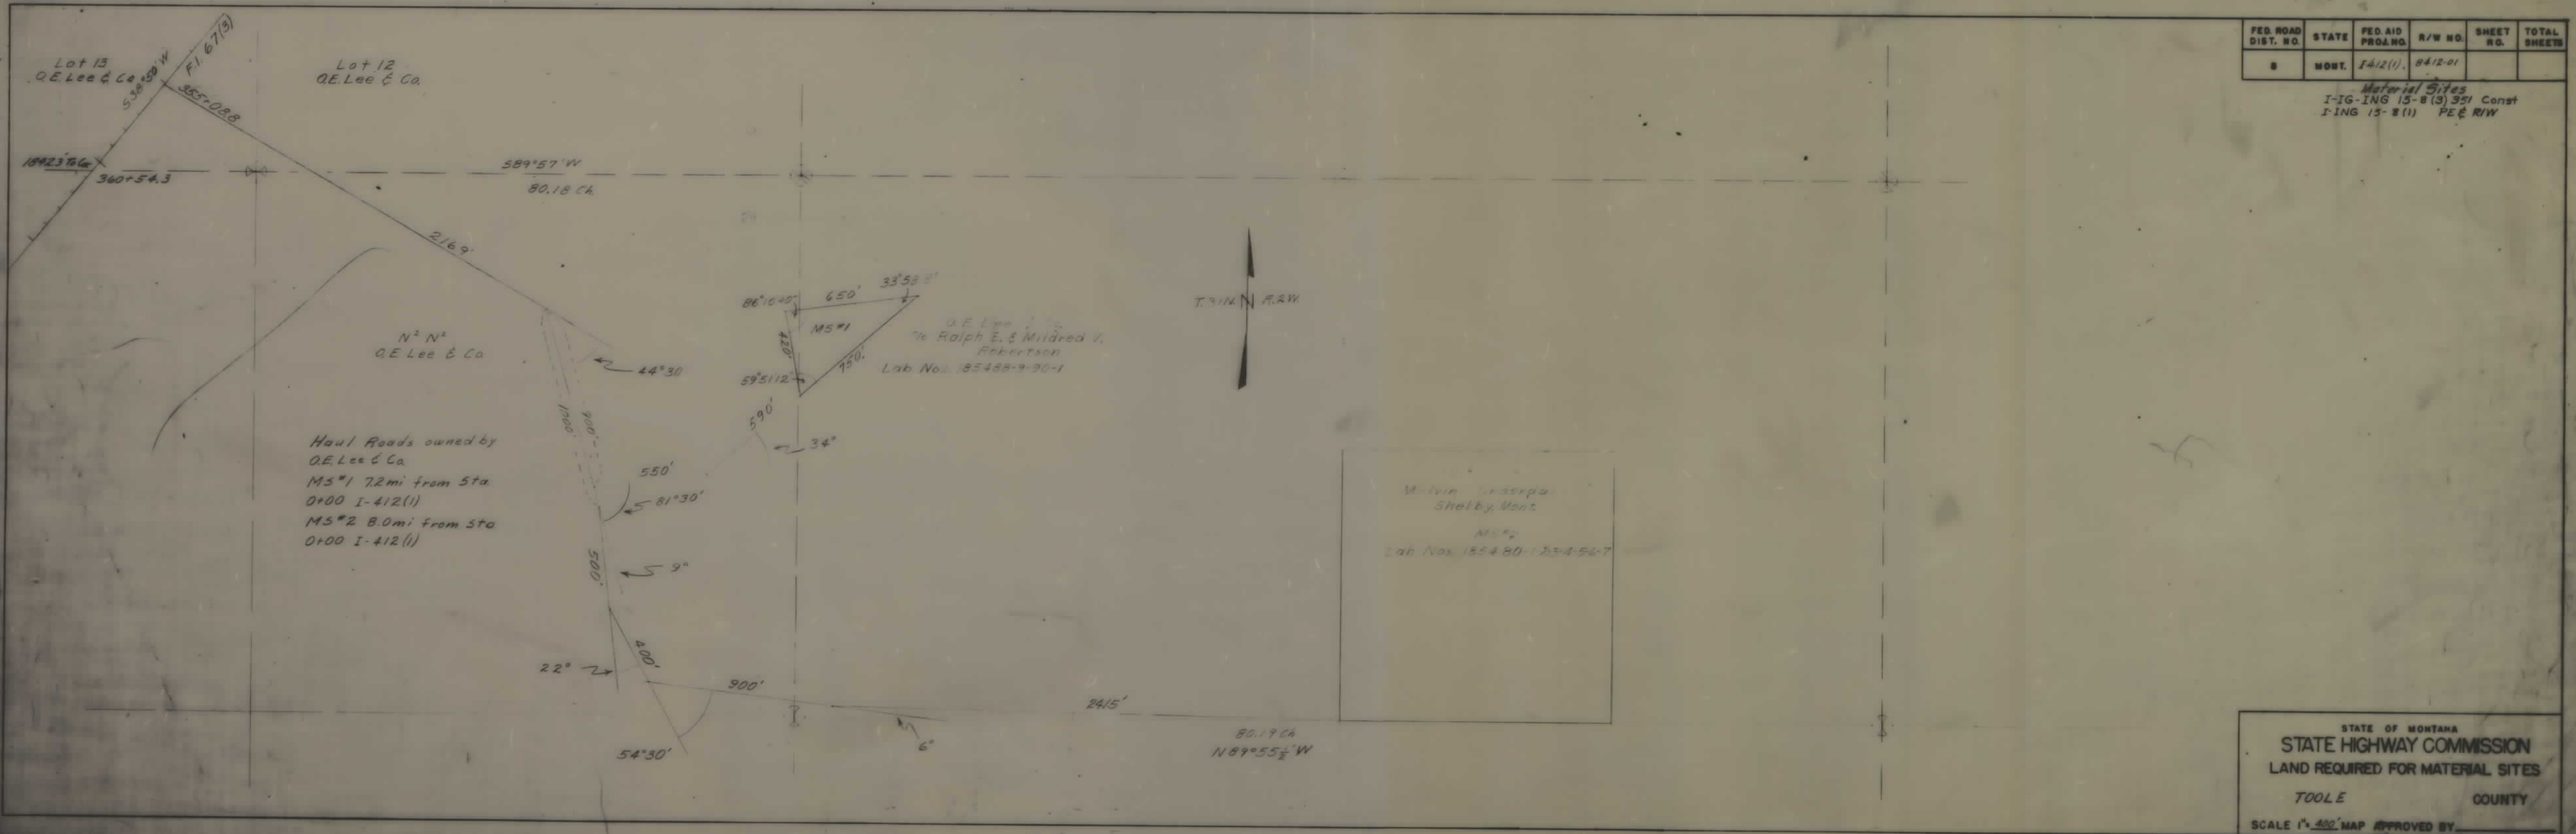
Lot 13
O.E. Lee & Co
S38°50'W
F.I. 67(3)
355+08.8
Lot 12
O.E. Lee & Co.
1842.3' To Cor
360+54.3
S89°57'W
80.18 Ch.
2169'
86°10'40"
650'
33°58'
MS#1
420'
750'
59°51'12"
O.E. Lee & Co
% Ralph E. & Mildred V. Robertson
Lab No. 85488-9-90-1
T. 31 N. N R. 2 W.
N² N²
O.E. Lee & Co
44°30'
1000'
900'
590'
34°
550'
61°30'
500'
9°
22°
400'
900'
2415'
54°30'
6°
80.19 Ch.
N89°55½'W
Shelby, Mont.
Lab Nos. 85480-1-2-3-4-5-6-7

Haul Roads owned by
O.E. Lee & Co
MS#1 7.2mi from Sta
0+00 I-412(1)
MS#2 8.0mi from Sta
0+00 I-412(1)

STATE OF MONTANA
STATE HIGHWAY COMMISSION
LAND REQUIRED FOR MATERIAL SITES
TOOLE COUNTY
SCALE 1"= 400' MAP APPROVED BY

I IG 15-8(1) SHT 9 OF 9