

PLANS


NOT

TO

SCALE

OWNERSHIPS										CONST. PERMIT	CONST. EASEMENT
PARCEL	NAME	ADDRESS	TOTAL AREA	GROSS R/W AREA	P.T.W. AREA	AREA TO BE ACQUIRED	REMAINDER				
10	JESSIE B. & HELEN ROBERTS	CRANE, MONT.	116.2 AC.	4.6 AC.	0	4.6 AC.	49.8 AC.	111.6 AC.			1.5 AC.
11	SIDNEY LAND & LIVESTOCK CO.	BOX 688, SIDNEY, MONT.	72.4 AC.	2.6 AC.	1.9 AC.	0.7 AC.					
12	CHRISTINE NELSON, et. al.	CRANE, MONT.									
13	C/O DORIS MYRON		308.9 AC.	5.2 AC.	1.8 AC.	3.4 AC.	297.2 AC.	6.5 AC.	0.6 AC.		
	LEVERNE BROWN	SIDNEY, MONT.	SEE	SHEET	#	6					


FED. ROAD DIST. NO.	STATE OF MONTANA	FED. AID PROJECT NUMBERS		STATE NO.	SHEET NO.	TOTAL SHEETS
		CONST. NO.	R/W NO.			
8			F-245 (21)	1245-21	3	22

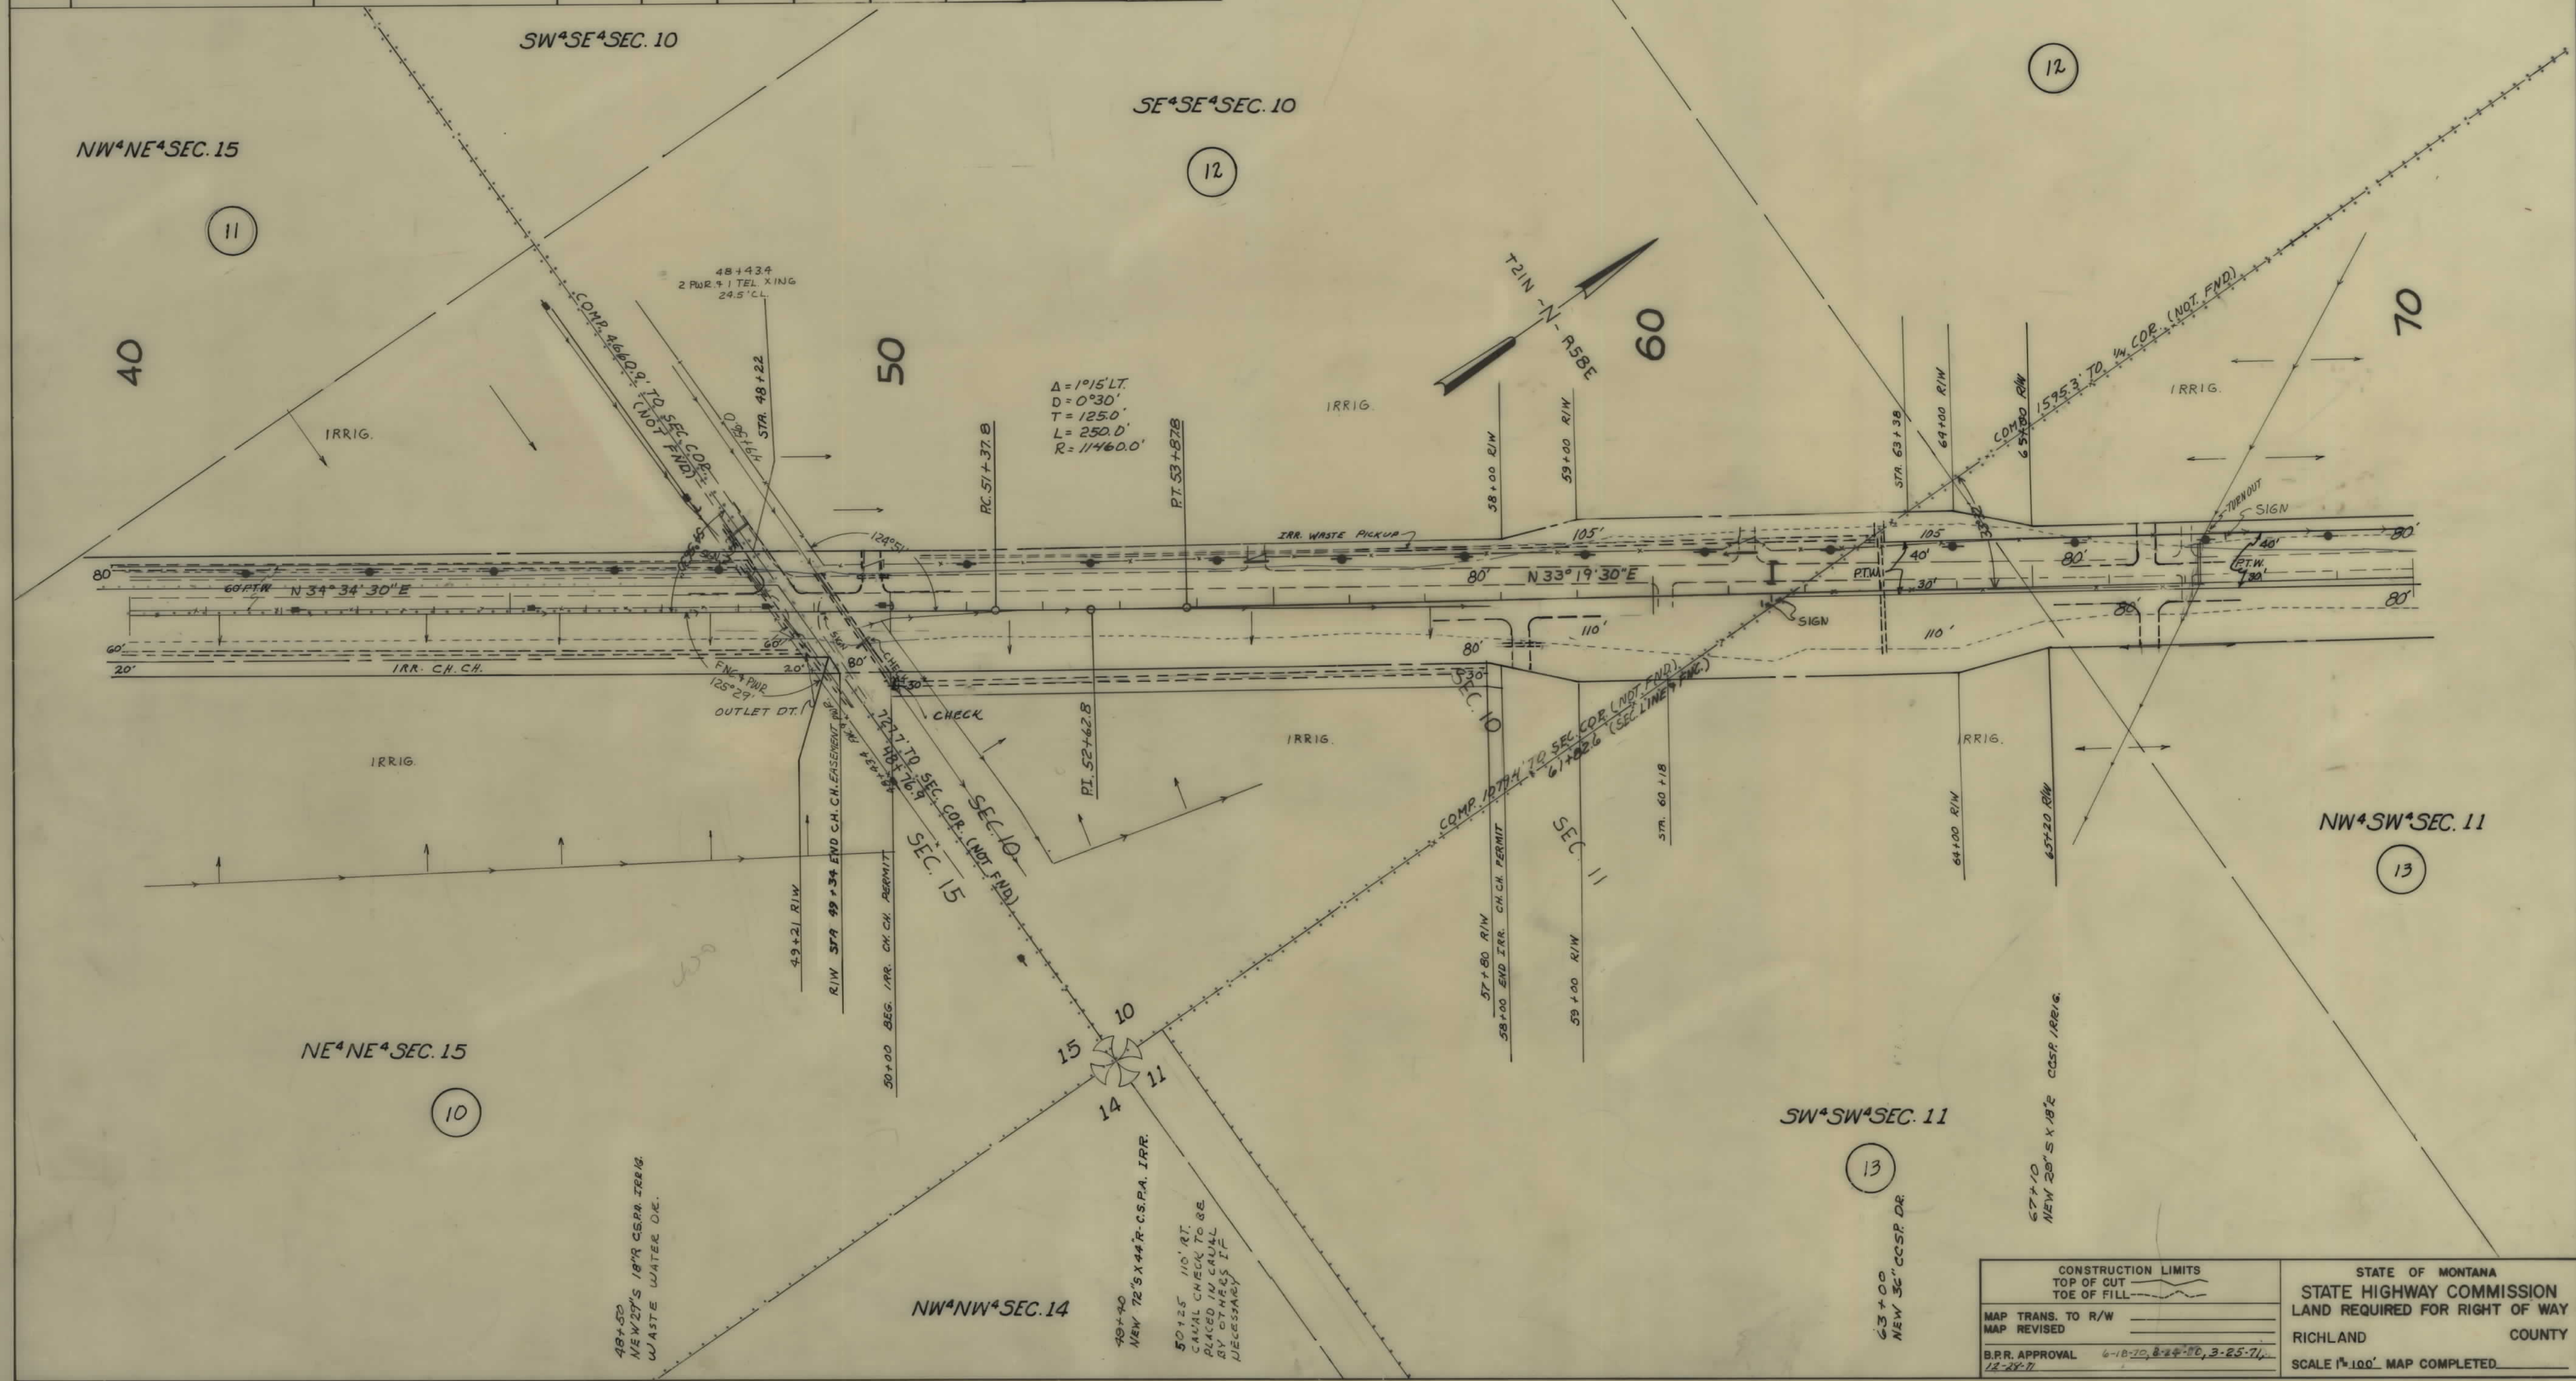

CONSTRUCTION LIMITS		STATE OF MONTANA	
TOP OF CUT	TOP OF FILL	STATE HIGHWAY COMMISSION	
MAP TRANS. TO R/W		LAND REQUIRED FOR RIGHT OF WAY	
MAP REVISED		RICHLAND COUNTY	
B.P.R. APPROVAL		SCALE 1"=100' MAP COMPLETED	


OWNERSHIPS										CONST. PERMIT
PARCEL	NAME	ADDRESS	TOTAL AREA	GROSS R/W AREA	P.T.W. AREA	AREA TO BE ACQUIRED	REMAINDER			
							LEFT	RIGHT		
13	LEYERN BROWN	SIDNEY, MONT.	112.2 AC.	7.0 AC.	2.9 AC.	4.1 AC.	15.2	90.0 AC.	9903.5 F.	
14	S.F. DONALDSON		1.2 AC.	0.4 AC.	0.1 AC.	0.3 AC.		0.8 AC.	54003.5 F.	
15	BERTHA CLEMMER	SAVAGE, MONT.	3.1 AC.	1.0 AC.	0.4 AC.	0.6 AC.		2.1 AC.	6903.5 F.	
16	EDWIN D. CLEMMER	"	SEE SHEET	"	"	7				
17	ALPHA G. SIMARD	SIDNEY MONT.	"	"	"	7				

FED. ROAD DIST. NO.	STATE OF	FED. AID PROJECT NUMBERS	STATE NO.	SHEET NO.	TOTAL SHEETS
8	MONTANA	CONST. NO. R/W NO. F-245(21)	1245-21	4	22

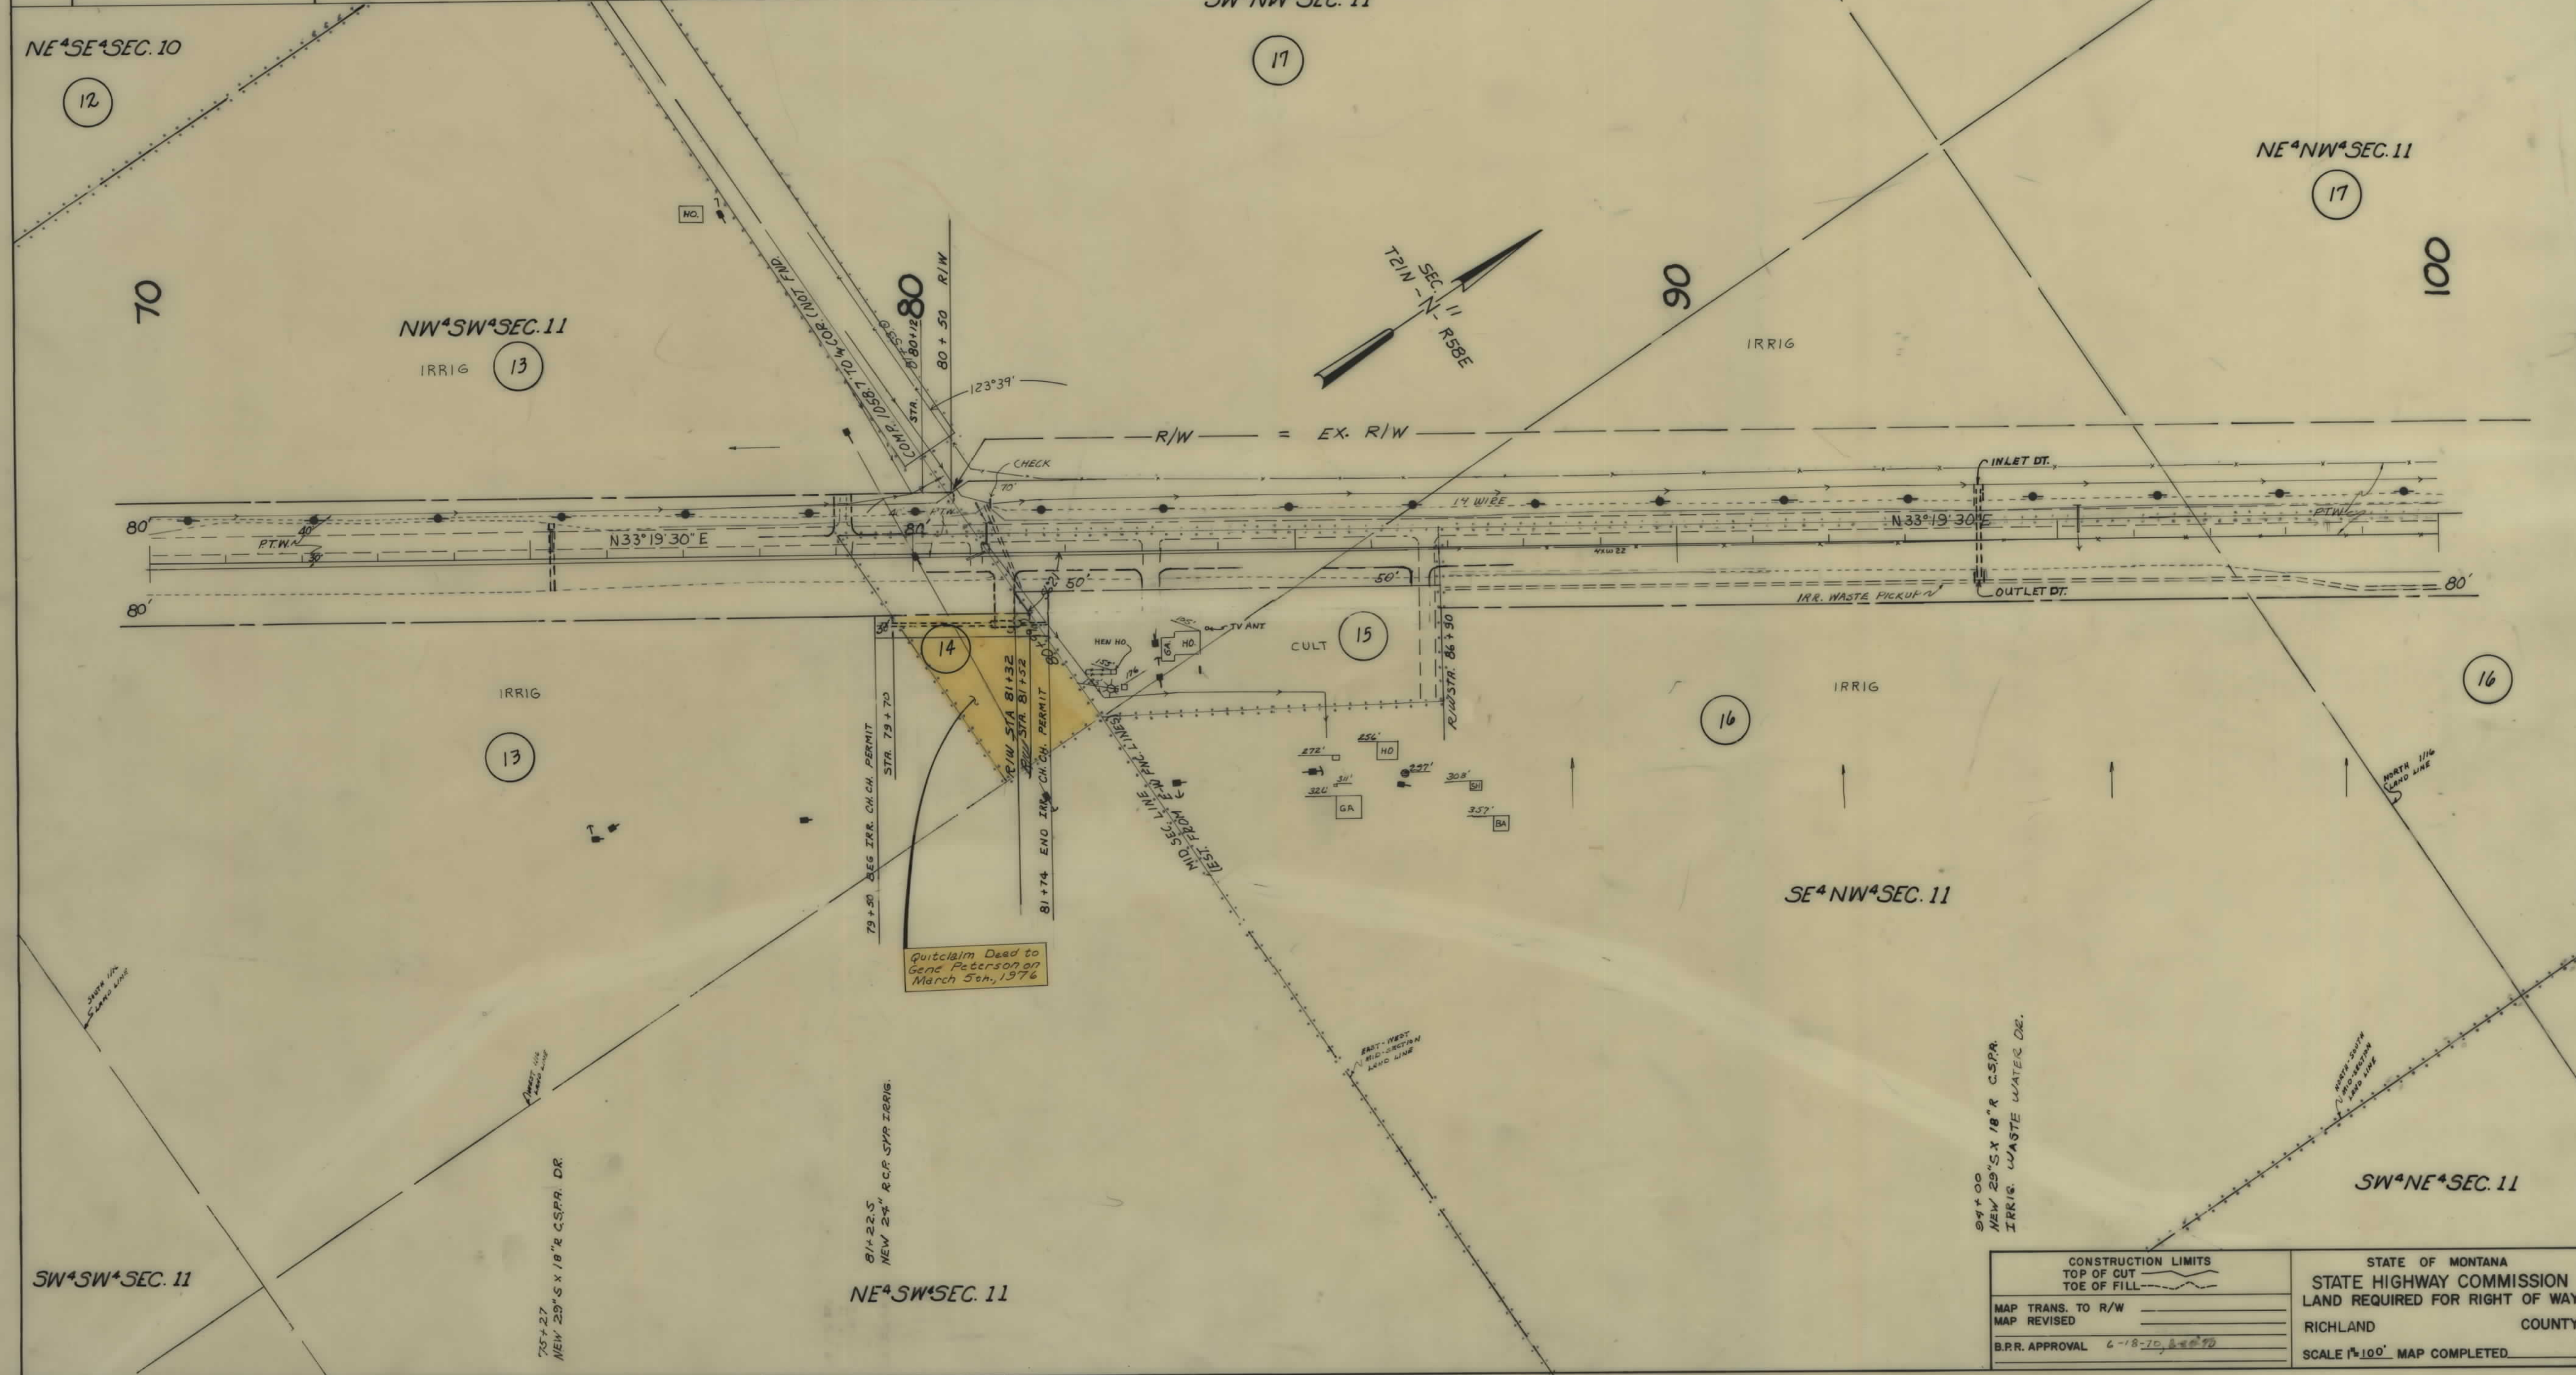


CONSTRUCTION LIMITS TOP OF CUT TOE OF FILL		STATE OF MONTANA STATE HIGHWAY COMMISSION LAND REQUIRED FOR RIGHT OF WAY	
MAP TRANS. TO R/W		RICHLAND	COUNTY
MAP REVISED		SCALE 1"=100' MAP COMPLETED	
B.P.R. APPROVAL	6-18-70, 8-20-70		

FED. ROAD DIST. NO.	STATE OF	FED. AID PROJECT NUMBERS		STATE	SHEET	TOTAL
		CONST. NO.	R/W NO.	NO.	NO.	SHEETS
8	MONTANA		F-245(21)	1245-21	5	20

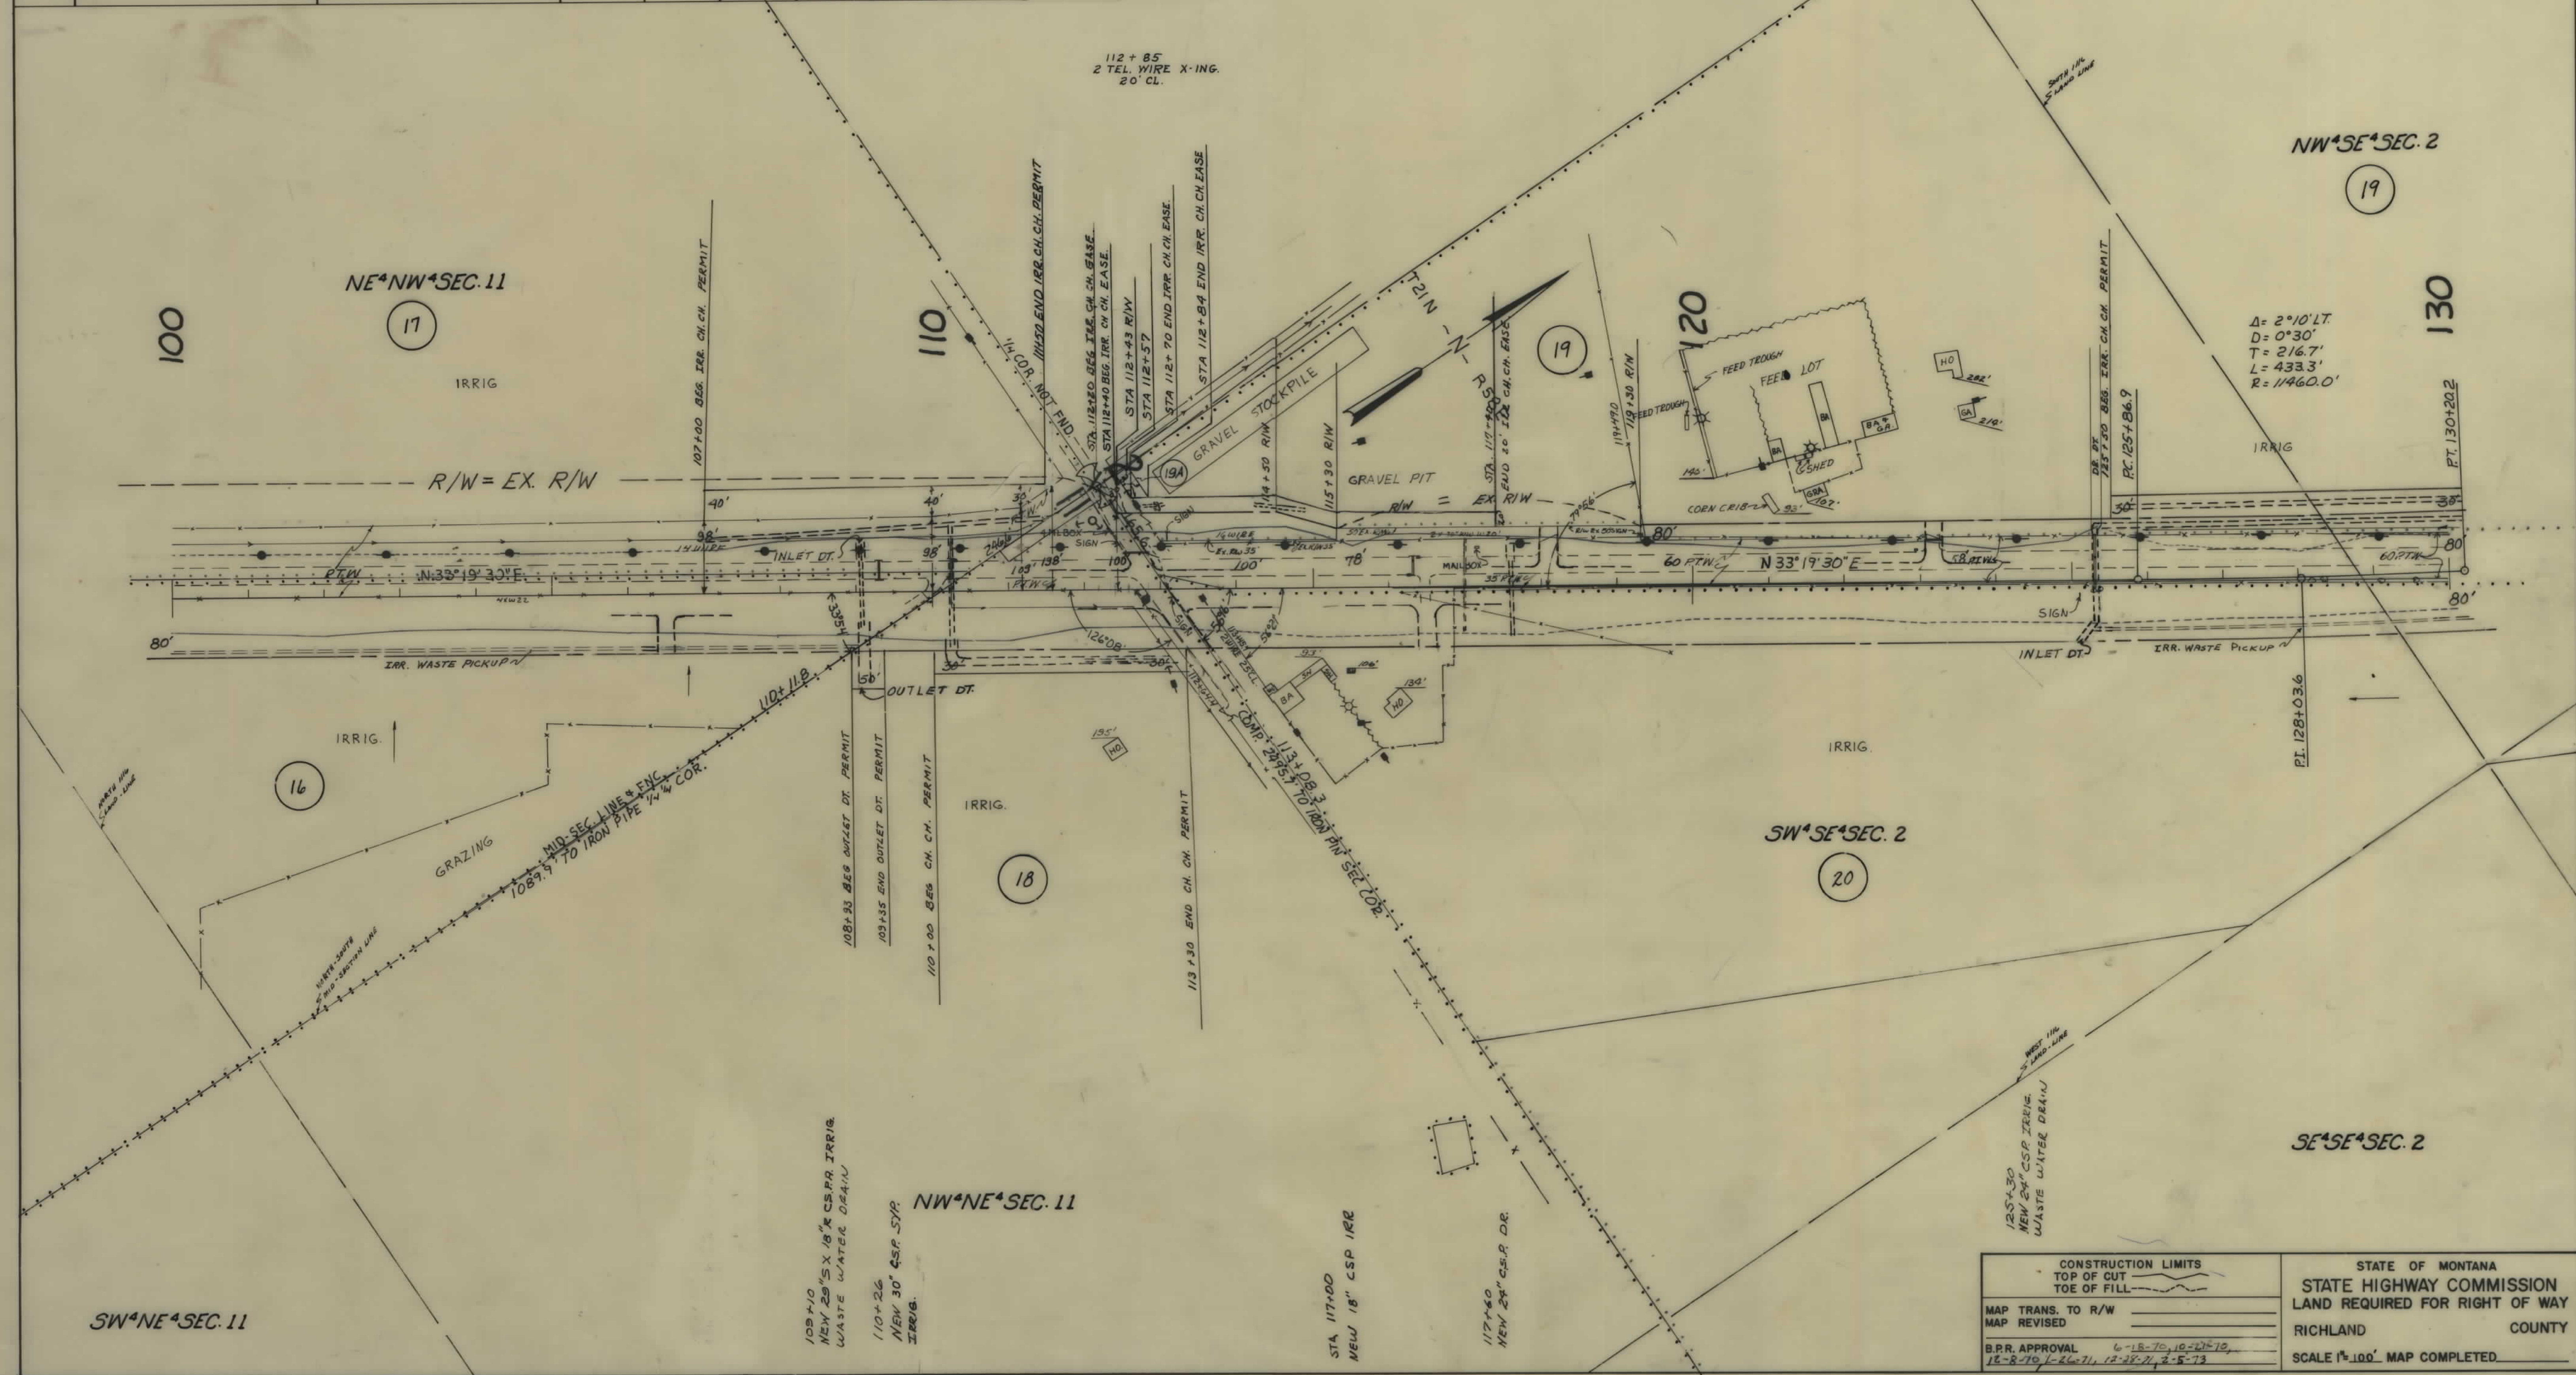

OWNERSHIPS									
PARCEL	NAME	ADDRESS	TOTAL AREA	GROSS R/W AREA	P.T.W. AREA	AREA TO BE ACQUIRED	REMAINDER		CONST. PERMIT
							LEFT	RIGHT	
19	CHARLES A. CLARK ESTATE	CRANE,	130.1 AC.	1.9 AC.	-	1.9 AC.	120.2 AC.		1.0 AC.
20	HARVEY W. LARSON	RTE. 1, BOX 221, SIDNEY,	78.8 AC.	4.2 AC.	-	4.2 AC.		74.6 AC.	
21	HOLLY SUGAR CORP.	COLORADO SPRINGS, COLORADO	1.1 AC.	0.1 AC.	-	0.1 AC.		1.0 AC.	
22	ESTHER HANSEN		SEE SHEET		#	7			
23	NORTHERN PACIFIC R.R. CO		"	"	"	12			
24	HARRY A. ANDERSON	SIDNEY, MONT.	"	"	"	7			


FED. ROAD DIST. NO.	STATE OF MONTANA	FED. AID PROJECT NUMBERS	STATE NO.	SHEET NO.	TOTAL SHEETS
8		CONST. NO. R/W NO. F-245(21)	1245-21	22	22

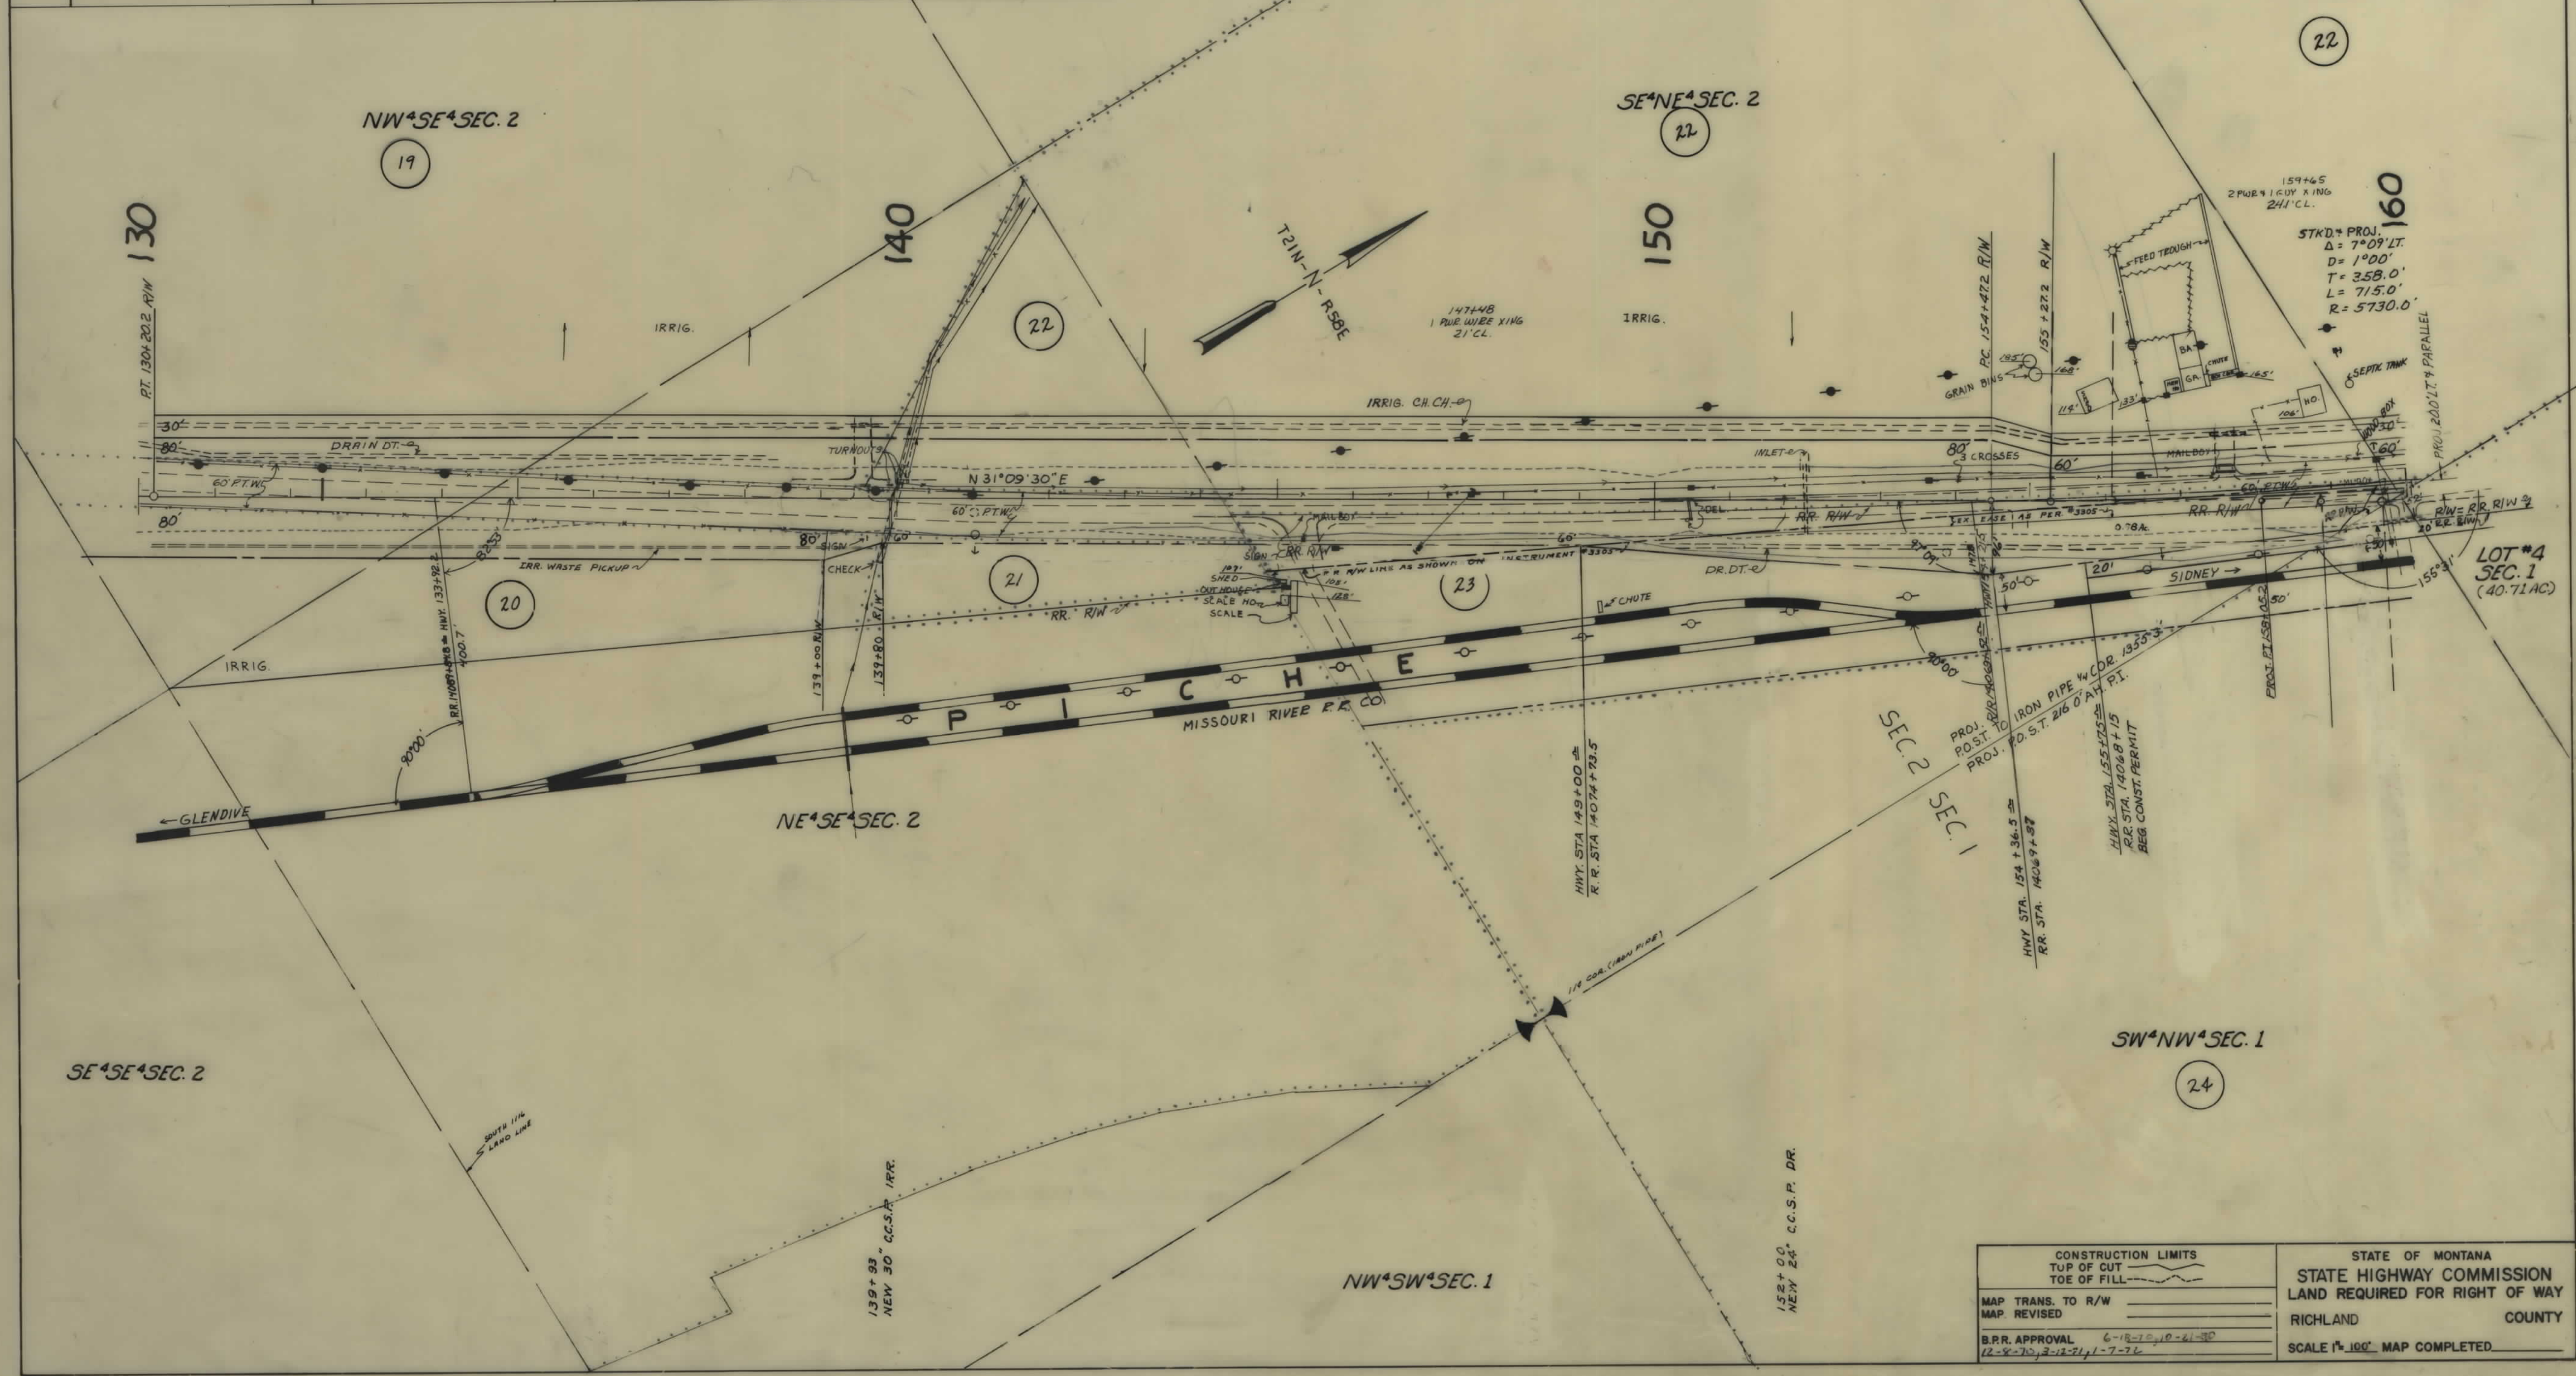

CONSTRUCTION LIMITS TOP OF CUT TOE OF FILL	STATE OF MONTANA STATE HIGHWAY COMMISSION LAND REQUIRED FOR RIGHT OF WAY
MAP TRANS. TO R/W MAP REVISED	RICHLAND COUNTY
B.R.R. APPROVAL 6-18-10, 10-21-10 12-8-10, 3-12-11, 1-7-12	SCALE 1"=100' MAP COMPLETED

OWNERSHIPS								
PARCEL	NAME	ADDRESS	TOTAL AREA	GROSS R/W AREA	R.T.W. AREA	AREA TO BE ACQUIRED	REMAINDER LEFT	REMAINDER RIGHT
22	ESTHER HANSEN		72.7 AC.	3.7 AC.	1.1 AC.	2.6 AC.	69.0 AC.	1.5 AC.
23	N. P. RY. CO.		56E SHEET		#	12		
24	HARRY A ANDERSON	SIDNEY MONTANA	114.5 AC.	3.9 AC.	2.4 AC.	1.5 AC.	6.4 AC.	104.2 AC.
25	FAYE I. BERGER	BOX 402, " "	0.84 AC.	0.34 AC.	0	0.34 AC.	0.50 AC.	
26	WILLIAM F. SMITH		28.6 AC.	2.7 AC.	0.3 AC.	2.4 AC.	25.9 AC.	1.0 AC.
27	LEWIS S. & OLGA WHITEMAN	ROUTE 1, BOX 228 SIDNEY, MONT.	56E SHEET		#	8		
87	USA							

FED. ROAD DIST. NO.	STATE OF	FED. AID PROJECT NUMBERS	STATE NO.	SHEET NO.	TOTAL SHEETS
8	MONTANA	F-245 (21)	1245-21	7	22

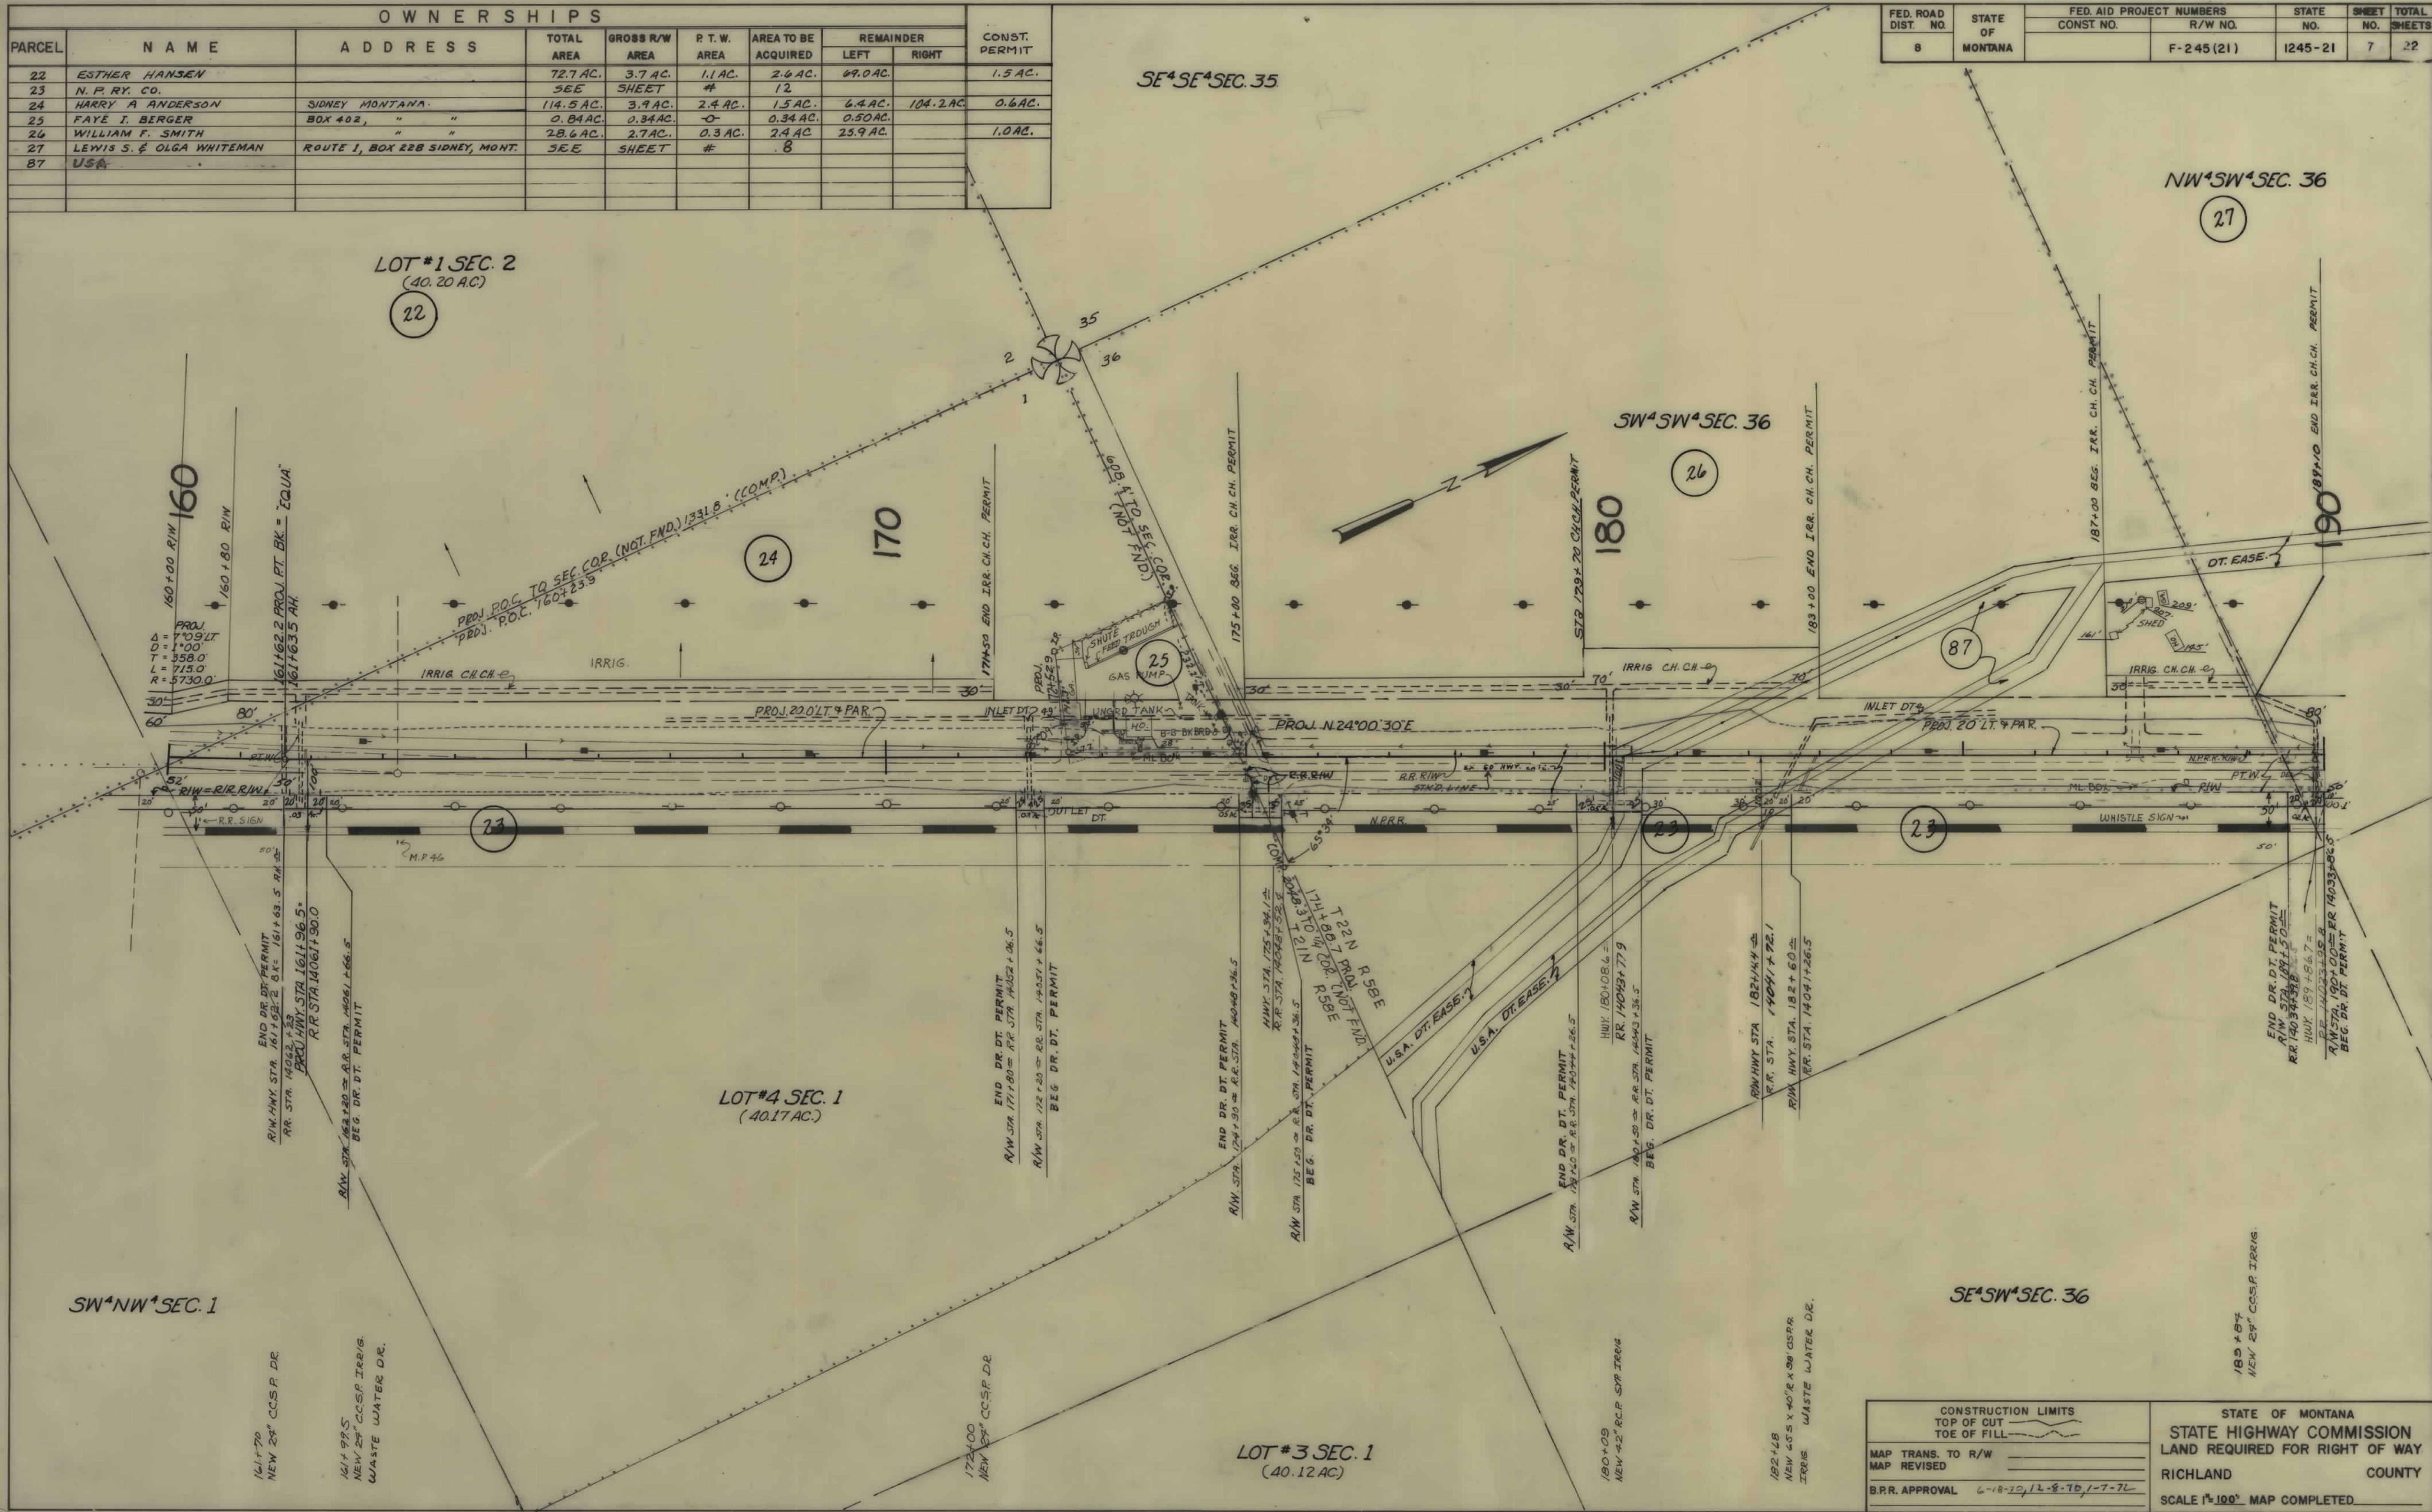


CONSTRUCTION LIMITS TOP OF CUT TOE OF FILL	STATE OF MONTANA STATE HIGHWAY COMMISSION LAND REQUIRED FOR RIGHT OF WAY
MAP TRANS. TO R/W MAP REVISED	RICHLAND COUNTY
B.P.R. APPROVAL 6-18-10, 12-8-70, 1-7-71	SCALE 1"=100' MAP COMPLETED

OWNERSHIPS							
PARCEL	NAME	ADDRESS	TOTAL AREA	GROSS R/W AREA	R.T.W. AREA	AREA TO BE ACQUIRED	REMAINDER
23	N.P.R.R.		SEE	SHEET	#	12	
28	LORETTA Y. COWDEN & RUTH C. SANVER	APT. 601, 1630 HARVARD ST. N.W. WASH. D.C. BOX 493, MARGARITS CANAL ZONE	143.5 AC.	6.1 AC.	2.9 AC.	3.2 AC.	137.4 AC.
29	AARON J. & EVA K. FRANDSEN ET AL.		107.0 AC.	2.3 AC.	1.1 AC.	1.2 AC.	*1.4 AC. 103.3 AC.
30	ORAN C. & EDNA L. KRUGLER JR.	SIDNEY, MONTANA	153.7 AC.	3.8 AC.	1.7 AC.	2.1 AC.	96 AC. 53.5 AC.
31	SAMUEL H. & ALBERTA M. SIMARD	" "	SEE	SHEET	#	10	


*0.68 AC. TO BE PURCHASED WITH STATE FUNDS

FED. ROAD DIST. NO.	STATE OF	FED. AID PROJECT NUMBERS	STATE NO.	SHEET NO.	TOTAL SHEETS
8	MONTANA	CONST. NO. R/W NO.			
		F-245(21)	1245-21	9	22

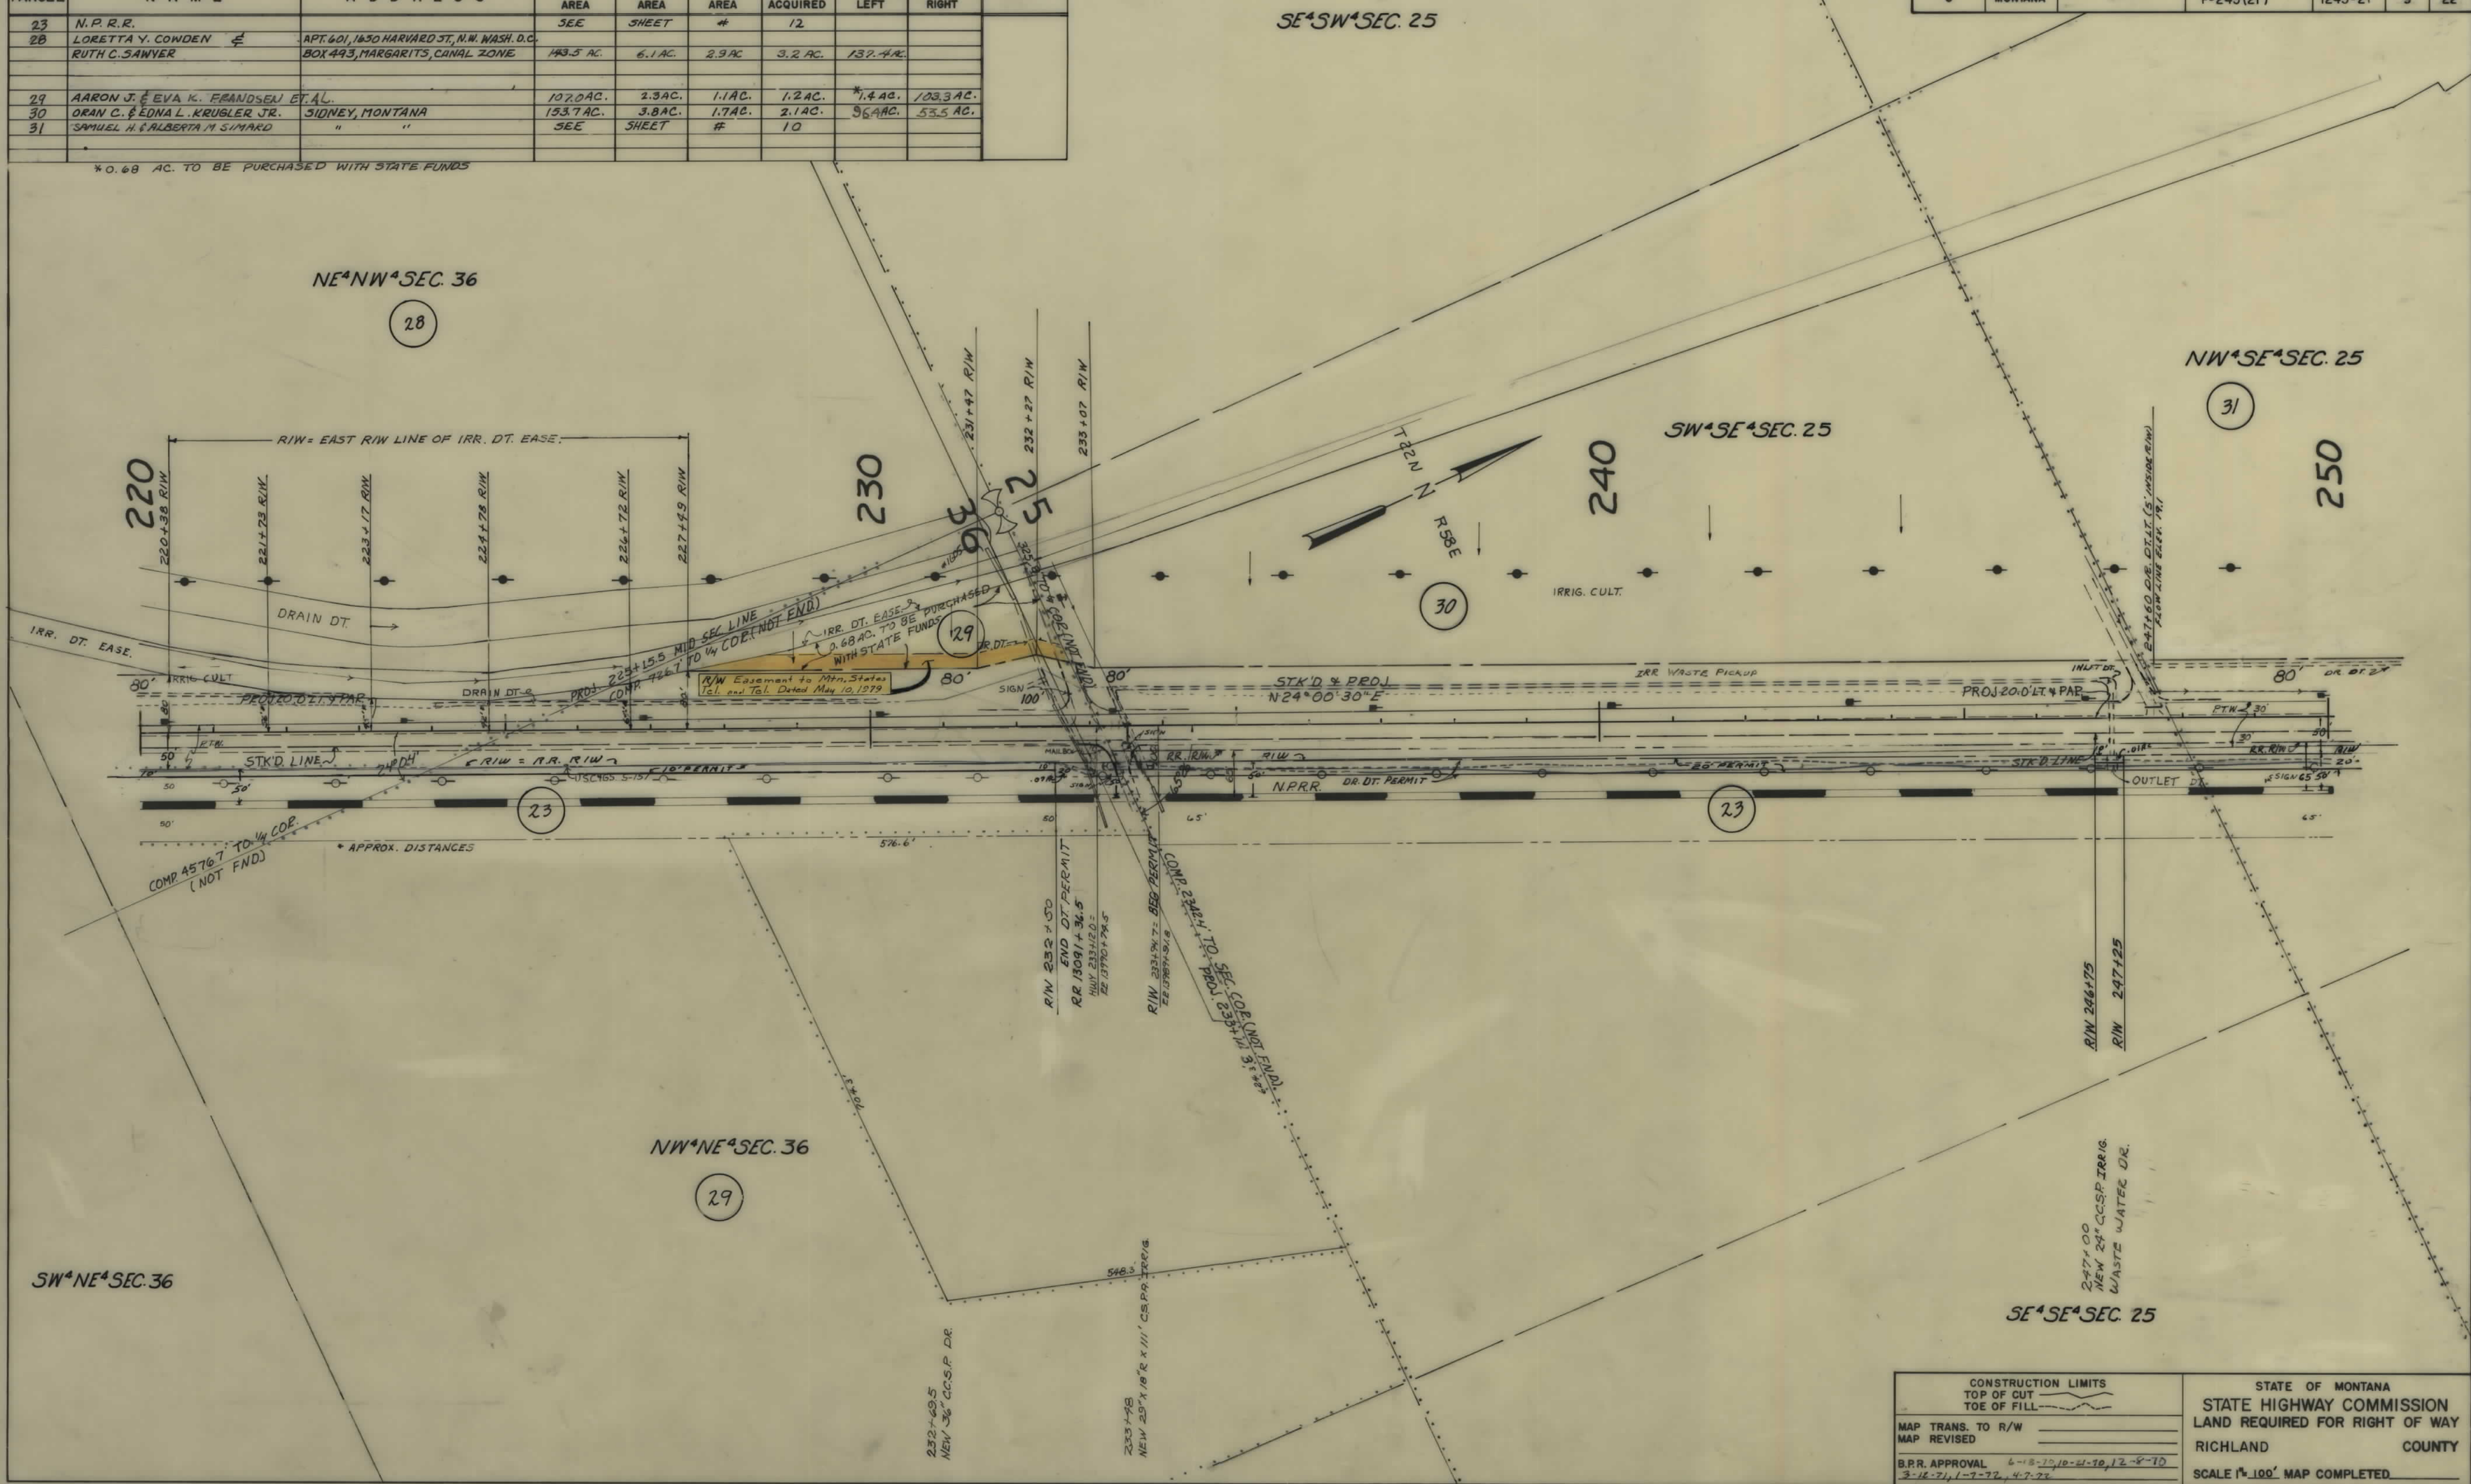


CONSTRUCTION LIMITS TOP OF CUT TOE OF FILL		STATE OF MONTANA STATE HIGHWAY COMMISSION LAND REQUIRED FOR RIGHT OF WAY	
MAP TRANS. TO R/W		RICHLAND	COUNTY
MAP REVISED		SCALE 1" = 100' MAP COMPLETED	
B.P.R. APPROVAL	6-18-70, 10-21-70, 12-8-70 3-16-71, 1-7-72, 4-7-73		


FED. ROAD DIST. NO.	STATE OF	FED. AID PROJECT NUMBERS		STATE NO.	SHEET NO.	TOTAL SHEETS
		CONST NO.	R/W NO.			
8	MONTANA		F-245(21)	1245-21	12	22

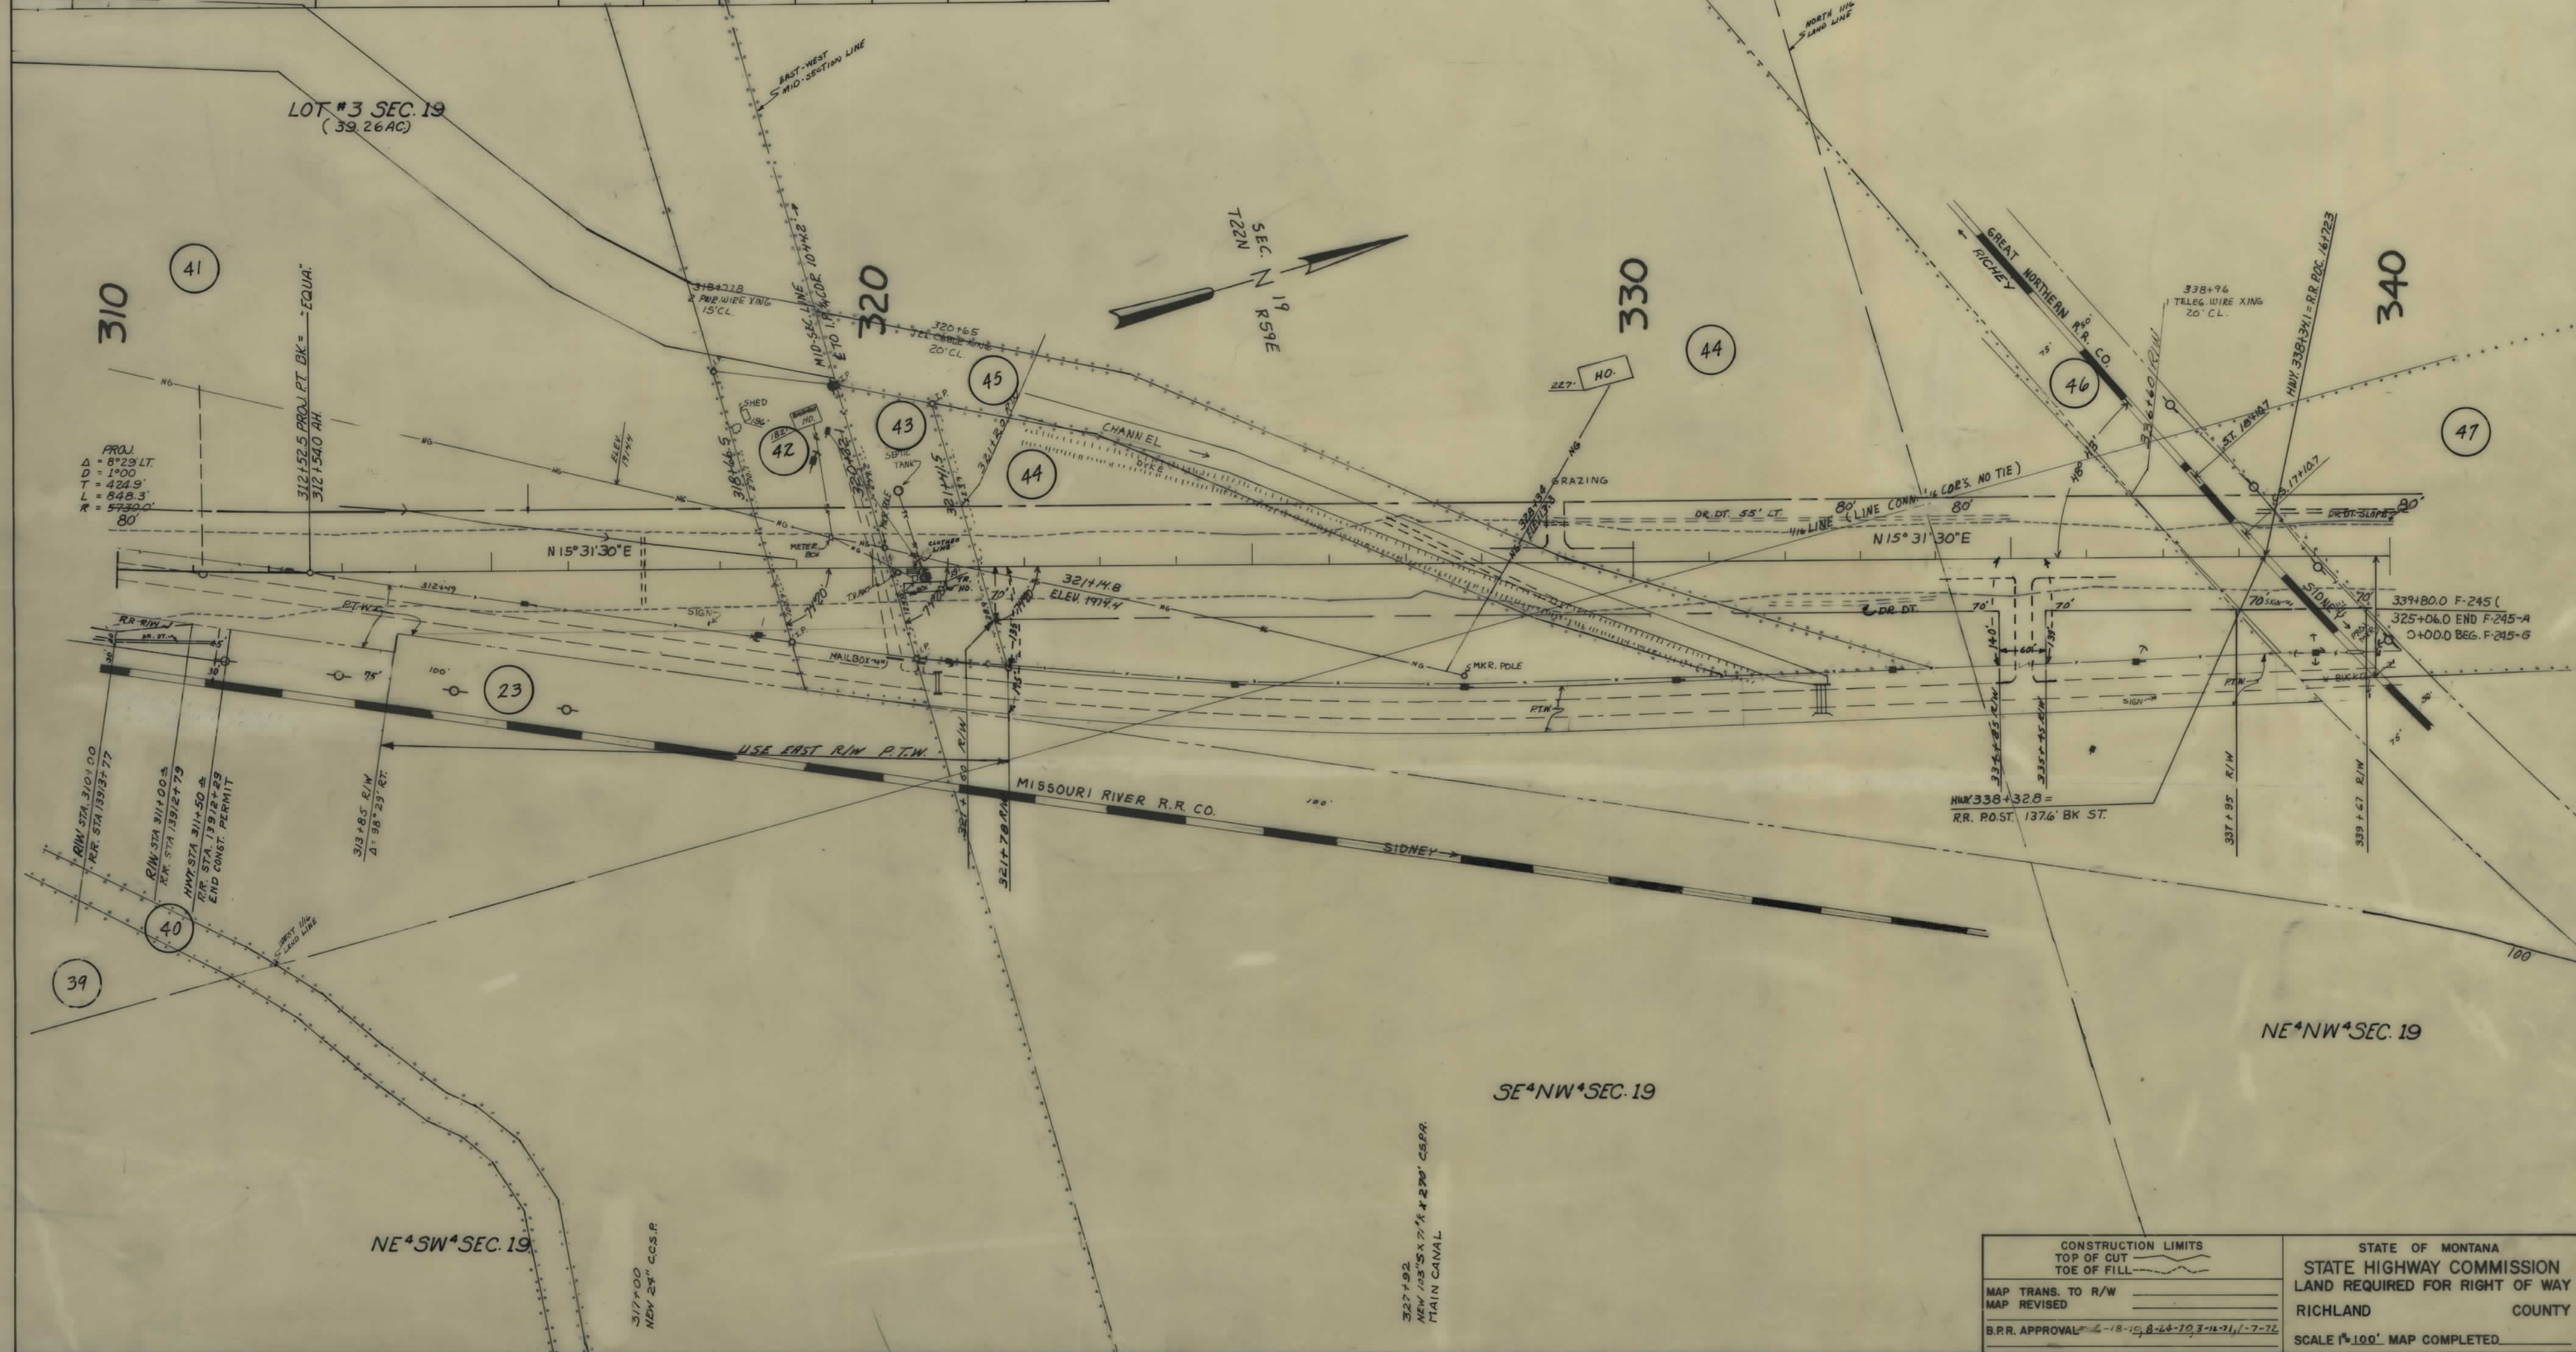

FED. ROAD DIST. NO.	STATE OF	FED. AID PROJECT NUMBERS		STATE NO.	SHEET NO.	TOTAL SHEETS
		CONST NO.	R/W NO.			
8	MONTANA	F-245(21)		1245-21	13	22

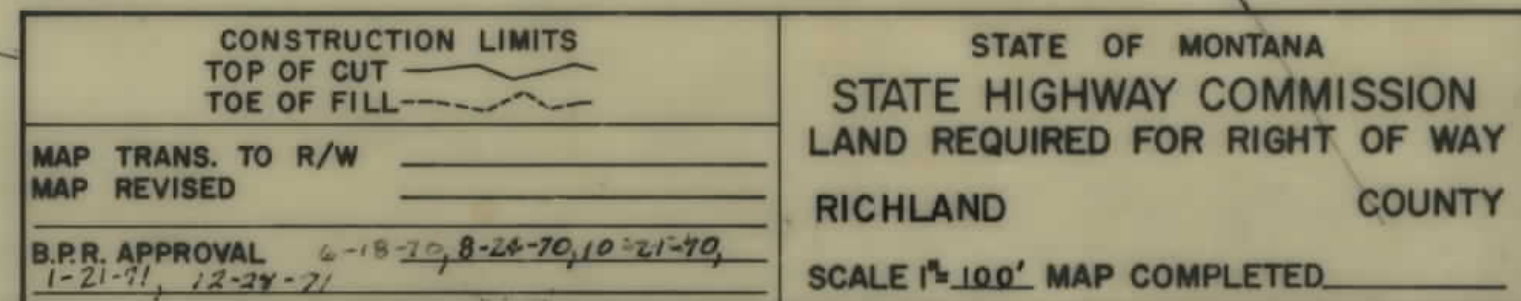


FED. ROAD DIST. NO.	STATE OF	FED. AID PROJECT NUMBERS		STATE NO.	SHEET NO.	TOTAL SHEETS
		CONST NO.	R/W NO.			
8	MONTANA		F-245(21)	1245-21	14	22

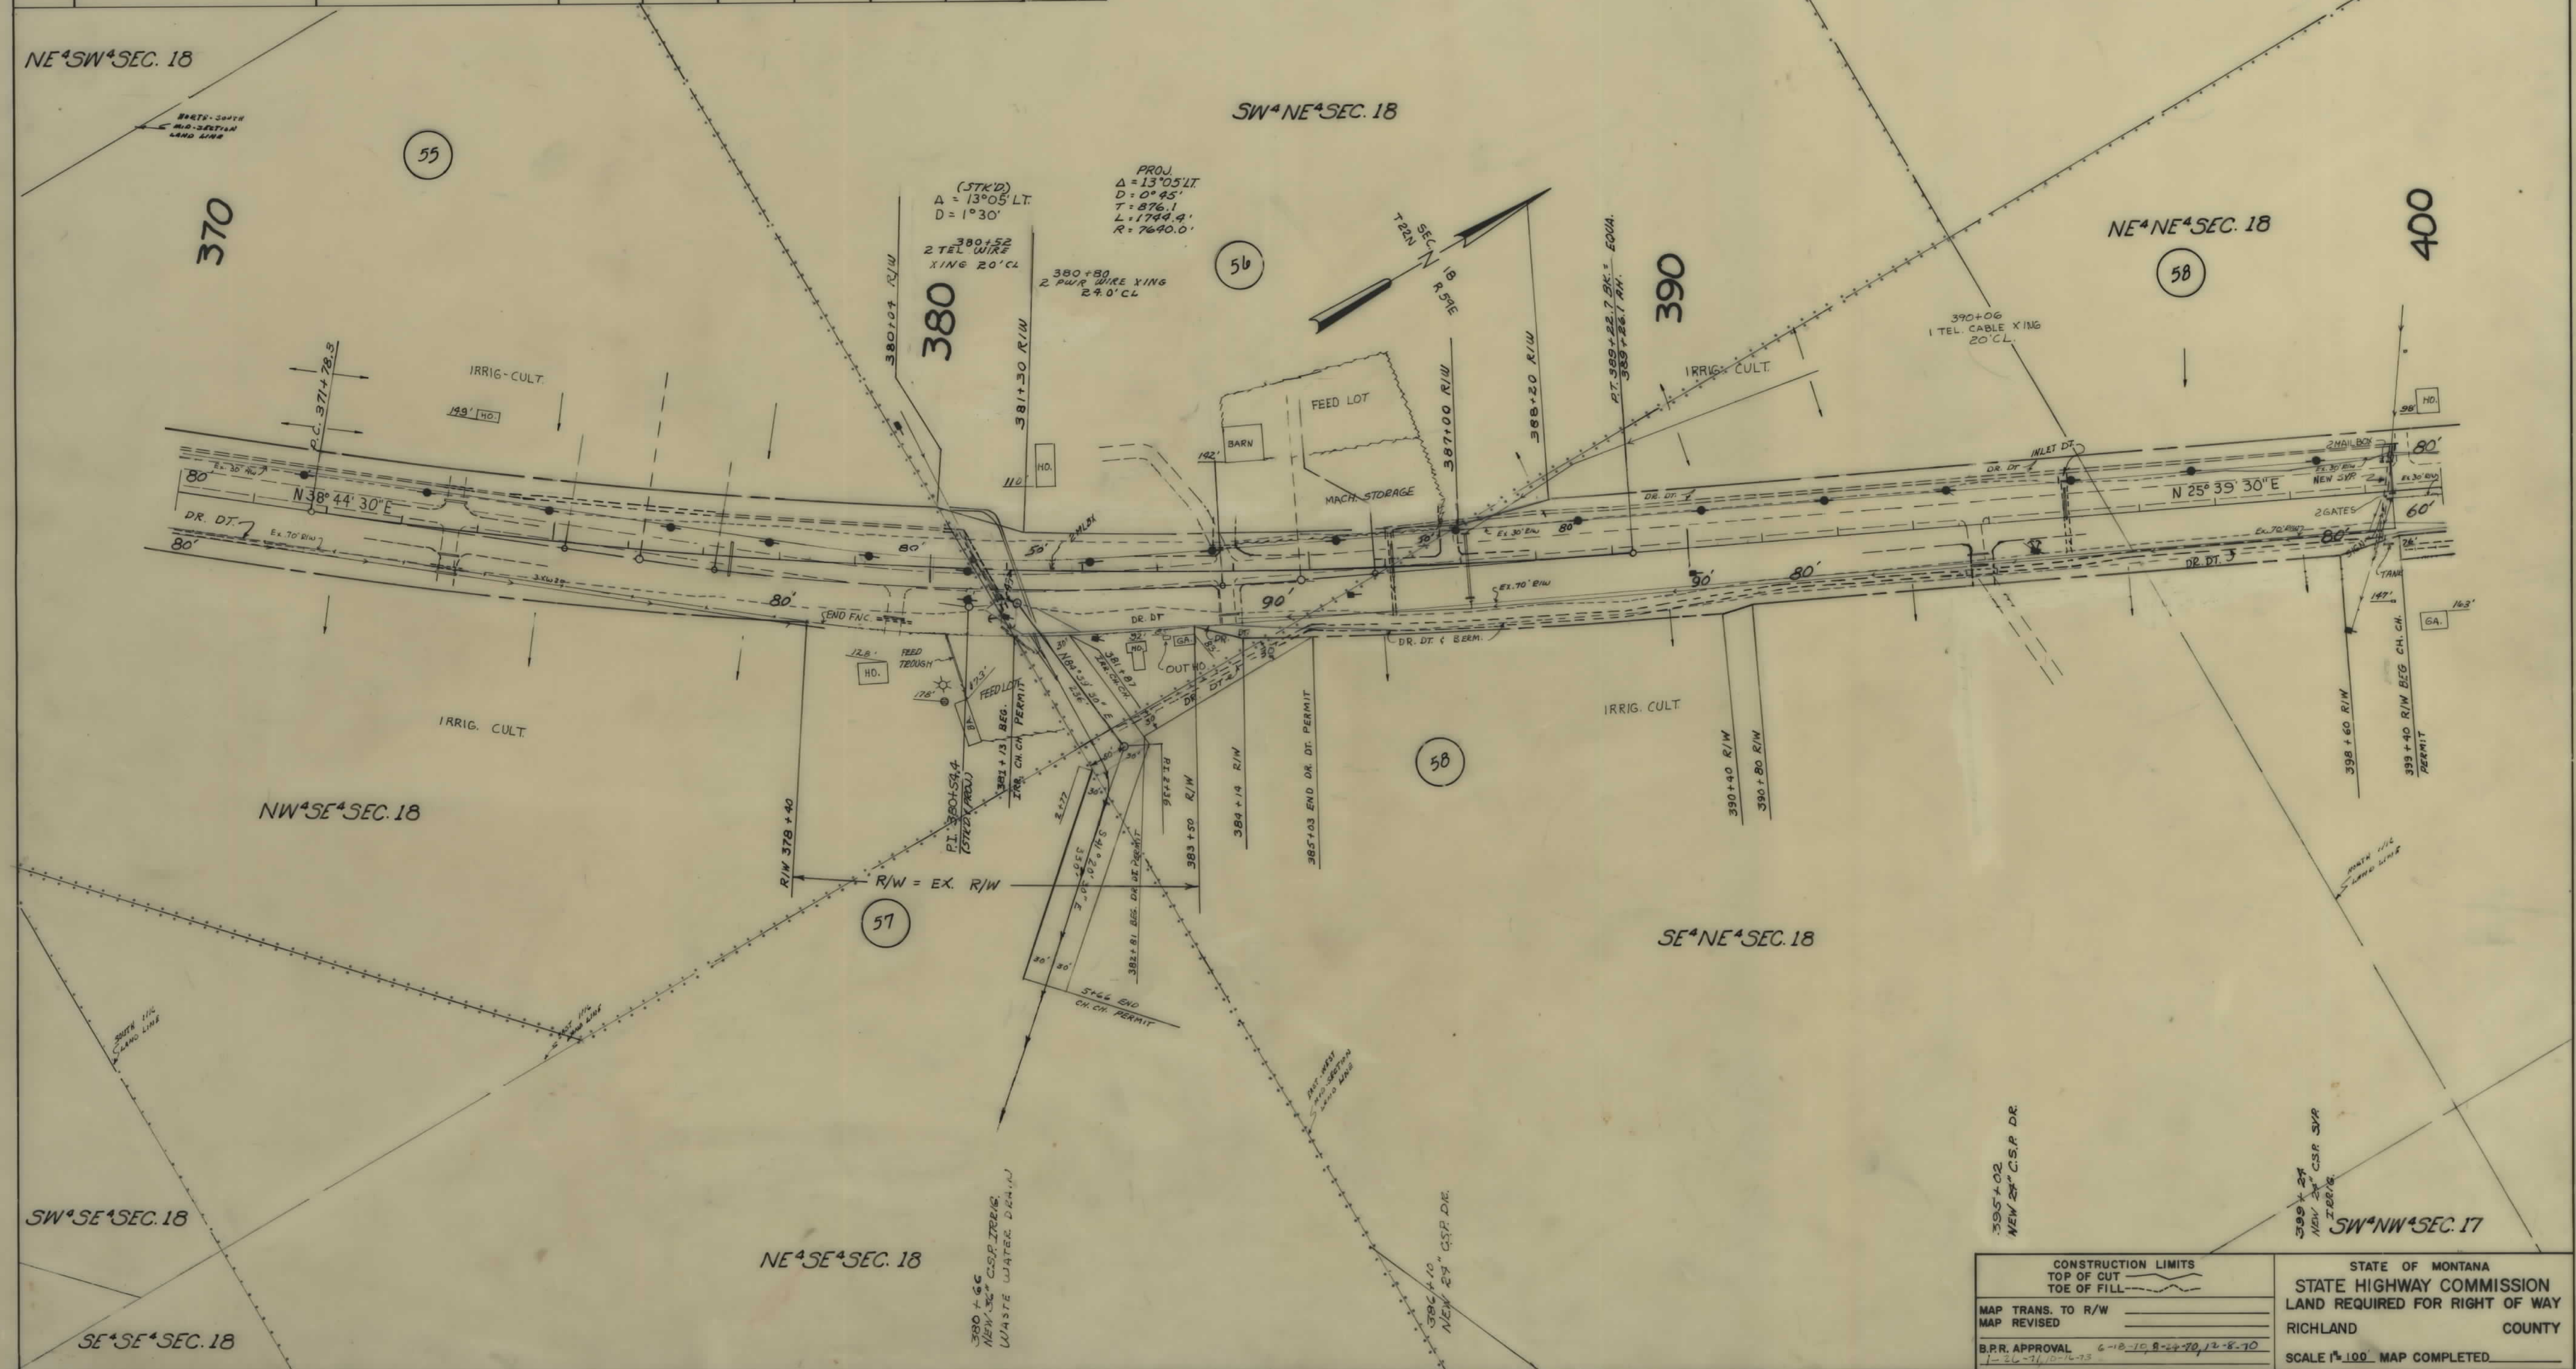

FED. ROAD DIST. NO.	STATE OF	FED. AID PROJECT NUMBERS		STATE	SHEET	TOTAL
		CONST. NO.	R/W NO.	NO.	NO.	SHEETS
8	MONTANA		F - 245(21)	1245-21	15	22




FED. ROAD DIST. NO.	STATE OF	FED. AID PROJECT NUMBERS		STATE NO.	SHEET NO.	TOTAL SHEETS
		CONST. NO.	R/W NO.			
8	MONTANA		F - 245(21)	1245-21	17	22

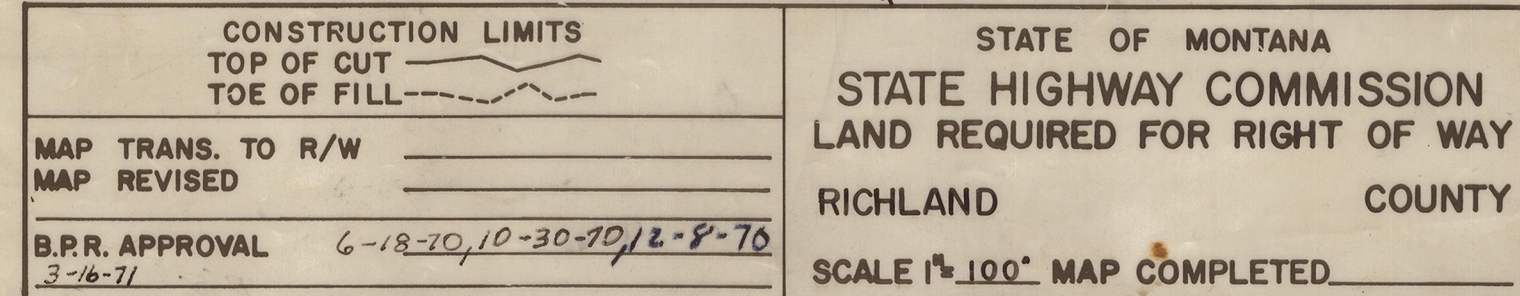

OWNERSHIPS								
PARCEL	NAME	ADDRESS	TOTAL AREA	GROSS R/W AREA	P.T.W. AREA	AREA TO BE ACQUIRED	REMAINDER LEFT	REMAINDER RIGHT
66	ROY MADSEN DEGN	BOX 180, SIDNEY, MONTANA	77.8 AC.	0.5 AC.	0	0.5 AC.	77.3 AC.	
67	U.S.A.			561,531	519,551	420,511		
68	MARGARET DEAN ESTATE	SIDNEY, MONTANA	0.67 AC.	0.02 AC.		0.02 AC.	0.65 AC.	
69	RICHARD COUNTY							0.2 AC.
70	EDWARD L. & GAIL CARPENTER	RT. 1, BOX 178A, SIDNEY, MONTANA						850 S.F.
71	GARR M. & JOE C. THOMAS	BOX 407, SIDNEY, MONTANA						780 S.F.
72	HARRY KRUGER ESTATE	NONE						1510 S.F.
73	EDWARD M. STERHAU	SIDNEY, MONTANA						1200 S.F.
74	BENEDICT & GERTRUDE L. NESS	BOX 151, SIDNEY, MONTANA	27,930 S.F.	2,793 S.F.	0	2,793 S.F.	25,137 S.F.	
75	ELDRIDGE PETERSEN	BOX 3511, BUTTE, MONTANA	SEE SHEET	NO	NO	19		
76	JULIEN L. VERHASSELT	RT. 1, BOX 172, SIDNEY, MONTANA	SEE SHEET	NO	NO	19		
85	JOHNNY O. & DOROTHY P. VERHASSELT	SIDNEY, MONTANA	52,350 S.F.	5,235 S.F.		5,235 S.F.	47,115 S.F.	


FED. ROAD DIST. NO.	STATE OF	FED. AID PROJECT NUMBERS	STATE NO.	SHEET NO.	TOTAL SHEETS
8	MONTANA				
		R/W NO.			
		F-245(21)	1245-21	19	22

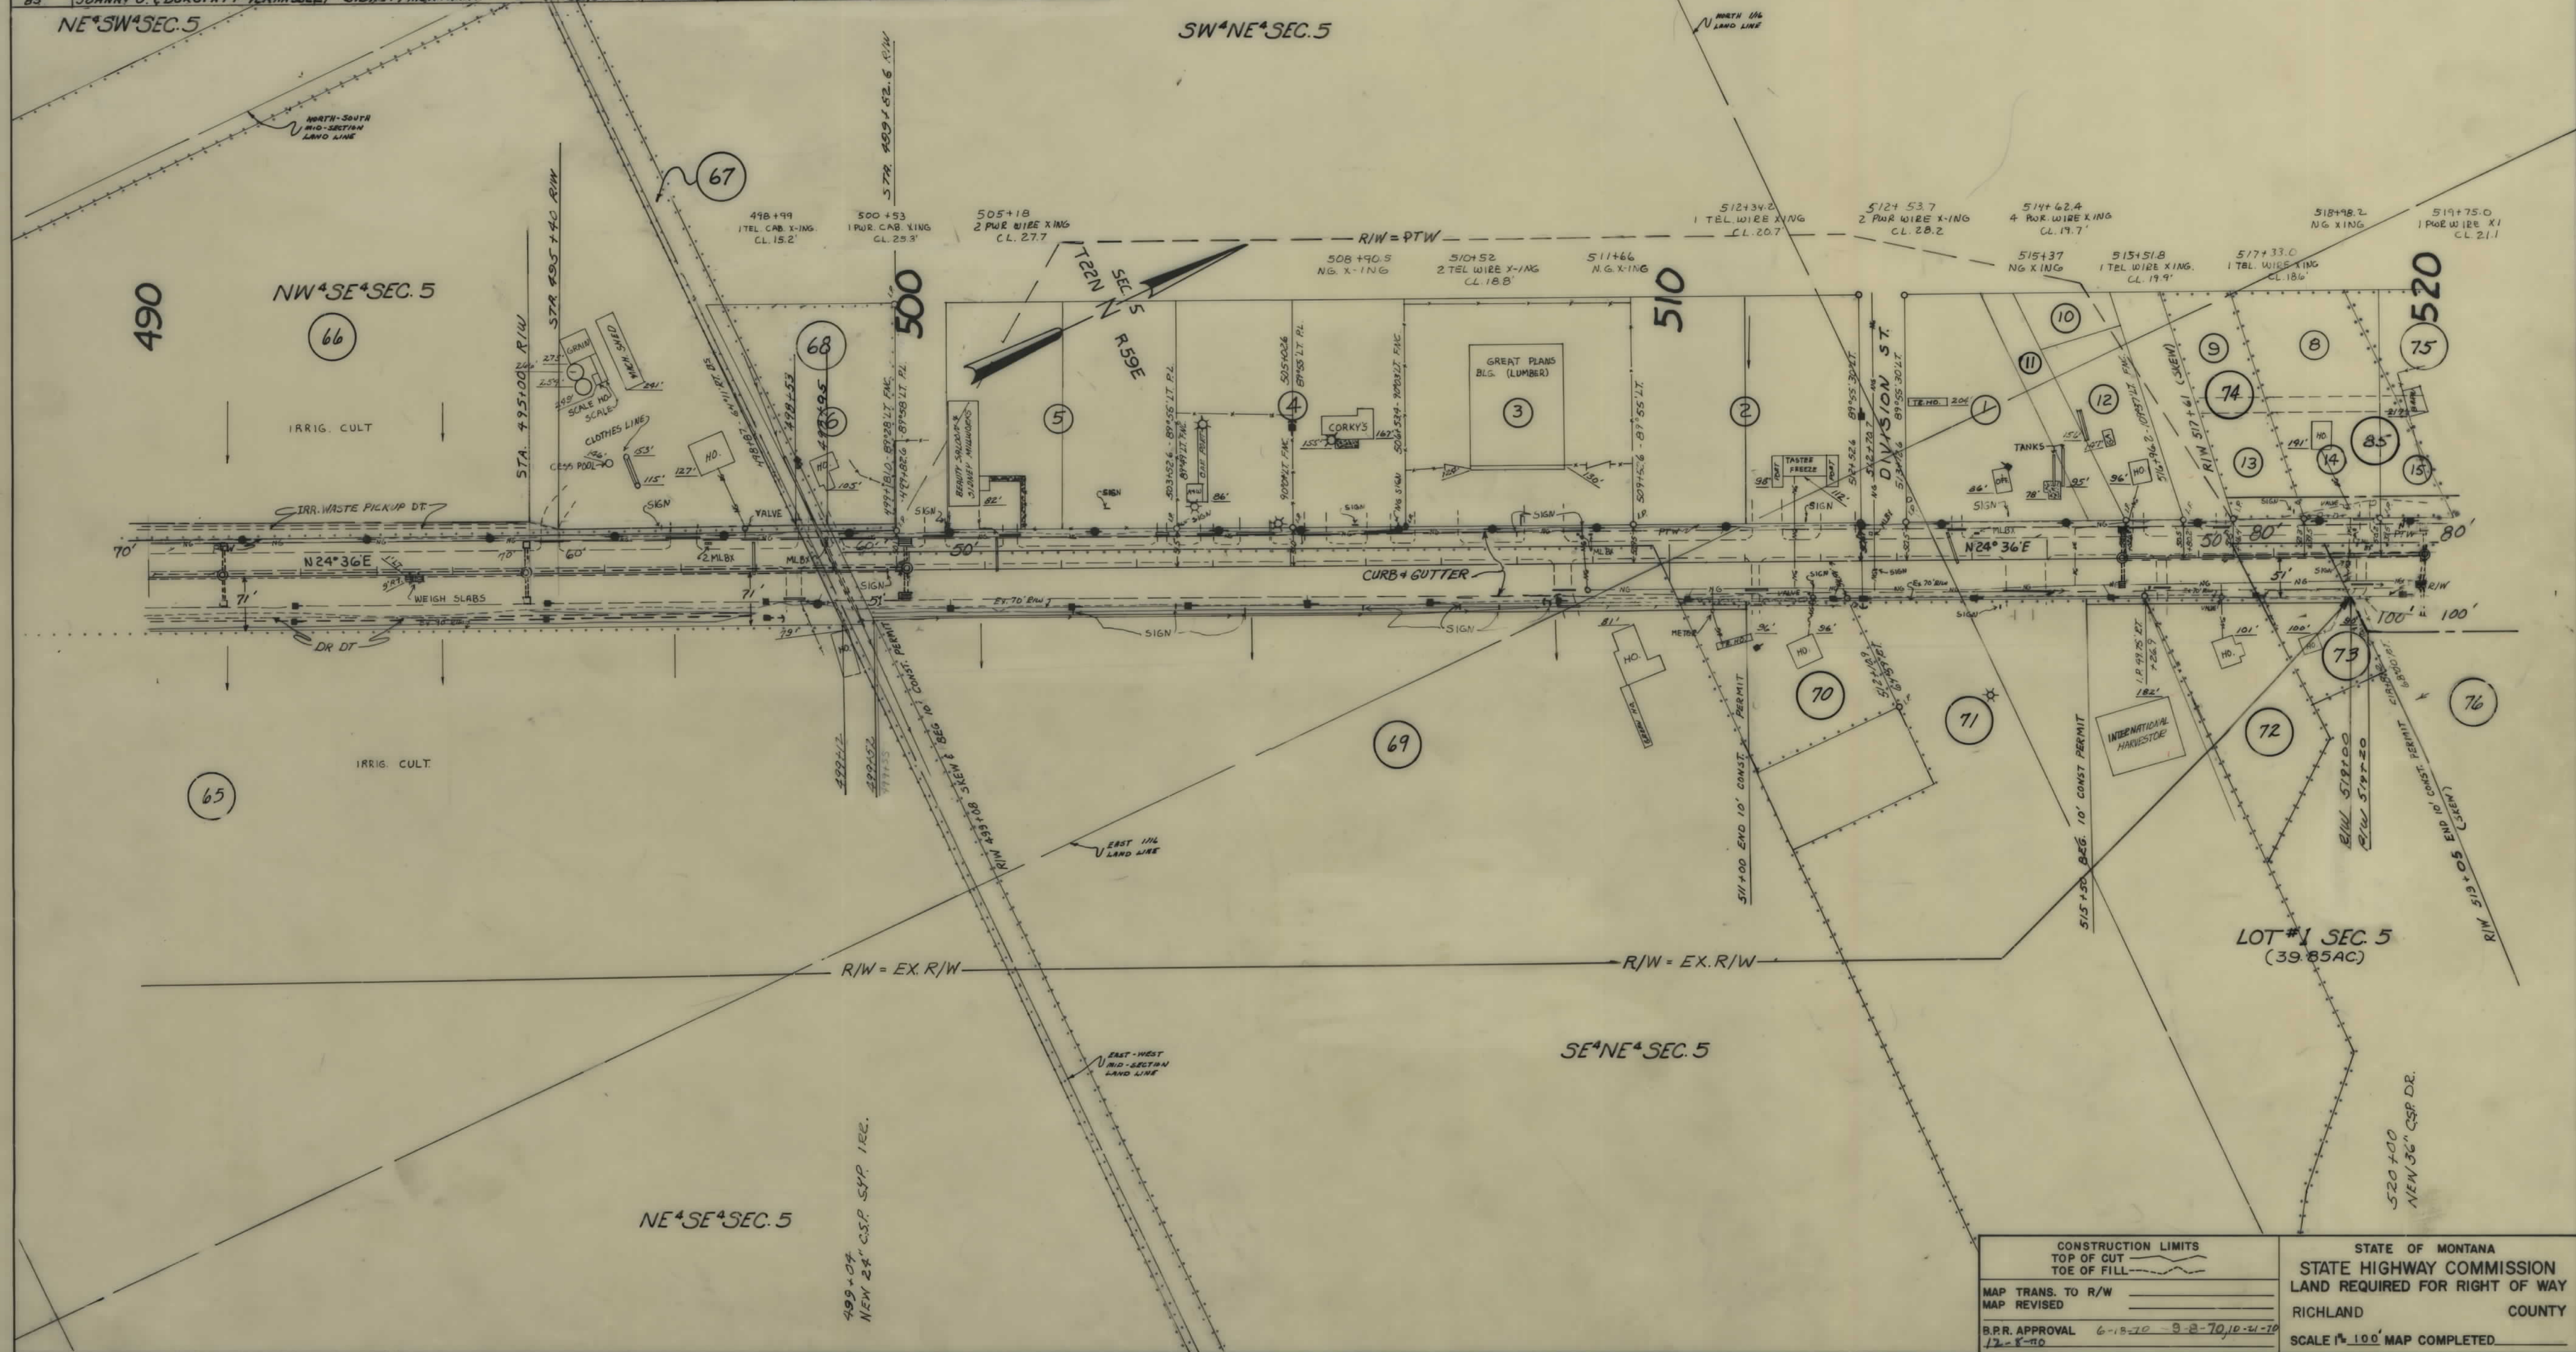

CONSTRUCTION LIMITS		STATE OF MONTANA	
MAP TRANS. TO R/W	TOP OF CUT	STATE HIGHWAY COMMISSION	
MAP REVISED	TOE OF FILL	LAND REQUIRED FOR RIGHT OF WAY	
B.P.R. APPROVAL		RICHARD	COUNTY
12-8-10		SCALE 1" = 100' MAP COMPLETED	

OWNERSHIPS									
PARCEL	NAME	ADDRESS	TOTAL AREA	GROSS R/W AREA	P.T.W. AREA	AREA TO BE ACQUIRED	REMAINDER		CONST. PERMIT AREA
							LEFT	RIGHT	
75	ELDRIDGE PETERSEN	BOX 3511, BUTTE, MONTANA	224,920 S.F.	8735 S.F.	0.2 AC.	8735 S.F.	213,085 S.F.	13.0 AC.	0.12 AC.
76	JULIEN L. VERHASSELT	RTE. NO. 1, BOX 172, SIDNEY, MONTANA	13.9 AC.	0.9 AC.	0.6 AC.	0.3 AC.			
77	DELETED								
78	U.S.A.			750 S.F.	0.0	750 S.F.			
79	ANNA M. PETERSON	SIDNEY, MONTANA							4500 S.F.
80	HENRY A. JOHNSON	RTE. NO. 1, BOX 166, SIDNEY, MONTANA							0.5 AC.
81	RALPH A. KAPPEL	" "							1.7 AC.
82	SIDNEY BOWLING CENTER	C/O D & S TIRE & OIL CO.	SEE SHEET			2.8		0.21 AC.	585 S.F.
86	HUNTLEY C. BRUMFIELD	SIDNEY, MONTANA	0.22 AC.	0.01 AC.	0.0	0.01 AC.			0.31 AC.
89	CLIFFORD & LOUIE JANITA JENSEN	BOX 287 SIDNEY MONTANA							


FED. ROAD DIST. NO.	STATE OF	FED. AID PROJECT NUMBERS	STATE NO.	SHEET NO.	TOTAL SHEETS
8	MONTANA	CONST. NO. F-245 (21)	1245-21	19	22

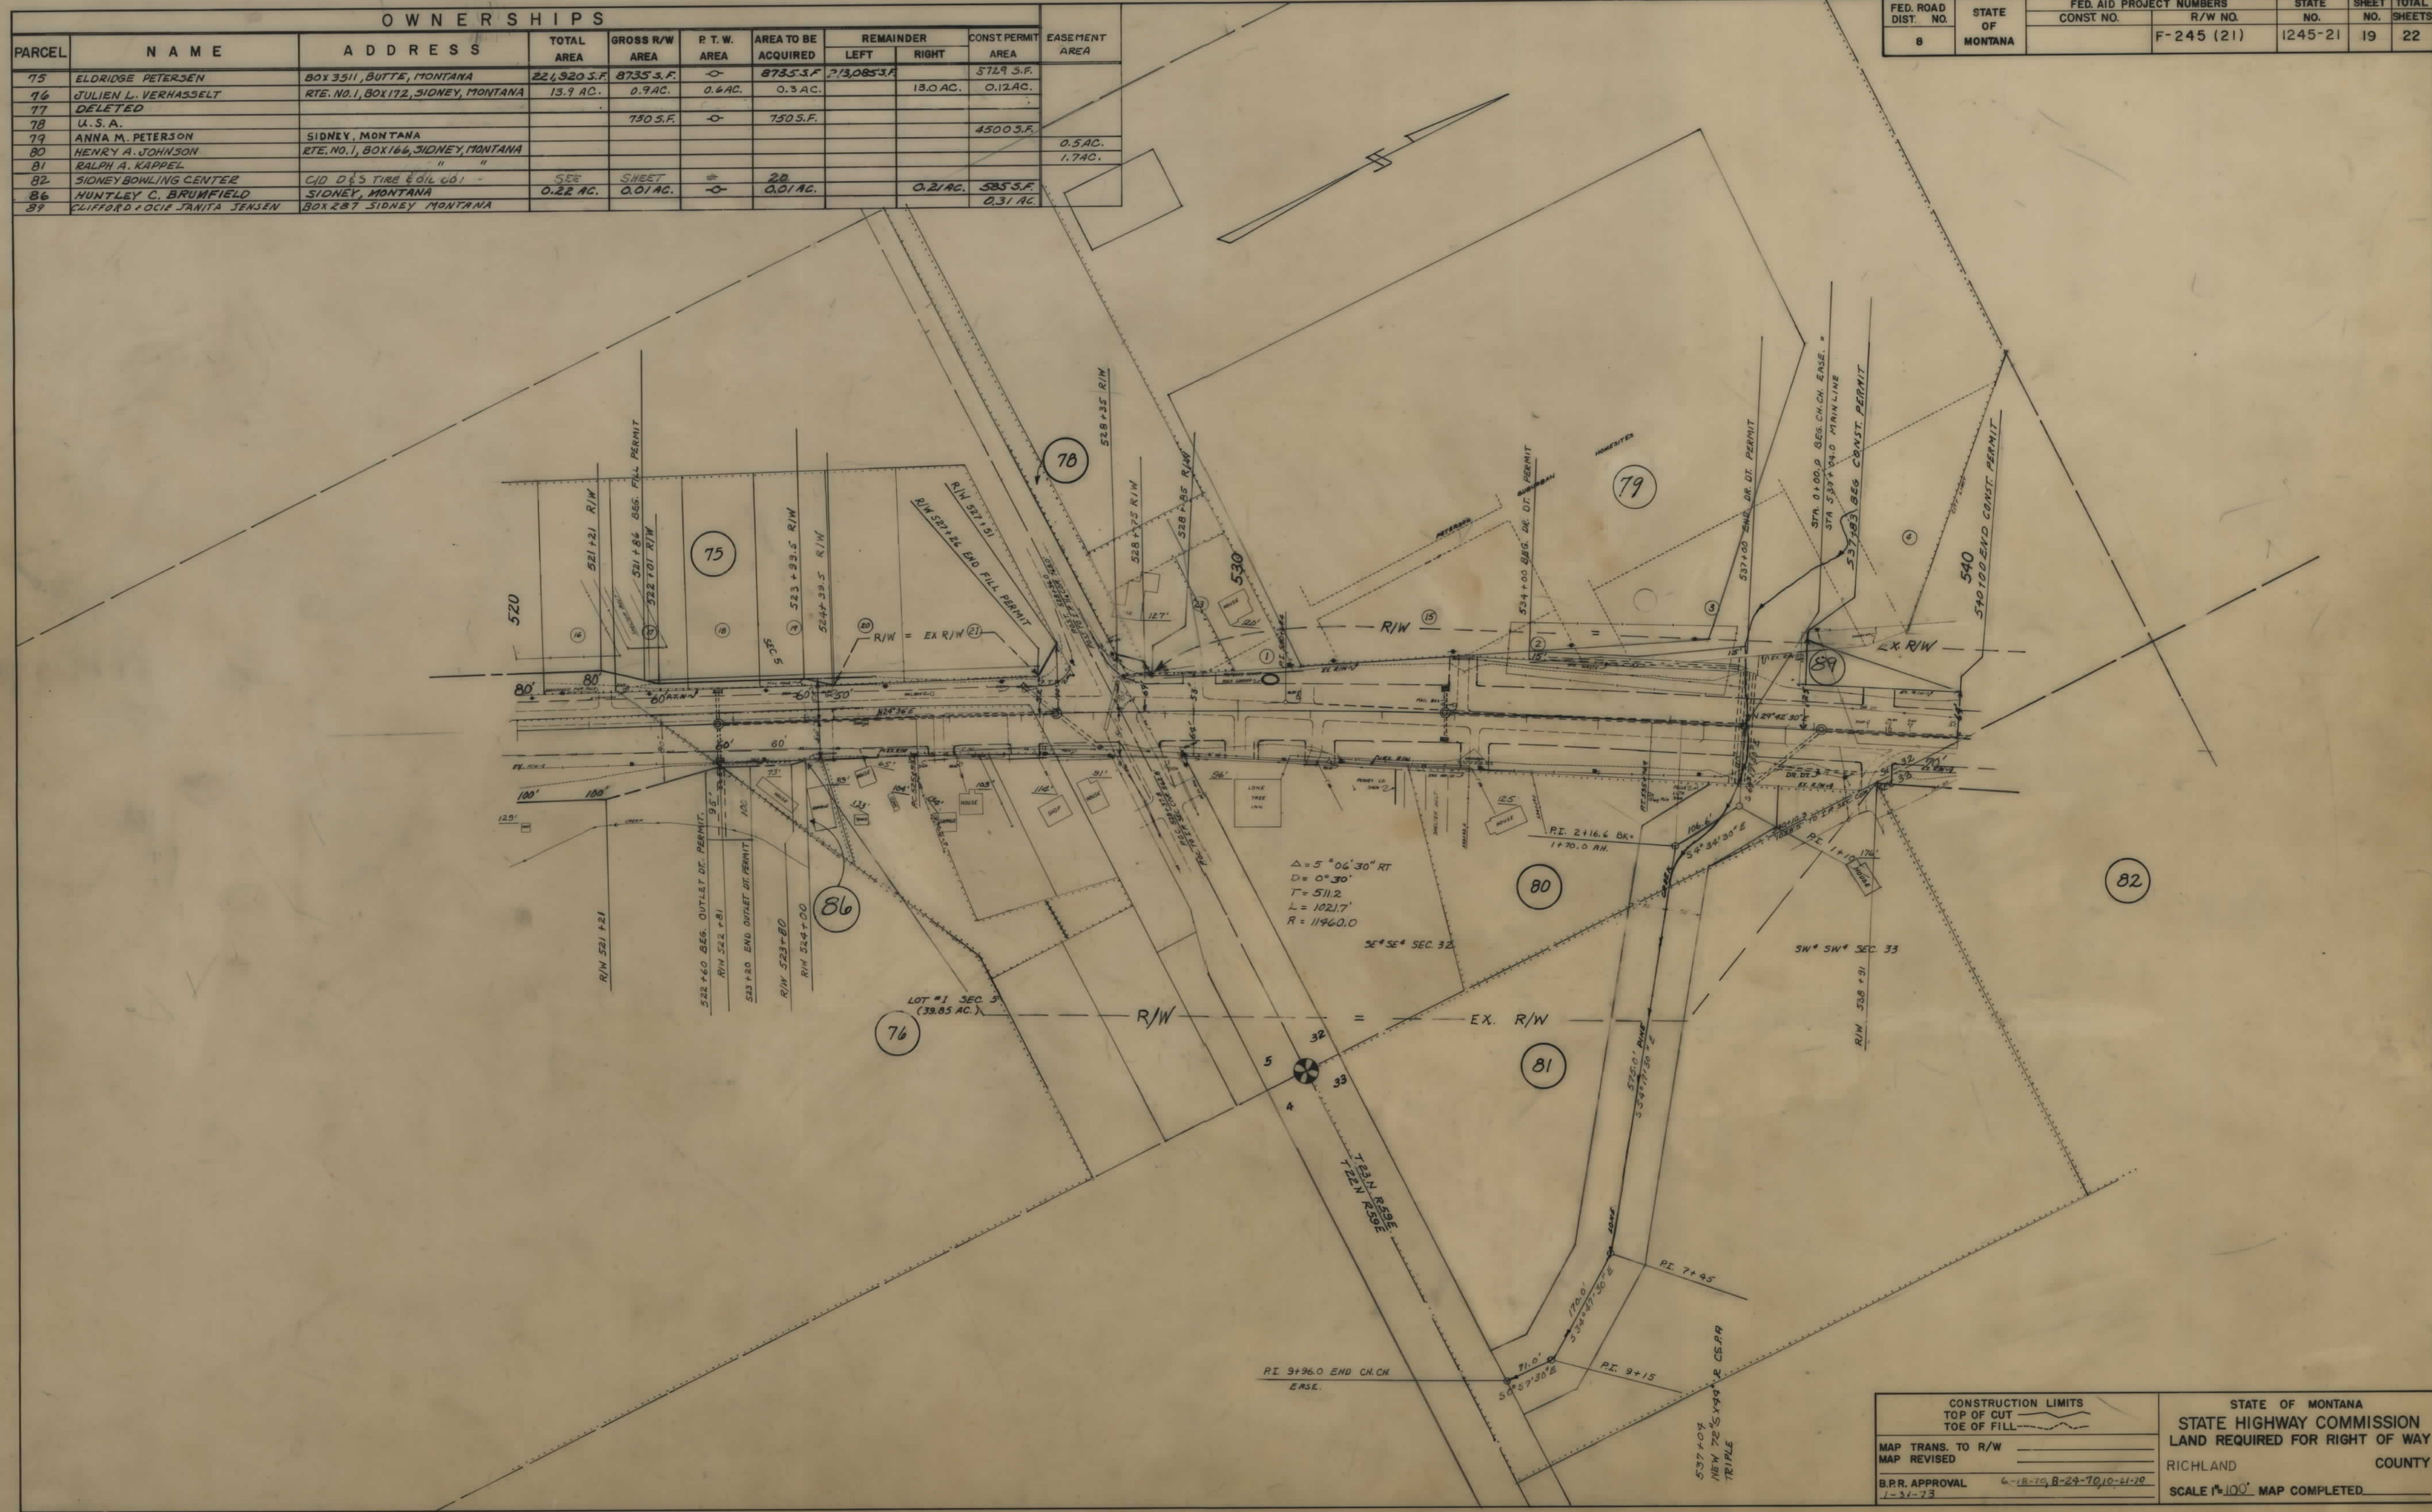

CONSTRUCTION LIMITS TOP OF CUT TOE OF FILL		STATE OF MONTANA STATE HIGHWAY COMMISSION LAND REQUIRED FOR RIGHT OF WAY	
MAP TRANS. TO R/W		RICHLAND	COUNTY
MAP REVISED		SCALE 1"=100' MAP COMPLETED	
B.P.R. APPROVAL	6-18-79, 8-29-79, 10-21-79		
1-31-73			

OWNERSHIPS									
PARCEL	N A M E	A D D R E S S	TOTAL AREA	GROSS R/W AREA	P. T. W. AREA	AREA TO BE ACQUIRED	REMAINDER		CONST. PERMIT AREA
							LEFT	RIGHT	
82	SIDNEY BOWLING CENTER	OLD D&S TIRE & OIL CO.	7.0 AC.	0.05 AC.	0	0.05 AC.		6.95 AC.	
83	U.S.A.								1975 S.F.
84	C. BEN HERRON	751 S. CENTRAL, SIDNEY, MONTANA	32,141 S.F.	6,696 S.F.	5,952 S.F.	7,44 S.F.	25,445 S.F.		
92	JOHN P. & MARY ANN MESCHKE	RTE. 1, SIDNEY, MONTANA	11,861 S.F.	6,46 S.F.	248 S.F.	398 S.F.	11,215 S.F.		700 S.F.
90	JESSE BAXTER	" "	13,168 S.F.	2,054 S.F.	1,66 S.F.	393 S.F.	11,114 S.F.		315 S.F.
91	RALPH K. & SOLVEG BEIER	" "	30,437 S.F.	1,863 S.F.	1,303 S.F.	5,603 S.F.	28,574 S.F.		
									0.21

FED. ROAD DIST. NO.	STATE OF	FED. AID PROJECT NUMBERS		STATE NO.	SHEET NO.	TOTAL SHEETS
8	MONTANA	CONST. NO.	R/W NO.			
			F-245 (21)	1245-21	20	22

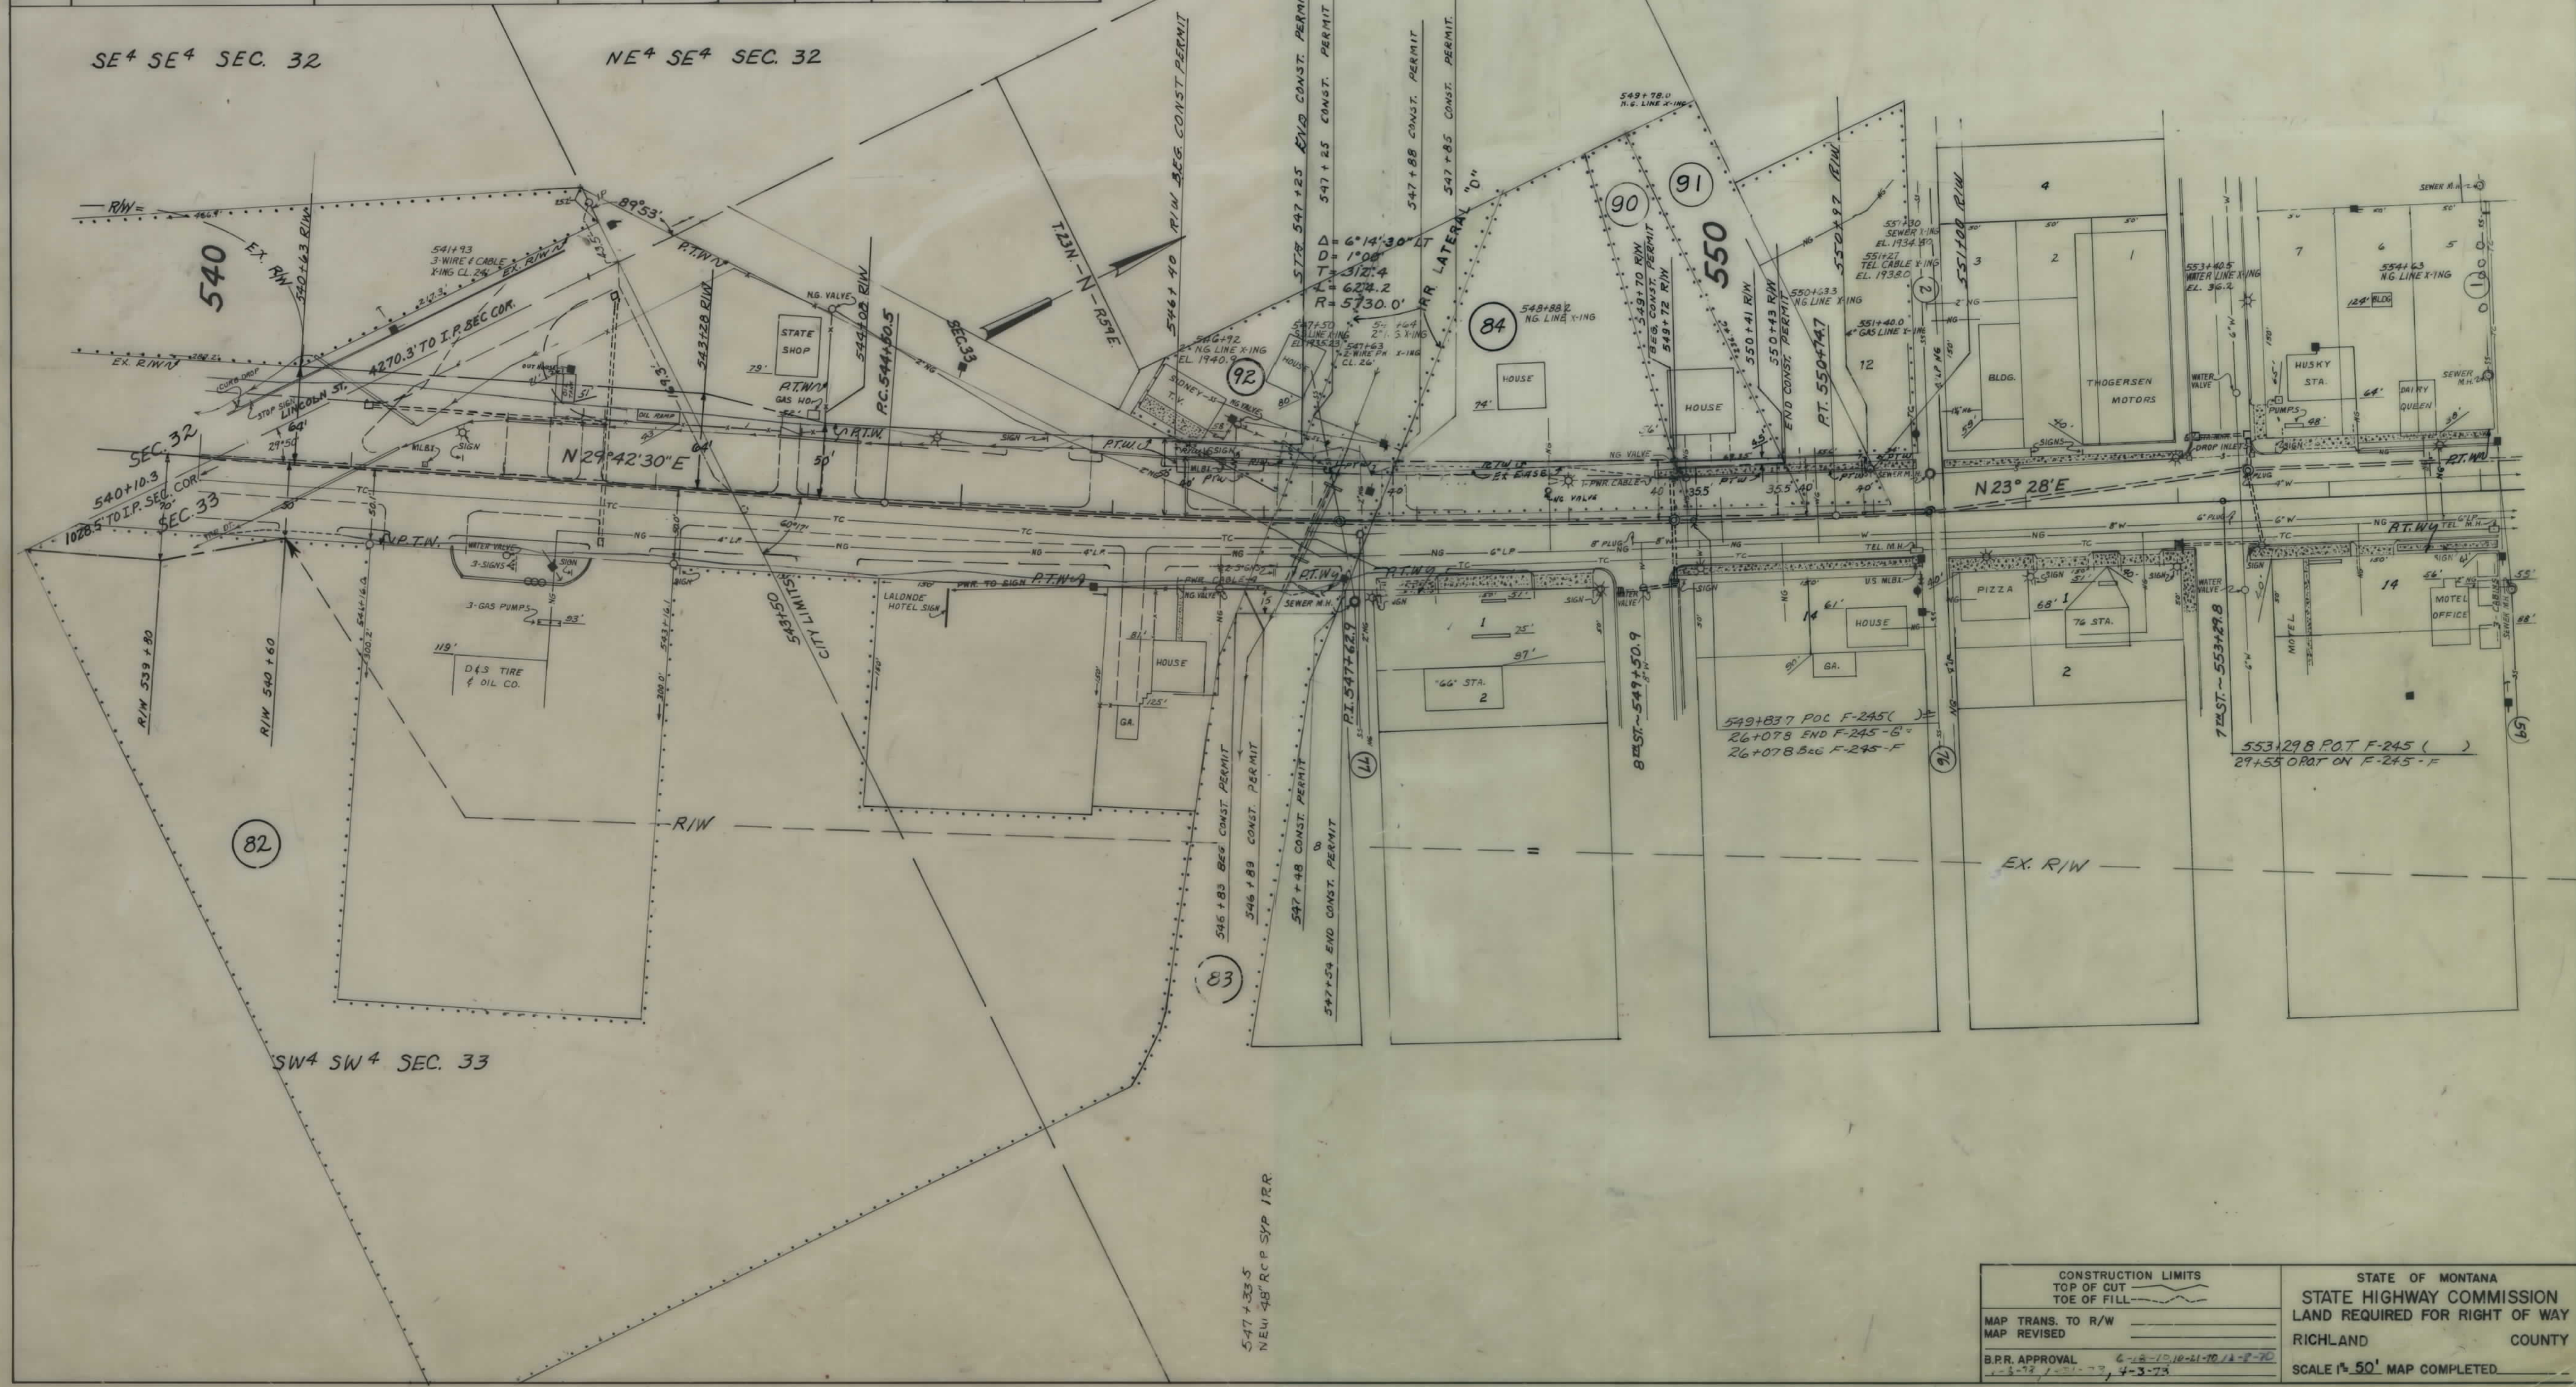

CONSTRUCTION LIMITS		STATE OF MONTANA	
TOP OF CUT	TOP OF FILL	STATE HIGHWAY COMMISSION	
MAP TRANS. TO R/W		LAND REQUIRED FOR RIGHT OF WAY	
MAP REVISED		RICHLAND COUNTY	
B.R.R. APPROVAL		SCALE 1" = 50' MAP COMPLETED	

FED. ROAD DIST. NO.	STATE OF	FED. AID PROJECT NUMBERS		STATE NO.	SHEET NO.	TOTAL SHEETS
		CONST. NO.	R/W NO.			
8	MONTANA		F-245(21)	1245-21	22	22

